



Washoe County School District

Project Title:
Demolition of Pine Middle School

Bid #:
26-95-B-04-BC

Date:
April 17, 2026

Prepared By:
Purchasing Department
14101 Old Virginia Road, Room 0
Reno, NV 89521
Phone: (775) 850-8025
Fax: (775) 857-3175
E-Mail: solicitations@washoeschools.net

SECTION 00090 - NOTICE TO CONTRACTORS

Sealed bids for the **Demolition of Pine Middle School** will be received by the Washoe County School District's (WCSD) Purchasing Department located at the Brown Center 14101 Old Virginia Road, Room #0, Reno, NV 89521, **until 2:00 p.m., (Local Time) on June 2, 2026**. The bids will be opened publicly via a TEAMS Meeting at **2:30 pm (local time)**.

<https://teams.microsoft.com/meet/2279073667266?p=f4gyvcyP71450pSs5P>

Meeting ID: 227 907 366 726 6

Passcode: 488v4u9M

Scope of Work: Complete demolition of the existing Pine Middle School building with the removal of all associated site features, including concrete, asphalt surfaces, tennis courts, fencing, monument sign, vegetation, underground utilities, and two (2) storage containers as drawn and specified.

Contractor's Licensing

It is WCSD's opinion that the scope of work for this project qualifies for the following license groups: General Engineering A or Specialty License A23 if the bidder is performing the majority of the work per NRS 338.139.

If a Contractor would like to seek clarification from the Nevada State Contractor's Board, then they must do so ten (10) days prior to the bid due date.

<https://www.nvcontractorsboard.com/>

Contractors desiring to bid on this work shall be contractors presently licensed by the Nevada State Contractors Board and shall maintain a valid Contractor's License for the duration of the construction project. In addition, any and all Subcontractors that will be utilized by the Contractor shall also be presently licensed by the Nevada State Contractors Board and shall maintain a valid license for the duration of the construction project. All licensing requirements as specified in Nevada Revised Statutes (NRS) [Chapter 624](#) shall also be strictly adhered to. Contractors shall also carry and provide evidence of required insurance liability coverage as specified in the Liability Insurance Specifications, as identified in Section 00800 – SUPPLEMENTARY GENERAL CONDITIONS.

NOTE: The Procurement Professional for this solicitation is named below. Interested parties may NOT contact anyone else regarding this solicitation. Any interested Bidder contacting any other individual including, but not limited to, WCSD staff, officials, evaluation committee members, or Board of Trustees may have their Bid submission rejected from evaluation and award consideration.

Plans and specifications are available to view and download at WCSD's Purchasing Department website at <http://solicitations.washoeschools.net/>.

There will be a MANDATORY Pre-Bid Meeting held at 2:30 p.m. on May 4, 2026, at Pine Middle School (Meet in Front of the Office) 4800 Neil Rd, Reno, NV 89502. Due to access and coordination involved in this project we highly recommend that contractors walk the project site that we are making available.

The physical work is to be commenced as phased in the Special Notifications. Work shall be completed on or before **December 1, 2026**.

Bid #: 26-95-B-04-BC
PWP #: WA-2026-348

Procurement Professional: Bill Conn
Email: solicitations@washoeschools.net

To be published in the Reno Gazette Journal on April 17, 2026.

Washoe County School District
Purchasing Department
14101 Old Virginia Road, Room #0
Reno, NV 89521

Phone: 775-850-8025
Fax: 775-857-3175

C O N T E N T S

Demolition of Pine Middle School

DIVISION 0			PAGES
Section 00100	Instructions to Bidders		7 – 10
	Special Notifications		11 – 13
Section 00400	Sample Bid Bond	PUR-F525	14 – 15
Section 00500	Sample Contract	PUR-F532	16 – 17
Section 00600	Sample Labor and Materials Bond	PUR-F526	18 – 19
Section 00610	Sample Performance Bond	PUR-F527	20 – 21
Section 00700	General Conditions		22
Section 00800	Supplementary General Conditions		23 – 46
Section 00810	Wage Rates and Apprentice Utilization		47
Section 00820	Special Conditions		48 – 67
Section 00830	Technical Specifications		68 – 69
2025 – 2026 Balanced School Calendar		Total Pages	1
2026 – 2027 Balanced School Calendar		Total Pages	1
FORMS REQUIRED AT BID OPENING WITH BID SUBMISSION			
Bid Form	PUR-F523	Total Pages	5
Preferential Bidder Status Affidavit	PUR-F524	Total Pages	2
Public Disclosure Form	PUR-F210	Total Pages	1
Bid Bond	PUR-F525	Total Pages	2
FORMS REQUIRED FROM AWARD CONTRACTOR			
Labor and Materials Bond	PUR-F526	Total Pages	2

Performance Bond	PUR-F527	Total Pages	3
DIVISION 1			
Section 01001	Construction Procedures for Existing School Sites	Total Pages	2
Section 01010	Summary of Work	Total Pages	2
Section 01015	Schedule of Drawings	Total Pages	1
Section 01020	Personnel Safety Check Application	Total Pages	2
Section 01027	Application for Payment	Total Pages	7
Section 01035	Modification Procedures	Total Pages	7
Section 01040	Coordination	Total Pages	6
Section 01041	Project Management Software	Total Pages	4
Section 01045	Cutting and Patching	Total Pages	5
Section 01050	Field Engineering	Total Pages	4
Section 01110	Prevailing Wage Specifications	Total Pages	14
2026 Prevailing Wage Rates (Washoe County, NV)		Total Pages	71
Section 01200	Project Meeting	Total Pages	6
Section 01300	Submittals	Total Pages	10
Section 01310A	Progress Schedules	Total Pages	8
Section 01400	Quality Control	Total Pages	4
Section 01420	References	Total Pages	6
Section 01600	Materials and Equipment	Total Pages	6
Section 01631	Substitutions	Total Pages	6
Section 01650	Contractor Moving	Total Pages	6
Section 01700	Contract Closeout	Total Pages	7
Section 01710	Final Cleaning	Total Pages	4

TECHNICAL SPECIFICATIONS			
Section 024100	Demolition – Construction Documents	Total Pages	2
Geotechnical Engineering Report - Project 25-090		Total Pages	95
HAZARDOUS MATERIALS SPECIFICATIONS			
Asbestos Abatement Technical Specification		Total Pages	71
FACS – Asbestos & Lead Survey Report		Total Pages	259
FACS – Hazardous Material Specifications		Total Pages	24

SECTION 00100 - INSTRUCTION TO BIDDERS

Bids must be submitted in accordance with the following instructions to be considered for review and award.

Bids shall be submitted on the provided Bid Form (PUR-F523) only, and all of the blank spaces shall be completed; numbers shall be stated both in writing and in figures, the signature shall be in longhand; and the completed form shall be without interlineation, alteration or erasure. **Any bid submission will be disqualified and rejected if the bid submission is not signed.**

Washoe County School District only accepts signatures done manually (also known as a wet signature) or electronic digital signatures that are certified. Non-certified electronic digital signatures will NOT be accepted. A typed signature, even in cursive font, DOES NOT meet the requirements of an official digital signature. A digital signature must be accompanied by a certified digital stamp issued through programs like Adobe Acrobat, Docu-Sign or other similar programs that produce a digital stamp certifying the electronic digital signature. Any signatures on required forms that do not meet these requirements will not be accepted and the Contractor's submission will be deemed "Non-Responsive" and will be rejected. If you have any questions about this requirement, please submit your question by the question deadline, so that it can be answered prior to the bid submission deadline.

In the event of a discrepancy on the Bid Form, NRS 104.3114 Contradictory terms of instrument states that, "If an instrument contains contradictory terms, typewritten terms prevail over printed terms, handwritten terms prevail over both, and words prevail over numbers." No additional pages containing inclusions, exclusions or clarifications will be accepted as part of the bid. Any clarifications, additions or exclusions made by the Washoe County School District (WCSD – OWNER) will be considered incorporated into the specifications.

The Contractor is responsible for ensuring he/she has received and reviewed the entire bid package, including all specifications, plans and any/all issued Addendums.

Bids shall be addressed to the WCSD and delivered to the office of the Purchasing Department, located at the Brown Center, 14101 Old Virginia Road, Room #0, Reno, Nevada 89521, **until 2:00 p.m., (Local Time) on June 2, 2026**. Bids shall be delivered sealed in an opaque envelope. The outside of the envelope shall be clearly marked to indicate the bid for the proposed work and directed to the Purchasing Department. The bids will be opened publicly via a TEAMS Meeting at 2:30 pm.

Each individual bid shall be accompanied by a surety company issued Bid Bond or by a Certified or Cashier's Check made payable to the *Washoe County School District*, in the amount of not less than five percent (5%) of the bid, said amount to be forfeited to WCSD, should the Contractor to whom the Contract is awarded fail to enter into the Contract in accordance with the Contractor's bid and any other contract documents and furnish the required bonds within ten (10) days after the delivery of notice of such award. Bid Bonds, upon request, or deposits of the unsuccessful bidders will be returned upon signing of Contract, or within forty-five (45) days from bid date, whichever is earlier.

Contractors desiring to bid on this work shall be Contractors presently licensed by the Nevada State Contractors Board and shall maintain a valid Contractor's license for the duration of the construction project. In addition, any and all Subcontractors that will be utilized by the Contractor shall also be presently licensed by the Nevada State Contractors Board and shall maintain a valid license for the duration of the construction project. All licensing requirements as specified in NRS [Chapter 624](#) shall also be strictly adhered to.

WCSD requires that all Contractors who work on construction projects have in place a Drug and Alcohol Policy and this shall be acknowledged by signature on the Bid Form (PUR-F523).

The physical work is to be commenced as phased in the Special Notifications. Work shall be completed on or before **December 1, 2026**.

Contractor must agree that Owner may retain from the monies due the Contractor Two Thousand Five Hundred Dollars (\$2,500) per day (Liquidated Damages) as a direct result of the Contractor's delay or for not completing the project in the required time allowance plus approved time extensions.

The right is reserved by WCSD to reject any and all bids or accept the bid, which is deemed by WCSD to be in the best interest of the school district. WCSD also reserves the right to waive any irregularities and/or informalities in the submitted bids.

Should a Contractor find discrepancies in, or omissions from, the drawings or documents, or should he/she be in doubt as to the meanings of said documents, he/she should immediately notify the Owner in writing via Email to solicitations@washoeschools.net, whereas the Owner will send written instruction via Addendum to all Contractors. The Owner, Architect/Engineer, Project Manager, Assistant Project Manager, or any other WCSD staff member will not be held responsible for any oral instructions provided during the bid submission process.

Before submitting a bid, Contractors shall carefully examine the scope of work outlined in the bid package and the proposed drawings, specifications, and forms and shall be thoroughly familiar with all existing conditions and expectations of a successful project completion.

No increase in cost or extension in performance time will be considered for failure to know the conditions to be encountered as to the character, quality, and quantity of the work to be performed, and materials to be furnished, and as to the requirements of the specifications.

No increase in cost or extension in performance time will be considered for material escalation. Section 01027 – Applications for Payment, Part 1, Subpart 1.3, Schedule of Values; B,5 of the contract documents provides a provision for the storage of materials, off-site if necessary, to help in managing the project costs and to hedge against potential future material price increases.

A 5% list showing all Subcontractors to be used on the project shall be submitted with the bid followed by a 1% list within 2 hours from the completion of the bid opening, as required

by Nevada Revised Statutes. WCSD also requires a Comprehensive Contractor/Subcontractor list showing all remaining subcontractors to be utilized on the project. All subcontractors shall be licensed as required by Nevada Revised Statutes.

Any Addendums issued during the bid solicitation process shall be acknowledged on the Bid Form (PUR-F523) and in the execution of a contract, Addendums will become a part thereof.

All questions shall be submitted in writing directly to WCSD's Solicitations website at <http://solicitations.washoeschools.net/> or via e-mail to solicitations@washoeschools.net

This project will have two (2) question deadlines:

- Initial questions shall be submitted by **4:30 p.m. (Local Time) on May 13, 2026**, and an addendum will be issued with responses.
- All FINAL questions shall be submitted by **4:30 p.m. (Local Time) on May 21, 2026**, and a FINAL addendum will be issued with responses.

During this active solicitation there shall be no personal contact with any WCSD employees or other parties associated with this project directly. All inquiries shall be done in writing as stated above.

Addendums will be distributed by WCSD accordingly and can also be accessed via the WCSD Public Works website at: <http://solicitations.washoeschools.net/>

Modifications to bids may only be considered if submitted bids by delivery as previously noted have already been received and said modifications are completed prior to the due date and time for the bid submission.

Bids may be withdrawn in a written request received from a Contractor prior to the time fixed for opening of bids.

In cases where the award of the project has not been made, bids submitted and opened may not be withdrawn for a period of forty-five (45) calendar days from the due date and time of the bid.

A person who bids on this work may file a notice of protest regarding the awarding of the contract with the WCSD's Purchasing Department's Director of Procurement and Contracts within five (5) business days after the date the recommendation to award a contract is issued. The notice of protest must be submitted in accordance with NRS [Chapter 338.142](#). Detailed specifications can be found in Section 00820 – Special Conditions, subsection 14.0 – Appeal by Unsuccessful Bidder.

A person filing a notice of protest in accordance with NRS [Chapter 338.142](#) will be required to post a bond or other security in the amount of twenty-five (25%) percent of the value of the total bid or two hundred fifty thousand (\$250,000) dollars, whichever is less. If the protest cannot be resolved by the WCSD's Director of Procurement and Contracts, it will be presented to the WCSD Board of Trustees at a regular meeting.

Contractors to be considered as a Preferential Bidder must submit the Certificate of Eligibility for Preferential Status issued by State of Nevada Contractors Board with their bid submission and the Preferential Bidder Status Affidavit must be provided within two (2) hours after the bid opening, although WCSD prefers the affidavit to also be submitted with the bid at the time of opening.

SPECIAL NOTIFICATIONS

Signature Requirements

Any bid submission will be disqualified and rejected if the bid submission is not signed.

Washoe County School District only accepts signatures done manually (also known as a wet signature) or electronic digital signatures that are certified. Non-certified electronic digital signatures will NOT be accepted. A typed signature, even in cursive font, DOES NOT meet the requirements of an official digital signature. A digital signature must be accompanied by a certified digital stamp issued through programs like Adobe Acrobat, Docu-Sign or other similar programs that produce a digital stamp certifying the electronic digital signature. Any signatures on required forms that do not meet these requirements will not be accepted and the Contractor's submission will be deemed "Non-Responsive" and will be rejected. If you have any questions about this requirement, please submit your question by the question deadline, so that it can be answered prior to the bid submission deadline.

Preferential Bidders

Contractors to be considered as a Preferential Bidder must submit the Certificate of Eligibility for Preferential Status issued by State of Nevada Contractors Board with their bid submission and the Preferential Bidder Status Affidavit must be provided within two (2) hours after the bid opening, although WCSD prefers the affidavit to also be submitted with the bid at the time of opening. Preferential Bidder Status shall be considered if the amount of the apparent low bid is \$250,000 or greater per NRS [Chapter 338.1389](#).

Specifications/Addendums

Contractor is responsible to ensure that he/she has received and reviewed the entire bid package, including specifications, plans and any/all issued Addendums. Contractors shall acknowledge by signing any issued Addendum(s) and returning the signed Addendums with his/her bid submission.

Technical Specifications

Any conflicts between the Architect and WCSD specification, it will be the responsibility of the Contractor to seek clarification for any conflicts or be responsible for all the requirements. Clarifications and questions must be submitted in writing via email to: solicitations@washoeschools.net

Washoe County School District Structured Cabling Standard – WCSD-SCS-015

The Washoe County School District Structured Cabling Standard – WCSD-SCS-015 dated March 13, 2023 is located on our website. The link to view it is <https://www.washoeschools.net/cms/lib/NV01912265/Centricity/Domain/70/ITPC%20Images/WCSD-SCS-015%203-10-23.pdf>

Project Completion

The construction contract time allowed for this project is based on a reasonable expectation of how long it will take to do a project of this scope. WCSD recognizes that Contractors often try to finish projects in significantly less time than the construction contract time and, in such cases, develop schedules which are based on everything going smoothly with no delays. While WCSD allows Contractors to submit such accelerated

construction schedules, WCSD reserves the right to deny the Contractor's submission. Acceptance of a submittal with a shortened schedule is not an official agreement between WCSD and the Contractor that the project can be done in less time than the construction contract time specified.

Roof Penetrations

All roof-mounted equipment or penetrations associated with this project are to be flashed by a licensed roofing Contractor. The roofing Contractor shall have experience with the existing roofing membrane. New flashing materials shall be installed to comply with the membrane manufacturer's specifications or details published by the National Roofing Contractors Association Waterproofing Manual. In acceptance of the work, the Owner will make no allowance for lack of skill on the part of the Contractor. The Contractor shall coordinate all aspects of roof work including any penetrations to maintain the building in a totally watertight condition, no exceptions.

Hours

There is a potential that Summer School, Extended School Year (ESY), Intercession School, After School Care, Parent nights, etc. may be held at the project sites. The Contractor will be required to flex schedule and/or work areas to accommodate school needs during this time frame. In addition, the Contractor may have to alter their normal schedule in order to perform any lead and asbestos attachments and penetrations.

Pre-Bid Meeting Attendance

All Pre-Bid Meetings, whether mandatory or not, will require that all attendees sign in on the sign-in sheet provided. It is the Contractor's responsibility to ensure that he/she documents his/her attendance by signing the Pre-Bid Sign-In Sheet. Failure to do so could result in the Contractor's bid not being accepted by the WCSD, especially in the event of a Mandatory Pre-Bid Meeting.

In addition, if a Pre-Bid Meeting is held on-site, especially a school site, it is the Contractor's responsibility to sign in/register presence on grounds with the site's Front Office. A signature on a school's office sign-in sheet will not take the place of signature on the Pre-Bid Sign-In Sheet, which will only be present at the actual meeting and distributed by the staff of the Purchasing Department and Capital Projects Department.

Questions

This project will have two (2) question deadlines:

- Initial questions shall be submitted by **4:30 p.m. (Local Time) on May 13, 2026**, and an addendum will be issued with responses.
- All FINAL questions shall be submitted by **4:30 p.m. (Local Time) on May 21, 2026**, and a FINAL addendum will be issued with responses.

All questions shall be submitted in writing directly to WCSD's Solicitations website at <http://solicitations.washoeschools.net/> or via e-mail to solicitations@washoeschools.net.

Force Accounts

When applicable, the force account amount listed on the Bid Form (PUR-F523) shall be used for changes in the work at the Owner's discretion. Any changes shall be approved by change order and the force account balance shall be reduced to reflect said change. Any remaining force account balance at the completion of the project shall be returned to the Owner by a deductive change order.

Working Hours

Per City Ordinance and Codes

Schedule

The District and other contractors (Clark/Sullivan Construction and ACT) are working to relocate materials and equipment to other sites. The Contractor may begin work in conjunction with existing staff to remove and relocate salvage materials as well as start abatement containment process. The Contractor is required to coordinate with contractors and the District for schedule of activities prior to abatement and shall coordinate removal of salvage fire alarm materials between abatement and demolition.

WCSD's Project Management Software (Procore)

The Awarded Contractor will be required to utilize WCSD's Project Management Software (Procore) for workflow of project documents. This will include, but not limited to submissions of RFIs, submittals, schedule and schedule updates, change documents, payment requests, and close out documents. The Awarded Contractor will be required to work with WCSD Project Manager and WCSD Consultants to manage process to meet project schedule needs. See Section 01041 – Project Management Software for details.

SECTION 00400 – SAMPLE BID BOND (PUR-F525)

KNOW ALL PERSONS BY THESE PRESENTS, that we, the undersigned _____, as Principal, and _____ as Surety, are hereby held and firmly bound unto the Board of Trustees, Washoe County School District, as Owner, in the sum of _____ Dollars (\$_____) for payment of which, well and truly to be made, we hereby jointly and severally bind ourselves, our heirs, executors, administrators, successors, and assigns.

Signed this _____ day of _____, 20____.

The condition of the above obligation is such that whereas the Principal has submitted to the Board of Trustees, Washoe County School District, a certain bid, attached hereto and hereby made a part hereof, to enter into a Contract in writing for:

_____.
NOW, THEREFORE, if said bid shall be rejected, or in the alternative, if said bid shall be accepted and the Principal shall execute and deliver a Contract in the form of Contract attached hereto (properly completed in accordance with said bid) and shall furnish a Bond for its Faithful Performance of said Contract, and a Bond for the payment of all persons performing labor or furnishing materials in connection therewith, and shall in all other respects perform the contract created by the acceptance of said bid, then this obligation shall be void.

Otherwise, the same shall remain in force and effect, and the sum herein specified paid over to the Owner; it being expressly understood and agreed that the liability of the Surety for any and all claims hereunder shall, in no event, exceed the amount of this obligation as herein stated.

The Surety, for value received, hereby stipulates and agrees that the obligations of said Surety and its bond shall be in no way impaired or affected by an extension of the time within which the Owner may accept such bid; said Surety does hereby waive notice of any such extension.

IN WITNESS WHEREOF, the Principal and the Surety have hereunto set their hands and seals, and such of them as are corporations have caused their corporate seals to be hereto affixed and these presents to be signed by their officers, the day and year first set forth above.

(Seal)

Principal

By: _____

Surety

By: _____

(Seal)

Address:

Phone: _____

SECTION 00500 – SAMPLE CONTRACT (PUR-F532)

THIS CONTRACT, made by and between _____ hereinafter called the Contractor, and **WASHOE COUNTY SCHOOL DISTRICT**, hereinafter called the Owner,

WITNESSETH, that the Contractor and the Owner, for the consideration hereinafter named, agree as follows:

Article 1 – Scope of Work. The Contractor shall furnish all of the materials and perform all of the work in conformance with the Contract Documents entitled _____(Bid #_____).

Article 2 – Time of Completion. The work to be performed under this Contract shall be commenced on the date set forth in the Notice to Proceed and shall be completed on or before _____ or in _____ calendar days. The Contractor agrees that Owner may retain from the monies due the Contractor the actual value of the damages to the Owner as a direct result of the Contractor's delay or for not completing the project in the required time allowance plus approved time extensions.

Article 3 – The Contract Sum. The Owner shall pay the Contractor for the performance of the Contract, subject to additions and deductions provided therein, in current funds the following stipulated sum:
_____(\$_____).

Article 4 – Progress Payments. The Owner shall make payments and pay interest to the Contractor in accordance with Nevada Revised Statutes, Chapter 338. No monies payable under this Contract shall be assigned by Power of Attorney, or otherwise, except upon written consent of Owner.

Article 5 – Acceptance and Final Payment. Upon written notice to the Owner that the work is one hundred percent (100%) complete, the Owner shall inspect the project. When the project is one hundred percent (100%) acceptable and complete to the Owner, the Contractor shall submit evidence satisfactory to the Owner that all payrolls, material bills, interest on retention, and other indebtedness connected with the work have been paid. Once all requirements have been satisfied, the Owner shall issue a fully executed Certificate of Completion which shall constitute the Owner's acceptance of the work in accordance with NRS [Chapter 338](#).

Article 6 – The Contract Documents. The entire bidding documents, including but not limited to the: Notice to Contractors, Instructions to Bidders, Contractor's Bid, General Conditions, Supplementary Conditions, Special Conditions, Technical Specifications, Addenda, and the Drawings (if any), and this document form the Contract, and they are as fully a part of the Contract as if hereto attached.

Article 7 – Lead and Asbestos Certification. The Contractor hereby certifies that no lead/asbestos containing building material will be used for the construction of the project. If a lead/asbestos containing building material is subsequently found to have been included in the construction of the project, the Contractor shall be responsible for and indemnify the Owner against all costs for the proper removal of the lead/asbestos containing building material and the replacement of said material with a non-lead/asbestos containing material substitute. The removal method shall be specifically approved by the Owner and any and all authorities having jurisdiction over such removal.

IN WITNESS WHEREOF, the parties hereto have executed this Contract the day and year written below.

Bid # _____ - _____

WASHOE COUNTY SCHOOL DISTRICT

CONTRACTOR

Signature

Signature

Name

Name

Title

Title

Date

Date

SECTION 00600 – SAMPLE LABOR AND MATERIALS BOND (PUR-F526)

KNOW ALL PERSONS BY THESE PRESENTS: That WHEREAS, the Board of Trustees of Washoe County School District in the State of Nevada has awarded to _____, hereinafter designated as “Principal”, a contract dated _____, for _____

_____ a copy of which contract is attached hereto and by reference made a part hereof, and hereinafter referred to as the “Contract.”

And WHEREAS, said Principal is required under the terms of said Contract and by law under the provisions of [NRS Chapter 339](#) to furnish a Bond for the Labor and Materials used in said Contract;

NOW, THEREFORE, we, the Principal, and _____, as Surety, are held and firmly bound unto the Board of Trustees of Washoe County School District in the State of Nevada in the sum of _____ Dollars (\$_____), lawful money of the United States, being not less than one hundred percent (100%) of the estimated Contract cost of the work, for the payment of which sum will and truly to be made, we bind ourselves, our heirs, executors, administrators, and successors, jointly and severally, firmly by these presents.

THE CONDITION OF THIS OBLIGATION IS SUCH, that if the above-bounden Principal, or its heirs, executors, administrators, successors or assigns shall fail to pay for any materials, provisions, supplies implements or machinery used in, upon, for, or about the performance of the work contracted to be done, or for any work or labor thereon of any kind, or for amounts due under the Unemployment Compensation Law with respect to such work or labor, as required by the Provisions of [NRS Chapter 339](#), the Surety hereon will pay for the same within thirty (30) calendar days an amount not exceeding the sum specified in this bond, and the above obligation shall then be null and void. Otherwise, it shall remain in full force and virtue.

THE SURETY, for value received, hereby stipulates and agrees that no change, extension of time, alteration or addition to the terms of the Contract, or to the work to be performed thereunder, or to the specifications accompanying the same, shall in any way affect its obligations on this bond, and it does hereby waive notice of any such change, extension of time, alteration or addition to the terms of the Contract or to the work, or to the specifications.

And the said Surety, for value received, further stipulates and agrees that should the Board of Trustees of Washoe County School District, or other obligees, incur attorney's fees or other expenses for the enforcement of the Contract or this bond, the same shall

be paid by the Surety to the contracting body, subcontractors, workmen laborers, mechanics and furnishers of material as their interests may appear.

IN WITNESS WHEREOF, the above-bounded parties have executed this instrument under their seals this _____ day of _____, 20____, the name and corporate seal of each corporate party being hereto affixed and these presents duly signed by its undersigned representative, pursuant to authority of its governing body.

(Seal)

Principal

By: _____

(Seal)

Surety

By: _____

Address: _____

Phone: _____

SECTION 00610 – SAMPLE PERFORMANCE BOND (PUR-F527)

KNOW ALL PERSONS BY THESE PRESENTS: That WHEREAS, the Board of Trustees of Washoe County School District in the State of Nevada has awarded to _____, hereinafter designated as "Principal": a contract dated _____, for

_____ a copy of which contract is attached hereto and by reference made a part hereof, and hereinafter referred to as the "Contract".

And WHEREAS, said Principal is required under the terms of said Contract and by law under the provisions of [NRS Chapter 339](#) to furnish a Bond for the faithful Performance of said Contract;

NOW, THEREFORE, we, the Principal, and _____, as Surety, are held and firmly bound unto the Board of Trustees of Washoe County School District in the State of Nevada in the sum of _____ Dollars (\$_____), lawful money of the United States, being no less than one hundred per cent (100%) of the estimated Contract Cost of the work, for the payment of which sum well and truly to be made, we bind ourselves, our heirs, executors, administrators, and successors, jointly and severally, firmly by these presents.

THE CONDITION OF THIS OBLIGATION IS SUCH, that if the above bounden Principal, or its heirs, executors, administrators, successors, or assigns, shall in all things stand to and abide by and well and truly keep the faithfully perform the covenants, conditions, and agreements in the Contract and any alterations made as therein provided, on his or its part to be kept and performed at the respects according to their true intent and meaning; and shall indemnify and save harmless the Board of Trustees of Washoe County School District in the State of Nevada, its officers and agents, as therein stipulated; then this obligation shall become null and void. Otherwise, it shall be and remain in full force and virtue.

As a condition precedent to the satisfactory completion of the Contract, the above obligation shall hold good for a period of one (1) year after completion and acceptance of the work done, during which time if the above-bounden Principal, his or its heirs, executors, administrators, successors, or assigns shall fail to make full, complete, and satisfactory repair and replacements or totally protect the Board of Trustees of Washoe County School District in the State of Nevada from loss or damage made evident during said period of one (1) year from the date of acceptance of said work, and resulting from or caused by defective materials or faulty workmanship in the prosecution of the

work done, the above obligation in the said sum of _____ Dollars (\$_____) shall remain in full force and virtue; otherwise, the above obligation shall be void.

THE SURETY, for value received, hereby stipulates and agrees that no change, extension of time, alteration or addition to the terms of the Contract, or to the work to be performed thereunder, or to the specifications accompanying the same, shall in anyway affect its obligations on this bond, and it does hereby waive notice of any such change, extension of time, alteration or addition to the terms of the Contract, or to the work, or to the specifications.

And the said Surety, for value received, further stipulates and agrees that should the Board of Trustees, Washoe County School District, incur attorney's fees or other expenses for the enforcement of the Contract or his/her bond, the same shall be paid by the Surety to the Board of Trustees, Washoe County School District.

IN WITNESS WHEREOF, the above-bounden parties have executed this instrument under their seals this _____ day of _____, 20____, the name and corporate seal of each corporate party being hereto affixed and these presents duly signed by its undersigned representative, pursuant to authority of its governing body.

Principal

(Seal)

By: _____

Surety

By: _____

Address:

(Seal)

Phone: _____

SECTION 00700 – GENERAL CONDITIONS

The General Conditions of the Contract for Construction, AIA Document A201, 2017 Edition, Articles 1 through 15, are hereby incorporated by reference as the “General Conditions of this Project.” Copies of General Conditions may be examined or obtained through formal request to the WCSD’s Purchasing Department located at the Brown Center, 14101 Old Virginia Road, Room 0, Reno, Nevada, 89521 or by phone at (775) 850-8025.

The information contained in the Supplementary General Conditions (Section 00800), Special Conditions (Section 00820), Instructions to Bidders (Section 00100), and the Bid Form (PUR-F523) shall become a part of the Contract and shall apply to all Contractors and Subcontractors. The information contained in Supplementary General Conditions (Section 00800) may amend, modify, supersede, void or supplement the Articles of the “General Conditions of the Project.” Where any part of an Article of the “General Conditions of the Project” is amended, modified, superseded or voided by a provision of the Supplementary General Conditions (Section 00800) or other Contract documents, all other provisions of such Article shall remain in effect, and the provisions of the Supplementary General Conditions (Section 00800) or other Contract documents shall be considered as added.

SECTION 00800 – SUPPLEMENTARY GENERAL CONDITIONS

The General Conditions of the Contract for Construction, AIA Document A201, 2017 Edition, Articles 1 through 15, are hereby incorporated by reference as the “General Conditions of this Project.” Copies of General Conditions may be examined or obtained through formal request to the WCSD’s Purchasing Department located at The Brown Center, 14101 Old Virginia Road, Room 0, Reno, Nevada, 89521 or by phone at (775) 850-8025.

The information contained in the Supplementary General Conditions (Section 00800), Special Conditions (Section 00820), Instructions to Bidders (Section 00100), and the Bid Form (PUR-F523) shall become a part of the Contract and shall apply to all Contractors and Subcontractors.

In any instance where no Architect is involved in the project, any and all references contained in this or any other documents to "Architect" shall be deemed to refer to the consulting Engineer, if any, the special project consultant, if any, or, in the event no such individuals are involved, to the Owner.

The following supplements modify, delete and/or add to the “General Conditions of the Project.” Where any Article, Paragraph or Subparagraph in the “General Conditions of the Project” is supplemented by one of the following Paragraphs, the provisions of such Article, Paragraph, or Subparagraph shall remain in effect and the supplemental provisions shall be considered as added. Where any Article, Paragraph, or Subparagraph in the “General Conditions of the Project” is amended, voided or superseded by any of the following paragraphs, the remaining provisions of such Article, Paragraph or Subparagraph not amended, voided, or superseded shall remain in effect.

1. LIABILITY INSURANCE SPECIFICATIONS

A. INTRODUCTION

The Owner has established specific indemnification and insurance requirements for its construction contracts to help assure that reasonable insurance coverage is purchased and maintained. Insurance, indemnification and hold harmless clauses are intended to assure that a Contractor accepts and is able to pay for the loss or liability related to its activities.

Contractor’s attention is directed to the insurance requirements below. It is recommended that Contractors confer with their respective insurance carriers or brokers to determine **in advance of Bid submission** the availability of insurance certificates and endorsements as described and provided herein.

B. INDEMNIFICATION AGREEMENT

The Contractor agrees to hold harmless, indemnify and defend the Owner, its officers, agents, employees and volunteers from any loss or liability, financial or otherwise resulting from any claim, demand, suit, action, or cause of action based on bodily injury, including death, or property damage, including damage to the

Contractor's property or injury to the Contractor's employees, caused by any action, either direct or passive, the omission, failure to act or negligence on the part of the Contractor, employees, agents, representatives or Subcontractors arising out of the performance of work under this Contract by the Contractor, or by others under the direction or supervision of the Contractor.

In determining the nature of the claim against the Owner, the incident underlying the claim shall determine the nature of the claim, notwithstanding the form of the allegations against the Owner.

In the event of a lawsuit against the Owner, its officers, agents, employees and volunteers, the Contractor shall reimburse the Owner for costs of the Owner's attorneys' fees and costs, as well as personnel in defending such actions. Reimbursement for the time spent by such personnel shall be at the rate charged for such services by private counsel. The Owner shall not be held liable for any accident, loss or damage to the work prior to its completion and acceptance.

C. GENERAL REQUIREMENTS

The Contractor shall purchase Workers Compensation Insurance, General Liability and Automobile Liability as described below. The cost of such insurance shall be included in the Contractor's bid price.

D. WORKERS COMPENSATION INSURANCE

It is understood and agreed that there shall be no Workers Compensation Insurance coverage provided for the Contractor or any Subcontractor by the Owner. Contractor agrees, as a precondition to the performance of any work under this Contract and a precondition to any obligation of the Owner to make any payment under this Contract, to provide Owner with certificates issued by an insurer that shows compliance with NRS [Chapters 616A, 616B, 616C and 616D](#), inclusive, and [Chapter 617](#).

It is further understood and agreed by and between the Owner and the Contractor that the Contractor shall procure, pay for, and maintain the above-mentioned Workers Compensation Insurance coverage at the Contractor's sole cost and expense.

Should Contractor be self-funded for Workers Compensation Insurance, Contractor shall notify Owner in writing prior to the acceptance of this Contract. Owner reserves the right to approve said retentions and may request additional documentation, financial or otherwise, for review prior to the acceptance of this Contract as provisioned under NRS [Chapter 616B.627](#).

E. MINIMUM SCOPE OF LIABILITY INSURANCE

Coverage shall be at least as broad as:

1. Insurance Services Office (ISO) Commercial General Liability Coverage "Occurrence" form CG 0001 12 04 or substitute form

providing coverage as broad as CG 0001 12 04. The Commercial General Liability Coverage shall include, but is not limited to, Liability Coverage arising from Operations, Premises, Blanket Contractual Liability, Broad Form Property Damage Liability, Products and Completed Operations, Personal Injury and Advertising Liability, and Stop Gap or Employers Liability. In addition, explosion, collapse, and underground coverage must be included unless Owner waives this requirement in writing prior to execution of Contract.

2. Business Auto Coverage form number ISO CA 0001, CA 00 055, CA00 12, CA 00 20 or an equivalent form covering Automobile Liability Symbol 1 "Any Auto."

F. MINIMUM LIMITS OF INSURANCE

The Contractor shall maintain limits no less than:

1. General Liability: **\$10,000,000** minimum or the amount customarily carried by the Contractor, whichever is greater, combined single limit per occurrence (with \$10,000,000 Aggregate Limit) for bodily injury, personal injury, and property damage. General Liability coverage shall specifically apply to the acts and/or omissions of Contractor and his/her Subcontractors. The above General Liability coverage shall be maintained in full force and effect for five (5) years from the date of completion of the project. The required limits may be met through a combination of primary and excess liability coverage. Any excess liability coverage shall provide coverage at least as broad as the primary coverage and be subject to all of the requirements herein.
2. Automobile Liability: \$1,000,000 minimum or the amount customarily carried by the Contractor, whichever is greater, combined single limit per accident for bodily injury and property damage. No Aggregate Limits may apply. Non-owned and hired automobile liability must be included.
3. Workers Compensation Insurance: \$1,000,000 minimum in limits (Employers Liability) and obtain Statutory Limits of Workers Compensation Insurance for employees engaged on or at the site of the project in accordance with NRS [Chapters 616A, 616B, 616C](#) and [616D](#), inclusive, and [Chapter 617](#). If an excess policy is utilized, the policy will provide excess coverage for Employers' Liability.
4. Asbestos Environmental Risk Liability Insurance: \$5,000,000 minimum, per occurrence (with \$5,000,000 Aggregate Limit). Refer to Section 00820 – Technical Specifications for important information).

G. ASBESTOS COVERAGE

In the event that asbestos abatement is required on this project, Asbestos Liability Insurance is required. To that end, the Contractor will be required to provide written proof by way of an insurance certificate of a minimum of Five Million Dollars (\$5,000,000) occurrence-based Asbestos Environmental Risk Liability Insurance from a domestic Insurance company that has an A, A+ or A++ rating in Best's Insurance Guide, OAE. The Asbestos Abatement Contractor shall name the WCSD additionally insured on a primary and non-contributory basis for the contract term as well as any asbestos consultants the District may hire for job design and/or supervision and shall provide an insurance certificate specifically naming them as additionally insured, primary and stating that the policy cannot be cancelled in less than 30 days for any reason including non-payment.

H. PROPERTY COVERAGES

Not Required for this Project.

I. DEDUCTIBLES AND SELF-INSURED RETENTIONS

Any deductibles or self-insured retention must be declared to and approved by the Owner. The Owner reserves the right to request additional documentation, financial or otherwise, prior to giving its approval of the deductibles and self-insured retention's and prior to executing the Contract. Any changes to the deductibles or self-insured retentions made during the term of this Contract or during the term of any policy, must be approved by the Owner prior to the change taking effect. It is also understood that the Contractor is responsible for and shall assume payment of all deductibles and/or self-insured retentions.

J. OTHER INSURANCE PROVISIONS

The policies are to contain, or be endorsed to contain, the following provisions:

1. General Liability and Automobile Liability Coverages

- a. The Owner, its agents, officers, employees and volunteers are to be included as Additional Insureds for damages and defense arising from: activities performed by or on behalf of the Contractor, including the insured's general supervision of the Contractor; products and completed operations of the Contractor; premises owned, occupied or used by the Contractor; or automobiles owned, leased, hired or borrowed by the Contractor. The coverage shall contain no special limitations on the scope of protection afforded to the Owner, its officers, employees or volunteers.
- b. The Contractor's insurance coverage shall be primary insurance with respect to the Owner, its officers, employees and volunteers. Any insurance or self-insurance maintained by the Owner, its officers, employees or volunteers shall be in excess

of the Contractor's insurance and shall not contribute to the Contractor's insurance coverage in any way.

- c. The Contractor's insurance shall apply separately to each insured against whom claim is made or suit is brought, except with respect to the limits of the insurer's liability.
- d. The insurance companies issuing the policy or policies shall have no recourse against the Owner payment of any premiums, costs or assessments under any form of policy.
- e. Failure of the Contractor to take out and/or maintain any required insurance shall not relieve the Contractor from any liabilities under this Contract, nor shall the insurance requirements be construed to conflict with or otherwise limit the obligations of the Contractor concerning indemnification.

2. All Coverages

- a. Each insurance policy required by this clause shall be endorsed to state that coverage shall not be suspended, voided, canceled or non-renewed by either the Contractor or by the insurer, reduced in coverage or in limits except after thirty (30) days prior written notice has been given to the Owner, which must be approved, if acceptable, by the Owner in writing.

Furthermore, Contractor shall provide the Owner thirty (30) days prior notice, in writing when the Contractor elects to change carriers, not to renew the policy, or reduce coverage, which must be approved, if acceptable, by the Owner also in writing.

- b. The Contractor's insurers shall have no right of recovery or subrogation against the Owner or the design professionals which provide work on the project.
- c. Any failure to comply with reporting provisions of the policies shall not affect coverage provided to the Owner, its officers, employees or volunteers.
- d. The insurance companies issuing the policy or policies shall have no recourse against the Owner for payment of any premiums, costs or assessments under any form of policy.

K. ACCEPTABILITY OF INSURERS

Insurance is to be placed with insurers with an A.M. Best's rating of no less than A:X. The Owner may accept coverage with carriers that have lower A.M. Best's ratings upon review of financial information concerning Contractor and insurance carrier. The Owner reserves the right to require that the Contractor's insurer(s) be a

licensed and admitted insurer(s) in the State of Nevada, or on the Insurance Commissioner's approved, but not admitted, list.

L. VERIFICATION OF COVERAGE

Prior to the commencement of any work on the project, the Contractor shall furnish the Owner with certificates of insurance and with original endorsements affecting coverage required. The certificates and endorsements for each insurance policy are to be signed by a person authorized by that insurer to bind coverage on its behalf. All certificates and endorsements are to be received and approved by the Owner before work commences. The Owner reserves the right to require complete, certified copies of all required insurance policies, at any time should it be deemed in the best interest of the Owner.

M. SUBCONTRACTORS

The Contractor shall include all Subcontractors as insureds under its policies or shall furnish separate certificates and endorsements for each Subcontractor. All coverages for Subcontractors shall be subject to all of the requirements stated herein, except that if any Subcontractors maintain limits of insurance less than required in this Contract, Contractor's insurance shall include coverage for acts or omissions of Subcontractor up to the full limits required in this Contract.

N. MISCELLANEOUS CONDITIONS

1. The Contractor shall be responsible for and remedy all damage or loss to any property, including property of the Owner, caused in whole or in part by the Contractor, any Subcontractor, or any employed, directed or supervised by the Contractor.
2. Nothing herein contained shall be construed as limiting in any way the extent to which the Contractor may be held responsible for payment of damages to persons or property resulting from its operations or the operations of any Subcontractor under it.
3. In addition to any other remedies the Owner may have should the Contractor fail to provide or maintain any insurance policies or policy endorsements to the extent and within the time required, the Owner may, at its sole option:
 - a. Purchase such insurance to cover any risk for which the Owner may be liable through the operations of the Contractor under this Contract and deduct or retain the amount of the premiums for such insurance from any sums due to the Contractor under the Contract; or
 - b. Order the Contractor to cease work under this Contract and/or withhold any payments, which became due the Contractor until the Contractor demonstrates compliance with the requirements hereof; or

c. Terminate the Contract.

2. **GUARANTEE BOND**

Not Required for this Project.

3. **INTEREST**

Article 13.5 is hereby supplemented as follows:

Not Required for this Project.

4. **CLEANING UP**

Article 3.15 is hereby supplemented as follows:

The Contractor, at all times, shall keep the premises free from accumulation of waste materials or rubbish caused by operations. At the completion of the work, Contractor shall remove all waste materials and rubbish from and about the project as well as all tools, construction equipment, machinery and surplus materials, and shall clean all glass surfaces and leave the work "broom clean" or its equivalent, except as otherwise specified.

5. **LIQUIDATED DAMAGES**

Add Article 8.2.4 as follows:

It is hereby understood and mutually agreed that the date of beginning, rate of progress, and the time for completion of the work to be done hereunder are essential conditions of this Contract and that the work embraced in this Contract shall be commenced on the date set forth in the Notice to Proceed issued by the Owner.

The Contractor agrees that all work shall be performed regularly, diligently, and uninterruptedly at a rate of progress that will ensure substantial completion within the time specified. It is expressly understood and agreed, by and between the Contractor and the Owner, that the time for completion of the work described herein is an acceptable time for the completion of the work. If the Contractor should neglect, fail, or refuse to complete the work within the specified Contract time, that has been extended by the Owner, then the Contractor does hereby agree, as a part of the consideration for receiving the award of this Contract, to pay to the Owner, not as a penalty, but as Liquidated Damages, the amount of money specified in the Contract (Section 00100 – Instruction to Bidders and Bid Form (PUR-F523) per day. If the Owner incurs costs in excess of the Liquidated Damages as a result of the Contractor's inability to complete the work by the specified date the additional cost will be deducted from the Contract amount.

If the Contractor fails to complete or correct the work listed on the comprehensive list of deficiencies ("**Punch-List**") within the specified time for performance, the Contractor does hereby agree to pay the Owner **\$500** as Liquidated Damages for each calendar day that the completion or correction of the work extends beyond the 45 days

for performance allowed from the date the Contractor receives the Punch List of deficiencies from the Architect and/or his/her consultants and/or the Owner.

6. CHANGE ORDERS

Article 7.2 is hereby modified as follows:

- A. The Owner, without invalidating the contract, may order changes in the work consisting of additions, deletions, or other revisions, the contract sum and contract time being adjusted accordingly. All such changes in the work shall be authorized by Change Order issued by the Owner.
- B. The cost or credit to the Owner resulting from a change in the work shall be determined by the Architect in one or more of the following ways:
 - 1. By unit prices stated in the Contract documents or subsequently agreed upon.
 - 2. By mutual acceptance of a lump sum proposal, properly itemized by contractor/subcontractor, to include the following:
 - a. Labor, including fringe benefits, payroll taxes, and workers' compensation insurance;
 - b. Materials entering permanently into the work;
 - c. Equipment costs for equipment utilized to perform the Change Order work; and/or
 - d. Change Order Mark-Up per Schedule.
 - 3. By the actual cost of properly itemized by contractor/subcontractor, to include the following:
 - a. Labor, including fringe benefits, payroll taxes, and workers' compensation insurance;
 - b. Materials entering permanently into the work;
 - c. Equipment costs for equipment utilized to perform the Change Order work; and/or
 - d. Change Order Mark-Up per Schedule.
- C. The costs under Paragraph 6(B) 1-3 above may be increased by General/Prime Contractor, Subcontractor (all tiers) to include a fixed fee for Subcontractor profit and overhead, Prime Contractor profit and overhead on Subcontractor work, and profit and overhead on work done by the General/Prime Contractor's own forces. The total of such fixed fee shall not exceed the amount determined from the Change Order Mark-Up Schedule below for a single Change Order item, or for

any group of related items, and shall be full compensation for the cost of supervision (to include Project Manager, Project Coordinator, Superintendent, Administrative Staff, etc.), overhead, profit, insurance, general conditions not listed and any BIM updating, Procore updating, or other general expense associated with completing the change in the scope of work. The allowable mark-up fee for contractor bonding shall be in addition to the fee below for the Prime Contractor only and shall not exceed 1% of the change if applicable.

CHANGE ORDER MARK-UP SCHEDULE

1. Additive Changes (for the entity performing the work):	
<u>Total Cost of Change</u> +\$0.01 to +\$50,000 +\$50,000.00 and above	<u>Allowable Fee</u> 15% of the Total Cost 10% of the Total Cost
2. Additive Changes (Contractor Markup) Subcontractors work:	
<u>Total Cost of Change</u> +\$0.01 to +\$50,000 +\$50,000.00 and above	<u>Allowable Fee</u> 10% of the Total Subcontractor Fee 5% of the Total Subcontractor Fee
3. Deductive Changes:	
<u>Total Credit Cost of Change</u> +\$0.01 to +\$50,000 +\$50,000.00 and above	<u>Credit Fee to be Applied</u> 10% of the Total Subcontractor Cost. (Deductive) 5% of the Total Subcontractor Fee (Deductive)
<i>Example of Deductive Change: Assume <\$5,000.00> to be credited. The Contractor must include a 10% credit for profit and overhead, i.e. \$5,000.00 X 0.10 = <\$5,500.00> total credit to the Contract.</i>	

D. No fees shall be paid for time extensions.

E. All proposals shall be submitted to the Architect in sufficient detail to complete an analysis of all costs. The Contractor shall submit invoices for materials and equipment utilized in Change Order work. Labor rates shall not exceed the applicable Wage Rates (including Prevailing Wage Rates) as published by the State of Nevada Office of the Labor Commissioner. Fringe benefits shall not exceed the cost of fringe benefits normally paid to such personnel or established by the industry in the Northern Nevada area, whichever is lower. Labor rates or additional rates not identified as part of Prevailing Wage Rates shall be identified and approved by WCSD prior to start of construction.

7. SUBCONTRACTORS

Article 5.2.1 is hereby modified as follows:

A. Per NRS [Chapter 338](#):

1. Except as otherwise provided in Subsection 2, each bid submitted to any officer, department, board or commission for the construction of any public work or improvement must include:
 - a. The name of each Subcontractor who will provide labor or a portion of the work or improvement to the Contractor for which he/she will be paid; and
 - b. A description of the portion of the work or improvement which each Subcontractor named in the bid will complete.
2. The Contractor shall list in the Bid Form (PUR-F523) pursuant to Subsection 1 the name of a Subcontractor for each portion of the project that will be completed by him/her.
3. A Contractor whose bid is accepted, shall not substitute any person for a Subcontractor who is named on the Bid Form (PUR-523), unless:
 - a. The Owner objects to the Subcontractor, requests in writing a change in the Subcontractor and pays any increase in costs resulting from the change; or
 - b. The substitution is approved by the Owner and:
 1. The Subcontractor, after having a reasonable opportunity, fails or refuses to execute a written contract with the Contractor, which was offered to the Subcontractor with the same terms and conditions that all other Subcontractors on the project were offered; or
 2. The named Subcontractor files for bankruptcy or becomes insolvent; or
 3. The named Subcontractor fails or refuses to perform subcontract within a reasonable time.

8. MANDATORY DRUG TESTING PROGRAM

- A. In order to be eligible to perform work on WCSD construction projects all Contractors who will work on such projects must have a current and valid Drug and Alcohol Policy that is applicable to all workers who will be employed on those projects regardless of tier. This requirement is a reasonable precaution to ensure a safe and drug-free environment on school construction projects that may involve workers being in relatively in close contact with students.
- B. The Policy must meet the minimum requirements as outlined in Exhibit 1. Each Contractor shall demonstrate compliance with this provision by signature on the Bid Form that the Policy is in place, that it will be actively enforced, and that all workers who will be employed on WCSD projects will have undergone the pre-

placement drug testing required by WCSD. The WCSD and/or the Prime Contractor is empowered to review Contractor records of enforcement of its Drug and Alcohol Policy at any time during the construction period up to and including completion of the project in order to determine whether the policy is in fact being enforced. The Contractor shall forthwith deliver to the WCSD any and all records requested to determine compliance with this Drug and Alcohol Policy requirement. Failure to maintain or rigorously enforce the policy or to timely respond to WCSD demands for production of records relating to the Drug and Alcohol Policy may result in termination of the project agreement at no cost to the WCSD.

- C. Refer to Washoe County School District Mandatory Drug and Testing Program Requirements – EXHIBIT 1.

EXHIBIT 1

WASHOE COUNTY SCHOOL DISTRICT

MANDATORY DRUG AND ALCOHOL TESTING PROGRAM REQUIREMENTS

In order to be eligible to perform work on WCSD construction projects, all Contractors who work on such projects must have a current and valid Drug and Alcohol Policy that meets the following minimum requirements:

1. A statement identifying prohibited conduct regarding employee drug and alcohol use. At a minimum, the policy should address the following areas of prohibited conduct:

- a. Alcohol

Possession of open containers use or being under the influence of alcohol by any employee during normal business hours including lunch breaks, while performing Contractor business, while operating Contractor vehicles or equipment or while on company premises is prohibited. Failure to pass an alcohol test will be grounds for disciplinary action up to and including termination.

- b. Illegal Drugs

The unlawful manufacture, distribution, dispensation, possession or use of a controlled substance is prohibited. Failure to pass a drug test will be grounds for disciplinary action up to and including termination.

- c. Legal Drugs

Except as provided below, use or being under the influence of any mood-altering legal drug by any employee while on company premises or while performing company business is prohibited to the extent such use or influence may affect the safety of the employee, co-workers or the public, the employee's job performance or the safe or efficient operation of the Contractor.

An employee under the influence of a mood-altering legal drug has an obligation to inquire and determine whether the mood-altering legal drug he/she is taking

may or will affect his/her ability to safely and efficiently perform his/her job duties. If the employee is using a mood-altering legal drug at the direction of a physician, dentist or other licensed practitioner, the employee is required to inform a designated company official. In compliance with the Americans with Disabilities Act (ADA), this policy does not require the employee, physician, dentist or other licensed practitioner to identify the name of the prescription drug or the medical condition for who it is prescribed. For the safety of all employees, the Contractor may place persons using such drugs in a less hazardous job assignment or place them on temporary medical leave until released as fit for duty by the prescribing physician, dentist or other licensed practitioner. An employee taking over-the-counter medications contrary to instructions provided by the manufacturer may be subject to disciplinary action up to and including termination.

d. Drug Paraphernalia

Employee possession of drug paraphernalia on the project site is strictly prohibited.

2. A statement requiring, at a minimum, the following types of drug and/or alcohol testing:

a. Pre-Placement Testing

Prior to the start of employment generally, or employment on any WCSD project, the Contractor must assure that any employee assigned to work on a WCSD project has previously completed a pre-placement drug test before the effective date of the project assignment. In the case of a newly hired employee, he/she must pass a pre-placement drug test prior to being allowed to work on a WCSD project.

b. Reasonable Suspicion Testing

Contractor will require a medical examination, breath test, blood test, and/or urinalysis when there is reasonable suspicion to believe that the employee is using drugs and/or alcohol at work or where circumstances or workplace conditions justify it.

c. Post- Accident Testing

Each employee will be tested for prohibited drugs and alcohol use as soon as possible after a reportable accident. Reportable accident is defined as any incident that results in an employee requiring medical treatment that results in the filing of a Workers Compensation claim, or property damage in excess of five hundred dollars (\$500.00). An employee shall not be relieved of duty pending the receipt of test results except where there is reasonable evidence that alcohol or illegal drug use was a contributing factor as determined by the treating physician.

d. Return To Duty Testing and Follow-Up Testing

At the Contractor's discretion, employees in violation of the drug and alcohol

policy will be subject to a return to duty policy as a condition of continued employment. In essence, this policy states that the Contractor may rehire or retain the employee in return for the employee's promise to remain alcohol and drug free on WCSD project sites, complete an evaluation by a licensed alcohol and drug counselor and follow all professional recommendations, provide a negative drug and/or alcohol test to return to duty and submit to follow-up testing on a random basis to confirm on-going policy compliance. This document will be kept in a confidential file belonging to the Contractor's agency.

3. A statement describing the procedures the Contractor will use to test for the presence of alcohol and controlled substances, protect the integrity of the testing processes, safeguard the validity of the test results and ensure that those results are attributed to the correct employee. To meet this requirement, the Contractor is encouraged to follow the Federal Substance Abuse and Mental Health Services Administration (SAMHSA) Drug and Alcohol Testing Guidelines (49 CFR Part 40). At a minimum, the employer must test for the following drugs of abuse:

- Marijuana
- Cocaine
- Opiates
- Amphetamines/Methamphetamines
- Phencyclidine (PCP)

- a. For the purpose of this policy, a positive drug test means that the employee has ingested a drug(s), which causes the employee's drug threshold level to be above the Federal Substance Abuse and Mental Health Services Administration (SAMHSA) Drug and Alcohol Testing Guidelines (49 CFR Part 40). For the purpose of this policy an employee whose breath/blood alcohol level is .04 or greater is considered to be in violation of the policy. It is recommended that blood alcohol testing only be used when an employee is medically unable to provide a breath alcohol sample.
4. A statement indicating the consequences for employees found to be in violation of the drug and alcohol policy. The Contractor's policy must outline the procedures the Contractor will follow to assure that the employee is fit to return to duty following a policy violation. At a minimum, an employee in violation of the Contractor's drug and alcohol policy must complete an evaluation by a licensed alcohol and drug counselor and follow all professional recommendations, provide a negative drug and/or alcohol test to return to duty and submit to follow-up testing on a random basis to confirm on-going policy compliance.
5. A statement indicating that actions taken under this policy will be confidential within the affected Contractor and employee. At a minimum, the Contractor must inform the employee that test results may be disclosed to another member of management on a need-to-know basis and to the employee upon request. Disclosures, without employee consent may also occur when: (A) the information is compelled by law or judicial or administrative process; (B) the information has been placed at issue in a formal dispute between the employer and the employee or job applicant; (C) the information is used in administering an employee benefit plan or other insurance program; (D) the information

is needed by first-aid, safety, or medical personnel for the diagnosis or treatment of an employee who is unable/unwilling to authorize disclosure; (E) for review by the State Worker's Compensation Board or the State Unemployment Security Division in determining a pending claim; or (F) the information is compelled by federal officials investigating compliance with the Americans with Disabilities Act (ADA).

6. A statement indicating that all employees shall participate in a company-sponsored drug/alcohol awareness program. The program shall provide employees with information regarding: (A) the company's drug/alcohol free workplace policy; (B) available counseling, referral agencies and rehabilitation; and (C) the penalties imposed upon employees for violations of this policy.

Each Contractor shall ensure that all supervisors designated to supervise employees on a WCSD project complete a training course on reasonable suspicion testing. This training shall include information on the physical, behavioral, speech and performance indicators of probable employee alcohol or drug abuse and how to effectively intervene per Contractor policy.

7. A statement indicating that Subcontractors, Sub-tiered Contractors, vendors, and their employees shall be required to cooperate with the Contractor's policy to achieve a drug/alcohol free workplace.

END OF EXHIBIT 1

9. ARTICLE 1.1 GENERAL PROVISIONS

Add the following at the end of Subparagraph 1.1.1:

In the event of any conflict among the Contract documents, the documents shall be construed according to the following priorities:

Highest Priority:	Modifications
Second Priority:	Agreement
Third Priority:	Addenda—later date to take precedence
Fourth Priority:	Supplementary General Conditions
Fifth Priority:	General Conditions
Sixth Priority:	Specifications with respect to quality and general performance of the Work
Seventh Priority:	Drawings with respect to quantity of materials and general location of the Work. Detail drawings shall take precedence over small scale drawings.

Add the following at the end of Subparagraph 1.2.1:

All Work mentioned or indicated in the Contract documents shall be performed by the Contractor as part of this Contract unless it is specifically indicated in the Contract documents that such Work is to be done by others. Should the Drawings or the Specifications disagree in themselves or with each other, the Contractor shall provide the better quality or greater quantity of work unless otherwise directed by written addendum to the Contractor.

Add the following to Subparagraph 1.2.2:

The Contractor and all Subcontractors shall refer to all of the Drawings, including those showing primarily the Work of the mechanical, electrical and other specialized trades, and to all of the Sections of the Specifications, and shall perform all Work reasonably inferable therefrom as being necessary to produce the indicated results.

Add new Subparagraphs 1.2.4 through 1.2.11 as follows:

- 1.2.4 All indications or notations which apply to one of a number of similar situations, materials or processes shall be deemed to apply to all such situations, materials or processes wherever they appear in the Work, except where a contrary result is clearly indicated by the Contract documents.
- 1.2.5 Where codes, standards, requirements and publications of public and private bodies are referred to in the Specifications, references shall be understood to be to the latest adopted version used to issue permits, except where otherwise indicated.
- 1.2.6 Where no explicit quality or standards for materials or workmanship are established for Work, such Work is to be of good quality for the intended use and consistent with the quality of the surrounding Work and of the construction of the Project generally.
- 1.2.7 All manufactured articles, materials, and equipment shall be applied, installed, connected, erected, used, cleaned, and conditioned in accordance with the manufacturer's written or printed directions and instructions unless otherwise indicated in the Contract documents.
- 1.2.8 The Mechanical, Electrical and Fire Protection Drawings are diagrammatic only, and are not intended to precisely show the alignment, physical locations or configurations of such Work. Such Work shall be installed without additional cost to the Owner to clear all obstructions, permit proper clearances for the Work of other trades, and present an orderly appearance where exposed. Prior to beginning such Work, the Contractor shall prepare coordination drawings showing the exact alignment, physical location and configuration of the Mechanical, Electrical and Fire Protection installations and demonstrating to the Contractor's satisfaction that the installations will comply with the preceding sentence.
- 1.2.9 Exact locations of fixtures and outlets shall be obtained from the Architect as provided in Subparagraph 3.2.2 before the Work is roughed in; Work

installed without such information from the Architect shall be relocated at the Contractor's expense.

1.2.10 Test boring or soil test information included with the Contract documents or otherwise made available to the Contractor was obtained by the Owner for use by the Architect in the design of the Project or Work. The Owner does not hold out such information to the Contractor as an accurate or approximate indication of subsurface conditions, and no claim for extra cost or extension of time resulting from reliance by the Contractor on such information shall be allowed except as provided in Subparagraph 3.7.4.

1.2.11 Where the Work is to fit with existing conditions or work to be performed by others, the Contractor shall fully and completely join the Work with such conditions or work, unless otherwise specified.

11. ARTICLE 3.1 CONTRACTOR

Add the following to the end of 3.2.1:

If the Contractor proceeds with the Work without such notice to the Architect, having discovered such errors, inconsistencies or omissions, or if by reasonable study of the Contract documents the Contractor could have discovered such, the Contractor shall bear all costs arising therefrom.

Add the following to the end of 3.2.2:

The Contractor shall give the Architect timely notice of any additional Drawings, Specifications, or instructions required to define the Work in greater detail or to permit the proper progress of the Work. The Contractor shall not proceed with any Work not clearly and consistently defined in detail in the Contract documents but shall request additional Drawings or instructions from the Architect. If the Contractor proceeds with such Work without obtaining further Drawings, Specifications or instructions, then the Contractor shall correct Work incorrectly done at the Contractor's own expense.

Add the following sentence to the end of Subparagraph 3.4.1:

The word "provide" shall mean furnish and install complete, including connections, unless otherwise specified.

Change the first sentence of Subparagraph 3.5.1 and delete the last (2) two sentences to read as follows:

The Contractor warrants that the materials and equipment furnished under the Contract will be new and of recent manufacture unless otherwise specified, and that all Work will be of good quality, free from faults and defects, and in conformance with the Contract documents.

Add new Subparagraphs 3.5.3 through 3.5.9 as follows:

- 3.5.3 The Contractor shall be responsible for determining that all materials furnished for the Work meet all requirements of the Contract documents. The Architect may require the Contractor to produce reasonable evidence that a material meets such requirements, such as certified reports of past tests by qualified testing laboratories, reports of studies by qualified experts, or other evidence which, in the opinion of the Architect, would lead to a reasonable certainty that any material used, or proposed to be used, in the Work meets the requirements of the Contract documents. All such data shall be furnished at the Contractor's expense. This provision shall not require the Contractor to pay for periodic testing of different batches of the same material, unless such testing is specifically required by the Contract documents to be performed at the Contractor's expense.
- 3.5.4 If the Contractor proposes to use a material which, while suitable for the intended use, deviates in any way from the detailed requirements of the Contract documents, the Contractor shall inform the Architect in writing of the nature of such deviations at the time the material is submitted for approval and shall request written approval of the deviation from the requirements of the Contract documents.
- 3.5.5 In requesting approval of deviations or substitutions, the Contractor shall provide, upon request, evidence leading to a reasonable certainty that the proposed substitution or deviation will provide a quality of result at least equal to that otherwise attainable. If, in the opinion of the Architect, the evidence presented by the Contractor does not provide a sufficient basis for such reasonable certainty, the Architect may reject such substitution or deviation without further investigation.
- 3.5.6 The Contract documents are intended to produce a building of consistent character and quality of design. All components of the building including visible items of mechanical and electrical equipment have been selected to have a coordinated design in relation to the overall appearance of the building. The Architect shall judge the design and appearance of proposed substitutes based on their suitability in relation to the overall design of the Project, as well as for their intrinsic merits. The Architect will not approve as equal to materials specified proposed substitutes which, in the Architect's opinion, would be out of character, obtrusive, or otherwise inconsistent with the character of quality of design of the Project. In order to permit coordinated design of color and finishes the Contractor shall, if required by the Architect, furnish the substituted material in any color, finish, texture, or pattern which would have been available from the manufacturer originally specified, at no additional cost to the Owner.
- 3.5.7 Any additional cost, or any loss or damage arising from the substitution of any material or any method for those originally specified shall be borne by the Contractor, notwithstanding approval or acceptance of such substitution by the Owner or the Architect, unless such substitution was made at the written request or direction of the Owner or the Architect.

- 3.5.8 The warranty provided in this Paragraph 3.5 shall be in addition to and not in limitation of any other warranty required by the Contract documents or otherwise prescribed by law.
- 3.5.9 The Contractor shall procure and deliver to the Architect, no later than the date claimed by the Contractor as the date of Substantial Completion, all special warranties required by the Contract documents. Delivery by the Contractor shall constitute the Contractor's guarantee to the Owner that the warranty will be performed in accordance with its terms and conditions.

Change the title of Paragraph 3.9 to read "Superintendence."

Change the first sentence of Subparagraph 3.9.1 to read as follows:

The Contractor shall employ a competent superintendent, reasonably acceptable to the Owner, and necessary assistants who shall be in attendance at the Project site full time during the progress of the Work until the date of Substantial Completion, and for such additional time thereafter as the Architect may determine to be necessary for the expeditious completion of the Work.

Add to end of Subparagraph 3.9.3 as follows:

The Contractor shall remove the superintendent if requested to do so in writing by the Owner and shall promptly replace him with a competent person reasonably acceptable to the Owner.

Add new Subparagraphs 3.9.4 through 3.9.7 as follows:

- 3.9.4 The Contractor shall retain a competent Registered Professional Engineer or Registered Land Surveyor, acceptable to the Architect, who shall establish the exterior lines and required elevations of all buildings and structures to be erected on the site and shall establish sufficient lines and grades for the construction of associated Work such as, but not limited to, roads, utilities, and site grading. The Engineer or Land Surveyor shall certify as to the actual location of the constructed facilities in relation to property lines, building lines, easements, and other restrictive boundaries.
- 3.9.5 The Contractor shall establish the building grades, lines, levels, columns, walls and partition lines required by the various Subcontractors in laying out their Work.
- 3.9.6 The Contractor shall coordinate and supervise the Work performed by Subcontractors to the end that the Work is carried out without conflict between trades and so that no trade, at any time, causes delay to the general progress of the Work. The Contractor and all Subcontractors shall at all times afford each trade, any separate contractor, or the Owner, every reasonable opportunity for the installation of work and the storage of materials.

3.9.7 The Contractor shall arrange for and attend job meetings with the Architect and such other persons as the Architect may from time-to-time wish to have present. The Contractor shall be represented by a principal, project manager, general superintendent or other authorized main office representative, as well as by the Contractor's own superintendent. An authorized representative of any Subcontractor or Sub-Subcontractor shall attend such meetings if the representative's presence is requested by the Architect. Such representatives shall be empowered to make binding commitments on all matters to be discussed at such meetings, including costs, payments, change orders, time schedules, and workforce. Any notices required under the Contract may be served on such representatives.

Change Subparagraph 3.10.1 to read as follows:

3.10.1 The Contractor shall prepare and submit to the Architect a progress schedule as described in Subparagraphs 8.2.4 through 8.2.10.

Change Subparagraph 3.12.6 to read as follows:

3.12.6 By approving and submitting Shop Drawings, Product Data, Samples, and similar submittals the Contractor thereby represents that the Contractor has determined and verified all dimensions, quantities, field dimensions, relations to existing work, coordination with work to be installed later, coordination with information on previously accepted Shop Drawings, Product Data, Samples, or similar submittals and verification of compliance with all the requirements of the Contract documents. The accuracy of all such information is the responsibility of the Contractor. In reviewing Shop Drawings, Product Data, Samples, and similar submittals the Architect shall be entitled to rely upon the Contractor's representation that such information is correct and accurate.

Add the following at the end of Subparagraph 3.12.9:

Unless such written notice has been given, the Architect's approval of a resubmitted Shop Drawing, Product Data, Sample, or similar submittal shall not constitute approval of any changes not requested on the prior submittal.

Change Subparagraph 3.13 to read as follows:

The right of possession of the premises and the improvements made thereon by the Contractor shall remain at all times with the Owner. The Contractor's right to entry and use thereof arises solely from the permission granted by the Owner under the Contract documents. The Contractor shall confine the Contractor's apparatus, the storage of materials, and the operations of the Contractor's workmen to limits indicated by law, ordinances, the Contract documents and permits and/or directions of the Architect and shall not unreasonably encumber the premises with the Contractor's materials. The Owner shall not be liable to the Contractor, their Subcontractors, their employees or anyone else with respect to the conditions of the premises, except only for a condition caused directly and solely by the negligence of the Owner.

Add the following at the end of Subparagraph 3.15.1:

Immediately prior to the Architect's inspection for Substantial Completion, the Contractor shall completely clean the premises. Concrete and ceramic surfaces shall be cleaned and washed. Resilient coverings shall be cleaned. Woodwork shall be dusted and cleaned. Sash, fixtures, and equipment shall be thoroughly cleaned. Stains, spots, dust, marks and smears shall be removed from all surfaces. Hardware and all metal surfaces shall be cleaned and polished. Glass and plastic surfaces shall be thoroughly cleaned by professional window cleaners. All damaged, broken or scratched glass or plastic shall be replaced by the Contractor at the Contractor's expense.

12. ARTICLE 4.1 ADMINISTRATION OF THE CONTRACT

In Subparagraph 4.2.7, add to the end of the first sentence:

"...and only to the extent which the Architect believes desirable to protect the Owner's interest."

13. ARTICLE 8.1 TIME

Added new Subparagraphs 8.1.5 through 8.1.11 as follows:

- 8.1.5 Within two (2) weeks after award of the Contract, the Contractor shall submit to the Architect a Progress Schedule showing for each class of work included in the Schedule of Values, the percentage completion to be obtained and the total dollar value of work to be completed as of the first of each month until Substantial Completion. All calculations shall be based on the Work in place, and not include the value of materials delivered, but not in place.
- 8.1.6 The Progress Schedule shall be based on an orderly progression of the Work, allowing adequate time for each operation (including adequate time for submission and review of submittals), and leading to a reasonable certainty of Substantial Completion by the date established in the Agreement. The Progress Schedule will be reviewed by the Architect for compliance with the requirements of this Article and will be accepted by the Architect or returned to the Contractor for revision and resubmittal. Unless specifically required by law, no payment under this Contract shall be due until the Progress Schedule has been approved by the Architect.
- 8.1.7 If in any Application for Payment the total value of the completed Work in place, as certified by the Architect, is less than 90% of the total value of the Work in place estimated in the Progress Schedule, the Owner may, at the Owner's option, require the Contractor to accelerate the progress of the Work without cost to the Owner by increasing the work force or hours of work, or by other reasonable means approved by the Architect.

- 8.1.8 If each of three (3) successive applications, as certified by the Architect,

indicate that the actual Work completed is less than 90% of the values estimated in the Progress Schedule to be completed by the respective dates, the Owner may at the Owner's option, treat the Contractor's delinquency as a default justifying the action permitted under Paragraph 14.2.

8.1.9 If the Architect has determined that the Contractor should be permitted to extend the time for completion as provided in Paragraph 8.3, the calendar dates in the Progress Schedule shall be adjusted accordingly to retain the same relationship to the adjusted date of Substantial Completion, and the dollar value of Work to be completed as of the first of each month shall be prorated.

8.1.10 If the Contractor fails to submit any Application for Payment in any month, the Architect shall, for the purpose of this evaluation of progress, certify separately to the actual value of the Work in place completed as of the first of the month to the best of the Architect's knowledge.

8.1.11 Nothing herein shall limit the Owner's right to liquidated or other damages for delays by the Contractor or to any other remedy which the Owner may possess under other provisions of the Contract Documents or by law.

Change Subparagraph 8.3.3 and add new Subparagraph 8.3.4 as follows:

8.3.3 No claim for delay shall be allowed on account of failure of the Architect to furnish Drawings, Specifications, or instructions or to return Shop Drawings or Samples until fifteen (15) days after receipt by the Architect by registered or certified mail of written demand for such instructions, Drawings, or Samples, and not then unless such claim be reasonable.

8.3.4 The Contractor hereby agrees that the Contractor shall have no claim for damages of any kind against the Owner or the Architect on account of any delay in the commencement of the Work and/or any delay or suspension of any portion of the Work, whether such delay is caused by the Owner, the Architect, or otherwise. The Contractor acknowledges that the Contractor's sole remedy for any such delay and/or suspension will be an extension of time as provided in this Article.

14. ARTICLE 9.1 PAYMENTS AND COMPLETION

Add at the end of the second sentence of Subparagraph 9.2:

"and shall be revised if later found by the Architect to be inaccurate."

Add new Subparagraph 9.3.4 as follows:

9.3.4 Each Application for Payment or periodic estimate requesting payment shall at the Owner's option be accompanied by: (1) a waiver of liens from each Subcontractor; or (2) a certificate from each Subcontractor stating that the Subcontractor has been paid all amounts due the Subcontractor on the

basis of the previous periodic payment to the Contractor or else stating the amount not so paid and the reason for the discrepancy. In the event of any such discrepancy, the Contractor shall furnish the Contractor's own written explanation to the Owner through the Architect. Such waiver or certificate shall be in a form acceptable to the Owner.

In Subparagraph 9.5.1, add the new item to the list of .1 through .7 as follows:

- .8 failure of mechanical trade or electrical trade Subcontractors to comply with mandatory requirements for maintaining record drawings. The Contractor shall check record drawings each month. Written confirmation that the record drawings are current will be required by the Architect before approval of the Contractor's monthly payment requisition.

Replace the second sentence of Subparagraph 9.10.2 with the following:

If the Contractor fails to furnish such releases or waivers, as the Owner reasonably requires, to satisfy the Owner that there are not outstanding liens, the Owner may require the Contractor, as a condition of final payment and at the Contractor's expense, to furnish a bond satisfactory to the Owner to indemnify the Owner against any such liens.

15. ARTICLE 10.1 PROTECTIONS OF PERSONS AND PROPERTY

At the end of the Subparagraph 10.1, add the following:

"... including compliance with 29 CFR 1910.132, 1910.133, and 1910.134, and for providing a safe workplace and complying with all codes, bylaws, rules and regulations applicable to the construction site."

In Subparagraph 10.2.1.2 delete the word "and" at the end of the Subparagraph.

In Subparagraph 10.2.1.3 add the word "and" to the end of the Subparagraph.

In Subparagraph 10.2.1, add the new item to the list of .1 through .3 as follows:

- .4 any other property of the Owner, whether or not forming part of the Work, located at the site or adjacent thereto in areas to which the Contractor has access.

Add new Subparagraphs 10.2.9 through 10.2.12 as follows:

10.2.9 The Contractor shall provide and maintain in good operating condition suitable and adequate fire protection equipment and services and shall comply with all reasonable recommendations regarding fire protection made by the representatives of the fire insurance company carrying insurance on the Work or by the local Fire Chief or Fire Marshal. The area within the site limits shall be kept orderly and clean, and all combustible rubbish shall be promptly removed from the site.

10.2.10 The Contractor shall, at all times, protect excavations, trenches, buildings

and materials, from rainwater, ground water, backup or leakage of sewers, drains and other piping, and from water of any other origin and shall remove promptly any accumulation of water. The Contractor shall provide and operate all pumps, piping, and other equipment necessary to this end.

10.2.11 The Contractor shall remove snow and ice which might result in damage or delay.

10.2.12 During the progress of the Work and at all times prior to the date of Substantial Completion of occupancy of the Work by the Owner, whichever is earlier, the Contractor shall provide temporary heat, ventilation, and enclosure, adequate to permit the Work to proceed in a timely fashion, and to prevent damage to completed Work or Work in progress, or to materials stored on the premises. The permanent heating and ventilation systems may be used for these purposes when available unless otherwise provided in the Contract Documents.

16. ARTICLE 11.3 PROPERTY INSURANCE

Subparagraphs 11.2.2 through 11.5.2 shall be deleted in their entirety.

17. ARTICLE 12.1 UNCOVERING AND CORRECTION OF WORK

Add at the end of Subparagraph 12.2.1:

“...and any cost, loss, or damages to the Owner resulting from such failure or defect.”

18. ARTICLE 13.1 MISCELLANEOUS PROVISIONS

Change Subparagraph 13.4.4 to read as follows:

13.5.4 The Contractor shall obtain and deliver promptly to the Architect any occupancy permit and any certificates of final inspection of any part of the Contractor's work and operating permits for any mechanical apparatus, such as elevators, escalators, boilers, air compressors, etc., which may be required by law to permit full use and occupancy of the premises by the Owner. Receipt of such permits or certificates by the Architect shall be a condition precedent to Substantial Completion of the Work.

19. ARTICLE 14.1 TERMINATION OF THE CONTRACT

Delete “or” from end of Subparagraph 14.1.1.2

Delete Subparagraphs 14.1.1.4 in its entirety.

20. ARTICLE 15 CLAIMS AND DISPUTES

Add the following sentence to the end of Subparagraph 15.1.3.1:

Any change or addition to a previously made Claim shall be made by timely

written notice in accordance with this Subparagraph 15.1.3.1.
Delete the second sentence of Subparagraph 15.1.6.1 and substitute the following:

The Contractor shall have the burden of demonstrating the effect of the claimed delay on the Contract Time and shall furnish the Architect with such documentation relating thereto as the Architect may reasonably require.

Add the following Subparagraph:

15.1.6.3 Any extension of time for weather delays shall be considered by the Architect and Owner only when a request for such extension is made in writing by the Contractor and provided further that any such request shall be presented to the Architect or Owner within ten (10) days from the commencement of the period of delay.

It is expressly understood and agreed that the Contract Time includes adequate time to allow for usual weather/smoke delays considering the climatic conditions in the area of the Project. No adjustments to the Contract Time will be allowed on account of usual weather or subsequent building/site conditions. The Contractor shall include adequate float or other allowance in the Contractors construction schedule to accommodate weather conditions that may be associated with weather dependent work. Any extension of time for weather will be per specifications 01310(A/B).

Time extension requests for delays caused by additional adverse weather conditions will be evaluated individually. Inclement weather days in which no work is conducted at the project site will be considered by the Owner for full day time extensions. Inclement weather days in which any trade or worker perform work on the project will be considered by the Owner for a maximum of one-half (½) daytime extension.

SECTION 00810 – WAGE RATES AND APPRENTICE UTILIZATION

The Contractor shall comply strictly with the requirements of **NRS Chapter 338** and shall pay, if required by statute, prevailing wage rates for the appropriate labor positions as outlined in "Washoe County - Prevailing Wage Rates for Public Works, State of Nevada" for projects that are \$100,000 or greater. Prevailing wage shall be paid for all work through punch list and issuance of Notice of Completion.

Wage rates as published by the Labor Commissioner of the State of Nevada are available as follows:

Office of Labor Commissioner
1818 College Parkway, Suite 102
Carson City, NV 89706

- Phone: (775) 684-1890
- Email: mail1@Labor.nv.gov
- Website: <https://labor.nv.gov/>

The Contractor shall comply strictly with the requirements of **NRS Chapter 338 and the Apprentice Utilization Act** as reformed by Senate Bill 82 (SB82) in the 2023 Legislative Session effective January 1, 2024. Please refer to the Labor Commissioner's website specifically for a copy of [Senate Bill 82](#), [Presentation Senate Bill 82 dated 12-12-23](#), [Senate Bill 82 OLC Summary dated 12-12-23](#) and any other posted information.

(https://labor.nv.gov/Apprenticeship_Utilization_Act/Apprenticeship_Utilization_Act/)

A contractor or subcontractor engaged in Public Works construction who employs workers on one or more public works during a calendar year pursuant to NRS 338.040 shall use apprentices for a portion of the total hours of labor worked for each apprenticed craft or type of work to be performed on those public works.

This project is subject to the Apprentice Utilization Act and is categorized as **HORIZONTAL** work.

It is the Contractor's responsibility to comply, document and report directly to the Labor Commissioner annually if they have performed a certain number of hours or more on Public Works. Failure to comply, document and report could result in financial penalties and disqualification per NRS.

SECTION 00820 - SPECIAL CONDITIONS

1. TIME OF COMPLETION

The physical work is to commence as phased in the Special Notifications and shall be completed on or before **December 1, 2026**.

2. EXAMINATION OF SITE

Contractor is requested to visit the project site, compare the Drawings and Specifications with any work in place, and be informed of all conditions, including the work, if any, being performed. Failure to visit the project site will in no way relieve the Contractor from necessity of furnishing any materials or performing any work in accordance with Drawings and Specifications that may be required to complete the work without additional cost to the Owner.

The Contractor shall call the project site and make arrangements for a time to visit. To review the existing premises, contact the Principal and/or Site Facilities Coordinator at the site(s). **Whenever at the site, be sure to check in at the Front Office.**

3. STORAGE

If available as determined by the Capital Projects Department, the Contractor may make arrangements with the Capital Projects Department for an area which the Contractor may use for storage of tools, equipment, and supplies while the project is in progress. Contractor to provide own storage unit for self and any Subcontractors.

4. UTILITIES

All work within an existing facility and if available as determined by the Capital Projects Departments, the Contractor may make arrangements with the Capital Projects Department for the use of all water, electricity, lighting, and other utilities necessary for construction purposes. However, the Contractor shall furnish at his/her own expense any lines or equipment, or extensions necessary to bring utilities to construction areas including any design, permitting, fees, hookup, etc. to execute the use of the utility.

5. TOILETS

If available as determined by the Capital Projects Department, the Contractor may make arrangements with the Capital Projects Department for toilets as necessary for use of workers. Toilets must be kept in sanitary condition and are the responsibility of the Contractor. Additional toilets may be required to be provided by the Contractor if weekend or after hour work is anticipated.

6. BUILDING CODES

All work in this project shall strictly comply with ordinances and laws, state and local, governing such construction in this locality.

Should the Drawings and/or Specifications in any way conflict with these ordinances and laws, the Contractor shall immediately notify the Owner.

7. WAGES

- a. Wage Rates – The Contractor shall comply strictly with the requirements of NRS [Chapter 338](#) and shall pay, if required by statute, prevailing wage rates for the appropriate labor positions as outlined in "Washoe County - Prevailing Wage Rates for Public Works, State of Nevada" for projects that are \$100,000 or greater.
- b. Nondiscrimination - In connection with the performance of the work under this Contract, the Contractor agrees not to discriminate against any employee or applicant for employment because of race, creed, color, national origin, or sex. Such agreement shall include, but not be limited to, the following: employment, upgrading, demotion or transfer, recruitment, or recruitment advertising, layoff or termination, rates of pay or other forms of compensation, and selection for training, including apprenticeship. The Contractor further agrees to insert this provision in all subcontracts hereunder, except subcontract for standard commercial supplies or raw materials. Any violation of these provisions by a Contractor or Subcontractor shall constitute a material breach of Contract.
- c. Health and Safety in Employment - All applicable provisions of NRS [Chapter 618](#) shall be incorporated in the construction practices for all employees directly engaged in the completion of this project.

Safety: In accordance with generally accepted construction practices, the Contractor will be solely and completely responsible for condition of the job site, including safety of all persons and property during performance of the work. This requirement will apply continuously and not be limited to normal working hours.

The duty of the Engineer/Architect to conduct construction review of the Contractor's performance is not intended to include review of the adequacy of the Contractor's safety measures.

- d. Hours - No overtime or weekend work on the project will be performed without the written approval of the Owner or Owner's representative except in cases of emergency where life or property is in imminent danger. The Contractor may submit a request for overtime, weekend or holiday work to the Capital Projects Department for review and approval or denial, a minimum of one (1) week prior to such work. It shall be the Contractor's responsibility to pay, as a Deductive Change Order, any overtime costs associated with such work for

WCSD personnel to open/close site, provide quality assurance and quality control for such work.

WCSD has the right to reject any overtime, holiday or weekend work.

No person shall be employed for more than eight (8) hours in any one day or more than forty (40) hours in any one week without proper overtime compensation being paid.

During occupied periods, the Contractor can only work with the WCSD's permission. During these occupied periods, the Contractor will be responsible for the complete clean-up and weatherproofing of any work each day in order that the space can be utilized for its educational purpose the next day.

The cost of these "off" hours shall be included in the bid.

Working Hours as per City Ordinance and Codes

- e. Employment – Contractors shall comply with NRS [Chapter 338.125](#) and [Chapter 338.130](#) inclusively. The Contractor expressly agrees to comply with the provisions of [Chapter 338.130](#) and further agrees that if those provisions are not complied, or any failure or refusal to comply with the provisions of [Chapter 338.130](#), shall render this Contract VOID.
- f. Statutes - All applicable provisions of NRS [Chapter 338](#) shall apply to this project and Contract and all Contractor and Subcontractors shall comply therewith.
- g. Workers' Compensation - Workers' Compensation premiums shall be paid as required by law for the duration of the Contract practices delineated under "Occupational Safety and Health" (NRS [Chapter 618](#)) and will be adhered to in all phases of construction.

8. PERMITS AND INSPECTIONS

- a. Since the project site is within Washoe County, City of Reno or City of Sparks, the Contractor shall secure a building permit and arrange for all inspections through the appropriate jurisdiction. WCSD is not exempt from the requirements of these authorities.
- b. Any fees charged by Washoe County, City of Reno, or City of Sparks, for permanent improvements plan checking, permits; and water, sewer, electrical hook-up will be paid by WCSD. The Contractor shall be responsible for all temporary use permits and associated fees, including but not limited to, discharge permits, dust control, encroachment, street cut, traffic control, and confined space, fire, elevator, etc. Contractor is responsible for all permit conditions, inspections, and final condition work.
- c. The Contractor shall give all notices as required and comply with all laws, ordinances, rules, and regulations bearing on the conduct of the work as drawn and specified. If the Contractor observes that the Specifications and/or

Drawings are at variance therewith, the Contractor shall notify the Owner promptly in writing, of any necessary changes in the work. If the Contractor performs any work knowing it to be contrary to such laws, ordinances, rules, and regulations, and without such notice to the Owner, the Contractor shall bear all costs arising therefrom.

- d. Deferred submittal coordination is the Contractor's responsibility including scheduling and timing with the permitting agency. Contractor may elect to submit under separate permit at their own expense, including any design, fees, review and submittal costs, and inspection fees as a result of additional permits.
- e. The Contractor shall notify the Owner when ready for final inspection.
- f. Final payment shall not be made until all the closed out permits for the work have been turned over to the Owner.

9. EMPLOYEE REGULATIONS

The Contractor shall, at all times, enforce strict discipline and good order among employees and shall not employ on the work any unfit person or anyone not skilled in the work assigned to him.

The Contractor shall ensure that each and every kind of work shall be performed by workmen, laborers, or mechanics especially skilled in the class of work (trade) required and that workmanship shall be of the best trade practice, regardless of the quality of materials.

The Contractor shall provide, at all times, sufficient and competent labor to carry on the work properly and ensure completion of each part in accordance with schedule and within the time agreed to.

An employee of the Contractor or Subcontractor, who is deemed incompetent, disorderly, or otherwise objectionable by the Owner, shall be removed promptly by the Contractor, and not reemployed on the work.

10. MANUFACTURER'S SPECIFICATIONS AND RECOMMENDATIONS

Wherever, in these specifications, a particular brand or make of item is specified, the Contractor shall comply strictly with the specifications and recommendations of that manufacturer as to the installation and/or application of that particular item.

11. REFERENCE TO SPECIFICATIONS AND TRADE NAMES

In these Specifications, wherever American Society for Testing Materials or other specifications or standards are mentioned it shall be understood that the materials or methods mentioned therewith shall conform to all requirements of the issue in effect on date of submission of bids. In these specifications whenever the trade name of a product or the name of a product or the name of a manufacturer appears it shall be understood to specify the product so identified or its "Approved Equal."

The words "Or Equal" or "Approved Equal" shall mean equal in the opinion of and approved by the Owner or its representative. Refer to requirements outlined in Section 01631 - SUBSTITUTIONS.

12. NOTIFICATION TO CONTRACTOR OF WORK TO BE PERFORMED

After award of the bid, the project shall be initiated by the successful execution of a Contract and a "Notice to Proceed" has been issued by the WCSD's Purchasing Department.

13. GUARANTEE

The Contractor shall guarantee all work and equipment provided under this Contract to be free from defects of workmanship and material for a period of **one (1) year** or as specified, from the date of final acceptance of the work, which constitutes the issuance of a Notice of Substantial Completion and shall, at Contractor's own expense, repair and replace all defective work and materials.

14. APPEAL BY UNSUCCESSFUL BIDDER

Any unsuccessful Bidder (Appellant) may appeal the results in the solicitation's RECOMMENDATION OF AWARD TABULATION if they believe applicable provisions of the law were violated.

Appellant must submit a notice of protest to the Director of Procurement and Contracts no later than five (5) business days beginning the day after the date of the ROA TABULATION.

The notice of protest must include a written statement setting forth with specificity the reasons the person filing the notice believes the applicable provisions of the law were violated.

Appellant shall submit with the notice of protest a bond (i.e., Protest Bond or Appeal Bond) with a good and solvent surety company, authorized to do business in the State of Nevada or submit other security in a form approved by WCSD, who will hold the bond or other security until a determination is made on the appeal.

The bond shall be in the amount of twenty-five percent (25%) of the total dollar value of the Appellant's bid submission, up to a maximum amount of two hundred fifty thousand dollars (\$250,000).

If Appellant is not satisfied with WCSD's Director of Procurement and Contracts' response, Appellant may then appeal to an appeals committee designated by WCSD.

If Appellant is not satisfied with the appeals committee's response, Appellant may then appeal to WCSD's Board of Trustees, who will render the final decision. WCSD will postpone any award action until after WCSD's Board of Trustees renders a final decision.

Appellant will not seek any type of judicial intervention until WCSD has rendered its final decision on the protest.

If an appeal is granted, the full amount of the posted bond will be returned to Appellant.

If the appeal is denied/not upheld, a claim may be made against the bond by WCSD for expenses suffered by WCSD as a result of the unsuccessful appeal.

WCSD is not liable for any costs, expenses, attorney's fees, loss of income, or other damages sustained by Appellant in an appeal process.

15. QUALITY ASSURANCE

It shall be the Contractor's responsibility to use adequate numbers of skilled workers who are thoroughly trained and experienced in the necessary crafts and who are completely familiar with the specified requirements and the methods needed for proper performance of the work.

16. OTHER PROJECTS

The Contractor is hereby informed that other projects may be happening at the school/ site at the same time as this project. The Contractor will make every effort to coordinate work with that of other Contractors.

17. EXISTING BUILDING AND CONDITIONS

During construction, it shall be the responsibility of the Contractor to take all reasonable precautions to preserve and protect surrounding buildings and property from damage of all kinds arising from the execution of this Contract. He/she shall repair and/or be responsible for any such damage at no additional cost to the Owner.

It is the Contractor's responsibility to identify and document any building or site damage that exists prior to the start of construction. If undocumented damage is discovered by the Owner that could have been caused as a result of the Contractor's presence it will be the Contractor's responsibility to repair the damage to the Owner's satisfaction without cost to the Owner. If the Contractor does not repair the damage to the Owner's satisfaction, then the Owner has the right after forty-eight (48) hours of written notification to repair the damage and process an Owner's Deductive Change Order for all expenses associated with the repair.

The Contractor shall provide temporary protective fencing or covering over any open trenching or excavation arising from the execution of this Contract, to keep out unauthorized persons, at no additional cost to the Owner.

The Contractor shall notify the Capital Projects Department's representative forty-eight (48) hours prior to any electrical shutdowns at the project site. Failure to do so could cause freezing and other damage due to shut down of the energy management system. The Contractor shall bear all costs for damage resulting

from any failure to notify designated parties.

The Contractor shall meet with the representative of the Capital Projects Department to establish limits of work and general ground rules. As school may be in session, all safety precautions will be rigidly enforced.

Contractor shall hire a qualified, properly Licensed Contractor to test all natural gas lines within area of work for leaks prior to the start of the project and at project completion. Note all gas leaks at the start of the project and report it to the Capital Projects Department's representative IMMEDIATELY. Contractor shall not proceed with work in area of any leaks until directed by the Capital Projects Department's representative. Gas line leaks at project completion shall be the responsibility of the Contractor and be repaired by a qualified, Licensed Contractor at no cost to the Owner. Contractor shall assume that all exposed conduit that exists within the work area is fully functional and operational for all wiring that is within the conduit at the start of the project. If at any time during construction, operations utilizing this wiring fail or are disrupted, the Contractor shall be responsible for repairs to make the operations fully functional by a qualified, Licensed Contractor at no cost to the Owner.

18. MATERIAL DISTURBANCE PERMIT

The Building Material Disturbance Permit (MDP) is a Washoe County School District (WCSD) document that identifies asbestos and lead site specific information, and it is issued by the Environmental, Safety & Assessment (ES&A) Department. A site-specific Material Disturbance Permit is required for each project. Each project and facility require a separate Material Disturbance Permit because each facility has specific information and direction regarding asbestos and lead, as each facility is different in that regard. The Material Disturbance Permit is to be requested by the Project Manager, or appointed District representative, in accordance with current Material Disturbance Permit requirements. No work can be done by a Contractor in WCSD without an MDP.

19. WATER SYSTEM DISTURBANCE

Improper closing of valves and other improperly conducted disruptions to District facilities can result in cross connections and back siphoning of chemicals and other contaminants into the water supply. Since these disturbances are very important, the District has added a water system disturbance section to the Material Disturbance Permit (MDP). Work, as a part of this contract, may involve the disturbance of a facilities water distribution system and, as such, the contractor is required to comply with the Water System Disturbance Permit Appendix section of the Material, Water & Lead Disturbance Permit for any work impacting a facility water system.

The contractor shall carefully comply with all requirements of the Material, Water & Lead Disturbance Permit, and shall be aware of this process prior to bid preparation and any construction. The permit requirements are hereby made a part of this specification and contract to the same extent as if bound herein and shall apply to all contractors and subcontractors.

The contractor shall be responsible for all costs incurred by the Washoe County School District, including the consultant, sampling and testing, clean-up, replacement of effected equipment, materials, etc., and any legal action that may result from an unauthorized disturbance of a water system caused by the contractor or his subcontractors, resulting in a cross connection or backflow incident.

If Contractors have any questions regarding the requirements of the Water System Disturbance Permit, please call the ES&A Department for the Regulated Systems Compliance & Safety Officers at (775) 325-8491.

20. ASBESTOS

The Washoe County School District has approx. 60% of our facilities that contain asbestos-containing materials. Contractors performing disturbances to asbestos-containing materials must be properly licensed and trained per the EPA AHERA regulation, as well as other Federal, State, and Local regulations.

Since so many of the facilities contain asbestos, minor construction activities many times will involve disturbance of materials which contain asbestos. These projects may involve "small scale-short duration" asbestos disturbances also termed "Attachments & Penetrations" to non-friable materials. As a part of this contract, the successful contractor will be required to include Attachments & Penetrations into the scope of their work.

a. Asbestos and the Material Disturbance Permit

The Contractor shall carefully comply with all the items of the Building Material Disturbance Permit (MDP) and shall review the permit and become familiar with its contents prior to bid preparation and any construction.

Once a Material Disturbance Permit Request is received for a specific project, building materials that have been identified as being disturbed during construction, and/or demolition, will have been tested for the presence of asbestos. These materials will be identified as asbestos-containing or non-asbestos-containing on the building Material Disturbance Permit(s) by the District's AHERA Management Planner. The Material Disturbance Permit must be referred to before any work commences. No outside asbestos sampling of building materials, by the Contractor or a Contractor hired asbestos consultant, is allowed.

All asbestos-containing material must be handled by contractors and/or individuals trained and certified in the removal of asbestos-containing building materials. No asbestos-containing materials shall be disturbed prior to authorization from the owner. If any material is encountered that is not listed on the Material Disturbance Permit, it shall immediately be brought to the attention of the Project Manager before any work continues that might disturb this material. If any building material listed in the disturbance permit as containing asbestos is improperly disturbed, in the opinion of the District,

by the Contractor or his sub-contractor/s, the District will immediately hire a third-party asbestos consultant to investigate possible asbestos contamination, and an asbestos Contractor to perform any recommended clean-up.

The Contractor shall be responsible for all costs incurred by the District including the consultant, sampling and testing, clean-up, replacement of affected equipment, materials, etc., and any legal action that may result from an asbestos fiber release incident caused by the Contractor or his sub-contractors.

b. Asbestos Abatement (The removal of an asbestos material)

Attachments and Penetrations does not include the removal (other than drilling holes) of asbestos containing materials. Any removal of asbestos-containing materials is not an "Attachment and Penetration" activity, but rather an abatement, and any abatement of asbestos materials must be designed by an EPA AHERA certified Asbestos Project Designer. Any abatement project's design will be the responsibility of the District to design and provide abatement specifications. Asbestos abatement (Removal) must be conducted by an asbestos abatement contractor, which will be supervised by the District and/or a District hired asbestos abatement consultant. The abatement costs will be included into the scope of this project.

c. Asbestos – Attachments & Penetrations

Attachments & Penetrations, for the purpose of this document, is the drilling of holes, installing/removing screws, installing anchors, nails, and staples in non-friable asbestos-containing materials, in which the disturbance may release asbestos fibers. Attachments & Penetrations are minor disturbances that are normal activities such as installing conduits, mounting boxes or brackets, and removing equipment anchors from asbestos containing materials. The Material Disturbance Permit will identify which materials at a specific site can be disturbed, and the minimum requirements to perform an asbestos disturbance.

d. "Small Scale-Short Duration" – WCSD Attachment & Penetration Procedures

The WCSD Attachment & Penetration Procedures that the Contractor must utilize, when identified as being required in the MDP, are available from the Project Manager. The contractor shall submit their WCSD Attachment & Penetration Procedures to the Project Manager. The Project Manager will submit the documents to the ES&A Department for approval.

The contractor can add additional requirements, but nothing required in the MDP and WCSD Attachment & Penetration Procedures may be omitted. The Contractor must submit their Attachment & Penetration Procedure to their Project Manager to get ES&A approval of these documents prior to any disturbance. The ES&A Department will notify the contractor upon

approval of these documents.

Once the approval of the WCSSD Attachment & Penetration Procedure and training certificates is received, the contractor may schedule the disturbance, but must notify the ES&A Department immediately prior to disturbing the asbestos-containing materials. The Contractor shall provide this notice by calling the ES&A Attachment & Penetration hotline at 325-8490, follow the directions, and leave a message. ES&A Department personnel, Project Managers, Assistant Project Managers/PCI's, and other district personnel may conduct site visits to ensure compliance with the contractor's submitted and approved procedures.

e. Asbestos Training Certificates – Abatement

Abatement of asbestos-containing materials, as allowed and identified in the Material Disturbance Permit, will be done by an Asbestos Abatement Contractor, with workers that have a minimum of 32-hour AHERA asbestos training (Asbestos Worker), and supervised by an abatement supervisor with 40-hour AHERA asbestos training (Contractor/Supervisor). Workers and supervisors must also get an annual refresher certificate if the original training is greater than one year old. Contractor training certificates will be submitted to the Project Manager at least two weeks prior to the start of the project. The ES&A Department will review the submitted training documentation, verify certificates as required, and approve the abatement workers and supervisors, so they can work on the assigned WCSSD project. No one that has not been approved by the ES&A Department is authorized to perform any asbestos disturbances within the WCSSD.

New workers added after the start of the project will be approved by the ES&A Department within one 8-hour work period of the standard Monday thru Friday work schedule. Certification submittal will be serviced by the ES&A Department on a first come, first served basis. Delays to review the documentation will be anticipated and taken into account on any abatement schedule developed, and asbestos workers and supervisors will not be allowed to work in any way on that project until their documentation has been reviewed and approved.

f. Asbestos Training Certificates – Attachment & Penetration

Contractors performing "Attachment & Penetration" work on non-friable asbestos-containing materials, as allowed, and identified in the Material Disturbance Permit, will be required to have a minimum of 16 hours of AHERA asbestos training (Operations & Maintenance, or O&M), as well as an annual refresher certificate if the original training is greater than one year old. Contractor training certificates will be submitted to the Project Manager at least two weeks prior to the start of the project. The ES&A Department will review the submitted training documentation, verify certificates as required, and approve the Attachment & Penetration technicians, so they can work on the assigned WCSSD project. No one that has not been approved by the ES&A Department is authorized to perform any asbestos

disturbances within the WCSD.

New workers added after the start of the project will be approved by the ES&A Department within one 8-hour work period of the standard Monday thru Friday work schedule. Certification submittal will be serviced by the ES&A Department on a first come, first served basis. Delays to review the documentation will be anticipated and taken into account on any Attachment & Penetration schedule developed, and Attachment & Penetration technicians will not be allowed to work in any way on that project until their documentation has been reviewed and approved.

g. Asbestos Air Sampling, Respiratory Protection, and Protective Suits

Asbestos personal air sampling is required during any asbestos disturbance. Asbestos air sampling results will be supplied to the ES&A Department, and the Project Manager, within 48 hours of the completion of a disturbance. Laboratory results will be emailed directly to the ES&A Department from the laboratory providing analysis. Handwritten results will not be allowed. Regardless of air sampling results, Contractors will not be allowed to submit a Negative Exposure Assessment so that they can discontinue the use of respirators and personal protective suits. The District reserves the right to require this requirement, to reduce the long-term exposure liability from Contractors and their workers, which have disturbed this owner's asbestos materials.

If training certificates are issued for a class, those training certificates need to be submitted. Wallet cards will not be accepted as a training certificate unless no training certificate is provided by the training provider. In order for a wallet card to be accepted, the contractor will supply a letter from the training provider stating that no training certificate was provided, and only wallet cards were supplied to attendees. Wallet cards are less desirable due to their small size and mitigate the ability to clearly read and verify all the information on the card. Contractors are encouraged to request a full size 8 1/2" x 11" training certificate from their training providers.

21. LEAD PAINTS, COATINGS, CERAMIC TILE, AND LEAD-CONTAINING MATERIALS IN WCSD FACILITIES

a. Lead-containing paints, coatings, ceramic tile, and lead materials are present in WCSD facilities.

Bidders/Contractors that disturb lead-containing or potentially lead-containing paints, coatings, ceramic tile, and lead-containing materials, by law, are required to know all applicable regulations, and comply with all state and federal regulations that apply to the disturbances to lead-containing paints, coatings, ceramic tile, and lead-containing materials they are conducting. The regulations that are recommended by the District for a contractor to be properly trained and knowledgeable related to lead disturbances, includes, but is not limited to, the following:

OSHA Regulation CFR 1926.62 – Lead & Appendix A, B, C, & D – Lead Construction Standard.

OSHA Regulation CFR 1910. 1025 - Lead & Appendix A, B, C, & D – General Industry Standard.

EPA, 40 CFR Part 745 – Lead; Renovation, Repair, and Painting Regulation.

b. Lead and the Material Disturbance Permit

The Contractor shall carefully comply with all items of the Building Material Disturbance Permit (MDP) and shall review the permit and become familiar with its contents prior to bid preparation and any construction.

Once a Material Disturbance Permit request is received for a specific project, building materials that have been identified as being disturbed during construction, and/or demolition, will have been tested for the presence of lead. These materials will be identified as lead-containing or not lead-containing on the building Material Disturbance Permit(s) by the District's ES&A Staff. The Material Disturbance Permit must be referred to before any work commences. **No outside lead sampling of building materials, by the Contractor or a Contractor hired lead consultant, is allowed.**

All lead-containing materials must be handled by contractors and/or individuals trained and certified to perform lead disturbances. No lead-containing materials shall be disturbed prior to authorization from the owner. If any building material listed in the disturbance permit as lead-containing are improperly disturbed, in the opinion of the District, by the Contractor or his sub-contractor, the District will immediately hire a third-party lead consultant to investigate possible lead contamination, and a lead removal Contractor to perform any recommended clean-up.

The Contractor shall be responsible for all costs incurred by the District, including the consultant, sampling and testing, clean-up, replacement of the affected equipment, materials, etc., and any legal action that may result from a lead contamination incident caused by the Contractor or his sub-contractors.

Bidders/Contractors accept and acknowledge, by signing the Material Disturbance Permit, the existence of lead related regulations, and accept all liability related to the disturbance of lead-containing materials, citations resulting from, or any other costs the District may incur by the action of all parties of the bidders' company or companies hired by the successful bidder to complete this project.

c. Construction Age of Buildings in the District

At the conception of adding lead information to MDP's, it was thought that lead-containing paints, coatings, and ceramic tile were much more likely to be present on more surfaces in the District's older facilities. However, recent sampling has shown lead containing paints, coatings and ceramic tiles DO

routinely exist, even in our newest facilities. Due to that finding, the age of buildings is not as important as was originally thought. We are still providing construction date information in MDP's because lead-based paint >5000 ppm is much less likely in facilities built after 1978.

d. Pre – 1978 WCSD Buildings

Paint and coating sampling have shown that paints and coatings contain some levels of lead in the Districts' Pre-1978 facilities. Therefore, all persons performing **any** disturbance to coatings or paints in our Pre-1978 constructed facilities must utilize lead safe work practices. In addition, any person performing **any** disturbance to paints, coatings, ceramic tile, and lead-containing materials must have taken an OSHA lead action level training class from a WCSD ES&A Department approved training provider. If identified as lead-containing, the Contractor will be required to perform all disturbances as per the MDP, WCSD provided lead specification, and all local, state, and federal regulations.

e. Post – 1978 WCSD Buildings

While it was originally thought that paints and coatings on materials other than metal surfaces and ceramic tile typically did not contain lead in WCSD post – 1978 constructed facilities, sampling has shown that is not the case. The MDP will provide specific historical sampling that has been conducted in the District facilities. If past sampling has shown the presence of lead-containing paints and coatings in the facility, the Contractor will be required to treat all painted and coated surfaces as lead-containing. If identified as lead-containing, the Contractor will be required to perform all disturbances as per the MDP, WCSD provided lead specification, and all local, state, and federal regulations.

The MDP will state all buildings identified above were constructed after 1978. While it was originally thought that paints, coatings and ceramic wall tile are less likely to contain lead in newer WCSD facilities, recent sampling has shown lead-containing paints, coatings, and ceramic tiles DO routinely exist, even in our newest facilities. Due to that finding, Contractors must treat all paints, coatings, and ceramic tile as lead-containing unless WCSD project sampling has proven otherwise, and it will be deemed negative within the MDP and the project scope. **The Bidder/Contractor must comply with all lead-containing or assumed lead-containing paint and coating disturbance instructions and requirements listed in the MDP, District provided lead specifications, and all local, state, and federal regulations, unless the material has been proven, to the satisfaction of the District, that said materials do not contain lead.**

f. Lead Removal (The removal of a lead-containing material)

Attachments and Penetrations does not include any removal, demo, welding, sanding, abrading, sandblasting, cutting, grinding, heating, and

torch cutting of lead-containing materials, and is not an “Attachment and Penetration” disturbance. These activities must be designed by an EPA Certified Lead Consultant. The project’s design for the above-listed activities will be the responsibility of the District to design and provide the specs as a part of this bid package. Lead activities listed above must be conducted by a lead removal contractor, which will be supervised by the District and/or District hired EPA Certified Lead Consultant. The lead activities costs will be included into the scope of each project.

g. Lead Attachments & Penetrations

Attachments & penetrations, for the purpose of this document, is the drilling of holes, installing/removing screws, installing anchors, nails, and staples, in which the disturbance may release lead dust. Attachments and Penetrations are minor disturbances that are normal activities such as installing conduits, mounting boxes or brackets, and removing equipment anchors from lead-containing materials. The Material Disturbance Permit will identify which materials at a specific site can be disturbed, and the minimum requirements to perform a lead disturbance.

h. Lead Safe Work Practices – WCSD Attachment & Penetration Procedures

The WCSD Attachment & Penetration Procedures that the Contractor must utilize, when identified as being required in the MDP, are available from the Project Manager. The contractor shall submit their WCSD Attachment & Penetration Procedures to the Project Manager. The Project Manager will submit the documents to the ES&A Department for approval.

The contractor can add additional requirements, but nothing required in the MDP and WCSD Attachment & Penetration Procedures may be omitted. The Contractor must submit their Attachment & Penetration Procedure to their Project Manager to get ES&A approval of these documents **prior to any disturbance.** The ES&A Department will notify the contractor upon approval of these documents.

Once the approval of the WCSD Attachment & Penetration Procedure and training certificates is received, the contractor may schedule the disturbance, but must notify the ES&A Department immediately prior to disturbing the lead-containing materials. The Contractor shall provide this notice by calling the ES&A Attachment & Penetration hotline at 325-8490, follow the directions, and leave a message. ES&A Department personnel, Project Managers, Assistant Project Managers/PCI’s, and other district personnel may conduct site visits to ensure compliance with the contractor’s submitted and approved procedures.

i. Lead Training Certificates – Removal and Attachments & Penetrations

The health and safety of all occupants of the WCSD facilities is the number one priority of the District. To that end, technicians performing disturbances

to lead-containing materials must have adequate training. Contractors performing lead disturbances, as allowed and identified in the Material Disturbance Permit, will be required to have a minimum of “OSHA Lead Action Level” training, as well as an annual OSHA Lead Action Level training certificate if the original training is greater than one year old, before being approved to perform lead disturbances. OSHA Lead Action Level training will be conducted in accordance with OSHA 1926.62(l)(2)(i) thru (viii) and all required topics identified in this standard will be completed to include:

- 1926.62(l)(2)(i) The content of this standard and its appendices;
- 1926.62(l)(2)(ii) The specific nature of the operations which could result in exposure to lead above the action level;
- 1926.62(l)(2)(iii) The purpose, proper selection, fitting, use, and limitations of respirators;
- 1926.62(l)(2)(iv) The purpose and a description of the medical surveillance program, and the medical removal protection program including information concerning the adverse health effects associated with excessive exposure to lead (with particular attention to the adverse reproductive effects on both males and females and hazards to the fetus and additional precautions for employees who are pregnant);
- 1926.62(l)(2)(v) The engineering controls and work practices associated with the employee's job assignment including training of employees to follow relevant good work practices described in Appendix B of this section;
- 1926.62(l)(2)(vi) The contents of any compliance plan in effect;
- 1926.62(l)(2)(vii) Instructions to employees that chelating agents should not routinely be used to remove lead from their bodies and should not be used at all except under the direction of a licensed physician; and
- 1926.62(l)(2)(viii) The employee's right of access to records under 29 CFR 1910.20.

Certificates of Training showing that technicians have successfully completed an OSHA Lead Action Level course and are required to be properly submitted and approved by the District's ES&A Department prior to any Contractor's technician performing any disturbances to lead-containing or assumed lead-containing paints or coatings, or any other lead-containing materials. The training certificate must have “OSHA Lead Action Level Training” clearly identified on the training certificate and should have a sentence that states that the training topics covered in the class meet or exceed the training topics of OSHA 1926.62(l)(2)(i) thru (viii).

If training certificates are issued for a class, those training certificates need to be submitted. Wallet cards will not be accepted as training certificates unless no training certificate is provided by the training provider. In order for a wallet card to be accepted, the contractor will supply a letter from the

training provider stating that no training certificate was provided, and only wallet cards were supplied to attendees. Wallet cards are less desirable due to their small size and mitigate the ability to clearly read and verify all the information on the card. Contractors are encouraged to request a full size 8 ½" x 11" training certificate from their training providers.

It is important that Contractor's planning on doing the lead work within the District become familiar with the lead training requirements, and spend the time confirming that the lead classes being taken are truly an OSHA Lead Action Level course, and not a lead awareness course as identified above. Many training providers have differing training class titles on their lead classes, but only training certificates that are noted as above will be accepted to fulfill the listed District's training requirements. Contractors requiring training are responsible in providing the training providers a clear understanding of what training is required.

Full Lead worker initial and annual training certificates that comply with adjacent state requirements for lead worker certification, will be accepted in lieu of the OSHA Lead Action Level training certificate, as long as they are titled "Lead Worker" and then accompanied with a letter from the training provider certifying that the topics identified in OSHA 1926.62(l)(2)(i) thru (viii) were covered in that class. Contractors are responsible with ensuring and verifying training certificates meet the above-listed requirements. Training certificates that do not have "OSHA Lead Action Level or Lead Worker" will not be accepted or submitted.

Contractor training certificates will be submitted to the Project Manager at least two weeks prior to the start of the project. The ES&A Department will review the submitted training documentation and must pre-approve workers so they can work on the assigned WCSD project. No one that has not been approved by the ES&A Department is authorized to perform any lead disturbances.

New workers added after the start of the project will be approved by the ES&A Department within one 8-hour work period of the standard Monday thru Friday work schedule. Certification submittal will be serviced by the ES&A Department on a first come, first served basis. Delays to review the documentation will be anticipated and taken into account on any Removal or Attachment & Penetration schedule developed, and Removal and/or Attachment & Penetration technicians will not be allowed to work in any way on that project until their documentation has been reviewed and approved.

j. Renovation, Repair & Painting Regulations (RR&P) - 40 CFR Part 745.81

Effective April 22, 2010, contractors will be required to be trained and registered with the EPA to conduct regulation applicable renovations, repairs and painting (RR&P) in all **elementary schools or child occupied District facilities constructed prior to 1978 when lead-based paints and coatings are being disturbed**. Contractors are reminded that there are some childcare facilities in middle and high school locations, and the RR&P would apply at those locations as outlined in the RR&P regulation

requirements. <http://www.epa.gov/lead/pubs/steps.pdf>

In general, all firms that disturb 6 square feet of **lead-based** painted surface per room on the interior, or 20 square feet on the exterior, within a 30 day period in **this** facility, must comply with the EPA's Renovation, Repair and Painting (RR&P) regulation **and** must be registered with the federal EPA. Per the Regulation, the area of disturbance is calculated by adding up the entire surface areas being removed/disturbed, which then determines the amount of painted surface area disturbed. Work that involves window replacement or demolition of a painted surface, the EPA RR&P regulation applies regardless of size if lead-based paint is present.

The District requires all workers in RR&P projects involving lead disturbances to have, at a minimum, OSHA lead action level training. This regulation also requires that the contractor must assign an EPA RR&P certified renovator that is responsible for ensuring and documenting all work is conducted in compliance with the EPA RR&P regulation. There are extensive record keeping and notification requirements that the Contractor must perform. All workers with the minimum OSHA lead action level training, but are not EPA RR&P certified renovator trained, must be trained and supervised by the EPA RR&P certified renovator.

On a RR&P project, Contractors must have a minimum of one EPA RR&P certified renovator on-site that has successfully attended and passed a 8-hour EPA accredited renovator training course before working in any elementary schools or child occupied District facilities constructed prior to 1978. The renovator's training certification must remain current. Recertification requirements through the attendance of refresher courses are a requirement of this regulation. The renovator must be on-site throughout the project. The certified renovator is responsible for ensuring that lead safe work practices are utilized per this EPA RR&P regulation, as well as per all District lead requirements and policies that may be more stringent than the EPA and OSHA regulations.

The EPA RR&P regulation requires that personnel disturbing lead containing materials utilize lead safe work practices as identified in the EPA guidance document titled **"steps to lead safe renovation, repair and painting", pages 12 through 23**. This document is available electronically at <http://www.epa.gov/lead/pubs/steps.pdf>. The contractor shall submit lead safe work practice procedures, and all RR&P and OSHA lead action level training certificates to the Project Manager at least two weeks prior to the start of the project. The ES&A Department will review the submitted training documentation and must pre-approve workers so they can work on the assigned WCSD project. No one that has not been approved by the ES&A Department is authorized to perform any lead disturbances.

New workers added after the start of the project will be approved by the ES&A Department within one 8-hour work period of the standard Monday thru Friday work schedule. Certification submittal will be serviced by the ES&A Department on a first come, first served basis. Delays to review the

documentation will be anticipated and taken into account on any RR&P project schedule developed, and EPA RR&P certified renovators and workers will not be allowed to work in any way on that project until their documentation has been reviewed and approved.

This is a general overview of the regulation and the contractor must refer to the regulation for additional requirements and information. Fines are expensive and are levied toward the Contractor not the owner, so compliance with this regulation is very important, and it is important that Bidders/Contractors are well versed in this regulation.

k. Lead Air Sampling, Respiratory Protection and Protective Suits

Lead personal air sampling is required during any lead disturbance. Lead air sampling results will be supplied to the ES&A Department, and the Project Manager, within 48 hours of the completion of a disturbance. Laboratory results will be emailed directly to the ES&A Department from the laboratory providing analysis. Handwritten results will not be allowed. Regardless of air sampling results, Contractors will not be allowed to submit a Negative Exposure Assessment so that they can discontinue the use of respirators and personal protective suits. The District reserves the right to require this requirement, to reduce the long-term exposure liability from Contractors and their workers, which have disturbed this owner's lead materials.

22. INDOOR ENVIRONMENTAL QUALITY

Preventative job site practices will reduce the potential for residual problems with indoor air quality in completed buildings and reduce undue health risks for all workers. The following are the minimum standards required by the WCSD for on-site construction in the district.

a. Existing HVAC System:

When feasible, the HVAC system for the project area will be shut down for the duration of the project. If occupied spaces will be adversely affected by the shut-down of the system, construction area return registers should be sealed with polyethylene sheeting and secured as an alternative. Registers must be sealed prior to the start of work.

b. Separating Occupied Spaces From Non-Occupied:

Keep work areas separate from occupied spaces with polyethylene sheeting (or similar) if there are no other natural barriers in place OR in spaces where air exchange will occur around the barriers.

c. Ventilation:

During the installation of carpet, paints, furnishings and any other VOC emitting products, provide "spot" ventilation during application/installation and for at least 24 hours after the work is completed. In most cases, opening windows and doors will not be enough to effectively exhaust contaminants. It is recommended that an exhaust fan be used to pull polluted air out of the

building. This can be accomplished by placing a fan in a window or door and temporarily sealing any opening around the fan with plastic. Additionally, a door or window at the opposite end of the room should be opened to allow fresh, outdoor air to flow across the work area and sweep polluted air out through the exhaust fan. As long as odors are present, the temporary exhaust ventilation must continue to operate. This may include nights and weekends, as necessary. Ventilation should continue for a minimum of 24 hours after the completion of the project or until there are no more noticeable odors.

d. Construction Dust:

Minimize the amount of dust in the air and on surfaces. Examples include the use of vacuum assisted drywall sanding equipment and the use of vacuums instead of brooms to clean construction dust from floors.

e. After Hours Scheduling:

Schedule high dust generating operations or extreme noise generating activities for after normal working hours. (i.e. saw cutting, jack hammering) and install temporary barriers to confine dust, as necessary.

f. Gasoline/Diesel Powered Equipment:

Electric powered equipment must be used in lieu of diesel or gasoline powered equipment. Gas and diesel equipment may not be used inside a WCSD building or near an outdoor fresh air building intake.

g. Material Safety Data Sheets (MSDS):

MSDS must be made be maintained onsite and made available upon request as required by federal law.

h. Construction Completion:

Prior to the occupancy of the building but after the installation of new furniture, carpet, etc., the building should be flushed with 100% outside air for one to three days.

i. Air Filters:

Replace all filtration media immediately at the conclusion of the job.

j. Monitoring Air Quality:

Indoor air quality monitoring will be conducted randomly throughout the project. Results and any recommendations will be communicated through the building inspector to construction management.

k. Pre-Construction Work Area Inspection:

Any overhead work including roof, the Contractor shall conduct a pre room condition walk through with WCSD Project Manager to determine the level of cleanliness that will be expected at completion of project. Contractor shall be responsible for cleaning all exposed surfaces within the facility beneath the work area. At the completion of the project, the Contractor shall clean all exposed surfaces within the facility beneath the aforementioned work area including but not limited to all shelving, duct, lighting, flooring, furniture, etc.

23. LOCK OUT TAG OUT (LOTO) PROCEDURE

Contractor will be responsible for the isolation and termination of all building systems that may be impacted by the scope of work within this bid. Contractor will coordinate all shut-down processes with the construction manager prior to any shutdowns up to and including Lock Out Tag Out procedures 24 hours prior to any shutdowns. WCSD will make the final determination of which systems and location shall be isolated. All Lock Out Tag Out will be performed at main service panel.

SECTION 00830 - TECHNICAL SPECIFICATIONS

I. SUMMARY OF THE WORK:

The work shall include the furnishing of all labor, tools, equipment, material,
Date: 03/13/26 PUR-F522 Page 67 of 69

transportation and the performance of all operations required for the **Demolition of Pine Middle School** at the site(s) and associated work as specified herein and shall include the cleanup and removal from the site(s) of all debris resulting from the operations performed. It shall also be the Contractor's responsibility to take all necessary safety precautions and to furnish barricades and/or other safety measures as required.

All work shall be performed in strict accordance with the requirements of these specifications and any and all appropriate state, county and local ordinances.

II. LOCATION OF THE WORK:

The location(s) of the work and contact person(s) are:

**Pine Middle School
4800 Neil Rd
Reno, NV 89502
Phone #: 775 689-2550
Principal: Leah Ramsey
Site Facilities Coordinator: Kevin Carthen**

The Contractor is urged to examine the site(s) and compare the existing conditions with that of the work outlined. No extra payment will be considered for work additional to that shown or noted if such work would have been apparent in an inspection of the premises.

To review the existing premises, contact the Principal and/or Site Facilities Coordinator at the site(s). **Whenever at the site, be sure to check in at the front office.**

At the above-named site(s), school classes and other construction projects may or may not be taking place during the construction phase. It will require coordination between the school site(s), other vendors, and the WCSD's Capital Projects Department.

III. QUESTIONS & CLARIFICATIONS:

For questions and clarifications regarding the Technical Specifications, Drawings, General Conditions, Special Conditions, Bidding and Contract Information contact the Purchasing Department at solicitations@washoeschools.net.

This project will have two (2) question deadlines:

- Initial questions shall be submitted by **4:30 p.m. (Local Time) on May 13, 2026**, and an addendum will be issued with responses.
- All FINAL questions shall be submitted by **4:30 p.m. (Local Time) on May 21, 2026**, and a FINAL addendum will be issued with responses.

All questions shall be submitted in writing directly to WCSD's Solicitations website at <http://solicitations.washoeschools.net/> or via e-mail to solicitations@washoeschools.net

IV. MANUFACTURERS:

Manufacturers, types, model numbers and execution as detailed on the drawings.

V. ASBESTOS ASSESSMENT:

The Material, Water & Lead Disturbance Permit(s) are included in the Special Conditions section of the Specifications.



2025-2026 BALANCED CALENDAR

July 2025							No School on Shaded Days
S	M	T	W	TH	F	S	# of School Days = 0
		1	2	3	4	5	
6	7	8	9	10	11	12	
13	14	15	16	17	18	19	
20	21	22	23	24	25	26	
27	28	29	30	31			

January 2026							No School on Shaded Days
J	M	T	W	TH	F	S	# of School Days = 19
				1	2	3	January 1 - 2 - Winter Break
4	5*	6	7	8	9	10	January 5 - Teacher Professional Dev. Day
11	12	13	14	15	16	17	
18	19	20	21	22	23	24	January 19 - Martin Luther King, Jr. Day
25	26	27	28	29	30	31	

August 2025							No School on Shaded Days
S	M	T	W	TH	F	S	# of School Days = 15
					1	2	
3	4	5	6	7	8	9	August 5 - 7 Teacher Professional Dev. Days
10	11	12	13	14	15	16	August 8 - Teacher Work Day
17	18	19	20	21	22	23	August 11 - First Day of School for Students
24	25	26	27	28	29	30	August 11 - 15 - Kindergarten Testing Week
							August 18 - First Day for Kindergarten Students

February 2026							No School on Shaded Days
S	M	T	W	TH	F	S	# of School Days = 19
1	2	3	4	5	6	7	
8	9	10	11	12	13	14	
15	16	17	18	19	20	21	February 16 - President's Day
22	23	24	25	26	27	28	

September 2025							No School on Shaded Days
S	M	T	W	TH	F	S	# of School Days = 21
	1	2	3	4	5	6	September 1 - Labor Day
7	8	9	10	11	12	13	
14	15	16	17	18	19	20	
21	22	23	24	25	26	27	
28	29	30					

March 2026							No School on Shaded Days
S	M	T	W	TH	F	S	# of School Days = 15
1	2	3	4	5	6	7	March 3 - College and Career Readiness Assessment for high schools only. Awaiting confirmation from NDE.
8	9	10	11	12	13	14	March 13 - End of Grading Period
15	16	17	18	19	20	21	
22	23	24	25	26	27	28	March 23 - April 3- Spring Break
29	30	31					

October 2025							No School on Shaded Days
S	M	T	W	TH	F	S	# of School Days = 17
			1	2	3	4	October 6 - 10 - Fall Break
5	6	7	8	9	10	11	October 13 - Teacher Professional Dev. Day
12	13*	14	15	16	17	18	October 17 - End of Grading Period
19	20	21	22	23	24	25	October 24, 27 - 30 - Conference Week
26	27	28	29	30	31		October 31 - Nevada Day

April 2026							No School on Shaded Days
S	M	T	W	TH	F	S	# of School Days = 19
			1	2	3	4	March 23 - April 3- Spring Break
5	6	7	8	9	10	11	
12	13	14	15	16	17	18	
19	20	21	22	23	24	25	
26	27	28	29	30			

November 2025							No School on Shaded Days
S	M	T	W	TH	F	S	# of School Days = 16
						1	
2	3	4	5	6	7	8	
9	10	11	12	13	14	15	November 11 - Veterans Day
16	17	18	19	20	21	22	
23	24	25	26	27	28	29	November 26 - 28 - Thanksgiving Break

May 2026							No School on Shaded Days
S	M	T	W	TH	F	S	# of School Days = 20
					1	2	
3	4	5	6	7	8	9	
10	11	12	13	14	15	16	
17	18	19	20	21	22	23	
24	25	26	27	28	29	30	May 25 - Memorial Day

December 2025							No School on Shaded Days
S	M	T	W	TH	F	S	# of School Days = 14
	1	2	3	4	5	6	
7	8	9	10	11	12	13	
14	15	16	17	18	19	20	December 18 - End of Grading Period
21	22	23	24	25	26	27	December 19 - Teacher Work Day
28	29	30	31				December 22 - January 2 - Winter Break

June 2026							No School on Shaded Days
S	M	T	W	TH	F	S	# of School Days = 5
	1	2	3	4	5	6	June 5 - End of Grading Period
7	8	9	10	11	12	13	June 5 - Last Day of School
14	15	16	17	18	19	20	June 9 - Primary Election Day
21	22	23	24	25	26	27	June 8, 9, 10 - Contingency Days
28	29	30					June 19 - Juneteenth

* October 13, 2025 & January 5, 2026 is a non-student day used for professional development but counted as a day in session per NAC 387.120 (4)	Number of Days per Quarter		44	39	48	49	180
	Number of Days per Semester		83		97		180
	Contingency Days: June 8, 9, 10						

Teacher Work Days: August 5 - 8, December 19
Teacher Professional Dev Days: October 13, 2025 & January 5, 2026



2026-2027 Balanced Calendar

July 2026							No School on Shaded Days
S	M	T	W	TH	F	S	# of School Days = 0
			1	2	3	4	
5	6	7	8	9	10	11	
12	13	14	15	16	17	18	
19	20	21	22	23	24	25	
26	27	28	29	30	31		

January 2027							No School on Shaded Days
S	M	T	W	TH	F	S	# of School Days = 19
					1	2	December 21 - January 1 - Winter Break
3	4*	5	6	7	8	9	January 4 - Teacher Professional Dev. Day
10	11	12	13	14	15	16	
17	18	19	20	21	22	23	January 18 - Martin Luther King, Jr. Day
24	25	26	27	28	29	30	
31							

August 2026							No School on Shaded Days
S	M	T	W	TH	F	S	# of School Days = 16
						1	
2	3	4	5	6	7	8	August 4 - 6 - Teacher Professional Dev. Day
9	10	11	12	13	14	15	August 7 - Teacher Work Day
16	17	18	19	20	21	22	August 10 - First Day of School for Students
23	24	25	26	27	28	29	
30	31						

February 2027							No School on Shaded Days
S	M	T	W	TH	F	S	# of School Days = 19
	1	2	3	4	5	6	
7	8	9	10	11	12	13	
14	15	16	17	18	19	20	February 15 - President's Day
21	22	23	24	25	26	27	February 23 - College and Career Readiness Assessment for high schools only.
28							

September 2026							No School on Shaded Days
S	M	T	W	TH	F	S	# of School Days = 21
		1	2	3	4	5	
6	7	8	9	10	11	12	September 7 - Labor Day
13	14	15	16	17	18	19	
20	21	22	23	24	25	26	
27	28	29	30				

March 2027							No School on Shaded Days
S	M	T	W	TH	F	S	# of School Days = 15
	1	2	3	4	5	6	
7	8	9	10	11	12	13	
14	15	16	17	18	19	20	March 12 - End of Grading Period
21	22	23	24	25	26	27	March 22 April 2 - Spring Break
28	29	30	31				

October 2026							No School on Shaded Days
S	M	T	W	TH	F	S	# of School Days = 16
				1	2	3	October 5 - 9 - Fall Break
4	5	6	7	8	9	10	October 12 - Teacher Professional Dev. Day
11	12*	13	14	15	16	17	October 16 - End of Grading Period
18	19	20	21	22	23	24	October 23, 26-29 - Conference Week
25	26	27	28	29	30	31	October 30 - Nevada Day

April 2027							No School on Shaded Days
S	M	T	W	TH	F	S	# of School Days = 20
				1	2	3	March 22 April 2 - Spring Break
4	5	6	7	8	9	10	
11	12	13	14	15	16	17	
18	19	20	21	22	23	24	
25	26	27	28	29	30		

November 2026							No School on Shaded Days
S	M	T	W	TH	F	S	# of School Days = 17
	1	2	3*	4	5	6	November 3 - Teacher Professional Dev. Day
8	9	10	11	12	13	14	November 11 - Veterans Day
15	16	17	18	19	20	21	
22	23	24	25	26	27	28	November 25 - 27 - Thanksgiving Break
29	30						

May 2027							No School on Shaded Days
S	M	T	W	TH	F	S	# of School Days = 20
						1	
2	3	4	5	6	7	8	
9	10	11	12	13	14	15	
16	17	18	19	20	21	22	
23	24	25	26	27	28	29	
30	31						May 31 - Memorial Day

December 2026							No School on Shaded Days
S	M	T	W	TH	F	S	# of School Days = 13
		1	2	3	4	5	
6	7	8	9	10	11	12	December 17 - End of Grading Period
13	14	15	16	17	18	19	December 18 - Teacher Work Day
20	21	22	23	24	25	26	December 21 - January 1 - Winter Break
27	28	29	30	31			

June 2027							No School on Shaded Days
S	M	T	W	TH	F	S	# of School Days = 4
		1	2	3	4	5	
6	7	8	9	10	11	12	June 4 - End of Grading Period
13	14	15	16	17	18	19	June 4 - Last Day of School
20	21	22	23	24	25	26	June 7, 8, 9 - Contingency Days
27	28	29	30				June 19 - Juneteenth

*October 12, 2026, November 3, 2026 and January 4, 2027 are non-student days used for professional development but counted as school days in session per NAC 387.140	Number of Days per Quarter				
	44	39	48	49	180
	Number of Days per Semester				
	83	97			180
	Contingency Days: June 7, 8, 9				

Teacher Work Days: August 4 - 7, 2026 & December 18, 2026
Teacher Professional Dev. Days: October 12, 2026, November 3, 2026 and January 4, 2027

BID FORM

Washoe County School District - Purchasing Department
14101 Old Virginia Road - Reno, Nevada 89521
Phone: 775-850-8025 Email: solicitations@washoeschools.net

Bid #: 26-95-B-04-BC
PWP # WA-2026-348

Having carefully examined all of the Bid Specifications entitled **Demolition of Pine Middle School**, dated April 17, 2026; and the Drawings dated March 16, 2026; the addenda numbered _____; as well as the premises and the conditions affecting the work, the undersigned proposes to furnish for the stipulated sum of:

ITEM	DESCRIPTION	AMOUNT
A.	BASE BID 1	\$
B.	FORCE ACCOUNT	\$ 200,000.00
C.	TOTAL – BASE BID 1 AND FORCE ACCOUNT (The Sum of Box A + Box B): All labor and materials for the DEMOLITION OF PINE MIDDLE SCHOOL as drawn and specified, the sum of _____ _____ Dollars (\$_____).	

If there is a mathematical error between the Base Bid amount and the Force Account amount and the total of those two items added together, WCSD will make the correction which may revise the Total Amount.

Any bid submission will be disqualified and rejected if the bid submission is not signed.

Bids shall be submitted on the provided Bid Form (PUR-F523) only, and all of the blank spaces shall be completed; numbers shall be stated both in writing and in figures, the signature shall be in longhand; and the completed form shall be without interlineation, alteration or erasure. Washoe County School District only accepts signatures done manually (also known as a wet signature) or electronic digital signatures that are certified. Non-certified electronic digital signatures will NOT be accepted. A typed signature, even in cursive font, DOES NOT meet the requirements of an official digital signature. A digital signature must be accompanied by a certified digital stamp issued through programs like Adobe Acrobat, Docu-Sign or other similar programs that produce a digital stamp certifying the electronic digital signature. Any signatures on required forms that do not meet these requirements will not be accepted and the Contractor's submission will be deemed "Non-Responsive" and will be rejected. If you have any questions about this requirement, please submit your question by the question deadline, so that it can be answered prior to quote submission deadline. In the event of a discrepancy on the Bid Form, NRS 104.3114 Contradictory terms of instrument states that, "If an instrument contains contradictory terms, typewritten terms prevail over printed terms, handwritten terms prevail over both, and WORDS PREVAIL OVER NUMBERS." [WCSD will record the bid amount stated in WORDS](#)

in Box C. Only bids on the form(s) provided will be accepted. No additional pages containing inclusions, exclusions or clarifications will be accepted as part of the bid. Any clarifications, additions or exclusions made by the Washoe County School District (WCSD/ OWNER) will be considered incorporated into the specifications.

Bidder shall proofread his/her bid carefully for errors.

WCSD reserves the right to award the bid for the best proposal for each individual item or to award on the best total proposal, whichever is deemed by the Owner to be in their best interests. WCSD also reserves the right to reject any or all bids and to waive irregularities or informalities in any bid for any reason whatsoever.

If they be notified of the acceptance of this proposal within forty-five (45) days of the time set for opening of bids, Contractor agrees to execute a contract for the above work for the above-stated compensation in the form of the contract attached within these bid specifications and to commence the physical work no fewer than ten (10) days after the execution thereof.

The undersigned agrees, if awarded the contract, work is to be commenced as phased in the Special Notifications and shall be completed on or before **December 1, 2026**. The commencement date for the physical work shall be coordinated by the Capital Projects Department upon the receipt of said Notice to Proceed. The undersigned further agrees that the Owner may retain from the monies due the Contractor Two Thousand Five Hundred Dollars (\$2,500) per day as a direct result of the Contractor's delay for not completing the project in the required time allowance plus approved time extensions.

The undersigned agrees, if awarded the contract, to execute and deliver to the Owner, within ten (10) calendar days after delivery of notice of award of contract, an executed contract, satisfactory insurance, a performance bond for each awarded contract, and a labor & materials bond for each awarded contract in accordance with the specifications.

Enclosed is a bid bond or other surety in the amount of five percent (5%) of each total proposal (must be provided for each individual base bid item), as required in the Instructions to Bidders.

Enclosed, on the attached form, is a complete listing of the names of each subcontractor who will provide labor or a portion of the work or improvement to the prime contractor for which the subcontractor will be paid equal to or exceeding 5 percent of the prime contractor's total bid. The prime Contractor shall also add his/her name if they are performing any portion of work, including supervision, equal to or exceeding 5 percent of the total bid.

Within two (2) hours after the completion of the opening of the bids, the contractors who submitted the three lowest bids must submit on the form attached a list of each subcontractor who will provide labor or a portion of the work or improvement to the prime contractor for which they will be paid an amount equal to or exceeding 1 percent of the prime contractor's total bid or \$50,000, whichever is greater, and the number of the license issued to the subcontractor pursuant to chapter 624 NRS. If a prime contractor fails to submit such a list within the required time, their bid shall be deemed not responsive.

I have read and acknowledge that our company is in compliance with all WCSD Drug & Alcohol Requirements specified in Section 00800 – Supplementary General Conditions.

NOTE: Any bid submission will be disqualified and rejected if the bid submission is not signed.

Washoe County School District only accepts signatures done manually (also known as a wet signature) or electronic digital signatures that are certified. Non-certified electronic digital signatures will NOT be accepted. A typed signature, even in cursive font, DOES NOT meet the requirements of an official digital signature. A digital signature must be accompanied by a certified digital stamp issued through programs like Adobe Acrobat, Docu-Sign or other similar programs that produce a digital stamp certifying the electronic digital signature. Any signatures on required forms that do not meet these requirements will not be accepted and the Contractor's submission will be deemed "Non-Responsive" and will be rejected. If you have any questions about this requirement, please submit your question by the question deadline, so that it can be answered prior to bid submission deadline.

Interested parties may NOT contact anyone else regarding this solicitation. Any interested Bidder contacting any other individual including, but not limited to, WCSD staff, officials, evaluation committee members, or Board of Trustees may have their Bid submission rejected from evaluation and award consideration.

BID #: 26-95-B-04-BC

FIRM NAME:		NEVADA LICENSE #:
NAME OF AUTHORIZED REPRESENTATIVE:		
ADDRESS:		
PHONE #:	FAX #:	
EMAIL ADDRESS:		DATE:
SIGNATURE:		

5% LIST

To be submitted with the bid in accordance with Article 5.2.1 of the General Conditions as modified and Chapter 338.141 of NRS. **If the Prime Contractor is performing any work, including Supervision, that is 5% or greater they must list themselves per NRS 338.**

PROJECT NAME: **Demolition of Pine Middle School**

BID #: **26-95-B-04-BC**

DESCRIPTION OF WORK	SUBCONTRACTOR	LICENSE #

Signature: _____
Authorized Firm Representative

Title: _____ Date: _____

1% LIST

To be submitted within two (2) hours after bid opening in accordance with Chapter 338.141 of NRS. Since all Subcontractors listed on the Bidder's 5% List are over 1% of the Bid amount, those Subcontractors shall automatically be deemed incorporated into this 1% List and need not be re-listed below. **If there are no further Subcontractors to list, please write "NONE" or "N/A" and sign document.**

PROJECT NAME: **Demolition of Pine Middle School**

BID #: **26-95-B-04-BC**

DESCRIPTION OF WORK	SUBCONTRACTOR	LICENSE #

Signature: _____
Authorized Firm Representative

Title: _____ Date: _____

**PREFERENTIAL BIDDER STATUS AFFIDAVIT FOR BIDS SUBMITTED IN ACCORDANCE WITH
NRS 338.0117 VALUED \$250,000 OR MORE**

Although Washoe County School District prefers this form is submitted with the bid response, this form may be submitted within two (2) hours of the bid opening.

Note: The Certificate of Eligibility for Preferential Bidder Status issued by the State Contractor's Board must be submitted with the bid response.

I, _____ ("Affiant"), on behalf of _____ ("Contractor"), swear and affirm that in order to be in compliance with NRS 338.0117, and be eligible to receive a preference in bidding for Project No. _____, Project Name _____ ("Project"), certify that for the duration of the project, collectively, and not on any specific day:

(a) At least 50 percent of the workers employed on the public work, including, without limitation, any employees of the contractor, applicant or design-build team and of any subcontractor engaged on the public work, will hold a valid driver's license or identification card issued by the Department of Motor Vehicles of the State of Nevada;

(b) All vehicles used primarily for the public work will be:

(1) Registered and partially apportioned to Nevada pursuant to the International Registration Plan, as adopted by the Department of Motor Vehicles pursuant to NRS 706.826; or

(2) Registered in this State;

(c) If applying to receive a preference in bidding pursuant to subsection 3 of NRS 338.1727 or subsection 2 of NRS 408.3886, at least 50 percent of the design professionals working on the public work, including, without limitation, employees of the design-build team and of any subcontractor or consultant engaged in the design of the public work, will have a valid driver's license or identification card issued by the Department of Motor Vehicles of the State of Nevada; and

(d) The contractor, applicant or design-build team and any subcontractor engaged on the public work will maintain and make available for inspection within this State his or her records concerning payroll relating to the public work.

If the contractor fails to comply with any requirements of this Affidavit, a public body may recover, by civil action against the party responsible for a failure to comply with a requirement of this affidavit, a penalty as described below for a failure to comply with a requirement of this affidavit. If a public body recovers a penalty pursuant to this subsection, the public body shall report to the State Contractors' Board the date of the failure to comply, the name of each entity which failed to comply and the cost of the contract to which the entity that failed to comply was a party. The Board shall maintain this information for not less than 6 years. Upon request, the Board shall provide this information to any public body or its authorized representative.

If a contractor, applicant or design-build team submits this affidavit, receives a preference in bidding described in this affidavit and is awarded the contract as a result of that preference, the contract between the contractor, applicant or design-build team and the public body, each contract between the contractor, applicant or design-build team and a subcontractor and each contract between a subcontractor and a lower tier subcontractor must provide that:

a) If a party to the contract causes the contractor, applicant or design-build team to fail to comply with a requirement of this affidavit, the party is liable to the public body for a penalty in the amount of 1 percent of the cost of the largest contract to which he or she is a party;

- b) The right to recover the amount determined pursuant to paragraph (a) by the public body pursuant to this affidavit may be enforced by the public body directly against the party that caused the failure to comply with a requirement of this affidavit; and
- c) No other party to the contract is liable to the public body for a penalty.

By: _____ Title: _____
(Print Name of Affiant)

Signature of Affiant: _____ Date: _____

Signed and sworn to (or affirmed) before me on this _____ day of _____, 20_____,
by _____ (name of Affiant).

State of _____)
)ss. _____
County of _____)
Notary Signature
STAMP & SEAL

Proof of Authorization to Sign Affidavit

The person must establish his/her actual authority to act on behalf of the business organization. The individual must be the person indicated in the table below and provide written documentation clearly indicating the person's position within that business organization. If the individual signing the Affidavit is an employee of the business organization, written documentation, on organization letterhead, clearly indicating the person's authority to act on behalf of the business organization must be provided. The written documentation must be signed by the authorized person identified on the table.

If the individual making application for the business organization is not one of the persons identified in the table or an authorized employee, a valid power of attorney executed by an authorized person on behalf of the business organization must be provided. The power of attorney must be made not more than 90 days before the Affidavit is signed.

BUSINESS ENTITY	PERSON WHO HAS AUTHORITY TO COMPLETE AFFIDAVIT
Sole Proprietorship	Sole Proprietor
Partnership	A Partner
Corporation	1. Director, if Authorized 2. Executive Officer as indicated in the Article of Incorporation
Limited Liability Company	1. Member, if Member-Managed LLC 2. Manager, if Manager-Managed LLC

WASHOE COUNTY SCHOOL DISTRICT PUBLIC DISCLOSURE FORM

VENDOR/CONTRACTOR

THIS IS A REQUIRED FORM TO BE COMPLETED, SIGNED, AND SUBMITTED BY THE VENDOR/CONTRACTOR

VENDOR/CONTRACTOR (EMPLOYEE) FIRST/LAST NAME: _____

VENDOR/CONTRACTOR NAME: _____

I understand that per NRS 281A.020, a public office is a public trust and shall be held for the sole benefit of the people, and a public officer or employee must commit themselves to avoid conflicts between the private interests of the public officer or employee and those of the general public whom the public officer or employee serves.

Furthermore, I understand that pursuant to Washoe County School District (WCSD) Board of Trustees Policy 4505 and per NRS 281A.400, WCSD employees (as public officers) shall not seek and/or accept any gift, work/service, favor, employment, engagement, emolument, and/or economic opportunity, including, but not limited to, unlawful compensation, salary, retainer, augmentation, expense allowance, commission, personal profit, pecuniary interest in the course of performing WCSD duties. In addition, WCSD employees (as public officers) shall not use their positions to secure and/or grant unwarranted privileges, preferences, exemptions, and/or advantages for the public officer or employee with any business entity.


By signing this form, I certify and acknowledge that I am a duly authorized agent of the VENDOR/CONTRACTOR named above and that failure to disclose all facts relative to a conflict and/or potential conflict of interest (ethical standards) with regard to the specific solicitation, project, and/or contract to which the VENDOR/CONTRACTOR named above is submitting to WCSD may result in a rejection of said solicitation, project, and/or submission and/or termination of any resulting contract should the above-named VENDOR/CONTRACTOR be selected and/or awarded. Furthermore, I also certify that I have completed the following and have provided true and accurate information to the best of my knowledge:

- A. I certify that, to the best of my knowledge, **NO** current or former WCSD employees, officers, or trustees have a private pecuniary interest in the VENDOR/CONTRACTOR. ☐ **AGREE** ☐ **DISAGREE**

If you **DISAGREE** and cannot certify, then please explain:

- B. To the third degree of consanguinity (refer to the chart below), I have listed all of my and the principal(s) and key personnel of my organization's personal relationships, partnerships, correlations, and relatives (by blood and/or marriage) between WCSD, Officers of WCSD, key employees of WCSD, current and former WCSD Board of Trustees members and any other current and former WCSD personnel. ☐ **AGREE** ☐ **DISAGREE**

If you **DISAGREE** and cannot certify, then please explain:

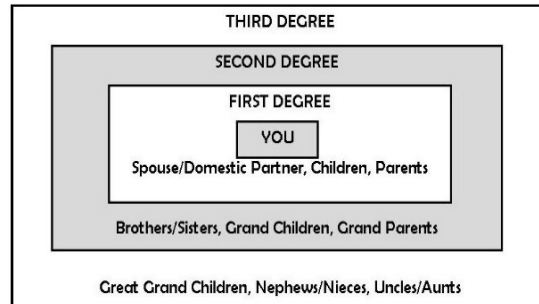

SIGNATURE: _____

DATE: _____

BID BOND

KNOW ALL PERSONS BY THESE PRESENTS, that we, the undersigned _____,
as Principal, and _____ as
Surety, are hereby held and firmly bound unto the Board of Trustees, Washoe County School
District, as Owner, in the sum of _____
_____ Dollars (\$_____)
for payment of which, well and truly to be made, we hereby jointly and severally bind ourselves,
our heirs, executors, administrators, successors, and assigns.

Signed this _____ day of _____, 20____.

The condition of the above obligation is such that whereas the Principal has submitted to
the Board of Trustees, Washoe County School District, a certain bid, attached hereto and hereby
made a part hereof, to enter into a Contract in writing for: _____
_____.

NOW, THEREFORE, if said bid shall be rejected, or in the alternative, if said bid shall be
accepted and the Principal shall execute and deliver a Contract in the form of Contract attached
hereto (properly completed in accordance with said Bid) and shall furnish a Bond for its faithful
performance of said Contract, and a Bond for the payment of all persons performing labor or
furnishing materials in connection therewith, and shall in all other respects perform the contract
created by the acceptance of said Bid, then this obligation shall be void.

Otherwise, the same shall remain in force and effect, and the sum herein specified paid
over to the Owner; it being expressly understood and agreed that the liability of the Surety for
any and all claims hereunder shall, in no event, exceed the amount of this obligation as herein
stated.

The Surety, for value received, hereby stipulates and agrees that the obligations of said
Surety and its bond shall be in no way impaired or affected by an extension of the time within

which the Owner may accept such bid; and said Surety does hereby waive notice of any such extension.

IN WITNESS WHEREOF, the Principal and the Surety have hereunto set their hands and seals, and such of them as are corporations have caused their corporate seals to be hereto affixed and these presents to be signed by their officers, the day and year first set forth above.

Principal

(Seal)

By: _____

Surety

By: _____

Address:

(Seal)

Phone: _____

LABOR AND MATERIALS BOND

KNOW ALL PERSONS BY THESE PRESENTS: That WHEREAS, the Board of Trustees, Washoe County School District in the State of Nevada has awarded to _____, hereinafter designated as "Principal", a contract dated _____, for _____ a copy of which contract is attached hereto and by reference made a part hereof, and hereinafter referred to as the "Contract".

And WHEREAS, said Principal is required under the terms of said Contract and by law under the provisions of N.R.S. 339 to furnish a Bond for the labor and materials used in said Contract;

NOW, THEREFORE, we, the Principal, and _____, as Surety, are held and firmly bound unto the Board of Trustees, Washoe County School District in the State of Nevada in the sum of _____ Dollars (\$_____), lawful money of the United States, being not less than one hundred percent (100%) of the estimated Contract cost of the work, for the payment of which sum will and truly to be made, we bind ourselves, our heirs, executors, administrators, and successors, jointly and severally, firmly by these presents.

THE CONDITION OF THIS OBLIGATION IS SUCH, that if the above-bounden Principal, or its heirs, executors, administrators, successors or assigns shall fail to pay for any materials, provisions, supplies implements or machinery used in, upon, for, or about the performance of the work contracted to be done, or for any work or labor thereon of any kind, or for amounts due under the Unemployment Compensation Law with respect to such work or labor, as required by the Provisions of N.R.S. 339, the Surety hereon will pay for the same within thirty (30) calendar days an amount not exceeding the sum specified in this bond, and the above obligation shall then be null and void. Otherwise, it shall remain in full force and virtue.

THE SURETY, for value received, hereby stipulates and agrees that no change, extension of time, alteration or addition to the terms of the Contract, or to the work to be

performed thereunder, or to the specifications accompanying the same, shall in any way affect its obligations on this bond, and it does hereby waive notice of any such change, extension of time, alteration or addition to the terms of the Contract or to the work, or to the specifications.

And the said Surety, for value received, further stipulates and agrees that should the Board of Trustees, Washoe County School District, or other obligees, incur attorney's fees or other expenses for the enforcement of the Contract or this bond, the same shall be paid by the Surety to the contracting body, subcontractors, workmen laborers, mechanics and furnishers of material as their interests may appear.

IN WITNESS WHEREOF, the above-bounded parties have executed this instrument under their seals this _____ day of _____, 20____, the name and corporate seal of each corporate party being hereto affixed and these presents duly signed by its undersigned representative, pursuant to authority of its governing body.

(Seal)

Principal

By: _____

Surety

By: _____

Address:

(Seal)

Phone: _____

PERFORMANCE BOND

KNOW ALL PERSONS BY THESE PRESENTS: That WHEREAS, the Board of Trustees, Washoe County School District in the State of Nevada has awarded to _____,
Hereinafter designated as "Principal": a contract dated _____,
for _____

_____ a copy of which contract is attached hereto and by reference made a part hereof, and hereinafter referred to as the "Contract".

And WHEREAS, said Principal is required under the terms of said Contract and by law under the provisions of N.R.S. 339 to furnish a Bond for the faithful performance of said Contract;

NOW, THEREFORE, we, the Principal, and _____
_____, as Surety, are held and firmly bound unto the Board of Trustees, Washoe County School District in the State of Nevada in the sum of _____
Dollars (\$_____), lawful money of the United States, being no less than one hundred per cent (100%) of the estimated Contract Cost of the work, for the payment of which sum well and truly to be made, we bind ourselves, our heirs, executors, administrators, and successors, jointly and severally, firmly by these presents.

THE CONDITION OF THIS OBLIGATION IS SUCH, that if the above bounden Principal, or its heirs, executors, administrators, successors, or assigns, shall in all things stand to and abide by and well and truly keep the faithfully perform the covenants, conditions, and agreements in the Contract and any alterations made as therein provided, on his or its part to be kept and performed at the respects according to their true intent and meaning; and shall indemnify and save harmless the Board of Trustees, Washoe County School District in the State of Nevada, its officers and agents, as therein stipulated; then this obligation shall become null and void. Otherwise, it shall be and remain in full force and virtue.

As a condition precedent to the satisfactory completion of the Contract, the above obligation shall hold good for a period of one (1) year after completion and acceptance of the work done, during which time if the above-bounden Principal, his or its heirs, executors, administrators, successors, or assigns shall fail to make full, complete, and satisfactory repair and replacements or totally protect the Board of Trustees, Washoe County School District in the State of Nevada from loss or damage made evident during said period of one (1) year from the date of acceptance of said work, and resulting from or caused by defective materials or faulty workmanship in the prosecution of the work done, the above obligation in the said sum of _____ Dollars (\$_____) shall remain in full force and virtue; otherwise, the above obligation shall be void.

THE SURETY, for value received, hereby stipulates and agrees that no change, extension of time, alteration or addition to the terms of the Contract, or to the work to be performed thereunder, or to the specifications accompanying the same, shall in anyway affect its obligations on this bond, and it does hereby waive notice of any such change, extension of time, alteration or addition to the terms of the Contract, or to the work, or to the specifications.

And the said Surety, for value received, further stipulates and agrees that should the Board of Trustees, Washoe County School District, incur attorney's fees or other expenses for the enforcement of the Contract or his/her bond, the same shall be paid by the Surety to the Board of Trustees, Washoe County School District.

IN WITNESS WHEREOF, the above-bounden parties have executed this instrument under their seals this _____ day of _____, 20____, the name and corporate seal of each corporate party being hereto affixed and these presents duly signed by its undersigned representative, pursuant to authority of its governing body.

Principal

(Seal)

By: _____

Surety

By: _____

Address:

(Seal)

Phone: _____

SECTION 01001 – CONSTRUCTION PROCEDURES FOR EXISTING SCHOOL SITES

PART 1 – GENERAL

1.1 DESCRIPTION

- A. All work activities under this contract shall be coordinated with the requirements of the Washoe County School District's (WCSD) Facilities Management Department. WCSD shall be contacted prior to any service shutdown and advised when such shutdown shall be commenced. All materials and equipment shall be stored in spaces assigned by WCSD. The Contractor will be required to maintain a neat and orderly operation and to limit or keep noise and nuisance to a minimum.
- B. WCSD reserves the right to remove any person from the property for the safety and security of the facility

1.2 GENERAL REQUIREMENTS FOR WORK INSIDE THE EXISTING PERIMETER AND EXISTING BUILDINGS

- A. It is a felony to transport any alcoholic beverages, drugs, weapons or ammunition of any kind on WCSD property
- B. Any contact or conversation with students is prohibited.
- C. Smoking is prohibited on all WCSD property.
- D. Working hours inside the existing perimeter and existing building will be coordinated with WCSD.
- E. Storage of materials inside the existing perimeter and buildings will be coordinated with WCSD Facilities Management Department.
- F. Construction operations shall be confined to the areas permitted under the contract. Areas beyond indicated work areas are not to be disturbed. Conform to site rules and regulations affecting the work.
- G. Keep driveways and entrances serving the premises clear and available at all times. Do not use these areas for parking or storage of materials.
- H. Passenger cars, trucks and motorized construction equipment, when parked and unattended, shall be locked and the ignition key removed. Do not leave any such vehicle with the motor running.
- I. Limitations on site usage, as well as specific requirements that impact site utilization are indicated on the drawings and any other contract documents. Allocate available space equitably among sub-contractors needing both access and space so as to produce the best overall efficiency. Schedule deliveries to minimize space and time requirements for storage of materials and equipment.

SECTION 01001 – CONSTRUCTION PROCEDURES FOR EXISTING SCHOOL SITES

J. All refuse will be removed daily.

PART 2 – PRODUCTS (Not Applicable)

PART 3 – EXECUTION (Not Applicable)

END OF SECTION 01001

SECTION 01010 - SUMMARY OF WORK

PART 1 – GENERAL

1.1 RELATED DOCUMENTS

- A. Drawings and general provisions of the Contract, including all contract documents and addendums associated with this project shall apply to this section.

1.2 PROJECT DESCRIPTION

- A. Project to entail work as described in scope of work.
- B. The project shall consist of all on and off-site improvements, as shown in the contract documents.

1.3 CONTRACTOR USE OF PREMISES

- A. General: During the construction period the Contractor shall have full use of the premises (construction area) for construction operations. The Contractor's use of the premises (construction area) is limited only by the Owner's right to perform construction operations with its own forces or to employ separate contractors on portions of project.
- B. Keep driveways and entrances serving the premises clear and available to the Owner and the Owner's employees at all times. Do not use these areas for parking or storage of materials. Schedule deliveries to minimize space and time requirements for storage of materials and equipment site.

1.4 OWNER OCCUPANCY

- A. Partial Owner Occupancy: The Owner reserves the right to occupy and to place and install equipment in completed areas of the building, prior to substantial completion provided that such occupancy does not interfere with completion of the work. Such placing of equipment and partial occupancy shall not constitute acceptance of the total work.

1.5 OWNER FURNISHED ITEMS

- A. The Owner will provide certain pieces of equipment and accessories that are to be installed and connected by the Contractor.
 - 1. The Owner will arrange and pay for delivery of Owner furnished items in accordance with the Contractor's construction schedule, and will inspect deliveries for damage.
 - 2. If Owner furnished items are damaged, defective or missing, the Owner will arrange for replacement. The Owner will also arrange for manufacturer's field

SECTION 01010 - SUMMARY OF WORK

services and the delivery of manufacturer's warranties and bonds to the Contractor.

3. The Contractor is responsible for designating the delivery dates of Owner furnished items in the Contractor's construction schedule and for receiving, unloading and handling Owner furnished items at the site. The Contractor is responsible for protecting Owner furnished items from damage, including damage from exposure to the elements, and to repair or replace items damaged as a result of the Contractor's operations.
4. Owner furnished and Contractor installed and connected equipment shall be as indicated in the contract documents.

END OF SECTION 01010

SECTION 01015 – SCHEDULE OF DRAWINGS

G0.0 – Cover Sheet
G0.2 – Existing Photos
C-100 – Demolition Notes
C-101 - Demolition Plans
C-102 - Demolition Grading and SWPPP
L-101- Tree Inventory Plan
A2.0 – Overall Building Dimension Plan
A2.1 – Overall Existing Floor Plan – Level 1
A2.1D – Overall Demolition Floor Plan – Level 1
A2.2 – Overall Existing Floor Plan – Level 2
A2.2D – Overall Demolition Floor Plan – Level 2
A2.3 – Overall Roof Plan
A3.1D – Overall Demolition Reflected Ceiling Plan – Level 1
A3.2D – Overall Demolition Reflected Ceiling Plan – Level 2
A4.2 – Building Sections
S2.1D – Overall Demolition Foundation Plan
S2.2D – Overall Demolition Second Floor Framing Plan
S2.3D - Overall Demolition Roof Framing Plan
E0.1 – Demolition Oneline
E1.0 – Site Electrical Demolition Plan

SECTION 01020 – PERSONNEL SAFETY CHECK APPLICATION

PART 1 -GENERAL

1.1 RELATED DOCUMENTS

- A. General provisions of the Contract, including General and Supplementary Conditions and other Division 1 Specification Sections, apply to this section.

1.2 SUMMARY

- A. This section includes administrative and procedural requirements for submittals required for performance of the work for all entities/individuals including, but not limited to, the following:
 - 1. General Contractor
 - 2. Sub-Contractor
 - 3. Sub-Contractor of Sub-Contractor
 - 4. Quality Control Personnel
 - 5. Special Inspection Personnel
 - 6. Security Personnel
 - 7. Consultant Personnel
- B. Administrative Submittals: Refer to other Division 1 sections and other Contract Documents for requirements for administrative submittals.

1.3 SUBMITTAL PROCEDURES

A. Required Submittals

- 1. Each company, engaged on a project, shall report to the Washoe County School District all required certifications for every employee who will be on a Washoe County School District site. This includes all personnel whom the Contractor engages for work on the project site as defined in 1.2 (A). This information must be submitted within twenty-one (21) calendar days prior to commencement of work by the Contractor, and any sub-contractor, regardless of tier. Such submittals required include:
 - a. Certification by Company Regarding Personnel Safety Check Application.

PART 2- PRODUCTS (Not Applicable)

PART 3- EXECUTION (Not Applicable)

SECTION 01020 – PERSONNEL SAFETY CHECK APPLICATION

**CERTIFICATION BY COMPANY REGARDING
PERSONNEL SAFETY CHECK APPLICATION**

Washoe County School District – Capital Improvement Projects

I certify on behalf of the company/firm named below that adequate background check procedures have been or will be performed for all employees that will work on Washoe County School District project _____ (Project Name) regarding _____ (Company/Firm Name) to determine that their employees meet the qualifications required by the Washoe County School District.

With this certification, I confirm that:

- All employees working on a Washoe County School District project shall not have been arrested, convicted, pled guilty, or pled nolo contendere for any offenses related to:
 - Sexual assault or sexual activities with a minor
 - Child abuse
 - Felony drug possession
 - Felony weapons possession
- All employees working on a Washoe County School District project shall not:
 - Have any active Wants/Warrants
 - Is a Registered Sex Offender
 - Is on a Terrorist list.

I understand that the Washoe County School District maintains the right to remove any individuals from the project who do not comply with the above requirements.

I certify the information provided on this application is true, complete, and correct to the best of my knowledge and belief and is provided in good faith. I understand that a knowing and willful false statement on this application can be an automatic disqualification.

I hereby release, discharge, exonerate and hold harmless the Washoe County School District, its agents and representatives and persons furnishing information from any and all liability arising out of the disseminating and inspection of my records.

Company/Firm Name

Name of Executive Officer

Title

Signature

Date

SECTION 01027 – APPLICATIONS FOR PAYMENT

PART 1 - GENERAL

1.1 RELATED DOCUMENTS

- A. Drawings and general provisions of the Contract, including all bid documents and addendums associated with this project shall apply to this section.

1.2 SUMMARY

- A. This section specifies administrative and procedural requirements governing the Contractor's Applications for Payment.
- B. Related Sections: The following sections contain requirements that relate to this section.
 - 1. Schedules: The Contractor's Construction Schedule and Submittal Schedule are specified in SECTION 01300 - SUBMITTALS.

1.3 SCHEDULE OF VALUES

- A. Coordination: Coordinate preparation of the Schedule of Values with preparation of the Contractor's Construction Schedule.
 - 1. Correlate line items in the Schedule of Values with other required administrative schedules and forms, including:
 - a. Contractor's Construction Schedule
 - b. Application for Payment forms, including continuation sheets
 - c. List of all tier Sub-Contractors
 - d. List of products
 - e. List of principal suppliers and fabricators
 - f. Schedule of Submittals
 - g. Schedule of Allowances
 - h. Schedule of Alternates
 - 2. Submit the Schedule of Values to the Architect at the earliest possible date but no later than seven (7) calendar days before the date scheduled for submittal of the initial Application for Payment.
 - 3. Sub-schedules: Where Work is separated into phases requiring separately phased payments, provide sub-schedules showing values correlated with each phase of payment.
- B. Format and Content: Use the Project Manual Table of Contents as a guide to establish the format for the Schedule of Values. Provide at least one line item for

SECTION 01027 – APPLICATIONS FOR PAYMENT

each Specification Section by site improvements, by each individual building new or addition construction, and by each individual building remodel or revitalization.

1. Arrange Schedule with subtotals for the following:
 - a. General Conditions
 - b. Fee including overhead, proffit, all insurances
 - c. Site Improvements
 - d. Each individual building new or addition;
 - e. Each individual building remodel or revitalization
2. Identification: Include the following Project identification on the Schedule of Values:
 - a. Project name and location
 - b. Name of the Architect
 - c. Project Number
 - d. Contractor's name and address
 - e. Date of submittal
3. Arrange the Schedule of Values in tabular form with separate columns to indicate the following for each item listed:
 - a. Related Specification Section or Division including general conditions broken down catagorically.
 - b. Description of Work
 - c. Name of Sub-Contractor
 - d. Name of manufacturer or fabricator
 - e. Generic Name of supplier
 - f. Change Orders (numbers) that affect value
 - g. Dollar value
 1. Percentage of Contract Sum to nearest one-hundredth percent, adjusted to total 100 percent.
4. Provide a breakdown of the Contract Sum in sufficient detail to facilitate continued evaluation of Application for Payment and progress reports. Coordinate with the Project Manual Table of Contents. Break principal subcontract amounts down into several line items. Include a line item for Force Accounts and unit price items, as applicable.
5. The total shall equal the Contract Sum.
6. For each part of the work where an Application for Payment may include materials or equipment, purchased or fabricated and stored on or off-site, provide separate line items on the Schedule of Values for cost of those materials.

SECTION 01027 – APPLICATIONS FOR PAYMENT

- a. If the Contractor is requesting payment for materials or equipment that are stored off-site, those materials must be stored in a bonded and insured third party warehouse, and they must be segregated from other stored materials and they shall be identified according to project name, material and/or equipment description, and quantity. These materials must be observed in their stored condition by either the Architect or the Owner's representative prior to approval of the Application for Payment. In lieu of bond for stored materials offsite the contractor/subcontractor may provide an appropriate insurance policy approved by the owner to provide for the full replacement cost coverage for all materials stored. Any coverage for materials or equipment stored off-site shall include Owner as loss payee with respect to its interests. These materials must be observed in their stored condition by either the Architect or the Owner's representatives prior to approval of the Application for Payment.
 - b. All stored material payment requests shall include material supplier invoicing and shall not include labor or delivery costs.
7. Temporary facilities and other major cost items that are not direct cost of actual work-in-place shall be shown as separate line items in the Schedule of Values
- a. General Conditions shall be broken down by major cost items and categories including breakout of labor and material.
 - b. General Conditions performed by subcontract work shall be broken down to individual categories on the schedule of values. No internal changes to subcontracts shall be allowed without formal Change Order Documentation and reflected on the schedule of values.
8. Schedule Updating: Update and resubmit the Schedule of Values prior to the next Application for Payment when Change Orders or Construction Change Directives result in a change in the Contract Sum.

1.4 APPLICATIONS FOR PAYMENT

- A. Each Application for Payment shall be consistent with previous applications and payments as certified by the Architect and Owner's representative and paid for by the Owner.
 1. The initial Application for Payment, the Application for Payment at time of Substantial Completion, and the final Application for Payment involve additional requirements
- C. Each application for payment shall include sufficient documentation to substantiate completed work including but not limited to: subcontractor invoicing, all tiers; general conditions cost breakdown, etc.

SECTION 01027 – APPLICATIONS FOR PAYMENT

- C. Payment Application Times: The date for each progress payment is as indicated in the Contract. The period covered by each Application for Payment is the period indicated in the Contract.
- D. Payment Application Forms: Use Washoe County School District Certificate for Payment form only. This form is available in both hard copy format or electronic format.
- E. Application Preparation: Complete every entry on the form. The execution of this form shall be by a person authorized to sign legal documents on behalf of the Contractor. The Owner will return incomplete applications without action.
 - 1. Entries shall match data on the Schedule of Values and the Contractor's Construction Schedule. Use updated schedules if revisions were made.
 - 2. Include amounts of Change Orders and Construction Change Directives issued prior to the last day of the construction period covered by the application.
- F. Pre-Approval of Application: Percentages of completed work are to be verified by the Owner's Representative and Architect prior to transmittal to the Architect.
 - 1. It shall be established at the Pre-Construction meeting the protocols that are acceptable to each party for the review of payment application percentages.
- G. Record Drawings and Record Specifications: Prior to transmittal of the Application for Payment, Record Drawings and Record Specifications must be reviewed and approved by the Owner's Representative and Architect.
 - 1. It shall be established at the Pre-Construction meeting the protocols that are acceptable to each party for the review of Record Drawings and Specifications.
- H. Transmittal: Submit one (1) signed original copy of each Application for Payment to the Architect by a method ensuring receipt within twenty-four (24) hours. The submitted copy shall be complete, including waivers of lien and similar attachments, when required.
 - 1. Transmit each copy with a transmittal form listing attachments and recording appropriate information related to the application, in a manner acceptable to the Architect.
 - 2. Obtain Owner's Representative's initials as established during the Pre-Construction meeting and in sub-section 1.4, items E & F above.
- I. Waivers of Mechanic's Lien: With each Application for Payment, submit conditional waivers of mechanic's lien from every entity who is lawfully entitled to file a

SECTION 01027 – APPLICATIONS FOR PAYMENT

mechanic's lien arising out of the Contract and related to the work covered by the payment.

1. Waiver Forms: Submit waivers of lien on forms, and executed in a manner, acceptable to the Owner.
- J. Initial Application for Payment: Administrative actions and submittals, that must precede or coincide with submittal of the first Application for Payment, include the following:
1. List of Sub-Contractors (all tiers)
 2. List of principal suppliers and fabricators
 3. Schedule of Values
 4. Contractor's Construction Schedule
 5. Schedule of principal products
 6. Submittal Schedule
 7. List of Contractor's staff assignments
 8. List of Contractor's principal consultants
 9. Copies of Building Permits
 10. Copies of authorizations and licenses from governing authorities for performance of the work
 11. Initial Progress Report
 12. Report of Pre-Construction meeting
 13. Data needed to acquire the Owner's insurance
 14. Initial settlement survey and damage report, if required, (existing facility condition)
 15. Record Drawings *
 16. Record Specifications*

* Record Drawings and Specifications must be reviewed and approved by the Owner's Representative prior to the Application for Payment.

SECTION 01027 – APPLICATIONS FOR PAYMENT

K. Continuing Application for Payments: Administrative actions and submittals, that must precede or coincide with submittal of the Application for Payment, include the following:

1. Updated Contractor's Construction Schedule
2. Progress report
3. Record Drawings*
4. Record Specifications*

*Record Drawings and Specifications must be reviewed and approved by the Owner's Representative prior to the Application for Payment.

L. Application for Payment at Substantial Completion: Following issuance of the Certificate of Substantial Completion, submit an Application for Payment.

1. This application shall reflect Certificates of Partial Substantial Completion issued previously for Owner occupancy of designated portions of the work.
2. Administrative actions and submittals that shall precede or coincide with this application include:
 - a. Occupancy permits and similar approvals
 - b. Changeover information related to Owner's occupancy, use, operation, and maintenance
 - c. Final cleaning
 - d. Application for reduction of retainage and consent of surety
 - e. Advice on shifting insurance coverages
 - f. List of incomplete work, recognized as exceptions to Architect's Certificate of Substantial Completion
 - g. Record Drawings*
 - h. Record Specifications*
 - i. Meter Readings
 - j. Change of door locks to Owner's access

*Record Drawings and Specifications must be reviewed and approved by the Owner's Representative prior to the Application for Payment.

M. Final Payment Application: Administrative actions and submittals that must precede or coincide with submittal of the final Application for Payment include the following:

1. Completion of project closeout requirements
2. Completion of items specified for completion after Substantial Completion

SECTION 01027 – APPLICATIONS FOR PAYMENT

3. Ensure that unsettled claims will be settled
4. Ensure that incomplete work is not accepted and will be completed without undue delay
5. Completion and final reporting of all prevailing wage and apprentice utilization including unsettled prevailing wage and apprentice utilization claims
6. Transmittal of required project construction records to the Owner
7. Proof that taxes, fees, and similar obligations were paid
8. Removal of temporary facilities and services
9. Removal of surplus materials, rubbish, and similar elements
10. Certified property survey
11. Warranties (Guarantees) and Maintenance Agreements
12. Test/adjust/balance records
13. Operation and Maintenance Manuals
14. Startup performance reports
15. Final progress photographs

PART 2 - PRODUCTS (Not Applicable)

PART 3 - EXECUTION (Not Applicable)

END OF SECTION 01027

SECTION 01035 - MODIFICATION PROCEDURES

PART 1 – GENERAL

1.1 RELATED DOCUMENTS

- A. Drawings and general provisions of the Contract, including all bid documents and addendums associated with this project shall apply to this section.

1.2 SUMMARY

- A. This section specifies administrative and procedural requirements for handling and processing contract modifications.
- B. Related Sections: The following sections contain requirements that relate to this Section:
 - 1. Division 1 SECTION 01300 – SUBMITTALS for requirements for the Contractor's Construction Schedule.
 - 2. Division 1 SECTION 01027 – APPLICATIONS FOR PAYMENT for administrative procedures governing Applications for Payment.
 - 3. Division 1 SECTION 01631 – SUBSTITUTIONS for administrative procedures for handling requests for substitutions made after award of the Contract.

1.3 MINOR CHANGES IN THE WORK

- A. The Architect will issue supplemental instructions authorizing minor changes in the work, not involving adjustment to the contract sum or contract time, as an Architect's Supplemental Instruction.

1.4 CHANGE ORDER PROPOSAL REQUESTS

- A. Owner-Initiated Proposal Requests: The Architect will issue a detailed description of proposed changes in the work that will require adjustment to the contract sum or contract time. If necessary, the description will include supplemental or revised drawings and specifications.
 - 1. Proposal requests issued by the Architect are for information only. Do not consider them as an instruction either to stop work in progress or to execute the proposed change.
 - 2. Within fourteen (14) working days of receipt of a proposal request, submit an estimate of cost necessary to execute the change to the Architect for the Owner's review.

SECTION 01035 - MODIFICATION PROCEDURES

- a. Include a list of quantities of products required and unit costs, with the total amount of purchases to be made. Where requested, furnish survey data to substantiate quantities.
 - b. Indicate applicable taxes, delivery charges, equipment rental and amounts of trade discounts.
 - c. Include a statement indicating the effect the proposed change in the work will have on the contract time.
 - d. Include all subcontractor and contractor overhead and profit per contract documents.
- B. Contractor-Initiated Proposals: When latent or unforeseen conditions require modifications to the Contract, the Contractor may propose changes by submitting a request for a change to the Architect.
1. Include a statement outlining the reasons for the change and the effect of the change on the work. Provide a complete description of the proposed change. Indicate the effect of the proposed change on the contract sum and contract time.
 2. Include a list of quantities of products required and unit costs, with the total amount of purchases to be made. Where requested, furnish survey data to substantiate quantities.
 3. Indicate applicable taxes, delivery charges, equipment rental, and amounts of trade discounts.
 4. Comply with requirements in SECTION 01631 – SUBSTITUTIONS if the proposed change requires substitution of one product or system for a product or system specified.
 5. Include a list of all associated cost that would be incurred, including subcontractor and contractor overhead and profit per contract documents.
- C. The Contractor shall prepare his response in accordance with the requirements set forth in the General Conditions.
- D. Proposal Request Form: Use AIA Document G709-2001 for Change Order Proposal Requests or Change Order Request Form (CP-F107).

1.5 CONSTRUCTION CHANGE DIRECTIVE

- A. Construction Change Directive: When the Owner and the Contractor disagree on the terms of a Proposal Request, the Owner and Architect may issue a Construction

SECTION 01035 - MODIFICATION PROCEDURES

Change Directive. The Construction Change Directive instructs the Contractor to proceed with a change in the work, for subsequent inclusion in a Change Order. The Construction Change Directive will be approved upon email confirmation from the Owner.

1. The Construction Change Directive contains a complete description of the change in the work. It also designates the method to be followed to determine change in the contract sum or contract time.
- B. Documentation: Maintain detailed records on a time and material basis of work required by the Construction Change Directive.
1. After completion of the change, submit an itemized account and supporting data necessary to substantiate cost and time adjustments to the Contract.
- C. Notification: Contractor shall notify Owner prior to any "Not to Exceed" items being over run. Additional Construction Change Directive may be required for over run work.

1.6 CHANGE ORDER PROCEDURES

- A. Upon the Owner's approval of a Proposal Request, the Architect will issue a Change Order for signatures of the Owner and the Contractor on AIA Form G701-2000/2001 or WCSD's Change Order Form (CP-F107).

PART 2 - PRODUCTS (Not Applicable)

PART 3 - EXECUTION (Not Applicable)

END OF SECTION 01035

SECTION 01035 - MODIFICATION PROCEDURES

ARCHITECT / OWNER
SAMPLE PRICE REQUEST

Date: _____ Price Request # _____

Contractor: _____

Bid/Quote #: _____

Project: _____

Please submit a Price Quotation for the following changes being considered. Quote the change within fourteen (14) calendar days - ADD or DEDUCT - in the Contract Sum and any change in the Contract Time. Also, please state how long the price quoted is effective before job conditions warrant an increase in price. This is NOT authorization to proceed with this work.

REFERENCE: _____

CHANGE: _____

REQUESTED BY: _____

REASON: _____

SECTION 01035 - MODIFICATION PROCEDURES

CONTRACTOR / OWNER
SAMPLE CHANGE ORDER REQUEST

Date: _____ Price Request # _____

Contractor: _____

Bid/Quote #: _____

Project: _____

Please submit a Price Quotation for the following changes being considered. Quote the change within five (14) calendar days - ADD or DEDUCT - in the Contract Sum and any change in the Contract Time. Also, please state how long the price quoted is effective before job conditions warrant an increase in price. This is NOT authorization to proceed with this work.

REFERENCE: _____

CHANGE: _____

REQUESTED BY: _____

REASON: _____

SECTION 01035 - MODIFICATION PROCEDURES

SAMPLE CLARIFICATION

DATE: _____

TO: _____

FROM: _____

SUBJECT: _____

REFERENCE: _____

CLARIFICATION: _____

THIS INFORMATION IS PROVIDED FOR CLARIFICATION ONLY AND DOES NOT INVOLVE ANY CHANGE IN CONTRACT PRICE OR TIME.

SIGNATURE: _____

TITLE: _____

DATE: _____ CLAR. NO.: _____

SECTION 01035 - MODIFICATION PROCEDURES

SAMPLE REQUEST FOR INFORMATION

DATE: _____

TO: _____

FROM: _____

SUBJECT: _____

REFERENCE:

Specification Section: _____ Paragraph: _____

Drawing Number: _____ Details: _____

INFORMATION REQUIRED: _____

SIGNATURE: _____

TITLE: _____

DATE: _____

REPLY TO ABOVE RFI: _____

THIS INFORMATION IS PROVIDED FOR CLARIFICATION ONLY AND DOES NOT INVOLVE ANY CHANGE IN CONTRACT PRICE OR TIME.

SIGNATURE: _____

TITLE: _____

DATE: _____ CLAR. NO.: _____

SECTION 01040 – COORDINATION

PART 1 – GENERAL

1.1 RELATED DOCUMENTS

- A. Drawings and general provisions of the Contract, including all bid documents and addendums associated with this project shall apply to this section.

1.2 SUMMARY

- A. This section includes administrative and supervisory requirements necessary for coordinating construction operations including, but not necessarily limited to, the following:
 - 1. General project coordination procedures
 - 2. Conservation
 - 3. Coordination Drawings
 - 4. Administrative and supervisory personnel
 - 5. Cleaning and protection
- B. Related Sections: The following sections contain requirements that relate to this Section:
 - 1. Division 1 Section 01050 – FIELD ENGINEERING specifies procedures for field engineering services, including establishment of benchmarks and control points.
 - 2. Division 1 Section 01200 – PROJECT MEETING for progress meetings, coordination meetings, and pre-installation conferences.
 - 3. Division 1 Section 01300 – SUBMITTALS for preparing and submitting the Contractor's construction schedule.
 - 4. Division 1 Section 01600 – MATERIALS AND EQUIPMENT for coordinating general installation.
 - 5. Division 1 Section 01700 – CONTRACT CLOSEOUT for coordinating contract closeout.

1.3 COORDINATION

- A. Coordinate construction operations included in various sections of these Specifications to assure efficient and orderly installation of each part of the work.

SECTION 01040 – COORDINATION

Coordinate construction operations included under different sections that depend on each other for proper installation, connection, and operation.

1. Schedule construction operations in the sequence required to obtain the best results where installation of one part of the work depends on installation of other components, before or after its own installation.
 2. Coordinate installation of different components to assure maximum accessibility for required maintenance, service, and repair.
 3. Make provisions to accommodate items scheduled for later installation.
- B. Where necessary, prepare memoranda for distribution to each party involved, outlining special procedures required for coordination, include such items as required notices, reports, and attendance at meetings.
1. Prepare similar memoranda for the Owner and separate contractors where coordination of their work is required.
- C. Administrative Procedures: Coordinate scheduling and timing of required administrative procedures with other construction activities to avoid conflicts and assure orderly progress of the work. Such administrative activities include, but are not limited to, the following:
1. Preparation of schedules
 2. Installation and removal of temporary facilities
 3. Delivery and processing of submittals
 4. Progress meetings
 5. Project closeout activities
- D. Conservation: Coordinate construction operations to assure that operations are carried out with consideration given to conservation of energy, water, and materials.
1. Salvage materials and equipment involved in performance of, but not actually incorporated in, the work.
- E. Coordinate the installation of all motor starters. General Contractor is responsible for costs associated with supplying and installing all required motor starters.

SECTION 01040 – COORDINATION

- F. Dimensions: The Structural drawings are to be used in conjunction with the Architectural, Mechanical and Electrical drawings. Primary structural elements are dimensioned on the structural plans and details. Not all secondary dimensions are shown, such as exact door and window locations, wall configurations, slab slopes, depressions, curbs, etc. Coordination of the structure of the dimensions as shown on the drawings and architectural items to be embedded into, or attached to the structure, is the responsibility of the Contractor. Any dimensions discrepancies between the Architectural, Civil Structural, Mechanical and Electrical drawings shall be reported to the Owner's Representative and Architect before proceeding with the work.
- G. Intent of Drawings:
1. The work of the Contractor and subcontractor shall conform to the intent of the architectural and coordination drawings as reviewed by the Architect. Drawings are partly diagrammatic and do not intend to show in details all features of work. The Contractor shall carefully review the work to be performed by other trades, compare related drawings and shall thoroughly understand the building conditions affecting their work.
 2. All changes required in the work caused by failure to do so shall be at no expense to the Owner.
- H. Interfaces and Right-of-Way:
1. Make proper provisions to avoid interfaces.
 2. Where conflicts occur, architectural and structural has right-of-way over mechanical and electrical work; concealed mechanical work has right-of-way over concealed electrical work; exposed electrical fixtures have right-of-way over mechanical fixtures.
 3. Submit conflicts which cannot be resolved by right-of-way to the Owner for direction.
 4. Submit reflected ceiling coordination plans showing work by all applicable trades for review and approval by the Architect.
- I. Masonry Wall Coordination Drawings:
1. Contractor shall be responsible for providing masonry wall coordination drawings for all concrete masonry unit walls. Drawings shall consist of wall elevations drawn to scale at not less than $\frac{1}{4}" = 1'0"$.
 2. Wall elevations shall include dimensioned sizes and locations for all door, window and mechanical openings and penetrations, beam and joist

SECTION 01040 – COORDINATION

bearing pockets, ledger angles, embedded plate connections, and anchor bolts. All miscellaneous steel to be embedded in the masonry unit wall shall be referenced by show drawing mark number or structural detail number.

3. Masonry wall coordination drawings shall be reviewed and approved by interfacing trades prior to submittal to the Architect. Shop drawings for masonry reinforcement shall be an 'overlay' of the masonry wall coordination drawings. Detail, fabricate and place per ACI 315. Reinforcing shop drawings elevations shall show all vertical and horizontal reinforcing layouts; special reinforcement at lintels and jams at doors, windows, mechanical openings and as called out on Structural drawings.

1.4 SUBMITTALS

- A. Coordination Drawings: Prepare coordination drawings where careful coordination is needed for installation of products and materials fabricated by separate entities. Prepare coordination drawings where limited space availability necessitates maximum utilization of space of efficient installation of different components.
 1. Show the relationship of components shown on separate Shop drawings.
 2. Indicate required installation sequences.
 3. Comply with requirements contained in Section 01300 - SUBMITTALS.
- B. Staff Names: Within 15 days of commencement of construction operations, submit a list of the Contractor's principal staff assignments, including the Superintendent and other personnel in attendance at the project site. Identify individuals and their duties and responsibilities. List their addresses and telephone numbers.
 1. Post copies of the list in the Project Meeting Room, the temporary field office and each temporary telephone.

PART 2 – PRODUCTS (Not Applicable)

PART 3 – EXECUTION

3.1 GENERAL COORDINATION PROVISIONS

- A. Inspection of Conditions: Require the Installer of each major component to inspect both the substrate and conditions under which work is to be performed. Do not proceed until unsatisfactory conditions have been corrected in an acceptable manner.

SECTION 01040 – COORDINATION

- B. Coordinate temporary enclosures with required inspections and tests to minimize the necessity of uncovering completed construction for that purpose.

3.2 CLEANING AND PROTECTION

- A. Clean and protect construction in progress and adjoining materials in place, during handling and installation. Apply protective covering where required to assure protection from damage or deterioration at Substantial Completion.
- B. Clean and provide maintenance on completed construction as frequently as necessary through the remainder of the construction period. Adjust and lubricate operable components to assure operability without damaging effects.
- C. Limiting Exposures: Supervise construction operations to assure that no part of the construction completed or in progress, is subject to harmful, dangerous, damaging, or otherwise deleterious exposure during the construction period. Where applicable, such exposures include, but are not limited to, the following:
 - 1. Excessive static or dynamic loading
 - 2. Excessive internal or external pressures
 - 3. Excessively high or low temperatures
 - 4. Thermal shock
 - 5. Excessively high or low humidity
 - 6. Air contamination or pollution
 - 7. Water or ice
 - 8. Solvents
 - 9. Chemicals
 - 10. Light
 - 11. Radiation
 - 12. Puncture
 - 13. Abrasion
 - 14. Heavy traffic
 - 15. Soiling, staining and corrosion
 - 16. Bacteria
 - 17. Rodent and insect infestation
 - 18. Combustion
 - 19. Electrical current
 - 20. High-speed operation
 - 21. Improper lubrication
 - 22. Unusual wear or other misuse
 - 23. Contact between incompatible materials
 - 24. Destructive testing
 - 25. Misalignment
 - 26. Excessive weathering
 - 27. Unprotected storage

SECTION 01040 – COORDINATION

- 28. Improper shipping or handling
- 29. Theft
- 30. Vandalism

END OF SECTION 01040

1. SUMMARY

- a. Web based construction project management collaboration software to submit, track, distribute and collaborate on project documentation and action items.
- b. The intent of utilizing a web-based construction management application is to reduce cost and schedule risk, improve quality and safety, and maintain a healthy team dynamic by improving information flow, reducing non-productive activities, reducing rework and decreasing turnaround times.
- c. WCSD to work with Contractor to ensure directory for project is current and to be responsible for establishing and managing necessary permissions for users through duration of project.
- d. WCSD will hold a kickoff meeting with the Contractor and applicable consultants at the beginning of the project to discuss how the software will be used, routing & naming protocols, permissions & restrictions, roles & responsibilities, etc.

2. SOFTWARE CAPABILITIES (including but not limited to)

- a. Daily Log
 - i. Provides daily log entry from web and mobile with automatic capture of daily weather conditions.
 - ii. Provides ability to attach photographs to entries directly from mobile.
 - iii. Provides reporting capabilities to easily report on man-hours and activities for a certain time frame and contractor.
- b. Dashboards
 - i. Provides a dashboard that shows the status of all currently assigned items with drill down capability to see the subject, assignee and due date of each item.
- c. Deficiency Tracking
 - i. Provides a means for recording, assigning and confirming completion of any deficiency or observation noted during the course of construction.
- d. Directory
 - i. Provides a directory of all team member's contact information that is accessible from web and mobile.
- e. Documents
 - i. Provides a storage location for miscellaneous project documents with the ability to have a folder hierarchy and privacy settings on folders.

- ii. No storage limit.
 - iii. Provides download tracking.
- f. Drawings
 - i. Provides access to a system maintained current set of drawings on web and mobile, with access to all previous revisions as well.
 - ii. Provides automatic hyperlinking capability for detail callouts.
 - iii. Provides drawing markup capabilities on web and mobile.
 - iv. Provides ability to link RFIs, Submittals, Punchlist Items, Photos and Project Documents to the drawings.
 - v. Drawing Markups can be carried forward when new revisions are uploaded.
 - vi. Markups and linked documentation are able to be public or private.
- g. Financial Management
 - i. Provides ability to manage contracts, payment applications and change orders.
 - ii. Provides ability to view contracts and change orders from web and mobile.
- h. Inspections
 - i. Provides ability to create inspections from web and mobile.
 - ii. Provides ability to create a deficiency item from an inspection that can be assigned and tracked to completion.
- i. Meetings
 - i. Provides ability to create, edit and view meeting minutes from web and mobile.
 - ii. Provides ability to create action items with assignees and due dates from a meeting item.
- j. Mobile Accessibility
 - i. Provide native mobile applications for iOS and Android phones at a minimum that provide access to relevant project documentation, including as-built versions of Drawings and Specifications, even when there is no internet access.
- k. Photos
 - i. Provides ability to upload and view photos from web and mobile.
 - ii. Provides ability to markup photos from mobile to clarify anything important in the photo.
 - iii. Provides ability to link photos to specific locations on drawings.
- l. Punchlist
 - i. Provides ability to create punchlist items from web and mobile and link them to specific locations on the drawings.

- ii. Provides ability to distribute punch list items to all contractors, for contractors to mark them as resolved with photographic proof of resolution via mobile, and for the items to be marked as complete via mobile or web.
- m. Requests for Information (RFIs)
 - i. Provides ability to create RFIs with assignees, due dates and attachments.
 - ii. Provides ability for assignees to respond to RFIs both via the software and by responding to the system generated email.
 - iii. Provides an auto-generated log of all RFIs.
- n. Schedule
 - i. Provides ability to display schedules from typical scheduling software.
- o. Specifications
 - i. Provides ability to upload project specifications and manage them at the individual specification level.
 - ii. Provides ability to view and search specifications on web and mobile.
 - iii. Provides ability to upload revisions to individual specifications and maintain all revision history.
 - iv. Provides an auto-generated current specification log that provides access to the current version of each specification.
 - v. Provides ability to link specifications to submittals and view the specification from the submittal.
- p. Submittals
 - i. Provides ability to upload a submittal register of all expected submittals.
 - ii. Provides ability to create multi-step approval workflows for submittals, with reminder notifications for the current assignee.
 - iii. Provides the ability to upload any file type without size restrictions.
 - iv. Provides an auto-generated submittal log.

3. TECHNOLOGY

- a. Fully web based with mobile apps for Windows, iOS and Android phones.
- b. Accessible without logging in through a virtual private network (VPN).
- c. Works on the current version of Internet Explorer, Google Chrome, Mozilla firefox and Apple Safari browsers.
- d. Can generate emails automatically, and all attachments are included in the emails via download links to avoid emails not being delivered due to size.
- e. PDF output of forms such as RFIs, Submittals, Meetings, Change Orders, etc. are available and customizable.

4. TRAINING AND SUPPORT

- a. Procore has learning portal certifications and support available online.

5. PROCEDURES

- a. RFIs and Submittals
 - i. The Contractor will be responsible for submitting all RFIs and Submittals through the software and assigning them to the appropriate parties.
 - ii. WCSD / Architects / Engineers / Consultants etc. are responsible for posting all responses to these items via the software, including all relevant attachments.
 - iii. The Contractor will distribute responses to all affected subcontractors and confirm agreement with the response by closing the item.
- b. Construction Documentation
 - i. The Contractor will manage Drawings, Specifications and Documents in the software to ensure that the current version of all applicable construction documentation is available to the entire team via web and mobile.
 - ii. The Contractor will ensure that all RFIs which modify the current drawings are posted to the drawings and available via web and mobile within 24 hours of the RFI being responded to.
- c. Contractor will record and distribute action items via the software.
- d. Contractor will take daily site photos and make them publicly available.
- e. Punchlist
 - i. All punch list items will be managed through the software.
 - ii. Punchlist items will be created by the Contractor while walking with the Owner and applicable consultants.

6. PRICING

- a. The cost of Procore Technologies services (software fee) has been paid in full by WCSD, but the contractor's bid shall include any costs the Contractor deems necessary to execute the use of Procore as identified above.
- b. Procore Replicator is an add-on service allowing Contractor and Owner accounts to mirror relevant program tools and folders. Procore Replicator may be utilized at Contractor's sole discretion and expense. Inclusion of Procore Replicator requires a data sharing agreement between Contractor and Owner. Procore Connect will also be required to allow document sharing between Owner and Contractor accounts.

END OF SECTION 01041

SECTION 01045 - CUTTING AND PATCHING

PART 1 - GENERAL

1.1 RELATED DOCUMENTS

- A. Drawings and general provisions of the Contract, including all contract documents and addendums associated with this project shall apply to this section.

1.2 SUMMARY

- A. This section includes administrative and procedural requirements for cutting and patching.
- B. Related Sections: The following sections contain requirements that relate to this section:
 - 1. Division 1 SECTION 01040 - COORDINATION for procedures for coordinating cutting and patching with other construction activities.
 - 2. Division 2 SELECTIVE DEMOLITION for demolition of selected portions of the building for alterations.
 - 3. Refer to other sections for specific requirements and limitations applicable to cutting and patching individual parts of the work.
 - a. Requirements of this section apply to mechanical and electrical installations. Refer to Division 15 and 16 sections for other requirements and limitations applicable to cutting and patching mechanical and electrical installations.

1.3 SUBMITTALS

- A. Cutting and Patching Proposal: Submit a proposal describing procedures well in advance of the time cutting and patching will be performed if the Owner requires approval of these procedures before proceeding. Request approval to proceed. Include the following information, as applicable, in the proposal:
 - 1. Describe the extent of cutting and patching required. Show how it will be performed and indicate why it cannot be avoided.
 - 2. Describe anticipated results in terms of changes to existing construction. Include changes to structural elements and operating components as well as changes in the building's appearance and other significant visual elements.
 - 3. List products to be used and firms or entities that will perform work.

SECTION 01045 - CUTTING AND PATCHING

4. Indicate dates when cutting and patching will be performed.
5. Utilities: List utilities that cutting and patching procedures will disturb or affect. List utilities that will be relocated and those that will be temporarily out-of-service. Indicate how long service will be disrupted.
6. Approval by the Architect to proceed with cutting and patching does not waive the Architect's right to later require complete removal and replacement of unsatisfactory work.

1.4 QUALITY ASSURANCE

- A. Requirements for Structural Work: Do not cut and patch structural elements in a manner that would change their load-carrying capacity or load-deflection ratio.
 1. Obtain approval of the cutting and patching proposal before cutting and patching the following structural elements:
 - a. Foundation construction
 - b. Bearing and retaining walls
 - c. Structural steel
 - d. Lintels
 - e. Miscellaneous structural metals
 - f. Piping, ductwork, vessels, and equipment
- B. Operational Limitations: Do not cut and patch operating elements or related components in a manner that would result in reducing their capacity to perform as intended. Do not cut and patch operating elements or related components in a manner that would result in increased maintenance or decreased operational life or safety.
 1. Obtain approval of the cutting and patching proposal before cutting and patching the following operating elements or safety related systems:
 - a. Primary operational systems and equipment
 - b. Air or smoke barriers
 - c. Water, moisture or vapor barriers
 - d. Membranes and flashings
 - e. Fire protection systems
 - f. Noise and vibration control elements and systems
 - g. Control systems
 - h. Communication systems
 - i. Electrical wiring systems
 - j. Operating systems of special construction in Division 13 sections

SECTION 01045 - CUTTING AND PATCHING

- C. Visual Requirements: Do not cut and patch construction exposed on the exterior or in occupied spaces in a manner that would, in the Architect's opinion, reduce the building's aesthetic qualities. Do not cut and patch construction in a manner that would result in visual evidence of cutting and patching. Remove and replace construction cut and patched in a visually unsatisfactory manner.
 - 1. If possible, retain the original installer or fabricator to cut and patch the exposed work. If it is impossible to engage the original installer or fabricator, engage another recognized experienced and specialized firm.

1.5 WARRANTY

- A. Existing Warranties: Replace, patch and repair material and surfaces cut or damaged by methods and with materials in such a manner as not to void any warranties, required or existing.

PART 2 - PRODUCTS

2.1 MATERIALS, GENERAL

- A. Use materials identical to existing materials. For exposed surfaces, use materials that visually match existing adjacent surfaces to the fullest extent possible if identical materials are unavailable or cannot be used. Use materials whose installed performance will equal or surpass that of existing materials.

PART 3 - EXECUTION

3.1 INSPECTION

- A. Examine surfaces to be cut and patched and conditions under which cutting and patching is to be performed before cutting. If unsafe or unsatisfactory conditions are encountered, take corrective action before proceeding.
 - 1. Before proceeding, meet at the Project Site with parties involved in cutting and patching, including mechanical and electrical trades. Review areas of potential interference and conflict. Coordinate procedures and resolve potential conflicts before proceeding.

3.2 PREPARATION

- A. Temporary Support: Provide temporary support of work to be cut.
- B. Protection: Protect existing construction during cutting and patching to prevent damage. Provide protection from adverse weather conditions for portions of the Project that might be exposed during cutting and patching operations.

SECTION 01045 - CUTTING AND PATCHING

- C. Avoid interference with use of adjoining areas or interruption of free passage to adjoining areas.
- D. Avoid cutting existing pipe, conduit, or ductwork serving the building but scheduled to be removed or relocated until provisions have been made to bypass them.

3.3 PERFORMANCE

- A. General: Employ skilled workers to perform cutting and patching. Proceed with cutting and patching at the earliest feasible time and complete without delay.
 - 1. Cut existing construction to provide for installation of other components or performance of other construction activities and the subsequent fitting and patching required to restore surfaces to their original condition.
- B. Cutting: Cut existing construction using methods least likely to damage elements retained or adjoining construction. Where possible, review proposed procedures with the original installer; comply with the original installer's recommendations.
 - 1. In general, where cutting, use hand or small power tools designed for sawing or grinding, not hammering and chopping. Cut holes and slots as small as possible, neatly to size required, and with minimum disturbance of adjacent surfaces. Temporarily cover openings when not in use.
 - 2. To avoid marring existing finished surfaces, cut or drill from the exposed or finished side into concealed surfaces.
 - 3. Cut through concrete and masonry using a cutting machine, such as a carborundum saw or a diamond-core drill.
 - 4. Comply with requirements of applicable Division 2 sections where cutting and patching requires excavating and backfilling.
 - 5. Where services are required to be removed, relocated or abandoned, bypass utility services, such as pipe or conduit, before cutting. Cut-off pipe or conduit in walls or partitions to be removed. Cap, valve or plug and seal the remaining portion of pipe or conduit to prevent entrance of moisture or other foreign matter after bypassing and cutting.
- C. Patching: Patch with durable seams that are as invisible as possible. Comply with specified tolerances.
 - 1. Where feasible, inspect and test patched areas to demonstrate integrity of the installation.

SECTION 01045 - CUTTING AND PATCHING

2. Restore exposed finishes of patched areas and extend finish restoration into retained adjoining construction in a manner that will eliminate evidence of patching and refinishing.
3. Where removing walls or partitions extends one finished area into another, patch and repair floor and wall surfaces in the new space. Provide an even surface of uniform color and appearance. Remove existing floor and wall coverings and replace with new materials, if necessary, to achieve uniform color and appearance.
 - a. Where patching occurs in a smooth painted surface, extend final paint coat over entire unbroken surface containing the patch after the area has received primer and second coat.
4. Patch, repair or rehang existing ceilings as necessary to provide an even plane surface of uniform appearance.

3.4 CLEANING

- A. Clean areas and spaces where cutting and patching are performed. Completely remove paint, mortar, oils, putty and similar items. Thoroughly clean piping, conduit and similar features before applying paint or other finishing materials. Restore damaged pipe covering to its original condition.

END OF SECTION 01045

SECTION 01050 - FIELD ENGINEERING

PART 1 – GENERAL

1.1 RELATED DOCUMENTS

- A. Drawings and general provisions of the Contract, including all contract documents and addendums associated with this project shall apply to this section.

1.2 SUMMARY

- A. General: This section specifies administrative and procedural requirements for field engineering services including, but not limited to, the following:
 - 1. Land survey work
 - 2. Civil Engineering Services
 - 3. Damage Surveys
 - 4. Geotechnical Monitoring
- B. Related Sections: The following sections contain requirements that relate to this section:
 - 1. Division 1 SECTION 01040 – COORDINATION for procedures for coordinating field engineering with other construction activities.
 - 2. Division 1 SECTION 01300 – SUBMITTALS for submitting project record surveys.
 - 3. Division 1 SECTION 01700 – CONTRACT CLOSEOUT for submitting final property survey with Project Record Documents and recording of Owner accepted deviations from indicated lines and levels.

1.3 SUBMITTALS

- A. Certificates: Submit a certificate signed by the land surveyor or professional engineer certifying the location and elevation of improvements upon completion of construction.
- B. Final Property Survey: Submit ten (10) copies of the final property survey.
- C. Project Record Documents: Submit a record of work performed and record survey data as required under provisions of SECTION 01300 – SUBMITTALS and SECTION 01700 – CONTRACT CLOSEOUT.

SECTION 01050 - FIELD ENGINEERING

1.4 QUALITY ASSURANCE

- A. Surveyor Qualifications: Engage a land surveyor registered in the State of Nevada, to perform required land surveying services.
- B. Engineer Qualifications: Engage an engineer of the discipline required, licensed in the State of Nevada, to perform required engineering services.

PART 2 – PRODUCTS (Not Applicable)

PART 3 – EXECUTION

3.1 EXAMINATION

- A. Identification: The Owner will identify existing control points and property line corner stakes.
- B. Verify layout information shown on the drawings, in relation to the property survey and existing benchmarks, before proceeding to lay out the work. Locate and protect existing benchmarks and control points. Preserve permanent reference points during construction.
 - 1. Do not change or relocate benchmarks or control points without prior written approval. Promptly report lost or destroyed reference points or requirements to relocate reference points because of necessary changes in grades or locations.
 - 2. Promptly replace lost or destroyed project control points. Base replacements on the original survey control points.
- C. Establish and maintain a minimum of two (2) permanent benchmarks on the site, referenced to data established by survey control points.
 - 1. Record benchmark locations, with horizontal and vertical data, on Project Record Documents.
- D. Existing Utilities and Equipment: The existence and location of underground and other utilities and construction indicated as existing are not guaranteed. Before beginning site work, investigate and verify the existence and location of underground utilities and other construction.
 - 1. Prior to construction, verify the location and invert elevation at points of connection of all underground utility including but not limited to sanitary sewer, storm sewer, water service piping, electric conduits and gas service piping.

3.2 PERFORMANCE

SECTION 01050 - FIELD ENGINEERING

- A. Work from lines and levels established by the property survey. Establish benchmarks and markers to set lines and levels at each stage/story of construction and elsewhere as needed to locate each element of the project. Calculate and measure required dimensions within indicated or recognized tolerances. Do not scale drawings to determine dimensions.
 - 1. Advise entities engaged in construction activities of marked lines and levels provided for their use.
 - 2. As construction proceeds, check every major element for line, level and plumb.
- B. Surveyor's Log: Maintain a surveyor's log of control and other survey work. Make this log available for reference.
 - 1. Record deviations from required lines and levels, and advise the Architect when deviations that exceed indicated or recognized tolerances are detected. On Project Record Drawings, record deviations that are accepted and not corrected.
 - 2. On completion of foundation walls, major site improvements and other work requiring field engineering services, prepare a certified survey showing dimensions, locations, angles and elevations of construction and site work.
- C. Site Improvements: Locate and lay out site improvements, including but not limited to, pavements; stakes for grading; fill and topsoil placement; utility; slopes; invert elevations; etc.
- D. Building Lines and Levels: Locate and lay out batter boards for structures, building foundations, column grids and locations, floor levels and control lines and levels required for mechanical and electrical work.
- E. Existing Utilities: Furnish information necessary to adjust, move or relocate existing structures, utility poles, lines, services or other appurtenances located in or affected by construction. Coordinate with local Authorities Having Jurisdiction (AHJ).
- F. Final Property Survey: Prepare a final property survey showing significant features (real property) for the project. Include on the survey a certification, signed by the Surveyor, that principal metes, bounds, lines and levels of the project are accurately positioned as shown on the survey.
 - 1. Recording: At Substantial Completion, have the final property survey recorded by or with the AHJ as the official Property Survey.

END OF SECTION 01050

SECTION 01110 – PREVAILING WAGE AND APPRENTICESHIP UTILIZATION SPECIFICATION

PART 1 - GENERAL

1.1 RELATED DOCUMENTS

- A. Drawings and general provisions of the Contract, including all bid documents, addendums and all NRS 338 Prevailing Wage and Apprenticeship Utilization Act requirements associated with this project shall apply to this section. Various forms and information can be found on the Office of the Labor Commissioner's website <https://labor.nv.gov/>

1.2 SUMMARY

- A. This section includes administrative and procedural requirements for submittals required for performance of the work, including the following:
 - 1. Contractor/Subcontractor Notification
 - 2. Completion Notification
 - 3. Weekly Wage and Hour Report of Public Works Contractors.
 - 4. Weekly Wage and Hour Report submittal log.
 - 5. Certification of bidder regarding penalties for noncompliance
 - 6. Certification of bidder, proposed contractor or subcontractor regarding debarment, suspension, ineligibility of voluntary exclusion.
- B. Related Sections: The following section(s) may contain requirements that relate to this section if included:
 - 1. SECTION - 01027 APPLICATIONS FOR PAYMENT
 - 2. SECTION – 01300 SUBMITTALS

1.3 SUBMITTAL PROCEDURES

- A. Compensation:

1. No extension of contract time, overhead, or profit will be authorized because of failure to transmit any required submittals or payroll report submittals to the Owner sufficiently in advance of progress payment submittals.
2. No extension of contract time will be authorized because of failure to transmit or report of any forms.

B. Required Submittals

1. CONTRACTOR/SUBCONTRACTOR NOTIFICATION

- a. The Apparent Low Bidder is requested to submit the information on the Comprehensive Contractor/Subcontractor List for the Prime Bidder and all named (used) Subcontractors whom they engage for work within two (2) business days after Recommendation of Award, which will be supplied by the Purchasing Department.
- b. It shall be the Contractor's responsibility to comply and submit any required forms directly to the Office of the Labor Commissioner's as required by NRS 338.

2. COMPLETION NOTIFICATION

The contractor shall notify Washoe County School District when completion of all work performed under the contract is complete.

3. WEEKLY WAGE AND HOUR REPORTING OF PUBLIC WORKS CONTRACTORS

- a. The contractor and all subcontractors are required to submit Certified Weekly Wage and Hour Reports of Public Work Contractors for each weekly payroll to Washoe County School District through the use of LCP Tracker, a paperless online system for filling certified payroll. The first weekly report will begin on the Notice to Proceed date and conclude on the following Saturday. If the Notice to Proceed date falls on a Saturday, the first report will only include reporting for that day. All successive reports will begin on the following Sunday and conclude on the following Saturday. All subcontractor report numbers shall coincide with the General Contractors report numbers. If the contractor or subcontractors do not work during any weekly reporting period they still must submit a report

indicating no public work project hours were performed for that weekly period. When contract scope of work is completed including punch list work, the last report is to be clearly marked "FINAL REPORT."

- b. Weekly Wage and Hour Report of Public Works Contractors and Weekly Wage and Hour Report submittal log must be submitted into Washoe County School District LCP Tracker system within fifteen (15) calendar days following the end of the month being reported.
- c. The Prime contractor is required to designate an individual as Prime Approver for the project. The Prime Approver will oversee the reporting for all subcontractors of all tiers on the project. WCSD will set up the Prime Approver Account for the project. Thereafter, the Prime Approver will have the responsibility to use the Account to approve all payroll on the project.
- d. The prime contractor is required to assign subcontractors within the LCP Tracker system to the project and to ensure that all subcontractors are aware of the necessity to file payrolls electronically, are set up within the system and all required payrolls are filed by subcontractors of all tiers.

1.4 OWNER'S ACTION

- A. The owner will review each submittal, mark to indicate action taken, and provide review and acceptance.
 - 1. Compliance with submittal requirements is the Contractor's responsibility.

1.5 POSTINGS/SIGNAGE

- A. Each contractor engaged on a public work must post the applicable prevailing rate of wages for the project on the site of the public work in a generally visible place to workmen.
- B. Each contractor engaged in a public work must provide a sign with a white background and 6" black lettering stating, "Posted prevailing wages apply to this public works project". This sign must be posted on the site of the public work in a generally visible place to workmen. This will be maintained by the Contractor throughout the construction phase from the Notice to Proceed date through completion of the project.

PART 2 – PRODUCTS (Not Applicable)

PART 3 – EXECUTION (Not Applicable)

END OF SECTION 01110

WASHOE COUNTY SCHOOL DISTRICT

WEEKLY WAGE AND HOUR REPORT SUBMITTAL LOG

Report Number	Contractor	Week Ending Date	Date Submitted

--	--	--	--



WEEKLY WAGE AND HOUR REPORT OF PUBLIC WORK CONTRACTORS FOR THE PAYROLL PERIOD ENDING

Month and Day Year

Pursuant to Chapter 338 of NRS and NAC, respectively, the contractor and each subcontractor shall keep or cause to be kept an accurate record showing the name and the actual per diem, wages and benefits paid to each workman employed by him in connection with the public work. The contractor or subcontractor shall ensure that a copy of the record for each calendar month is received by the public body awarding the contract no later than 15 days after the end of the month.

Report # ☐ Regular Weekly Report ☐ Final Report Bid/Project # PWP-

Project Title Public Body Awarding Contract **Washoe County School District**

Prime Contractor Name & Address License #

Subcontractor Name & Address License #

Employee Name & State/Jurisdiction that Issued Identification	Work Classification	Hours Worked By Day								Total Hours For Week	Hourly Rate Of Pay including fringe	Hourly Fringe Benefit Contribution					Gross Amount Earned For Week	Net Wage Paid For Week
			S	M	T	W	T	F	S			H & W	Pen.	Vac.	App. Trg	Other		
		S								0								
		O								0								
		S								0								
		O								0								

Report Hours For Above Referenced Public Works Project Only

Employee Name & State/Jurisdiction that Issued Identification	Work Classification	Hours Worked By Day								Total Hours For Week	Hourly Rate Of Pay including fringe	Hourly Fringe Benefit Contribution					Gross Amount Earned For Week	Net Wage Paid For Week
			S	M	T	W	T	F	S			H & W	Pen.	Vac.	App. Trg	Other		
			1/0	1/0	1/0	1/0	1/0	1/0	1/0									
		S								0								
		O								0								
		S								0								
		O								0								
Report Hours For Above Referenced Public Works Project Only

Employee Name & State/Jurisdiction that Issued Identification	Work Classification	Hours Worked By Day								Total Hours For Week	Hourly Rate Of Pay including fringe	Hourly Fringe Benefit Contribution					Gross Amount Earned For Week	Net Wage Paid For Week
			S	M	T	W	T	F	S			H & W	Pen.	Vac.	App. Trg	Other		
			1/0	1/0	1/0	1/0	1/0	1/0	1/0									
		S								0								
		O								0								
		S								0								
		O								0								
Report Hours For Above Referenced Public Works Project Only

STATE OF NEVADA
Office of the Labor Commissioner
STATEMENT OF COMPLIANCE

In compliance with the provisions of Chapters 338 of NRS and NAC, respectively, I, as an officer, owner or director of the undersigned contractor, hereby certify that this report is a true and accurate statement of worker's earnings employed on this Public Works contract by the undersigned contractor for the following payroll period:

_____, _____, _____ to _____, _____, _____
Month and Day Year Month and Day Year

I further certify:

1. That no deductions have been made from the wages earned by any person so listed other than those permissible or required by law.
2. That any apprentice listed herein is registered in a bona fide apprenticeship program.
3. Check all that apply:
 - ☐ The contractor is signatory to a collective bargaining agreement with some or all of its employees.
 - ☐ Each employee listed has been paid the required applicable wages plus the amount of fringe benefits listed in their contract.
 - ☐ Each employee listed has been paid the required applicable wages per hour with no fringe benefit contributions paid by the contractor.

 - ☐ Prime Contractor
 - ☐ Subcontractor

Contractor Name:	Address:
Telephone:	Fax:

Printed Name / Title Signature Date

NRS 338.070:

4. The contractor and each subcontractor shall keep or cause to be kept an accurate record showing the name and the actual per diem, wages and benefits paid to each workman employed by him in connection with the public work.
5. The record must be open at all reasonable hours to the inspection of the public body awarding the contract, and its officers and agents. The contractor or subcontractor shall ensure that a copy of the record for each calendar month is received by the public body awarding the contract no later than 15 days after the end of the month. The copy must be open to public inspection as provided in NRS 239.010. The record in the possession of the public body awarding the contract may be discarded by the public body 2 years after final payment is made by the public body for the public work.
6. Any contractor or subcontractor, or agent or representative thereof, performing work for a public work who neglects to comply with the provisions of this section is guilty of a misdemeanor.



NON-PERFORMANCE PAYROLL REPORT FOR PUBLIC WORKS PROJECTS

Pursuant to Chapter 338 of NRS and NAC, respectively, the contractor and each subcontractor shall keep or cause to be kept an accurate record showing the name and the actual per diem, wages and benefits paid to each workman employed by him in connection with the public work. The contractor or subcontractor shall ensure that a copy of the record for each calendar month is received by the public body awarding the contract no later than 15 days after the end of the month.

Report #		☐ Regular Weekly Report	☐ Final Report	Bid/Project #		PWP-	
Project Title				Public Body Awarding Contract	WASHOE COUNTY SCHOOL DISTRICT		
Prime Contractor Name & Address						License #	
Subcontractor Name & Address						License #	
Payroll period	 Month and Day	 Year	to	 Month and Day	 Year		

I hereby certify that no employees or owner/operators were used on the construction of this Public Works project during the payroll period above.

Name & Title (please print)	Signature	Date

STATE OF NEVADA

JOE LOMBARDO
GOVERNOR

DR. KRISTOPHER SANCHEZ
DIRECTOR

BRETT K. HARRIS, ESQ.
LABOR COMMISSIONER



OFFICE OF THE LABOR COMMISSIONER
1818 COLLEGE PARKWAY, SUITE 102
CARSON CITY, NV 89706
PHONE: (775) 684-1890
FAX (775) 687-6409
OFFICE OF THE LABOR COMMISSIONER
3340 WEST SAHARA AVENUE
LAS VEGAS, NV 89102
PHONE: (702) 486-2650
FAX (702) 486-2660
EMAIL: PUBLICWORKS@LABOR.NV.GOV

2026 PREVAILING WAGE RATES WASHOE COUNTY REGION

Amendment #02 Effective 1/8/26

DATE OF DETERMINATION: October 1, 2025

**APPLICABLE FOR PUBLIC WORKS PROJECTS OVER \$100,000 BID/AWARDED
OCTOBER 1, 2025, THROUGH SEPTEMBER 30, 2026**

PREVAILING WAGE DETERMINATIONS - NRS 338.030(7), the wages so determined must be:

(a) Issued by the Labor Commissioner on October 1 of the odd-numbered year in which the survey was conducted and, except as otherwise provided in subsection 8, remain effective for 2 years after that date; and (b) Made available by the Labor Commissioner to any public body which awards a contract for any public work.

Pursuant to NRS 338.025, for determining the prevailing rate of wages pursuant to NRS 338.030, four prevailing wage regions are hereby established in this State as follows:

1. The Washoe Prevailing Wage Region consisting of Washoe County;
2. The Northern Rural Prevailing Wage Region consisting of Carson City and the counties of Churchill, Douglas, Elko, Eureka, Humboldt, Lander, Lyon, Mineral, Storey, Pershing and White Pine;
3. The Clark Prevailing Wage Region consisting of Clark County, and
4. The Southern Rural Prevailing Wage Region consisting of the counties of Esmeralda, Lincoln and Nye.

OBJECTIONS TO PREVAILING WAGE DETERMINATIONS – NRS 338.030(2): Objections to Prevailing Wage Determinations must be submitted within 30 days after the Prevailing Wage Determinations are issued.

Pursuant to NRS 338.030(8), the Labor Commissioner will review the prevailing wage rates in each even-numbered year to determine if adjustments should be made.

Pursuant to Nevada Revised Statutes (NRS) 338.030(9)(a), "If the contract for a public work: (a) Is to be awarded pursuant to a competitive bidding process, the prevailing wages in effect at the time of the opening of the bids for a contract for a public work must be paid until the completion or termination of the contract or for the 36 months immediately following the date on which the bids were opened, whichever is earlier." For contracts not awarded pursuant to competitive bidding, please see NRS 338.030(9)(b). However, if a project exceeds 36 months new wage rates may apply pursuant to NRS section 338.030(9)(10). Prevailing Wage Rates may be adjusted based on Collective Bargaining Agreements (CBA's) and adjustments to those agreements. (See NRS 338.030)

As Amendments/Revisions are made to the wage rates, they will be posted within the corresponding region's prevailing wage rates.

Air Balance Technician	4
Alarm Installer.....	5
Boilermaker	6
Bricklayer.....	7
Carpenter.....	9
Cement Mason	10
Electrician – Communication Technician	11
Electrician – Lineman.....	12
Electrician – Neon Sign.....	14
Electrician – Wireman.....	15
Elevator Constructor	16
Fence Erector	18
Flag Person	19
Floor Coverer.....	20
Glazier	22
Highway Striper	23
Hod Carrier-Brick Mason	24
Hod Carrier-Plasterer Tender.....	25
Ironworker.....	26
Laborer	30
Lubrication And Service Engineer (Mobile And Grease Rack).....	31
Mechanical Insulator.....	32
Millwright.....	34
Operating Engineer.....	38
Operating Engineer – Steel Fabricator & Erector.....	38
Operating Engineer – Pile Driver	39
Painter	41
Pile Driver (Non-Equipment)	43
Plasterer	44
Plumber/Pipefitter	45
Refrigeration Mechanic.....	46
Roofer.....	47
Sheet Metal Worker	50
Soils and Material Tester.....	51
Sprinkler Fitter	52
Surveyor	53
Taper	54
Tile/Terrazzo Worker/Marble Mason Finisher	56
Tile/Terrazzo Worker/Marble Mason.....	58
Traffic Barrier Erector.....	59
Truck Driver	60
Well Driller	61
Group Classifications	
Labor Group Classifications	62
Operating Engineers.....	66

NRS 338.010(25) “Wages” means:

- a) The basic hourly rate of pay; and
- b) The amount of pension, health and welfare, vacation and holiday pay, the cost of apprenticeship training or other similar programs or other bona fide fringe benefits which are a benefit to the worker.

NRS 338.035 Bona Fide Fringe Benefits - Discharge of part of obligation of contractor or subcontractor engaged on public work to pay wages by making certain contributions in name of workman. “Bona fide fringe benefit” means a benefit in the form of a contribution that is made not less frequently than monthly to an independent third party pursuant to a fund, plan or program: (a) Which is established for the sole and exclusive benefit of a worker and his or her family and dependents; and (b) For which none of the assets will revert to, or otherwise be credited to, any contributing employer or sponsor of the fund, plan or program. The term includes, without limitation, benefits for a worker that are determined pursuant to a collective bargaining agreement and included in the determination of the prevailing wage by the Labor Commissioner pursuant to NRS 338.030.

Please see NRS 338.010, 338.020, and 338.035 and Nevada Administrative Code (NAC) 338.0097 and 338.092 through 338.100 for further details on “bona fide fringe benefits,” reporting requirements, and exceptions.

Job Descriptions for Recognized Classes of Workers

Regarding job descriptions for public works projects, please take notice of the following:

1. The job description links have been redacted to include ONLY the scope of work for the craft.
2. Pursuant to NAC 338.0095(1)(a): A worker employed on a public work must be paid the applicable prevailing rate of wage for the type of work that the worker actually performs on the public work and in accordance with the recognized class of the worker.
3. The work description for a particular class is not intended to be jurisdictional in scope.
4. Any person who believes that a type of work is not classified, or who otherwise needs clarification pertaining to the recognized classes or job descriptions, shall contact the Labor Commissioner in writing for a determination of the applicable classification and pay rate for a particular type of work.
5. The job descriptions set forth or referenced herein supersede any, and all descriptions previously agreed upon by the Labor Commissioner in any settlement agreements or stipulations arising out of contested matters.
6. The following specific provisions, where applicable, shall prevail over any general provisions of the job descriptions:
 - Amendments to the prevailing wage determinations.
 - Group Classifications and/or descriptions recognized by the Labor Commissioner and included with wage determinations for a particular type of work in a particular county.

Zone Rates

The zone rate has been added to each applicable craft.

Premium Pay Premium pay for hours worked in excess of a shift of 8 hours or 12 hours, or such other time increment set forth in the Collective Bargaining Agreement or on a weekend or holiday.

Craft: AIR BALANCE TECHNICIAN (Union Rate)
Prevailing wage rates include the base rate as well as all applicable fringes

Air Balance Technician Journeyman.....	93.36
Air Balance Technician-Foreman ¹	99.35
Air Balance Technician-General Foreman ²	105.33

ADD ZONE RATE

In addition to AIR BALANCE rates add the applicable amounts per hour, calculated based on a road from the courthouse in Reno, Nevada:

Zone 1	0 to 29 miles	\$0.00
Zone 2	30 to 49 miles	\$3.00
Zone 3	50-100 miles	\$6.00
Zone 4	Over 100 Miles	\$9.00

ADD PREMIUM PAY

All work performed outside the regular working hours³ and performed during the regular work week⁴ shall be at one and one-half (1.5) times the straight time rate of pay. Sunday and Holidays shall be paid at double (2x) the straight time of pay. When employees work more than 60 hours in a work week it will be at double (2x) time.

RECOGNIZED HOLIDAYS⁵

New Year's Day, Presidents' Day, Memorial Day, Independence Day, Labor Day, Veterans Day, Thanksgiving Day, the Friday following Thanksgiving Day, Christmas Eve Day, Christmas Day, or days locally observed as such, and Sunday shall be recognized as holidays.

JOB DESCRIPTION: Excerpt from Sheet Metal Local 88 Collective Bargaining Agreement.

Manufacture, fabrication, assembling, handling, erection, installation, dismantling, conditioning, adjustment, alteration, repairing and servicing of all ferrous or nonferrous metal work and all other materials used in lieu thereof and of all HVAC systems, air veyor systems, exhaust systems, and air-handling systems regardless of material used including the setting of all equipment and all reinforcements in connection therewith; all lagging over insulation and all duct lining; testing and balancing of all air-handling equipment and duct work; the preparation of all shop and field sketches whether manually drawn or computer assisted used in fabrication and erection, including those taken from original architectural and engineering drawings or sketches; metal exterior wall systems, and metal roofing.

¹ General Foreman, Foreman and Stewards who maintain current First Aid/CPR Completion Certificates shall receive an additional Fifty Cents (\$.50) over their base wage.

² General Foreman, Foreman and Stewards who maintain current First Aid/CPR Completion Certificates shall receive an additional Fifty Cents (\$.50) over their base wage.

³ Eight (8) hours between 6:00 am and 4:30 pm, except for the months of May 15 through September 15 in which 5:00 am may be the start time. Other start times must be approved.

⁴ Five (5) consecutive eight (8) hour days, beginning with Monday and ending with Friday of each week.

⁵ If a holiday falls on Saturday, the Friday preceding shall be the recognized holiday, if a holiday falls on Sunday the Monday following shall be the recognized holiday

Craft: ALARM INSTALLER (Non-Union Rate) ¹
Prevailing wage rates include the base rate as well as all applicable fringes

Alarm Installer.....42.08

JOB DESCRIPTION:

Includes but is not limited to:

- Install, maintain, or repair security systems, alarm devices, or related equipment, following blueprints of electrical layouts and building plans.
- Mount and fasten control panels, door and window contacts, sensors, or video cameras, and attach electrical and telephone wiring to connect components.
- Demonstrate systems for customers and explain details, such as the causes and consequences of false alarms.
- Test and repair circuits and sensors, following wiring and system specifications.

¹ Job description copied from O*NET OnLine

Craft: BOILERMAKER (Non-union Rate) ¹
Prevailing wage rates include the base rate as well as all applicable fringes

Boilermaker.....76.62

JOB DESCRIPTION:

Includes but is not limited to:

Construct, assemble, maintain, and repair stationary steam boilers and boiler house auxiliaries. Align structures or plate sections to assemble boiler frame tanks or vats, following blueprints. Work involves use of hand and power tools, plumb bobs, levels, wedges, dogs, or turnbuckles. Assist in testing assembled vessels. Direct cleaning of boilers and boiler furnaces. Inspect and repair boiler fittings, such as safety valves, regulators, automatic-control mechanisms, water columns, and auxiliary machines.

Sample of reported job titles: Boiler Installer, Boiler Mechanic, Boiler Repairman, Boiler Service Technician (Boiler Service Tech), Boiler Technician (Boiler Tech), Boilermaker, Boilermaker Mechanic, Boilermaker Pipe Fitter, Boilermaker Welder, Industrial Boiler Service Technician (Industrial Boiler Service Tech).

- Conduct pressure tests on vessels, such as boilers.
- Study blueprints to determine locations, relationships, or dimensions of parts.
- Examine boilers, pressure vessels, tanks, or vats to locate defects, such as leaks, weak spots, or defective sections, so that they can be repaired.
- Inspect assembled vessels or individual components, such as tubes, fittings, valves, controls, or auxiliary mechanisms, to locate any defects.
- Lay out plate, sheet steel, or other heavy metal and locate and mark bending and cutting lines, using protractors, compasses, and drawing instruments or templates.
- Bell, bead with power hammers, or weld pressure vessel tube ends to ensure leakproof joints.
- Locate and mark reference points for columns or plates on boiler foundations, following blueprints and using straightedges, squares, transits, or measuring instruments.
- Shape or fabricate parts, such as stacks, uptakes, or chutes, to adapt pressure vessels, heat exchangers, or piping to premises, using heavy-metalworking machines such as brakes, rolls, or drill presses.
- Position, align, and secure structural parts or related assemblies to boiler frames, tanks, or vats of pressure vessels, following blueprints.
- Clean pressure vessel equipment, using scrapers, wire brushes, and cleaning solvents.
- Repair or replace defective pressure vessel parts, such as safety valves or regulators, using torches, jacks, caulking hammers, power saws, threading dies, welding equipment, or metalworking machinery.
- Attach rigging and signal crane or hoist operators to lift heavy frame and plate sections or other parts into place.
- Straighten or reshape bent pressure vessel plates or structure parts, using hammers, jacks, or torches.
- Shape seams, joints, or irregular edges of pressure vessel sections or structural parts to attain specified fit of parts, using cutting torches, hammers, files, or metalworking machines.
- Bolt or arc weld pressure vessel structures and parts together, using wrenches or welding equipment.
- Install manholes, handholes, taps, tubes, valves, gauges, or feedwater connections in drums of water tube boilers, using hand tools.
- Assemble large vessels in an on-site fabrication shop prior to installation to ensure proper fit.
- Install refractory bricks or other heat-resistant materials in fireboxes of pressure vessels.

¹ Job description copied from O*NET OnLine

Craft: BRICKLAYER (Union Rate)
Prevailing wage rates include the base rate as well as all applicable fringes
Effective: 1/8/26

Bricklayer Journeyman.....	60.73
Bricklayer Foreman-10 person.....	61.73
Bricklayer Foreman-11-20 person.....	62.73
Bricklayer Foreman- 21-40 person.....	63.73
Bricklayer Foreman-41 or persons.....	64.73
Bricklayer General Foreman.....	65.73

ZONE PAY¹

Expense payments for travel to and from projects located thirty-five (35) or more road miles from the Washoe County Courthouse in Reno:

Zone 1	0 – 34 Road Miles	Free Zone
Zone 2	35 – 75 Road Miles	\$50.00 per day, seven days a week
Zone 3	Over 75 Road Miles	\$80.00 per day

ADD PREMIUM PAY

Standard workday is eight (8) continuous hours of work between the hours of 5:30 am and 4:30 pm. The first ten (10) hours performed on Saturday² shall be at one and one-half (1.5) times the straight time rate and all work performed thereafter shall be paid at double (2x)³. Sundays⁴ and Holidays shall be paid at double (2x) the straight time of pay.

The normal starting time for the first shift shall be between 5:30-10:00 am. If two work shifts are established, employees working on the second shift shall receive eight (8) hours times the basic straight time rate plus an additional fifty cents (\$.50) per hour for each of those eight (8) hours. If three (3) work shifts are established, the third shift shall consist of seven (7) hours of continuous work, plus one half-hour unpaid lunch period midway through the shift. Employees working on the third shift shall receive the basic straight time rate plus three dollars and twenty-five cents (\$3.25) for each of those seven hours. Time worked in excess of seven (7) hours on the third shift shall be paid at the appropriate overtime rate⁵.

RECOGNIZED HOLIDAYS⁶

New Year's Day, Presidents' Day, Memorial Day, Fourth of July, Labor Day, Veterans' Day, Thanksgiving Day, Friday following Thanksgiving Day, and Christmas Day.

JOB DESCRIPTION: Excerpt from Bricklayer and Allied Craftworkers Local Union No. 13 Collective Bargaining Agreement.

Brick Masonry shall consist of, but not be limited to, the following work procedures and installation of the following materials:

The laying of brick made from any material in, under or upon any structure or form of work where bricks are used, whether in the ground, or over its surface, or beneath water; in commercial and residential buildings, rolling mills, iron works, blast or smelter furnaces, lime or brick kilns; in mines or fortifications, and in all underground work, such as sewers, telegraph, electric and telephone conduits; including the installation of

¹ Eighty-five dollars (\$85.00) subsistence per day, seven days per week, for the duration of the employee's participation on the job and IRS mileage reimbursement rate per road mile traveled in own transportation.

² Regardless of whether or not the Employer has already made forty (40) hours of work available during the preceding work week.

³ Exceptions: The Saturday falls on a Union recognized holiday – then all hours should be paid at double (2x)

⁴ If the employee did not work forty (40) straight time hours in the preceding week that employee shall be paid at one and one-half (1.5) the hourly wage rate for that portion of the Sunday work required to reach forty (40).

⁵ One and one half (1.5) the straight time rate

⁶ Any holiday falling on Sunday will be observed on the Monday following, any holiday falling on Saturday will be observed the preceding Friday

substitutes for brick such as all carbon materials, Karbate, Impervite or mixtures, all acid resistant materials, all terra cotta and porcelain materials, except where the foregoing materials are manufactured to substitute for tile as provided for under the category of Section 8, C, of this Code.

All cutting of joints, pointing, cleaning and cutting of brick walls, fireproofing, blockarching, terra cotta cutting and setting, the laying and cutting of all tile plaster, mineral-wool, cork blocks and glass masonry, or any substitute for above materials, the laying of all pipe sewers or water mains and the filling of all joints on the same when such sewers or conduits are of any vitreous material, burnt clay or cement, or any substitute material used for the above purpose, the cutting, rubbing and grinding of all kinds of brick and the setting of all cut stone trimmings on brick buildings, and the preparation and erection of plastic, castables or any refractory materials.

Cleaning, grouting, pointing, and other work necessary to achieve and complete the work under the foregoing categories; all waterproofing and black mastic waterproofing, silicone and/or substitutes sandwiched between masonry units in the interior of the wall.

All terra cotta called unit tile in sizes over 6"x12" regardless of method of installation; all quarry tile over 9"x9"x1 1/4" in size; split brick or quarry tile or similar material if bedded and jointed with one operation. The bedding, jointing, and pointing of the above materials shall be the work of the craft installing same.

All burnt clay extruded cellular products regardless of trade name or method of installation when used as a veneer on structures; all clay products known as terra cotta tile, unit tile, ceramic veneer and machine-made terra cotta and like materials in sizes larger than 6"x12", regardless of the method of installation. Where the preponderance of material to be installed is of the above size, and when material of lesser sizes is to be used in connection therewith, the bricklayers shall install all such materials. Brick paving comes under bricklayers' trade classification.

The preparation, setup, calibration, operation, cleaning, and routine maintenance of any mechanical devices or robotics used to install masonry units and materials, or that otherwise assist the mason in performing any of the work described in Article II and Code 1 of the IU Constitution, as well as the preparation and ongoing maintenance of the work area to allow proper installation of masonry units and materials.

Craft: CARPENTER (Union Rate)
Prevailing wage rates include the base rate as well as all applicable fringes

Carpenter Journeyman.....	64.42
Carpenter Foreman.....	68.43
Carpenter General Foreman.....	72.84

ADD ZONE RATE

In addition to CARPENTER rates add the applicable amounts per hour, calculated from the Washoe County Courthouse:

Zone 1	Within 75 road miles	\$0.00
Zone 2	Between 75 to 150 road miles	\$6.00
Zone 3	Between 150 to 300 road miles	\$7.00
Zone 4	In excess of 300 road miles	\$8.00

ADD PREMIUM PAY

Regular workweek is Monday through Friday; working hours are between 5:30 am and 5:00 pm¹. Saturday work shall be paid at one and one-half (1.5) the appropriate hourly rate. All work performed on Sundays, holidays, and over twelve (12) hours in one (1) day shall be paid at two times (2x) the appropriate hourly rate.

RECOGNIZED HOLIDAYS²

New Year's Day, Memorial Day, Fourth of July, Labor Day, Admission Day, Thanksgiving Day, the Friday after Thanksgiving, Christmas Day.

JOB DESCRIPTION Excerpt from Southwest Regional Council of Carpenters and Affiliated Local Unions Master Labor Agreement, Carpenters Local 971.

All building construction, including but not limited to the construction, erection, alteration, repair, modification, demolition, addition, or improvement in whole or in part of any building structure. All rigging of Carpenters', and Pile Drivers' materials.

All heavy, highway and engineering construction, including but not limited to the construction, improvement, modification and demolition of all or any part of the streets, highways, bridges, viaducts, railroads, tunnels, airports, water supply, irrigation, flood control and draining systems, sewers and sanitation projects, dams, power houses, refineries, aqueducts, canals, river and harbor projects, wharves, docks, breakwaters, jetties, quarrying of breakwaters or rip rap stone or operations incidental to such heavy construction work and whether such work is above or below the water line level.

All carpenter, concrete form work, shoring, drywall, metal stud, drywall finishing, plaster, scaffold, modular furniture, trade show work, insulation, acoustical, and lathing work on such construction, including but not limited to plastics and such work in connection with new methods of construction or use of materials.

All interior and/or exterior wall finish work, including EIFS and other wet wall finish work.

¹ Earlier start time must be arranged.

² Holidays falling on Sundays shall be observed on the following Monday, holidays falling on Saturdays shall be observed on the prior Friday

Craft: CEMENT MASON (Union Rate)
Prevailing wage rates include the base rate as well as all applicable fringes

Cement Mason - Journeyman.....	56.92
Cement Mason - Foreman.....	61.42

ADD ZONE RATE

In addition to CEMENT MASON rates add the applicable amounts per hour, calculated from the Washoe County Courthouse:

Zone 1	0 to 75 miles	\$0.00
Zone 2	75 to 150 miles	\$6.00
Zone 3	150 to 300 miles	\$7.00
Zone 4	More than 300 miles	\$8.00

ADD PREMIUM PAY

Any work performed over eight (8) hours per day shall be compensated at time and one half (1.5x) the appropriate hourly rate. All work performed after twelve (12) consecutive hours shall be paid at double (2x) the appropriate rate. All work performed on Saturdays shall be compensated at time and one half (1.5x) the appropriate hourly rate. All Sunday and Holiday work shall be paid for at double time (2x).

RECOGNIZED HOLIDAYS¹

New Year's Day, Memorial Day, Fourth of July, Labor Day, Admission Day, Thanksgiving Day the day after Thanksgiving, and Christmas. Holidays falling on Sundays shall be observed on the following Monday.

JOB DESCRIPTIONS: Excerpt from Operative Plasterers' and Cement Masons' Northern Nevada OP&CMIA Local 797 Master Labor Agreement.

All building construction, including but not limited to the construction, erection, alteration, repair, modification, demolition, addition, or improvement in whole or in part of any building structure.

All heavy, highway and engineering construction, including but not limited to construction, improvement, modification, demolition, of all or any part of streets and highways (including sidewalks, curbs and gutters), bridges, viaducts, rail roads, tunnels, airports, water supply, irrigation, flood control and drainage systems, sewers and sanitation projects, dams, power houses, refineries, aqueducts, canals, river and harbor projects, wharves, docks, breakwaters, jetties, quarrying of breakwater or rip-rap stone, or operation incidental to such heavy construction work.

The work to be performed by Cement Masons shall include but not be limited to the following, when tools of the Cement Masons trade are used or required:

Setting screeds, screed pins, curb forms and curb and gutter forms, rodding, spreading and tamping concrete, hand application of curing compounds, applying topping (wet or dry) colors or grits; using Darby and push floats, hand troweling or hand floating; marking edging, brooming or brushing, using base cove or step tools; chipping, and stoning, patching or sacking; dry packing; spreading and finishing gypsum, operating mechanical finishers (concrete) such as Clary, Jackson, Bidwell Bridge Deck Paver or similar types; grinding machines; troweling machines, floating machines powered concrete saws; finishing of epoxy and resin materials, bush hammering and exposed finishes for architectural work.

Operation of skill saw, chain saw, Laser Screed, Laser Level, Curb and Slipform machines, Epoxy Type Injection pumps, stamps or other means of texturing, any new devices, which are beneficial to the construction of or with concrete or related products.

¹ Holidays falling on Sundays shall be observed the following Monday

Craft: ELECTRICIAN COMMUNICATION TECHNICIAN (Non-Union Rate)¹
Prevailing wage rates include the base rate as well as all applicable fringes

Communication Technician.....50.93

JOB DESCRIPTION:

ELECTRONIC COMMUNICATION TECHNICIAN, includes but is not limited to:

Install, set up, rearrange, or remove switching, distribution, routing, and dialing equipment used in central offices or headends. Service or repair telephone, cable television, Internet, and other communications equipment on customers' property. May install communications equipment or communications wiring in buildings.

- Demonstrate equipment to customers and explain its use, responding to any inquiries or complaints.
- Test circuits and components of malfunctioning telecommunications equipment to isolate sources of malfunctions, using test meters, circuit diagrams, polarity probes, and other hand tools.
- Test repaired, newly installed, or updated equipment to ensure that it functions properly and conforms to specifications, using test equipment and observation.
- Climb poles and ladders, use truck-mounted booms, and enter areas such as manholes and cable vaults to install, maintain, or inspect equipment.
- Assemble and install communication equipment such as data and telephone communication lines, wiring, switching equipment, wiring frames, power apparatus, computer systems, and networks.

¹ Job description copied from O*NET OnLine

Craft: ELECTRICIAN LINEMAN/GROUNDMAN/HEAVY EQUIPMENT OPERATOR
(Union Rate)

Prevailing wage rates include the base rate as well as all applicable fringes

Electrician-Groundman.....	63.91
Lineman-Journeyman.....	98.31
Lineman-Foreman.....	106.34
Lineman-General Foreman.....	114.47
Lineman-Equipment Man.....	77.38

ADD PREMIUM PAY

Workday is eight (8) hours work between 8:00 am and 4:30 pm. Monday through Friday is the work week. All work performed outside of the regular scheduled working hours and on Saturdays, Sundays, and holidays shall be paid at double (2x) the regular straight-time rate of pay.

SHIFT DIFFERENTIAL

First shift (day shift)¹ is paid at the regular hourly rate. Second shift (swing shift)² is paid at regular hourly rate plus 10%. Third shift (graveyard shift)³ is between 12:30 am and 8:00 am and is paid at regular hourly rate plus 15%⁴.

RECOGNIZED HOLIDAYS⁵

New Year's Day, President's Day, Memorial Day, Fourth of July, Labor Day, Nevada Day, Thanksgiving Day and the Friday following, and Christmas Day

JOB DESCRIPTION: Excerpt from Western Line Constructors Chapter of NECA and IBEW Local 1245

Outside, overhead and underground construction and maintenance work on electrical transmission lines, switch yards, substations and distribution systems which shall include:

Pole line work (whether built of wood, metal or other material): the digging and back-filling of holes for poles or anchors (by hand or mechanical equipment); the loading or unloading, handling, sorting and moving of materials; the assembly or erection of all materials including the guying, stringing of conductors and fiber optics or other work necessary on through to the ultimate completion of such pole work.

Steel or metal structures used for the purpose of carrying electrical wire, conductors, or equipment (this includes transmission towers, outdoor substations, switch racks, or similar electrical structures); the moving of men, tools or equipment; the loading or unloading, handling, sorting and moving of materials; the assembly and erection of all materials used on the job site, including the assembly of the grillage and foundations, on through to the ultimate completion of such structures. Work covered shall include the grounding of all such structures except the bonding of stub-angle to rebar cage; the stringing and installation of wires, cables and insulators or other electrical equipment suspended from structure; also the handling and placing of transformers or O.C.B.'s and other related electrical equipment.

The moving of men, tools or equipment; the loading or unloading, handling, sorting and moving of materials; the assembly of all electrical materials on race-ways such as ducts. This shall also include CIC (cable in conduit), CC (coilable conduit), the placing of fish wire, the pulling of cables or wires through such race-ways, installing and making up of termination and the splicing of such conductors.

¹ Between 8:00 am and 4:30 pm

² Between 4:30 pm and 12:30 am

³ Between 12:30 am and 8:00 am

⁴ There is no pyramiding of overtime rates and double the straight rate is the maximum for any hour worked.

⁵ Holidays falling on Saturdays and Sundays do not require the employers to observe those holidays on a Friday or Monday

Street lighting systems where such work properly comes under the outside jurisdiction shall be handled in the same manner as pole line construction.

Installing and maintaining the catenary and trolley work and bonding of rails shall be handled in the same manner as pole line, and steel construction.

In connection with all of the above items, it shall include not only new installation work but shall also govern the repair, maintenance or dismantling of such structures, lines or equipment; the handling and operating of all equipment used to transport men, tools and/or materials on the job site as well as the equipment used to move, raise or place materials used in the Outside Branch of the Electrical Industry shall be performed unless otherwise excluded herein.

Craft: ELECTRICIAN – NEON SIGN (Non-Union Rate) ¹
Prevailing wage rates include the base rate as well as all applicable fringes

Electrician Neon Sign Journeyman.....64.86

JOB DESCRIPTION:

- Installing, servicing and repairing plastic, neon and illuminated signs;
- Ascending ladders or operating hydraulic or electric hoist to install, service, or examine sign to determine cause of malfunction;
- Wiring, rewiring or removing defective parts and installing new parts using electrician's tools;
- Removing sign or part of sign for repairs, such as structural fabrication, scroll repair, or transformer repair.

¹ Job description copied from O*NET OnLine

Craft: ELECTRICIAN WIREMAN (Union Rate)
Prevailing wage rates include the base rate as well as all applicable fringes

Wireman.....	78.49
Wireman-Cable Splicer.....	86.44
Wireman Foreman.....	86.44
Wireman General Foreman.....	91.99

ADD ZONE RATE

In addition to ELECTRICIAN-Wireman, rates, add the applicable amounts per hour, calculated from Washoe County Courthouse, Reno Nevada:

Zone 1	0 to 50 miles	\$0.00
Zone 2	51 to 70 miles	\$3.00
Zone 3	71 to 90 miles	\$10.00
Zone 4	91 miles and over	\$15.00

ADD PREMIUM PAY

Workday is eight (8) consecutive hours between 6:00 am and 6:00 pm. Work week is Monday through Friday. The first two (2) hours worked outside of these hours shall be paid at time and one-half (1.5) of the regular straight time rate. Saturday overtime is one and one-half (1.5) times the regular rate for the first eight (8) hours and two times (2x) the rate thereafter. Sundays and holidays shall be paid double (2) times the straight rate of pay.

SHIFT DIFFERENTIAL

¹First shift (day shift) is eight (8) consecutive hours worked between 8:00 am and 4:30 pm. Day shift is paid at the regular hourly rate. Second shift (swing shift) is eight (8) consecutive hours worked between 4:30 pm and 1:00 am and should be paid at regular hourly rate plus 17.3% for all hours worked. Third shift (graveyard shift) is eight (8) consecutive hours worked between 12:30 am and 9:00 am and should be paid at regular hourly rate plus 31.4% for all hours worked.²

RECOGNIZED HOLIDAYS³

New Year's Day, Memorial Day, Fourth of July, Labor Day, Admission Day, Veteran's Day, Thanksgiving Day, the day after Thanksgiving Day, Christmas Day. Holidays falling on Saturday shall be observed on the previous Friday. Holidays falling on Sunday shall be observed on the following Monday.

JOB DESCRIPTION: Excerpt from Agreement between NECA and Local Union 401, IBEW.

All electrical construction, installation, or erection work including fabrication or prefabrication of boxes, brackets, bends and nipples and all electrical maintenance thereon including the final running tests. This shall include the installation and maintenance of temporary wiring and the installation of all electrical lighting, heat and power equipment, installation of all raceway systems, including underground conduits and all supports, underground utility conduits, photovoltaic power generation systems, wind power generation systems and geothermal power generating systems. Further all salvage of electrical work shall be included.

¹ Any shift starting time may be varied by up to two (2) hours.

² Double the straight time rate is the max rate paid, no pyramiding of overtime rates

³ Holidays falling on Saturday shall be observed on the previous Friday. Holidays falling on Sunday shall be observed on the following Monday

Craft: ELEVATOR CONSTRUCTOR (Union Rate)
Prevailing wage rates include the base rate as well as all applicable fringes
Effective: 1/8/26

Elevator Constructor-Journeyman Mechanic.....	135.37
Elevator Constructor-Journeyman Mechanic In Charge.....	147.18

ADD ZONE RATE

In addition to ELEVATOR CONSTRUCTOR, rates, add the applicable amounts per hour, calculated from Washoe County Courthouse, Reno Nevada:

Free Zone	0 to 12 miles	\$0.00
Zone 1	12 to 17 miles	\$31.47
Zone 2	17 to 22 miles	\$62.94
Zone 3	22 to 27 miles	\$94.41
Zone 4	27+ miles	\$111.00

ADD PREMIUM PAY

Workday is eight (8) hours worked between 6:00 am and 5:00 pm. Work week is Monday through Friday. Work performed on Saturdays, Sundays, and before and after the regular working day Monday to Friday is to be paid at double (2x) the regular rate. Work done on holidays shall be paid at double (2x) the regular rate.

RECOGNIZED HOLIDAYS¹

New Year's Day, Memorial Day, Independence Day, Labor Day, Veteran's Day, Thanksgiving Day, the Friday after Thanksgiving Day, Christmas Day.

JOB DESCRIPTION: Excerpt from Agreement of International Union of Elevator Constructors Local 8.

The handling and unloading of all equipment coming under the jurisdiction of the Elevator Constructor, from the time such equipment arrives at or near the building site, shall be handled and unloaded by the Elevator Constructors. Mechanical equipment such as a forklift or truck mounted swing boom may be used by the Elevator Constructors. A derrick, crane or material hoist can be used under the supervision of Elevator Constructors to handle and unload the heavy material where unusual conditions are expected to exist prior to delivery of equipment at or near the building site in regard to handling and unloading of equipment in the primary or secondary jurisdiction of the local union, the Company shall contact the Local's Business Representative to make appropriate arrangements for the handling and unloading of such equipment. In areas outside the jurisdiction of the local union, the Company shall contact the Regional Director.

The erecting and assembling of all elevator equipment to wit: electric, hydraulic, steam, belt, dumbwaiters, residence elevators, parking garage elevators (such as Bowser, Pigeon Hole, or similar types of elevators), shuttles, compressed air and handpower, automatic people movers, monorails, airport shuttles and like-named devices used in the transportation of people for short distances of travel (less than 5 miles), as well as vertical reciprocating conveyor systems.

It is understood and agreed that the preassembly of all escalators, moving stairways and link belt carriers that may be done in the factory shall include the following:

Truss or truss sections with tracks, drive units, machines, handrail drive sheaves, drive chains, skirts on the incline sections but not curved sections, step chains and steps installed and permanently aligned. Balustrade brackets may be shipped attached but not aligned.

¹ All recognized holidays are paid holidays. Holidays falling on Saturday shall be observed on the previous Friday. Holidays falling on Sunday shall be observed on the following Monday.

Setting of all controllers and all wiring and conduit from the controller.

All other work on escalators, moving stairways and link belt carriers shall be performed in the field before or after the truss or truss sections are joined and/or hoisted and placed in permanent position. This includes any and all work not done in the factory. The erecting and assembly of all theater stage and curtain elevator equipment and guides and rigging thereto, organ consoles and orchestra elevators

All wiring, conduit, and raceways from main line feeder terminals on the controller to other elevator apparatus and operating circuits. Controllers are not to be shipped from the factory with extended wiring attached thereto.

The erecting of all guide rails.

The installation of all grating under the control of the Company. The installation of all counterweight screens, overhead work, either wood or iron, and all material used for mounting of elevator apparatus in machine room, overhead or below.

The drilling of overhead beams for attaching machines, sheaves, kick angles, and all other elevator equipment.

The setting of all templates.

All foundations, either of wood or metal, that should take the place of masonry.

The assembly of all cabs complete.

The installation of all indicators.

The erecting of all electrical or mechanical automatic or semi-automatic gates complete.

The hanging of all automatic or semi-automatic elevator hoistway doors, together with the installation of hangers and tracks.

The installation of all devices for opening and closing and locking of elevator car and hoistway doors and gates.

The drilling of doors for mounting of closing devices.

The drilling of angle supports for mounting of closing devices except one template hole.

The drilling of sills for sill trips.

The operating of temporary cars.

The setting of all elevator pressure open or pit tanks.

The setting of hydraulic power units (power units include: motor, pump, drive valve system, internal piping, muffler, internal wiring, controller and tank). Where power units arrive in parts, they shall be assembled at the job site. The wiring and piping to and between multiple hydraulic power units shall be performed at the job site.

All air cushions with the exception of those built of brick or those put together with hot rivets.

Landing door entrances.

Craft: FENCE ERECTOR (Union Rate)
Prevailing wage rates include the base rate as well as all applicable fringes

Fence Erector.....53.28

ADD ZONE RATE¹

In addition to FLAG PERSON add the applicable amounts per hour, calculated based on a road miles from either the Carson City Courthouse or the Washoe County Courthouse:

Zone 1	0 to 75 miles	\$0.00
Zone 2	75 to 150 miles	\$6.00
Zone 3	150 to 300 miles	\$7.00
Zone 4	300 miles or over	\$8.00

ADD PREMIUM PAY

Single shift jobs are eight (8) consecutive hours with a starting time between 5:30 am and 8:00 am. Saturdays should be paid at one and one-half (1.5) the regular straight time and Sundays, Holiday time worked, and all hours worked over twelve (12) in one day are to be paid at double (2x) the regular rate.

SHIFT DIFFERENTIAL

Second (swing) and third (graveyard) shifts shall be paid 12.5% differential.

RECOGNIZED HOLIDAYS²

New Year's Day, President's Day, Memorial Day, Fourth of July, Labor Day, Admission Day, Thanksgiving Day, Day after Thanksgiving Day, Christmas Day.

JOB DESCRIPTION: Except from Laborers Local 169. Includes but is not limited to:

[\(SEE LABORERS GROUP 3\)](#)

¹ No remote area pay shall be paid within ten (10) miles of employee's permanent place of residence in the State of Nevada.

² If any of these holidays fall on Sunday, the Monday following shall be considered a holiday

Craft: FLAG PERSON (Union Rate)
Prevailing wage rates include the base rate as well as all applicable fringes

Flag Person.....51.16

ADD ZONE RATE¹

In addition to FLAG PERSON add the applicable amounts per hour, calculated based on a road miles from either the Carson City Courthouse or the Washoe County Courthouse:

Zone 1	0 to 75 miles	\$0.00
Zone 2	75 to 150 miles	\$6.00
Zone 3	150 to 300 miles	\$7.00
Zone 4	300 miles or over	\$8.00

ADD PREMIUM PAY

Single shift jobs are eight (8) consecutive hours with a starting time between 5:30 am and 8:00 am. Saturdays should be paid at one and one-half (1.5) the regular straight time and Sundays, Holiday time worked, and all hours worked over twelve (12) in one day are to be paid at double (2x) the regular rate.

SHIFT DIFFERENTIAL

Second (swing) and third (graveyard) shifts shall be paid 12.5% differential.

RECOGNIZED HOLIDAYS²

New Year's Day, President's Day, Memorial Day, Fourth of July, Labor Day, Admission Day, Thanksgiving Day, Day after Thanksgiving Day, Christmas Day.

JOB DESCRIPTION: Except from Laborers Local 169. Includes but is not limited to:

1. Directing movement of vehicular traffic through construction projects;
2. Distributing traffic control signs and markers along site in designated pattern;
3. Informing drivers of detour routes through construction sites;

[\(SEE LABORERS GROUP 1A\)](#)

¹ No remote area pay shall be paid within ten (10) miles of employee's permanent place of residence in the State of Nevada.

² If any of these holidays fall on Sunday, the Monday following shall be considered a holiday

Craft: FLOOR COVERER (Union Rate)
Prevailing wage rates include the base rate as well as all applicable fringes

Floor Coverer Journeyman.....	62.04
Floor Coverer Foreman.....	66.30

ADD ZONE RATE

In addition to FLOOR COVERER rates add the applicable amounts per day calculated based on road miles from the Washoe County Court House¹.

Zone 1	0 to 70 miles	\$0.00
Zone 2	Over 70 miles	\$75.00

ADD PREMIUM PAY

Workday is between the hours of 6:00 am and 6:00 pm.² All work performed on Saturday up to eight (8) hours shall be paid at time and one-half (1.5) the base wage. All work performed after ten (10) hours Monday – Friday, after eight (8) hours on Saturday, and all hours on Sundays and holidays is to be paid at double time (2x) the base rate.

RECOGNIZED HOLIDAYS³

Memorial Day, New Year's Day, Fourth of July, Labor Day, Admission Day (last Friday in October), Thanksgiving Day, and the Friday after, Christmas Day.

JOB DESCRIPTION: Excerpt from Agreement between DC 16 and The Independent Flooring Contractors of Northern Nevada

All work including and related to the installation of resilient floor, wall, and ceiling materials commonly referred to as carpet, linoleum, vinyl, rubber, cork, asphalt, vinyl composite mastipave, synthetic grass and it's derivatives which includes but is not limited to the operation, maintenance and repair of the following equipment when used in the installation and removal of artificial turf, underlayments and all it's derivatives (forklifts, air compressors and any attachments, skid steer, skip loader, utility cart/top dresser, and lay-mor ride on sweeper), prefinished hardwood, laminates, engineered wood, all applications of pre-finished and laminate floors, epoxy, urethane, plastics, metal, and all similar materials in sheet, tile or liquid form.

Installation on floors, walls, ceilings, stairs, fixtures, furnishings, or exterior applications on structures, patios, pool perimeters, sport fields, area ways, all other like or similar applications, whether permanent or temporary.

Measuring, cutting, fabrication, packaging, pickup, delivery and handling of materials and tools that are used by the floor covering industry.

Preparatory removal of floor covering, wall covering, adhesive and underlayments. The sanding, patching, sealing and priming of the installation surface.

Installation of lining felt, carpet, pad, underlayment compositions, leveling compounds or any material used as a base for the finished surface.

¹Excludes the City limits of Fallon and the Fallon NAS.

² Any hours worked between 6:00 pm and 6:00 am is Shift Work and should be paid at twenty percent (20%) above the base wage.

³ In no case shall work be performed on Labor Day from midnight to midnight except to protect life, limb, and property. Holidays falling on Saturday will be observed on the preceding Friday and holidays falling on Sunday will be observed on the following Monday.

Applications and fitting of fasteners, protective and decorative trim relating to the installation such as tackless, tape, nosing, top set or butt-to-base, cap, corner beads, edging, hinging and all other accessories and related sundries.

Repair, finishing, coating, sculpturing, insets and such other processes relating to the industry.

Craft: GLAZIER (Non-Union Rate)¹
Prevailing wage rates include the base rate as well as all applicable fringes

Glazier Journeyman.....29.70

JOB DESCRIPTION:

- Install glass in windows, skylights, store fronts, and display cases, or on surfaces, such as building fronts, interior walls, ceilings, and tabletops.
- Read and interpret blueprints or specifications to determine size, shape, color, type, or thickness of glass, location of framing, installation procedures, or staging or scaffolding materials required.
- Determine plumb of walls or ceilings, using plumb lines and levels.
- Install pre-assembled metal or wood frameworks for windows or doors to be fitted with glass panels, using hand tools.
- Fabricate or install metal sashes or moldings for glass installation, using aluminum or steel framing.
- Operate cranes or hoists with suction cups to lift large, heavy pieces of glass.
- Set glass doors into frames and bolt metal hinges, handles, locks, or other hardware to attach doors to frames and walls.
- Cut, fit, install, repair, or replace glass or glass substitutes, such as plastic or aluminum, in building interiors or exteriors or in furniture or other products.
- Drive trucks to installation sites and unload mirrors, glass equipment, or tools.
- Load and arrange glass or mirrors onto delivery trucks, using suction cups or cranes to lift glass.
- Measure mirrors and dimensions of areas to be covered to determine work procedures.
- Cut and attach mounting strips, metal or wood moldings, rubber gaskets, or metal clips to surfaces in preparation for mirror installation.
- Pack spaces between moldings and glass with glazing compounds and trim excess material with glazing knives.
- Assemble, erect, or dismantle scaffolds, rigging, or hoisting equipment.
- Cut and remove broken glass prior to installing replacement glass.
- Secure mirrors in position, using mastic cement, putty, bolts, or screws.
- Measure and mark outlines or patterns on glass to indicate cutting lines.
- Grind or polish glass, smoothing edges when necessary.
- Fasten glass panes into wood sashes or frames with clips, points, or moldings, adding weather seals or putty around pane edges to seal joints.
- Score glass with cutters' wheels, breaking off excess glass by hand or with notched tools.
- Cut, assemble, fit, or attach metal-framed glass enclosures for showers, bathtubs, display cases, skylights, solariums, or other structures.
- Prepare glass for cutting by resting it on rack edges or against cutting tables and brushing thin layer of oil along cutting lines or dipping cutting tools in oil.
- Move furniture to clear work sites and cover floors or furnishings with drop cloths.
- Confer with customers to determine project requirements or to provide cost estimates.
- Select the type or color of glass or mirror according to specifications.
- Measure, cut, fit, and press anti-glare adhesive film to glass or spray glass with tinting solution to prevent light glare.
- Assemble and cement sections of stained glass together.
- Create patterns on glass by etching, sandblasting, or painting designs.

¹ Job description copied from O*NET OnLine

Craft: Highway Striper (Union Rate)
Prevailing wage rates include the base rate as well as all applicable fringes

Highway Striper.....	55.78
Highway Striper Foreman.....	56.28

ADD ZONE RATE¹

In addition to HIGHWAY STRIPER rates add the applicable amounts per hour, calculated based on a road miles from either the Carson City Courthouse or the Washoe County Courthouse:

Zone 1	0 to 75 miles	\$0.00
Zone 2	75 to 150 miles	\$6.00
Zone 3	150 to 300 miles	\$7.00
Zone 4	300 miles or over	\$8.00

ADD PREMIUM PAY

Single shift jobs are eight (8) consecutive hours with a starting time between 5:30 am and 8:00 am. Saturdays should be paid at one and one-half (1.5) the regular straight time, and Sundays, holiday time worked, and all hours worked over twelve (12) in a day are to be paid at double (2x) the regular rate.

SHIFT DIFFERENTIAL

Second (swing) and third (graveyard) shifts shall be paid 12.5% differential.

RECOGNIZED HOLIDAYS²

New Year's Day, President's Day, Memorial Day, Fourth of July, Labor Day, Admission Day, Thanksgiving Day, Day after Thanksgiving Day, Christmas Day

JOB DESCRIPTION: Excerpt from Laborers Local 169 Master Labor Agreement. Includes but is not limited to:

1. Painting highways, streets and parking surfaces by using manually propelled or mechanically propelled machines, brushes, rollers or spray guns;
2. Installing any device or application of any material used in lieu of paint for traffic direction, including, without limitation, buttons, tapes, plastics, rumble bars and other similar materials;

[\(SEE LABORERS GROUP 5A\)](#)

¹ No remote area pay shall be paid within ten (10) miles of employee's permanent place of residence in the State of Nevada.

² If any of these holidays fall on Sunday, the Monday following shall be considered a holiday

Craft: Hod Carrier-Brick Mason Tender (Union Rate)
Prevailing wage rates include the base rate as well as all applicable fringes

Brick Mason Journeyman.....	53.53
Brick Mason Foreman.....	53.93

ADD ZONE RATE

In addition to HOD CARRIER-BRICK MASON TENDER rates add the applicable amounts per hour, calculated based on road miles from either the Carson City Courthouse or the Washoe County Courthouse:

Zone Rate	75 miles and over	\$8.13
-----------	-------------------	--------

ADD PREMIUM PAY¹

Single shift jobs are eight (8) consecutive hours with a starting time between 5:30 am and 8:00 am. Saturdays should be paid at one and one-half (1.5) the regular straight time, and Sundays, holiday time worked and all hours worked over twelve (12) in one day are to be paid at double (2x) the regular rate.

RECOGNIZED HOLIDAYS²

New Year's Day, President's Day, Memorial Day, Fourth of July, Labor Day, Admission Day, Thanksgiving Day, Day after Thanksgiving Day, Christmas Day

JOB DESCRIPTION: Excerpt from Agreement between No, NV Masonry Contractors and LiUNA Local 169.

Conveying of all materials used by the Brick and Stone Masons from the first point of delivery to the Mechanic whether done manually or by a piece of machinery or equipment devised to replace the wheelbarrow or buggy, including but not limited to the forklift. The handling of Bricks, Blocks, mortar, or any other material to serve the bricklayer in any capacity building and dismantling scaffolds of any kind or type used by Bricklayers for masonry work including but not limited to tower scaffolds, access scaffolds, or other specialty scaffolds, mixing and tempering mortar by hand and/or machine, mixing grout and cleaning up after the bricklayer, the repairing and maintenance of all equipment, either on the job or in the yard.

¹ Saturday, Sundays and Holiday from midnight to midnight

² If any of these holidays fall on Sunday, the Monday following shall be considered a holiday

Craft: Hod Carrier-Plasterer Tender (Union Rate)
Prevailing wage rates include the base rate as well as all applicable fringes

Plasterer Tender-Journeyman.....	53.87
Plasterer Tender- Gun Tender.....	54.87
Plasterer Tender-Foreman.....	55.23

ADD ZONE RATE

In addition to HOD CARRIER-PLASTERER TENDER rates add the applicable amounts per hour, calculated based on road miles from either the Carson City Courthouse or the Washoe County Courthouse:

Zone Rate	75 miles and over	\$8.00
-----------	-------------------	--------

ADD PREMIUM PAY¹

Single shift jobs are eight (8) consecutive hours with a starting time between 5:30 am and 8:00 am. Saturdays should be paid at one and one-half (1.5) the regular straight time, and Sundays, holiday time worked and all hours worked over twelve (12) in one day are to be paid at double (2x) the regular rate.

RECOGNIZED HOLIDAYS²

New Year's Day, President's Day, Memorial Day, Fourth of July, Labor Day, Admission Day, Thanksgiving Day, Day after Thanksgiving Day, Christmas Day

JOB DESCRIPTION: Excerpt from Agreement between Plasterers Contractors and LIUNA Local Union 169.

Any Employee within the scope of this division tending or serving any other worker performing plasterers work, any plasterer, plasterers, or apprentices in any capacity performing plasterers work including but not limited to, handling and conveying of all materials after delivery used by plasters, including but not limited to, inside finish coat, outside finish coat, brown coat, scratch coat, sprayed or trowled on fireproofing, EIFS systems, and other materials or systems for the same or similar purpose whether done manually or by a piece of machinery or equipment devised to replace the wheelbarrow or buggy, including but not limited to the forklift, tusk hoist, and rigging and signaling for cranes to the point or points of application or installation, making mixing and preparing after delivery all materials used by plasters, whether by hand or machine including but not limited to mixers, pumps for plaster or fire proofing, plaster, finish coats, fireproofing, including Monocoat, Cafco or other materials for the same or similar use, moving any rolling scaffolding, building and handling all necessary trestle, scaffolding and planking of scaffolding for plasterers and lathers, building mortar boxes, mortar boards and stands, and the repairing and maintenance of all equipment either on the job or in the yard, the spreading of all temporary protective drop cloths, building paper or plastic covers and taping of same (in a composite crew with the plasterers when necessary), the cleaning of all floors, and debris, behind the plasterers or any other worker performing plasterers work in connection with the work performed all work necessary for cold weather protection and cure including but not limited to handling installing or tending to blankets, visqueen, and space heaters, and running putty. Tending to plasterers or any other worker performing plasterers work on EFIS system work shall include all work after the wallboard is installed including but not limited to any preparatory sealing or leveling, placing foam, mesh, and plaster including any rough, finish, and color coats.

¹ Saturday, Sundays and Holiday from midnight to midnight

² If any of these holidays fall on Sunday, the Monday following shall be considered a holiday

Craft: Ironworker (Union Rate)
Prevailing wage rates include the base rate as well as all applicable fringes
Effective: 1/8/26

Ironworker - Journeyman.....	89.37
Ironworker - Foreman.....	94.56
(Foreman-not less than 10% more than the regular hourly rate of highest paid Journeyman)	

ADD ZONE RATE

In addition to IRONWORKER rates add the applicable amounts per day, calculated based on a road mile from the Reno City Hall.

60 – 75 miles	\$20.00 per day
75 – 100 miles	\$25.00 per day
100 miles and over	\$75.00 per day

ADD TRAVEL REIMBURSEMENT

In addition to IRONWORKER rates and Zone Pay, the workmen shall be paid a travel reimbursement at the beginning and completion of the job, based on a road mile from the Las Vegas City Hall in Las Vegas, Nevada:

60 – 75 miles	\$25.00 per day
75 – 100 miles	\$50.00 per day
100 miles and over	\$60.00 per day
Each additional 50 miles	\$25.00 per day

ADD PREMIUM PAY

Workday is eight (8) hours 5:00 am to 5:00 pm¹ Monday through Friday². Time and one-half (1.5) to be paid for the first eight (8) hours worked on Saturday. Double time (2x) to be paid for hours worked over eight (8) on Saturday; all hours over ten (10) in one day; all hours worked on Sunday and holidays.

SHIFT DIFFERENTIAL

1. 2nd shift add 6% of hourly wage³
2. 3rd shift add 13% of hourly wage⁴
3. Dedicated shift add 6% of hourly wage⁵

RECOGNIZED HOLIDAYS⁶

New Year's Day, Martin Luther King Jr. Day, President's Day, Memorial Day, Independence Day, Labor Day, Admission Day, Veterans Day, Thanksgiving Day, Day after Thanksgiving Day, Christmas Day.

JOB CLASSIFICATION: Excerpt from Agreement between NV AGC and DC of Ironworkers, Local 118.

All work in connection with energy producing windmill type towers, wind turbine erection, wind turbine to include but not limited to prep work, bolt up, tensioning or torquing of bolts on base, and all tower section turbine and blade assemblies, turbine towers and cylinders, turbine jackets, turbine blades and rotors, all work in conjunction with assembly and erection of nacelle housings, assembly of interior and exterior platforms for wind turbine towers. All work in connection with Offshore Wind installation, maintenance,

¹ Day shift may start earlier than 5:00 am if the Union is notified prior to making the change in start time.

² 1st shift is to start between 5:00 am and 9:00 am

³ 2nd shift shall start not later than 5:30 pm

⁴ 3rd shift shall start not later than 2:30 am

⁵ Shift outside of regular work day of not less than three (3) days at eight (8) hours worked per day

⁶ All holidays falling on Sunday will be observed on the following Monday, all holidays falling on Friday will be observed the preceding Friday

manufacturing, rigging and erection including anchorage systems, pylon and steel bases on and offshore locations. All work in connection with multilayered beams, columns, floor panels, including rigging, connecting, bolting up and welding regardless of composition, including plumbing, unloading, and field modification of structural members. All associated waterproofing and integrated flashing systems. All work associated with the installation, modification and welding of stainless steel, including but not limited to reinforcing members, columns, girders, beams, grating, architectural panels and sheeting, handrail, including caps, shoes, and other metallic components. All work associated with autonomous and semi-autonomous robotic rebar machines and rebar carrying and placing robots. All work associated with autonomous and semi-autonomous robotic welding machines and equipment.

Field fabrication and/or erection or deconstruction of structural, ornamental and reinforcing steel, including but not limited to the fabrication, rigging and signaling, erection and construction of all iron and steel, ornamental lead, bronze, brass, copper and aluminum, plastics and all other substitute materials, including, but not limited to, composites, carbon fiber and fiberglass, all barrier railings, handrail, aluminum, steel, glass and plastic, reinforced concrete structures or parts thereof; bridges, viaducts, inclines, dams, docks, dredges, vessels, locks, gates, guides, aqueducts, reservoirs, spillways, flumes, caissons, cofferdams, subways, tunnels, cableways, tramways, monorails, blast furnaces, stoves, kilns, coolers, crushers, agitators, pulverizers, mixers, concentrators, ovens, cupolas, roof decking such as but not limited to "Cofar", "Trusdeck", Mahon "M"; smoke conveyors, penstocks, flag poles, drums, shafting, shoring, fur and storage rooms, fans and hot rooms, stacks, bunkers, conveyors, dumpers, elevators, vats, tanks, enamel tanks, enamel vats, towers, pans, hoppers, plates, anchors, caps, corbels, lintels, Howe and combination trusses, grillage and foundation work, grating, bucks, partitions, hanging ceilings, hangers, clips, brackets, flooring, floor construction and domes, rolling shutters, curtains, frames; aluminum, rolling fire, won and iron doors, including supports; cast tiling, air ducts, duct and trench frames and plates; wire work, railings, wire cable including pipe, guards, fencing, grill work, sidewalk and vault lights, skylights, roofs, canopies, light steel framing, marquees, awnings and other related equipment elevator and dumb waiter enclosures, elevator cars, tracks, fascias, aprons, operating devices, steel and aluminum sash, hardware and screens, frames, fronts, lockers, racks, book stacks, tables, shelving, metal furniture, seats, chutes, escalators, stairways including pre-engineered stairs, ventilators, boxes, fire escapes, signs, jail and cell work, safes, vaults, vault doors, safe deposit boxes, corrugated sheets when attached to steel frames, including insulation; frames in support of boilers; materials altered in field such as framing, cutting, bending, drilling, burning and welding including by acetylene gas and electric machines; metal forms and false work pertaining to concrete construction; seismic isolation systems and dampening systems including base isolators, sectional water tube and tubular boilers and stokers; traveling sheaves, vertical hydraulic elevators, bulkheads, skip hoists, making and installation of articles made of wire and fibrous rope, rigging in connection with pumps, compressors, forced and induced draft fans, air meters, Bailey meters, agitators, oxygen converters, cinder machines, pelletizing machines, reactor vessels, reactor spheres, completed tanks and assembled sections of completed tanks, scroll cases, refineries, hydroelectric power houses and steam plants, cogeneration plants, vessels and government departments; false work, travelers, scaffolding, pile drivers, sheet piling, derricks and powered derrick swinger including the erection, installation, handling and operating. Cranes erection, installation, handling and operating of same on all forms and types of construction work. The operation of Valla and Spider type battery and/or propane powered portable floor cranes having no operator seat utilized to install ironworker scope of work and the same on all forms and types of construction work. Crane work at the ports, including hammer-head cranes, container cranes and rubber tire cranes. Offloading, relocations, and commissioning of all burning and removal of sea bracing track layout; erection of apex boom extensions, back reach extensions, and rail replacement. Includes all welding, containment and structural modifications of the aforementioned items; railroad bridge work including maintenance thereof; moving, hoisting and lowering of machinery, modules, skid modules and placing of same on foundation, including bridges, cranes, intermittent use forklifts, derricks, buildings, piers and vessels; loading, unloading, necessary maintenance, erection, installation, removal, wrecking and dismantling of all of the above and all reinforcing work and submarine diving in connection with or about same; erection of steel towers, chutes and spouts for concrete where attached to towers and handling and fastening of cables and guys for same;

unloading, racking, sorting, cutting, bending, hoisting, placing and tying including the use of any and all mechanical tying devices, burning and welding including stud welding of all iron, steel and metal in reinforced concrete construction including mesh for floor arches and the making of hoops and stirrups, metal forms and metal supports thereof; jacking of slip forms, installation of all wire, cable, parabolic cans, steel and all other materials, including, but not limited to, composites, carbon fiber and fiberglass, used for the purposes of prestressing including grouting of ducts, post stressing concrete girders, beams, columns, etc.; loading, unloading, hoisting, handling, signaling, placing and erection of all prestressed, post stressed, precast materials, G.F.R.C., Dryvit System, including the securing by bolting and/or welding and the installation of steeltex and wire mesh of any type when used for reinforced concrete construction; erection of all curtain wall; glass handrail; stay in place deck; automated and/or mechanical parking structures; offloading, staging, hoisting and setting of modular structures and micro-units; curtain wall systems and associated sealants. Window wall and entrances, panels, insulated and non-insulated, factory and field assembled, porcelain enameled panels, ceramic, laminated spandrelite, louvers and sunscreens; application of thiokol, neoprene and other sealants used to seal materials installed by Iron Workers; installation and handling of phenolic panels, including but not limited to, Trespa products and all similarly related materials and/or systems; installation of metal window stools and sills; installation of aluminum, bronze and steel thresholds; erection and dismantling of all types of cranes and changing of booms; erection of rock, sand and gravel plants, dismantling and loading out conveyors, aggregate plants, batch plants, abseils, refrigeration plants, etc.; erection and dismantling of Monigan walking dragline, launchhammer bucket wheel excavator and other trenching equipment; signaling on highlines, whirley cranes and derricks, buck hoists, man hoists, fork lifts, material towers and scanning antennae; metal and steel supports of all types; fabrication, assembling and erection of offshore drilling platforms or similar installations; dust collectors, precipitators, multi-plate, specialty welding processes, unloading, loading, hoisting, handling and rigging of all building materials delivered to the job site; hanging ceilings, tees, channels, beams, acoustical elements, sound barriers, computer floors, etc.; installation of stage rigging (including counterweights), curtains, draperies, traverse rods, tracks, cables, window cleaning equipment, powered work platforms, including and loading and unloading, erection installation and removal of powered chassis mounted elevating mast climbing work platforms, rigging in connection with display shows; ski lifts, etc.; wrecking of bridges, viaducts, elevated roads and structural steel and iron in buildings; all steel frames for openings, all porches, verandas, canopies and balconies; all overhead travelers, duo rails, tram rails; erection, setting, repairing of guard or collision rails on bridges and approaches, road ways or any other structures; handling and setting of all types of steel and metal joists, including metal box joists for truss lab and preformed keystone shaped metal joists; erection of steel and metal houses and packaged buildings; all translucent and plastic material on steel frame construction; the erection of solar energy systems, including but not limited to, photo voltaic, heliostat and parabolic systems, energy producing windmill type towers, wind turbine erection to included, but not limited to, prep work, boltup, tensioning or torque of bolts on base and all tower section turbine and blade assemblies; nuclear reactors, electromagnetic shielding plates and atomic vessels including all component parts; the plumbing, aligning and leveling of all materials and equipment through the use of optical instruments, LASER beams, etc., and the use of instruments to establish layout, installation and disposition of ironworker installed scope of work; the unloading, distributing, stockpiling and handling of all materials coming under the jurisdictional claims of the UNION such as to rail heads, storage yards, loading and unloading, hoisting, handling, signaling of all fabricated material and equipment at the jobsite (except FOB deliveries) related to the Iron Workers jurisdiction that is within the individual employers' contractual scope of work including from and to barge and ships to a lay down yard or construction project, etc., shall be done by the Iron Workers.

All reinforcing work in connection with field fabrication, including but not limited to the pre-assembly of reinforcing cages, loading and unloading, handling, racking, sorting, cutting, bending, hoisting, intermittent use of forklifts, placing, burning, welding and tying of all material including the use of any and all mechanical tying devices, or substitute materials, including but not limited to, composites, carbon fiber and fiberglass, stainless steel, used to reinforce concrete construction shall be done by Iron Workers within the individual employers' scope of work at the jobsite, excluding FOB deliveries. A working Iron Worker shall be employed

for maintenance on jobs of substantial size while concrete is being poured on reinforcing steel, wire mesh and paper back steeltex but will not be required as a stand-by man. All work in connection with the installation, alignment, repair & modification of panelized roofing systems, pre-engineered fabric structures, aluminum clarifier coverings, carports, ministorages, and dock planks. All work in connection with the installation, alignment, repair and modification of bleachers, planking and stadium seating. All work in connection of installation of amusement rides including, but not limited to, the erection and alignment of all track, machinery and related components.

Craft: Laborer (Union Rate)
Prevailing wage rates include the base rate as well as all applicable fringes

Landscaper	47.87
Furniture Mover	49.37
Group 1.....	53.03
Group 1A.....	51.16
Group 2.....	53.13
Group 3.....	53.28
Group 3A.....	56.71
Group 4.....	53.53
Group 4A.....	56.03
Group 5.....	53.83
Group 5A.....	55.78
Group 5A Foreman.....	56.28
Group 6 Nozzlemen, Rodmen.....	52.83
Gunmen, Materialmen.....	52.83
Reboundmen.....	53.18
Gunit Foreman.....	54.23

ADD ZONE RATE¹

In addition to LABORER rates add the applicable amounts per hour, calculated based on a road miles from either the Carson City Courthouse or the Washoe County Courthouse:

Zone 1	0 to 75 miles	\$0.00
Zone 2	75 to 150 miles	\$6.00
Zone 3	150 to 300 miles	\$7.00
Zone 4	300 miles or over	\$8.00

ADD PREMIUM PAY

Single shift jobs are eight (8) consecutive hours with a starting time between 5:30 am and 8:00 am. Saturdays should be paid at one and one-half (1.5) the regular straight time, and Sundays, holiday time worked and all hours worked over twelve (12) in one day are to be paid at double (2x) the regular rate.

SHIFT DIFFERENTIAL

Second (swing) and third (graveyard) shifts shall be paid 12.5% differential.

RECOGNIZED HOLIDAYS²

New Year's Day, President's Day, Memorial Day, Fourth of July, Labor Day, Admission Day, Thanksgiving Day, Day after Thanksgiving Day, Christmas Day

JOB DESCRIPTION: Excerpt from Agreement between AGC and LiUNA Local 169

The construction, erection, alteration, repair, modification, demolition, addition, improvement of all building, heavy and highway, utility, industrial and all other type(s) of construction.

[\(SEE LABORER GROUP CLASSIFICATIONS\)](#)

¹ No remote area pay shall be paid within ten (10) miles of employee's permanent place of residence in the State of Nevada.

² If any of these holidays fall on Sunday, the Monday following shall be considered a holiday

Craft: LUBRICATION AND SERVICE ENGINEER (EQUIPMENT GREASER
MOBILE AND GREASE RACK) (Union Rate)
Prevailing wage rates include the base rate as well as all applicable fringes

Lubrication and Service Engineer (Mobile and Grease Rack).....78.18

ADD ZONE RATE

In addition to LUBRICATION AND SERVICE ENGINEER (MOBILE AND GREASE RACK) rates add the applicable amounts per hour calculated based on a road miles from the Carson City Courthouse or Washoe County Courthouse.

Zone 1 – (Carson City or Washoe County Courthouse)	0 to 75 miles	\$0.00
Zone 2 – (Washoe County Courthouse)	75 to 150 miles	\$5.00
Zone 3 – (Washoe County Courthouse)	150 to 300 miles	\$6.00
Zone 4 (Washoe County Courthouse)	300 miles and over	\$7.00

ADD PREMIUM PAY

Regular shift is eight (8) consecutive hours starting between 5:00 am and 10:00 am. One and one-half (1.5) times the applicable straight-time rate for the day, shift, work, equipment, and classification shall be paid for all work performed on Saturday¹ and before a shift begins and after it ends, except when operating equipment servicing a craft that is receiving double time on commercial building construction, in which case double (2x) time shall be paid. All work performed on Sundays², holidays, and over twelve (12) hours in one (1) day shall be paid at two (2) times the appropriate hourly rate.

SHIFT DIFFERENTIAL

Add 12.5% to base rate for “Special/Night” Shift³

RECOGNIZED HOLIDAYS⁴

New Year's Day (January 1); Memorial Day (last Monday in May); Independence Day (July 4); Labor Day (1st Monday in September); Nevada Admission Day (last Friday in October); Thanksgiving Day (4th Thursday in November); the day after Thanksgiving Day; and Christmas Day (December 25).

[\(SEE OPERATING ENGINEERS LOCAL 3 GROUP 7\)](#)

¹ On any shift, Saturday shall be the twenty-four-hour period commencing at 12:00 midnight Friday.

² On any shift, Sunday shall be the twenty-four-hour period commencing at 12:00 midnight Saturday.

³ Work done outside the regular shift hours

⁴ Holidays falling on Sunday shall be overserved the following Monday

Craft: Mechanical Insulator (Union Rate)
Prevailing wage rates include the base rate as well as all applicable fringes

Mechanical Insulator-Mechanic.....	83.27
Mechanical Insulator-Foreman.....	89.27
Mechanical Insulator-General Foreman	91.27

ADD ZONE RATE

In addition to MECHANICAL INSULATOR rates add the applicable amounts per DAY, calculated based on a radius figured from Reno City Hall:

Zone 1	0 to 20 miles	\$18.00
Zone 2	21 to 40 miles	\$28.00
Zone 3	41 to 60 miles	\$38.00
Zone 4	Over 60 miles	\$140.00

ADD PREMIUM PAY

Workday commences at 8:00 am¹. One and one-half (1.5) times the minimum hourly wage rate be paid for the first two (2) hours of overtime work, directly following eight (8) hours Monday through Friday, and for the first ten (10) hours worked on Saturdays. Double (2x) the minimum hourly wage rate shall be paid for all other overtime worked Monday through Friday; in excess of ten (10) hours on Saturdays, Sundays, and holidays.

SHIFT DIFFERENTIAL²

Shift Work: 1st Shift³ paid at regular straight wage rate. 2nd Shift⁴ to be paid at 110% of the regular wage rate for the hours worked, plus one-half hour (0.5). 3rd Shift⁵ to be paid at 115% of the regular wage rate for the hours worked, plus one (1) hour.

RECOGNIZED HOLIDAYS⁶

New Year's Day, Martin Luther King Jr.'s Birthday, Memorial Day, Independence Day, Labor Day⁷, Veteran's Day, Thanksgiving Day, Day after Thanksgiving Day, Christmas Day.

JOB DESCRIPTION: Excerpt from the Int'l Assoc. of Heat and Frost Insulators and Allied Workers Local 16 and the No. CA Chapter. Western Insulation Contractors Assoc.

Lining of all mechanical room surfaces and air handling shafts. The filling and damming of fire stops and penetrations including, but not limited to, electrical and mechanical systems. All foam applications for the purpose of thermal, acoustical, or fire protective purposes, including RTV foams or equivalents, applied to mechanical or electrical systems. All duct lining, and duct wrapping, done on the job site, direct application and installation of fire protection of grease ducts, exhaust systems, or any other ductwork for acoustical or thermal purposes. The insulation of all field joints on pre-insulated underground piping, and the pouring of Gilsilite or its equivalent. Any finish material which is contiguous to the thermal or acoustical application. The preparation, distribution of materials on job sites, assembling, molding, spraying, pouring, mixing, hanging,

¹ May be changed to between 5 am and 8 am if particular job conditions permit

² If only one shift is worked, the pay rate shall be 110% other than the regular shift. Shift work must remain in effect for no less than five (5) consecutive working days. Must start on the 1st regular workday of the week. Should the shift be less than five (5) working days, the first eight (8) hours of each day shall be paid at the rate of one and one-half (1.5) times the applicable rate.

³ Starts at 8:00 am and ends and 4:30 pm.

⁴ Starts at 4:30 pm and ends at 12:30 am.

⁵ Starts at 12:30 am and ends at 8:00 am.

⁶ If a holiday falls on a Saturday the preceding Friday will be considered the holiday, if a holiday falls on Sunday the following Monday will be considered the holiday.

⁷ Triple (3) the regular straight time should be paid for all time worked on Labor Day

adjusting, repairing, dismantling, reconditioning, maintaining, finishing, and weather proofing of hot or cold thermal or acoustical insulation with such materials as may be specified. The application of any material, including metal and PVC jacketing, Alumaguard or equivalent, on piping, fittings, valves, flanges, boilers, ducts, plenums, flues, tanks, vats, equipment and any other hot or cold surface for the purpose of thermal control.

Craft: MILLWRIGHT (Union Rate)
Prevailing wage rates include the base rate as well as all applicable fringes

Millwright Journeyman.....	80.47
Millwright Welder.....	83.47
Millwright Foreman.....	85.36
Millwright General Foreman.....	90.74

ADD ZONE RATE

In addition to MILLWRIGHT rates add the applicable amounts per hour, calculated from City Hall in Reno, Nevada. The Employer agrees to provide each employee zone pay as established below if the project is further than forty-five (45) miles calculated via the "shortest route" filter using Google Maps from the address of city hall to respective dispatch points.

Zone 1	Up to 45 Miles	\$0.00
Zone 2	More than 45 miles but less than 101 Miles	\$4.00
Zone 3	101 or more Miles	\$6.00

ADD PREMIUM PAY

Monday through Friday, the first four (4) hours of overtime after eight (8) hours of straight-time work shall be paid at one and one half (1.5) times the straight-time rate of pay. All additional overtime will be paid at two (2) times the straight-time rate of pay.

On a four (4) day-ten (10) hour shift, Monday through Thursday or Tuesday through Friday, the first two (2) hours of overtime after ten (10) hours of straight-time work shall be paid at one and one half (1.5) times the straight-time rate of pay. All additional overtime will be paid at two (2) times the straight-time rate of pay.

On a four (4) day-ten (10) hour shift, the first twelve (12) hours of work on the fifth day (Friday or Saturday, as applicable) will be paid at one and one half (1.5) times the straight-time rate of pay; provided the fifth day is not a voluntary make-up day. All additional overtime shall be paid at two (2) times the straight-time rate of pay.

All work performed on Sunday and Holidays shall be paid at two (2) times the straight-time rate of pay. Any work performed on Labor Day shall be paid at triple (3x) the regular straight time hourly wage rate.

SHIFT DIFFERENTIAL

Two Shift Operation: Two dollars (\$2.00) per hour for work on the second shift¹.

Three Shift Operation: Two dollars (\$2.00) per hour for work on the second shift². Three dollars and 25/100 (\$3.25) per hour for work on the third shift³.

RECOGNIZED HOLIDAYS

New Year's Day, Washington's Birthday (President's Day), Memorial Day, 4th of July, Labor Day, Veteran's Day, Thanksgiving Day, Friday after Thanksgiving, Christmas Day.

JOB DESCRIPTION: Excerpt from Southwest Regional Council of Carpenters' Millwright Regional Master Construction Agreement, Local 1607

¹ Eight (8) or ten (10) hours of continuous employment between the hours of 6:00 p.m. and 6:00 a.m. except for meal period.

² Eight (8) hours of continuous employment between the hours of 6:00 p.m. and 6:00 a.m. except for meal period.

³ Eight (8) consecutive hours of employment, except for an unpaid meal period.

The machinery, equipment, processes and associated components listed below which are identified for the purpose of description only, falls within the jurisdiction of the United Brotherhood of Carpenters and Joiners of America (Millwrights). Although some components of machinery and/or equipment may be described in one application or location and not in another, it shall not be excluded from our craft jurisdiction when, to avoid repetition, it is not described in other applications, and such jurisdiction shall be applied to the initial commissioning, maintenance, decommissioning, and recommissioning of all associated machinery and/or equipment.

Loading, unloading, hoisting, rigging by any means, transferring, moving, cleaning, disassembling, assembling, moving and setting and removal of skids, welding, burning, erecting, calibrating, precision grouting, supporting, aligning, starting-up and testing, adjusting, repairing, and the maintaining of all machinery and equipment, be it powered by, or receiving power from, steam, gas, gasoline, diesel, biodiesel, hydrogen, jet, electric, pneumatic, magnetism, adiabatics, diabatics, isothermics, water, hydropneumatics, solar, thermal, mineral, atomic, rocket, nuclear, chemical, wind, waste product of any kind or any other source, regardless of whether or not such machinery or equipment is temporarily or permanently installed or located.

All activities necessary to: set all engines, motors, dynamos, generators, diesel generators, motor restraints and supports; install, measure and align with optical and/or electronic instruments when necessary the reactors, control, push and shut-down rods, rod pressure housing, drives, guide sleeves and other related equipment in reactors, turbines, castings, combustion chambers and all its related components; the attachment and final connection of the inlet manifolds and exhaust ducts, cylinders, diaphragms, gaskets, containment barriers, rotors, blade rings, blade or bucket assemblies, hydrogen coolers, blower assemblies, packing joints on hydrogen coolers, exciter or Alterex and all others, turning gear, extension box, welding of extension box, lagging, stretching of coupling bolts or others; perform oil flush; install turbine lube oil tank, pumps and related component skids, filters, thrust bearings, magnetic bearings, the sweating on and shrinking of bearings, couplings, shafts and others, sole plates and machine bases; perform all precision grouting using the following materials: epoxy, wet, non-shrink, dripacking or other types; perform demineralizing and hydromation; install mechanical dust systems, sensors, air compressors, super charges, coolers, boiler controls and linkage, thermal management systems, Bailey Meters or similar devices and their linkages; installation, maintenance and removal of all instrumentation, gauges, antennae and other communication devices, fluid drives, power drive trains, embedded guides for traveling screens, traveling screens, roller, slide, knife, lock and sluice gates, limit torques on mechanical valves, gates and others, tainter valves, limit switches, trips, triggers or switches, including the brackets that are attached to, stop logs, dam rollers, transfer cars and gear head motors.

The setting of variable drives, fans, coal cranes, truck cranes or other types, including servicing and the adjusting and aligning of mechanical equipment within the cranes, crane rails and all other types of rails which would carry mechanically activated equipment, including their alignment, installation, removal, servicing, and alignment of hydraulic and pneumatic lifts and passenger boarding bridges, monorail (all sizes), magnetic propulsion systems, trolleys, pumps and their associated components, packaging equipment, refrigerating equipment, chillers, and related equipment, lantern rings, packing glands, packing for pumps, pollution equipment, carbon absorbers and filtration, heat exchanges, grain, ball, hammer, roller mills, pulverizers and others, crushers and beaters, hoppers, bins, chutes and spouts, turn tables, shears, casing machines, robots, air-veyors, conveyors of all sizes, types, and styles regardless of the materials they are constructed with, or mechanically powered conveyances of any type, including their supports, people movers, x-ray and imaging & scanning machines, elevator and platform lifts, dock levelers and locks, roll-up and sectional doors, operable partitions, retractable roofs, magnetic separators, hoists, feeding machinery, Z-loaders, S-loaders, palletizers, Triax equipment, mechanical equipment in scrubbers, pack towers, precipitators, cooling towers and air cooled condensers.

Sewage, Brackish, Desalination, Water Treatment and Mineral Extraction Plants — the disassembly, fabricating, rigging, erecting and aligning of skimmers, rake mechanisms, feed wells, baffles, scum troughs, de-gritting equipment, bar screens, communitors, mixers, pumps, aeration systems, blowers, membrane filtration systems, sequencing batch reaction systems, including related, filter presses, sand filtration systems, ultra violet rack systems, mechanical drive assemblies, conveyors, lines, piping, flanges, brackets, supports, mono rails, gates and setting odor control and detection equipment, (excluding heating, ventilating and air conditioning work). The setting of thru-clean bar, straight line bar, trash, tritor drum, and disc screens, straight line grit, circuline grit, circuline sludge, and circuline mixer collectors, straight line, flash, horizontal slow, vertical slow, and vibra flow feeder machines, pre-aeration and settling tanks, covers for tanks, bowls and basins including stationary or mechanical covers regardless of materials, thickeners, rotoline distributors, sludge bed and settling pond cleaners, digestion systems, heaters, dyna-grind sewage screening grinders, screw pumps, spiral classifier, agitators, junk remover, hydro pulper, cooling fans, lube systems, selectifier screens, hydrosensors, fuel blowers, grizzly screens, trommels, table feeders, dryers, optical sorters, high tension separators, grip dewatering screens, flash mixer, horizontal slow mixer, vertical slow mixer, filter, cone and rotary presses, comminutors, barminutors, degreasers, rotometers, dehumidifiers, benches, pressure cleaning systems & devices, washers for cars, trucks, buses, trains, planes unmanned and autonomous vehicles and other types, hydraulic, servo and pneumatic units, shroud boxes, silencers, scales, load cells, eddy current clutches, disintegrators, dehairing machines, grain handling devices, laboratory equipment, machine shop equipment, ladle cars, stunning pens and doors and gates, activation equipment, racks, material handling platforms, access & egress platforms, catwalks, transition pieces, the handling and installation, of pulleys, gears, fluid couplings, sheaves and fly wheels, air vacuum, worm, belt, friction, rope, magnetic, chain and gear drives that are directly or indirectly coupled to motors, belts, chains, shafts, or screws, installation of legs, boots, guards and boot tanks, all bin and diverter valves, turn hands and indicators, shafting, bearing cable sprockets, cutting of all key seats in old and new work, troughs, chippers, calenders, rolls, winders, rewinders, slitters, cutters, wrapping machines, blowers, forging machines, pneumatic, electric and hydraulic rams, servo actuators, extractors, expellers and extruders, ball and dust collectors, splicing of ropes and cables.

Millwright craft jurisdiction on energy generation facilities shall include all loading, unloading, movement, hoisting, preparation, uncrating, preparation of nacelle units prior to installation or removal, installation, setting, removal, alignment, and final torquing and tensioning of any mechanical component used in the generation of power, including any incidental wiring or piping. This shall include all aspects of power trains, drive and tracking systems, elevation and azimuth drives, energy collection optimization systems, all rams, dampers and other stabilization devices, antennae, bearing housing assemblies and units, actuators, pulleys, gears, access points, rotational connections, mounting and alignment of tracks, axles, bearings, rotational joints, or any other device which allows for the automated or manual movement of equipment post-installation, all turbines, and wind, wave and tidal analysis equipment. It shall also include all work associated with energy collection and storage facilities, including the loading, unloading, movement, hoisting, preparation, installation, setting, and alignment of racking systems, torque tubes, modules, batteries, energy storage systems, cooling or control systems, inertia systems or other equipment or machinery, and all incidental wiring or piping thereof.

The laying out, fabrication and installation of protecting equipment including: machinery guards; the making and setting of templates for machinery; the fabrication of bolts, nuts, pans; the drilling or creating of holes in machinery for any equipment which the Millwrights install, remove, service or inspect, regardless of material; installation of all methods of access and egress and safety devices whether temporary or permanent; all welding and burning regardless of type; the fabrication of all lines, hose or tubing used in the lubrication, operation, cooling or heating of machinery, including the installation of all fluids used to operate, lubricate, cool or heat equipment installed by Millwrights; the cleaning or pressure cleaning of machinery; the machining, grinding, milling, broaching, boring, threading, lapping, field machining, technical bolting and keying that may be necessary for any part of equipment, including the starting up, breaking in, trial running and operational or functional testing of any equipment or machinery installed or handled by the Millwrights,

the initial programming of robotics for startup, and the incidental connection and disconnection of machinery and equipment from piping and electrical systems.

Rock, sand and gravel plants, mineral processing plants and batch or aggregate plants: Installation, removal and maintenance of all recycling equipment, separators, centrifuges, classifiers, grates, crushers, conveyors, chutes or piping from one piece of mechanical equipment into another piece of mechanical equipment, or from a vessel into a conveyor, or into other places or mechanical equipment or other mechanical equipment used (for the purpose of description only) to excavate material from one area to another from highways, roadways, waterways or elsewhere.

When optical instruments such as total stations or similar devices, automatic levels, builder's transits, precision jig transits, tilting levels, theodolites or other precision tools and instruments are used to locate, set, scan-to-BIM or as-Built measure and verify machines, these tools are considered a tool of the Millwright trade and are to be used by Millwrights to set the equipment or machinery.

Incidental asbestos removal on equipment in which Millwrights normally remove during maintenance and repair work. Any new equipment or technology designed to replace any of the equipment described above shall remain in the craft jurisdiction of the Millwrights.

Craft: OPERATING ENGINEER (Union Rate)
Prevailing wage rates include the base rate as well as all applicable fringes
Effective: 1/8/26

Group 1.....	73.16
Group 1A.....	75.92
Group 2.....	76.45
Group 3.....	76.72
Group 4.....	77.46
Group 5.....	77.77
Group 6.....	77.93
Group 7.....	78.18
Group 8.....	78.72
Group 9.....	79.09
Group 10.....	79.44
Group 10A.....	79.63
Group 11.....	79.87
Group 11A.....	81.51
Group 11B.....	82.32
Foreman.....	81.51
Add 12.5% to base rate for "Special/Night" Shift ¹	

[Add Operating Engineers Zone Pay](#)
[Add Premium Pay](#)

Craft: OPERATING ENGINEER (Union Rate)
STEEL FABRICATOR & ERECTOR
Prevailing wage rates include the base rate as well as all applicable fringes

Group 1.....	88.46
Group 1 Truck Crane Oiler.....	82.29
Group 1 Oiler.....	80.33
Group 2.....	86.95
Group 2 Truck Crane Oiler.....	82.04
Group 2 Oiler.....	80.12
Group 3.....	85.71
Group 3 Truck Crane Oiler.....	81.82
Group 3 Oiler.....	79.90
Group 3 Hydraulic.....	81.49
Group 4.....	83.98
Group 5.....	82.88
Add 12.5% to base rate for "Special/Night" Shift	

[Add Operating Engineers Zone Pay](#)
[Add Premium Pay](#)

¹ Work done outside the regular shift hours

Craft: OPERATING ENGINEER (Union Rate)
PILE DRIVER

Prevailing wage rates include the base rate as well as all applicable fringes

Group 1.....	87.93
Group 1 Truck Crane Oiler.....	82.42
Group 1 Oiler.....	80.53
Group 2.....	86.39
Group 2 Truck Crane Oiler.....	82.26
Group 2 Oiler.....	80.35
Group 3.....	84.94
Group 3 Truck Crane Oiler.....	82.04
Group 3 Oiler.....	80.12
Group 4.....	83.43
Group 5.....	82.32
Group 6.....	79.04
Group 7.....	80.25
Group 8.....	79.29

ADD ZONE RATE

In addition to **OPERATING ENGINEER PILE DRIVER**, rates add the applicable amounts per hour calculated based on a road miles from the Carson City Courthouse or Washoe County Courthouse

Zone 1 – (Carson City or Washoe County Courthouse)	0 to 75 miles	\$0.00
Zone 2 – (Washoe County Courthouse)	75 to 150 miles	\$5.00
Zone 3 – (Washoe County Courthouse)	150 to 300 miles	\$6.00
Zone 4 (Washoe County Courthouse)	300 miles and over	\$7.00

ADD PREMIUM PAY

Regular shift is eight (8) consecutive hours starting between 5:00 am and 10:00 am. One and one-half (1.5) times the applicable straight-time rate for the day, shift, work, equipment, and classification shall be paid for all work performed on Saturday¹ and before a shift begins and after it ends, except when operating equipment servicing a craft that is receiving double (2x) time on commercial building construction, in which case double (2x) time shall be paid. All work performed on Sundays², holidays, and over twelve (12) hours in one (1) day shall be paid at two (2) times the appropriate hourly rate.

SHIFT DIFFERENTIAL

Add 12.5% to base rate for "Special/Night" Shift³

RECOGNIZED HOLIDAYS⁴

New Year's Day (January 1); Memorial Day (last Monday in May); Independence Day (July 4); Labor Day (1st Monday in September); Nevada Admission Day (last Friday in October); Thanksgiving Day (4th Thursday in November); the day after Thanksgiving Day; and Christmas Day (December 25).

JOB DESCRIPTION: Excerpt from the Master Agreement for Northern Nevada between Nevada Chapter AGC and Operating Engineers Local 3, includes but is not limited to:

¹ On any shift, Saturday shall be the twenty-four-hour period commencing at 12:00 midnight Friday.

² On any shift, Sunday shall be the twenty-four-hour period commencing at 12:00 midnight Saturday.

³ Work done outside the regular shift hours

⁴ Holidays falling on Sunday shall be overserved the following Monday

Operate one or several types of power construction equipment, such as motor graders, bulldozers, scrapers, compressors, pumps, derricks, shovels, tractors, or front-end loaders to excavate, move, and grade earth, erect structures, or pour concrete or other hard surface pavement.

[\(SEE OPERATING ENGINEER GROUP CLASSIFICATIONS\)](#)

Craft: PAINTER (Union Rate)
Prevailing wage rates include the base rate as well as all applicable fringes
Effective: 1/8/26

Brush/Roller Painter.....	56.14
Spray Painter.....	58.14
Paperhanger.....	58.90
Specialty Pay (Faux Finish, Graining, Marbelizing).....	58.11
Swing Stage.....	58.64
Protective Coating Application-Brush.....	58.64
Protective Coating Application-Industrial Spray.....	60.64
Foreman (3 or More) \$2.50 above highest paid journeyman being supervised	
Foreman (6 or more) \$3.50 above highest paid journeyman being supervised	

ADD ZONE RATE

In addition to PAINTER rates add the applicable amounts per day calculated based on road miles from the Washoe County Court House¹.

Zone 1	0 to 70 miles	\$0.00
Zone 2	Over 70 miles	\$75.00

ADD PREMIUM PAY

Workday is from 6:00 am to 6:00 pm. Regular workweek is Monday through Friday. The first four (4) hours worked outside a regular constituted shift² and the first ten (10) hours worked on Saturday will be paid at one and one-half (1.5) the straight time rate. All hours worked beyond twelve (12) hours, hours worked beyond ten (10) on Saturday, and hours worked on Sundays³ and holidays are to be paid at two (2) times the straight time.

SHIFT DIFFERENTIAL

Shift work⁴ is to be paid ten percent (10%) above the employee's Taxable Net Wage.

RECOGNIZED HOLIDAYS⁵

New Year's Day, Memorial Day, Fourth of July, Labor Day, Admission Day (last Friday of October), Thanksgiving Day, Day after Thanksgiving Day, Christmas Day.

JOB DESCRIPTION: Excerpt from Agreement between DC 16 and Independent Painting Contractors of Northern Nevada, Local 567.

Covered work shall be and mean the following materials and application methods: paints, pigments, oils, turpentine, Japan dryers, thinners, varnishes, lacquers, shellac, stains, fillers, waxes, cement, joint cement, water and other vehicles; mediums that may be mixed and applied to the surfaces of materials and buildings, edifices, structures, monuments and the appurtenances thereto, of every type and description in their natural state of condition, or constructed or fabricated of any material or materials, whatsoever and provided; work or services pertaining to: the application texture, acoustic, plaster and stucco materials, incidental repairs, of all types and thickness on all surfaces and all such scope and application under the applicable Nevada Contractor License Classifications.

¹Excludes the City limits of Fallon and the Fallon NAS.

² Regular constituted shift is a 5/8 or 4/10 schedule.

³ Work beginning after 9:00 pm on Sunday and ends on Monday is considered Monday work.

⁴ Shift work is work performed outside the regular workday.

⁵ No work shall be permitted on Labor Day or Christmas Day under any conditions. If any holidays fall on Sunday, the Monday following shall be considered the holiday.

Painting, of all drywall and thin wall type surfaces, flushing or concrete surfaces, caulking and sealants between sheetrock walls and/or ceilings and floors of other materials.

Application of wallpapers, wall fabrics and all types of coverings or coatings whether decorative or protective and all preparations necessary before said application.

Application of protective coatings or products of similar nature whether they are plastic, vinyl, acrylics, epoxies, esters, urethans, etc., or any new products of this nature including the application to floor surfaces.

Applications of bond breaker, water repellant, damp proofing and/or waterproofing materials of all types.

Finishing and surface preparation on all hardwood or softwood floors and furniture at jobsites.

Priming and finish coats on fabricated metal or steel products.

Application of all fire retardant, fireproofing and/or insulation materials used on structural items or as architectural finishes.

Cleaning, polishing and refinishing of metal and masonry surfaces. "Steeplejack work".

Preparation and decoration of all types; including drywall repairs and incidental repair related skimming, abrasive blasting, steam cleaning, building washing, hydro blasting, water blasting and the methods used in the removal of previously painted surfaces; including caulking, tuck pointing, spackling and wood dough work.

Application of hypolan, neoprene, and all similar products.

Lead removal and encapsulation.

Painting of lines, arrows, bumpers, curbs, etc.; on parking lots, airfields, highways, game courts (both indoor and outdoor) and other such surfaces; installation and maintenance thereof, including lines of metal, plastic or composition materials used instead of paint.

All products and methods of application which have or may be awarded to the Painters International through jurisdictional procedures.

Craft: PILE DRIVER (Union Rate) ¹

Prevailing wage rates include the base rate as well as all applicable fringes

Pile Driver-Journeyman.....	64.92
Pile Driver-Welder.....	65.92
Pile Driver-Foreman.....	68.98
Pile Driver-General Foreman.....	73.44
Tender.....	68.98
Stand-By Diver.....	69.98
Diver-Diving (Wet Pay).....	115.61

ADD ZONE RATE

In addition to **PILE DRIVER**, rates add the applicable amounts per hour calculated based on road miles from the Washoe County Courthouse.

Zone 1	Within 75 road miles	\$0.00
Zone 2	Between 75 to 150 road miles	\$6.00
Zone 3	Between 150 to 300 road miles	\$7.00
Zone 4	In excess of 300 road miles	\$8.00

JOB DESCRIPTION:

Move hand and foot levers of hoisting equipment to position piling leads, hoist piling into leads, and position hammers over pilings.

Move levers and turn valves to activate power hammers, or to raise and lower drophammers that drive piles to required depths.

Drive pilings to provide support for buildings or other structures, using heavy equipment with a pile driver head.

Conduct pre-operational checks on equipment to ensure proper functioning.

Clean, lubricate, and refill equipment.

Controlling Machines and Processes — Using either control mechanisms or direct physical activity to operate machines or processes (not including computers or vehicles).

Operating Vehicles, Mechanized Devices, or Equipment — Running, maneuvering, navigating, or driving vehicles or mechanized equipment, such as forklifts, passenger vehicles, aircraft, or watercraft.

Inspecting Equipment, Structures, or Materials — Inspecting equipment, structures, or materials to identify the cause of errors or other problems or defects.

Handling and Moving Objects — Using hands and arms in handling, installing, positioning, and moving materials, and manipulating things.

Repairing and Maintaining Mechanical Equipment — Servicing, repairing, adjusting, and testing machines, devices, moving parts, and equipment that operate primarily on the basis of mechanical (not electronic) principles.

Operate cranes, hoists, or other moving or lifting equipment.

Operate heavy-duty construction or installation equipment.

Position structural components.

Inspect equipment or tools to be used in construction or excavation.

Clean equipment or facilities.

¹ Job description copied from O*NET OnLine

Craft: PLASTERER (Union Rate)
Prevailing wage rates include the base rate as well as all applicable fringes

Plasterer-Journeyman.....	58.62
Plasterer-Foreman.....	62.84

ADD ZONE RATE

In addition to PLASTERER rates add the applicable amounts per hour, calculated from South Virginia and Mill Street, Reno, Nevada:

Zone 1	0 to 70 miles	\$0.00
Zone 2	70 miles and over	\$8.00

ADD PREMIUM PAY¹

One and one-half (1.5) times the regular straight time hourly rate shall be paid for the first two (2) hours worked over eight (8) hours Monday through Friday, and for the first ten (10) hours on Saturday. Double (2x) the regular straight time rate shall be paid for all hours worked over ten (10) hours Monday through Saturday. All hours worked on Sundays and holidays shall be paid at double (2x) the regular straight time rate.

SHIFT DIFFERENTIAL

Multiple shifts may be established for three (3) or more consecutive working days². 2nd shift shall be paid at 6.5% over the regular rate and 3rd shift shall be paid at 13% over the regular rate. The Friday graveyard shift ending on Saturday morning will be considered Friday work. The Saturday graveyard shift ending on Sunday morning will be considered Saturday work. The Sunday graveyard shift ending on Monday morning will be considered Sunday work

RECOGNIZED HOLIDAYS³

New Year's Day, Memorial Day, Fourth of July, Labor Day, Admissions Day, Thanksgiving Day and the Friday after Thanksgiving and also Christmas Day.

JOB DESCRIPTION: Excerpt from the Operative Plasters' & Cement Masons' Northern Nevada OP&CMIA Local 797 Master Labor Agreement, includes but is not limited to:

All building construction, including but not limited to the construction, erection, alteration, repair, modification, demolition, addition, or improvement in whole or in part of any building structures.

All interior or exterior plastering construction, restoration, repair and inspection of cement, stucco, stone imitation or any patent material when ornamental molded plaster, and the setting of same. All specialty finishes such as veneer, venetian, marmoreno and grasseo. All custom and specialty finishes, including but not limited to custom rock, carved plaster, brick and block veneer, stone and wood. Smooth and finish surfaces of full system E.I.F.S. including sticking and shaping of foam pieces or surfaces by adhesive or mechanical installation. All spray or troweled on fireproofing, including cementitious and intumescent products. All plaster acoustical finish systems including, but not limited to, BASWA Phon and Fellert.

¹ Additional Premium Pay: Nozzle Man w/Certification=\$2.50 above base rate. First Rod Man Pay= \$1.50 above base rate. High Time Pay= \$2.50 above base rate.

² The Union must be notified in writing twenty-four (24) hours in advance.

³ If any holidays fall on Sunday, the Monday following shall be considered the holiday

Craft: PLUMBER/PIPEFITTER (Union Rate)
Prevailing wage rates include the base rate as well as all applicable fringes

Plumber/Pipefitter-Journeyman.....	81.10
Plumber/Pipefitter-Foreman.....	86.44
Plumber/Pipefitter-General Foreman.....	91.78

ADD ZONE RATE¹

In addition to PLUMBER/PIPEFITTER rates add the applicable amounts per statute air mile radius from the Nevada freeway interchange of Interstate 80 and 580.

Zone 1	0 to 75	\$0.00
Zone 2	Over 75 miles	\$8.00

ADD PREMIUM PAY

Normal start time is between 5:00 am and 8:00 am. The first two (2) hours of overtime and work on Saturdays to be paid at one and one half (1.5) the straight time rate. After the first two (2) overtime hours, Sundays, holidays, and all hours worked over twelve (12) shall be paid at double time (2x).

RECOGNIZED HOLIDAYS²

New Year's Day, Memorial Day, July 4th, Friday before Labor Day, Labor Day, Nevada Admission Day (last Friday of October), Thanksgiving Day, the Friday after Thanksgiving Day, Day Before Christmas, Christmas Day

JOB DESCRIPTION Excerpt from Agreement between LU 350 of United Assoc. of Journeymen and Apprentices of the Plumbing and Pipefitting Industry of United States and Canada.

Installation of all heating and refrigeration systems and competent parts thereof, including fabrication, assembling, erection installation, dismantling, repairing, reconditioning, adjusting, altering servicing, handling, distributing, and tying on all piping materials appurtenances and equipment by method, including all hangars and supports of every description, all other work including the the trade relevant to oil burner and all other types of heating and refrigeration equipment including low voltage controls.

¹ A separate free zone will be established for employees permanently residing and working within a seventy-five (75) statute air mile radius of the Elko, Nevada Post Office

² If a holiday falls on Saturday it shall be observed the preceding Friday; if a holiday falls on Sunday, it shall be observed the following Monday

Craft: REFRIGERATION MECHANIC (Union Rate)
Prevailing wage rates include the base rate as well as all applicable fringes
Effective: 1/8/26

Refrigeration-Journeyman.....	69.64
Refrigeration -Foreman.....	73.95
Refrigeration -General Foreman.....	78.26

ADD ZONE RATE¹

In addition to REFRIGERATION MECHANIC rates add the applicable amounts per statute air mile radius from the Nevada freeway interchange of Interstate 80 and 580.

Zone 1	0 to 75	\$0.00
Zone 2	Over 75 miles	\$8.00

ADD PREMIUM PAY

Normal start time is between 5:00 am and 8:00 am. The first two (2) hours of overtime and work on Saturdays to be paid at one and one half (1.5) the straight time rate. After the first two (2) overtime hours, Sundays, holidays, and all hours worked over twelve (12) shall be paid at double time (2x).

RECOGNIZED HOLIDAYS²

New Year's Day, Memorial Day, July 4th, Friday before Labor Day, Labor Day, Nevada Admission Day (last Friday of October), Thanksgiving Day, the Friday after Thanksgiving Day, Day Before Christmas, Christmas Day.

JOB DESCRIPTION Excerpt from Agreement between LU 350 of United Assoc. of Journeymen and Apprentices of the Plumbing and Pipefitting Industry of United States and Canada.

Installation of all heating and refrigeration systems and competent parts thereof, including fabrication, assembling, erection installation, dismantling, repairing, reconditioning, adjusting, altering servicing, handling, distributing, and tying on all piping materials appurtenances and equipment by method, including all hangars and supports of every description, all other work including the trade relevant to oil burner and all other types of heating and refrigeration equipment including low voltage controls.

¹ A separate free zone will be established for employees permanently residing and working within a seventy-five (75) statute air mile radius of the Elko, Nevada Post Office

² If a holiday falls on Saturday it shall be observed the preceding Friday; if a holiday falls on Sunday, it shall be observed the following Monday

Craft: ROOFER (Union Rate)
(Does not include sheet metal roofs)

Prevailing wage rates include the base rate as well as all applicable fringes

Roofer-Journeyman.....	53.18
Roofer-Foreman.....	61.33

ADD PREMIUM PAY

Any work performed in excess of ten (10) hours per day or forty hours per week shall be paid at the rate of one and one-half times (1.5) the regular straight time rate of pay. Two (2) times the regular wage shall be paid for all work performed on Sundays and holidays.

RECOGNIZED HOLIDAYS¹

New Year's Day, Washington's Birthday (President's Day), Memorial Day, 4th of July, Labor Day, Veteran's Day, Thanksgiving Day, the Friday after Thanksgiving, Christmas Day.

JOB DESCRIPTION Excerpt from Roofers, Waterproofers, and Allied Workers Local 162.

Slate and Tile roofers shall include in their work jurisdiction the following work processes and types of materials. These shall include but not limited to:

1. All slate where used for roofing of any size, shape or color, used in any manner laid, including flat or promenade slates, with necessary metal flashing to make water-tight.
2. All tile where used for roofing of any size, shape or color, used in any manner laid, including flat or promenade tile, with necessary metal flashing to make watertight.
3. All asbestos shingles where used for roofing of any size, shape or color, and in any manner, laid with necessary metal flashing to make watertight.
4. All cementing in, on or around the said slate or tile roof or promenade.
5. All laying of felt, paper, membranes, ice shields, vapor barriers or similar underlayments on substrates.
6. All dressing, punching and cutting of all roof slate or tile.
7. All operation of slate cutting or punching machinery.
8. All substitute material taking the place of slate or tile, as asbestos slate or tile, cement or composition tile, including shingles of composition wood and metal tile.
9. All removal of slate or tile roofing as defined above when a roof is to be reapplied in their place.
10. All solar or photovoltaic cell-type roofing systems used to transform solar energy to electrical energy.

Composition roofers and damp and waterproof workers shall include in their work jurisdiction the following work processes and types of materials. These shall include but not limited to:

1. All organic or inorganic felts and fabrics that comprise the reinforcing membrane of built-up roofing and waterproofing systems.
2. All waterproofing using bituminous products whether structures are above or below grade.
3. All forms of plastic, slate, slag, gravel, or rock roofing, including all types of aggregates, blocks, bricks, stones or pavers used to ballast or protect Inverted Roof Membrane Assembly (IRMA) roofs, or roofs of similar construction where the insulation is laid over the roof membrane.
4. All kinds of asphalt and composition roofing and waterproofing.
5. All base flashings, curb flashings, and counter flashings of bituminous composition used to roof or waterproof intersections of horizontal surfaces.
6. All components of composition roofing systems used to seal the roof, including but not limited to compression seals, termination bars, lath, roof cement and reinforcements, caulking and sealants.

¹ If a holiday falls on Saturday it shall be observed the preceding Friday; if a holiday falls on Sunday, it shall be observed the following Monday

7. All kinds of coal tar pitch and coal tar bitumen roofing and waterproofing.
8. All cleaning, preparing, priming and sealing of roof decks and surfaces that receive roofing, dampproofing and/or waterproofing.
9. All rock asphalt and composition roofing.
10. All rock asphalt mastic when used for damp and waterproofing.
11. All prepared paper roofing.
12. All mineral surfaced roofing, including 90lb., and 818, whether nailed, mopped with bitumen, or applied with mastic or adhesive.
13. All compressed paper, chemically prepared paper, and burlap when used for roofing or damp and waterproofing purposes, with or without coating.
14. All substrates used on the roof deck for fireproofing or any materials used as a support or nailing surface for the roofing system over the deck.
15. All damp resisting preparations when applied with a mop, brush, roller, swab, trowel, or spray system inside or outside of structure.
16. All damp course, sheeting or coating on all foundation work.
17. All tarred floors.
18. All wood block floors that are set in and/or coated with bituminous products.
19. All waterproofing of shower pans and/or stalls.
20. All laying of tile, wood block or brick, when laid in pitch, tar, asphalt mastic, marmolite, or any form of bituminous products.
21. All forms of insulation used as part of, or in connection with, roofing, waterproofing or dampproofing.
22. All forms of composite insulations having nailable surfaces (e.g. plywood, pressboard, chipboard, drywall, or other laminates) bonded to the insulation wherever such composite insulations are used as an integral thermal insulating component of the roofing system.
23. All forms of protection boards, walkway pads and roof treads used in composition roofing or waterproofing to protect the membrane from damage.
24. All types of coatings, toppings and finishes used on the roof surfaces.
25. All solar or photovoltaic cell-type structures that are used as substitutes for ballast or membrane protection.
26. All solar or photovoltaic cell-type roof membrane systems used to transform solar energy to electrical energy.

Composition roofers and damp and waterproof workers shall also include in their work jurisdiction the following work processes and types of materials. These shall include but not limited to:

1. All forms of elastomeric and/or plastic (elasto-plastic) roofing systems, both sheet and liquid applied, whether single-ply or multi-ply. These shall include but not limited to:
 - a. PVC (polyvinyl chloride systems)
 - b. Butyl Rubber
 - c. EPDM (Ethylene-propylene diene monomer)
 - d. PIB (polyisobutylene)
 - e. CPE (chlorinated polyethylene)
 - f. CSPE (chlorosulfonated polyethylene)
 - g. Modified bitumens
 - h. TPO Membrane (Thermo Plastic Olefin)
2. All sealing and caulking of seams and joints on these roofing systems by heat or solvent welding or by adhesives or butyl tapes or any other means.
3. All base flashings, curb flashings and counter flashings of elasto-plastic composition as outlined
4. All components of elasto-plastic roofing systems used to seal the roof including but not limited to, compression seals, termination bars, caulking and sealants.

5. All insulations applied with the above systems, whether laid dry, mechanically fastened, or attached with adhesives, to include any gypsum board and/or fire barrier required.
6. All forms of composite insulations having nailable surfaces (e.g. plywood, chipboard, drywall, or other laminates) bonded to the insulation wherever such composite insulations are used as an integral thermal insulating component of the roofing system.
7. All types of aggregates, blocks, bricks, stones, or units of photovoltaic cell construction used to ballast these elasto-plastic systems.
8. All types of aggregates, blocks, stones, pavers or units of photovoltaic cell construction used to ballast or protect Inverted Roofing Membrane Assembly (IRMA) roofs, or roofs of similar construction where the insulation is laid over the roof membrane.
9. All sealing and caulking of seams and joints on these elasto-plastic systems to ensure water-tightness.
10. All liquid-type elasto-plastic preparations for roofing, damp or waterproofing when applied with a squeegee, trowel, roller or spray equipment, whether applied inside or outside of the building.
11. All sheet-type, elasto-plastic systems, whether single or multi-ply for waterproofing either inside or outside of a building.
12. All cleaning, preparing, priming and sealing of surfaces to be roofed, dampproofed or waterproofed, whether done by roller, mop, swab, three-knot brush, squeegee, spray systems, or any other means of application.
13. All types of pre-formed panels and rolls used in waterproofing (Volclay, Bentonite etc.)
14. All applications of protection boards to prevent damage to the dampproofing or waterproofing membrane by other crafts or during back-filling operations.
15. All handling of roofing, damp and waterproofing materials.
16. All hoisting and storing of roofing, damp and waterproofing materials.
17. All types of spray-in-place foams such as urethane, polyurethane, or polyisocyanurate, the machinery and equipment used to apply them, and the coatings that are applied over them.
18. All types of resaturants, coatings, mastics and toppings when used for roof maintenance and repairs.
19. All wrapping and/or coating of underground pipelines with bitumastic enamel or cold process, polykin tape, tapecoat, or other asphaltic coatings or tape inside or outside of pipe, whether done by roller, mop, swab, three-knot brush, or spray systems. Preparation of surface by sand blasting or wire brushing.
20. All operation of jeeper or holiday detectors.
21. All Zonolite or Cellular Concrete Roof Insulation and all materials, the machinery and equipment used to apply them.
22. All materials laminated to roofing and/or insulation systems.

Craft: SHEET METAL WORKERS (Union Rate)
Prevailing wage rates include the base rate as well as all applicable fringes

Sheet Metal Worker Journeyman.....	80.65
Sheet Metal Worker -Foreman.....	85.40
Sheet Metal Worker -General Foreman.....	90.15

ADD ZONE RATE¹

In addition to SHEET METAL rates add the applicable amounts per hour, calculated based on a road from the courthouse in Reno, Nevada:

Zone 1	0 to 75 miles	\$0.00
Zone 2	75 to 100 miles	\$5.00
Zone 3	Over 100 miles	\$10.00 the employee shall be provided reasonable lodging and meal expenses.

ADD PREMIUM PAY

Regular working day is between 6:00 am and 4:30 pm Monday through Friday². The first eight (8) hours worked on Saturday shall be paid at one and one-half (1.5) times the regular rate. All work after ten (10) continuous hours; all hours worked beyond eight (8) on Saturday; and all hours worked on Sundays and holidays will be compensated at double (2x) the regular rate.

SHIFT DIFFERENTIAL

Add 10% to taxable wage for "Second" (evening) Shift³; and 15% to the taxable wage for "Third" (graveyard) Shift⁴

RECOGNIZED HOLIDAYS⁵

New Year's Day, Memorial Day, Independence Day, Friday before Labor Day, Labor Day, Nevada Day, Thanksgiving Day, Day after Thanksgiving, Day before Christmas, Christmas Day or days locally observed as such, and Sunday shall be recognized as holidays.

JOB DESCRIPTION: Excerpt from Sheet Metal Local 26 Collective Bargaining Agreement.

Manufacture, fabrication, assembling, handling, erection, installation, dismantling, conditioning, adjustment, alteration, repairing and servicing of all ferrous or nonferrous metal work and all other materials used in lieu thereof and of all HVAC systems, air veyor systems, exhaust systems, and air-handling systems regardless of material used including the setting of all equipment and all reinforcements in connection therewith; all lagging over insulation and all duct lining; testing and balancing of all air-handling equipment and duct work; the preparation of all shop and field sketches whether manually drawn or computer assisted used in fabrication and erection, including those taken from original architectural and engineering drawings or sketches; metal exterior wall systems, metal roofing; and all other work included in the jurisdictional claims of International Association of Sheet Metal, Air, Rail and Transportation Workers.

¹A separate free zone will be established for employees permanently residing and working within a seventy-five (75) mile radius of the Elko, Nevada Post Office

² At the Employers discretion a regular work week, may include ten (10) hour days at four (4) days per week.

³ When a second shift (evening) is required, the second shift may start any time following the day shift. If the second shift extends past midnight, the entire second shift shall be paid at the graveyard shift rate.

⁴ When three (3) shifts are required, the graveyard shift will begin at 12:00 am on Monday. The day shift shall begin at 6:00 am and end at 4:30 pm. The evening shift will begin at 4:00 pm on Monday.

⁵ If a holiday falls on Saturday, it shall be recognized on the preceding Friday; if a holiday falls on Sunday, it shall be recognized the following Monday

Craft: SOILS and MATERIAL TESTER (Non-Union Rate)
Prevailing wage rates include the base rate as well as all applicable fringes

Soils and Materials Tester.....	51.27
---------------------------------	-------

Craft: SPRINKLER FITTER (Union Rate)
Prevailing wage rates include the base rate as well as all applicable fringes
Effective: 1/8/26

Sprinkler Fitter-Journeyman.....	84.92
Sprinkler Fitter Foreman.....	88.17
Sprinkler Fitter General Foreman.....	90.42

ADD ZONE RATE

In addition to SPRINKLER FITTER rates add the applicable amounts per day, calculated based on a road from the courthouse in Reno, Nevada:

Zone 1	0 to 60 miles	\$0.00
Zone 2	60 to 80 miles	\$28.00
Zone 3	80 to 100 miles	\$37.00
Zone 4	Over 100 miles	\$140.00

ADD PREMIUM PAY

The standard workday and week shall be eight (8) consecutive hours of work between 6:00 am and 6:00 pm., Monday through Friday. Time worked on Sundays and holidays shall be double (2x) the regular rate of pay.

SHIFT DIFFERENTIAL

Add 15% to base rate for "Second & Third" Shift¹

RECOGNIZED HOLIDAYS²:

New Year's Day, Memorial Day, July 4th, Labor Day, Thanksgiving Day, and Christmas Day.

JOB DESCRIPTION: Excerpt from between National Fire Sprinkler Association and Road Sprinkler Fitters Local 669.

Installing, dismantling, maintenance, repairs, adjustments and corrections of all fire protection and fire control systems Including the unloading, handling by hand, power equipment and installation of all piping or tubing, appurtenances and equipment pertaining thereto, including both overhead and underground water mains, fire hydrants and hydrant mains, standpipes, and hose connections to sprinkler systems, sprinkler tank heaters, air lines and thermal systems used in connection with sprinkler and alarms systems, also all tanks and pumps connected thereto. Also including shall be CO2 and Cardox Systems, Dry Chemical Systems, Foam Systems and all other fire protection systems, but excluding steam fire protection systems.

¹ Work done outside regular shift hours

² When a holiday falls on a Sunday the following Monday shall be considered the holiday, when a holiday falls on Saturday, the preceding Friday shall be considered the holiday

Craft: SURVEYOR (Union Rate)

Prevailing wage rates include the base rate as well as all applicable fringes.

Rodman/Chainman.....	72.97
Chief of Party Surveyor.....	75.69

ADD PREMIUM PAY

One and one-half (1.5) times the applicable straight-time rate for all work performed before a shift¹ begins and after it ends, and for all Saturday work in excess of forty (40) hours in one (1) work week. Double (2x) the applicable straight time rate after twelve (12) hours in any one shift. Any work performed on Sundays and holidays shall be paid at two (2) times the applicable straight time rate.

RECOGNIZED HOLIDAYS²

New Year's Day (January 1); President's Day (3rd Monday in February), Memorial Day (last Monday in May); Independence Day (July 4); Labor Day (1st Monday in September); Nevada Admission Day (last Friday in October); Thanksgiving Day (4th Thursday in November); the day after Thanksgiving Day; and Christmas Day (December 25).

JOB DESCRIPTION: Excerpt from Operating Engineers Local 3 Agreement, includes but is not limited to:

1. Planning ground surveys designed to establish base lines, elevation and other geodetic measurements;
2. Compiling data relevant to the shape, contour, gravitation, location, elevation and dimension of land and land features on or near the surface of the Earth for engineering, map making, mining, land evaluation, construction and other purposes;
3. Surveying bodies of water to determine navigable channels and to secure data for construction of breakwaters, piers and other marine structures;
4. Computing data necessary for driving and connecting underground passages, underground storage and volume of underground deposits.

¹ Night shifts are all shifts starting between 4:00 pm and 4:00 am and shall be paid twelve and one-half percent (12.5%) differential in addition to his/her regular pay.

² Holidays falling on Sunday shall be observed the following Monday, holidays falling on Saturday shall be observed the preceding Friday

Craft: TAPER (Union Rate)
Prevailing wage rates include the base rate as well as all applicable fringes

Taper-Journeyman.....	63.36
Taper-Foreman.....	67.96

ADD ZONE RATE

In addition to TAPER rates add the applicable amounts per day calculated based on road miles from the Washoe County Court House¹.

Zone 1	0 to 70 miles	\$0.00
Zone 2	Over 70 miles	\$75.00

ADD PREMIUM PAY

The regular workweek shall consist of five (5) eight (8) hour workdays, or four (4) consecutive (10) hour workdays between Monday through Friday between 6:00 am and 6:00 pm. Saturday work will be paid at one and one-half (1.5) times the straight time rate for the first ten (10) hours, all additional hours shall be paid at double (2x). Sundays², holidays, and any hours over twelve (12) shall be paid at double (2x) the straight rate.

SHIFT DIFFERENTIAL

Second Shift, Afternoon Shift, seven (7) hours work for eight (8) hours pay at the regular rate of wages.

Third Shift, Graveyard Shift, six and one-half (6.5) hours work for eight (8) hours pay at the regular rate of wages.

RECOGNIZED HOLIDAYS³

New Year's Day, Memorial Day, Fourth of July, Labor Day, Admission Day (last Friday of October, Thanksgiving Day, Day after Thanksgiving Day, Christmas Day.

JOB DESCRIPTION: Excerpt from Agreement between DC 16 and the independent Drywall Contractors of Northern Nevada.

Shall include (but not be limited to) all work operations, including distribution to the point of application, as follows:

(a) Work or services pertaining to the preparation, spotting, pointing, detailing, flushing, sanding and finishing of interior and/or exterior gypsum, drywall, thin wall, concrete, steel, wood and plaster surfaces, spackling of all surfaces where adhesive materials are used; and all drywall pointing, taping and finishing.

(b) Work or services pertaining to the application of all finish or flushing materials regardless of method of application or type of surface on which materials are applied, including but not limited to texture and simulated acoustic materials of all types and the application of radiant heat fill and steel fireproofing materials.

(c) Work or services pertaining to the installation of protective coverings and masking prior to the application of finish materials.

(d) The operation and care of all taping tools and texturing equipment used in the finishing and texturing of drywall and other surfaces including brushes, rollers, spray texturing equipment, miscellaneous hand, mechanical, and power tools, and the operation and maintenance of compressors required in the finishing and texturing of such surfaces.

(e) No limitation shall be placed on the work by reason of the surface, type of material or purpose for which the materials used are designed or intended.

¹Excludes the City limits of Fallon and the Fallon NAS.

² Any work beginning after 9:00 pm Sunday that ends on Monday shall be considered Monday work. Any hours worked prior to 9:00 pm Sunday would be considered Sunday work and shall be paid at two (2) times the regular straight time rate of pay.

³ No work shall be permitted on Labor Day or Christmas Day under any circumstances. Holidays falling on a Saturday shall be observed the prior Friday. Holidays falling on Sunday, the Monday following shall be observed.

(f) The cleanup of all materials and debris occasioned by any job operation at the site of construction, alteration, or repair undertaken whether such operation occurs on the interior or exterior of a building structure.

Craft: TILE SETTER/TERRAZZO WORKER/MARBLE MASON FINISHER (Non-Union Rate)¹
Prevailing wage rates include the base rate as well as all applicable fringes

Tile Setter/Terrazzo Worker/Mable Mason Finisher.....43.46

JOB DESCRIPTION TILE FINISHER:

- Apply a mixture of cement, sand, pigment, or marble chips to floors, stairways, and cabinet fixtures to fashion durable and decorative surfaces.
- Measure designated amounts of ingredients for terrazzo or grout, according to standard formulas and specifications, using graduated containers and scales, and load ingredients into portable mixer.
- Grind surfaces with a power grinder, or polish surfaces with polishing or surfacing machines.
- Cut metal division strips and press them into the terrazzo base for joints or changes of color to form designs or patterns or to help prevent cracks.
- Blend marble chip mixtures, place into panels, and push a roller over the surface to embed the chips.
- Modify mixing, grouting, grinding, or cleaning procedures, according to type of installation or material used.
- Spread, level, or smooth concrete or terrazzo mixtures to form bases or finished surfaces, using rakes, shovels, hand or power trowels, hand or power screeds, or floats.
- Grind curved surfaces or areas inaccessible to surfacing machine, such as stairways or cabinet tops, with portable hand grinder.
- Wash polished terrazzo surface, using cleaner and water, and apply sealer and curing agent according to manufacturer's specifications, using brush or sprayer.
- Position and secure moisture membrane and wire mesh in preparation for pouring base materials for terrazzo installation.
- Fill slight grinding depressions with matching grout material and hand-trowel for a smooth, uniform surface.
- Clean installation site, mixing and storage areas, tools, machines, and equipment, and store materials and equipment.
- Sprinkle colored marble or stone chips, powdered steel, or coloring powder over surface to produce prescribed finish.
- Wet surface to prepare for bonding, fill holes and cracks with grout or slurry, and smooth with a trowel.
- Mix cement, sand, and water to produce concrete, grout, or slurry, using hoe, trowel, tamper, scraper, or concrete-mixing machine.
- Chip, scrape, or grind high spots, ridges, or rough projections to finish concrete, using pneumatic chisel, hand chisel, or other hand tools.
- Mold expansion joints and edges, using edging tools, jointers, or straightedges.
- Move terrazzo installation materials, tools, machines, or work devices to work areas, manually or using wheelbarrow.
- Clean chipped area, using wire brush, and feel and observe surface to determine if it is rough or uneven.
- Repair concrete by cutting out damaged areas, drilling holes for reinforcing rods, and positioning reinforcing rods, using power saw and drill.
- Precast terrazzo blocks in wooden forms.
- Wet concrete surface and rub with stone to smooth surface and obtain specified finish.
- Build wooden molds, clamping molds around areas to be repaired, or setting up frames to the proper depth and alignment.

¹ Job description copied from O*NET OnLine

- Spread roofing paper on surface of foundation and spread concrete onto roofing paper with trowel to form terrazzo base.
- Produce rough concrete surface, using broom.
- Remove frames when the foundation is dry.
- Signal truck driver to position truck to facilitate pouring concrete and move chute to direct concrete on forms.

Craft: TILE SETTER/TERRAZZO WORKER/MARBLE MASON (Non-Union Rate)¹
Prevailing wage rates include the base rate as well as all applicable fringes

Tile Setter - Journeyman.....	53.78
Terrazzo/Marble Mason - Journeyman	55.32

JOB DESCRIPTION TILE/STONE SETTER

- Apply hard tile, stone, and comparable materials to walls, floors, ceilings, countertops, and roof decks.
- Align and straighten tile using levels, squares, and straightedges.
- Finish and dress the joints and wipe excess grout from between tiles, using damp sponge.
- Cut and shape tile to fit around obstacles and into odd spaces and corners, using hand and power cutting tools.
- Determine and implement the best layout to achieve a desired pattern.
- Mix, apply, and spread plaster, concrete, mortar, cement, mastic, glue or other adhesives to form a bed for the tiles, using brush, trowel and screed.
- Study blueprints and examine surface to be covered to determine amount of material needed.
- Measure and mark surfaces to be tiled, following blueprints.
- Lay and set mosaic tiles to create decorative wall, mural, and floor designs.
- Apply mortar to tile back, position the tile, and press or tap with trowel handle to affix tile to base.
- Mix and apply mortar or cement to edges and ends of drain tiles to seal halves and joints.
- Apply a sealer to make grout stain- and water-resistant.
- Level concrete and allow to dry.
- Measure and cut metal lath to size for walls and ceilings, using tin snips.
- Install and anchor fixtures in designated positions, using hand tools.
- Prepare surfaces for tiling by attaching lath or waterproof paper, or by applying a cement mortar coat to a metal screen.
- Remove and replace cracked or damaged tile.
- Cut tile backing to required size, using shears.
- Remove any old tile, grout and adhesive using chisels and scrapers and clean the surface carefully.
- Cut, surface, polish, and install marble and granite or install pre-cast terrazzo, granite or marble units.
- Spread mastic or other adhesive base on roof deck to form base for promenade tile, using serrated spreader.
- Assist customers in selection of tile and grout.
- Prepare cost and labor estimates, based on calculations of time and materials needed for project.
- Brush glue onto manila paper on which design has been drawn and position tiles, finished side down, onto paper.
- Select and order tile and other items to be installed, such as bathroom accessories, walls, panels, and cabinets, according to specifications.
- Build underbeds and install anchor bolts, wires, and brackets.

¹ Job description copied from O*NET OnLine

Craft: TRAFFIC BARRIER ERECTOR (Union Rate)
Prevailing wage rates include the base rate as well as all applicable fringes

Traffic Barrier Erector.....53.03

ADD ZONE RATE¹

In addition to LABORER rates add the applicable amounts per hour, calculated based on a road miles from either the Carson City Courthouse or the Washoe County Courthouse.

Zone 1	0 to 75 miles	\$0.00
Zone 2	75 to 150 miles	\$6.00
Zone 3	150 to 300 miles	\$7.00
Zone 4	300 miles and over	\$8.00

ADD PREMIUM PAY

Single shift jobs are eight (8) consecutive hours with a starting time between 5:30 am and 8:00 am. Saturdays should be paid at one and one-half (1.5) times the regular straight time, and Sundays, holiday time worked, and all hours worked over twelve (12) in one day are to be paid at double (2x) the regular rate

SHIFT DIFFERENTIAL

Second and third shifts shall be paid 12.5% differential².

RECOGNIZED HOLIDAYS³

New Year's Day, President's Day, Memorial Day, Fourth of July, Labor Day, Admission Day, Thanksgiving Day, Day after Thanksgiving Day, Christmas Day

JOB DESCRIPTION: Excerpt from Agreement between AGC and LIUNA Local 169

1. Distributing traffic control signs and markers along site in designated pattern;
2. Informing drivers of detour routes through construction sites;

[\(SEE LABORERS GROUP 1\)](#)

¹No remote area pay shall be paid within ten (10) miles of employee's permanent place of residence in the State of Nevada

² Work done outside the regular shift hours

³ If any of these holidays fall on Sunday, the Monday following shall be considered a holiday

Craft: Truck Driver (Non-Union Rate)¹
Prevailing wage rates include the base rate as well as all applicable fringes

Truck Driver.....34.68

JOB DESCRIPTION:

Per Nevada Administrative Code 338.017, a worker who performs the craft of truck driver shall be deemed to be employed on a public work only while:

1. Transporting materials at the site of a public work; or
Transporting materials between the sites of a public work.

¹ Job description copied from O*NET OnLine

Craft: WELL DRILLER (Non-Union Rate)¹
Prevailing wage rates include the base rate as well as all applicable fringes

Well Driller35.29

JOB DESCRIPTION Includes but is not limited to:

- Operate a variety of drills such as rotary, churn, and pneumatic to tap subsurface water and salt deposits, to remove core samples during mineral exploration or soil testing, and to facilitate the use of explosives in mining or construction. Includes horizontal and earth boring machine operators.
- Operate controls to stabilize machines and to position and align drills.
- Start, stop, and control drilling speed of machines and insertion of casings into holes.
- Regulate air pressure, rotary speed, and downward pressure, according to the type of rock or concrete being drilled.
- Select and attach drill bits and drill rods, adding more rods as hole depths increase, and changing drill bits as needed.
- Drive or guide truck-mounted equipment into position, level and stabilize rigs, and extend telescoping derricks.
- Operate machines to flush earth cuttings or to blow dust from holes.
- Verify depths and alignments of boring positions.
- Perform routine maintenance and upgrade work on machines and equipment, such as replacing parts, building up drill bits, and lubricating machinery.
- Select the appropriate drill for the job, using knowledge of rock or soil conditions.
- Document geological formations encountered during work.
- Drive trucks, tractors, or truck-mounted drills to and from work sites.
- Assemble and position machines, augers, casing pipes, and other equipment, using hand and power tools.
- Record drilling progress and geological data.
- Retrieve lost equipment from bore holes, using retrieval tools and equipment.
- Fabricate well casings.
- Pour water into wells, or pump water or slush into wells to cool drill bits and to remove drillings.
- Create and lay out designs for drill and blast patterns.
- Place and install screens, casings, pumps, and other well fixtures to develop wells.
- Operate water-well drilling rigs and other equipment to drill, bore, and dig for water wells or for environmental assessment purposes.
- Review client requirements and proposed locations for drilling operations to determine feasibility, and to determine cost estimates.
- Drill or bore holes in rock for blasting, grouting, anchoring, or building foundations.
- Perform pumping tests to assess well performance.
- Disinfect, reconstruct, and redevelop contaminated wells and water pumping systems, and clean and disinfect new wells in preparation for use.
- Design well pumping systems.
- Signal crane operators to move equipment.
- Withdraw drill rods from holes, and extract core samples.
- Inspect core samples to determine nature of strata, or take samples to laboratories for analysis.
- Retract augers to force discharge dirt from holes.
- Monitor drilling operations, by checking gauges and listening to equipment to assess drilling conditions and to determine the need to adjust drilling or alter equipment.

¹ Job description copied from O*NET OnLine

GROUP CLASSIFICATIONS

LABORER, includes but is not limited to:

Group 1

- All cleanup work of debris, grounds, and building including windows and tile
- Dumpmen or Spotter (other than asphalt)
- Handling and Servicing of Flares, Watchmen
- General Laborer
- Guideposts and Highway Signs
- Guardrail Erection and Dismantling
- Limber, Brushloader and Piler
- Pavement Marking and Highway Striping
- Traffic Barrier Erector
- Tending to portable space heaters
- Profilograph work all types manual, self propelled or carts
- Gabion basket, building, handling, installation and rigging
- Dry set paver work
- Traffic Barrier Erector

Group 2

- Choker setter or Rigger (clearing work only) Pittsburgh
- Chipper and similar type brush shredders
- Concrete worker (wet or dry) all concrete work not listed in Group 3 included but not limited to: concrete forms stripping, handling, cleaning, oiling and moving to the next point of installation.
- Crusher or Grizzly Tender
- Greasing Dowels
- Guinea Chaser (Stakemen)
- Panel Forms (wood or metal) handling, cleaning and stripping of Loading and unloading, (Carrying and handling of all rods and material for use in reinforcing concrete
- Railroad Trackmen (maintenance, repair or builders)
- Sloper
- Semi-Skilled Wrecker (salvaging of building materials other than those listed in Group 3)
- Waterproofing work
- Epoxy rebar/dowels and anchoring dowel baskets
- Placement pouring of concrete including any epoxy resin or similar materials, rodding, spreading and tamping concrete, brooming or brushing, hand application of curing compounds, applying topping (wet or dry) colors or grits, and exposed finishes for architectural work
- Concrete patching, dry packing, chipping, stoning, and grouting
- Concrete cold weather/rain protection and curing
- Placement /anchoring of all earth stabilization/filters fabrics,
- Mechanically stabilized Earth (MSE) and Keystone type retaining walls rigging, placing , aligning, backfilling and installation of dead men and any stabilization compenents

Group 3

- Asphalt Workers (Ironers, Shovelers, Cutting Machine)
- Buggymobile
- Chainsaw, Faller, Logloader and Bucker

- Compactor (all types)
- Concrete Mixer under 1/2 yard
- Concrete Pan Work (Breadpan type), handling, cleaning\stripping
- Concrete Saw, Chipping, Grinding, Sanding, Vibrator
- Cribbing, Shoring, Lagging, Trench Jacking, Hand-Guided Lagging Hammer
- Curbing or Divider machine
- Curb Setter (precast or cut)
- Ditching Machine (hand-guided)
- Drillers Helper, Chuck Tender
- Fence erector including safety, chain link, turtle, field and barbe wire fencing
- Form Raiser, Slip Forms
- Grouting of Concrete Walls, Windows and Door Jams
- Headerboardmen
- Jackhammer, Pavement Breaker, Air Spade
- Mastic Worker (wet or dry)
- Pipewrapper, Kettlemen, Potmen, and men applying asphalt, creosote and similar type materials
- All Power Tools (air, gas, or electric), Post Driver
- Riprap-Stonepaver and RockSlinger, including placing of sack concrete wet or dry Rototiller
- Rigging and Signaling in connection with Laborers' work
- Sandblaster, Potmen, Gunmen or Nozzlemen water blasting not covered in group 5A
- Vibra-screed
- All demolition and wrecking work including but not limited to any torch work cutting, burning, plasma arc, dust control, and salvaging (removing and salvaging of all materials, windows, doors, plumbing, and electrical fixtures) and use of customary tools and equipment for demolition and wrecking
- All underpinning foundation work, digging and underpinning pits, removal of debris with tuggers or other methods, cutting, handling and installing all shoring boards and lagging boards used for underpinning and foundation work, placement and tying of steel reinforcing for underpinning piers, all tiebacks and soil nail work drilling and grouting, all soldier beam work and use of customary tools and equipment for underpinning foundation work

Group 3A

- Concrete Specialist
- Setting screeds
- Screed pins
- Curb forms and curb and gutter forms,
- Using Darby and push floats,
- Hand trowels or hand floating
- Marking edging
- Using base cove or step tools
- Spreading and finishing gypsum
- Concrete grinding machines (the terms does not include Rotomill machines for highway overlay grinding)
- Troweling machines,
- Floating machines
- Finishing of epoxy or resin materials,
- Operation of skill saw
- Laser Screed
- Laser Level

- Curb and Slipform machines,
- Stamps or other means or texturing,
- Any new devices which are beneficial to the construction of or with concrete or related products.

Group 4

- Burning and Welding in connection with Laborers' work
- Joy Drill Model TWM-2A, Gardner Denver Model DN143 and similar type drills (in accordance with Memorandum of Understanding between Laborers and Operating Engineers dated at Miami, Florida, Feb. 3, 1954) and Track Drillers, Diamond Core Drillers, Wagon Drillers, Mechanical Drillers on Multiple Units
- High scalers including but not limited to laying, anchoring, pinning, cabling and stretching of any rock fall netting, mesh or wire fabric and use of customary tools and equipment for high scaling
- Concrete pump operator
- Heavy Duty Vibrator with Stinger 5" diameter or over
- Pipelayer, Caulker and Bander
- Pipelayer-waterline, Sewerline, Gasoline, Conduit and all other types of composition for any purpose buried under ground outside of building including, stringing, trench shoring, backfilling sanding, caution taping, all walk behind equipment and spotting
- Laborer work in connection with micro tunneling, directional drilling and pipe-jacking
- Cathodic protection, grounding for pipe work
- Cleaning of Utility Lines
- Slip Lining of Utility Lines (including operation of Equipment)
- TV Monitoring and Grouting of Utility Lines
- Asphalt Rakers and Asphalt dump Man
- All mechanical and pressurized pipe work, including the installation of pipe above and below ground, cathodic protection, bolt up, and support installation in connection to water conveyance, c

Group 4A

- Foreman

Group 5

- Construction Specialists
- Blasters and Powdermen, all work of loading, placing, and blasting of all powder and explosives of any type, regardless of method used for such loading and placing
- Asbestos removal
- Lead abatement
- Hazardous waste
- Material removal

Group 5A

- Pavement Marking and Highway Striping
- Pavement Marking and Highway Striping Foreman
- Pavement Marking and Highway Striping work includes but is not limited to: All work by any method performed in connection with the permanent or temporary application and installation of pavement marking of any kind, brand, type or style on parking lots, airfields, highways, streets and other such surfaces and all work performed in connection with removal of pavement.

Group 6

- Guniting Foremen, Nozzlemen, Rodmen, Gunmen, Materialmen, Reboundmen

- Tunnel and shaft workers/miners and use of customary tools and equipment for tunnel and mine work All worked performed in a compressed air tunnel shaft or chamber including the use of hand, power tools or equipment as necessary in connection with compressed air work
-

OPERATING ENGINEER, includes but is not limited to:

Group 1

- Engineer Assistant

Group 1A

- Oiler (Construction)
- Partsman

Group 2

- Compressor Operator
- Material Loader and/or Conveyor Operator (handling building materials)
- Pump Operator

Group 3

- Bobcat or similar loader, 1/4 cu. yd. or less
- Concrete Curing Machines (streets, highways, airports, canals)
- Conveyor Belt Operator (tunnel)
- Forklift (under 20)
- Engineer Generating Plant (500 K.W.)
- Mixer Box Operator (concrete plant)
- Motorman
- Rodman/Chainman
- Rotomist Operator
- Oiler (truck crane)

Group 4

- Concrete Mixer Operator, Skip type
- Dinky Operator
- Forklift (20' or over) or Lumber Stacker
- Ross Carrier
- Skip Loader Operator (under one (1) cu. yd.)
- Tie Spacer

Group 5

- Concrete Mixers (over one (1) cu. yd.)
- Concrete Pumps or Pumpcrete Guns
- Elevator and Material Hoist (one (1) drum)
- Groundman for Asphalt Milling and similar

Group 6

- Auger type drilling equipment up to and including 30 ft. depth digging capacity M.R.C.
- Boom Truck or Dual-Purpose a-Frame Truck
- B.L.H. Lima Road Pactor or similar
- Chip Box Spreader (Flaherty type or similar)
- Concrete Batch Plant (wet or dry)
- Concrete Saws (highways, streets, airports, canals)
- Locomotives (over thirty (30) tons)
- Maginnis International Full Slab Vibrator (airports, highways, canals and warehouses)
- Mechanical Finishers (concrete) (Clary, Johnson, Bidwell Bridge Deck or similar types)

- Mechanical Burn, Curb and/or Curb and Gutter Machine (concrete or asphalt)
- Pavement Breaker, Truck Mounted, with compressor combination
- Pavement Breaker or Tamper (with or without compressor combination)
- Power Jumbo Operator (setting slip-forms, etc., in tunnels)
- Roller Operator (except asphalt)
- Self-Propelled Tape Machine
- Self-Propelled Compactor (single engine)
- Self-Propelled Power Sweeper Operator
- Slip-Form Pump (power-driven by hydraulic, electric, air, gas, etc. lifting device for concrete forms)
- Small Rubber-Tired Tractors
- Snooper Crane, Paxton-Mitchell or similar
- Stationary Pipe Wrapping, Cleaning and Bending Machine Operator

Group 7

- Auger type drilling equipment over 30 ft. depth digging capacity M.R.C.
- Compressor (over 2)
- Concrete Conveyor or Concrete Pump, truck or equipment mounted (any assistance required shall be performed by an Assistant to Engineer) Boom length to apply Concrete Conveyor, Building Site
- Drilling and Boring Machine, vertical and horizontal (not to apply to waterliners, wagon drills or jack hammers)
- Crusher Plant Engineer
- Generators
- Instrument Man
- Kolman Loader
- Material Hoist (two (2) or more drums)
- Mine or Shaft Hoist
- Pipe Bending Machines (pipeline only)
- Pipe Cleaning Machines (tractor-propelled and supported)
- Pipe Wrapping Machines (tractor-propelled and supported)
- Portable Crushing and Screening Plants
- Post Driller And/or Driver
- Pumps (over 2)
- Screedman (except asphaltic or concrete paving)
- Self-Propelled Boom-Type Lifting Device (center mount) (on ten (10) ton capacity or less)
- Slusher Operator
- Soil Tester (Certified)
- Soils and Materials Tester
- Surface Heater and Planer Operator
- Trenching Machine (maximum digging capacity three (3) ft. depth) (Any assistance in the operation, if needed, shall be performed by an Assistant to Engineer)
- Truck-Type Loader
- Welding Machines (gasoline or diesel)

Group 8

- Articulated on-Site Dump Trucks
- Asphalt Plant Engineer
- Asphalt Milling Machine
- Cast-In-Place Pipe-Laying Machine

- Combination Slusher and Motor Operator
- Concrete Batch Plant (multiple units)
- Dozer Operator
- Drill Doctor
- Elevating Grader Operator
- Stiff Frame Off Road Haul Trucks
- Grooving and Grinding Machine (highways)
- Ken Seal Operator
- Marination Plant
- Loader (up to and including two and one-half (2 1/2) cu. yds)
- Mechanical Finishers or Spreader Machine (asphalt, Barber-Greene or similar)
- Shuttle Buggy
- Mechanical Trench Shield
- Mixermobile
- Push Cats
- Road Oil Mixing Machine Operator Wood-Mixer (and other similar Pugmill equipment)
- Roller Operator (asphalt)
- Rubber-Tired Earthmoving Equipment (up to and including thirty-five (35) cu. yds. "struck " M.R.C., Euclids, T-Pulls, DW10, 20, 21 and similar)
- Water Pull
- Screedman (Barber-Greene and similar) (asphaltic or concrete paving)
- Self-Propelled Compactors with Dozer; Hyster 450, Cat 825 or similar
- Sheepfoot
- Small Tractor (with boom)
- Soil Stabilizer (P & H or equal)
- Timber Skidder (rubber-tired) or similar equipment
- Track Loader
- Tractor-Drawn Scraper
- Tractor Operator
- Tractor-Mounted Compressor Drill Combination
- Trenching Machine Operator (over three (3) feet depth)
- Tri-Batch Paver
- Tunnel Badger or Tunnel Boring Machine Operator
- Tunnel Mole Boring Machine
- Vermeer T-600b Rock Cutter
- Vacuum Truck(excludes trailer mounted vaccums)

Group 9

- Chicago Boom
- Combination Backhoe and Loader (up to and including 3/8 cu. yd.)
- Combination Mixer and Compressor (gunite)
- Heavy Duty Repairman and/or Welder
- Lull Hi-Lift (twenty (20) feet or over)
- Mucking Machine
- Sub-Grader (Gurries or other types)
- Tractor (with Boom) (D6 or larger)
- Track-Laying-Type Earthmoving Machine (single engine with tandem scrapers)

Group 10

- Boom-Type Backfilling Machine
- Bridge Crane
- Cary-Lift or similar
- Chemical Grouting Machine
- Chief of Party
- Derricks (two (2) Group 10 Operators required when swing engine remote from hoist)
- Derrick Barges (except excavation work)
- Euclid Loader and similar types
- Heavy Duty Repairman
- Heavy Duty Rotary Drill Rigs
- Lift-Slab (Vagtborg and similar types)
- Loader (over two and one-half (2 1/2 cu. yds. up to and including four (4) cu. yds.)
- Locomotive (over one hundred (100) tons, single or multiple units)
- Multiple-Engine Earthmoving Machines (Euclid Dozers, etc.)
- Pre-Stress Wire Wrapping Machine
- Rubber-Tired Scraper, Self-Loading
- Single-Engine Scraper (over thirty-five (35) cu. yds.)
- Shuttle Car (Reclaim Station)
- Train Loading Station
- Trenching Machine multi-engine with sloping attachments (Jefco or similar)
- Vacuum Cooling Plant
- Whirley Crane (up to and including twenty-five (25) tons)

Group 10A

- Backhoe-Hydraulic (up to and including one (1) cu. yd.)
- Backhoe (up to and including one (1) cu. yd.) (Cable)
- CMI Dual Lane Auto-Grader SP30 or similar type
- Cranes (not over twenty-five (25) tons) (hammerhead and gantry)
- Finish Blade
- Gradalls (up to and including one (1) cu. yd.)
- Motor Patrol Operator
- Power Shovels, Clamshells, Draglines, Cranes (up to and including one (1) cu. yd.)
- Rubber-Tired Scraper, Self-Loading (twin engine)
- Self-Propelled Boom-Type Lifting Device, center mount (over 10 tons up to and including 25 tons)

Group 11

- Automatic Asphalt or Concrete Slip-Form Paver
- Automatic Railroad Car Dumper
- Canal Trimmer
- Cary Lift, Campbell or similar type
- Cranes (over twenty-five (25) tons)
- Euclid Loader when controlled from the Pullcat
- Finish Blade
- Gradesetter, Grade Checker
- Highline Cableway Operator
- Loader (over four (4) cu. yds. up to and including twelve (12) cu. yds.)
- Multi-Engine Earthmoving Equipment (up to and including seventy-five (75) cu. yds. struck m.r.c.)
- Multi-Engine Scrapers (when used to Push Pull)

- Power Shovels, Clamshells, Draglines, Backhoes Gradalls (over one (1) cu. yd. and up to and including seven (7) cu. yds. m.r.c.)
- Self-Propelled Boom-Type Lifting Device (center mount) (over 25 tons m.r.c.)
- Self-Propelled Compactor (with multiple-propulsion power units)
- Single-Engine Rubber-Tired Earthmoving Machine, with Tandem Scraper
- Slip-Form Paver (concrete or asphalt)
- Tandem Cats and Scraper
- Tower Crane Mobile (including Rail Mount)
- Truck Mounted Hydraulic Crane when remote control equipped (over 10 tons up to and including 25 tons)
- Universal Liebherr and Tower Cranes (and similar types)
- Wheel Excavator (up to and including seven hundred fifty (750) cu. yds. per hour)
- Whirley Cranes (over twenty-five (25) tons)

Group 11A

- Band Wagons (in conjunction with Wheel Excavators)
- Operator of Helicopter (when used in construction work)
- Loader (over twelve (12) cu. yds.)
- Multi-Engine Earthmoving Equipment (over seventy-five (75) cu. yds. "struck" m.r.c.)
- Power Shovels, Clamshells, Draglines, Backhoes, and Gradalls (over seven (7) cu. yds. m.r.c.)
- Remote-Controlled Earth Moving Equipment
- Wheel Excavator (over seven hundred fifty (750) cu. yds. per hour)

Group 11B

- Holland Loader or similar or Loader (over 18 cu. yds.)
-

OPERATING ENGINEERS - Steel Fabricator & Erector

Group 1

- Cranes over 100 tons
- Derrick over 100 tons
- Self-Propelled Boom Type Lifting Devices over 100 tons

Group 2

- Cranes over 45 tons up to and including 100 tons
- Derrick, 100 tons and under
- Self-Propelled Boom Type Lifting Device, over 45 tons
- Tower Crane

Group 3

- Cranes, 45 tons and under
- Self-Propelled Boom Type Lifting Device, 45 tons and under

Group 4

- Chicago Boom
- Forklift, 10 tons and over
- 59
- Heavy Duty Repairman/Welder

Group 5

- Boom Cat
-

OPERATING ENGINEER -PILE DRIVER**Group 1**

- Derrick Barge Pedestal mounted over 100 tons
- Clamshells over 7 cu. yds.
- Self-Propelled Boom Type Lifting Device, over 100 tons
- Truck Crane or Crawler, land or barge mounted over 100 tons

Group 2

- Derrick Barge Pedestal mounted 45 tons up to and including 100 tons
- Clamshells up to and including 7 cu. yds.
- Self-Propelled Boom Type Lifting Device over 45 tons
- Truck Crane or Crawler, land or barge mounted, over 45 tons up to and including 100 tons

Group 3

- Derrick Barge Pedestal mounted under 45 tons
- Self-Propelled Boom Type Lifting Device 45 tons and under
- Skid/Scow Piledriver, any tonnage
- Truck Crane or Crawler, land or barge mounted 45 tons and under

Group 4

- Assistant Operator in lieu of Assistant to Engineer
- Forklift, 10 tons and over
- Heavy Duty Repairman/Welder

Group 5

No current classification

Group 6

- Deck Engineer

Group 7

No current classification

Group 8

- Deckhand
 - Fireman
-

SECTION 01200 - PROJECT MEETINGS

PART 1- GENERAL

1.1 RELATED DOCUMENTS

- A. Drawings and general provisions of the Contract, including all bid documents and addendums associated with this project shall apply to this section.

1.2 SUMMARY

- A. This section includes administrative and procedural requirements for project meetings including, but not limited, to the following:
 - 1. Pre-Construction Conference
 - 2. Pre-Installation Conferences
 - 3. Coordination Meetings
 - 4. Progress Meetings
 - 5. Start-up / Training
 - 6. Service, maintenance, warranty review.
- B. Construction Schedules are specified in Division 1 SECTION 01310-A – PROGRESS SCHEDULES.

1.3 PRE-CONSTRUCTION CONFERENCE

- A. The Contractor shall schedule a pre-construction conference and organizational meeting at the project site or other convenient location no later than fifteen (15) days after execution of the Contract and prior to commencement of any construction activities. The Contractor shall conduct the meeting to review scope, responsibilities, personnel assignments, Permits, submittals, safety, emergency action plans, contacts, schedule, etc.
- B. Attendees: Owner; Architect, and their consultants; Contractor and their Superintendent and major sub-contractors; and manufacturers, suppliers and other concerned appropriate parties shall each be represented at the conference by persons familiar with and authorized to conclude matters relating to the work.
- C. Agenda: Discuss items of significance that could affect progress including such topics as:
 - 1. Construction schedule

SECTION 01200 - PROJECT MEETINGS

2. Critical work sequencing
3. Designation of responsible personnel
4. Procedures for processing field decisions and change orders
5. Procedures for processing Applications for Payment
6. Submittal of Shop Drawings, product data and samples
7. Preparation of Record Documents
8. Use of the premises
9. Office, work and storage areas
10. Equipment deliveries and priorities
11. Safety and Security, emergency procedures
12. Housekeeping
13. Working hours

1.4 PRE-INSTALLATION CONFERENCES

- A. Conduct a pre-installation conference at the site before each major construction activity that requires coordination with other construction. The installer and representatives of manufacturers and fabricators involved in or affected by the installation, and its coordination of integration with other materials and installations that have preceded or will follow, shall attend the meeting. The Contractor shall advise the Architect of scheduled meeting dates.
- B. Review the progress of other construction activities and preparations for the particular activity under consideration at each pre-installation conference, including requirements for:
 1. Contract Documents
 2. Options
 3. Related Change Orders
 4. Purchases
 5. Deliveries

SECTION 01200 - PROJECT MEETINGS

6. Shop Drawings, products data and quality control samples
 7. Possible conflicts
 8. Compatibility problems
 9. Time schedules
 10. Weather limitations
 11. Manufacturer's recommendations
 12. Compatibility of materials
 13. Acceptability of substrates
 14. Temporary facilities
 15. Space and access limitations
 16. Governing regulations
 17. Inspection and testing requirements
 18. Required performance results
 19. Recording requirements
 20. Protections
- C. Record significant discussions and agreements and disagreements of each conference, along with the approved schedule. Distribute the minutes of the meeting to everyone concerned, promptly, including the Owner and the Architect.
- D. Do not proceed if the conference cannot be successfully concluded. Initiate whatever actions are necessary to resolve impediments to performance of work and reconvene the conference at the earliest feasible date.

1.5 PROGRESS MEETINGS

- A. Conduct a weekly progress meeting at the project site at regularly scheduled intervals. Coordinate with the Owner and the Architect of scheduled meeting dates. Coordinate dates of meetings with preparation of the payment request, Change Order request, mockup reviews, etc.

SECTION 01200 - PROJECT MEETINGS

- B. Attendees: In addition to representatives of the Owner, Architect, Construction Manager each sub-contractor, supplier or other entity concerned with current progress or involved in planning, coordination or performance of future work shall be represented at these meetings by persons familiar with the project and authorized to conclude matters relating to progress.
- C. Agenda: Review and correct or approve minutes of the previous progress meeting. Review other items of significance that could affect progress. Include topics for discussion as appropriate to the current status of the project.
 - 1. Contractor's Construction Schedule: Review progress since the last meeting. Determine where each activity is in relation to the Contractor's construction schedule, whether on time or ahead or behind schedule. Determine how construction that is behind schedule will be expedited; and secure commitments from parties involved to do so. Discuss whether schedule revisions are required to ensure that current and subsequent activities will be completed within the allotted contract time.
 - 2. Review the present and future needs of each entity present, including such items as:
 - a. Interface requirements
 - b. Time
 - c. Sequence
 - d. Deliveries
 - e. Off-site fabrication problems
 - f. Access
 - g. Site utilization
 - h. Temporary facilities
 - i. Hours of work
 - j. Hazards of work
 - k. Housekeeping
 - l. Quality and work standards
 - m. Change Orders
 - n. Documentation of information for payment requests
- D. Reporting: No later than three (3) days after each progress meeting date, distribute copies of minutes of the meeting to each party present and to other parties who should have been present. Include a brief summary, in narrative form, of progress since the previous meeting and report.
 - 1. Schedule Updating: update the construction progress schedule after each progress meeting where modifications to the schedule have been made or recognized. Issue the updated schedule concurrently with the report of each meeting.

SECTION 01200 - PROJECT MEETINGS

1.6 GUARANTEE/WARRANTIES; BONDS; AND SERVICE AND MAINTENANCE CONTRACTS REVIEW MEETING:

- A. Eleven (11) months following the date of Substantial Completion of the work, hold a meeting for the purpose of review of guarantees/warranties; bonds; and service and maintenance contracts for materials and equipment.
- B. Meeting location shall be at a mutually agreed upon site, as convenient as possible for all parties.
- C. Attending shall be representatives of the following:
 - 1. Owner
 - 2. Architect
 - 3. Owner's and Architect's Consultants, as appropriate to the agenda
 - 4. Construction Manager
 - 5. Commissioning Agent
 - 6. Contractor
 - 7. Sub-contractors, as appropriate to the agenda
 - 8. Suppliers, as appropriate to the agenda
 - 9. Others, as appropriate to the agenda
- D. Owner will prepare an agenda for the meeting and distribute it to the attendees a minimum of seven (7) calendar days in advance of the scheduled meeting date.
- E. The Contractor shall take action as appropriate to implement repair or replacement of defective items and to extend service and maintenance contracts.
- F. Owner or Owners Representative shall take meeting notes and distribute them to all attendees. Attendees taking exception to anything in the meeting notes shall state in writing to the Owner within five (5) working days, following receipt of meeting notes.

PART 2 – PRODUCTS (Not Applicable)

PART 3 – EXECUTION (Not Applicable)

END OF SECTION 01200

SECTION 01300 – SUBMITTALS

PART 1 - GENERAL

1.1 RELATED DOCUMENTS

- A. Drawings and general provisions of the Contract, including all bid documents and addendums associated with this project shall apply to this section.

1.2 SUMMARY

- A. This section includes administrative and procedural requirements for submittals required for performance of the work, including the following:
 - 1. Submittal Schedule
 - 2. Daily Construction Reports
 - 3. Shop Drawings
 - 4. Product Data
 - 5. Samples
 - 6. Quality Assurance Submittals
 - 7. Record Drawings
 - 8. Record Specifications
- B. Administrative Submittals: Refer to other Division 1 Sections and other contract documents for requirements for administrative submittals. Such submittals include, but are not limited to, the following:
 - 1. Permits
 - 2. Applications for Payment
 - 3. Performance and Labor & Material Bonds
 - 4. Insurance Certificates
 - 5. List of Sub-Contractors
- C. Related Sections: The following sections contain requirements that relate to this section:

SECTION 01300 – SUBMITTALS

1. Division 1 SECTION 01027 – APPLICATION FOR PAYMENT specifies requirements for submittal of the Schedule of Values.
2. Division 1 SECTION 01040 - COORDINATION specifies requirements governing preparation and submittal of required coordination drawings.
3. Division 1 SECTION 01200 – PROJECT MEETING specifies requirements for submittal and distribution of meeting and conference minutes.
4. Division 1 SECTION 01400 – QUALITY CONTROL specifies requirements for submittal of inspection and test reports.
5. Division 1 SECTION 01700 – CONTRACT CLOSEOUT specifies requirements for submittal of project Record Documents and warranties at project closeout.

1.3 DEFINITIONS

- A. Coordination drawings show the relationship and integration of different construction elements that require careful coordination during fabrication or installation to fit in the space provided or to function as intended.
 1. Preparation of coordination drawings is specified in Division 1 SECTION 01040 - COORDINATION and may include components previously shown in detail on Shop Drawings or Product Data.
- B. Field samples are full size physical examples erected onsite to illustrate finishes, coatings or finish materials. Field samples are used to establish the standard by which the work will be judged.
- C. Mockups are full size assemblies for review of construction, coordination, testing or operation; they are not samples.

1.4 SUBMITTAL PROCEDURES

- A. Coordination: Coordinate preparation and processing of submittals with performance of construction activities. Transmit each submittal sufficiently in advance of performance of related construction activities to avoid delay.
 1. Coordinate each submittal with fabrication, purchasing, testing, delivery, other submittals and related activities that require sequential activity.
 2. Coordinate transmittal of different types of submittals for related elements of the work so processing will not be delayed by the need to review submittals concurrently for coordination.

SECTION 01300 – SUBMITTALS

- a. The Architect reserves the right to withhold action on a submittal requiring coordination with other submittals until all related submittals are received.
3. Processing: To avoid the need to delay installation as a result of the time required to process submittals, allow sufficient time for submittal review, including time for resubmittals.
 - a. Allow three (3) weeks for initial review. Allow additional time if the Architect must delay processing to permit coordination with subsequent submittals, or needs additional information to complete review.
 - b. If an intermediate submittal is necessary, process the same as the initial submittal.
 - c. Allow two (2) weeks for reprocessing each submittal.
 - d. No extension of contract time, overhead or profit will be authorized because of failure to transmit submittals to the Architect sufficiently in advance of the work to permit processing.
 - e. Allow four (4) weeks for initial review of any submittal requiring review by Authority Having Jurisdiction (AHJ). A listing of these known submittals is indicated on the contract drawings, but this is not necessarily exhaustive.
- B. Submittal Preparation: Place a permanent label or title block on each submittal for identification. Indicate the name of the entity that prepared each submittal on the label or title block.
 1. Provide a space approximately 4" x 5" (100 x 125 mm) on the label or beside the title block on the Shop Drawings to record the Contractor's review and approval markings and the action taken.
 2. Include the following information on the label for processing and recording action taken:
 - a. Project Name
 - b. Date
 - c. Name and Address of the Architect
 - d. Name and Address of the Contractor
 - e. Name and Address of Sub-Contractor
 - f. Name and Address of Supplier
 - g. Name of the Manufacturer
 - h. Number and Title of appropriate specification section
 - i. Drawing Number and detail references, as appropriate
- C. Submittal Transmittal: Package each submittal appropriately for transmittal and handling. Transmit each submittal from the Contractor to the Architect using a transmittal form. The Architect will not accept submittals received from sources other than the Contractor.

SECTION 01300 – SUBMITTALS

1. On the transmittal, record relevant information and requests for data. On the form, or separate sheet, record deviations from contract document requirements, including variations and limitations. Include Contractor's certification that information complies with contract document requirements.
2. Transmittal Form: Use AIA Document G810.

1.5 SUBMITTAL SCHEDULE

- A. After development and acceptance of the Contractor's construction schedule, prepare a complete schedule of submittals. Submit the schedule within ten (10) days of the date required for submittal of the Contractor's construction schedule.
 1. Coordinate submittal schedule with the list of sub-contracts, schedule of values and the list of products as well as the Contractor's construction schedule.
 2. Prepare the schedule in chronological order. Provide the following information:
 - a. Scheduled date for the first submittal
 - b. Related section number
 - c. Submittal category (Shop Drawings, Product Data or Samples)
 - d. Name of the Sub-Contractor
 - e. Description of the part of the work covered
 - f. Scheduled date for resubmittal
 - g. Scheduled date for the Architect's final release or approval
- B. Distribution: Following response to the initial submittal, print and distribute copies to the Architect, Owner, Sub-Contractors and other appropriate parties required to comply with submittal dates indicated. Post copies in the project meeting room and field office.
 1. When revisions are made, distribute to the same parties and post in the same locations. Delete parties from distribution when they have completed their assigned portion of the work and are no longer involved in construction activities.
- C. Schedule Updating: Revise the schedule after each meeting or activity where revisions have been recognized or made. Issue the updated schedule concurrently with the report of each meeting.

1.6 DAILY CONSTRUCTION REPORTS

- A. Prepare a daily construction report recording the following information concerning events at the site and submit duplicate copies to the Architect and Owner daily:

SECTION 01300 – SUBMITTALS

1. List of sub-contractors at the site
2. Exact count of personnel at the site from each contractor or sub-contractor
3. Time spent by each person working on site vs off the job site
4. High and low temperatures, general weather conditions
5. Accidents and unusual events
6. Meetings and significant decisions
7. Stoppages, delays, shortages and losses
8. Emergency procedures
9. Orders and requests of governing authorities
10. Change Orders received, implemented
11. Services connected, disconnected
12. Equipment or system tests and startups
13. Partial Completions, occupancies
14. Substantial Completions authorized
15. Record Drawing identified changes
16. Record Specification identified changes

1.7 SHOP DRAWINGS

- A. Submit newly prepared information drawn accurately to scale. Highlight, encircle or otherwise indicate deviations from the contract documents. Do not reproduce contract documents or copy standard information as the basis of Shop Drawings. Standard information prepared without specific reference to the project is not a Shop Drawing.
- B. Shop Drawings include fabrication and installation drawings, setting diagrams, schedules, patterns, templates and similar drawings. Include the following information:
 1. Dimensions

SECTION 01300 – SUBMITTALS

2. Identification of products and materials included by sheet and detail number
3. Compliance with specified standards
4. Notation of coordination requirements
5. Notation of dimensions established by field measurement
6. Sheet Size: Except for templates, patterns and similar full size drawings, submit Shop Drawings on sheets at least 8½" x 11" but, no larger than 30" x 42".
7. Submit in the quantity the Contractor requires to be returned, together with four (4) additional copies each of brochures, catalog cuts and similar material for mechanical, electrical, hardware and elevator items; and three (3) additional copies for all others.
8. Do not use Shop Drawings without an appropriate final stamp indicating action taken.

1.8 PRODUCT DATA

- A. Collect Product Data into a single submittal for each element of construction or system. Product Data includes printed information, such as manufacturer's installation instructions, catalog cuts, standard color charts, roughing in diagrams and templates, standard wiring diagrams and performance curves.
 1. Mark each copy to show applicable choices and options. Where printed, Product Data includes information on several products that are not required, mark copies to indicate the applicable information. Include the following information:
 - a. Manufacturer's printed recommendations
 - b. Compliance with trade association standards
 - c. Compliance with recognized testing agency standards
 - d. Application of testing agency labels and seals
 - e. Notation of dimensions verified by field measurement
 - f. Notation of coordination requirements
 2. Do not submit Product Data until compliance with requirements of the contract documents has been confirmed.
 3. Preliminary Submittal: Submit a preliminary single copy of Product Data where selection of options is required.

SECTION 01300 – SUBMITTALS

4. Submittals: Submit three (3) copies of each required submittal; submit four (4) copies where required for maintenance manuals. The Architect will retain one and will return one (1) marked with action taken and corrections or modifications required. One (1) copy with review comments will be supplied to the Owner.
 - a. Unless non-compliance with contract document provisions is observed, the submittal may serve as the final submittal.
5. Distribution: Furnish copies of final submittal to installers, sub-contractors, suppliers, manufacturers, fabricators and others required for performance of construction activities. Show distribution on transmittal forms.
 - a. Do not proceed with installation until a copy of Product Data is in the installer's possession.
 - b. Do not permit use of unmarked copies of Product Data in connection with construction.

1.9 SAMPLES

- A. Submit full size, fully fabricated samples cured and finished as specified and physically identical with the material or product proposed. Samples include partial sections of manufactured or fabricated components, cuts or containers of materials, color range sets and swatches showing color, texture and pattern.
 1. Mount or display samples in the manner to facilitate review of qualities indicated. Prepare samples to match the Architect's sample. Include the following:
 - a. Specification section number and reference
 - b. Generic description of the sample
 - c. Sample source
 - d. Product name or name of the manufacturer
 - e. Compliance with recognized standards
 - f. Availability and delivery time
 2. Submit samples for review of size, kind, color, pattern, texture, and lead content testing for all paints and painted materials. Submit Samples for a final check of these characteristics with other elements and a comparison of these characteristics between the final submittal and the actual component as delivered and installed.
 - a. Where variation in color, pattern, texture or other characteristic is inherent in the material or product represented, submit at least three (3) multiple units that show approximate limits of the variations.

SECTION 01300 – SUBMITTALS

- b. Refer to other specification sections for requirements for samples that illustrate workmanship, fabrication techniques, details of assembly, connections, operation and similar construction characteristics.
 - c. Refer to other sections for samples to be returned to the Contractor for incorporation in the work. Such samples must be undamaged at time of use. On the transmittal, indicate special requests regarding disposition of sample submittals.
 - d. Samples not incorporated into the work, or otherwise designated as the Owner's property, are the property of the Contractor and shall be removed from the site prior to Substantial Completion.
 - e. Samples that are tested by WCSD to have any lead content shall be rejected.
 3. Preliminary Submittals: Submit a full set of choices where samples are submitted for selection of color, pattern, texture or similar characteristics from a range of standard choices.
 - a. The Architect will review and return preliminary submittals with the Architect's notation, indicating selection and other action.
 4. Submittals: Except for samples illustrating assembly details, workmanship, fabrication techniques, connections, operation and similar characteristics, submit three (3) sets. The Architect will return one set marked with the action taken.
 5. Maintain sets of samples, as returned, at the project site, for quality comparisons throughout the course of construction.
 - a. Unless non-compliance with contract document provisions is observed, the submittal may serve as the final submittal.
 - b. Sample sets may be used to obtain final acceptance of the construction associated with each set.
- B. Distribution of Samples: Prepare and distribute additional sets to sub-contractors, manufacturers, fabricators, suppliers, installers and others as required for performance of the work. Show distribution on transmittal forms.
 1. Field samples are full size examples erected on site to illustrate finishes, coatings or finish materials and to establish the project standard.
 - a. Comply with submittal requirements to the fullest extent possible. Process transmittal forms to provide a record of activity.

1.10 QUALITY ASSURANCE SUBMITTALS

SECTION 01300 – SUBMITTALS

- A. Submit quality control submittals, including design data, certifications, manufacturer's instructions, manufacturer's field reports and other quality control submittals as required under other sections of the specifications.
- B. Certifications: Where other sections of the specifications require certification that a product, material or installation complies with specified requirements, submit a notarized certification from the manufacturer certifying compliance with specified requirements.
 - 1. Signature: Certification shall be signed by an officer of the manufacturer or other individual authorized to sign documents on behalf of the company.
- C. Inspection and Test Reports: Requirements for submittal of inspection and test reports from independent testing agencies are specified in Division 1 SECTION 01400 – QUALITY CONTROL.

1.11 ARCHITECT'S ACTION

- A. Except for submittals for the record or information, where action and return is required, the Architect will review each submittal, mark to indicate action taken and return promptly.
 - 1. Compliance with specified characteristics is the Contractor's responsibility.
- B. Action Stamp: The Architect will stamp each submittal with a uniform, action stamp. The Architect will mark the stamp appropriately to indicate the action taken, as follows:
 - 1. Final Unrestricted Release: When the Architect marks a submittal "No Exceptions Taken," the work covered by the submittal may proceed provided it complies with requirements of the contract documents. Final payment depends on that compliance.
 - 2. Final-But-Restricted Release: When the Architect marks a submittal "Implement Exception Noted," the work covered by the submittal may proceed provided it complies with notations or corrections on the submittal and requirements of the contract documents. Final payment depends on that compliance.
 - 3. Returned for Resubmittal: When the Architect marks a submittal "Not Approved, Revise and Resubmit," do not proceed with work covered by the submittal, including purchasing, fabrication, delivery or other activity. Revise or prepare a new submittal according to the notations; resubmit without delay. Repeat if necessary to obtain different action mark.

SECTION 01300 – SUBMITTALS

- a. Do not use, or allow others to use, submittals marked "Not Approved, Revise and Resubmit" at the project site or elsewhere where work is in progress.
 - b. When the submittal review action stamp is marked "Rejected", do not proceed with that portion of the work covered by the submittal including, but not limited to, purchasing, fabrication, delivery or other activity. Make a new submittal in accordance with the review notations on the submittal and resubmit without delay in the same manner and number as for the original submittal. Resubmit as often as necessary as required to obtain an unrestricted or restricted release action. "Rejected" review action stamp notation shall not be construed by the Contractor as a valid reason for an increase in contract time.
4. Other Action: Where a submittal is for information or record purposes or special processing or other activity, the Architect will return the submittal marked "Action Not Required."
- C. Unsolicited Submittals: The Architect will return unsolicited submittals to the sender without action.

PART 2 – PRODUCTS (Not Applicable)

PART 3 – EXECUTION (Not Applicable)

END OF SECTION 01300

SECTION 01310A – PROGRESS SCHEDULES

PART 1 - GENERAL

1.1 THIS SECTION INCLUDES:

- A. Schedule Submittal Requirements
- B. Schedule Submittal Format
- C. CPM Schedule Structural Requirements
- D. Updating Schedules
- E. Schedule Revisions
- F. Time Extensions
- G. Three (3) Week Projection Schedule

1.2 RELATED SECTIONS

- A. Division 1 SECTION 01010 – SUMMARY OF WORK
- B. Schedule of Values
- C. Division 1 SECTION 01027 – APPLICATION FOR PAYMENT
- D. Change Order Procedures
- E. Division 1 SECTION 01300 – SUBMITTALS

1.3 SCHEDULE SUBMITTAL REQUIREMENTS

- A. Submit, in duplicate, as described in Part 1.5 A., to the Owner and the Architect at the Pre-Construction Conference the following preliminary documents defining planned operations:
 - 1. Baseline Schedule
- B. The Architect and the Owner will review schedule submittals; such review shall not constitute an approval or acceptance of the Contractor's construction means, methods, sequencing or its ability to complete the work in a timely manner.
- C. The preliminary documents will illustrate, at a minimum, a detailed baseline schedule for those activities commencing within the first ten (10) calendar days after the Notice to Proceed is issued by the Owner.

SECTION 01310A – PROGRESS SCHEDULES

- D. The Contractor shall submit the completed Baseline documents to the Architect within thirty (30) calendar days from the Notice of Award. The schedules shall integrate the activities of the preliminary schedules, and include all activities required for contract completion.
 - 1. Within fifteen (15) calendar days after receipt of the complete Baseline Schedule, the Owner and Architect will communicate in writing their comments and concerns to the Contractor. Within five (5) working days, the Contractor shall adjust the schedule and progress curve to incorporate comments from the Owner and Architect and resubmit.
 - 2. Upon Owner and Architect receipt and acknowledgment of revisions to the Baseline Schedule, it shall become part of the contract documents. Payment to the Contractor shall be withheld until such schedule, satisfactory in form and substance to the Owner and Architect, has been received.
- E. Changes in logic and/or durations shall not be made without first noticing on the need to change with the Owner and Architect. Changes will be accepted where they are reasonable. Changes will be accepted or denied without liability. Changes to simply accommodate a perception of still being on schedule will not be accepted. At the discretion of the Architect and the Owner, the Baseline Schedule no longer represents the actual prosecution and progress of the work, the Architect and Owner will require a Recovery Schedule.
- F. Failure to provide the required schedule information at the required times will result in denial of the relative portion of progress payments until such time that the schedule information is submitted in the correct format at the sole option of the Owner.

1.4 SCHEDULE SUBMITTAL FORMAT

- A. Follow the guidelines below when submitting a baseline, update, or projection schedule.
 - 1. Required Diagrams:
 - a. Gantt/Bar Chart or Time Scaled Logic Diagram; sheet size to be a maximum of 30 x 42 inches, organized by building and/or area, sorted by early start and early finish dates.
 - b. The formatting of the (hard copy submission) Baseline Schedule, schedule updates and three (3) week projection schedules shall include the following information (order and content of columns):
 - i. Activity Description
 - ii. Original Duration

SECTION 01310A – PROGRESS SCHEDULES

- iii. Remaining Duration
 - iv. Percent Complete
 - v. Total Float
 - vi. Target Early Start (except on Baseline Schedule)
 - vii. Target Early Finish (except on Baseline Schedule)
 - viii. On all updates and projections, show Baseline Schedule as Target (with Target Early Start and Target Early Finish dates)
 - ix. Format title block to include (at a minimum) the Contractor's name, school name, project number, file name, data date and run date.
- c. The Contractor will be responsible for planning, scheduling, managing, and reporting the progress of the work in accordance with all of the specific methods and submittals described in this section.
 - d. The construction schedule shall be prepared by a competent scheduler, and used by the Contractor to plan, prosecute and coordinate the work in an orderly and expeditious manner. The schedule will be used by the Owner and the Architect to evaluate progress and status at the various stages of the project, allocate funds, determine the impact of any changes to the Contract and establish the basis for progress payments.

1.5 CPM SCHEDULE STRUCTURAL REQUIREMENTS

- A. The following requirements have been defined in an effort to create consistency across all project schedules for purpose of analysis.
 - 1. Structure of Schedule:
 - a. The schedule should be broken down into logical areas of work. We suggest separate areas of the building and that sitework be divided into appropriate areas. We expect to see, at a minimum, the following areas (where applicable):
 - i. Milestones
 - ii. Prepare & Issue Submittals
 - iii. Review Submittals
 - iv. Material Procurement & Delivery
 - v. On Site Work
 - vi. Off Site Work
 - vii. Area A
 - viii. Area B
 - ix. Area C
 - x. Area D
 - xi. Plant

SECTION 01310A – PROGRESS SCHEDULES

- xii. Etc.
- b. Tasks related to the submittal/procurement of material or equipment shall be included as separate activities in the project schedule. Examples of procurement activities include, but are not limited to:
 - i. Material/Equipment submittal preparation
 - ii. Submittal and approval of material/equipment
 - iii. Delivery of O&M manuals
 - iv. Material/equipment fabrication and delivery
 - v. Delivery of extra parts/extra stock/special tools
 - vi. Notification of Owner furnished materials/equipment delivery requirements
 - vii. Contractor's original network diagram submittal shall become the Baseline Schedule, once it is found acceptable by the Owner. The Baseline Schedule shall be duplicated and utilized as the Current Schedule and shown graphically over the Baseline.
- c. Construction activities shall include at a minimum, but are not limited to:
 - i. Tasks corresponding to each specification section covered in the Specification Index in Divisions 2 through 16
 - ii. Tasks related to mobilization / demobilization
 - iii. Tasks related to Owner; Owner provide materials, FFE delivery and setup, Move in prior to substantial and final completion
 - iii. The installation of temporary or permanent work by tradesman
 - iv. Testing and inspections of installed work by technicians, inspectors, or engineers
 - v. System utility outages and tie ins
 - vi. Start up and testing of equipment, commissioning of building and related systems
 - vii. Scheduling of specified manufacturer's representatives
 - viii. Final clean up
 - ix. Training to be provided
 - x. Punch list completion
 - xi. Maintenance period
 - xii. Administrative tasks necessary to start, proceed with, accomplish or finalize the contract

1.6 UPDATING SCHEDULES

- A. Updated Schedules shall accompany the monthly Application for Payment, reflecting progress since previous month's submittal.

SECTION 01310A – PROGRESS SCHEDULES

- B. The schedule update shall show the status of all activities, including those in progress, completed or not started, indicated by start and finish dates, whether forecasted or actual, completion percentages based on time, original and remaining durations, any changes in network logic or activity durations and any other relevant information. Refer to Part 1.8 for revisions to the Schedule.
- C. Identify activities modified since previous submittal, major changes in work, changes associated with approved Change Orders and any other identifiable changes.
- D. Actual start and finish dates shall not be automatically updated by default mechanisms that may be included in the CPM scheduling software system. Actual start and actual finish dates on the CPM schedule shall match the dates of actual work accomplished in the field and not on projected completion dates. Out of sequence progress (if applicable) shall be handled through Retained Logic, not the option of Progress override.
- E. With each updated schedule submission, the Contractor shall submit a brief narrative report, including descriptions of schedule revisions such as changes in network logic, planned activity start dates, duration or in the critical path. The report will include a description of the amount of progress during the last month, a description of any problem areas, current or anticipated delays and their estimated schedule impacts. In the narrative report, the Contractor shall provide explanation for any slippage in contractual completion or other milestone dates. Additionally, the Contractor shall propose remedial measures necessary to recover any lost time, whether actual or forecasted. Contractor shall take such additional steps as are necessary in order to effectively eliminate or minimize such delays and to comply with the contract schedule.

1.7 SCHEDULE REVISIONS

- A. Updating the schedule to reflect actual progress made up to the data date of a schedule update shall not be considered revisions to the Baseline Schedule.
- B. If, as a result of a schedule update, it appears the baseline schedule no longer represents the actual prosecution and progress of the work, the Architect or Owner shall request a revised schedule from the Contractor. The revision shall address the Contractor's current construction plan for completing the work without impacting contract time and cost. Approved

revisions to the schedule shall be incorporated into the Baseline Schedule at the next schedule update submission.
- C. If the Architect or Owner recognizes at any time, regardless of, reason that the work has fallen behind the scheduled contract time, milestone, phase dates or for work activity on the latest schedule that indicates more than a critical five (5) day delay to

SECTION 01310A – PROGRESS SCHEDULES

the project, the Contractor shall submit a written and documented Recovery Schedule within seven (7) calendar days of the Architect's/Owner's written request. The Contractor will document in the Recovery Schedule and narrative, all additional resources, including materials equipment and labor and modifications of operations which will be provided so as to meet the schedule. The Contractor will provide all such additional resources and modifications of operations without additional cost to the Owner. Such additional resources and modifications shall include but not be limited to:

1. Required overtime for the Contractor's personnel
2. Increased construction manpower in such quantities as will substantially eliminate the backlog of work and put the project back on schedule
3. Increase numbers of shifts per working day, working days per week or the amount of construction equipment or any combination of the foregoing which will put the project back on schedule
4. Reschedule activities to achieve the maximum practical concurrence of accomplishment of activities to put the project back on schedule
5. Supplemental progress schedules detailing the specific operation changes instituted to regain the contract schedule

The Contractor will implement the Recovery Schedule without additional cost to the Owner and provide for completion of the work in accordance with the remaining milestone dates without a time extension. Should the logic and/or durations of the Recovery Schedule not receive acceptance of the Architect and the Owner, the Contractor is responsible to use concurrent operations, additional manpower, additional shifts, overtime, etc., including 24 hour production work day, seven (7) day work week operation, as required to put the project back on schedule at no additional cost to the Owner.

- D. The Contractor may also request revisions to the Baseline Schedule in the event the Contractor's planning for the work is revised. If the Contractor desires to make changes in the Baseline Schedule to reflect revisions in its method of operating and scheduling of the work, the Contractor shall notify the Architect and Owner in writing stating the reason for the proposed revisions and accompanied by a copy of the Contractor's electronic CPM Schedule. The revision shall address the Contractor's current construction plan for completing the work without impacting contract time and cost. Accepted revisions to the schedule shall be incorporated into the Baseline Schedule at the next schedule update submission.
- E. If changes in the method of operation and scheduling are desired, the Owner and/or Architect shall be notified in writing stating the reasons for the change. If the Owner and/or Architect considers these changes to be of a major nature, the Contractor

SECTION 01310A – PROGRESS SCHEDULES

may be required to revise and submit for acceptance, without additional cost to the Owner, the network diagrams and required sorts. A change may be considered of a major nature if the estimated time required or actually used for an activity or the network logic is varied from the original plan to a degree that there is a reasonable doubt as to the effect on the contract completion date(s) (or phase completion dates). Changes that affect activities with adequate float time shall be considered a major change when their cumulative effect could extend the contract completion dates.

- F. Use of float suppression techniques, such as:
1. Preferential sequencing (arranging critical path through activities more susceptible to Owner and/or Architect caused delay);
 2. Special lead/lag logic restraints;
 3. Zero total or free float constraints;
 4. Extended activity times, or imposing constraint dates other than as required by the contract;

shall be cause for rejection of the project schedule or its updates. The use of resource Leveling (or similar software features) used for the purpose of artificially adjusting activity durations to consume float and influence the critical path is expressly prohibited.

- G. Definitions of Float or Slack
1. Free float is the length of time the start of an activity can be delayed without delaying the start of a successor activity.
 2. Total float is the length of time along a given network path that the actual start and finish of activity(ies) can be delayed without delaying the project completion date.
 3. Project float is the length of time between the Contractor's early completion (or Substantial Completion) and the contract completion date.
 4. Project float is for the benefit of the project and for the mutual use of the Owner and the Contractor.
 5. Contractor's non-work weather days bank of time activity shall not be defined as "Float or Slack" for this project. It is Contractor time identified in item 1.9.G which follows.
- H. Negative float will not be a basis for requesting time extensions. Any extension of time will be addressed in accordance with item 1.9 Time Extensions. Scheduled

SECTION 01310A – PROGRESS SCHEDULES

completion dates(s) that extend beyond the contract (or phase) completion date(s) (evidenced by negative float) may be used in computation for assessment of payment withholdings. The use of this computation is not to be construed as a means of acceleration.

1.8 TIME EXTENSIONS

- A. Extensions of time to the Contract may be granted only for delays to activities on the critical path that actually delay the project completion beyond the date of Substantial Completion or for delays to activities that transform that activity onto the critical path, and, as a result, delay completion beyond the contract Substantial Completion date.
- B. Seasonal weather conditions and resulting impacts shall be included in the planning and scheduling of all work influenced by wind, cold or warm weather, smoke, snow, and/or precipitation to ensure completion of all work within the Contract time.

If all the work, or the portion(s) of the work which are the currently controlling operation(s), are suspended for weather so as not to prosecute the work, a time extension at the Owners discretion, **may be awarded if the following conditions are satisfied**

- a. The weather shall actually be the delay to the Substantial Completion Date of the project and the delay must be beyond the control and without the fault or negligence of Contractor; weather will be evaluated based on the original baseline schedule without revision if revision is the result of contractor performance; **and**
- b. The weather recorded by NOAA / NWS (WS Form: F6) website: (www.weather.gov/climate/index), Reno location or owner approved location of work during the Contract period shall be found to occur more frequently than the weather normally recorded by NOAA / NWS to be anticipated is documented more frequently occurring than 5 Year NOAA / NWS (WS Form: F6) Averages for all project locations; or
- c. Owner/Architect orders the stoppage or suspension of the work in the interest of public safety or health or due to specification requirements.

Weather is defined for the purposes of this Contract to be compared to current recorded National Oceanic and Atmospheric Administration (NOAA) / National Weather Service Preliminary Local Climatological Data (WS FORM: F-6) for Station: Reno, Nevada, or for owner approved alternate project location, as follows:

- **PRECIPITATION** water equivalent of greater than or equal to 0.1 inch

SECTION 01310A – PROGRESS SCHEDULES

- recorded for the 24-hour period, of the date, and /or
- **AVERAGE** wind speed of greater than or equal to 20 miles per hour recorded for the 24-hour period for the date of occurrence. **NOT** 2 Minute Sustained or Gusts as recorded in (WS FORM:F6).

The schedule of anticipated weather delays is based on current National Oceanic and Atmospheric Administration (NOAA) / National Weather Service (NWS) records kept as Preliminary Local Climatological Data (WS FORM: F-6) for Station: Reno, Nevada, (e.g. 5 Year NOAA / NWS (WS Form: F6) Averages) for all project locations **and will constitute the baseline for the total Contract Time weather delay evaluations.** Contractor's CPM schedule shall be understood to include as a minimum, the amount of weather delay days lost in all Contractors' weather dependent activities occurring during the activity.

1.9 THREE (3) WEEK PROJECTION SCHEDULE

- A. As deemed necessary by the Owner or Architect, the Contractor shall provide a three (3) week detailed short interval schedule for each building story, and area of the work, at regularly scheduled progress meetings. The format shall be satisfactory to the Owner and Architect. Short interval schedules shall be based upon the most current precedence Network Diagram and will indicate the actual progress achieved the previous week as well as the detailed activities scheduled for the next two (2) weeks and will show anticipated durations, start and completion dates for activities, and how the schedule tracks to the baseline schedule. All projection schedules shall be derived from the baseline schedule.

PART 2 – PRODUCTS (NOT USED)

PART 3 – EXECUTION (NOT USED)

END OF SECTION 01310A

SECTION 01400 – QUALITY CONTROL

PART 1 - GENERAL

1.1 RELATED DOCUMENTS

- A. Drawings and general provisions of the Contract, including all contract documents and addendums associated with this project shall apply to this section.

1.2 SUMMARY

- A. This section includes administrative and procedural requirements for quality control services.
- B. Quality control services include inspections, tests and related actions, including reports performed by the Contractor, by independent agencies and by governing authorities. They do not include contract enforcement activities performed by the Architect.
- C. Inspection and testing services are required to verify compliance with requirements specified or indicated. These services do not relieve the Contractor of responsibility for compliance with contract document requirements.
- D. Requirements of this section relate to customized fabrication and installation procedures, not production of standard products.
 - 1. Specific quality control requirements for individual construction activities are specified in the sections that specify those activities. Requirements in those sections may also cover production of standard products.
 - 2. Specified inspections, tests and related actions do not limit the Contractor's quality control procedures that facilitate compliance with contract document requirements.
 - 3. Requirements for the Contractor to provide quality control services required by the Architect, Owner or Authorities Having Jurisdiction (AHJ) are not limited by provisions of this section.
- E. Related Sections: The following sections contain requirements that relate to this section:
 - 1. Division 1 SECTION 01045 – CUTTING AND PATCHING specifies requirements for repair and restoration of construction disturbed by inspection and testing activities.
 - 2. Division 1 SECTION 01300 – SUBMITTALS specifies requirements for development of a schedule of required tests and inspections.

SECTION 01400 – QUALITY CONTROL

1.3 RESPONSIBILITIES

- A. Owners Responsibilities: Unless otherwise indicated as the responsibility of another identified entity, the Owner or Owners representatives/agents, project managers, QA/QC inspectors, coordinators etc. shall provide inspections, tests and other quality control services specified elsewhere in the contract documents and required by AHJ.
 - 1. Where individual sections specifically indicate that certain inspections, tests and other quality control services are the Contractor's responsibility, the Contractor shall employ and pay a qualified independent testing agency to perform quality control services. Costs for these services are included in the contract sum.
 - 2. Where individual sections specifically indicate that certain inspections, tests and other quality control services are the Owner's responsibility, the Owner will employ and pay a qualified independent testing agency to perform those services.
 - a. Where the Owner has engaged a testing agency for testing and inspecting part of the work and the Contractor is also required to engage an entity for the same or related element, the Contractor shall not employ the entity engaged by the Owner, unless agreed to in writing by the Owner.
- B. Retesting: The Contractor is responsible for retesting where results of inspections, tests or other quality control services prove unsatisfactory and indicate non-compliance with contract document requirements, regardless of whether the original test was the Contractor's responsibility.
 - 1. The cost of retesting construction, revised or replaced by the Contractor, is the Contractor's responsibility where required tests performed on original construction indicated non-compliance with contract document requirements.
- C. Associated Services: Cooperate with agencies performing required inspections, tests and similar services and provide reasonable auxiliary services as requested. Notify the agency sufficiently in advance of operations to permit assignment of personnel. Auxiliary services required include, but are not limited to, the following:
 - 1. Provide access to the work.
 - 2. Furnish incidental labor and facilities necessary to facilitate inspections and tests.

SECTION 01400 – QUALITY CONTROL

3. Take adequate quantities of representative samples of materials that require testing or assist the agency in taking samples.
 4. Provide facilities for storage and curing of test samples.
 5. Deliver samples to testing laboratories.
 6. Provide the agency with a preliminary design mix proposed for use for materials mixes that require control by the testing agency.
 7. Provide security and protection of samples and test equipment at the project site.
- D. Duties of the Testing Agency: The independent agency engaged to perform inspections, sampling and testing of materials and construction specified in individual sections shall cooperate with the Architect and the Contractor in performance of the agency's duties. The testing agency shall provide qualified personnel to perform required inspections and tests.
1. The agency shall notify the Architect and the Contractor promptly of irregularities or deficiencies observed in the work during performance of its services.
 2. The agency is not authorized to release, revoke, alter or enlarge requirements of the contract documents or approve or accept any portion of the work.
 3. The agency shall not perform any duties of the Contractor.
- E. Coordination: Coordinate the sequence of activities to accommodate required services with a minimum of delay. Coordinate activities to avoid the necessity of removing and replacing construction to accommodate inspections and tests.
1. The Contractor is responsible for scheduling times for inspections, tests, taking samples and similar activities. The Contractor will also be responsible for standby charges from the Owner's laboratory if they are due to a scheduling error by the Contractor.

1.4 SUBMITTALS

- A. Unless the Contractor is responsible for this service, the independent testing agency shall submit a certified written report, in duplicate, of each inspection, test or similar service to the Architect. If the Contractor is responsible for the service, submit a certified written report, in duplicate, of each inspection, test or similar service through the Contractor.

SECTION 01400 – QUALITY CONTROL

1. Submit additional copies of each written report directly to the governing authority, when the authority so directs.
2. Report Data: Written reports of each inspection, test, or similar service include, but are not limited to, the following:
 - a. Date of issue
 - b. Project title and number
 - c. Name, address and telephone number of testing agency
 - d. Dates and locations of samples and tests or inspections
 - e. Names of individuals making the inspection or test
 - f. Designation of the work and test method
 - g. Identification of product and specification section
 - h. Complete inspection or test data
 - i. Test results and an interpretation of test results
 - j. Ambient conditions at the time of sample taking and testing
 - k. Comments or professional opinion on whether inspected or tested work complies with the contract document requirements
 - l. Name and signature of laboratory inspector
 - m. Recommendations on retesting

1.5 QUALITY ASSURANCE

- A. Qualifications for Service Agencies: Engage inspection and testing service agencies, including independent testing laboratories, that are prequalified as complying with the American Council of Independent Laboratories' *Recommended Requirements for Independent Laboratory Qualification* and that specialize in the types of inspections and tests to be performed.
 1. Each independent inspection and testing agency engaged on the project shall be authorized by AHJ to operate in the State of Nevada.

PART 2 - PRODUCTS (Not Applicable)

PART 3 - EXECUTION

3.1 REPAIR AND PROTECTION

- A. General: Upon completion of inspection, testing, sample taking and similar services, repair damaged construction and restore substrates and finishes. Comply with the contract document requirements for Division 1 SECTION 01045 – CUTTING AND PATCHING
- B. Protect construction exposed by or for quality control service activities and protect repaired construction.

SECTION 01400 – QUALITY CONTROL

- C. Repair and protection is the Contractor's responsibility, regardless of the assignment of responsibility for inspection, testing or similar services.

END OF SECTION 01400

SECTION 01420 – REFERENCES

PART 1 - GENERAL

1.1 DESCRIPTION

- A. This section includes abbreviations and acronyms, additional definitions, and reference standards used in the contract documents.
- B. Refer to Drawings and general provisions of the Contract, including all contract documents and addendums associated with this project for further information.

1.2 ABBREVIATIONS AND ACRONYMS

- A. The following abbreviations and acronyms may be used in the contract documents. Refer uncertainties to the Architect for a decision before proceeding.

AA	Aluminium Association
AAADM	American Association of Automatic Door Manufacturers
AAMA	Architectural Aluminum Manufacturers' Association
AASHTO	American Association of State Highway and Transportation Officials
AATCC	American Association of Textile Chemists and Colorists
ACI	American Concrete Institute
ADA	Americans with Disabilities Act
AFPA	American Forest and Paper Association
AIA	American Institute of Architects
AIMA	Acoustical and Insulation Materials Association
AISC	American Institute of Steel Construction
AMCA	American Movement and Control Association
ANSI	American National Standards Institute
APA	The Engineered Wood Association (formerly the American Plywood Association)
ARI	Air Conditioning and Refrigeration Institute
ASA	American Standards Association
ASHRAE	American Society of Heating, Refrigerating, and Air-Conditioning Engineers
ASME	American Society of Mechanical Engineers
ASTM	American Society for Testing and Materials
AWI	Architectural Woodwork Institute
AWPA	American Wood Preservers' Association
AWWA	American Water Works Association
AWS	American Welding Society
BHMA	Builders Hardware Manufacturers' Association
BIA	Brick Institute of America
CAL/OSHA	State of California Construction Safety Orders
CALTRANS	State of California, Business and Transportation Agency,

SECTION 01420 – REFERENCES

	Department of Transportation, <i>Standard Specifications</i>
CCR	California Code of Regulations
CDA	Copper Development Association
CISCA	Ceilings and Interior Systems Construction Association
CFFA	Chemical Fabrics and Film Association, Inc.
CFMG	Cabinet and Fixture Manufacturers Guild
CLFMI	Chain Link Fence Manufacturers' Institute
CPA	Composite Panel Association (formerly the National Particleboard Association)
CRI	Carpet and Rug Institute
CRSI	Concrete Reinforcing Steel Institute
CPSC	United States Consumer Products Safety Commission
CS	Commercial Standard, United States Department of Commerce
CSA	Canadian Standards Association
DASMA	Door and Access Systems Manufacturers Association International
EIMA	EIFS Industry Members Association
EPA	Environmental Protection Agency
ESO	Electrical Safety Orders
FAA	Federal Aviation Administration, United States Department of Transportation
FCC	Federal Communications Commission
FGMA	Flat Glass Marketing Association (now the GANA)
FM	Factory Mutual System, Factory Mutual Engineering Corporation
FS	Federal Specification Unit
GA	Gypsum Association
GANA	Glass Association of North America (formerly the Flat Glass Marketing Association and Glass Tempering Association)
GRI	Geosynthetic Research Institute
GTA	Glass Tempering Association (now the GANA)
HMA	Hardwood Manufacturers Association
HPMA	Hardwood Plywood Manufacturers Association
HPVA	Hardwood Plywood and Veneer Association
HUD	United States Department of Housing and Urban Development
IEEE	Institute of Electrical and Electronic Engineers
IGCC	Insulating Glass Certification Council
ITS-WH	Intertek Testing Service - Warnock Hersey
LSGA`	Laminator's Safety Glass Association
MIA	Marble Institute of America or the Masonry Institute of America

SECTION 01420 – REFERENCES

MIL	Military Standardization Document, United States Department of Defense
MIW	Masonry Institute of Washington
ML/SFA	Metal Lath/Steel Framing Association
MM	“Materials Manual”, State of California, Business and Transportation Agency, Department of Transportation
NAAMM	National Association of Architectural Metal Manufacturers
NBGQA	National Building Granite Quarries Association, Inc.
NBS	National Bureau of Standards (now the NIST)
NCMA	National Concrete Masonry Association
NEC	National Electrical Code
NEMA	National Electric Manufacturers' Association
NFPA	National Fire Protection Association
NFPA	National Forest Products Association (now the AFPA)
NFRC	National Fenestration Rating Council
NHLA	National Hardwood Lumber Association
NIST	National Institute of Standards and Technology, United States Department of Commerce (formerly the National Bureau of Standards)
NOFMA	National Oak Flooring Manufacturers Association
NPDES	National Pollutant Discharge Elimination System
NRCA	National Roofing Contractors Association
NSF	NSF International (formerly National Sanitary Foundation)
NTMA	National Terrazzo and Mosaic Association
NWWDA	National Wood Window and Door Association (now WDMA)
OSA	Office of the State Architect, State of California
OSHPD	Office of Statewide Health Planning and Development, State of California
PCI	Precast / Prestressed Concrete Institute
PS	Product Standard, United States Department of Commerce
RCW	Revised Code of Washington, State of Washington
RIS	Redwood Inspection Service
SDI	Steel Deck Institute or the Steel Door Institute
SFM	Office of State Fire Marshal, State of California
SIGMA	Sealed Insulated Glass Manufacturer's Association
SMACNA	Sheet Metal and Air Conditioning Contractors National Association
SSPC	Society for Protective Coatings (formerly the Steel Structures Painting Council)
SWI	Steel Window Institute
TCA	Tile Council of America

SECTION 01420 – REFERENCES

UBC	Uniform Building Code
UFC	Uniform Fire Code
UL	Underwriters Laboratories, Inc.
UMC	Uniform Mechanical Code
UPC	Uniform Plumbing Code
USPS	United States Postal Service
USS	United States Standard
WAC	Washington Administrative Code, State of Washington
WCLIB	West Coast Lumber Inspection Bureau
WDMA	Window and Door Manufacturers Association (formerly the National Wood Window and Door Association)
WIC	Woodwork Institute of California
WLPDIA	Western Lath Plaster /Drywall Industries Association (now the WWCCA)
WSDOT	Washington State Department of Transportation
WWCCA	Western Wall & Ceiling Contractors Association
WWPA	Woven Wire Products Association or Western Wood Products Association

- B. Additional abbreviations, used only on the drawings, are listed and defined thereon.

USE SECTION 1.03 ONLY IF THESE DEFINITIONS ARE NOT INCLUDED IN THE GENERAL CONDITIONS FOR THE SPECIFIC CONTRACT.

1.03 ADDITIONAL DEFINITIONS

- A. In addition to the terms defined in the General Conditions, the following terms are used in the contract documents and are defined as follows:

Accepted Equal	As accepted by the Architect as being of equivalent quality, utility and appearance.
Addenda	Written or graphic instruments issued by the Owner/Architect prior to the execution of the Contract which modify or interpret the bidding documents by additions, deletions, clarifications or corrections.
By Owner	Work on this project that will be performed by the Owner or its agents, at the Owner's cost.
By Others	Work on this project that is outside the Scope of Work to be performed by the Contractor under this Contract, but that will be performed by the Owner, other contractors or other means.
Consultant Directed	A consultant to the Architect Directed by the Architect

SECTION 01420 – REFERENCES

Furnish	Supply only; do not install
Indicated	As shown and/or noted on the drawings
Install	Install or apply only; do not furnish
Owner-Furnished,	The Owner will furnish at their cost and the Contractor
Contractor-Installed	shall install under their contract for this work.
Project Manual	The Project Manual consists of two volumes: Volume 1 includes the bidding and contract requirements and Specifications; and Volume 2 includes the details and schedules. One volume which includes the bidding and contract requirements and specifications and the details and schedules.
Provide	Furnish and install
Site	Geographical location of the project
Specified	As written in the specifications

1.4 REFERENCE STANDARDS

- A. Specified standards of the construction industry shall have the same force and effect on the performance of the work as if bound or copied directly into the contract documents. Such standards are made a part of the contract documents by reference.
- B. Each entity or person engaged in the work shall be familiar with the industry standards applicable to its construction activity.
- C. Where compliance with two (2) or more standards is specified and the standards establish different or conflicting requirements for minimum qualities or quality levels, comply with the most stringent requirement. Refer uncertainties and requirements that are different, but apparently equal, to the Architect for a decision before proceeding.
- D. Copies of applicable standards are not bound with the contract documents. Where copies are required for proper performance of the work, obtain and pay for authorized copies directly from publication source and maintain at the site during submittals, planning and performance of work until final acceptance by the Owner. Make such copies of standards available to the Owner and Architect for review upon request.
- E. For products or quality of installation specified by association, trade, military, federal or other reference standards, comply with requirements of the standard, except when more rigid requirements are specified in the contract documents or are required by applicable codes and/or public Authorities Having Jurisdiction (AHJ).
 - 1. Except as otherwise indicated or specified, where compliance with a reference standard is required, comply with the standard in effect as of the

SECTION 01420 – REFERENCES

date established for the receipt of bids. Where a reference standard has been revised and reissued after the date established for the receipt of bids and before performance of the work affected, notify the Architect in writing and request a decision on how to proceed. The Architect may issue a contract modification or an Architect's Supplemental Instruction (ASI) for proceeding in accordance with the updated standard.

2. The contractual relationship of the parties to the Contract shall not be altered from the contract documents by mention or inference otherwise in a reference standard. The provisions of the bidding requirements; contract documents including, but not limited to all issued addendums; and the Contract shall void the general, but not technical, provisions of a reference standard in conflict therewith.

PART 2 – PRODUCTS (Not Used)

PART 3 – EXECUTION (Not Used)

END OF SECTION 01420

SECTION 01600 – MATERIALS AND EQUIPMENT

PART 1 – GENERAL

1.1 RELATED DOCUMENTS

- A. Drawings and general provisions of the Contract, including all contract documents and addendums associated with this project shall apply to this section.

1.2 SUMMARY

- A. This section includes administrative and procedural requirements governing the Contractor's selection of products for use in the project.
- B. Related Sections: The following sections contain requirements that relate to this Section:
 - 1. Division 1 SECTION 01420 - REFERENCES specifies the applicability of industry standards to products specified.
 - 2. Division 1 SECTION 01300 – SUBMITTALS specifies requirements for submittal of the Contractor's construction schedule and the submittal schedule.
 - 3. Division 1 SECTION 01631 – SUBSTITUTIONS specifies administrative procedures for handling requests for substitutions made after award of the contract.

1.3 DEFINITIONS

- A. Definitions used in this section are not intended to change the meaning of other terms used in the contract documents such as *Specialties*, *Systems*, *Structure*, *Finishes*, *Accessories* and similar terms. Such terms are self-explanatory and have well recognized meanings in the construction industry.
 - 1. *Products* are items purchased for incorporation in the work, whether purchased for the project or taken from previously purchased stock. The term *Product* includes the terms *Material*, *Equipment*, *System* and terms of similar intent.
 - a. *Named Products* are items identified by the Manufacturer's product name, including make and model number or other designation, shown or listed in the Manufacturer's published product literature that is current as of the date of the contract documents.
 - b. *Foreign Products* as distinguished from domestic products are items substantially manufactured fifty percent [(50%) or more of value] outside the United States and its possessions. Products produced or supplied by entities substantially owned [more than fifty percent (50%)] by persons who are not citizens of, nor living within, the United States and its possessions.

SECTION 01600 – MATERIALS AND EQUIPMENT

2. *Materials* are products substantially shaped, cut worked, mixed, finished, refined or otherwise fabricated, processed or installed to form a part of the work.
3. *Equipment* is a product with operational parts, whether motorized or manually operated, that requires service connections, such as wiring or piping.

1.4 SUBMITTALS

- A. Product List: A list of products required is included at the end of this section. Prepare a schedule in tabular form showing each product listed. Include the Manufacturer's name and proprietary product names for each item listed.
 1. Coordinate product list with the Contractor's construction schedule and the schedule of submittals.
 2. Form: Prepare product list with information on each item tabulated under the following column headings:
 - a. Related Specification Section Number
 - b. Generic name used in the contract documents
 - c. Proprietary Name, Model Number and similar designations
 - d. Manufacturer's Name and Address
 - e. Supplier's Name and Address
 - f. Installer's Name and Address
 - g. Projected Delivery Date or time span of delivery period
 3. Initial Submittal: Within thirty (30) days after date of commencement of the work, submit three (3) copies of an initial product list. Provide a written explanation for omissions of data and for known variations from the contract requirements.
 - a. At the Contractor's option, the initial submittal may be limited to product selections and designations that must be established early in the contract period.
 4. Completed List: Within sixty (60) days after date of commencement of work, submit three (3) copies of the completed product list. Provide a written explanation for omissions of data and for known variations from the contract requirements.
 5. Architect's Action: The Architect will respond in writing to Contractor within two (2) weeks of receipt of the completed product list. No response within this period constitutes no objection to listed manufacturers or products but does not constitute a waiver of the requirement that products comply with the contract documents. The Architect's response will include a list of unacceptable product selections containing a brief explanation of reasons for this action.

SECTION 01600 – MATERIALS AND EQUIPMENT

1.5 QUALITY ASSURANCE

- A. Source Limitations: To the fullest extent possible, provide products of the same kind from a single source.
 - 1. When specified products are available only from sources that do not, or cannot, produce a quantity adequate to complete project requirements in a timely manner, consult with the Architect to determine the most important product qualities before proceeding. Qualities may include attributes, such as visual appearance, strength, durability or compatibility. When a determination has been made select products from sources producing products that possess these qualities to the fullest extent possible.
- B. Compatibility of Options: When the Contractor is given the option of selecting between two (2) or more products for use on the project, the product selected shall be compatible with products previously selected, even if previously selected products were also options.
 - 1. Each Prime Contractor is responsible for providing products and construction methods that are compatible with products and construction methods of other prime or separate contractors.
 - 2. If a dispute arises between Prime Contractors over concurrently selectable, but incompatible products, the Architect will determine which products shall be retained and which are incompatible and must be replaced.
- C. Foreign Product Limitations: Except under one or more of the following conditions, provide domestic products, not foreign products, for inclusion in the work:
 - 1. No available domestic product complies with the contract documents.
 - 2. Domestic products that comply with the contract documents are available only at prices or terms substantially higher than foreign products that comply with the contract documents.
- D. Nameplates: Except for required labels and operating data, do not attach or imprint manufacturers or producer's nameplate or trademarks on exposed surfaces of products that will be exposed to view in occupied spaces or on the exterior.
 - 1. Labels: Locate required product labels and stamps on concealed surfaces, or where required for observation after installation, on accessible surfaces that are not conspicuous.
 - 2. Equipment Nameplates: Provide a permanent nameplate on each item of service connected or power operated equipment. Locate on an easily accessible

SECTION 01600 – MATERIALS AND EQUIPMENT

surface that is inconspicuous in occupied spaces. The nameplate shall contain the following information and other essential operating data:

- a. Name of Product and Manufacturer
- b. Model and Serial Number
- c. Capacity
- d. Speed
- e. Ratings

1.6 PRODUCT DELIVERY, STORAGE AND HANDLING

A. Deliver, store and handle products according to the Manufacturer's recommendations, using means and methods that will prevent damage, deterioration and loss, including theft.

1. Schedule delivery to minimize long term storage at the site and to prevent overcrowding of construction spaces.
2. Coordinate delivery with installation time to assure minimum holding time for items that are flammable, hazardous, easily damaged or sensitive to deterioration, theft and other losses.
3. Deliver products to the site in an undamaged condition in the manufacturer's original sealed container or other packaging system, complete with labels and instructions for handling, storing, unpacking, protecting and installing.
4. Inspect products upon delivery to ensure compliance with the contract documents and to ensure that products are undamaged and properly protected.
5. Store products at the site in a manner that will facilitate inspection and measurement of quantity or counting of units.
6. Store heavy materials away from the project structure in a manner that will not endanger the supporting construction.
7. Store products subject to damage by the elements above ground, under cover in a weather tight enclosure, with ventilation adequate to prevent condensation. Maintain temperature and humidity within range required by manufacturer's instructions.

PART 2 – PRODUCTS

2.1 PRODUCT SELECTION

SECTION 01600 – MATERIALS AND EQUIPMENT

- A. General Product Requirements: Provide products that comply with the contract documents that are undamaged and, unless otherwise indicated, new at the time of installation.
1. Provide products complete with accessories, trim, finish, safety guards, and other devices and details needed for a complete installation and the intended use and effect.
 2. Standard Products: Where available, provide standard products of types that have been produced and used successfully in similar situations on other projects.
- B. Product Selection Procedures: The contract documents and governing regulations govern product selection. Procedures governing product selection include the following:
1. Proprietary Specification Requirements: Where specifications name only a single product or manufacturer, provide the product indicated. No substitutions will be permitted.
 2. Semi Proprietary Specification Requirements: Where specifications name two (2) or more products or manufacturers, provide one (1) of the products indicated. No substitutions will be permitted.
 - a. Where specifications specify products or manufactures by name, accompanied by the term “or equal” or “or approved equal.” Comply with the contract document provisions concerning *Substitutions* to obtain approval for use of an unnamed product.
 3. Non-Proprietary Specifications: When specifications list products or manufacturers that are available and may be incorporated in the work, but do not restrict the Contractor to use of these products only, the Contractor may propose any available product that complies with contract requirements. Comply with contract document provisions concerning *Substitutions* to obtain approval for use of an unnamed product.
 4. Descriptive Specification Requirements: Where specifications describe a product or assembly, listing exact characteristics required, with or without use of a brand or trade name, provide a product or assembly that provides the characteristics and otherwise complies with contract requirements.
 5. Performance Specification Requirements: Where specifications require compliance with performance requirements, provide products that comply with these requirements and are recommended by the manufacturer for the application indicated.

SECTION 01600 – MATERIALS AND EQUIPMENT

- a. Manufacturer's recommendations may be contained in published product literature or by the Manufacturer's Certification of Performance.
6. Compliance with Standards, Codes, and Regulations: Where specifications only require compliance with an imposed code, standard or regulation, select a product that complies with the standards, codes or regulations specified.
7. Visual Matching: Where specifications require matching an established sample, the Architect's decision will be final on whether a proposed product matches satisfactorily.
 - a. Where no product available within the specified category matches satisfactorily and complies with other specified requirements, comply with provisions of the contract documents concerning *Substitutions* for selection of a matching product in another product category.
8. Visual Selection: Where specified product requirements include the phrase "...as selected from Manufacturer's standard colors, patterns, textures..." or a similar phrase, select a product and Manufacturer that comply with other specified requirements. The Architect will select the color, pattern and texture from the product line selected.
9. Allowances: Refer to individual specification sections and *Allowance* provisions in Division 1 for allowances that control product selection and for procedures required for processing such selections.

PART 3 – EXECUTION

3.1 INSTALLATION OF PRODUCTS

- A. Comply with Manufacturer's instructions and recommendations for installation of products in the applications indicated. Anchor each product securely in place, accurately located and aligned with other work.
 1. Clean exposed surfaces and protect as necessary to ensure freedom from damage and deterioration at time of Substantial Completion.

END OF SECTION 01600

SECTION 01631 - SUBSTITUTIONS

PART 1 - GENERAL

1.1 RELATED DOCUMENTS

- A. Drawings and general provisions of the Contract, including all bid documents and addendums associated with this project shall apply to this section.

1.2 SUMMARY

- A. This Section includes administrative and procedural requirements for handling requests for substitutions made after award of the Contract.
- B. Related Sections: The following sections contain requirements that relate to this Section:
 - 1. Division 1 SECTION 01420 - REFERENCES specifies the applicability of industry standards to products specified.
 - 2. Division 1 SECTION 01300 - SUBMITTALS specifies requirements for submitting the Contractor's Construction Schedule and the Submittal Schedule.

1.3 DEFINITIONS

- A. Definitions in this article do not change or modify the meaning of other terms used in the contract documents.
- B. Substitutions: Changes in products, materials, equipment, and methods of construction required by the contract documents proposed by the Contractor after award of the Contract are considered to be requests for substitutions. The following are not considered to be requests for substitutions:
 - 1. Substitutions requested during the bidding period, and accepted by addendum prior to award of the Contract, are included in the contract documents and are not subject to requirements specified in this section for substitutions.
 - 2. Revisions to the Contract Documents requested by the Owner or Architect.
 - 3. Specified options of products and construction methods included in the contract documents.
 - 4. The Contractor's determination of and compliance with governing regulations and orders issued by governing authorities.

1.4 SUBMITTALS

SECTION 01631 - SUBSTITUTIONS

- A. Substitution Request Submittal: The Architect will consider requests for substitution if received within sixty (60) days after commencement of the work. Requests received more than sixty (60) days after commencement of the work may be considered or rejected at the discretion of the Architect.
1. Submit three (3) copies of each request for substitution for consideration. Submit requests in the form and according to procedures required for change-order proposals and include the Product Evaluation Questionnaire (CP-F116) found within these bid documents.
 2. Identify the product or the fabrication or installation method to be replaced in each request. Include related specification section and drawing numbers.
 3. Provide complete documentation showing compliance with the requirements for substitutions, and the following information, as appropriate:
 - a. Coordination information, including a list of changes or modifications needed to other parts of the work and to construction performed by the Owner and separate contractors, that will be necessary to accommodate the proposed substitution.
 - b. A detailed comparison of significant qualities of the proposed substitution with those of the work specified. Significant qualities may include elements, such as performance, weight, size, durability, and visual effect.
 - c. Product Data, including drawings and descriptions of products and fabrication and installation procedures.
 - d. Samples, where applicable or requested.
 - e. A statement indicating the substitution's effect on the Contractor's Construction Schedule compared to the schedule without approval of the substitution. Indicate the effect of the proposed substitution on overall Contract Time.
 - f. Cost information, including a proposal of the net change, if any in the Contract Sum.
 - g. The Contractor's certification that the proposed substitution conforms to requirements in the Contract Documents in every respect and is appropriate for the applications indicated.
 - h. The Contractor's waiver of rights to additional payment or time that may subsequently become necessary because of the failure of the substitution to perform adequately.

SECTION 01631 - SUBSTITUTIONS

4. Architect's Action: If necessary, the Architect will request additional information or documentation for evaluation within one (1) week of receipt of a request for substitution. The Architect will notify the Contractor of acceptance or rejection of the substitution within three (3) weeks of receipt of the request, or two (2) weeks of receipt of additional information or documentation, whichever is later. Acceptance will be in the form of a change order.
 - a. Use the product specified if the Architect cannot make a decision on the use of a proposed substitute within the time allocated.

PART 2 - PRODUCTS

2.1 SUBSTITUTIONS

- A. Conditions: The Architect will receive and consider the Contractor's request for substitution when one or more of the following conditions are satisfied, as determined by the Architect. If the following conditions are not satisfied, the Architect will return the requests without action except to record noncompliance with these requirements.
 1. Extensive revisions to the contract documents are not required.
 2. Proposed changes are in keeping with the general intent of the contract documents.
 3. The request is timely, fully documented, and properly submitted.
 4. The specified product or method of construction cannot be provided within the Contract Time. The Architect will not consider the request if the product or method cannot be provided as a result of failure to pursue the work promptly or coordinate activities properly.
 5. The request is directly related to an "or-equal" clause or similar language in the contract documents.
 6. The requested substitution offers the Owner a substantial advantage, in cost, time, energy conservation, or other considerations, after deducting additional responsibilities the Owner must assume. The Owner's additional responsibilities may include compensation to the Architect for redesign and evaluation services, increased cost of other construction by the Owner, and similar considerations.
 7. The specified product or method of construction cannot receive necessary approval by a governing authority, and the requested substitution can be approved.

SECTION 01631 - SUBSTITUTIONS

8. The specified product or method of construction cannot be provided in a manner that is compatible with other materials and where the Contractor certifies that the substitution will overcome the incompatibility.
 9. The specified product or method of construction cannot be coordinated with other materials and where the Contractor certifies that the proposed substitution can be coordinated.
 10. The specified product or method of construction cannot provide a warranty required by the contract documents and where the Contractor certifies that the proposed substitution provides the required warranty.
- B. The Contractor's submittal and the Architect's acceptance of shop drawings, product data, or samples for construction activities not complying with the contract documents do not constitute an acceptable or valid request for substitution, nor do they constitute approval.

PART 3 - EXECUTION (Not Applicable)

END OF SECTION 01631

SECTION 01631 - SUBSTITUTIONS

PRODUCT EVALUATION QUESTIONNAIRE

When proposing to substitute products for those specified or proposing a product to meet a specified performance standard, please furnish the following information to assist the Owner and Architect in evaluating the proposed product.

Bid/Quote #: _____

Project: _____

Specification Section: _____

Division: _____

Article #: _____

Name of Product: _____

Manufacturer's Name and Address: _____

1. Attach manufacturer's complete technical data and all information relating to limitations of the product information requiring further testing be deemed necessary by the Architect, the cost of the prescribed test shall be borne by the Contractor. Contractor shall send product samples upon request.
2. Attach a list of projects where comparable use has been made of this product. List the name and location of the project, name of Owner or Architect, Engineer, General Contractor, and Subcontractor (if applicable), and the year installed.
3. List any problems encountered with this product on projects where it has been used. What corrective measures were required?
4. Provide a detailed comparison of the proposed substitute product with that of the specified product. Differences are to be highlighted and called out.
5. Submit a detailed specification, conforming to the format of the technical specifications herein contained, tailored to this project for installation of this product.
6. Will the services of an expert field representative be furnished to supervise the installation of this product?

SECTION 01631 - SUBSTITUTIONS

7. Describe maintenance requirements for this product and availability of expert repair service, if needed.
8. Will the proposed substitution result in a change in Contract price or time of completion? If so, submit itemization of price change and explain effect on time of completion.
9. Will the use of the proposed product necessitate a change in the contract drawings or specifications?
10. Will the use of this product necessitate the payment of any license fees or royalties?
11. Furnish information establishing financial responsibility of the manufacturer. (Number of years in business, volume of business, Dunn & Bradstreet rating, etc.)
12. The Contractor certifies that he or she understands the conditions of use to which this product will be put and he/she warrants this product as stipulated in the General Conditions.

Name of Contractor

Signature of Officer, Owner or Partner

Date

SECTION 01650 - CONTRACTOR MOVING

PART 1 – GENERAL

1.1 RELATED DOCUMENTS

- A. Drawings and general provisions of the Contract, including all bid documents and addendums associated with this project shall apply to this section.

1.2 SUMMARY

- A. This section includes administrative and supervisory requirements necessary for coordinating construction contractor moving requirements including, but not necessarily limited to, the following:
 - 1. General Project Coordination Procedures
 - 2. Conservation
 - 3. Coordination Drawings
 - 4. Administrative and Supervisory Personnel
 - 5. Cleaning and Protection
- B. Related Sections: The following sections contain requirements that relate to this section:
 - 1. Division 1 SECTION 01200 – PROJECT MEETINGS for progress meetings and coordination meetings.
 - 2. Division 1 SECTION 01300 - SUBMITTALS for preparing and submitting the Contractor's construction schedule.

1.3 OWNER RESPONSIBILITIES

- A. The Owner shall complete all of the preparatory work required for the moving of furnishings, equipment, files, etc. as listed below:
 - 1. Supply boxes, tape and box labels.
 - 2. All personal property is the responsibility of WCSD.
 - 3. All WCSD property that will fit in the WCSD provided boxes are to be boxed.
 - 4. All file cabinets, desks, shelves and closets are to be emptied.
 - 5. All loose trash shall be picked up and disposed of.

SECTION 01650 - CONTRACTOR MOVING

6. Inform school of time frames and schedules.
7. Coordinate staging area for temporary storage containers with site, as required.
8. All items will be ready to move based upon the Contractor's approved schedule.

1.4 CONTRACTOR RESPONSIBILITIES

- A. The Contractor shall be responsible for moving all furnishings, equipment, files, etc. as directed by the Owner and listed above and all of the items as listed:
 1. Hire movers and manage all aspects of the move.
 2. Supply all required moving tools, dollies, hand trucks, carts, etc.
 3. Supply steel lockable temporary storage containers, if required.
 4. Photograph the space prior to moving out.
 5. Replace all items in space as indicated on photographs.
 6. Repair or replace any WCSD owned property damaged by the Contractor.
 7. Disconnect and reconnect, as needed, any computer, audio, copy and print equipment, etc.

1.5 COORDINATION

- A. Coordinate the construction operations included in various sections of these specifications to assure efficient and orderly installation of each part of the work. Coordinate the construction operations included under different sections that depend on each other for proper installation, connection and operation.
 1. Schedule construction operations in the sequence required to obtain the best results where installation of one part of the work depends on installation of other components, before or after its own installation.
 2. Coordinate installation of different components to assure maximum accessibility for required maintenance, service and repair.
 3. Make provisions to accommodate items scheduled for later installation.

SECTION 01650 - CONTRACTOR MOVING

- B. Where necessary, prepare memoranda for distribution to each party involved, outlining special procedures required for coordination, include such items as required such as, notices, reports and attendance at meetings.
 - 1. Prepare similar memoranda for the Owner and separate contractors where coordination of their work is required.
- C. Administrative Procedures: Coordinate scheduling and timing of required administrative procedures with other construction activities to avoid conflicts and assure orderly progress of the work. Such administrative activities include, but are not limited to, the following:
 - 1. Preparation of schedules
 - 2. Installation and removal of temporary facilities
 - 3. Delivery and processing of submittals
 - 4. Progress meetings
 - 5. Project closeout activities
- D. Conservation: Coordinate moving operations to assure that operations are carried out with consideration given to conservation of energy, water and materials.
 - 1. Salvage materials and equipment involved in performance of, but not actually incorporated in, the work.
- E. Intent of Drawings:
 - 1. The work of the Contractor and any applicable sub-contractors shall conform to the intent of the architectural and moving coordination work as reviewed by the Architect. Drawings are partly diagrammatic and do not intend to show in detail all features of the work. The Contractor shall carefully review the work to be performed by other trades, compare related drawings and shall thoroughly understand the moving responsibilities affecting their work.
 - 2. All changes required in the work caused by failure to do so shall be at no expense to the Owner.
- F. Moving Coordination Drawings:
 - 1. Floor Plans and Wall Elevations shall include dimensioned sizes and locations for all door and window openings.

SECTION 01650 - CONTRACTOR MOVING

1.6 SUBMITTALS

- A. Coordination Drawings: Prepare moving coordination drawings where careful coordination is needed for installation of products, materials and equipment to be relocated and stored.
 - 1. Show the relationship of components shown on separate Shop Drawings.
 - 2. Indicate required installation sequences. Acknowledge the Contractor's responsibilities in written fashion.
 - 3. Comply with requirements contained in Division 1 SECTION 01300 - SUBMITTALS.

PART 2 – PRODUCTS (NOT USED)

PART 3 – EXECUTION

3.1 GENERAL COORDINATION PROVISIONS

- A. Inspection of Conditions: Require the mover of each component to inspect the conditions under which the work is to be performed. Do not proceed until unsatisfactory conditions have been corrected in an acceptable manner.

3.2 CLEANING AND PROTECTION

- A. Clean and protect material and equipment during handling and installation. Apply protective covering, where required, to assure protection from damage or deterioration at the time of Substantial Completion.
- B. Clean and provide maintenance on moved and stored work as frequently as necessary through the remainder of the construction period.
- C. Limiting Exposures: Supervise construction operations to assure that no part of the relocated work completed or in progress, is subject to harmful, dangerous, damaging or otherwise deleterious exposure during the construction period. Where applicable, such exposures include, but are not limited to, the following:
 - 1. Excessive static or dynamic loading
 - 2. Excessive internal or external pressures

SECTION 01650 - CONTRACTOR MOVING

3. Excessively high or low temperatures
4. Thermal shock
5. Excessively high or low humidity
6. Air contamination or pollution
7. Water or ice
8. Solvents
9. Chemicals
10. Light
11. Radiation
12. Puncture
13. Abrasion
14. Heavy traffic
15. Soiling, staining and corrosion
16. Bacteria
17. Rodent and insect infestation
18. Combustion
19. Electrical current
20. High speed operation
21. Improper lubrication
22. Unusual wear or other misuse
23. Contact between incompatible materials
24. Destructive testing
25. Misalignment

SECTION 01650 - CONTRACTOR MOVING

- 26. Excessive weathering
- 27. Unprotected storage
- 28. Improper shipping or handling
- 29. Theft
- 30. Vandalism

END OF SECTION 01650

SECTION 01700 - CONTRACT CLOSEOUT

PART 1 - GENERAL

1.1 RELATED DOCUMENTS

- A. Drawings and general provisions of the Contract, including all bid documents and addendums associated with this project shall apply to this section.

1.2 SUMMARY

- A. This section includes administrative and procedural requirements for Contract closeout including, but not limited to, the following:

1. Inspection Procedures
2. Submittal of Project Record Document
3. Submittal of Operation and Maintenance Manual
4. Submittal of Warranties
5. Final Cleaning
6. Submittal of Regulated Systems [ACBM (Asbestos Containing Building Materials) & Lead] Closeout Documents
7. Submittal of any Final Prevailing Wage Reports

- B. Closeout requirements for specific construction activities are included in the appropriate sections in Divisions 2 through 16.

1.3 SUBSTANTIAL COMPLETION

- A. Preliminary Procedures: Before requesting inspection for certification of Substantial Completion, complete the following. List exceptions in the request.

1. In the Application for Payment that coincides with, or first follows, the date Substantial Completion is claimed, show one hundred percent (100%) completion for the portion of the work claimed as substantially complete.
 - a. Include supporting documentation for completion as indicated in these Contract Documents and a statement showing an accounting of changes to the contract sum.
 - b. If one hundred percent (100%) completion cannot be shown, include a list of incomplete items, the value of incomplete construction, and reasons the work is not complete.

SECTION 01700 - CONTRACT CLOSEOUT

- c. Provide a list of all warranties, provide warranty duration, complete contract information of firm, and name of individual who will be performing work – post one (1) year. extended warranties will be submitted on a separate spread sheet within the closeout documents in the following format. Specification #, Company responsible for performing the warranty work, Local contact for responsible individual, phone number and email address, warranty description, warranty period, warranty start and end dates.
2. Advise the Owner of pending insurance changeover requirements.
3. Submit specific warranties, workmanship bonds, maintenance agreements, final certifications, and similar documents.
4. Obtain and submit releases enabling the Owner unrestricted use of the work and access to services and utilities.
5. Include occupancy permits, operating certificates, and similar releases.
6. Submit record drawings, maintenance manuals, final project photographs, damage or settlement surveys, property surveys, and similar final record information.
7. Submit all required training meeting minutes and video recordings of all training courses.
8. Deliver tools, spare parts, extra stock, and similar items.
9. Make final changeover of permanent locks and transmit keys to the Owner. Advise the Owner's personnel of changeover in security provisions.
10. Complete startup testing of systems and videoed training instruction of/for the Owner's Operation and Maintenance personnel.
11. Discontinue and remove temporary facilities from the site, along with mockups, construction tools, and similar elements.
12. Complete final clean-up requirements, including touch up painting.
13. Touch-up and otherwise repair and restore marred, exposed finishes.
14. Provide Contractor furnished fixtures, furnishings, and equipment individually valued over \$5,000 including description, manufacturer model and serial number, location at site, and specific value for equipment.

SECTION 01700 - CONTRACT CLOSEOUT

- B. Inspection Procedures: On receipt of a request for inspection, the Architect will either proceed with inspection or advise the Contractor of unfilled requirements. The Architect will prepare the Certificate of Substantial Completion following inspection or advise the Contractor of construction that must be completed or corrected before the certificate will be issued.
1. The Architect will repeat inspection when requested and assured that the work is substantially complete.
 2. Results of the completed inspection will form the basis of requirements for final acceptance.
 3. The cost for any Architectural services for reinspection is the Contractor's sole responsibility.

1.4 FINAL ACCEPTANCE

- A. Preliminary Procedures: Before requesting final inspection for certification of final acceptance and final payment, complete the following. List exceptions in the request.
1. Submit the final payment request with releases and supporting documentation not previously submitted and accepted. Include insurance certificates for products and completed operations where required.
 2. Submit an updated final statement, accounting for final additional changes to the Contract Sum.
 3. Submit a certified copy of the WCSD's, Architect's & Engineer's final inspection lists of items to be completed or corrected, endorsed, and dated by the Architect. The certified copy of the list shall state that each item has been completed or otherwise resolved for acceptance and shall be endorsed and dated by the Architect.
 4. Submit consent of surety to final payment.
 5. Submit a final liquidated damages settlement statement.
 6. Submit evidence of final, continuing insurance coverage complying with insurance requirements.
 7. Submit final meter readings for utilities, a measured record of stored fuel, and similar data as of the date of Substantial Completion or when the Owner took possession of and assumed responsibility for corresponding elements of the work.

SECTION 01700 - CONTRACT CLOSEOUT

- B. Reinspection Procedure: The Architect will reinspect the work upon receipt of notice that the work, including inspection list items from earlier inspections, has been completed, except for items whose completion is delayed under circumstances acceptable to the Architect.
 - 1. Upon completion of reinspection, the Architect will prepare a Certificate of Final Acceptance. If the work is incomplete, the Architect will advise the Contractor of work that is incomplete or of obligations that have not been fulfilled but are required for final acceptance.
 - 2. If necessary, reinspection will be repeated.

1.5 RECORD DOCUMENT SUBMITTALS

- A. General: Do not use record documents for construction purposes. Protect record documents from deterioration and loss in a secure, fire-resistant location. Provide access to record documents for the Architect's reference during normal working hours.
- B. Record Drawings: Maintain a clean, undamaged set black line white prints of Contract Drawings and Shop Drawings or continuous live electronic as built drawings with appropriate mark ups. Mark the set to show the actual installation where the installation varies from the work as originally shown. Mark which drawing is most capable of showing conditions fully and accurately. Where Shop Drawings are used, record a cross reference at the corresponding location on the Contract Drawings. Give particular attention to concealed elements that would be difficult to measure and record at a later date. At the conclusion of the project, this record set of prints shall be submitted to the Architect for his/her review and comment. If the record set of prints is found to be complete and accurate, the prints shall be returned to the Contractor for submittal to the Owner with other closeout documents.

Record drawings must be reviewed and approved prior to each pay request by the Owner's representative. The drawings should reflect the work that has been accomplished during the time period of the pay request. Lack of record drawings approval at the time of submittal of a pay request will result in a potential delay in the processing of the pay request.

- 1. Mark record sets with red erasable pencil or electronic. Use other colors to distinguish between variations in separate categories of work.
- 2. Mark new information that is important to the Owner but was not shown on Contract Drawings or Shop Drawings.
- 3. Note related change order numbers where applicable.
- 4. Organize record drawing sheets into manageable sets.

SECTION 01700 - CONTRACT CLOSEOUT

5. Provide one Bound set of record drawings with durable paper cover sheets; print suitable titles, dates and other identification on the cover of each set.
 6. .Provide record drawings using electronic media, including one PDF and one Auto Cad compatible. Original media will be provided for Contractor to make required record drawing notations.
- C. Record Specifications: Maintain one complete copy of the Project Manual, including addenda. Include with the Project Manual, one copy of other written construction documents, such as Change Orders and modifications issued in printed form during construction.

Record specifications must be reviewed and approved prior to each pay request by the Owner's representative. The specifications should reflect the work that has been accomplished during the time period of the pay request. Lack of record specification approval at the time of submittal of a pay request will result in a potential delay in the processing of the pay request.

1. Mark these documents to show substantial variations in actual work performed in comparison with the text of the specifications and modifications.
 2. Give particular attention to substitutions and selection of options and information on concealed construction that cannot otherwise be readily discerned later by direct observation.
 3. Note related record drawing information and product data.
 4. Upon completion of the work, submit an electronic record specifications to the Architect for the Owner's records.
- D. Record Product Data: Maintain one (1) copy of each Product Data submittal. Note related Change Orders and markup of record drawings and specifications.
1. Mark these documents to show significant variations in actual work performed in comparison with information submitted. Include variations in products delivered to the site and from the manufacturer's installation instructions and recommendations.
 2. Give particular attention to concealed products and portions of the work that cannot otherwise be readily discerned later by direct observation.
 3. Upon completion of markup, submit complete set of record Product Data to the Architect for the Owner's records.

SECTION 01700 - CONTRACT CLOSEOUT

- E. Record Sample Submitted: Immediately prior to Substantial Completion, the Contractor shall meet with the Architect and the Owner's personnel at the project site to determine which samples are to be transmitted to the Owner for record purposes. Comply with the Owner's instructions regarding delivery to the Owner's sample storage area.
- F. Miscellaneous Record Submittals: Refer to other specification sections for requirements of miscellaneous record keeping and submittals in connection with actual performance of the work. Immediately prior to the date or dates of Substantial Completion, complete miscellaneous records and place in good order. Identify miscellaneous records properly and bind or electronic file, ready for continued use and reference. Submit to the Architect for the Owner's records.
- G. Maintenance Manuals: Organize operation and maintenance data into suitable sets of manageable size. Bind 2 copies (1 hard copy / 1 electronic) properly indexed data in individual, heavy duty, 2-inch, 3-ring, vinyl covered binders, with pocket folders for folded sheet information. Mark appropriate identification on front and spine of each binder. Include the following types of information:
 - 1. Emergency instructions
 - 2. Spare parts list
 - 3. Copies of warranties
 - 4. Wiring diagrams
 - 5. Recommended turn around cycles
 - 6. Inspection procedures
 - 7. Shop Drawings and Product Data
 - 8. Fixture lamping schedule
 - 9. Any other applicable information
- H. Warranty Manuals: organize warranty data into suitable set of manageable size, Bind 1 copy and 1 electronic properly indexed in individual, heavy duty 3 ring binder. Mark appropriate identification on front and spine. Include the following types of information:
 - 1. All products with extended warranties beyond 1 year, including duration (start and end date, similar to what is described in 1.3, A, 1,c)
 - 2. Manufacturer

SECTION 01700 - CONTRACT CLOSEOUT

3. Model / Serial where applicable
4. Manufacturer contact information
- I. Provide one complete download of all Procore Files properly organized and linked in PDF versions. Contractor to ensure original Procore file and documentation remains in place on Procore for use by owner. Owner shall instruct the contractor of the proper file structure

PART 2 - PRODUCTS (Not Applicable)

PART 3 - EXECUTION

3.1 CLOSEOUT PROCEDURES

- A. Operation and Maintenance Instructions: Arrange for each installer of equipment that requires regular maintenance to meet with the Owner's personnel to provide instruction in proper operation and maintenance. Film Document each training and demonstration. Provide instruction by manufacturer's representatives if installers are not experienced in operation and maintenance procedures. Include a detailed review of the following items:
 1. Maintenance manuals
 2. Record documents
 3. Spare parts and materials
 4. Tools
 5. Lubricants
 6. Fuels
 7. Identification systems
 8. Control sequences
 9. Hazards
 10. Cleaning
 11. Warranties and bonds
 12. Maintenance agreements and similar continuing commitments

SECTION 01700 - CONTRACT CLOSEOUT

B. As part of instruction for operating equipment, demonstrate the following procedures:

1. Start-up
2. Shut down
3. Emergency operations
4. Noise and vibration adjustments
5. Safety procedures
6. Economy and efficiency adjustments
7. Effective energy utilization

END OF SECTION 01700

SECTION 01710 - FINAL CLEANING

PART 1 - GENERAL

1.1 RELATED DOCUMENTS

- A. Drawings and general provisions of the Contract, including all contract documents and addendums associated with this project shall apply to this section.

1.2 SUMMARY

- A. This section includes administrative and procedural requirements for final cleaning at Substantial Completion.
- B. Related Sections: The following sections contain requirements that relate to this Section:
 - 1. Division 1 SECTION 01500 – CONSTRUCTION FACILITIES AND TEMPORARY CONTROLS specifies general cleanup and waste removal requirements.
 - 2. Division 1 SECTION 1700 – CONTRACT CLOSEOUT specifies general contract closeout requirements.
 - 3. Special cleaning requirements for specific construction elements are included in appropriate sections of Divisions 2 through 16.
- C. Multiple Prime Contracts: Each Prime Contractor is responsible for final cleaning their own work. The Contractor for General Construction is responsible for coordinating final cleaning of an area or piece of equipment where more than one (1) Prime Contractor is involved.
- D. Environmental Requirements: Conduct cleaning and waste disposal operations in compliance with local laws and ordinances. Comply fully with federal and local environmental and antipollution regulations.
 - 1. Do not dispose of volatile wastes, such as mineral spirits, oil, or paint thinner, in storm or sanitary drains.
 - 2. Burning or burying of debris, rubbish, or other waste material on the premises is not permitted.

PART 2 - PRODUCTS

2.1 MATERIALS

- A. Cleaning Agents: Use cleaning materials and agents recommended by the manufacturer or fabricator of the surface to be cleaned. Do not use cleaning agents

SECTION 01710 - FINAL CLEANING

that are potentially hazardous to health or property or that might damage finished surfaces.

PART 3 - EXECUTION

3.1 FINAL CLEANING

- A. General: Provide final-cleaning operations to all work spaces and any adjacent spaces affected by the work performed. Employ experienced workers or professional cleaners for final cleaning. Clean each surface or unit of Work to the condition expected from a commercial building cleaning and maintenance program. Comply with manufacturer's instructions.
- B. Complete the following cleaning operations before requesting inspection for certification of Substantial Completion for the entire Project or a portion of the Project.
 - 1. Clean the Project Site, yard and grounds, in areas disturbed by construction activities, including landscape development areas, of rubbish, waste material, litter, and foreign substances.
 - 2. Sweep paved areas broom clean. Rake grounds that are neither planted nor paved to a smooth, even-textured surface.
 - 3. Remove petrochemical spills, stains, and other foreign deposits.
 - 4. Remove tools, construction equipment, machinery, and surplus material from the site.
 - 5. Remove snow and ice to provide safe access to the building.
 - 6. Clean exposed exterior and interior hard surfaced finishes to a dirt free condition, free of stains, films, and similar foreign substances. Avoid disturbing natural weathering of exterior surfaces. Restore reflective surfaces to their original condition. Wax any required flooring to the District standard.
 - 7. Remove debris and surface dust from limited access spaces, including roofs, plenums, shafts, trenches, equipment vaults, manholes, attics, and similar spaces.
 - 8. Broom clean concrete floors in unoccupied spaces.
 - 9. Vacuum clean carpet and similar soft surfaces, removing debris and excess nap. Shampoo, if required.

SECTION 01710 - FINAL CLEANING

10. Clean transparent materials, including mirrors and glass in doors and windows. Remove glazing compounds and other substances that are noticeable vision-obscuring materials. Replace chipped or broken glass and other damaged transparent materials. Polish mirrors and glass, taking care not to scratch surfaces.
 11. Remove labels that are not permanent labels.
 12. Touch up and otherwise repair and restore marred, exposed finishes and surfaces. Replace finishes and surfaces that cannot be satisfactorily repaired or restored or that already show evidence of repair or restoration.
 - a. Do not paint over "UL" and similar labels, including mechanical and electrical nameplates.
 13. Wipe surfaces of mechanical and electrical equipment, elevator equipment, and similar equipment. Remove excess lubrication, paint and mortar droppings, and other foreign substances.
 14. Clean plumbing fixtures to a sanitary condition, free of stains, including stains resulting from water exposure.
 15. Replace disposable air filters and clean permanent air filters. Clean exposed surfaces of diffusers, registers, and grills.
 16. Clean ducts, blowers, and coils if units were operated without filters during construction.
 17. Clean food-service equipment to a sanitary condition, ready and acceptable for its intended use.
 18. Clean light fixtures, lamps, globes, and reflectors to function with full efficiency. Replace burned-out bulbs and defective and noisy starters in fluorescent and mercury vapor fixtures.
 19. Leave the Project clean and ready for occupancy.
- C. Pest Control: Engage an experienced, licensed exterminator to make a final inspection and rid the Project of rodents, insects, and other pests. Comply with regulations of local authorities. This section is only applicable for a new facility or an addition to an existing facility.
- D. Removal of Protection: Remove temporary protection and facilities installed during construction to protect previously completed installations during the remainder of the construction period.

SECTION 01710 - FINAL CLEANING

- E. Compliances: Comply with regulations of Authorities Having Jurisdiction and safety standards for cleaning. Do not burn waste materials. Do not bury debris or excess materials on the Owner's property. Do not discharge volatile, harmful, or dangerous materials into drainage systems. Remove waste materials from the site and dispose of lawfully.
- 1. Where extra materials of value remain after completion of associated Work, they become the Owner's property. Dispose of these materials as directed by the Owner.

END OF SECTION 01710

**SECTION 024100
DEMOLITION**

PART 1 GENERAL

1.01 SECTION INCLUDES

- A. Building demolition excluding removal of hazardous materials and toxic substances contracted separately by Owner.

1.02 DEFINITIONS

- A. Demolish: Dismantle, raze, destroy, or wreck any building or structure or any part thereof.
- B. Remove: Detach or dismantle items from existing construction and dispose of them off site, unless items are indicated to be salvaged or reinstalled.
- C. Remove and Salvage: Detach or dismantle items from existing construction in a manner to prevent damage. Clean, package, label and deliver salvaged items to Owner in ready-for-reuse condition.
- D. Existing to Remain: Designation for existing items that are not to be removed and that are not otherwise indicated to be salvaged or reinstalled.

1.03 SUBMITTALS

- A. Site Plan: Indicate:
 - 1. Vegetation to be protected.
 - 2. Areas for temporary construction and field offices.
- B. Demolition Plan: Submit demolition plan as required by OSHA and local AHJs.
 - 1. Indicate extent of demolition, removal sequencing, bracing and shoring, and location and construction of barricades and fences.
 - 2. Summary of safety procedures.
 - 3. Demolition firm qualifications.
- C. Project Record Documents: Accurately record actual locations of capped and active utilities and subsurface construction.

1.04 QUALITY ASSURANCE

- A. Demolition Firm Qualifications: Company specializing in the type of work required.

PART 3 EXECUTION

2.01 DEMOLITION

- A. Remove the entire building designated Pine Middle School above and below grade.
- B. Refer to Drawings for specific items for removal, salvage, or to remain and be protected in place.
- C. Remove other items indicated for salvage and relocation.
- D. Fill excavations, open pits, and holes in ground areas generated as result of removals, using specified fill; compact fill as required so that required rough grade elevations do not subside within one year after completion.

2.02 GENERAL PROCEDURES AND PROJECT CONDITIONS

- A. Comply with applicable codes and regulations for demolition operations and safety of adjacent structures and the public.
 - 1. Obtain required permits.
 - 2. Use of explosives is not permitted.
 - 3. Take precautions to prevent catastrophic or uncontrolled collapse of structures to be removed; do not allow worker or public access within range of potential collapse of unstable structures.
 - 4. Provide, erect, and maintain temporary barriers and security devices.

5. Conduct operations to minimize effects on and interference with adjacent structures and occupants.
 6. Do not close or obstruct roadways or sidewalks without permits from authority having jurisdiction.
 7. Conduct operations to minimize obstruction of public and private entrances and exits. Do not obstruct required exits at any time. Protect persons using entrances and exits from removal operations.
 8. Obtain written permission from owners of adjacent properties when demolition equipment will traverse, infringe upon, or limit access to their property.
- B. Do not begin removal until receipt of notification to proceed from Owner.
- C. Do not begin removal until built elements to be salvaged or relocated have been removed.
- D. Protect existing structures and other elements to remain in place and not removed.
1. Provide bracing and shoring.
 2. Prevent movement or settlement of adjacent structures.
 3. Stop work immediately if adjacent structures appear to be in danger.

2.03 EXISTING UTILITIES

- A. Coordinate work with utility companies. Notify utilities before starting work, comply with their requirements, and obtain required permits.
- B. Protect existing utilities to remain from damage.
- C. Do not disrupt public utilities without permit from authority having jurisdiction.
- D. Do not close, shut off, or disrupt existing life safety systems that are in use without at least 7 days prior written notification to Owner.
- E. Do not close, shut off, or disrupt existing utility branches or take-offs that are in use without at least 3 days prior written notification to Owner.
- F. Locate and mark utilities to remain; mark using highly visible tags or flags, with identification of utility type; protect from damage due to subsequent construction, using substantial barricades if necessary.
- G. Remove exposed piping, valves, meters, equipment, supports, and foundations of disconnected and abandoned utilities.
- H. Prepare building demolition areas by disconnecting and capping utilities outside the demolition zone. Identify and mark, in same manner as other utilities to remain, utilities to be reconnected.

2.04 DEBRIS AND WASTE REMOVAL

- A. Remove debris, junk, and trash from site.
- B. Leave site in clean condition, ready for subsequent work.
- C. Clean up spillage and wind-blown debris from public and private lands.

END OF SECTION



GEOTECHNICAL ENGINEERING REPORT

Pine Elementary School
4800 Neil Road
Reno, Nevada

Project No.: 25-090

Prepared For:
Washoe County School District – Capital Projects

Prepared By:
Eastern Sierra Engineering, A Civil Solutions Company
Reno, Nevada



December 1, 2025

Teresa Poulsen
Director of Planning and Design
Washoe County School District – Capital Projects
425 East 9th Street
Reno, NV 89512

Subject: Geotechnical Site Characterization – Pine Elementary School
4800 Neil Road
Reno, NV 89502
APN: 025-521-01
ESE Project No.: 25-090

Civil Solutions Associates, Inc., dba Eastern Sierra Engineering (ESE), is pleased to submit this geotechnical report for the above-referenced project and location. The report presents the results of the field exploration and provides recommendations for preparing the necessary design and construction documents for this project.

This study was performed in general accordance with our signed professional services agreement dated September 24, 2025, authorized on September 25, 2025, by Andrea Sullivan. Our services included research, subsurface field exploration, laboratory testing, and engineering analysis. As presented in the attached report and based on our exploration, knowledge of the project area, and understanding of the project, *we conclude that the site is geotechnically suitable for the intended use.*

We appreciate the opportunity to serve you on this project. If you have any questions concerning this report or if we may be of further assistance as the project develops, please contact either of the undersigned.

Sincerely,

Eastern Sierra Engineering



Nelson Pearson, P.E.
Director of Geotechnical Engineering
PE No.: 030030
Direct: 775-342-9830

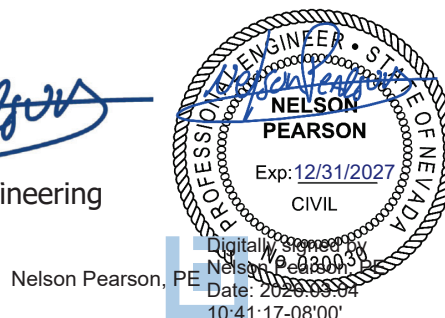


TABLE OF CONTENTS

1. INTRODUCTION	6
1.1. Project Description and Assumptions	7
1.2. Site Description	7
1.3. Historical Site Usage	9
2. LITERATURE REVIEW	9
2.1. Regional Geology	9
2.2. Regional Soil Mapping / Geomorphology	9
2.3. Radon	10
2.4. Flooding	10
2.5. Groundwater	10
2.6. Seismicity	11
2.7. Faulting	12
2.8. Liquefaction	12
2.9. Seismic Design Criteria and Seismic Site Class	13
3. FIELD EXPLORATION	13
3.1. Subsurface Exploration	13
3.2. Infiltration Testing	15
3.3. Laboratory Testing	16
3.4. Subsurface Conditions	18
4. EARTHWORK RECOMMENDATIONS	19
4.1. General	19
4.2. Site Preparation	19
4.3. Clearing and Grubbing	19
4.4. Demolition of existing structures	20
4.5. Site Drainage	21
4.6. Compaction Recommendations	23
4.7. Compaction Testing and Frequency	24
4.8. Subgrade Preparation	24
4.9. Wet-Weather / Muddy Conditions	24
4.10. Engineered Fill Requirements	25

4.11. Utility Trenches and Temporary Slopes	26
5. FOUNDATIONS.....	27
5.1. Bearing Capacity	28
5.2. Foundation Optimization Considerations.....	28
5.3. Foundation Subgrade Preparation.....	29
5.4. Floor Slab Moisture Penetration Resistance	30
5.5. Exterior Flatwork Construction	30
6. PAVEMENTS.....	31
6.1. Moisture Control and Drainage	32
6.2. Construction Considerations.....	32
7. RETAINING WALLS.....	33
7.1. Lateral Earth Pressures.....	33
8. CONCRETE DURABILITY REQUIREMENTS.....	34
8.1. MIX DESIGN AND STRENGTH REQUIREMENTS.....	35
9. CLOSING	35
10. DEFINITIONS AND GENERAL SPECIFICATIONS.....	37
11. REFERENCES	39

LIST OF APPENDICES

Appendix A: Maps

- A1: Vicinity Map
- A2: Exploration Map
- A3: Geologic Map

Appendix B: Boring Logs

- B1-B2: Boring Log B1
- B3-B6: Boring Log B2
- B7-B8: Boring Log B3
- B9: Boring Log B4
- B10: Boring Log B5
- B11-B12: Boring Log B6
- B13-B14: Boring Log B7
- B15: Boring Log B8
- B16: Boring Log B9
- B17: Unified Soil Classification and Boring Log Key

Appendix C: Laboratory Test Results

- C1: Summary of Laboratory Testing Results
- C2 – C11 Sieve Analysis and Atterberg Limits
- C12-C13 Moisture-Density Relationships
- C14-C16: In-situ Moisture Density
- C17-C18: Direct Shear Test Results
- C19-C20: 1D Consolidation Test Results
- C21-C23: Silver State Analytical Test Results

Appendix D: Infiltration Data

- D1: Infil01 Test Results
- D2: Infil01-Quick Test Results
- D3: Infil02 Test Results
- D4: Infil02-Quick Test Results
- D5: Infil03 Test Results
- D6: Infil03-Quick Test Results
- D7: Infil04 Test Results
- D8: Infil04-Quick Test Results

1. INTRODUCTION

This report presents the results, conclusions, and geotechnical recommendations of Eastern Sierra Engineering's (ESE) site investigation to support the Washoe County School District (Client) in the design and construction of the proposed new Pine Elementary School in Reno, Nevada. The general project area is shown on Figure 1. Additional information is included in the appendices.

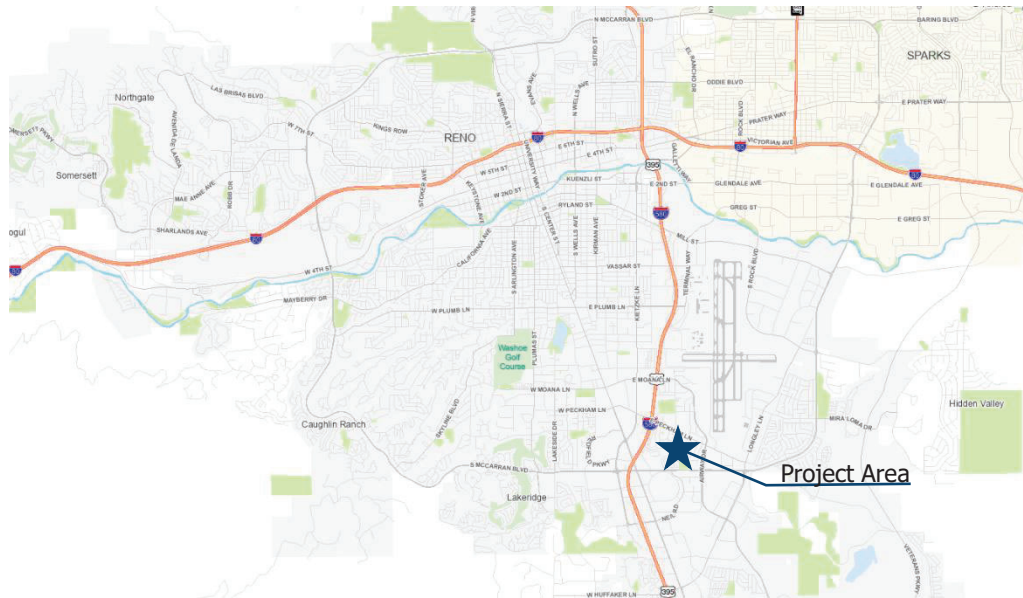


Figure 1: General Project Vicinity (base map: Washoe Regional Mapping System, [Washoe County GIS](#))

To support this project, our team reviewed available geologic and geotechnical data and completed a subsurface investigation consisting of nine (9) borings advanced up to a nominal maximum depth of 50 feet below existing grade. Select soil samples from these borings were tested in the laboratory, and our geotechnical engineers evaluated the results to characterize the site's subsurface conditions and engineering properties.

This study provides an understanding of both the surface and subsurface conditions across the site and evaluates their implications for project design and construction. The recommendations presented in this report are intended to help the project team:

- Design foundations and earthwork that are appropriate for local soil conditions,
- Reduce risks related to settlement, slope stability, and seismic performance, and
- Support safe, durable, and cost-effective development of the new school facilities.

1.1. Project Description and Assumptions

As we understand, the proposed project involves demolishing the existing Pine Middle School Campus and constructing a new Pine Elementary School building within the existing campus at 4800 Neil Road in Reno, Nevada. Associated improvements include demolition and reconfiguration of hardscape and recreational areas. The existing tennis courts are planned for removal, with potential replacement by basketball courts and the addition of soccer pitches. The two existing softball fields are expected to remain in place.

ESE assumes the new school will be constructed with a structural steel frame and masonry or concrete shear walls, supported on a shallow foundation system consisting of isolated spread footings, continuous perimeter footings, and concrete slab-on-grade floors. We further assume rooftop-mounted HVAC equipment, with final site grading remaining generally consistent with existing conditions.

For planning purposes, the following design assumptions have been applied:

- **Structural Loading:** Maximum column loads are assumed to be on the order of 450 kips, and maximum wall/line loads are assumed to be on the order of 12 kips per linear foot. Roof-mounted mechanical units are expected to impart localized point loads within this range.
- **Settlement Performance Criteria:** For spread and strip footings, total settlement is assumed to be limited to one inch (1") with differential settlement not exceeding ½ inch over 30 feet (angular distortion $\leq 1/600$). For slab-on-grade floors, post-construction movement is assumed to be less than ½ inch over 20 feet.

These assumptions provide the basis for our geotechnical recommendations. Should the final design include significantly different ($\pm 20\%$) structural loads, grade changes exceeding five feet (5'), or foundation systems outside of shallow spread and strip footings, supplemental evaluation may be required.

1.2. Site Description

The project site is located at 4800 Neil Road in Reno, Washoe County, Nevada, and is currently developed as the Pine Middle School campus. Existing improvements include the main school building, asphalt-paved parking areas and drive aisles, concrete flatwork, athletic fields, and associated hardscape recreational areas. Surrounding land use consists primarily of residential neighborhoods to the north and west, with commercial and mixed-use development along Neil Road to the east and south.

Topography across the campus is generally level to gently sloping, with modest variations in elevation. Surface drainage is directed toward paved areas and the existing storm drain infrastructure. Surface conditions consist of maintained turf on athletic fields, asphalt pavements at parking and access drives, and landscaped planter areas adjacent to building footprints. Vegetation is limited to ornamental plantings and irrigated lawn areas, with no natural vegetation

within the redevelopment footprint.

The Washoe County School District actively uses the campus; therefore, access for exploration and construction activities will require coordination with WCSD. Vehicle and equipment access is available from Neil Road and Filbert Road.

A summary of key parcel information is provided in Table 1 and representative photographs are presented in Figure 2. Additional site information is provided in Appendix 1.

Table 1: Site Identification Information

Item	Description
Address	4800 Neil Road, Reno, NV 89502
Assessor's Parcel Number:	025-521-01
PLSS Legal Description	T19N, R20E, Section 30, SE¼ NW¼ SE¼ T19N, R20E, Section 30, NW¼ SE¼ NW¼ T19N, R20E, Section 30, SE¼ SW¼ SE¼
Parcel Centroid	Decimal: 39.4799°N, -119.7805°W DMS: 39°28'47.6" N, 119°46'49.8" W
Acreage	16.305 acres
Elevation (at centroid)	~4,485 ft above mean sea level (NAVD88)
USGS Quadrangle	Reno, NE, 7.5-minute series



Figure 2: Representative photographs of site conditions

1.3. Historical Site Usage

Based on data from the WCSD website, the existing school was constructed in 1975 and opened in 1976. We reviewed historical aerial imagery from Google Earth Pro (1990–2025) and Historic Aerials (www.historicaerials.com; 1948, 1966, 1967, 1980, 1990, 1994, 1999, 2006, 2010, 2013, 2015, 2017, 2019, and 2022). The imagery reveals that the property was primarily used for agricultural purposes prior to development as Pine Middle School. The images from 1948 to 1967 show cultivated fields and open land, while the 1980 image confirms the presence of the completed school campus. Imagery from 1980 through 2025 indicates that the overall layout and land use of the school campus have remained essentially unchanged since its original construction.

2. LITERATURE REVIEW

2.1. Regional Geology

The Neil Road project site is located within the Truckee Meadows valley, which is part of the western margin of the Basin and Range Province. This physiographic province is characterized by crustal extension and north–south trending normal faults, which have created alternating mountain ranges and sediment-filled basins. The Reno area is located at the transition between the uplifted Sierra Nevada block and the surrounding regions, and the geological history of both areas influences local subsurface conditions.

The Truckee Meadows is underlain by thick Quaternary basin-fill deposits derived from surrounding uplands, consisting of interbedded gravel, sand, silt, and clay deposited by alluvial, fluvial, and floodplain processes. According to the Preliminary Revised Geologic Maps of the Reno Urban Area (Ramelli et al., 2011; NBMG Open-File Report 11-7), the Neil Road site is mapped as Younger Alluvium (Qay). This unit represents late Quaternary alluvial deposits, typically unconsolidated to moderately consolidated sand, silt, and gravel laid down by local drainages across the Truckee Meadows floor. These deposits interfinger with other Quaternary alluvial fan and valley-fill units throughout the basin.

No bedrock is exposed at or near the site; older Tertiary volcanic and sedimentary rocks are present only at depth or along adjacent range fronts. Regionally, several Quaternary faults have been mapped within the Reno urban area, including the Mount Rose and Virginia Range fault zones. However, no active fault trace is mapped across the Neil Road campus itself. The site's position within unconsolidated valley-fill emphasizes the potential for seismic ground motion amplification and subsurface variability common to the Truckee Meadows basin.

2.2. Regional Soil Mapping / Geomorphology

According to the USDA NRCS Web Soil Survey for *Washoe County, Nevada, South Part (NV628)*, the project site is primarily underlain by Idlewild clay loam, drained (Map Unit 600), with minor areas of Vamp silt loam (Map Unit 911) and Dithod sandy loam (Map Unit 613). The Idlewild series, which covers roughly two-thirds of the site, consists of very deep, somewhat poorly drained clay and clay loam formed in mixed alluvium on nearly level stream terraces. Permeability

is moderate to moderately low with slopes generally less than two percent. The Vamp and Dithod soils occur locally in lower and slightly elevated positions, respectively, reflecting minor variations in drainage and texture.

These mapped soils correspond to Younger Alluvium (Qay) of the Nevada Bureau of Mines and Geology (OFR 11-7)—fine-grained late-Quaternary terrace and fan deposits typical of the Truckee Meadows basin floor. Overall, the soil mapping supports a low-relief, fine-textured alluvial environment with moderate plasticity and limited drainage capacity consistent with site observations.

2.3. Radon

Radon is a colorless, odorless, and radioactive gas produced by the natural decay of uranium in soil and rock. It can migrate into buildings through cracks in floors, walls, and foundations. The U.S. Environmental Protection Agency (EPA) recommends mitigation when indoor radon concentrations reach or exceed 4.0 picocuries per liter (pCi/L).

According to the MyHazards – Nevada Map of Radon Zones (University of Nevada, Reno), the project site is located in an area where the mapped average radon value is 2.86 pCi/L, with a mapped potential concentration of 15.62 pCi/L. Based on these data, *site-specific radon testing is recommended*. If elevated radon levels are confirmed during testing, radon mitigation measures shall be incorporated into the project design at the Owner's discretion.

2.4. Flooding

According to mapping and studies completed by the Federal Emergency Management Agency (FEMA), the project site is in Flood Zone X (0.2% Annual Chance Flood Hazard). FEMA Flood Insurance Rate Map (FIRM) Panels 32031C3231G and 32031C3232G, effective March 16, 2009, designates the site as being within an area of minimal flood hazard. Based on this mapping, the risk of flooding at the project site is considered negligible and does not constrain the proposed development.

2.5. Groundwater

Groundwater was encountered in Boring B2 during drilling at a depth of approximately 22 feet below the existing grade. No groundwater was observed in the other borings. To supplement these field observations, well records from the Nevada Division of Water Resources (<https://water.nv.gov/>) indicate that static groundwater levels in the surrounding area can occur as shallow as five to six feet below ground surface.

The groundwater observed at the site is likely perched or locally confined within granular layers of the alluvial sequence. Seasonal and irrigation-related fluctuations in groundwater depth should be expected due to variations in precipitation and local recharge.

Based on available data, groundwater is not anticipated to impact building foundations or other shallow construction activities; however, it may influence deeper excavations associated with

utilities or subsurface structures extending below approximately 20 feet. In such cases, temporary dewatering or shoring measures may be required where excavations approach or extend beneath the groundwater level.

Contractors with deep excavations in their scope should maintain a contingency plan for groundwater management to prevent construction delays and maintain trench stability during excavation.

2.6. Seismicity

This region is part of the Basin and Range Province, one of the most seismically active regions in the western United States. The province is characterized by crustal extension that produces numerous normal faults and widespread Quaternary faulting. As a result, western Nevada has experienced multiple large-magnitude earthquakes in the historic record, including:

- The 1914 Reno Earthquakes occurred in February and April 1914, with a foreshock of magnitude ~ 6.0 and a mainshock of ~ 6.4 , causing structural cracking, fallen chimneys, broken windows, and damage in Reno and nearby communities
- The 1915 Pleasant Valley Earthquake ($M_s \sim 7.7$) produced more than 37 miles of surface rupture fault scarps with an average vertical offset exceeding six feet (6')
- The 1932 Cedar Mountain Earthquake ($M_s \sim 7.3$) produced more than 37 miles of surface rupture fault scarps with a maximum vertical displacement of eight feet ten inches (8' 10")
- The 1954 Fairview Peak and Dixie Valley Earthquake sequence was a series of strong earthquakes that resulted in a ($M_s \sim 7.1-7.3$) main shock (Fairview Peak) culminated in a $M_w \sim 7.1-7.3$ mainshock (Fairview Peak) plus strong associated events, causing multiple large ground ruptures—with strike-slip offsets of ~ 9 ft (2.9 m) and vertical slips up to ~ 12 ft (3.8 m) on the Fairview fault, and up to ~ 12 ft vertical displacement along the Dixie Valley Fault

More recently:

- The 2008 Mogul-Somerset earthquake swarm, centered approximately six (6) miles west of Reno, included a $M_w \sim 4.9$ mainshock and numerous shallow aftershocks.
- The 2008 Wells Earthquake ($M_w \sim 5.9$) struck northeastern Nevada on February 21, 2008, causing moderate damage to unreinforced masonry buildings in Wells and being widely felt across Nevada, Utah, and Idaho.
- The 2020 Monte Cristo Range earthquake ($M_w 6.5$) occurred at a hypocentral distance of ~ 35 miles west of Tonopah (in central Nevada).
- The 2024 Parker Butte earthquake ($M_w 5.7$) occurred approximately 55 miles southeast of Reno near Yerington, NV

Although these events did not occur adjacent to the project site, they illustrate that a significant seismic hazard exists within the broader region. Therefore, the project area should be considered subject to strong seismic shaking over its design life, even in the absence of mapped active faults

crossing the site.

2.7. Faulting

According to the U.S. Geological Survey Quaternary Fault and Fold Database, the project site is located within the seismically active Basin and Range Province of western Nevada. Several Quaternary faults are mapped within the Reno area, the closest of which include:

- Unnamed fault zone east of Reno (Fault ID 1655) – approximately 2 miles east of the site. This fault is classified as *well constrained*, Quaternary in age, and exhibits a slip rate of less than 0.2 mm/yr.
- Unnamed fault zone in the Truckee River Canyon (Fault ID 1646) – located about 3 miles northwest of the site. This fault is considered *moderately constrained* with middle to late Quaternary activity and a slip rate of less than 0.2 mm/yr.
- Mount Rose fault zone (Fault ID 1647) – located approximately 7 miles southwest of the site. This fault is classified as *well constrained*, Quaternary in age, and exhibits a higher slip rate of 1.0 to 5.0 mm/yr, making it a significant seismic source for the region.
- Northern Virginia Range fault (Fault ID 1661) – about 8 miles northeast of the site. This fault is *moderately constrained*, latest Quaternary in age, and has a slip rate of less than 0.2 mm/yr.

Although no known active faults are mapped crossing the site itself, the proximity of these Quaternary faults indicates that the site is subject to strong seismic shaking during the design life of the planned improvements. The seismic design for the project should be based on the procedures outlined in the 2018 International Building Code (IBC) and ASCE 7, utilizing site-specific soil data to determine the seismic site class and design response spectra. Based on the available information, we conclude that the risk of surface rupture at the site is unlikely to occur.

2.8. Liquefaction

Liquefaction is the phenomenon in which saturated, cohesionless soils experience a reduction in effective stress and shear strength during cyclic loading, typically associated with seismic shaking. The condition arises when cyclic shear stresses induce excess pore water pressures that equal or exceed the confining stresses, causing the soil to behave in a fluid-like state.

Liquefaction susceptibility is typically associated with loose sands and silty sands having a normalized SPT resistance of less than about 30 blows/ft or a shear wave velocity (V_{s1}) less than about 200 m/s (~660 ft/s). Regional guidance for evaluating these conditions is provided by the Nevada Earthquake Safety Council (2005) in its Guidelines for Evaluating Liquefaction Hazards in Nevada. When such soils are located below a relatively shallow groundwater table (generally within 50 feet of the surface), they are most vulnerable to liquefaction triggering.

The primary geotechnical hazards associated with liquefaction include seismically induced settlement, lateral spreading, increased lateral pressures against retaining or foundation elements, and potential loss of bearing support. These hazards are considered in the seismic design framework of ASCE 7-16 and the 2018 International Building Code (IBC), which require

liquefaction screening where susceptible soils and groundwater conditions are present.

Based on the soil types and densities encountered during the exploration program and regional subsurface conditions, the potential for liquefaction at this site is considered low.

2.9. Seismic Design Criteria and Seismic Site Class

The seismic design parameters provided in Table 2 were developed based on a Site Class *D – Dense Soils* and the latitude and longitude for the site using the web interface developed by ASCE (<https://asce7hazardtool.online/>).

Table 2: 2024 IBC/ASCE 7-22 seismic design parameters

Parameter Group	Factor	Factor
Project Coordinates	Latitude	39.479992
	Longitude	-119.780711
Site Soil Class	Site Class	D – Stiff Soils
Seismic Design Category	Risk Category	III/IV
Site Modified PGA	PGA _M	0.74 g
Adjusted MCE Parameters	SM _s	2.12 g
	SM ₁	1.57 g
Design Parameters	SD _s	1.42 g
	SD ₁	1.04 g
Long-Period Transition	T _L	6.0
Short-period MCER (0.2s)	S _s	2.17 g
1.0s Period MCER	S ₁	0.67 g

3. FIELD EXPLORATION

3.1. Subsurface Exploration

The subsurface exploration was conducted on October 7 and 8, 2025, and consisted of advancing nine (9) exploratory borings to nominal maximum depths of approximately 50 feet below the existing ground surface. Taber Drilling of West Sacramento, California, completed the borings using a CME-55 truck-mounted drill rig using solid flight auguring and mud rotary drilling techniques.

Prior to drilling, boring locations were marked in the field using white paint, and a Call Before You

Dig/811 ticket was generated to clear the exploration locations for public utilities. In addition, Nason's Scanning Services was contracted to perform private utility clearance around the planned boring locations. Borings were positioned in the field using a hand-held GPS device with an estimated horizontal accuracy of approximately ± 30 feet.

The locations of the borings are shown on the Boring Plan (Appendix A), and detailed boring logs are provided in Appendix B.

3.1.1. Drilling Methods

Borings were advanced using a combination of 4½-inch solid flight augers and 6½-inch diameter mud rotary techniques, depending on site conditions and subsurface materials encountered. Drilling procedures generally conformed to ASTM D6151 and ASTM D5783.

Solid flight augers were used for much of the subsurface exploration where soils were cohesive or otherwise stable enough to maintain an open borehole. Mud rotary drilling was employed in intervals where soils were cohesionless, loose, saturated, or otherwise difficult to maintain open. A water-based drilling fluid was used to stabilize the borehole and remove cuttings.

A geotechnical engineer from ESE was present onsite throughout the exploration to observe drilling operations, direct sampling, and prepare field logs in accordance with ASTM D5434. Upon completion of drilling and sampling, borings were backfilled with cuttings, bentonite chips, and/or neat cement grout, as appropriate for site conditions. Borings advanced through pavement were patched with dyed neat cement grout to restore surface continuity.

3.1.2. Sampling Procedures

Soil sampling was performed at depths of 2.5, 5, 7.5, and 10 feet, and at 5-foot intervals thereafter to the termination depths of the borings. Two samplers were used: the Standard Split-Barrel Sampler (ASTM D1586; 2-inch O.D., 1.375-inch I.D.) and the Cal-Modified Sampler (3-inch O.D., 2.5-inch I.D.), the latter was used to obtain larger volume samples for improved classification.

Standard Penetration Testing (SPT) was conducted at each sampling interval using an automatic hammer with a 140-pound weight dropped 30 inches. The number of blows required to drive the sampler was recorded in three successive 6-inch increments of penetration. The sum of the blows required for the second and third increments is reported as the SPT N-value. Where refusal was encountered (more than 50 blows for 6 inches of penetration), the depth of penetration and number of blows were documented.

Recovered samples were sealed immediately in airtight containers or plastic bags, labeled, and transported to the ESE laboratory for possible laboratory testing. Samples were visually classified in the field in accordance with ASTM D2488 and later correlated with laboratory test results. Field logs were prepared by the ESE geotechnical engineer in accordance with ASTM D5434.

3.2. Infiltration Testing

Infiltration testing was performed at four (4) locations across the site to evaluate near-surface soil hydraulic conductivity for stormwater management and site drainage design. Tests were performed at the existing ground surface using a METER SATURO® automated dual-head infiltrometer in general accordance with ASTM D8550. Test locations are shown on the Boring and Testing Plan (Appendix A); test data is provided in Appendix D.

At each test location, two infiltration tests were performed — a long-duration test followed by a short-duration test. The long test was performed first to allow the soil to reach a stabilized infiltration rate under extended flow conditions, followed by a shorter verification test to assess repeatability and short-term response.

The SATURO system applies water to the soil surface under controlled pressure and measures the infiltration rate using a dual-head approach. The automated system records cumulative infiltration versus time and calculates the soil's near-surface saturated hydraulic conductivity (K_{sat}). The primary difference between the SATURO method and the traditional double-ring infiltrometer is how three-dimensional flow is addressed in the K_{sat} calculation. The SATURO uses a multiple-ponded head analysis to directly estimate the soil's lateral flow parameter (α), whereas the double-ring infiltrometer relies on an outer ring to buffer three-dimensional flow. The SATURO method provides results consistent with the ASTM D3385 double-ring infiltrometer, while offering a more direct approach to handling three-dimensional flow effects and improved efficiency through automated measurement (METER Group, 2020).

An ESE geotechnical engineer was present to select the test sites, set up the equipment, and observe and document test performance. Soil conditions, surface preparation, and initial soil moisture were logged during testing. Raw time-infiltration data were recorded automatically by the SATURO instrument and post-processed using manufacturer software to compute stabilized infiltration rates and corresponding hydraulic conductivity values.

A summary of the infiltration testing results, including calculated K_{sat} values for both the long and short tests at each location are presented in Table 3 below. Detailed time-infiltration plots, calibration data, and instrument output files are provided in Appendix D.

Table 3: Summary of infiltration testing

Name	infil01	infil01-quick	infil02	infil02-quick	infil03	infil03-quick	infil04	infil04-quick
Pressure Cycles	2	4	2	4	2	4	2	4
Run Time [min]	115	85	115	85	115	85	115	85
Infiltration Rate [in/hr]	17.4	15.1	4.7	8.2	1.2	3.3	8.8	4.4

3.3. Laboratory Testing

Representative soil samples obtained during the field exploration were returned to the ESE laboratory for testing to evaluate the geotechnical engineering characteristics of the site soils. In addition, two (2) samples were submitted to a third-party analytical laboratory for electrochemical and chemical analysis. The purpose of the testing program was to assist in classifying the soils in accordance with the Unified Soil Classification System (USCS) and to develop parameters for use in the geotechnical design of foundations, slabs, pavements, and other site improvements. Laboratory testing was performed in general accordance with applicable ASTM standards or other locally recognized testing standards.

The results of the laboratory testing are summarized in Table 4. These data were used in conjunction with field observations to classify the soils and to develop the recommendations presented in this report. Complete laboratory test results, including individual data sheets and grain-size distribution curves, are provided in Appendix C.

Table 4: Summary of laboratory testing results

Boring	Depth [ft]	USCS	γ (in situ)	γ (dry)	w (in situ) [%]	LL	PI	% Gravel	% Sand	#200	phi [deg]	C [psf]	R-Value
1	3	CL	122.3	102.6	19.1	41	20	0.4	44.8	54.7			
1	3.5	CL	112.8	95.9	17.6	41	20	0.4	44.8	54.7			
1	15	SM	121.2	98.2	23.4	31	4	0.5	68.3	31.3			
2	3	CL	120.1	100.2	19.9	40	19	0.8	47.3	51.9			
2	3.5	CL	125.0	106.3	17.6	40	19	0.8	47.3	51.9			
2	5.5		120.2	101.2	18.7								
2	10	CL			22.0	35	23	0.2	43.4	56.4			
2	10	CL	123.8	101.7	21.7	35	13	0.2	43.4	56.4			
2	10.5	CL	110.0	90	22.2	35	13	0.2	43.4	56.4			
2	20.5		124.0	102.2	21.4					59.9			
2	25	SC	128.0	106.8	19.9	43	24	7.2	55.2	37.6			
2	25.5	SC	130.7	114.0	14.6	43	24	7.2	55.2	37.6			
2	30				14.3		NP			11.3 6			
2	40				15.9		NP			10.2			
2	50				27.9		NP			14.4			
3	4		23.0	92.3							25.8	550	
3	4.5		117.0	95.1	23.0								
3	6		127.3	110.6	15.1								
3	8	SC	114.6	105.7	9.4	39	20	30.3	42.5	27.3			
3	15.5		124.1	105.2	18.0								
4	1-5	SC				31	15	13.3	52.2	34.4			20
5	1-5	SC				36	17	1.2	49.4	49.4			9
6	3	CL	106.2	93.6	13.5	39	18	0.3	42.3	57.4			
6	3.5	CL	114.2	100.8	13.3	39	18	0.3	42.3	57.4			
6	6		21.6								34.7	780	
6	6.5		124.7	102.5	21.6								
6	10		101.5	92.2	10.2								
6	15.5		119.1	96.9	22.9					67.6			
7	3	CL	113.0	94.2	20.0	40	21	0.8	36.1	63.1			
7	3.5	CL	122.2	102.1	19.8	40	21	0.8	36.1	63.1			
7	11				9.27					18.1			

3.4. Subsurface Conditions

Subsurface conditions across the Pine Middle School redevelopment site were generally consistent and typical of the Reno basin's alluvial deposits—interbedded clay, sand, and gravel with localized zones containing cobbles and boulders. The near-surface materials exhibit relatively uniform conditions, with the weakest soils encountered in the southwest portion of the site, outside the footprint of the proposed school structures.

At the ground surface, a pavement section consisting of approximately three to five inches (3-5") of asphalt concrete (AC) underlain by a variable thickness of aggregate base was encountered in most borings. Beneath the pavement, the upper five to ten feet (5-10') generally consist of moist, brown to light brown sandy lean clay (CL) and clayey sand (SC) with occasional fine gravel. These soils are typically of medium stiffness (SPT N-values of 15 to 30) and exhibit moist to damp conditions. In isolated areas, the upper soils display slightly higher moisture contents and minor plasticity consistent with lean to fat clays (CL-CH).

Below the upper cohesive zone, the soils transition into interbedded sandy and gravelly layers beginning at depths of approximately 10 to 15 feet. These layers are typically medium dense to dense, containing occasional coarse gravel and cobbles. Blow counts in this interval range from about 25 to over 40 blows per foot, indicating a progressive increase in density and strength with depth. Localized lenses of stiffer clay and sandy clay were also encountered within this interval. At depths between approximately 20 and 22 feet below ground surface, a distinct clay cap overlies a more granular stratum where groundwater was encountered. Below this depth, drilling methods were switched from hollow-stem auger to mud rotary due to borehole instability associated with the saturated granular soils. The underlying deposits consist predominantly of wet to saturated sandy gravel (GP/GM) with interspersed cobbles and occasional small boulders. These materials are medium dense to very dense (SPT N-values ranging from 35 to more than 50), suggesting a high bearing capacity and relatively low compressibility.

Refusal was not encountered in most borings, though isolated zones of apparent cobbles or small boulders were noted, particularly in B2 near a depth of about 45 feet. Groundwater was observed at depths of approximately 22 feet below existing grade during drilling and is expected to fluctuate seasonally in response to regional groundwater variations.

Overall, the site is underlain by a stratified sequence of lean clays and sandy gravels with consistent layering across the exploration points. The clayey soils are moderately plastic and retain moisture due to the confining effect of the upper clay cap, while the deeper granular units provide competent bearing support for new construction. From a geotechnical perspective, the subsurface materials are considered suitable for conventional shallow foundations, with only minor long-term settlement expected due to potential changes in moisture conditions within the upper cohesive soils.

4. EARTHWORK RECOMMENDATIONS

4.1. General

All work at the project site shall be performed in accordance with the requirements of the Federal Occupational Safety and Health Administration (OSHA), the Nevada Department of Industrial Relations, Division of Occupational Safety and Health, and applicable ordinances of the governing municipality. Work shall also conform to the International Building Code (IBC, currently adopted edition) and the Northern Nevada Amendments to the IBC, as adopted by the local governing jurisdictions.

All earthwork, including excavation, grading, placement, and compaction of fills, should be performed under the observation of the geotechnical engineer or their designated representative. Oversight shall include field density testing, confirmation of soil classifications, and verification that materials and procedures conform to the specifications and recommendations of this report. Any variations or unexpected conditions encountered during construction should be promptly reviewed by the geotechnical engineer so that recommendations can be confirmed or modified as appropriate.

The conclusions and recommendations provided in this report are valid only for the specific project, location, and conditions described herein. They are based on the interpretation of data obtained from widely spaced borings and tests, combined with engineering judgment. Actual subsurface conditions may vary between exploration points, and deviations from the project assumptions (such as changes in structure size, location, or configuration) or significant changes in site conditions over time may render the recommendations partially or wholly inapplicable. These recommendations are confirmation-dependent and should be verified by the geotechnical engineer during construction observation.

4.2. Site Preparation

Site preparation establishes the foundation for successful construction by removing all unsuitable surface and near-surface materials and properly conditioning the subgrade before structural fills or foundations are placed. Preparation should include clearing and grubbing, stripping of topsoil and organic-laden soils, and removal of debris or undocumented fills. The objective is to expose competent native soils that can be observed and approved by the geotechnical engineer prior to placement of engineered fills or construction of structural improvements.

4.3. Clearing and Grubbing

Clearing and grubbing shall consist of stripping and removing all vegetation, organic-laden soils, debris, disturbed surface materials, and other deleterious substances from planned improvement areas. Stripping in landscaped areas is expected to remove approximately 0.2 to 0.5 feet (2 to 6 inches) of surface soils; however, localized areas may require greater depths to remove unsuitable

soils, root systems, or debris fully.

Topsoil generated during stripping operations may be stockpiled for reuse in landscaped or non-structural areas; however, it shall not be incorporated into structural fills or foundation subgrades.

All tree stumps, major root systems, and buried wood material larger than approximately 1 inch in diameter shall be removed in their entirety. Spoils from clearing and grubbing may be placed in landscaped or other non-structural fill areas, provided they are spread uniformly and do not result in localized concentrations of buried vegetation. Such concentrations can decompose, potentially causing surface irregularities. The location and depth of placed spoils should be documented on the as-built plans.

All deleterious materials, including trash, abandoned utilities, and construction debris, shall be removed from the site. Active utilities within work areas shall be located and protected prior to grubbing operations.

Environmental controls shall be implemented in accordance with local ordinances and Best Management Practices (BMPs), including dust suppression and stormwater/erosion control measures, throughout clearing and grubbing activities.

If undocumented fill, subsurface obstructions, or abandoned improvements are encountered, they shall be removed in their entirety. The resulting excavations shall be cleaned and backfilled in accordance with the recommendations outlined in this report. A representative of the geotechnical engineer shall observe and approve these excavations prior to backfill placement.

Exposed subgrade surfaces shall be prepared uniformly, free of depressions and mounds greater than one inch (1"). Particles larger than six inches (6") in any dimension shall be removed from the upper one foot (1') of exposed soil. Prepared subgrades shall then be compacted in accordance with the recommendations in this report.

4.4. Demolition of existing structures

Demolition of the existing improvements should include removal of slabs-on-grade, pavements, foundations, footings, and other below-grade structures located within structural areas. Subsurface obstructions such as abandoned utilities, vaults, retaining walls, or undocumented fills encountered during demolition shall also be removed to prevent future settlement or interference with new construction. Where portions of existing improvements extend outside structural areas, removal should extend laterally beyond the 1H:1V projection measured from the bottom outside edge of the planned improvements, unless otherwise approved by the geotechnical engineer.

Following demolition and removal, the geotechnical engineer should observe exposed subgrades to confirm that competent soils have been exposed. Proof rolling using heavy, rubber-tired, or vibratory equipment is recommended to identify loose, pumping, or unstable zones. Areas of

yielding or unsuitable soils should be overexcavated to competent material and replaced with engineered fill in accordance with the recommendations of this report. Subgrades should be scarified, moisture conditioned, and recompacted to the recommendations contained in Table 5 prior to placement of new structural fill or foundations.

Concrete rubble, asphalt fragments, and other demolition spoils shall not be reused within structural areas unless specifically approved by the geotechnical engineer. If approved, such materials must be processed to meet gradation and deleterious content requirements for structural fill. Otherwise, demolition spoils may be reused in non-structural areas, provided they are spread uniformly and do not result in localized concentrations of buried debris. Vegetative matter and organics should not be buried onsite and should be disposed of offsite. The location and extent of placed spoils in non-structural areas should be documented in the as-built record drawings. Based on our understanding of the project, opportunities for on-site waste demolition spoils will be limited, and contractors should be prepared to haul excess materials off-site for proper disposal.

Where demolition activities are performed adjacent to existing structures, utilities, or improvements that will remain in service, precautions should be taken to limit ground vibrations. Vibratory demolition methods should be controlled to avoid damaging nearby facilities. Vibration monitoring may be warranted in sensitive areas, and the geotechnical engineer should be consulted if signs of distress are observed in adjacent improvements.

Final prepared subgrades should be relatively uniform and free of depressions or mounds greater than about one inch (1"). Oversized particles larger than six inches (6") in any dimension should be removed from the upper one foot (1') of exposed soil. The geotechnical engineer shall observe and approve the prepared subgrades prior to placement of structural fill, foundations, slabs, or pavements.

4.5. Site Drainage

The project site will be exposed to surface water runoff from seasonal precipitation, irrigation and landscaping practices, and routine site activities. If not properly managed, this runoff can increase moisture in subgrade soils, leading to softening, erosion, settlement, or distress of foundations, pavements, flatwork, utilities, and slopes. To support long-term geotechnical performance, runoff should be collected within permanent drainage paths away from structures and conveyed off-site.

To reduce the potential for subgrade instability, settlement, or erosion, the following drainage recommendations apply:

Construction Phase:

- Maintain foundation and trench soils in a stable, unsaturated condition, except where

moisture conditioning is required for compaction.

- Install temporary stormwater controls (e.g., berms, diversion ditches, silt barriers) to prevent runoff from entering open excavations.
- Implement dewatering measures, such as sump pumps, if groundwater or perched water is encountered.
- Promptly backfill utility trenches and foundations with compacted, non-expansive material; protect open excavations if left idle.
- Store and manage excavated soils and imported materials to prevent erosion, runoff, or sediment migration into work areas.

Grading and Flatwork:

- Final site grading should promote surface runoff away from paved and unpaved improvements.
- Unpaved areas should be graded at a minimum slope of 5%.
- Paved areas, including concrete flatwork and asphalt, should be graded at a minimum slope of 2%.
- Slopes and surfaces should maintain positive drainage extending at least 10 feet beyond building foundations, pavements, or flatwork edges, or connect to approved swales or storm drain facilities.
- Where site constraints limit grading, surface drains or subdrains should be incorporated to maintain positive drainage.

Roof Runoff and Downspouts:

- Roof downspouts and drains should discharge into approved splash blocks, drain lines, or other conveyance systems that direct water at least 5 feet from foundations and ultimately maintain positive drainage for at least 10 feet away from the structure.
- Concentrated discharge points should be protected with erosion-control measures (e.g., splash pads, riprap, or energy dissipators) to prevent soil erosion or undermining of pavements and flatwork.
- Where feasible, downspouts should be connected to underground piping that conveys runoff to an approved storm drain system or designated surface drainage path.
- Roof runoff should not discharge directly onto sidewalks, driveways, or pedestrian access routes where snowmelt or ice may present a hazard.

Landscaping and Irrigation:

- Landscaping adjacent to the building should be designed to minimize irrigation and water infiltration into foundation soils.
- If landscaping is required near the building, it should be contained within impermeable planters, or a foundation drain should be installed along the building footing to capture excess water.
- Overwatering of turf or plantings should be avoided, particularly within 10 feet of building foundations.

Maintenance:

- Drainage features, including gutters, downspouts, surface swales, storm drains, and subdrains, should be inspected and maintained regularly to ensure they remain clear, functional, and capable of conveying runoff away from structures.

4.6. Compaction Recommendations

Compaction requirements include meeting a minimum relative compaction and placing soils within a prescribed moisture range determined through laboratory testing. Maintaining this balance ensures that soils can be compacted to the intended density and retain adequate strength. Soils placed too dry generally resist densification, while soils placed too wet often soften and become unstable under construction traffic. Proper control of moisture and density during placement is fundamental to achieving long-term performance of foundations, slabs, pavements, and utilities.

Table 5 provides the following compaction recommendations that are applicable to the proposed project.

Table 5: Compaction Specifications per ASTM D1557

Area	Relative Compaction [% of ASTM D1557]	Moisture Content Range [%]
Structural Fills		
Below footing level – Granular	95	Optimum ± 2%
Below slabs-on-grade – Granular	95	Optimum ± 2%
Below footing level – Fine Grain	90	Optimum + 4%
Below slabs-on-grade – Fine Grain	90	Optimum + 4%
Below flat work	95	Optimum ± 4%
Pavement subgrade or fill	95	Optimum ± 2%
Utility Trench Backfill		
Utility trench backfill upper 12 inches	95	Optimum ± 2%
Aggregate Base Course		
Below floor slabs and flat work	98	Optimum + 2%
Below Asphalt Concrete (AC) pavements	98	Optimum ± 2%
Non-Structural Areas		
Landscape areas	85	Optimum ± 4%
Landscape Fill Slopes greater than five feet (5')	90	Optimum + 4%
Compacted Soil Pads/Equipment Staging	90	Optimum ± 2%

4.7. Compaction Testing and Frequency

Field density and moisture testing should be performed during fill placement to verify compliance with the recommended compaction and moisture criteria. Testing should be conducted in accordance with ASTM D6938 (nuclear gauge), ASTM D1556 (sand cone), or other approved methods, with acceptance based on the maximum dry density determined by ASTM D1557. Testing frequencies should conform to the *Standard Specifications for Public Works Construction (Orange Book, 2018, Section 201.06.03)* and our project specific recommendations as follows:

- **Mass grading:** At least one test for every 500 cubic yards of fill placed per day, with a minimum of one test for each 1-foot lift per 5,000 square feet of fill area.
- **Trench bedding:** One test between each set of manholes or valves, or every 500 linear feet, whichever is more restrictive.
- **Trench backfill:** One test per 1-foot lift between manholes or valves, or every 500 linear feet, whichever is more restrictive. Tests should be distributed along the alignment, with no more than two tests taken from a single test pit.
- **Footing subgrades:** A minimum of one test every 250 linear feet of footing length, with at least one test performed along each side of the foundation.
- **Roadways, curbs, gutters, and sidewalks:** One test for every 250 linear feet of subgrade per lift.

Additional testing, including gradation and plasticity index of imported materials, may be required at the direction of the geotechnical engineer or as outlined in the project specifications (*Orange Book, 2018, Section 201.04.04*). All failing tests should be reworked and retested until the specified compaction and moisture content requirements are met.

4.8. Subgrade Preparation

Prior to placement of fill, pavement, or slab support, subgrade soils should be scarified to a depth of eight inches (8") and uniformly moisture conditioned to within the recommendations contained in Table 5. The soils should then be compacted in accordance with the criteria presented in this report. The prepared subgrade should be verified for stability by proof-rolling under the supervision of a geotechnical engineer or through field density testing. Any areas identified as yielding, pumping, or unstable during verification should be removed and replaced with approved material. The final subgrade should present a smooth, uniform surface, free of ruts, mounds, or depressions greater than one inch (1"), and should not contain rocks larger than six inches (6") in any dimension.

4.9. Wet-Weather / Muddy Conditions

Construction during or immediately following wet weather can result in subgrade softening, pumping, or loss of stability. If subgrade soils become unstable, they should be overexcavated to the depth of instability and stabilized prior to placement of fill, pavements, or slabs. Stabilization measures may include incorporating large angular rock ranging from six to twelve inches (6"–12") in size, placed as a bridging layer and worked into the upper portion of the subgrade until a

stable platform is achieved. The rock should be placed in a uniform thickness sufficient to bridge the unstable soils, then proof-rolled to seat the material. Additional finer material may be choked into the voids as necessary to create a working surface suitable for compaction and equipment operation. During this process, it is critical to avoid nesting large rocks. Care should be taken such that large material is placed at least 1.5 times its own diameter away from other large material of similar dimensions. Placement of a non-woven geotextile beneath the rock may also be considered to improve separation from weak subgrades and enhance long-term performance. Rock stabilization should not be used directly beneath foundation footings unless specifically approved by the geotechnical engineer.

During wet-weather or muddy conditions, construction traffic should be limited to designated haul routes and stabilized pads. Temporary drainage measures such as grading, berms, or shallow swales should be implemented to divert stormwater away from active work areas. Unstable or saturated soils that cannot be compacted within the specified moisture range should be either aerated and reworked or removed and replaced with approved material. Frozen or excessively wet soils should not be used as structural fill.

4.10. Engineered Fill Requirements

On-site non-expansive soils ($PI < 15$), minus oversized ($> 6''$) and otherwise unsuitable materials such as organics and debris, may be repurposed for use within the subject site, provided that the recommendations within this report are adhered to. *ESE believes most onsite materials are unsuitable for structural uses.*

Imported fill soils shall meet the specifications presented in Table 4. These criteria apply to both imported material and material derived from the site. The engineered fill requirements apply to soils placed beneath structures, Portland cement concrete (PCC) slabs, asphalt concrete pavements, and other improvements subject to structural loading.

Table 6: Engineered Fill material criteria

Sieve Size (ASTM C136)	Percentage by Weight Passing	
4-inch	100	
¾-inch	70-100	
No. 40	15-65	
Fines Content (% pass No. 200)	Maximum Liquid Limit	Maximum Plastic Index
5- 15	45	15
16-35	40	10
Additional Requirements		
Resistance (R) Value (Traffic Areas Only)		30
Water soluble Sulfate (SO4) % by Mass		<0.2

Soils proposed for use as engineered fill shall be classified in accordance with ASTM D2487

(Unified Soil Classification System), with index testing performed in accordance with ASTM D4318 (Atterberg Limits), ASTM D2216 (Moisture Content), and ASTM C136 (Sieve Analysis). Soils will be generally considered satisfactory for engineered fill when classified as GW, GP, GC, GM, SW, SP, SC, SM, or combinations thereof. Soils classified as ML, CL, MH, CH, OL, OH, PT, or with a plasticity index exceeding 15 are considered unsatisfactory for engineered fill. Alternative materials may be considered on a case-by-case basis, subject to review and approval by the geotechnical engineer.

Oversized material larger than six inches (6") in diameter should not be placed in engineered fill beneath foundations, slabs, pavements, utility trenches, or retaining walls. However, screened oversized rock up to eighteen inches (18") in size may be incorporated in deep fills (greater than 5 feet in depth), provided it is well distributed, surrounded by finer fill, and approved by the geotechnical engineer.

Recycled materials such as crushed concrete or recycled aggregate may be considered for use if they meet the gradation, durability, and index property specifications in Table 4. Such recycled materials should only be used to support exterior improvements (e.g., pavements, flatwork, or staging pads) and not beneath building foundations unless specifically approved by the geotechnical engineer.

We recommend that representative samples of any proposed imported or recycled fill material be collected and tested prior to delivery to document compliance with these specifications. Final acceptance should be confirmed by the geotechnical firm providing construction testing services.

4.11. Utility Trenches and Temporary Slopes

All excavations, regardless of depth, must be evaluated for stability prior to personnel entry. Shoring, shielding, or sloping may be required to maintain safe working conditions and prevent trench wall collapse.

The Earthwork Contractor must comply with the Safety and Health Regulations for Construction (OSHA Standards, Volume III, Part 1926, Subpart P) during all excavation and backfilling operations. The Contractor is also responsible for providing a "competent person" to classify the soils, monitor trench safety, and ensure compliance with OSHA requirements.

Based on the materials encountered during subsurface exploration, ESE classifies the on-site soils as OSHA Soil Type C for excavation safety purposes. Accordingly, the maximum allowable temporary slope for unsupported excavations less than 20 feet deep is 1½H:1V (34°), as shown in

Table 7 below. If field conditions differ from those described herein, or if groundwater, soft zones, or seepage are encountered, a qualified geotechnical engineer should be consulted to verify appropriate trench support or redesign requirements.

Table 7: OSHA Temporarily Trenching Guidelines

Soil Rock Type	Maximum Allowable Slope for Excavations (<20')
Stable Rock	Vertical (90°)
Type A	3H:4V (53°)
Type B	1H:1V (45°)
Type C	3H:2V (34°)
Notes	
Angles expressed in degrees are from the horizontal and have been rounded off.	
A registered professional engineer shall design slopes or benching for excavations greater than 20 feet deep.	
For a detailed description of the soil types outlined above, visit the US Department of Labor Safety and Health website at: https://www.osha.gov/SLTC/trenchingexcavation/construction.html .	

Temporary drainage measures should be implemented to prevent surface water from entering open excavations. Where necessary, dewatering of active trenches may be required using sump pumps, well points, or other approved means. ESE strongly recommends that contractors perform a trench-specific evaluation prior to excavation to confirm soil classification, groundwater levels, and safe working conditions.

5. FOUNDATIONS

Shallow foundations shall be designed and constructed in accordance with applicable local building codes and the 2024 International Building Code (IBC) Sections 1808 and 1809. Foundations should bear on uniform, properly compacted engineered fill or competent, undisturbed native soils approved by the Geotechnical Engineer.

The supporting soils should exhibit uniform strength and compressibility characteristics to promote even load distribution and minimize the potential for differential settlement. Footings shall not bear on frozen, soft, or otherwise unsuitable material. Where conditions prevent a level bearing surface at the design elevation, the bearing surface shall be stepped or otherwise made level in accordance with IBC provisions.

The foundation subgrade shall be free of loose material, soft zones, mounds, and depressions to provide a level and uniform bearing surface. Prior to concrete placement, the Geotechnical Engineer or their authorized representative shall observe, test, and approve all foundation bearing areas to verify suitable subgrade conditions and compliance with the recommendations of this report. Any localized unsuitable materials encountered at design elevation shall be removed and replaced with compacted structural fill in accordance with the *Earthwork and Compaction Requirements* presented herein. Materials greater than approximately four inches (4") in maximum dimension shall not be placed within the foundation bearing zone.

All fill materials, compaction criteria, and moisture control requirements shall conform to the recommendations provided under *Earthwork and Compaction Requirements*. Foundation design should also account for site-specific subsurface conditions, including soil variability, groundwater depth, and the anticipated total and differential settlements discussed in this report.

5.1. Bearing Capacity

Allowable bearing pressures have been established based on the shear strength and compressibility characteristics of the supporting soils, considering both total and differential settlement criteria and incorporating an appropriate factor of safety against shear failure. Foundation design shall conform to 2024 IBC Section 1808 and the Northern Nevada Amendments, which require a minimum footing embedment depth measured from the lowest adjacent final compacted grade.

Foundations should be proportioned to distribute loads uniformly to the supporting soils and shall bear on competent native soils or compacted engineered fill verified by the Geotechnical Engineer. The recommended allowable bearing pressures and associated design criteria are presented in Table 8 below.

Table 8: Recommended foundation design values

Description	Value
Allowable bearing pressure ^{1,2}	3,000 psf
Minimum width ³	12 inches
Minimum embedment depth (exterior footings) ^{3,4,5}	24 inches
Minimum embedment depth (interior footings) ^{3,4,5}	12 inches
Anticipated total settlement	Less than 1 inch
Anticipated differential settlement	Less than ½ inch
Notes	
1. The bearing value may be increased by 500 psf for each additional 12 inches of embedment up to a maximum of 4,000 psf.	
2. A one-third increase may be used for wind or seismic loads.	
3. Minimum width and embedment depth are for conventional spread footings.	
4. Below the lowest adjacent final compacted subgrade (generally pad grade before landscaping).	
5. Required per the Northern Nevada amendments to the IBC	

5.2. Foundation Optimization Considerations

The foundation recommendations provided herein are sufficient for design and construction and meet the performance requirements of the 2024 IBC. These values reflect a conservative approach appropriate for the current stage of project development, where detailed structural loading information is not yet available. As the structural system advances and load paths are

defined, additional opportunities may emerge to refine and optimize the foundation system.

Clarified loading conditions enable us to more accurately characterize the stress distribution within the bearing soils, which in turn allows for a focused set of value-engineering/optimization strategies that will improve performance or reduce construction effort. Depending on the final loading diagram, feasible optimization options may include:

- Deepened or selectively enlarged footings in areas of higher demand
- Geosynthetic reinforcement to reduce overexcavation and improve subgrade stiffness
- Intermediate foundation systems such as rammed aggregate piers beneath isolated high-load elements
- Reuse of suitable on-site soils as structural fill to limit import quantities
- Targeted subgrade treatment to minimize excavation while maintaining uniform bearing support
- Adjustment of the non-expansive fill layer thickness to match actual settlement tolerances and load requirements.

Once structural loads and building geometry are finalized, ESE can evaluate these options and help develop a refined foundation system that balances performance, constructability, and cost efficiency.

5.3. Foundation Subgrade Preparation

To provide a uniform bearing surface and enhance the long-term performance of the proposed school structures, ESE recommends that all foundations be supported on a separation layer of compacted, non-expansive structural fill. This engineered layer will reduce the effects of variable subgrade moisture, mitigate differential movement, and provide consistent support beneath all load-bearing elements.

To construct the separation layer, the following overexcavation and replacement requirements are recommended:

- **Foundation:** Footings shall bear on a minimum of three feet (3') of non-expansive structural fill constructed in accordance with the *Earthwork and Compaction Requirements* section of this report.
- **Slabs-on-Grade:** Slab-on-grade floors shall be underlain by a minimum of two feet (2') of compacted, non-expansive structural fill constructed in accordance with the *Earthwork and Compaction Requirements* section of this report.
 - The thickness of the required aggregate base may be counted towards the required thickness
- The overexcavation shall be measured from the outside edge of the footing and shall extend a distance equal to one-half of the required fill thickness laterally.

- *Example:* For a two-foot (2') footing with a three-foot (3') overexcavation requirement, the total width of compacted non-expansive structural fill would be five feet (5')—that is, the two-foot (2') footing width plus one-and-one-half feet (1.5') of lateral extension on each side.
- Replacement materials shall conform to the Structural Fill Requirements presented in this report.
- The Geotechnical Engineer or their authorized representative shall observe footing excavations and fill placement to verify that foundation support soils are firm, uniform, and consistent with these recommendations.

These preparation measures are intended to provide a stable, uniform, and moisture-resistant bearing surface that will limit settlement potential and enhance the long-term performance of the proposed school foundation system.

5.4. Floor Slab Moisture Penetration Resistance

If the potential for moisture migration or damp floor slabs is a design concern, a vapor barrier or retarder shall be installed beneath all interior slab-on-grade floors intended to receive floor coverings or support moisture-sensitive finishes. The vapor barrier or retarder shall be Class A, with a minimum thickness of ten (10) mils, and shall conform to the requirements of ASTM E1745. Installation and detailing shall comply with 2024 IBC Section 1805 – Dampproofing and Waterproofing, the project's structural and architectural drawings, and ACI 302.1R – Guide for Concrete Floor and Slab Construction.

5.5. Exterior Flatwork Construction

Concrete placement and curing operations shall conform to the American Concrete Institute (ACI) 302 – Guide for Concrete Floor and Slab Construction. The dry climate of Northern Nevada contributes to an increased risk of drying shrinkage and slab curling. Inadequate curing procedures, high water-to-cement ratios, or poor placement practices can lead to random cracking, excessive shrinkage, and curling.

The inclusion of control joints and appropriate reinforcement is required to minimize slab distress during curing. The aggregate section is to be moisture-conditioned and compacted in accordance with the recommendations in this report and lightly moistened immediately before concrete placement to limit moisture loss from the slab.

ESE recommends that all exterior concrete flatwork (e.g., sidewalks, patios, and similar slabs) be constructed with a minimum thickness of four inches (4") and reinforced or jointed as appropriate for the anticipated loading and exposure conditions.

For structural design purposes, the coefficient of subgrade reaction (k-value) will vary depending on subgrade treatment and the risk tolerance for slab movement. Recommended conservative values are summarized in Table 9 below.

Table 9: Coefficients of Subgrade Reaction

Subgrade Preparation Scenario	Relative Risk of Movement	Recommended k-value [pci]
Concrete placed directly on subgrade prepared per this report	Likely potential for movement	75
Concrete placed on 6 inches of compacted open-graded aggregate base	Some potential for movement	100
Concrete placed on 6 inches of compacted open-graded aggregate base underlain by 18 inches of compacted, non-expansive structural fill	Minimal potential for movement	150

6. PAVEMENTS

Prior to placing any asphalt or aggregate base materials, subgrade soils within pavement areas shall be prepared in accordance with the earthwork recommendations provided in this report. Pavement performance and service life depend on several factors, including traffic type and volume, subgrade support, drainage, construction quality, and long-term maintenance. A proactive maintenance program—consisting of periodic crack sealing, seal coating, and localized patching—will help extend pavement life.

Project-specific traffic information was not provided; therefore, a formal pavement design has not been completed. We recommend conducting a site-specific pavement design once traffic loading criteria are available to confirm a pavement section that satisfies long-term performance expectations. As an interim basis of design, minimum pavement sections are provided below in Table 9.

Table 9: Minimum Pavement Design Recommendations

Material Type	Flexible Pavements - Walkways	Flexible Pavements - Parking/Light use	Flexible Pavements - Heavy Vehicles/Drive Aisles	Rigid Pavements - Dumpster approaches/ heavy vehicles
Plantmix Asphalt Surface	2	3	5	-
Portland Cement Concrete	-	-	-	6
Type II Class B Aggregate	6	6	8	6
Compacted non-expansive subgrade	12	12	24	12
Notes				
All dimensions are in inches [in]				

To enhance pavement performance, we support the use of a geogrid reinforcement layer (e.g., Tensar TX5 or TX7). Geogrids have been demonstrated to enhance pavement durability and decrease long-term maintenance costs.

6.1. Moisture Control and Drainage

Pavement performance can be improved by limiting moisture migration into the subgrade. We recommend the following:

- Consider using a polymer-modified asphalt binder such as PG64-28NV to improve rutting resistance, reduce thermal cracking, and enhance mixture durability and stripping resistance.
- Grade the site to provide at least 2% positive drainage away from paved surfaces.
- Install cutoff walls or moisture barriers adjacent to landscaped areas to minimize irrigation-related moisture intrusion into the subgrade.
- Utilize low-water-use ("desert") landscaping to reduce runoff and oversaturation of adjacent soils.
- Maintain a long-term pavement preservation program (crack sealing, seal coating, patching).

6.2. Construction Considerations

The Earthwork Contractor shall verify that field density tests are performed to document the relative compaction of at least the upper 12 inches of pavement subgrade. Subgrade preparation

must be confirmed prior to placing structural fill or aggregate base. Subgrades shall be compacted to form a firm, smooth, and non-yielding surface before the placement of the aggregate base. Aggregate base materials shall also be compacted to a smooth, non-yielding surface prior to placement of asphalt or concrete pavement.

7. RETAINING WALLS

Retaining walls shall conform to the applicable provisions of the International Building Code (IBC), including Section 1807 – Retaining Walls. The following recommendations are provided to support long-term wall performance and stability.

Over-compaction in this zone increases lateral pressure and may result in unintended wall movement. Only lightweight, handheld compaction equipment (e.g., vibratory plate or jumping-jack compactors) is to be used in this area. Backfilling is to occur only after the wall system has achieved adequate structural strength, as determined by the wall designer. Soils located beyond two feet (2') from the wall are to be compacted in accordance with the earthwork recommendations in this report.

A wall drainage system is required to control hydrostatic pressure behind the wall, which can increase lateral loading and reduce the bearing capacity of retained soils. The system should consist of a minimum of one (1) cubic foot of clean, uniformly graded $\frac{3}{4}$ -inch drain rock per linear foot, wrapped in nonwoven filter fabric (e.g., Mirafi 140N or equivalent), and installed at the base of the wall. Drainage should be discharged to an appropriate outlet. A zone of granular, free-draining material should be placed immediately behind the wall, typically 6 to 12 inches thick. The upper two feet (2') of backfill should consist of compacted native soils to reduce surface infiltration. A prefabricated drainage composite may be used in place of drain rock, provided it achieves comparable drainage performance and is compatible with the wall design.

The wall drainage system is considered a critical component of the retaining wall design. The retaining wall designer is responsible for confirming that the selected drainage configuration meets structural and hydraulic design requirements. For walls located below grade, dampproofing is required and waterproofing is recommended, in accordance with IBC Section 1805 – Dampproofing and Waterproofing.

A quality assurance plan that includes construction monitoring and materials testing is required for engineered retaining wall systems. Field observations and density testing should be performed during construction to verify compliance with design criteria

7.1. Lateral Earth Pressures

For walls with level backfill, no surcharge loading, and soil above the free water surface, the following parameters are recommended for use in retaining wall design:

Table 7: Retaining wall design parameters

Soil Parameter	Value
Soil Unit Weight	125 pcf
Internal Angle of Friction	28°
Coefficient of Friction	0.40

For vertical wall back faces, the calculated lateral earth pressure coefficients and equivalent fluid pressures under static conditions are summarized below. Cohesion has been omitted for the conservative design of permanent structures.

Table 8: Lateral earth pressure recommendations, assuming vertical wall back face

Loading Condition	Lateral Earth Coefficient		Equivalent Fluid Pressures	Units
Horizontal Backfill	K_0	0.53	66	pcf
	K_a	0.36	45	pcf
	K_p	2.77	346	psf/ft
Seismic Parameters	K_{ae}	0.59	74	pcf
	K_{pe}	-	-	psf/ft
Notes				
Values are unfactored; apply appropriate load/resistance factors and factors of safety.				
Passive resistance limit: cap at 3,000 psf; neglect the upper 2 feet (2') unless confined by pavement/slabs.				
Seismic passive: Passive resistance should <i>not</i> be increased for seismic loading				
Pressure application: Under static conditions, lateral pressure varies linearly with depth (triangular), resulting in H/3 above base. The seismic increment to active is applied as a uniform load with a resultant at about 0.6H, to be combined with the static triangular distribution				
Designers must include additional lateral pressures from any applicable surcharge loads (traffic, adjacent structures, sloping backfill) per IBC §1807				
Seismic assumptions: $\phi = 28^\circ$, $\gamma = 125$ pcf, $\delta = 0^\circ$ (smooth wall), $\beta = 0^\circ$ (level backfill), horizontal seismic coefficient $k_h=0.29$ ($\approx 0.5 \cdot PGAM$), vertical seismic coefficient $k_v=0$				

8. CONCRETE DURABILITY REQUIREMENTS

Concrete performance at the project site will be governed by the environmental exposure conditions and by the applicable provisions of the American Concrete Institute (ACI) 318-14, Chapters 19.3 and 19.4. Based on the anticipated site conditions—seasonal freeze-thaw cycles, intermittent contact with surface water, and potential exposure to deicing salts—the recommended exposure categories and classes are summarized in Table 10.

Table 10: Concrete exposure categories and classes (ACI 318)

Category	Class	Condition
Freezing and thawing	F1	Concrete exposed to freezing-and-thawing cycles with limited exposure to water
Sulfates	S0	< 200 ppm
In contact with water	W1	Applies when intermittent wetting/drying or mild water exposure occurs and durability is governed by permeability.
Corrosion protection of reinforcements	C2	Concrete exposed to moisture and an external source of chlorides (e.g., deicing salts)

8.1. MIX DESIGN AND STRENGTH REQUIREMENTS

Per ACI 318 Table 19.3.2.1 – Requirements for Concrete by Exposure Class, concrete placed at the project site shall meet or exceed the following minimum properties:

- Maximum water-to-cementitious materials ratio (w/cm): 0.45
- Minimum 28-day compressive strength (f'_c): 4,000 psi
- Air entrainment: Required (Exposure Class F1, Table 11)

Table 11: Entrained air content for exposure class F1 (ACI 318)

Nominal Maximum Aggregate Size [in]	Air Content [%] – Exposure Class F1
3/8	6.0
1/2	5.5
3/4	5.0
1	4.5
1 ½	4.5
2	4.0
3	3.5
Notes	
Please refer to ACI 318 for greater detail on project site concrete requirements.	

Supplementary cementitious materials (SCMs) such as Class F fly ash or slag cement should constitute approximately 20–35 percent of the total cementitious material by weight to improve resistance to chloride ingress and reduce permeability (ACI 201.2R-16; FHWA-HRT-04-093).

9. CLOSING

The analyses and recommendations presented in this report are based on data obtained from the explorations performed at the indicated locations and on other information referenced herein.

Subsurface conditions may vary between exploration locations or change over time due to construction activity, weather, or other factors. These variations may not become apparent until excavation or construction is underway. If differing or unanticipated conditions are encountered, Eastern Sierra Engineering (ESE) should be notified immediately to allow timely evaluation and, if necessary, supplemental recommendations.

This report has been prepared for the exclusive use of our client for the specific project, site, and design conditions described herein. It has been developed in accordance with generally accepted geotechnical engineering practice; no warranties, expressed or implied, are intended or made. The conclusions and recommendations contained in this report are valid only for the conditions and project parameters described. They shall not be considered applicable if changes in the nature, design, or location of the project occur unless ESE reviews the modifications and either confirms or revises this report in writing.

The recommendations provided are confirmation-dependent and should be verified by ESE through construction-phase observation and testing. ESE strongly recommends our continued involvement during earthwork, foundation, and pavement construction to confirm that subsurface conditions and material performance are consistent with those assumed in this report. These QA/QC services—such as field density testing, foundation subgrade review, laboratory testing, and paving observation—help validate design assumptions, document compliance with specifications, and reduce the risk of costly post-construction issues or disputes.

This report and its attachments, including the *Important Information About Your Geotechnical Engineering Report* prepared by the Geoprofessional Business Association (GBA), are integral and should be read together in full. It is the Owner's responsibility to ensure all project participants, including contractors and subcontractors, are familiar with this report and its limitations. Use of this report for bidding purposes is at the Contractor's sole discretion and risk.

10. DEFINITIONS AND GENERAL SPECIFICATIONS

The following definitions and standards are provided for clarity and are applicable to the recommendations of this report:

Soil Classifications

- Fine-Grained Soil – Soil with more than 40 percent by weight passing the No. 200 sieve and a plasticity index less than 15 ($PI < 15$).
- Clay Soil – For this report, clay soil may be defined as any soil having more than 15 percent by weight passing the No. 200 sieve and a plasticity index ≥ 15 .
- Granular Soil – Soil not meeting the criteria for fine-grained or clay soils, with a maximum particle size of 4 inches, less than 30 percent retained on the $\frac{3}{4}$ -inch sieve, less than 30 percent passing the No. 200 sieve, and $PI < 15$.
- Topsoil – Soil containing organic matter unsuitable for structural support but acceptable for landscaping.

Fill Materials

- Engineered Fill – A broad term covering any soil or rock fill placed and compacted under observation/testing by a geotechnical engineer, meeting specified criteria.
- Uncontrolled/Undocumented Fill – Fill placed and compacted without observation or testing by a licensed geotechnical engineer or technician, or fill that may have been placed under engineering supervision but lacks documentation or certification of proper placement and compaction. Such fills are not considered suitable for the support of permanent improvements unless specifically evaluated and approved by the geotechnical engineer.
- Structural Fill – Structural fill consists of soil generated from onsite grading or imported borrow that is suitable for reuse, provided it meets the requirements of a granular soil and is free of organics or other deleterious materials. Structural fill is the supporting soil placed in controlled, densified lifts beneath foundations, concrete slabs-on-grade, pavements, or any other structural element that derives support from the underlying subgrade. Imported structural fill shall meet the requirements outlined in Table 4 of this report and must be approved by the geotechnical engineer prior to placement.
- Rock Fill – Fill material containing, by weight, more than 30 percent retained on the $\frac{3}{4}$ -inch sieve. Rock fills are not readily testable with nuclear density gauges and therefore require full-time observation by the geotechnical engineer or their representative during placement and compaction. Rock fill shall be placed in controlled lifts and compacted using equipment appropriate for seating large particles. Additionally, rock fill shall be verified visually and by performance-based observation rather than conventional density testing.
- Overexcavation – The removal of unsuitable soils (e.g., organics, undocumented fill, soft/loose materials) to a specified depth below grade, prior to backfilling with engineered fill. Overexcavations shall extend horizontally at 1H:2V.

Construction and Design Terms

- **Structural Areas** – Structural areas are defined as those supporting slabs-on-grade, foundations, flatwork, pavements, or other structural improvements deriving support from the underlying soils. For design and construction purposes, structural areas are considered to extend both vertically and horizontally at a 1:1 (45-degree) projection measured from the bottom outside edge of the improvement.
- **Subgrade** – The prepared native soil surface or engineered fill surface upon which structural fill, aggregate base, or concrete is placed.
- **Relative Compaction** – The dry density of soil expressed as a percentage of the maximum dry density obtained in laboratory testing (ASTM D1557).
- **Standard Specifications** – Work shall be performed in conformance with the "Orange Book," Standard Specifications for Public Works Construction (2012), Revision 8 (SSPWC).


11. REFERENCES

- American Association of State Highway and Transportation Officials (AASHTO). *Standard Specifications for Transportation Materials and Methods of Sampling and Testing*, 41st Edition. Washington, D.C., 2023.
- American Concrete Institute (ACI). *Building Code Requirements for Structural Concrete (ACI 318-14) and Commentary (ACI 318R-14)*. Farmington Hills, MI: ACI, 2014.
- American Concrete Institute (ACI). *Guide for Concrete Floor and Slab Construction (ACI 302.1R-21)*. Farmington Hills, MI: ACI, 2021.
- American Concrete Institute (ACI). *Guide to Design of Slabs-on-Ground (ACI 360R-10)*. Farmington Hills, MI: ACI, 2010.
- American Concrete Institute (ACI). *Guide to Durable Concrete (ACI 201.2R-16)*. Farmington Hills, MI: ACI, 2016.
- American Society for Testing and Materials (ASTM). *Annual Book of ASTM Standards, Volume 04.08 – Soil and Rock (I): Standard Test Methods for Geotechnical Engineering*. ASTM International, West Conshohocken, PA, latest edition.
- Bowles, J.E. *Foundation Analysis and Design*, 5th Edition. McGraw-Hill, New York, 1996.
- Braja M. Das. *Principles of Foundation Engineering*, 7th Edition. Stamford, CT: Cengage Learning, 2011.
- Braja M. Das. *Principles of Geotechnical Engineering*, 7th Edition. Stamford, CT: Cengage Learning, 2010.
- California Department of Transportation (Caltrans). *Geotechnical Manual*, 4th Edition. Sacramento, CA: Caltrans Division of Engineering Services, 2023.
- Coduto, D.P., Yeung, M.R., and Kitch, W.A. *Geotechnical Engineering: Principles and Practices*, 2nd Edition. Pearson, Upper Saddle River, NJ, 2011.
- Federal Highway Administration (FHWA). *Geotechnical Engineering Circular No. 5 – Evaluation of Soil and Rock Properties*. Publication FHWA-NHI-16-072, 2016.
- Federal Highway Administration (FHWA). *Soils and Foundations Reference Manual – Volumes I & II (FHWA-NHI-05-037)*. Washington, D.C., 2005.
- International Code Council (ICC). *International Building Code (IBC), 2024 Edition*. Country Club Hills, IL: ICC, 2024.
- METER Group, Inc. USA. *SATURO® Dual-Head Infiltrameter – Theory and Method*. Pullman, WA: METER Group, 2020.
- Nevada Administrative Code (NAC) 625.403. *Requirements for Geotechnical Reports and Engineer Certification in the State of Nevada*.
- Nevada Bureau of Mines and Geology (NBMG). *Guidelines for Evaluating Liquefaction Hazards in Nevada*. Open-File Report 05-2, prepared by the Association of Engineering Geologists (Great Basin and Southwestern Sections) in cooperation with NBMG and the Nevada Earthquake Safety Council, Reno, NV, 2000.
- Nevada Bureau of Mines and Geology (NBMG). *Preliminary Revised Geologic Maps of the Reno*

- Urban Area*. Open-File Report 11-7, Ramelli et al., 2011.
- Nevada Department of Transportation (NDOT). *Design Guidelines and Procedures Manual, Section 200 – Geotechnical Design*. Carson City, NV, latest revision.
- Nevada Division of Water Resources (NDWR). *Well Log Database*. Accessed October 2025, <https://water.nv.gov/>.
- Occupational Safety and Health Administration (OSHA). *Safety and Health Regulations for Construction, Subpart P – Excavations*. 29 CFR 1926, U.S. Department of Labor.
- Peck, R.B., Hanson, W.E., and Thornburn, T.H. *Foundation Engineering*, 2nd Edition. John Wiley & Sons, New York, 1974.
- Reese, L.C., Isenhower, W.M., and Wang, S.T. *Analysis and Design of Shallow and Deep Foundations*. Hoboken, NJ: John Wiley & Sons, 2006.
- Regional Transportation Commission (RTC) of Washoe County. *Standard Specifications for Public Works Construction (“Orange Book”), 2012 Edition, Revision 6*. Reno, NV.
- Seed, H.B., and Idriss, I.M. (1971). *Simplified Procedure for Evaluating Soil Liquefaction Potential*. *Journal of the Soil Mechanics and Foundations Division*, ASCE, 97(SM9), 1249–1273.
- Terzaghi, K., and Peck, R.B. *Soil Mechanics in Engineering Practice*, 3rd Edition. John Wiley & Sons, New York, 1996.
- U.S. Army Corps of Engineers (USACE). *Engineering Manual EM 1110-1-1804 – Geotechnical Investigations*. Washington, D.C., 2001.
- U.S. Army Corps of Engineers (USACE). *Engineering Manual EM 1110-1-1904 – Settlement Analysis*. Washington, D.C., 1990.
- U.S. Department of Agriculture (USDA) Natural Resources Conservation Service (NRCS). *Soil Survey Manual*. USDA Handbook No. 18, 2017.
- U.S. Geological Survey (USGS). *National Seismic Hazard Maps, 2023 Update*. U.S. Department of the Interior, Reston, VA.
- U.S. Geological Survey (USGS) and Nevada Bureau of Mines and Geology (NBMG). *Earthquake Hazards Program and Quaternary Fault and Fold Database*. Accessed October 2025.
- University of Nevada, Reno. *Nevada Radon Zone Map (MyHazards)*. Accessed October 2025, <https://radon.unr.edu/>.
- Washoe County Regional Mapping System (GIS). *Base Maps and Parcel Data*. Accessed September 2025, <https://gis.washoecounty.us/>.
- Youd, T.L., Idriss, I.M., Andrus, R.D., et al. (2001). *Liquefaction Resistance of Soils: Summary Report from the 1996 NCEER and 1998 NCEER/NSF Workshops*. *Journal of Geotechnical and Geoenvironmental Engineering*, ASCE, 127(4), 297–313.

Appendix A: Maps



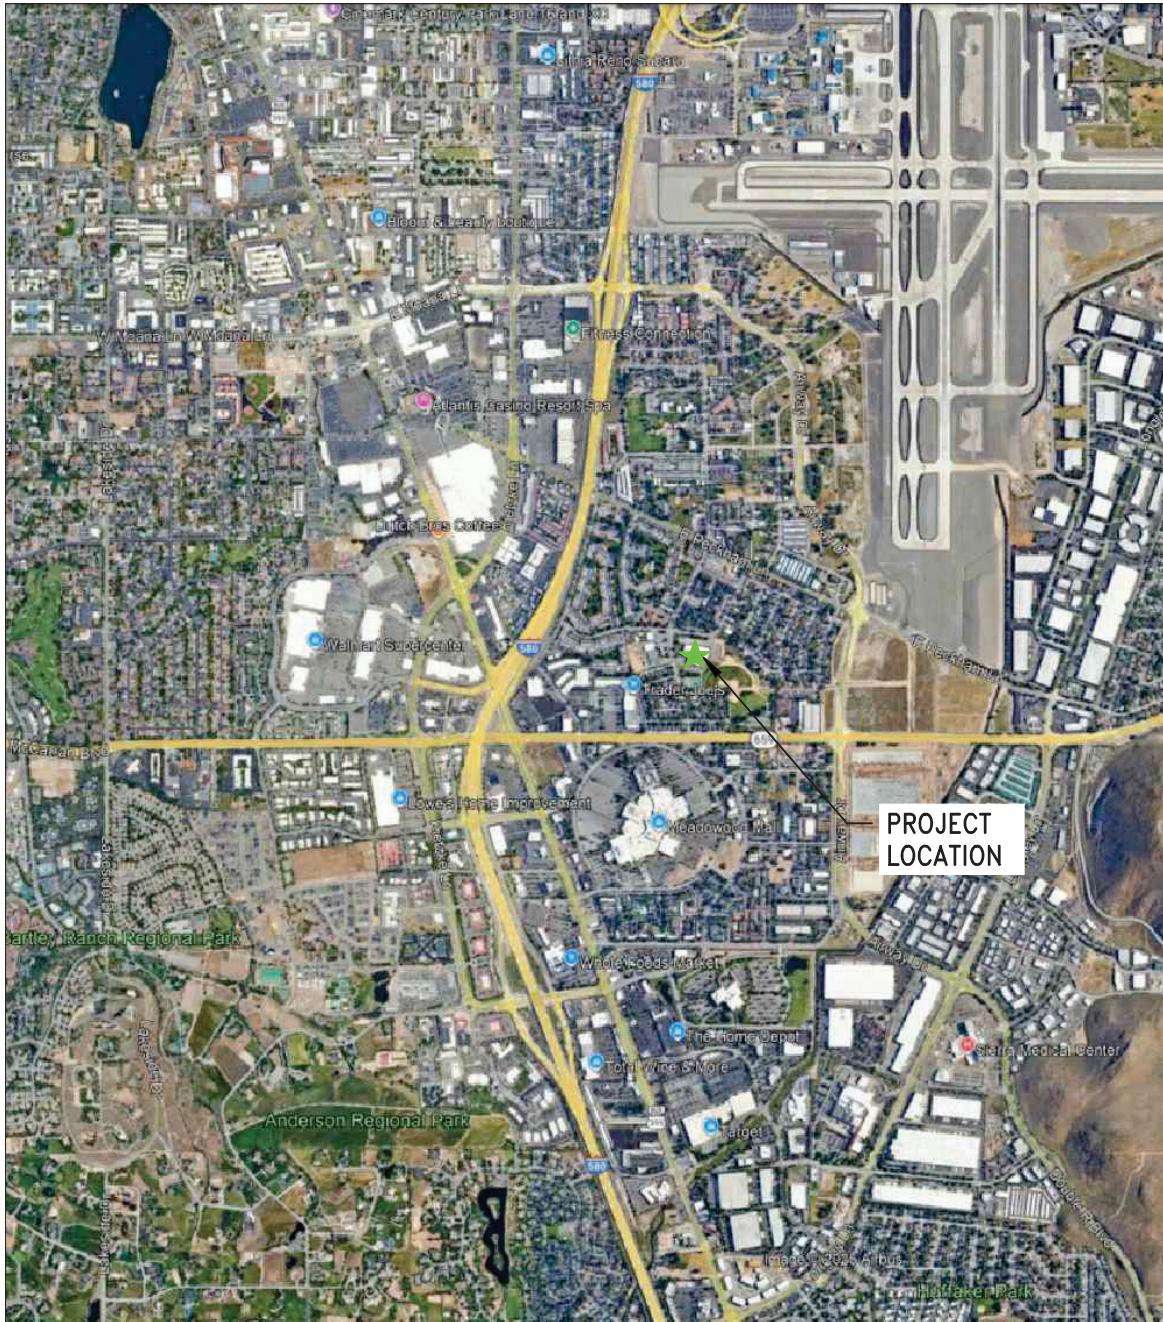

VICINITY MAP
SCALE = N.T.S.

IMAGES: GOOGLE EARTH PRO, RETRIEVED 11-04-25



APPENDIX A-MAPS
4800 NEIL ROAD
RENO, NEVADA

FIGURE
A1

DRAWN
ST

JOB NUMBER
25-090

APPROVED
NP


DATE
11-07-25

REVISED

DATE



EXPLORATION MAP 1"=100'

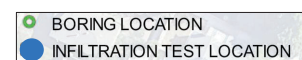

IMAGES: GOOGLE EARTH PRO, RETRIEVED 11-05-25



APPENDIX A-MAPS
4800 NEIL ROAD
RENO, NEVADA

FIGURE
A2

DRAWN
ST


JOB NUMBER
25-090

APPROVED
NP

DATE
11-07-25

REVISED

DATE

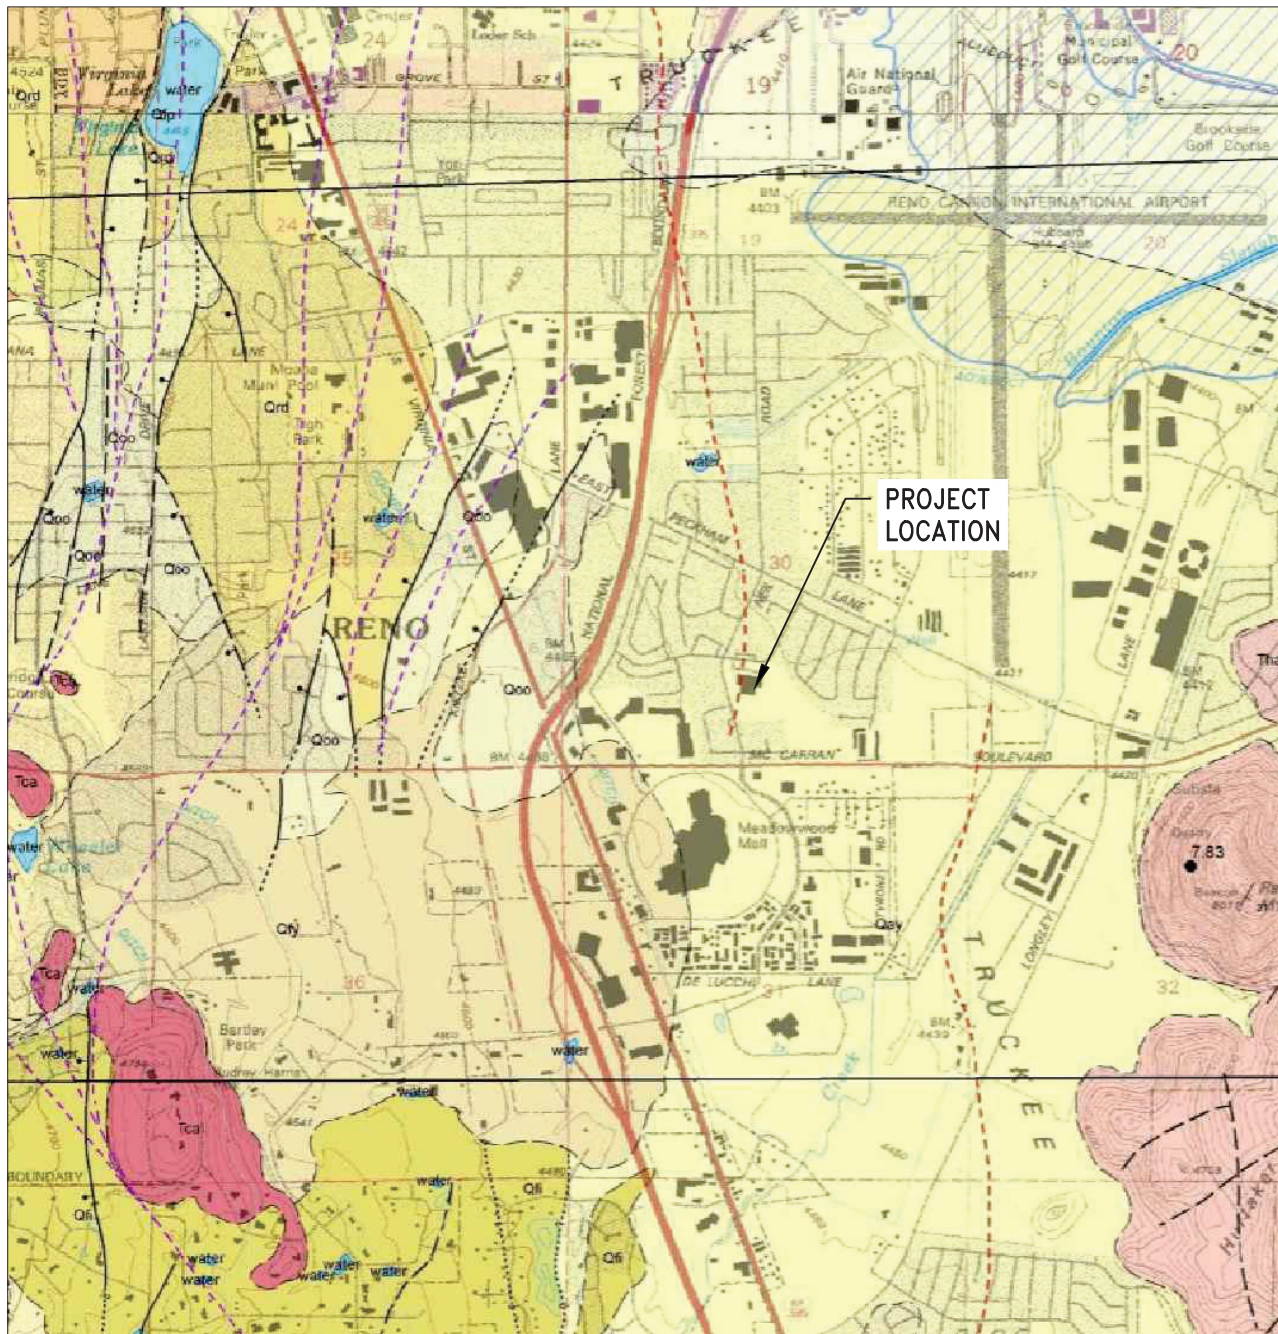

GEOLOGIC MAP

SCALE = N.T.S.

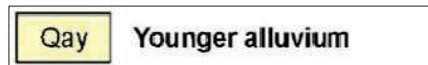


IMAGE: MAPVIEW BETA, BY THE NGMDB, RETRIEVED 11-04-25
PRELIMINARY REVISED GEOLOGIC MAPS OF THE RENO URBAN AREA, NEVADA (2011)



APPENDIX A-MAPS
4800 NEIL ROAD
RENO, NEVADA

FIGURE
A3

DRAWN
ST

JOB NUMBER
25-090

APPROVED
NP

DATE
11-07-25

REVISED

DATE

Appendix B: Boring Logs



BORING LOG

BORING I.D.: B-1

EQUIPMENT: CME 55, SFA

LOGGED BY: N. PEARSON

DATE: 10-07-25

DEPTH TO GROUND WATER (ft): N/A

LOCATION: 39.479978, -119.779904

LIQUID LIMIT (%)	PLASTICITY INDEX	MOISTURE (%)	% PASSING #200 SIEVE	IN SITU DENSITY (PCF)	BLOW COUNTS	DEPTH (FT)	USCS SYMBOL	LITHOLOGY
								Approximately 4.0" of Asphalt (AC) underlain by approximately 4.0" of aggregate base.
41	20	19.1	54.7	122.3	5	1.0		
41	20	17.6	54.7	112.8	8	2.0		
					11	3.0		
						4.0		
						5.0	CL	Brown, LEAN CLAY, loose to very stiff, medium plasticity, moist.
					7	6.0		
					9	7.0		
					13	8.0		
						9.0		
					9	10.0		
					12	11.0		
					23	12.0		
							SC	Light brown, CLAYEY SAND, dense, low plasticity, moist, rust staining
					34			
					36			
					36			



APPENDIX B - BORING LOGS
4800 NEIL ROAD
RENO, NEVADA

FIGURE
B1

DRAWN
ST

JOB NUMBER
25-090

APPROVED
NP

DATE
11-07-25

REVISED

DATE

BORING LOG

BORING I.D.: B-1

EQUIPMENT: CME 55, SFA

LOGGED BY: N. PEARSON

DATE: 10-07-25

DEPTH TO GROUND WATER (ft): N/A

LOCATION: 39.479978, -119.779904

LIQUID LIMIT (%)	PLASTICITY INDEX	MOISTURE (%)	% PASSING #200 SIEVE	IN SITU DENSITY (PCF)	BLOW COUNTS SAMPLE	DEPTH (FT)	USCS SYMBOL	LITHOLOGY
31	4	23.4	68.3	121.2	9	13.0	SC	
					11	14.0		
					15	15.0	SM	Light brown, SILTY SAND, loose to medium dense, medium plasticity, moist.
						16.0		
						17.0		End of Boring 16.5'
						18.0		
						19.0		
						20.0		
						21.0		
						22.0		
						23.0		
						24.0		



APPENDIX B - BORING LOGS
4800 NEIL ROAD
RENO, NEVADA

FIGURE
B2

DRAWN
ST

JOB NUMBER
25-090

APPROVED
NP

DATE
11-07-25

REVISED

DATE

BORING LOG

BORING I.D.: B-2

EQUIPMENT: CME 55, SFA

LOGGED BY: N. PEARSON

DATE: 10-07-25

DEPTH TO GROUND WATER (ft): 21.0

LOCATION: 39.479631, -119.780277

LIQUID LIMIT (%)	PLASTICITY INDEX	MOISTURE (%)	% PASSING #200 SIEVE	IN SITU DENSITY (PCF)	BLOW COUNTS	SAMPLE	DEPTH (FT)	USCS SYMBOL	LITHOLOGY
									Approximately 4.0" of Asphalt (AC).
40	19	19.9	47.3	120.1	5		1.0		
					8		2.0		
40	19	17.6	47.3	125.0	11		3.0		
							4.0	CL	Brown, LEAN CLAY, stiff, medium plasticity, moist.
		18.7		120.2	4		5.0		
					5		6.0		
					8		7.0		
					4		8.0	CL	Brown, LEAN CLAY, very stiff, medium plasticity, moist to wet
					13		9.0		
					40		10.0		
35	23	20.0	43.4		31		11.0	CL	Orange brown, LEAN CLAY with gravel, hard, medium plasticity, moist to wet
35	13	21.7	43.4	123.8	21		12.0		
35	13	22.2	43.4	110.0	22				



APPENDIX B - BORING LOGS
4800 NEIL ROAD
RENO, NEVADA

FIGURE
B3

DRAWN
ST

JOB NUMBER
25-090

APPROVED
NP

DATE
11-07-25

REVISED

DATE

BORING LOG

BORING I.D.: B-2

EQUIPMENT: CME 55, SFA

LOGGED BY: N. PEARSON

DATE: 10-07-25

DEPTH TO GROUND WATER (ft): 21.0

LOCATION: 39.479631, -119.780277

LIQUID LIMIT (%)	PLASTICITY INDEX	MOISTURE (%)	% PASSING #200 SIEVE	IN SITU DENSITY (PCF)	BLOW COUNTS SAMPLE	DEPTH (FT)	USCS SYMBOL	LITHOLOGY
		23.2		129.0	9 11 16	13.0 14.0 15.0 16.0	CL	Orange brown, LEAN CLAY with gravel, very stiff to hard, medium plasticity, moist to wet
		21.4		124.0	15 27 50/3	17.0 18.0 19.0 20.0 21.0		Switch to mud rotary
						22.0 23.0 24.0	SM	Gray, SILTY SAND, trace gravel, coarse, loose to very dense, medium to high plasticity, wet



APPENDIX B - BORING LOGS
4800 NEIL ROAD
RENO, NEVADA

FIGURE
B4

DRAWN
ST

JOB NUMBER
25-090

APPROVED
NP

DATE
11-07-25

REVISED

DATE

BORING LOG

BORING I.D.: B-2

EQUIPMENT: CME 55, SFA

LOGGED BY: N. PEARSON

DATE: 10-07-25

DEPTH TO GROUND WATER (ft): 21.0

LOCATION: 39.479631, -119.780277

LIQUID LIMIT (%)	PLASTICITY INDEX	MOISTURE (%)	% PASSING #200 SIEVE	IN SITU DENSITY (PCF)	BLOW COUNTS SAMPLE	DEPTH (FT)	USCS SYMBOL	LITHOLOGY
NV	NP	14.3	11.4		25	25.0	SM	Gray, SILTY SAND, trace gravel, coarse, loose to very dense, medium to high plasticity, wet
					28	26.0		
					38	27.0		
						28.0		
						29.0		
						30.0	SM	Gray, SILTY SAND, trace gravel, coarse, medium dense to very dense, wet
						31.0		
						32.0		
						33.0		
						34.0		
						35.0		
						36.0		



APPENDIX B - BORING LOGS
4800 NEIL ROAD
RENO, NEVADA

FIGURE
B5

DRAWN
ST

JOB NUMBER
25-090

APPROVED
NP

DATE
11-07-25

REVISED

DATE

BORING LOG

BORING I.D.: B-2

EQUIPMENT: CME 55, SFA

LOGGED BY: N. PEARSON

DATE: 10-07-25

DEPTH TO GROUND WATER (ft): 21.0

LOCATION: 39.479631, -119.780277

LIQUID LIMIT (%)	PLASTICITY INDEX	MOISTURE (%)	% PASSING #200 SIEVE	IN SITU DENSITY (PCF)	BLOW COUNTS	SAMPLE	DEPTH (FT)	USCS SYMBOL	LITHOLOGY		
NV	NP	15.9	10.2		24 40 50/6		39.0	SM	Gray, SILTY SAND, trace gravel, coarse, medium dense to very dense, wet		
							40.0	SM		Gray, SILTY SAND, trace gravel, coarse, medium dense to very dense, wet	
							41.0				
							42.0				
							43.0				
							44.0	50/1			Boulder approximately 2' in diameter
							45.0				
					46.0	SP	Gray, POORLY GRADED SAND, trace gravel, coarse, dense				
					47.0						
					48.0						
					49.0						
					50.0						
					19 20 18		End of Boring 51.5'				



APPENDIX B - BORING LOGS
4800 NEIL ROAD
RENO, NEVADA

FIGURE
B6

DRAWN
ST

JOB NUMBER
25-090

APPROVED
NP

DATE
11-07-25

REVISED

DATE

BORING LOG

BORING I.D.: B-3

EQUIPMENT: CME 55, SFA

LOGGED BY: N. PEARSON

DATE: 10-07-25

DEPTH TO GROUND WATER (ft): N/A

LOCATION: 39.479370, -119.780716

LIQUID LIMIT (%)	PLASTICITY INDEX	MOISTURE (%)	% PASSING #200 SIEVE	IN SITU DENSITY (PCF)	BLOW COUNTS SAMPLE	DEPTH (FT)	USCS SYMBOL	LITHOLOGY
								Approximately 3.0" of Asphalt (AC) underlain by approximately 3.0" of aggregate base.
					6	1.0		
					5	2.0		
					7	3.0	SC	Orange brown, CLAYEY SAND, medium dense, low plasticity, moist.
						4.0		
					4	5.0		
		13.6		123.2	5	6.0	CL	Orange brown, LEAN CLAY, very stiff, medium plasticity, moist
		15.1		127.3	8	7.0		
						8.0		
					9	9.0		
					10	10.0	SC	Orange brown, CLAYEY SAND with gravel, dense, low plasticity, moist.
					18	11.0		
						12.0		
					10			
					31			
					28			



APPENDIX B - BORING LOGS
4800 NEIL ROAD
RENO, NEVADA

FIGURE
B7

DRAWN
ST

JOB NUMBER
25-090

APPROVED
NP

DATE
11-07-25

REVISED

DATE

BORING LOG

BORING I.D.: B-3

EQUIPMENT: CME 55, SFA

LOGGED BY: N. PEARSON

DATE: 10-07-25

DEPTH TO GROUND WATER (ft): N/A

LOCATION: 39.479370, -119.780716

LIQUID LIMIT (%)	PLASTICITY INDEX	MOISTURE (%)	% PASSING #200 SIEVE	IN SITU DENSITY (PCF)	BLOW COUNTS	SAMPLE	DEPTH (FT)	USCS SYMBOL	LITHOLOGY
		18.0		124.1	11 16 21	X	13.0 14.0 15.0 16.0	SC	Orange brown, CLAYEY SAND with gravel, dense, low plasticity, moist.
							17.0 18.0 19.0 20.0 21.0 22.0 23.0 24.0		End of Boring 16.5'



APPENDIX B - BORING LOGS
4800 NEIL ROAD
RENO, NEVADA

FIGURE
B8

DRAWN
ST

JOB NUMBER
25-090

APPROVED
NP

DATE
11-07-25

REVISED

DATE

BORING LOG

BORING I.D.: B-4

EQUIPMENT: CME 55, SFA

LOGGED BY: N. PEARSON

DATE: 10-07-25

DEPTH TO GROUND WATER (ft): N/A

LOCATION: 39.479355, -119.781245

LIQUID LIMIT (%)	PLASTICITY INDEX	MOISTURE (%)	% PASSING #200 SIEVE	IN SITU DENSITY (PCF)	BLOW COUNTS SAMPLE	DEPTH (FT)	USCS SYMBOL	LITHOLOGY
31	15		34.4		6	1.0		Approximately 4.0" of Asphalt (AC).
					5	2.0		
					7	3.0	SC	Orange brown, CLAYEY SAND, medium dense, medium plasticity, moist.
						4.0		
					7	5.0		
					8	6.0	SC	Light brown, CLAYEY SAND, dense, medium plasticity, moist.
					21	7.0		
						8.0		End of Boring 6.5'
						9.0		
						10.0		
						11.0		
						12.0		



APPENDIX B - BORING LOGS
4800 NEIL ROAD
RENO, NEVADA

FIGURE
B9

DRAWN
ST

JOB NUMBER
25-090

APPROVED
NP

DATE
11-07-25

REVISED

DATE

BORING LOG

BORING I.D.: B-5

EQUIPMENT: CME 55, SFA

LOGGED BY: N. PEARSON

DATE: 10-07-25

DEPTH TO GROUND WATER (ft): N/A

LOCATION: 39.480518, -119.77588

LIQUID LIMIT (%)	PLASTICITY INDEX	MOISTURE (%)	% PASSING #200 SIEVE	IN SITU DENSITY (PCF)	BLOW COUNTS SAMPLE	DEPTH (FT)	USCS SYMBOL	LITHOLOGY
36	17		49.4		6 8 7	1.0 2.0 3.0	SC	Light brown, CLAYEY SAND, trace gravel, loose to medium dense, moist to wet.
					4 3 4	5.0 6.0 7.0		End of Boring 6.5'
						8.0 9.0 10.0 11.0 12.0		



APPENDIX B - BORING LOGS
4800 NEIL ROAD
RENO, NEVADA

FIGURE
B10

DRAWN
ST

JOB NUMBER
25-090

APPROVED
NP

DATE
11-07-25

REVISED

DATE

BORING LOG

BORING I.D.: B-6

EQUIPMENT: CME 55, SFA

LOGGED BY: N. PEARSON

DATE: 10-07-25

DEPTH TO GROUND WATER (ft): N/A

LOCATION: 39.479990, -119.779464

LIQUID LIMIT (%)	PLASTICITY INDEX	MOISTURE (%)	% PASSING #200 SIEVE	IN SITU DENSITY (PCF)	BLOW COUNTS	DEPTH (FT)	USCS SYMBOL	LITHOLOGY
39	18	13.5	57.4	106.2	11	1.0	CL	Orange brown, LEAN CLAY, trace gravel, stiff to very stiff, moist.
					18	2.0		
39	18	13.3	57.4	114.2	30	3.0		
						4.0		
						5.0		
					8	6.0		
		21.6		124.7	13	7.0		
					18	8.0		
						9.0		
					8	10.0		
					11	11.0	CL	Orange brown, LEAN CLAY, trace gravel, stiff, moist to wet.
		10.2		101.5	14	12.0		
					6			
					7			



APPENDIX B - BORING LOGS
4800 NEIL ROAD
RENO, NEVADA

FIGURE
B11

DRAWN
ST

JOB NUMBER
25-090

APPROVED
NP

DATE
11-07-25

REVISED

DATE

BORING LOG

BORING I.D.: B-6

EQUIPMENT: CME 55, SFA

LOGGED BY: N. PEARSON

DATE: 10-07-25

DEPTH TO GROUND WATER (ft): N/A

LOCATION: 39.479990, -119.779464

LIQUID LIMIT (%)	PLASTICITY INDEX	MOISTURE (%)	% PASSING #200 SIEVE	IN SITU DENSITY (PCF)	BLOW COUNTS	SAMPLE	DEPTH (FT)	USCS SYMBOL	LITHOLOGY
		22.9		119.1	6 11 11	X	13.0 14.0 15.0 16.0	CL	Orange brown, LEAN CLAY, trace gravel, stiff, moist to wet.
							17.0 18.0 19.0 20.0 21.0 22.0 23.0 24.0		End of Boring 16.5'



APPENDIX B - BORING LOGS
4800 NEIL ROAD
RENO, NEVADA

FIGURE
B12

DRAWN
ST

JOB NUMBER
25-090

APPROVED
NP

DATE
11-07-25

REVISED

DATE

BORING LOG

BORING I.D.: B-7

EQUIPMENT: CME 55, SFA

LOGGED BY: N. PEARSON

DATE: 10-07-25

DEPTH TO GROUND WATER (ft): N/A

LOCATION: 39.480241, -119.780218

LIQUID LIMIT (%)	PLASTICITY INDEX	MOISTURE (%)	% PASSING #200 SIEVE	IN SITU DENSITY (PCF)	BLOW COUNTS	DEPTH (FT)	USCS SYMBOL	LITHOLOGY
								Approximately 5.0" of Asphalt (AC) underlain by approximately 5.0" of aggregate base.
41	21	20.0	63.1	113.0	7	1.0		
41	21	20.0	63.1	113.0	10	2.0		
					12	3.0		
						4.0		
					5	5.0	CL	Dark brown, LEAN CLAY, stiff to very stiff, medium plasticity, moist.
					6	6.0		
					12	7.0		
						8.0		
					10	9.0		
					14	10.0		
					15	11.0		
						12.0		
					5	10.0	CL	Dark brown, LEAN CLAY, trace sand and gravel, stiff to very stiff, medium plasticity, moist to wet.
					6	11.0		
					12	12.0		



APPENDIX B - BORING LOGS
4800 NEIL ROAD
RENO, NEVADA

FIGURE
B13

DRAWN
ST

JOB NUMBER
25-090

APPROVED
NP

DATE
11-07-25

REVISED

DATE

BORING LOG

BORING I.D.: B-7


DATE: 10-07-25

EQUIPMENT: CME 55, SFA

DEPTH TO GROUND WATER (ft): N/A

LOGGED BY: N. PEARSON

LOCATION: 39.480241, -119.780218

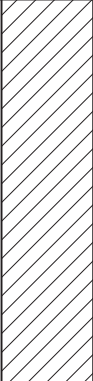LIQUID LIMIT (%)	PLASTICITY INDEX	MOISTURE (%)	% PASSING #200 SIEVE	IN SITU DENSITY (PCF)	BLOW COUNTS	SAMPLE	DEPTH (FT)	USCS SYMBOL	LITHOLOGY
		22.9		119.1	6 8 8		13.0 14.0 15.0 16.0	CL	 Dark brown, LEAN CLAY, medium stiff, medium plasticity moist to wet.
							17.0 18.0 19.0 20.0 21.0 22.0 23.0 24.0		End of Boring 16.5'



APPENDIX B - BORING LOGS
4800 NEIL ROAD
RENO, NEVADA

FIGURE
B14

DRAWN
ST

JOB NUMBER
25-090

APPROVED
NP

DATE
11-07-25

REVISED

DATE

BORING LOG

BORING I.D.: B-8

EQUIPMENT: CME 55, SFA

LOGGED BY: N. PEARSON

DATE: 10-07-25

DEPTH TO GROUND WATER (ft): N/A

LOCATION: 39.480504, -119.781461

LIQUID LIMIT (%)	PLASTICITY INDEX	MOISTURE (%)	% PASSING #200 SIEVE	IN SITU DENSITY (PCF)	BLOW COUNTS SAMPLE	DEPTH (FT)	USCS SYMBOL	LITHOLOGY
								Approximately 5.0" of Asphalt (AC).
					6	1.0	SC	Orange brown, CLAYEY SAND, medium stiff to stiff, medium plasticity, moist.
					5	2.0		
					7	3.0		
						4.0		
					12	5.0		End of Boring 6.5'
					16	6.0		
					13	7.0		
						8.0		
						9.0		
						10.0		
						11.0		
						12.0		



APPENDIX B - BORING LOGS
4800 NEIL ROAD
RENO, NEVADA

FIGURE
B15

DRAWN
ST

JOB NUMBER
25-090

APPROVED
NP

DATE
11-07-25

REVISED

DATE

BORING LOG

BORING I.D.: B-9

EQUIPMENT: CME 55, SFA

LOGGED BY: N. PEARSON

DATE: 10-07-25

DEPTH TO GROUND WATER (ft): N/A

LOCATION: 39.479769, -119.78163

LIQUID LIMIT (%)	PLASTICITY INDEX	MOISTURE (%)	% PASSING #200 SIEVE	IN SITU DENSITY (PCF)	BLOW COUNTS SAMPLE	DEPTH (FT)	USCS SYMBOL	LITHOLOGY
								Approximately 4.5" of Asphalt (AC).
					4	1.0	SC	Brown gray, CLAYEY SAND, medium stiff, medium plasticity, moist, rust staining
					3	2.0		
					5	3.0		
						4.0		
					13	5.0	SC	Brown gray, CLAYEY SAND, hard, medium plasticity, moist, rust staining
					16	6.0		
					25	7.0		
						8.0		End of Boring 6.5'
						9.0		
						10.0		
						11.0		
						12.0		



APPENDIX B - BORING LOGS
4800 NEIL ROAD
RENO, NEVADA

FIGURE
B16

DRAWN
ST

JOB NUMBER
25-090

APPROVED
NP

DATE
11-07-25


REVISED

DATE

UNIFIED SOIL CLASSIFICATION-ASTM D2487-17

MAJOR DIVISIONS				TYPICAL NAMES			
COARSE-GRADED SOILS MORE THAN HALF IS COARSER THAN No. 200 SIEVE	GRAVELS	CLEAN GRAVELS WITH LITTLE OR NO FINES	GW		WELL GRADED GRAVELS WITH OR WITHOUT SAND, LITTLE OR NO FINES		
	MORE THAN HALF COARSE FRACTION IS LARGER THAN No. 4 SIEVE SIZE	GRAVELS WITH OVER 12% FINES	GP		POORLY GRADED GRAVEL WITH OR WITHOUT SAND, LITTLE OR NO FINES		
			GM		SILTY GRAVELS, SILTY GRAVELS WITH SAND		
			GC		CLAYEY GRAVELS, CLAYEY GRAVELS WITH SAND		
			SANDS	CLEAN SANDS WITH LITTLE OR NO FINES	SW		WELL GRADED SANDS WITH OR WITHOUT GRAVEL, LITTLE OR NO FINES
	SP				POORLY GRADED SANDS WITH OR WITHOUT GRAVEL, LITTLE OR NO FINES		
	MORE THAN HALF COARSE FRACTION IS SMALLER THAN No. 4 SIEVE SIZE	SANDS WITH OVER 12% FINES			SM		SILTY SANDS WITH OR WITHOUT GRAVEL
					SC		CLAYEY SANDS WITH OR WITHOUT GRAVEL
FINE-GRADED SOILS MORE THAN HALF IS FINER THAN No. 200 SIEVE	SILTS AND CLAYS LIQUID LIMIT 50% OR LESS		ML		INORGANIC SILTS AND VERY FINE SANDS, ROCK FLOUR, SILTS WITH SANDS AND GRAVELS		
			CL		INORGANIC CLAYS OF LOW TO MEDIUM PLASTICITY, CLAYS WITH SANDS AND GRAVELS, LEAN CLAYS		
			OL		ORGANIC SILTS OR CLAYS OF LOW PLASTICITY		
	SILTS AND CLAYS LIQUID LIMIT GREATER THAN 50%		MH		INORGANIC SILTS, MICACEOUS OR DIATOMACIOUS, FINE SANDY OR SILTY SOILS, ELASTIC SILTS		
			CH		INORGANIC CLAYS OF HIGH PLASTICITY, FAT CLAYS		
			OH		ORGANIC SILTS OR CLAYS OF MEDIUM TO HIGH PLASTICITY		
	HIGHLY ORGANIC SOILS		PT		PEAT AND OTHER HIGHLY ORGANIC SOILS		

M(80)	—	Moisture Content (%)		
DD(105)	—	Dry Density (pcf)		
Perm	—	Permeability		
Consol	—	Consolidation		
LL	—	Liquid Limit (%)		
Pi	—	Plasticity Index (%)		
G _s	—	Specific Gravity		
MA	—	Particle Size Analysis		
OC	—	Organic Content		
R-Value	—	Resistance Value		
CBR	—	California Bearing Ratio		
■	—	"Undisturbed" Sample		
☒	—	Bulk or Classification Sample		

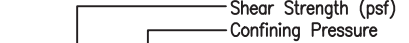			
TxUU 3200 (2600)	—	Unconsolidated Undrained Triaxial Shear	
(FM) or (S)	—	(field moisture or saturated)	
TxCU 3200 (2600)	—	Consolidated Undrained Triaxial Shear	
(P)	—	(with or without pore pressure measurement)	
TxCD 3200 (2600)	—	Consolidated Drained Triaxial Shear	
SSCU 3200 (2600)	—	Simple Shear Consolidated Undrained	
(P)	—	(with or without pore pressure measurement)	
SSCD 3200 (2600)	—	Simple Shear Consolidated Drained	
DSCD 2700 (2000)	—	Consolidated Drained Direct Shear	
UC 470	—	Unconfined Compression	
LVS 700	—	Laboratory Vane Shear	
DSUU	—	Unconsolidated Undrained Direct Shear	



APPENDIX B - BORING LOGS
4800 NEIL ROAD
RENO, NEVADA

**FIGURE
B17**

DRAWN
ST

JOB NUMBER
25-090

APPROVED
NP

DATE
11-07-25

REVISED

DATE

Appendix C: Laboratory Test Results




**EASTERN
SIERRA
ENGINEERING**

Laboratory Testing Summary

Boring	Depth [ft]	USCS	γ (in situ)	ν (dry)	w (in situ) [%]	LL	PI	% Gravel	% Sand	#200	phi [deg]	C [psf]	R-Value
1	3	CL	122.3	102.6	19.1	41	20	0.4	44.8	54.7			
1	3.5	CL	112.8	95.9	17.6	41	20	0.4	44.8	54.7			
1	15	SM	121.2	98.2	23.4	31	4	0.5	68.3	31.3			
2	3	CL	120.1	100.2	19.9	40	19	0.8	47.3	51.9			
2	3.5	CL	125.0	106.3	17.6	40	19	0.8	47.3	51.9			
2	5.5		120.2	101.2	18.7								
2	10	CL			22.0	35	23	0.2	43.4	56.4			
2	10	CL	123.8	101.7	21.7	35	13	0.2	43.4	56.4			
2	10.5	CL	110.0	90.0	22.2	35	13	0.2	43.4	56.4			
2	16	CL	129.0	104.7	23.2								
2	20.5		124.0	102.2	21.4					59.9			
2	25	SC	128.0	106.8	19.9	43	24	7.2	55.2	37.6			
2	25.5	SC	130.7	114.0	14.6	43	24	7.2	55.2	37.6			
2	30				14.3		NP			11.4			
2	40				15.9		NP			10.2			
2	50				27.9		NP			14.4			
3	4		23.0	92.3							25.8	550	
3	4.5		117.0	95.1	23.0								
3	5.5	CL	123.2	108.4	13.6								
3	6		127.3	110.6	15.1								
3	8	SC	114.6	105.7	9.4	39	20	30.3	42.5	27.3			
3	15.5		124.1	105.2	18.0								
4	1-5	SC				31	15	13.3	52.2	34.4			20
5	1-5	SC				36	17	1.2	49.4	49.4			9
6	3	CL	106.2	93.6	13.5	39	18	0.3	42.3	57.4			
6	3.5	CL	114.2	100.8	13.3	39	18	0.3	42.3	57.4			
6	6		21.6								34.7	780	
6	6.5		124.7	102.5	21.6								
6	10		101.5	92.2	10.2								
6	15.5		119.1	96.9	22.9					67.6			
7	3	CL	113.0	94.2	20.0	40	21	0.8	36.1	63.1			
7	3.5	CL	122.2	102.1	19.8	40	21	0.8	36.1	63.1			
7	11				9.3					18.1			

Particle Size Analysis

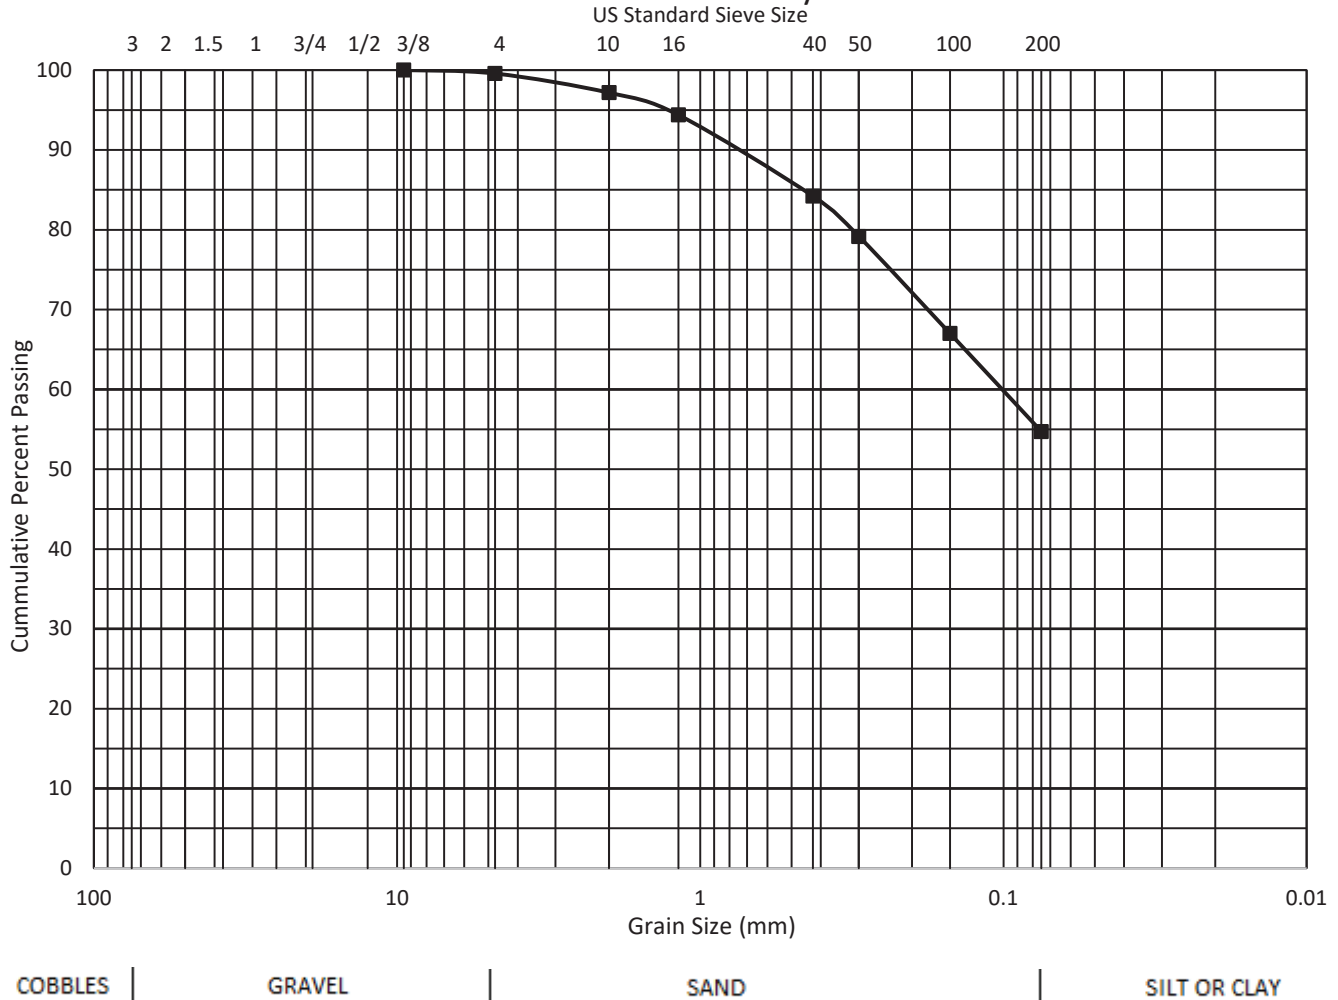

Natural Moisture Content (%): 18.4

Percent Passing #200 Sieve: 54.7

Liquid Limit: 41


Plasticity Index: 20

Percent Gravel: 0.4

Percent Sand: 44.8

Percent Fines: 54.7

screened sample (3" minus)

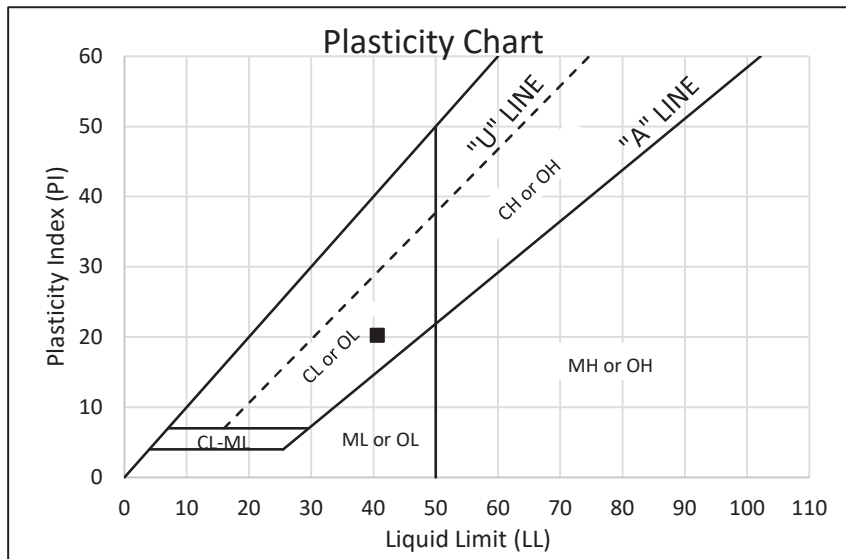

Symbol	Sample Source	Classification
■	B1 3' - 4' Tubes B + C	(CL) Sandy Lean Clay



**EASTERN
SIERRA
ENGINEERING**

LABORATORY RESULTS
G 4800 Neil Road


FIGURE

C2

Drawn By: CM Reviewed By: NP Job No.: 25-090 Date: 10/9/2025

Particle Size Analysis

US Standard Sieve Size

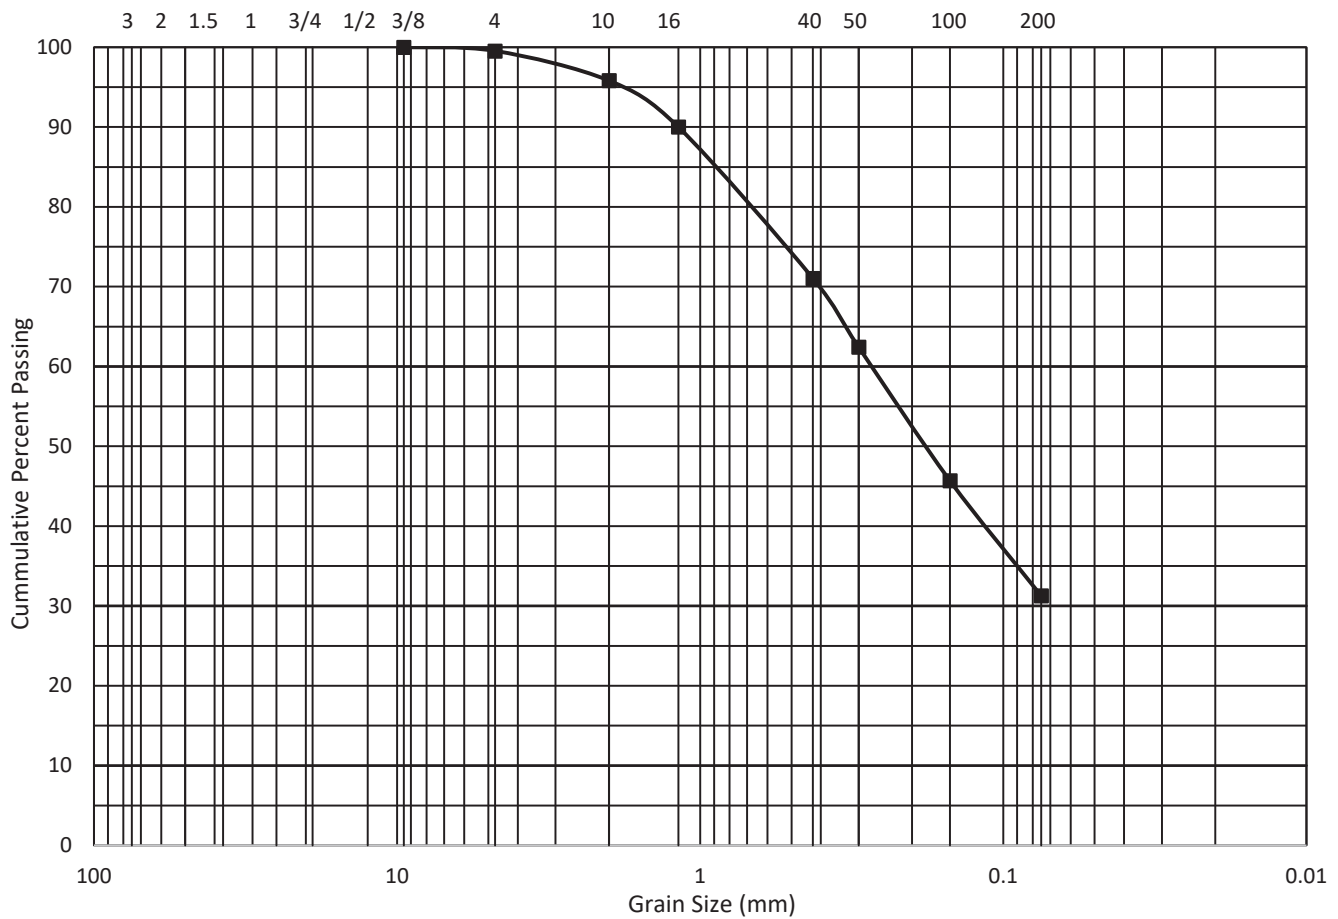


COBBLES

GRAVEL

SAND

SILT OR CLAY

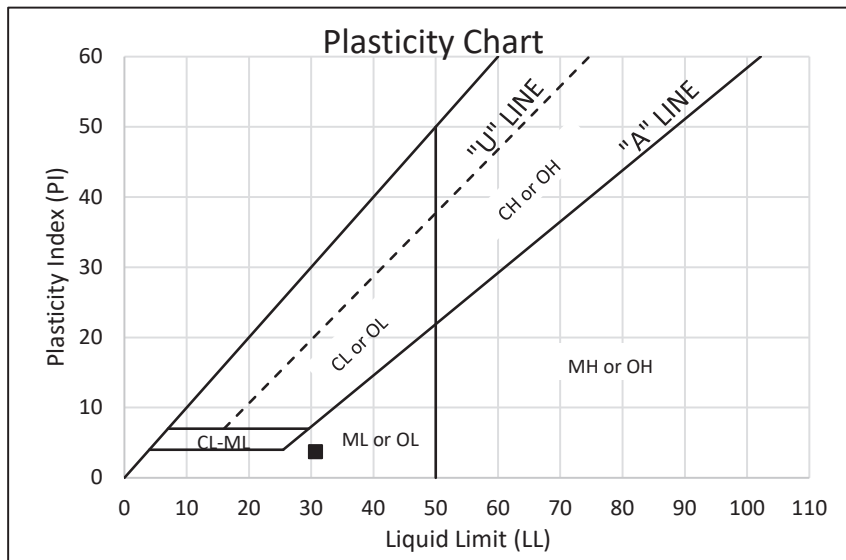

Natural Moisture Content (%): 23.4

Percent Passing #200 Sieve: 31.3

Liquid Limit: 31

Plasticity Index: 4

Percent Gravel: 0.5

Percent Sand: 68.3

Percent Fines: 31.3

Laboratory testing performed on a screened sample (3" minus)

Symbol	Sample Source	Classification
■	B1 15' - 16' Tubes M + N	(SM) Silty Sand



**EASTERN
SIERRA
ENGINEERING**


LABORATORY RESULTS
G 4800 Neil Road

**FIGURE
C3**

Drawn By: CM Reviewed By: NP Job No.: 25-090 Date: 10/9/2025

Particle Size Analysis

US Standard Sieve Size

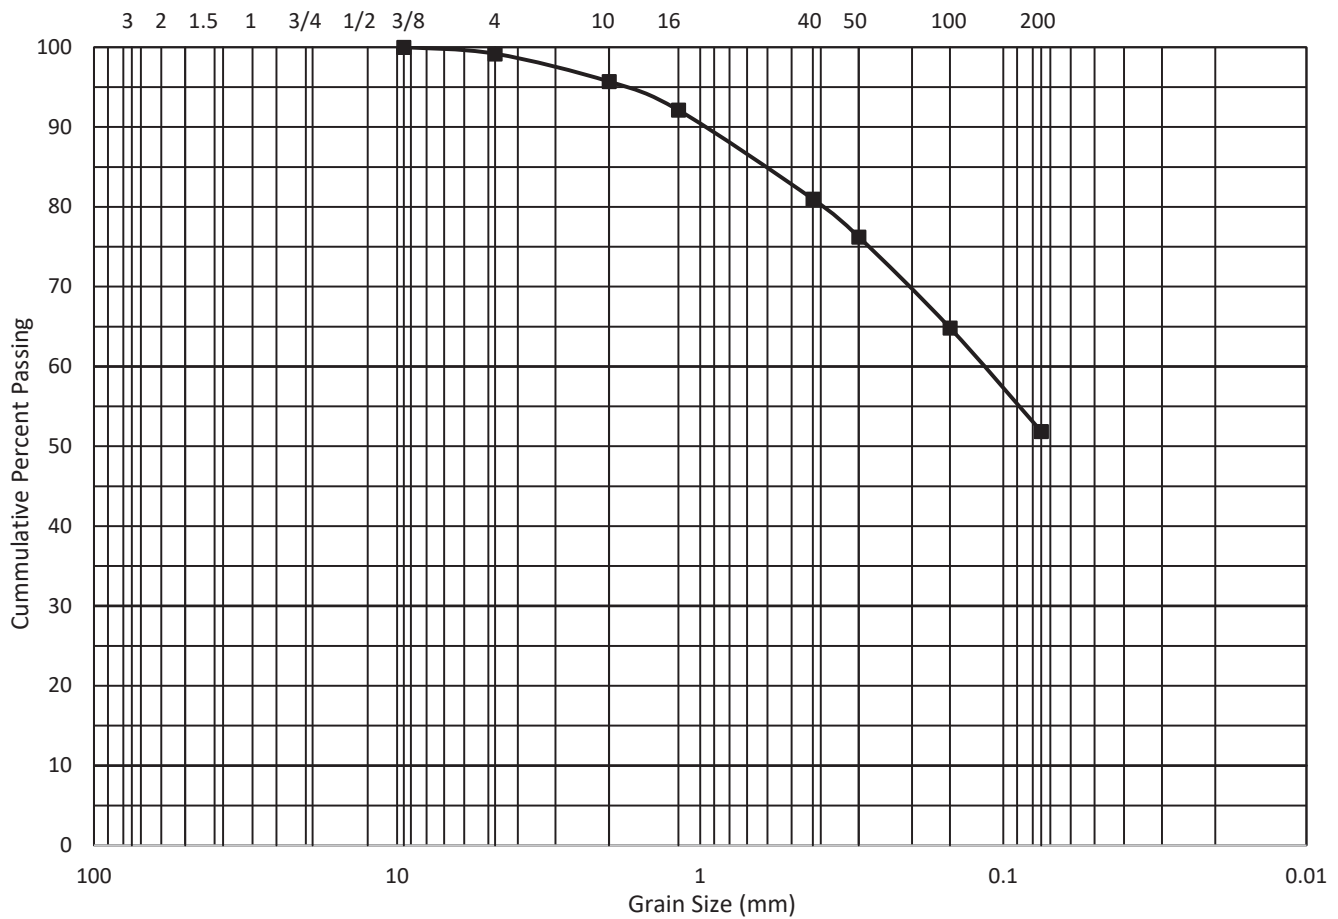


COBBLES

GRAVEL

SAND

SILT OR CLAY

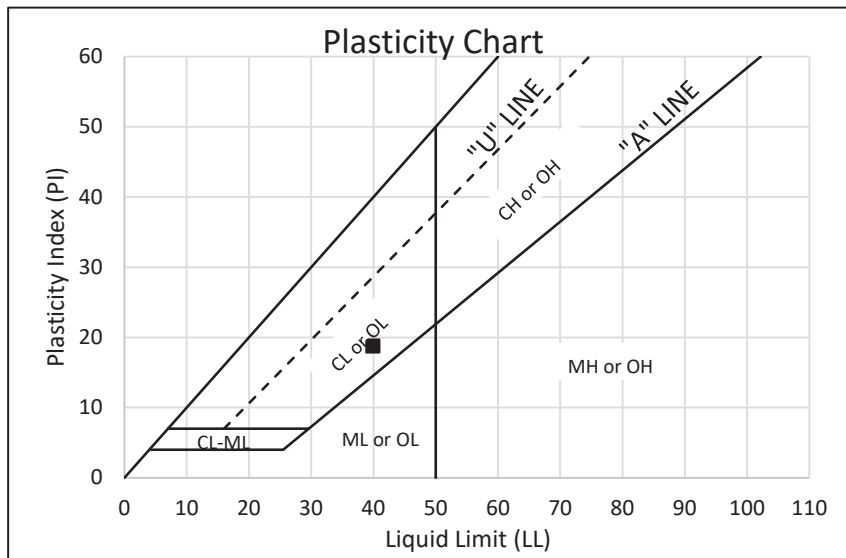

Natural Moisture Content (%): 18.7

Percent Passing #200 Sieve: 51.9

Liquid Limit: 40

Plasticity Index: 19

Percent Gravel: 0.8

Percent Sand: 47.3

Percent Fines: 51.9

Laboratory testing performed on a screened sample (3" minus)

Symbol	Sample Source	Classification
■	B2 3' - 4' Tubes B + C	(CL) Sandy Lean Clay




**EASTERN
SIERRA
ENGINEERING**

LABORATORY RESULTS
G 4800 Neil Road


**FIGURE
C4**

Drawn By: CM Reviewed By: NP Job No.: 25-090 Date: 10/9/2025

Particle Size Analysis

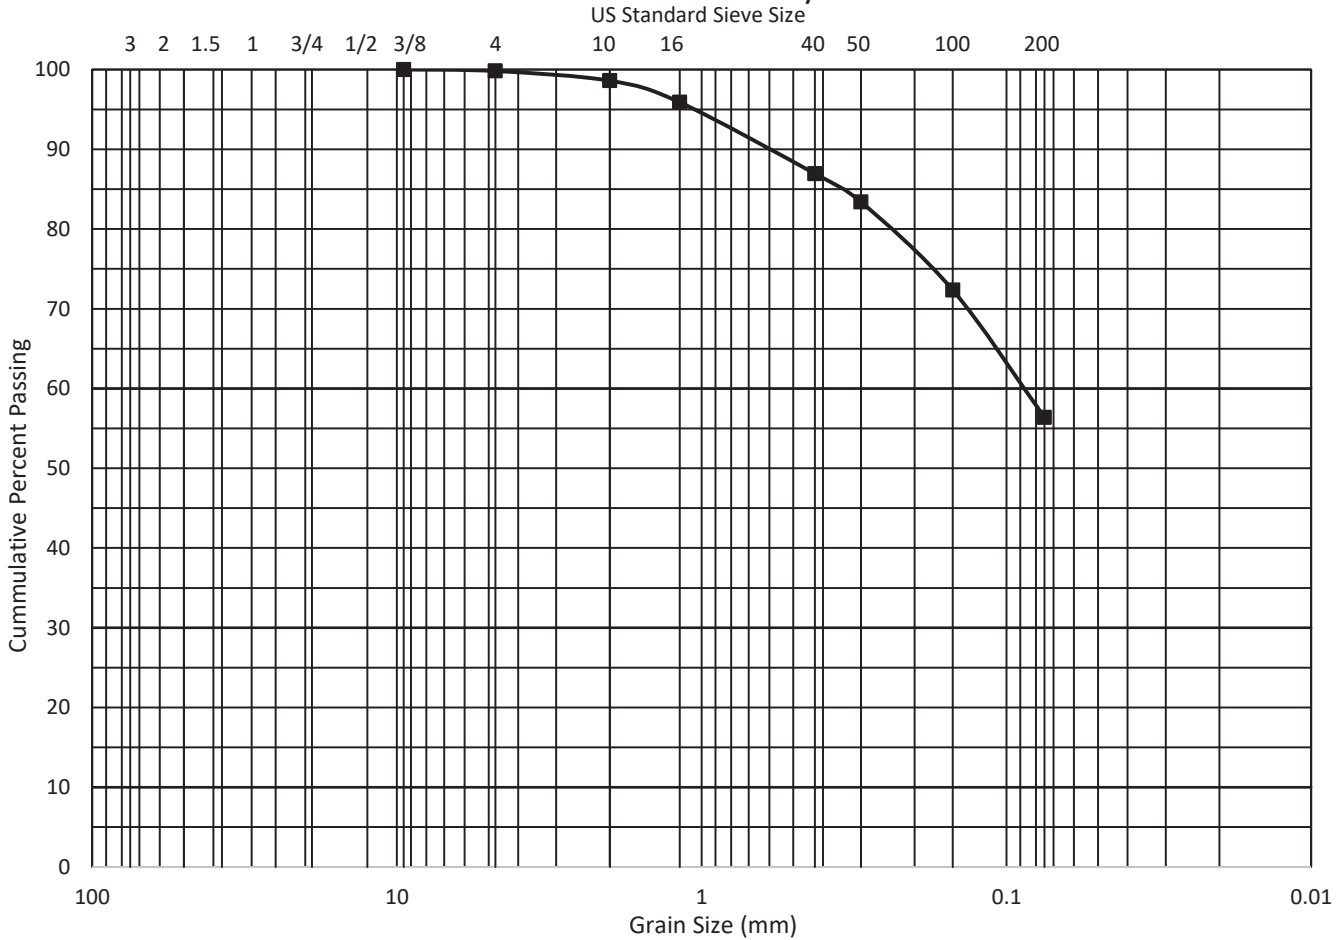

COBBLES | GRAVEL | SAND | SILT OR CLAY

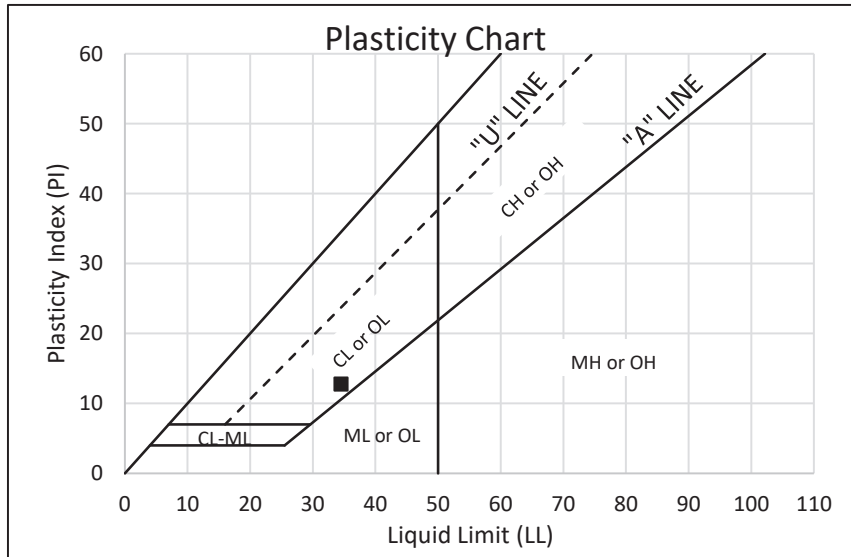

Natural Moisture Content (%): 22.0

Percent Passing #200 Sieve: 56.4

Liquid Limit: 35

Plasticity Index: 13

Percent Gravel: 0.2

Percent Sand: 43.4

Percent Fines: 56.4

Laboratory testing performed on a screened sample (3" minus)

Symbol	Sample Source	Classification
■	B2 10-11'	(CL) Sandy Lean Clay



**EASTERN
SIERRA
ENGINEERING**


LABORATORY RESULTS
G 4800 Neil Road

**FIGURE
C5**

Drawn By: CM Reviewed By: NP Job No.: 25-090 Date: 10/9/2025

Particle Size Analysis

US Standard Sieve Size

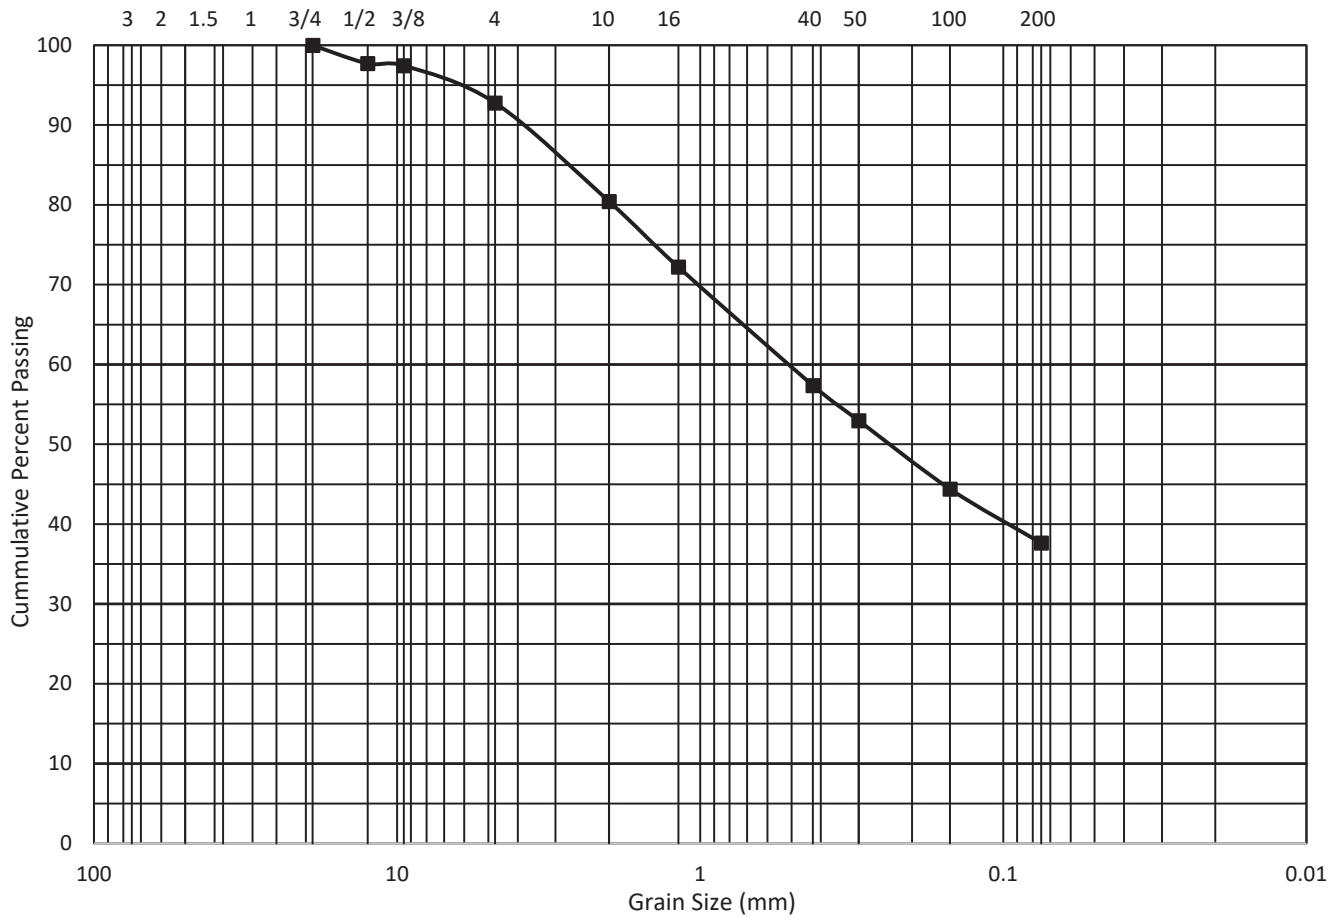


COBBLES

GRAVEL

SAND

SILT OR CLAY

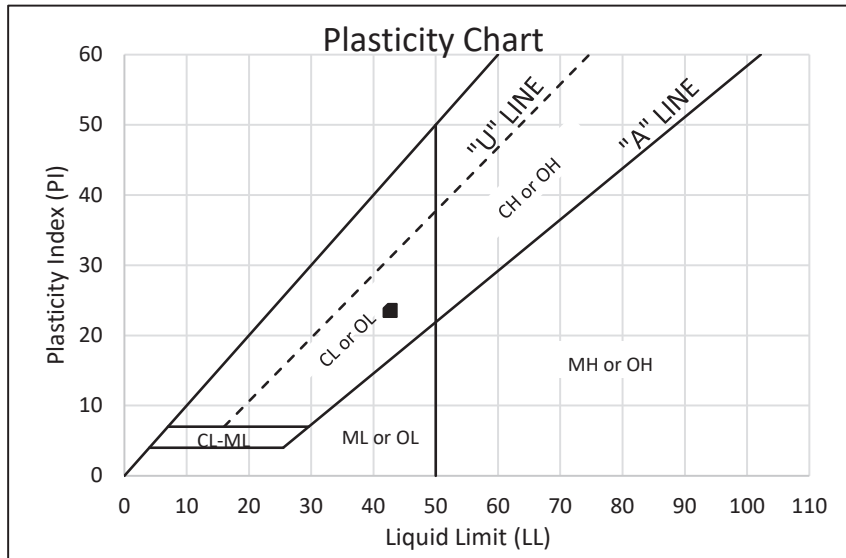

Natural Moisture Content (%): 17.2

Percent Passing #200 Sieve: 37.6

Liquid Limit: 43

Plasticity Index: 24

Percent Gravel: 7.2

Percent Sand: 55.2

Percent Fines: 37.6

Laboratory testing performed on a screened sample (3" minus)

Symbol	Sample Source	Classification
■	B2 25' - 26' Tubes T + H	(SC) Clayey Sand



**EASTERN
SIERRA
ENGINEERING**

LABORATORY RESULTS
G 4800 Neil Road


FIGURE

C6

Drawn By: CM Reviewed By: NP Job No.: 25-090 Date: 10/9/2025

Particle Size Analysis

US Standard Sieve Size

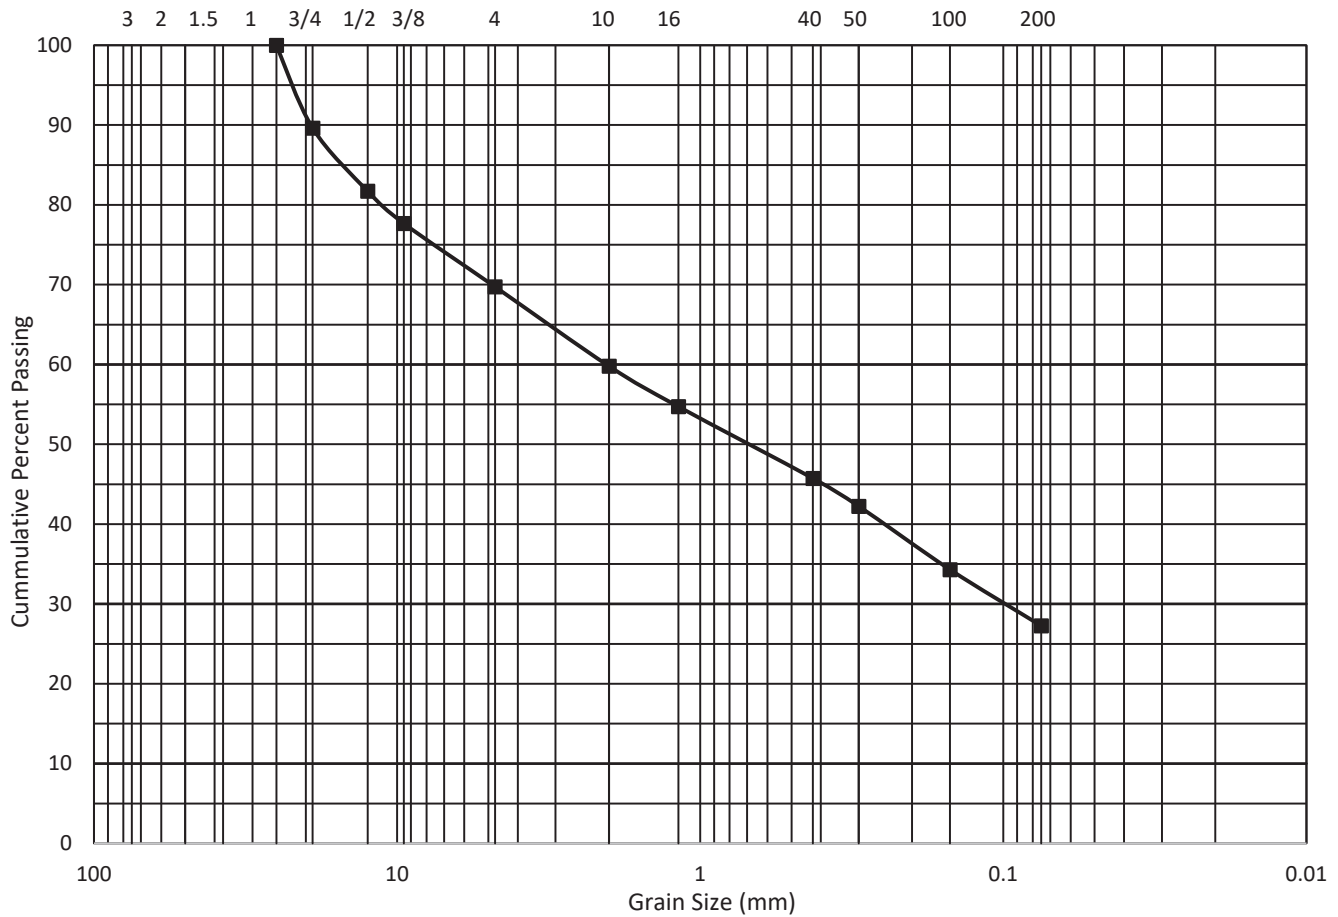


COBBLES

GRAVEL

SAND

SILT OR CLAY

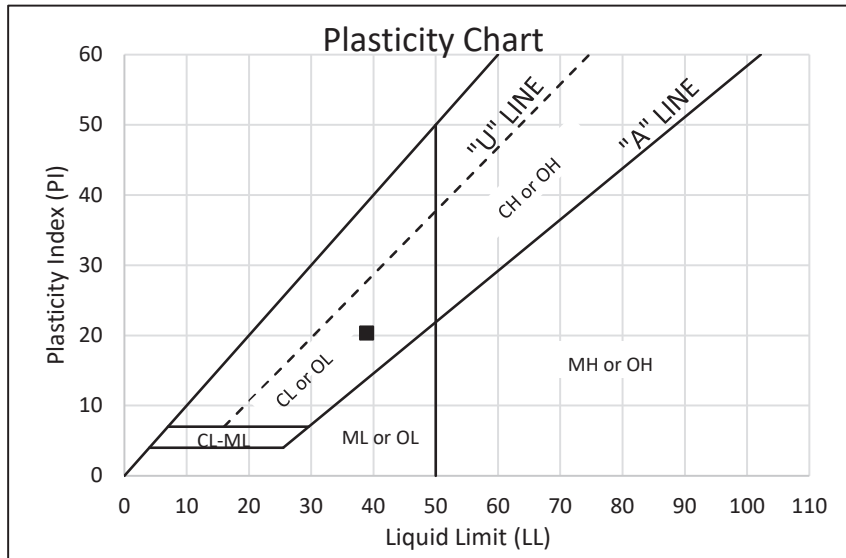

Natural Moisture Content (%): 9.4

Percent Passing #200 Sieve: 27.3

Liquid Limit: 39

Plasticity Index: 20

Percent Gravel: 30.3

Percent Sand: 42.5

Percent Fines: 27.3

Laboratory testing performed on a screened sample (3" minus)

Symbol	Sample Source	Classification
■	B3 8' - 9' Tubes H + J	(SC) Clayey Sand With Gravel



**EASTERN
SIERRA
ENGINEERING**

LABORATORY RESULTS
G 4800 Neil Road


FIGURE

C7

Drawn By: CM Reviewed By: NP Job No.: 25-090 Date: 10/9/2025

Particle Size Analysis

US Standard Sieve Size

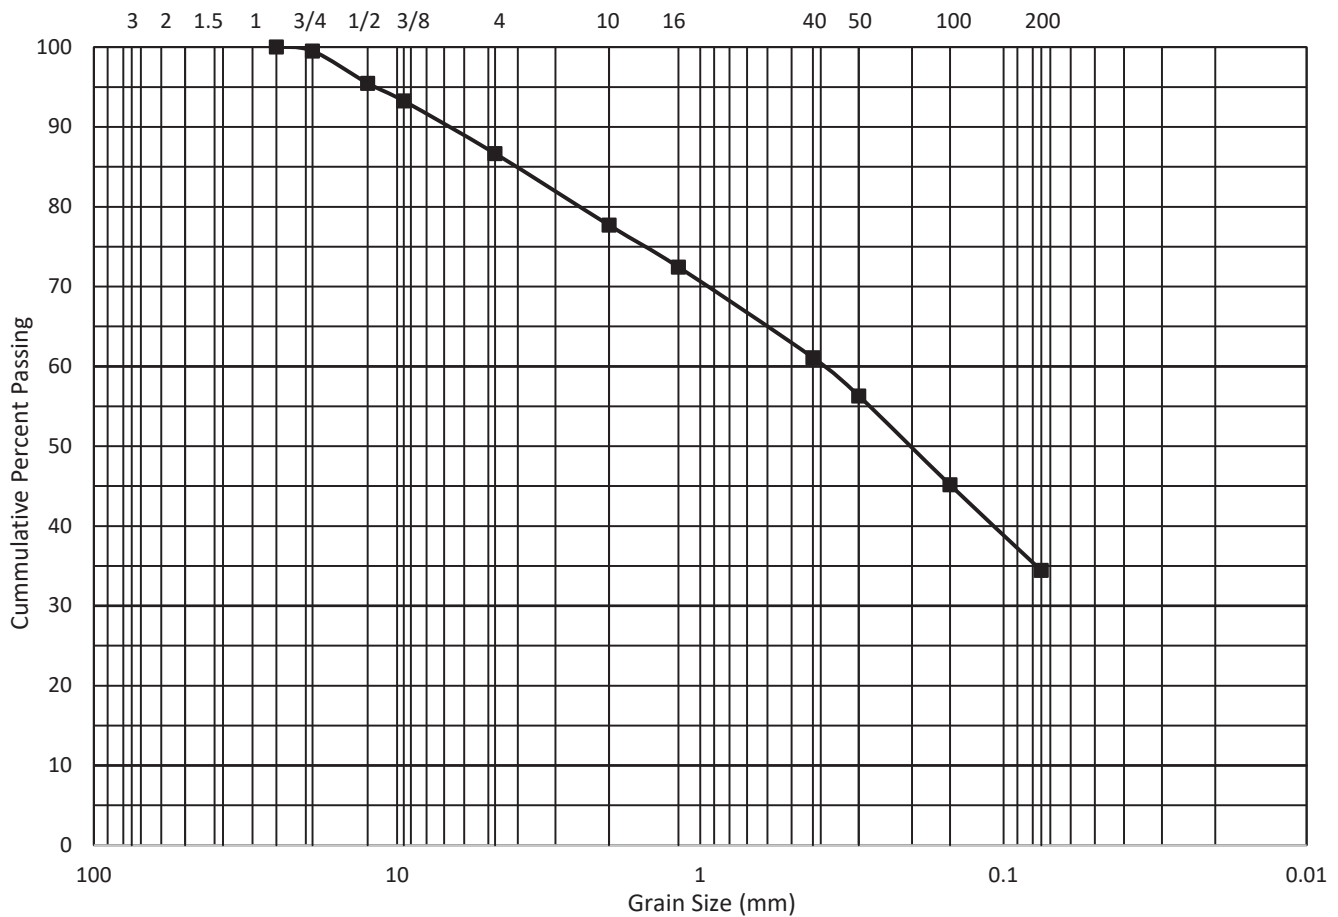


COBBLES

GRAVEL

SAND

SILT OR CLAY

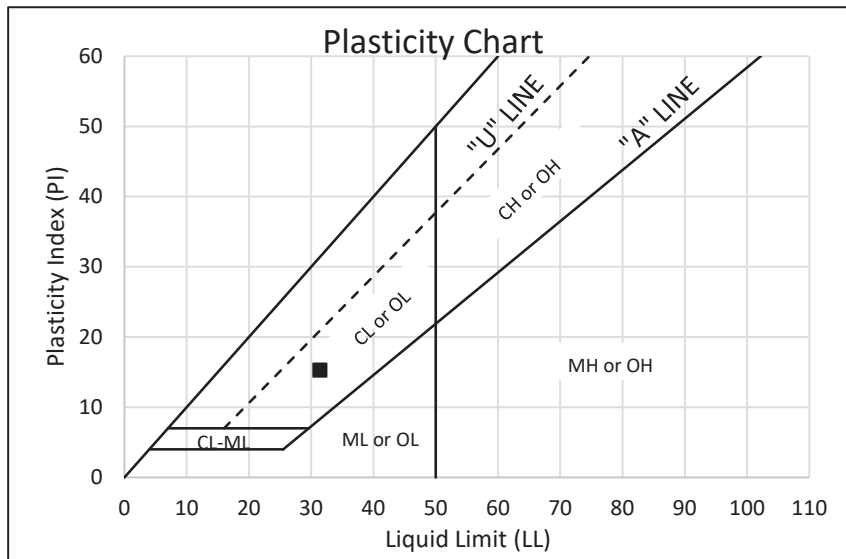

Natural Moisture Content (%): 8.7

Percent Passing #200 Sieve: 34.4

Liquid Limit: 31

Plasticity Index: 15

Percent Gravel: 13.3

Percent Sand: 52.2

Percent Fines: 34.4

Laboratory testing performed on a screened sample (3" minus)

Symbol	Sample Source	Classification
■	B4 Bulk 1' - 5'	(SC) Clayey Sand



**EASTERN
SIERRA
ENGINEERING**

LABORATORY RESULTS
G 4800 Neil Road


FIGURE

C8

Drawn By: CM Reviewed By: NP Job No.: 25-090 Date: 10/9/2025

Particle Size Analysis

US Standard Sieve Size

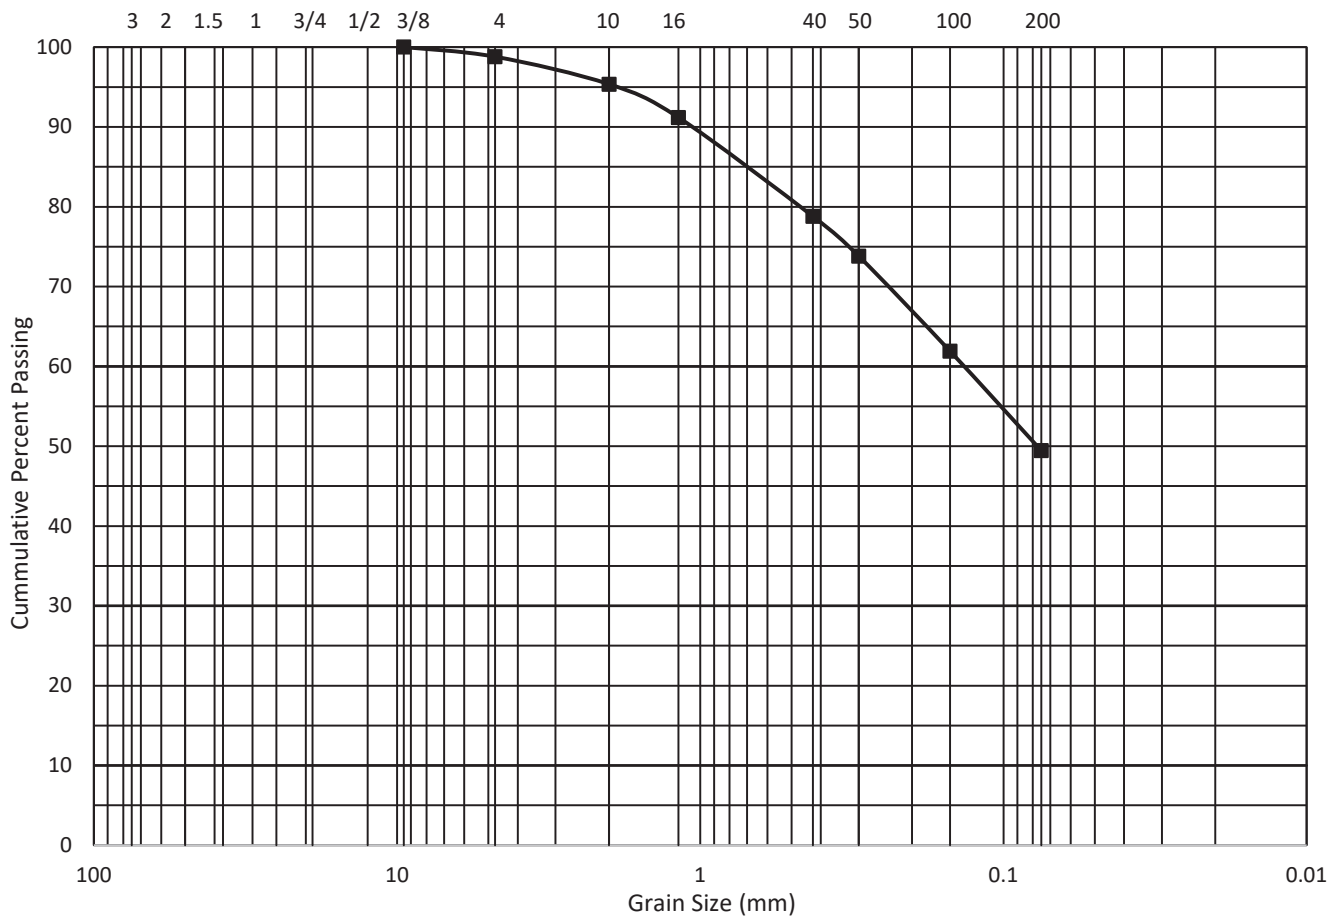


COBBLES

GRAVEL

SAND

SILT OR CLAY

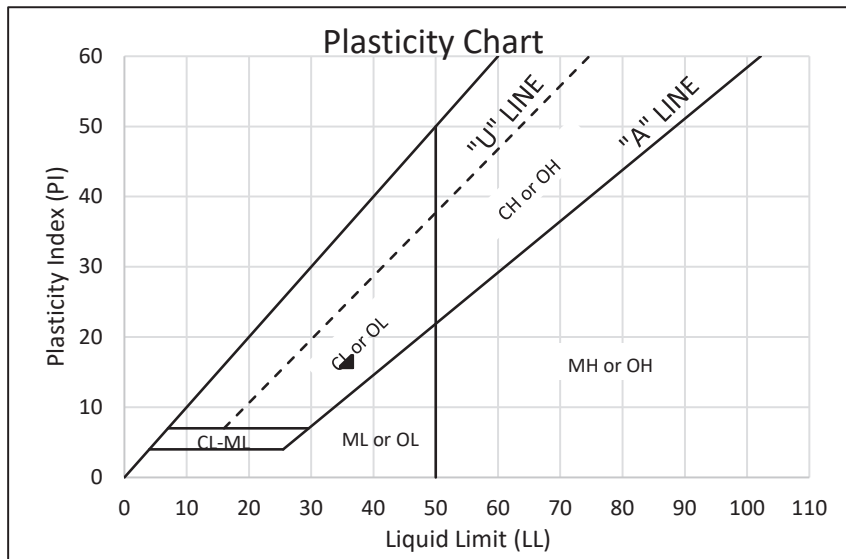

Natural Moisture Content (%): 10.3

Percent Passing #200 Sieve: 49.4

Liquid Limit: 36

Plasticity Index: 17

Percent Gravel: 1.2

Percent Sand: 49.4

Percent Fines: 49.4

Laboratory testing performed on a screened sample (3" minus)

Symbol	Sample Source	Classification
■	B5 Bulk 1' - 5'	(SC) Clayey Sand



**EASTERN
SIERRA
ENGINEERING**


LABORATORY RESULTS
G 4800 Neil Road

FIGURE


C9

Drawn By: CM Reviewed By: NP Job No.: 25-090 Date: 10/9/2025

Particle Size Analysis

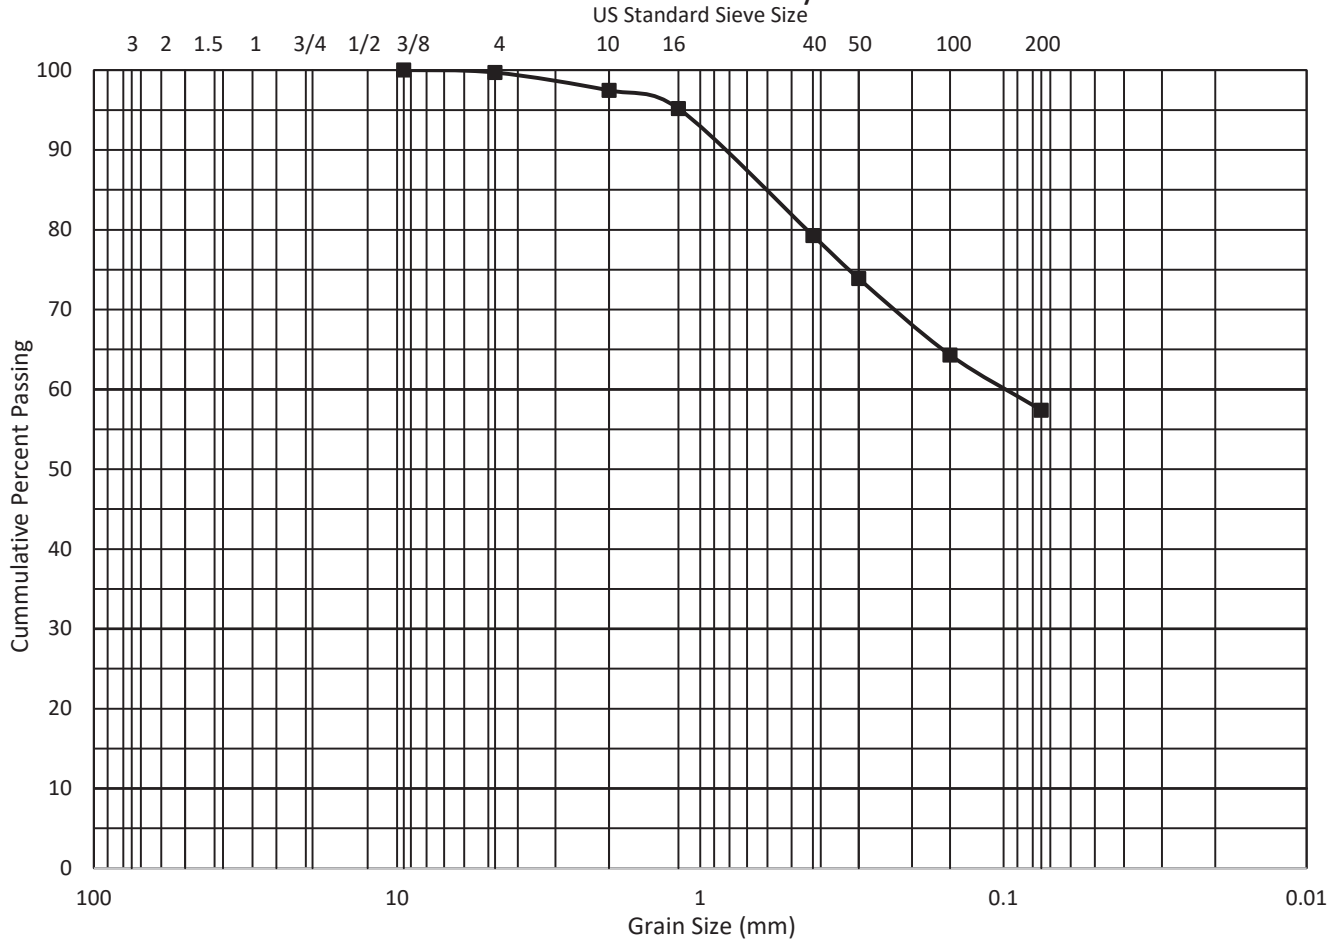

COBBLES | GRAVEL | SAND | SILT OR CLAY

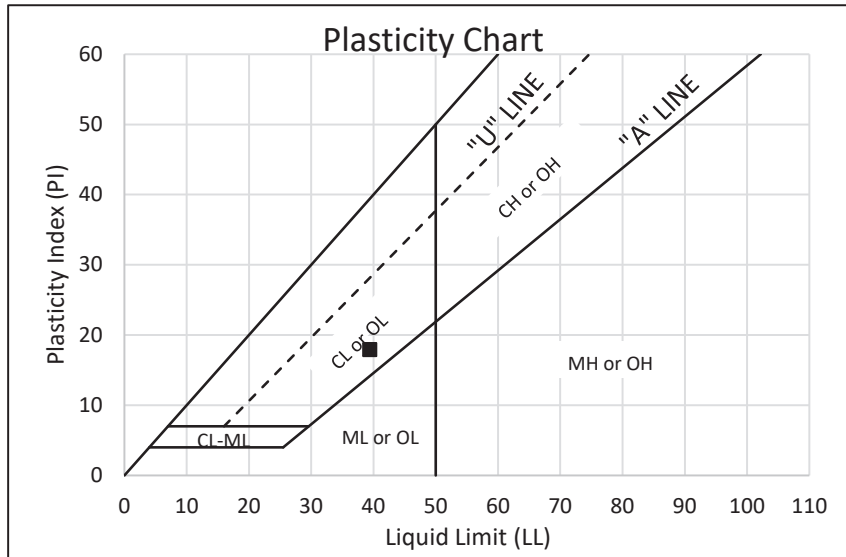

Natural Moisture Content (%): 13.4

Percent Passing #200 Sieve: 57.4

Liquid Limit: 39

Plasticity Index: 18

Percent Gravel: 0.3

Percent Sand: 42.3

Percent Fines: 57.4

Laboratory testing performed on a screened sample (3" minus)

Symbol	Sample Source	Classification
■	B6 3' - 4' Tubes B + C	(CL) Sandy Lean Clay



**EASTERN
SIERRA
ENGINEERING**


LABORATORY RESULTS
G 4800 Neil Road

**FIGURE
C10**

Drawn By: CM Reviewed By: NP Job No.: 25-090 Date: 10/9/2025

Particle Size Analysis

US Standard Sieve Size

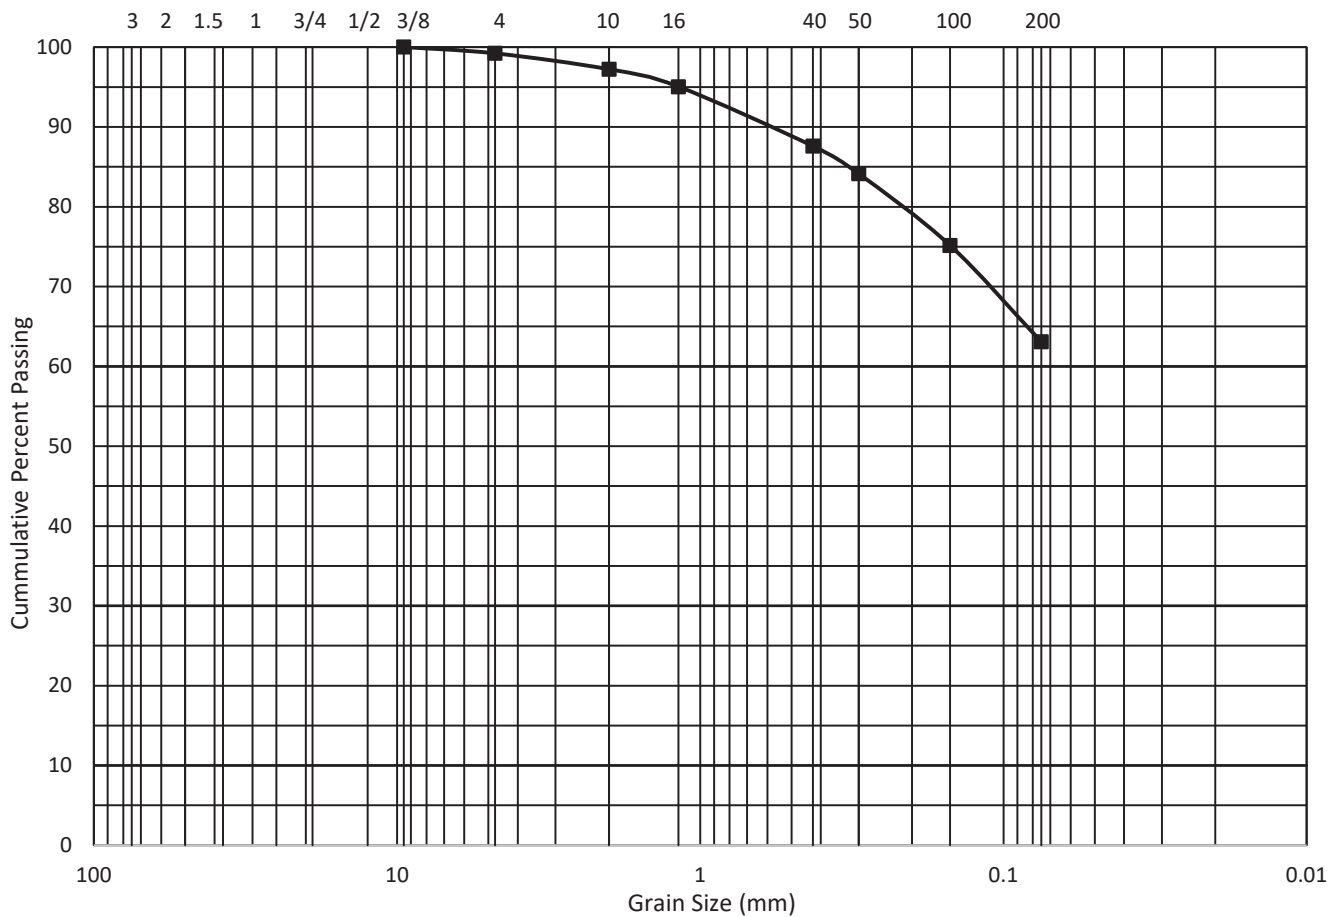


COBBLES

GRAVEL

SAND

SILT OR CLAY

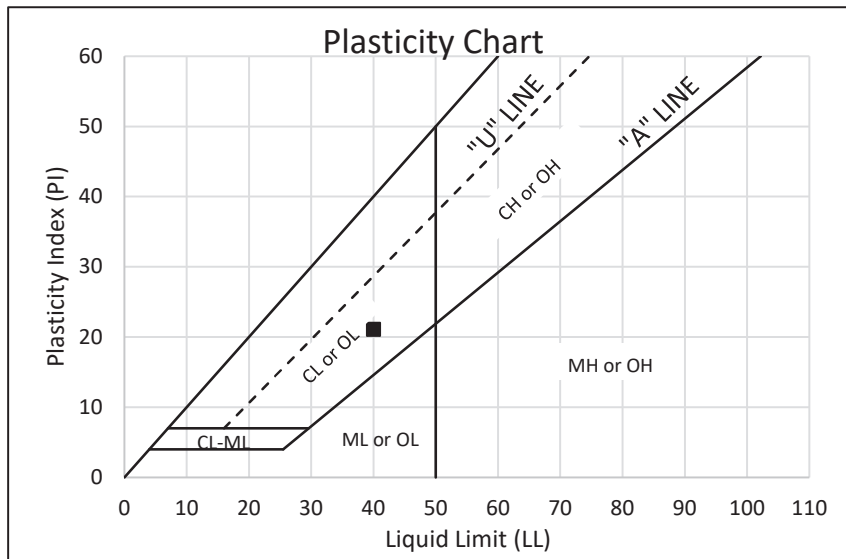

Natural Moisture Content (%): 19.9

Percent Passing #200 Sieve: 63.1

Liquid Limit: 40

Plasticity Index: 21

Percent Gravel: 0.8

Percent Sand: 36.1

Percent Fines: 63.1

Laboratory testing performed on a screened sample (3" minus)

Symbol	Sample Source	Classification
■	B7 3' - 4' Tubes B + C	(CL) Sandy Lean Clay




**EASTERN
SIERRA
ENGINEERING**

LABORATORY RESULTS
G 4800 Neil Road

**FIGURE
C11**

Drawn By: CM Reviewed By: NP Job No.: 25-090 Date: 10/9/2025

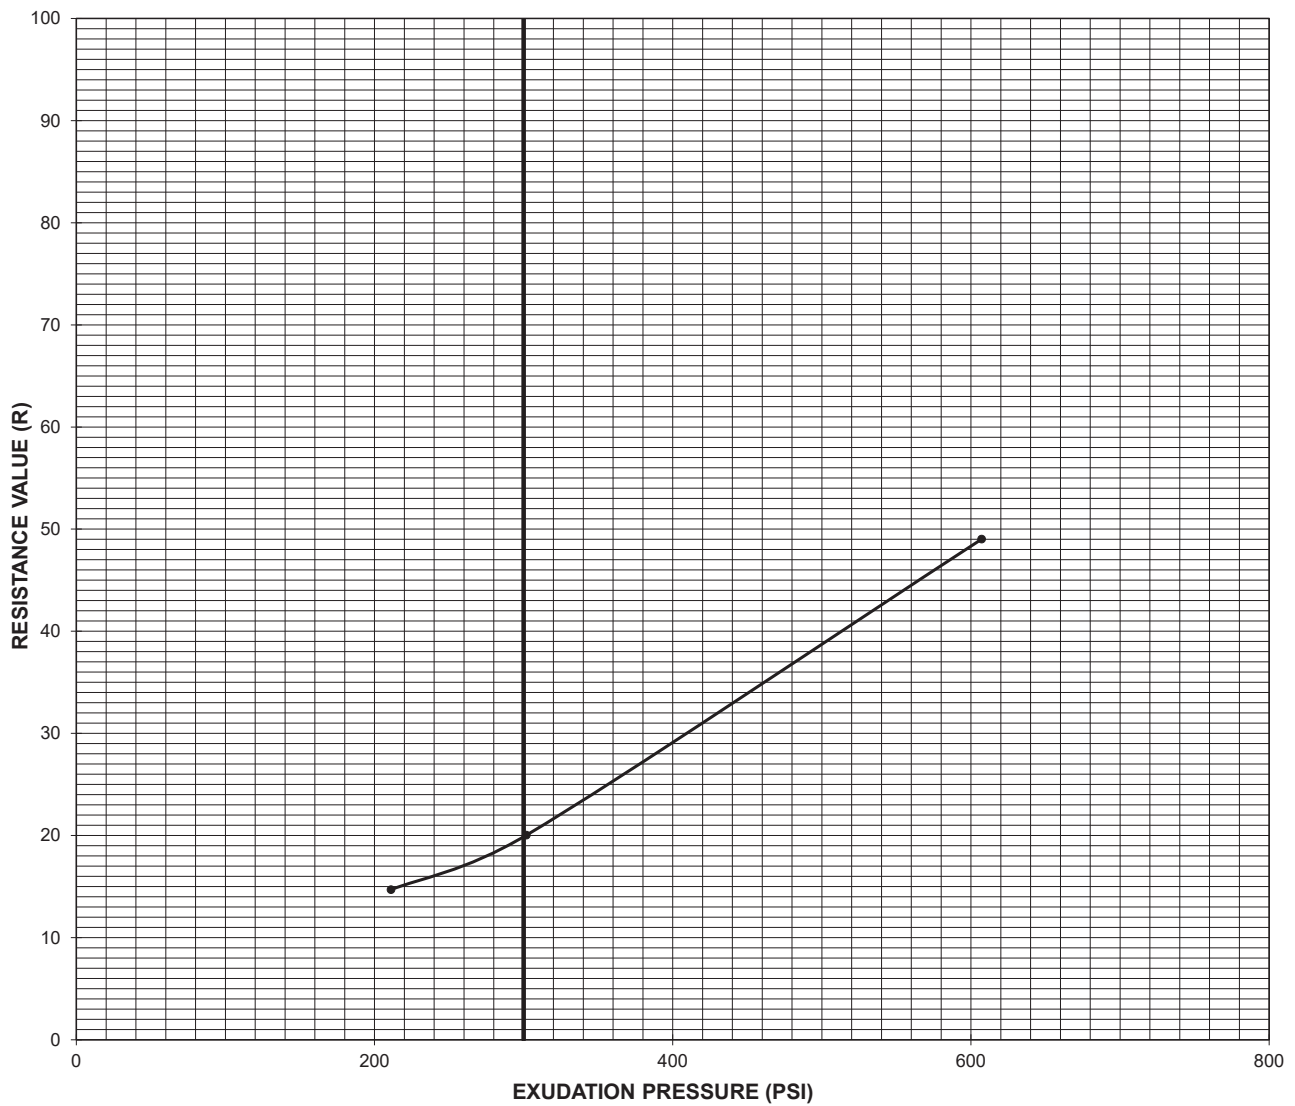

D 2844 Symbol	Sample Source	Classification	Expansion Pressure (psf)	R-value
o	B4 Bulk 1' - 5'	(SC) Clayey Sand	0.0	20

POINT #	WATER CONTENT (%)	DRY DENSITY (PCF)	EXUDATION PRESS. (PSI)	EXPANSION PRESS. (PSF)	RESISTANCE VALUE (R)
1	10.0	122.7	607	0	49
2	11.4	119.1	302	0	20
3	13.1	117.0	211	0	15
4					
5					
6					



**EASTERN
SIERRA
ENGINEERING**

RESISTANCE VALUE TEST DATA

G 4800 Neil Road
0

FIGURE

C12

DRAWN
CM

ESE BULK #
9476


JOB NUMBER
25-090

APPROVED
NP

DATE
10/9/2025

REVISED

DATE

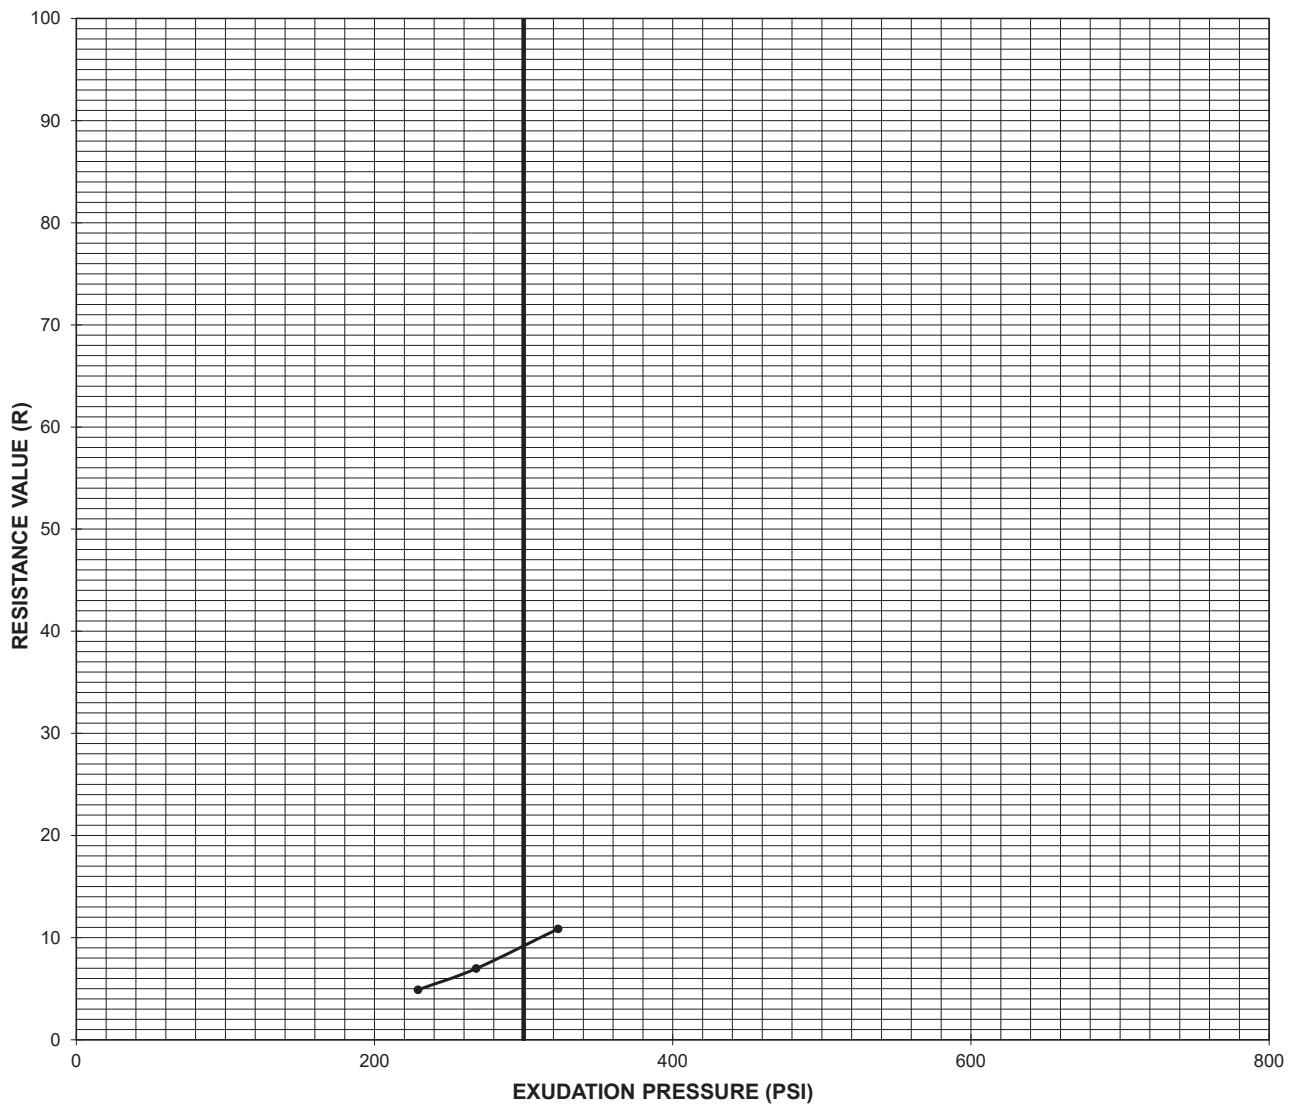

D 2844 Symbol	Sample Source	Classification	Expansion Pressure (psf)	R-value
o	B5 Bulk 1' - 5'	(SC) Clayey Sand	0.0	9

POINT #	WATER CONTENT (%)	DRY DENSITY (PCF)	EXUDATION PRESS. (PSI)	EXPANSION PRESS. (PSF)	RESISTANCE VALUE (R)
1	21.4	101.1	323	0	11
2	22.5	99.2	268	0	7
3	23.2	99.3	229	0	5
4					
5					
6					



**EASTERN
SIERRA
ENGINEERING**

RESISTANCE VALUE TEST DATA

G 4800 Neil Road
0

FIGURE

C13

DRAWN
CM

ESE BULK #
9477

JOB NUMBER
25-090

APPROVED
NP

DATE
10/9/2025

REVISED

DATE



CIVIL ENGINEERING & CONSTRUCTION SERVICES

main: 775.828.7220
fax: 775.828.7221
4515 Towne Drive, Suite A
Reno, NV 89521-9696
www.esengr.com

TUBE DENSITIES 2.4" IDJOB: 4800 Neil Road JOB NUMBER: 25-090SAMPLE SOURCE: Geotech DATE TESTED: 10/15/2025SAMPLE DESCRIPTION: Native

TESTED BY: _____ CHECKED BY: _____

BULK #	9468	9468	9464	9464	9465	9466	9466	9467
BORING # & DEPTH	B2 10-10.5'	B2 10.5-11'	B1 3-4'B	B1 3-4'C	B1 15-16'M	B2 3-4'B	B2 3-4'C	B2 5.5-6'E
SOIL	Native	Native	Native	Native	Native	Native	Native	Native
LENGTH INCHES	6.00	5.38	6.02	5.55	5.98	6.00	5.62	6.00
TUBE + WET SOIL (g)	1174.5	992.5	1170.4	1035.7	1120.9	1118.2	1098.3	1115.8
TUBE (g)	278.3	278.1	281.8	279.6	245.7	248	250.3	245.1
WET SOIL (g)	896.2	714.4	888.6	756.1	875.2	870.2	848	870.7
VOLUME	0.015960	0.014320	0.016024	0.014773	0.015917	0.015971	0.014959	0.015971
FACTOR	0.138132	0.153947	0.137581	0.149232	0.138501	0.138039	0.147373	0.138039
WET DENSITY	123.8	110.0	122.3	112.8	121.2	120.1	125.0	120.2
CUP #								
CUP + W. SOIL (g)	1146.7	1250	1373.7	1056.7	1358	1365.5	1254.1	1360.3
CUP + DRY SOIL (g)	987.2	1114.9	1231.5	943.6	1192.3	1221.4	1127.4	1223.1
MOIST. LOSS	159.5	135.1	142.2	113.1	165.7	144.1	126.7	137.2
CUP (g)	252.3	506.7	487.2	302.3	484.2	497.6	406.8	490.8
DRY SOIL (g)	734.9	608.2	744.3	641.3	708.1	723.8	720.6	732.3
MOIST. CONT.	21.70%	22.21%	19.11%	17.64%	23.40%	19.91%	17.58%	18.74%
DRY DENSITY	101.7	90.0	102.6	95.9	98.2	100.2	106.3	101.2

BULK #	9470	9471	9471	9473	9474			
BORING # & DEPTH	B2 20.5-21'Q	B2 25-26'	B2 25-26'	B3 6-6.5'F	B3 8-9'H			
SOIL	Native	Native	Native	Native	Native			
LENGTH INCHES	5.97	6.03	5.98	5.96	5.43			
TUBE + WET SOIL (g)	1137.1	1213.1	1223.7	1192.9	1036.8			
TUBE (g)	243.4	280.9	280.1	276.8	278.6			
WET SOIL (g)	893.7	932.2	943.6	916.1	758.2			
VOLUME	0.015891	0.016051	0.015917	0.015864	0.014453			
FACTOR	0.138733	0.137353	0.138501	0.138966	0.152530			
WET DENSITY	124.0	128.0	130.7	127.3	115.6			
CUP #								
CUP + WET SOIL (g)	1399.2	1378.4	1248.3	1409.2	1167			
CUP + DRY SOIL (g)	1242.1	1224.6	1128.3	1289.2	1102.1			
MOIST. LOSS	157.1	153.8	120	120	64.9			
CUP (g)	506.3	450.6	306.6	495	409.5			
DRY SOIL (g)	735.8	774	821.7	794.2	692.6			
MOIST. CONT.	21.35%	19.87%	14.60%	15.11%	9.37%			
DRY DENSITY	102.2	106.8	114.0	110.6	105.7			

NOTES:



CIVIL ENGINEERING & CONSTRUCTION SERVICES

main: 775.828.7220
fax: 775.828.7221
4515 Towne Drive, Suite A
Reno, NV 89521-9696
www.esengr.com

TUBE DENSITIES 2.4" ID

JOB: 4800 Neil Road JOB NUMBER: 25-090

SAMPLE SOURCE: Geotech DATE TESTED: 10/15/2025

SAMPLE DESCRIPTION: Native

TESTED BY: _____ CHECKED BY: _____

BULK #	9475	9478	9478	9480	9481	9482	9482	
BORING # & DEPTH	B3 15.5-16'N	B6 3-4'C	B6 3-4'B	B6 10-10.5'J	B6 15.5-16'N	B7 3-4'B	B7 3-4'C	
SOIL	Native	Native	Native	Native	Native	Native	Native	
LENGTH INCHES	5.99	5.67	5.51	4.91	5.98	5.98	6.00	
TUBE + WET SOIL (g)	1139.2	967.7	997.7	848.1	1131.6	1091.7	1160.4	
TUBE (g)	241.6	240.4	238.1	246.3	272	275.4	275.1	
WET SOIL (g)	897.6	727.3	759.6	601.8	859.6	816.3	885.3	
VOLUME	0.015941	0.015095	0.014669	0.013069	0.015907	0.015926	0.015965	
FACTOR	0.138293	0.146048	0.150288	0.168684	0.138594	0.138425	0.138085	
WET DENSITY	124.1	106.2	114.2	101.5	119.1	113.0	122.2	
CUP #								
CUP + W. SOIL (g)	1085.4	1220.7	1262.9	1134.4	1928.9	1008.2	1072.4	
CUP + DRY SOIL (g)	948.8	1134.3	1171.7	1079.4	1768.8	872.2	926.5	
MOIST. LOSS	136.6	86.4	91.2	55	160.1	136	145.9	
CUP (g)	190.2	494.9	486.2	537.6	1070.6	192.6	188.6	
DRY SOIL (g)	758.6	639.4	685.5	541.8	698.2	679.6	737.9	
MOIST. CONT.	18.01%	13.51%	13.30%	10.15%	22.93%	20.01%	19.77%	
DRY DENSITY	105.2	93.6	100.8	92.2	96.9	94.2	102.1	

BULK #								
BORING # & DEPTH								
SOIL								
LENGTH INCHES								
TUBE + WET SOIL (g)								
TUBE (g)								
WET SOIL (g)								
VOLUME								
FACTOR								
WET DENSITY								
CUP #								
CUP + WET SOIL (g)								
CUP + DRY SOIL (g)								
MOIST. LOSS								
CUP (g)								
DRY SOIL (g)								
MOIST. CONT.								
DRY DENSITY								

NOTES:



TUBE MOISTURE DENSITY

PROJECT NAME:	ESE Lab SAO-MT
LOCATION:	B6E,B3C
SOURCE:	

PROJECT NUMBER:	A25173.00482.000
LAB LOG NO:	G-25-0034
DATE SAMPLED:	unknown

Boring No.	B6E	B3C		
Depth	6'	4'		
INITIAL DATA				
Tube Inside Diameter	2.41	2.41		
Tube Length	5.99	6.02		
Top Correction	0.00	0.12		
Bottom Correction	0.00	0.00		
Sample Length	5.99	5.90		
Weight Tube + Sample	1134.2	1116.0		
Weight of Tube	242.2	292.4		
Sample Weight	892.0	823.6		
MOISTURE				
Wet + Tare	601.2	565.3		
Dry + Tare	522.0	489.5		
Tare	155.7	160.5		
Water	79.2	75.8		
Dry Soil	366.3	329.0		
MOISTURE DENSITY				
Wet Density	124.7	117.0		
Dry Density	102.5	95.1		
Moisture Content	21.6	23.0		



Form SL-8 (3/19)

Direct Shear Test Results

ASTM D3080

Client: Eastern Sierra Engineering
Project Name: ESE LAB SAO - MT
Project No: A25173.00482.000
Sample ID.: B3C
Lab ID.: G-25-0034
Sample Description: 4.0'

Sampled By: NP
Tested By: JM
Checked By: TWL
Date: Unknown
Date: 10/15/25
Date: 10/17/25
Test Condition: In-Situ, Unsaturated, 0.5, 1.5, 4.0 KSF
Sample Type: Tube

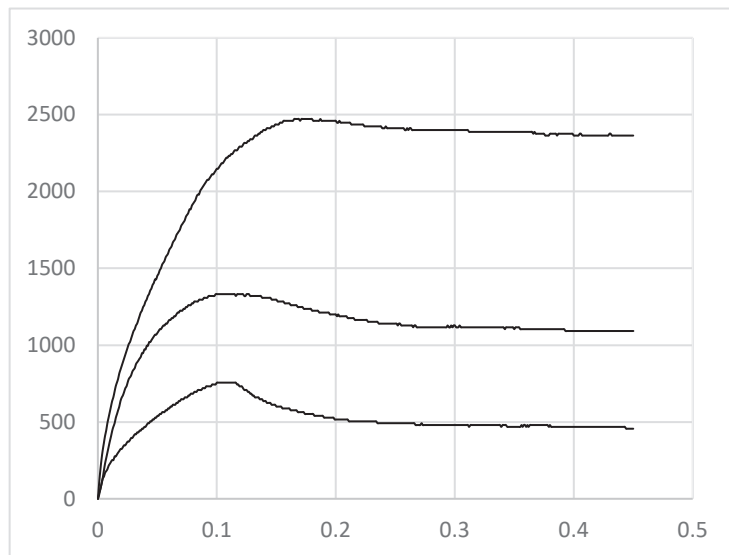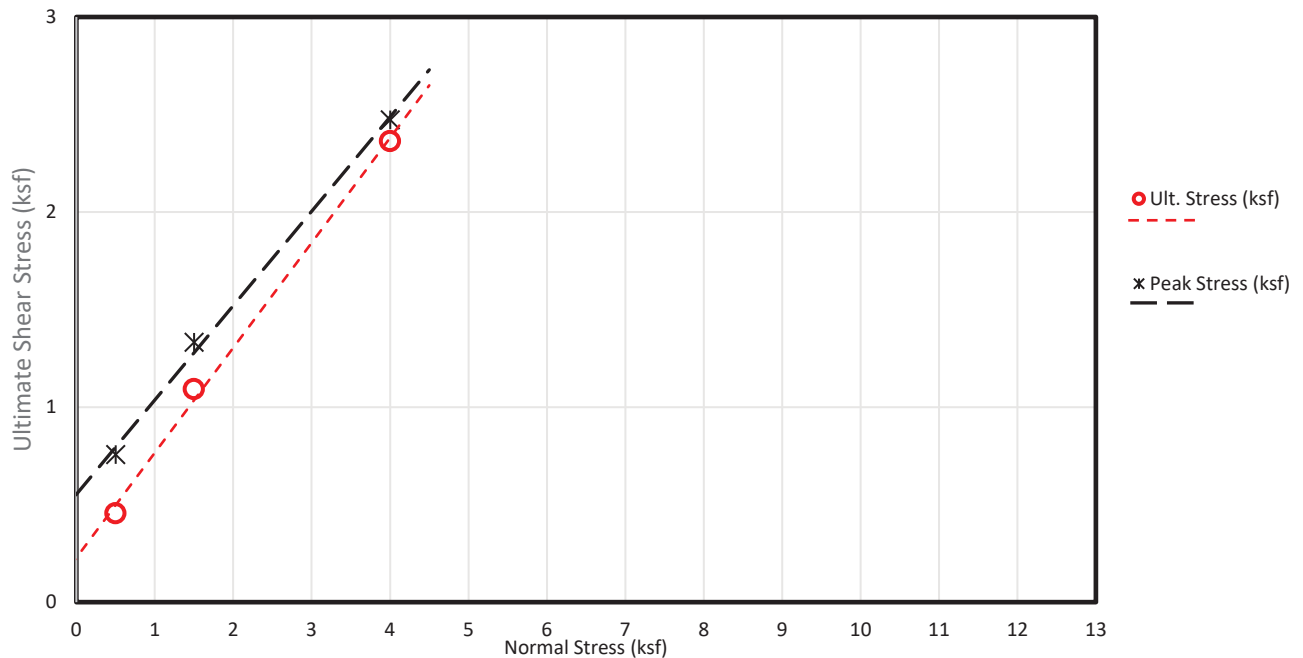

Sample No.		1	2	3
Initial	Water Content (%)	23.0	23.0	23.0
	Dry Density (pcf)	92	92.3	93.4
	Saturation (%)	74.6	75.1	77.3
	Void Ratio	0.83	0.83	0.80
At Test	Water Content (%)	18.3	20.1	21.5
	Dry Density (pcf)	92	92.3	93.4
	Saturation (%)	60.5	68.3	84.1
	Void Ratio	0.82	0.79	0.69
	Normal Stress (ksf)	500.00	1500.00	4000.00
	Peak Stress (ksf)	0.76	1.33	2.47
	Ult. Stress (ksf)	1.8	3.85	6.84
	Strain rate (in/min)	0.0083	0.0083	0.0083



	Peak	Ult.
C, (psf)	550	230
φ (degrees)	25.8	28.3



Direct Shear Test Results ASTM D3080


Client: _____
Project Name: ESE LAB SAO - MT
Project No: A25173.00482.000
Sample ID.: B6E
Lab ID.: G-25-0034
Sample Description: 6.0'

Sampled By: NP Date: Unkown
Tested By: JM Date: 10/13/25
Checked By: TWL Date: _____
Test Condition: In-Situ, Unsaturated, 0.5, 1.5, 4.0 KSF
Sample Type: Tube

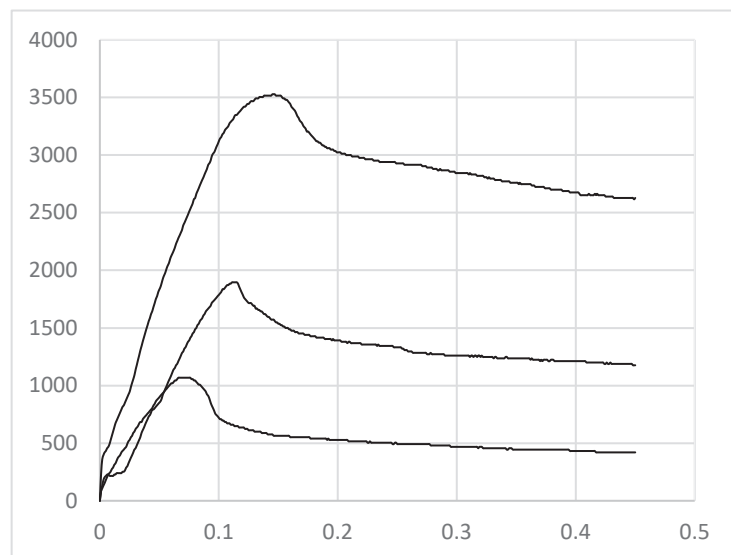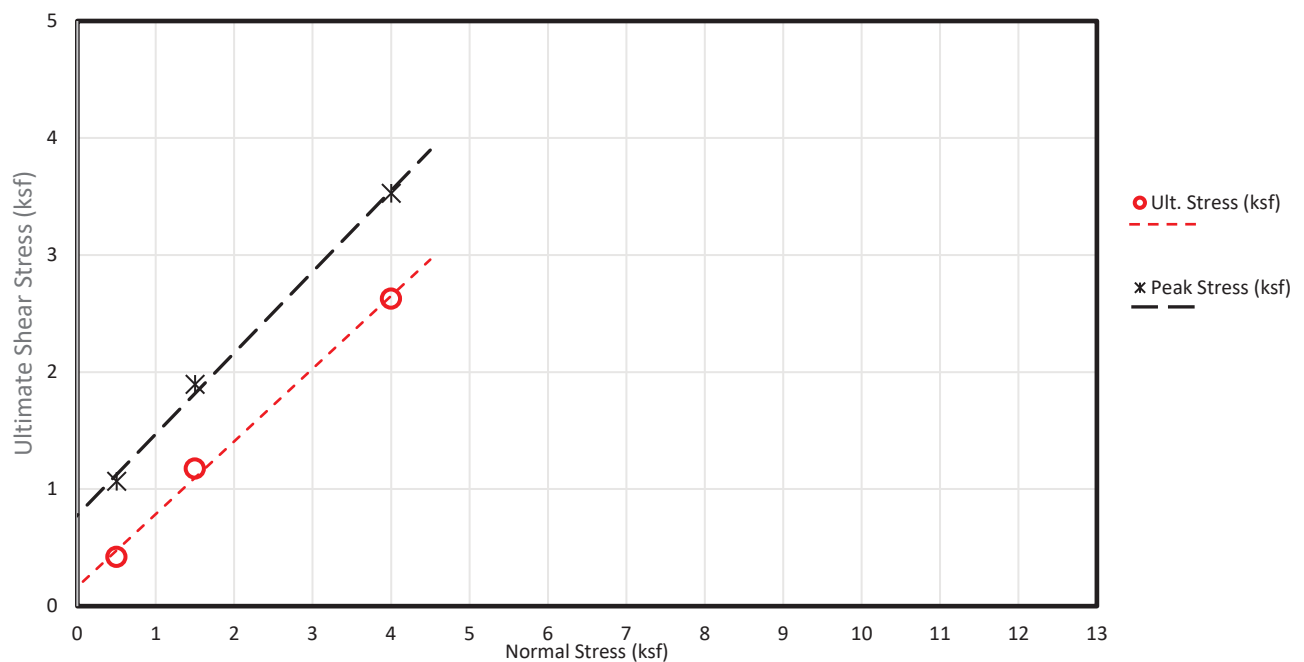

Sample No.		1	2	3
Initial	Water Content (%)	21.6	21.6	21.6
	Dry Density (pcf)	95.7	29.6	29.6
	Saturation (%)	76.7	12.4	12.4
	Void Ratio	0.76	4.69	4.69
At Test	Water Content (%)	21.7	20.8	20.5
	Dry Density (pcf)	95.7	29.6	29.6
	Saturation (%)	79.0	12.2	12.3
	Void Ratio	0.74	4.61	4.50
	Normal Stress (ksf)	500.00	1500.00	4000.00
	Peak Stress (ksf)	1.07	1.90	3.53
	Ult. Stress (ksf)	1.8	3.85	6.84
	Strain rate (in/min)	0.0083	0.0083	0.0083

	Peak	Ult.
C, (psf)	780	170
φ (degrees)	34.7	31.8

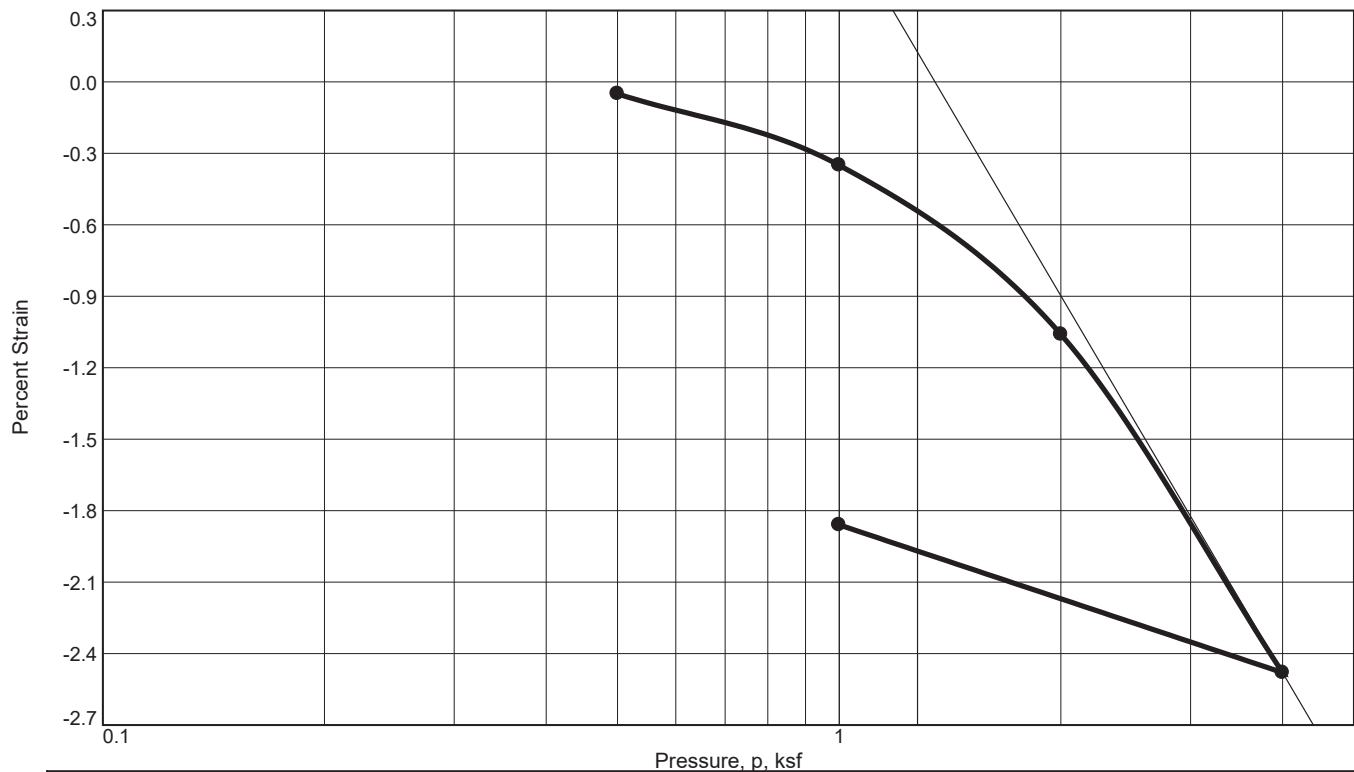

Coefficients of Consolidation and Secondary Consolidation

No.	Load (ksf)	C_v (ft.2/day)	C_α	No.	Load (ksf)	C_v (ft.2/day)	C_α	No.	Load (ksf)	C_v (ft.2/day)	C_α
2	1.00	0.170	0.001								
3	2.00	0.227	0.001								
4	4.00	0.300	0.002								
5	1.00	0.215									

SUMMARY OF TEST RESULTS

	DRY DENSITY	MOISTURE CONTENT, (%)	SATURATION (%)	VOID RATIO	SPECIFIC GRAVITY	OVERBURDEN	P_c	C_c	SWELL PRESS.
INITIAL	91.5	26.0	81.9	0.814	2.56		1.82	0.10	
FINAL		30.3	41.9	0.780					

Location: B2O Sample Number: G-25-0040
 Material Description:
 Remarks:

USCS: AASHTO:




Client:
Project:

Project No.:

Figure

Checked By: TWL

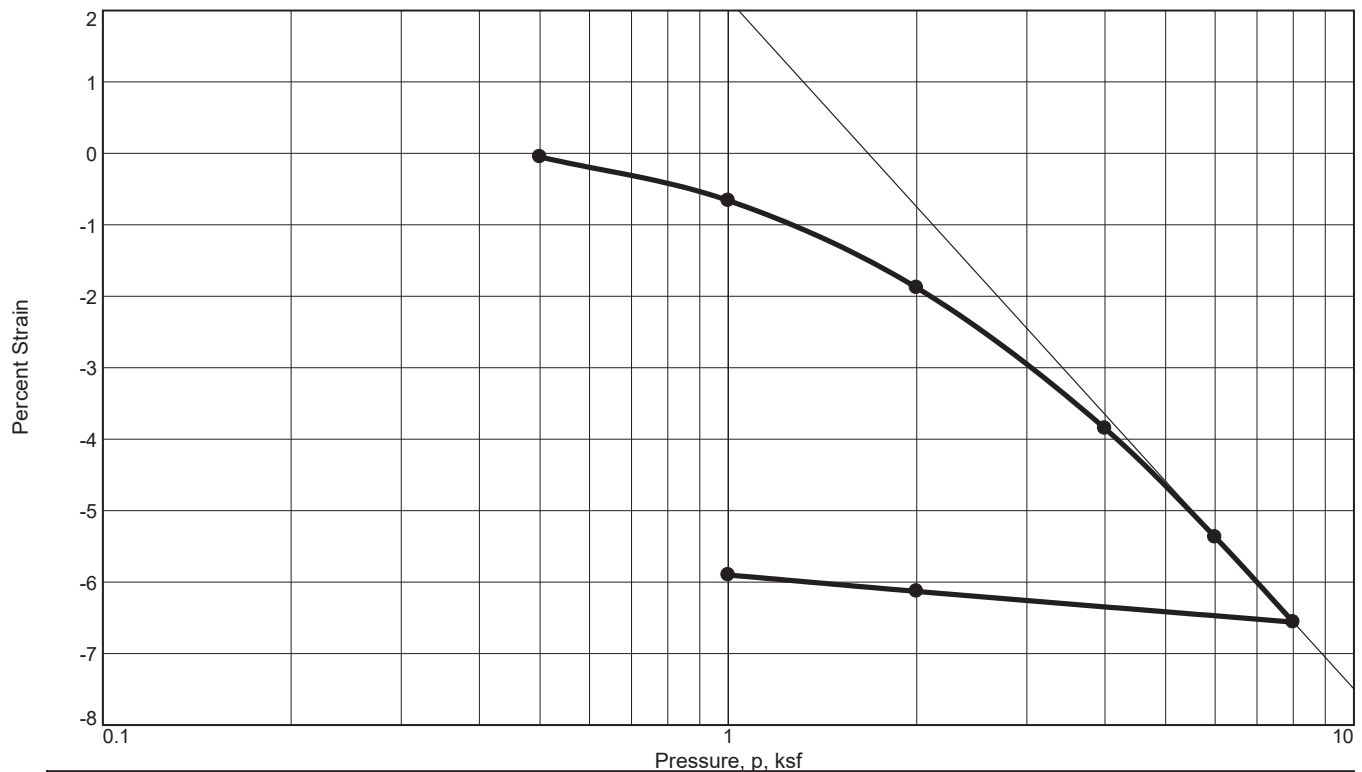

Coefficients of Consolidation and Secondary Consolidation

No.	Load (ksf)	C_v (ft.2/day)	C_α	No.	Load (ksf)	C_v (ft.2/day)	C_α	No.	Load (ksf)	C_v (ft.2/day)	C_α
2	1.00	0.438	0.001								
3	2.00	0.095	0.002								
4	4.00	0.264	0.004								
5	6.00	0.164	0.004								

SUMMARY OF TEST RESULTS

	DRY DENSITY	MOISTURE CONTENT, (%)	SATURATION (%)	VOID RATIO	SPECIFIC GRAVITY	OVERBURDEN	P_c	C_c	SWELL PRESS.
INITIAL	103.6	15.3	69.0	0.569	2.56		2.20	0.15	
FINAL		16.3	25.2	0.476					

Location: B3E Depth: 5.5 Sample Number: G-25-0040
 Material Description:
 Remarks:

USCS: AASHTO:



Client:
Project:

Project No.:

Figure

Checked By: TWL



SGS North America, Inc.
1135 Financial Blvd
Reno, NV 89502
(775) 857-2400
www.SGS.com

Analytical Report

Workorder#: 25100428

Date Reported: 10/23/2025

Client: Eastern Sierra Engineering

Sampled By: Nelson Pearson

Project Name: 75-090/ B2@ 2.5'

PO #:

Laboratory Accreditation Number: NV930/CA3029

Laboratory ID	Client Sample ID	Date/Time Sampled	Date Received
25100428-01	B2@ 2.5'	10/07/2025 0:00	10/8/2025

Parameter	Method	Result	Units	PQL	Analyst	Date/Time Analyzed	Data Flag
Chloride #	AASHTO T291B	14.4	mg/Kg	1	LJ	10/23/2025 15:20	
pH #	AASHTO T289	7.36	pH Units		KR	10/23/2025 8:52	
Sulfate #	AASHTO T290B	ND	mg/Kg	2	LJ	10/23/2025 15:02	

Laboratory Accreditation Number: NV930/CA3029

Laboratory ID	Client Sample ID	Date/Time Sampled	Date Received
25100428-02	B7@ 2.5'	10/07/2025 0:00	10/8/2025

Parameter	Method	Result	Units	PQL	Analyst	Date/Time Analyzed	Data Flag
Chloride #	AASHTO T291B	195	mg/Kg	1	LJ	10/23/2025 15:20	
pH #	AASHTO T289	7.25	pH Units		KR	10/23/2025 8:52	
Sulfate #	AASHTO T290B	ND	mg/Kg	2	LJ	10/23/2025 15:02	

C21



SGS North America, Inc.
1135 Financial Blvd
Reno, NV 89502
(775) 857-2400
www.SGS.com

Quality Control Report

WO#: 25100428
10/23/2025

Analysis: Sulfate -Soils, by AASHTO T290B

Method: AASHTO T290B

Batch ID: R105905

Laboratory Control Sample (LCS)

RunID: 105905 SeqNo 2892917 Units: mg/Kg

Analysis Date: 10/23/2025 3:02:00 PM Analyst: LJ

Analyte	LCS Spike Added	LCS Result	LCS % Recovery	LCSD Spike Added	LCSD Result	LCSD % Recovery	RPD	RPD Limit	Low Limit	High Limit	Qual
Sulfate #	25.00	26	105								

Analysis: Chloride -Soils, by AASHTO T291B

Method: AASHTO T291B

Batch ID: R105910

Method Blank

RunID: 105910 SeqNo 2893027 Units: mg/Kg

Analysis Date: 10/23/2025 3:20:00 PM Analyst: LJ

Analyte	Result	Rep Limit	Rep Qual
Chloride #	ND	1.00	

Laboratory Control Sample (LCS)

RunID: 105910 SeqNo 2893029 Units: mg/Kg

Analysis Date: 10/23/2025 3:20:00 PM Analyst: LJ

Analyte	LCS Spike Added	LCS Result	LCS % Recovery	LCSD Spike Added	LCSD Result	LCSD % Recovery	RPD	RPD Limit	Low Limit	High Limit	Qual
Chloride #	35.00	36.3	104								

C22

Original



SGS North America, Inc.
1135 Financial Blvd
Reno, NV 89502
(775) 857-2400
www.SGS.com

Definitions & Qualifiers

WO#: 25100428

Date: 10/23/2025

Definitions:

LCS: Laboratory Control Sample; prepared by adding a known mass of target analytes to a specified amount of de-ionized water and prepared with the batch of samples, used to calculate Accuracy (%REC).

LCSD: LCS Duplicate; used to calculate both Accuracy (%REC) and Precision (%RPD)

MBLK: Method Blank; a sample of similar matrix that is processed simultaneously with and under the same conditions as samples through all steps of the analytical procedure, and in which no target analytes or interferences are present at concentrations that impact the analytical results for sample analyses.

MS: Matrix Spike; prepared by adding a known mass of target analytes to a specified amount of matrix sample for which an independent estimate of target analyte concentration is available, used to calculate Accuracy (%REC)

MSD: Matrix Spike Duplicate; used to calculate both Accuracy (%REC) and Precision (%RPD)

RPD: Relative Percent Difference; comparison between sample and duplicate and/or MS and MSD.

PQL: Practical Quantitation Limit; the limit to which data is quantitated for reporting.

MDL: Method Detection Limit; the limit to which the instrument can reliably detect.

MCL: Maximum Contaminant Level; value set according to EPA guidelines.

TNTC: Too Numerous to Count; colony density is too thick to be individually counted or greater than method reporting requirements.

Qualifiers:

* - Analyte exceeds Safe Drinking Water Act MCL, does not meet drinking water standards.

- Laboratory not accredited for this analyte.

C - Analyte value below Safe Drinking Water Act MCL, does not meet drinking water standards.

B - Analyte found above the PQL in associated method blank.

G - Calibration blank analyte detected above PQL.

H - Sample analyzed beyond holding time for this parameter.

J - Estimated Value; Analyte found between MDL and PQL limits.

L - Sample concentration is at least 5 times greater than spike contribution. Spike recovery criteria do not apply.

R - RPD between sample and duplicate sample outside the RPD acceptance limits.

S - Batch MS and/or MSD were outside acceptance limits, batch LCS was acceptable.

W - Sample temperature when received was out of limit as specified by method.

Z - Batch LCS and/or LCSD were outside acceptance limits.



C23

Appendix D: Infiltration Data







Test Settings	
Name	infil01
Latitude	39.480441
Longitude	-119.781657
Pressure Head 1 [in]	2.0
Pressure Head 2 [in]	5.9
Soak Time [min]	15.0
Pressure Cycles	2.0
Hold Time [min]	25.0
Insertion Depth [cm]	10.0
Run Time [min]	115.0
Test Results	
Start Time	26 Oct 2025 06:46 AM
Stop Time	26 Oct 2025 08:41 AM
Kfs Error [in/hr]	0.31
K_{fs} [in/hr]	17.40

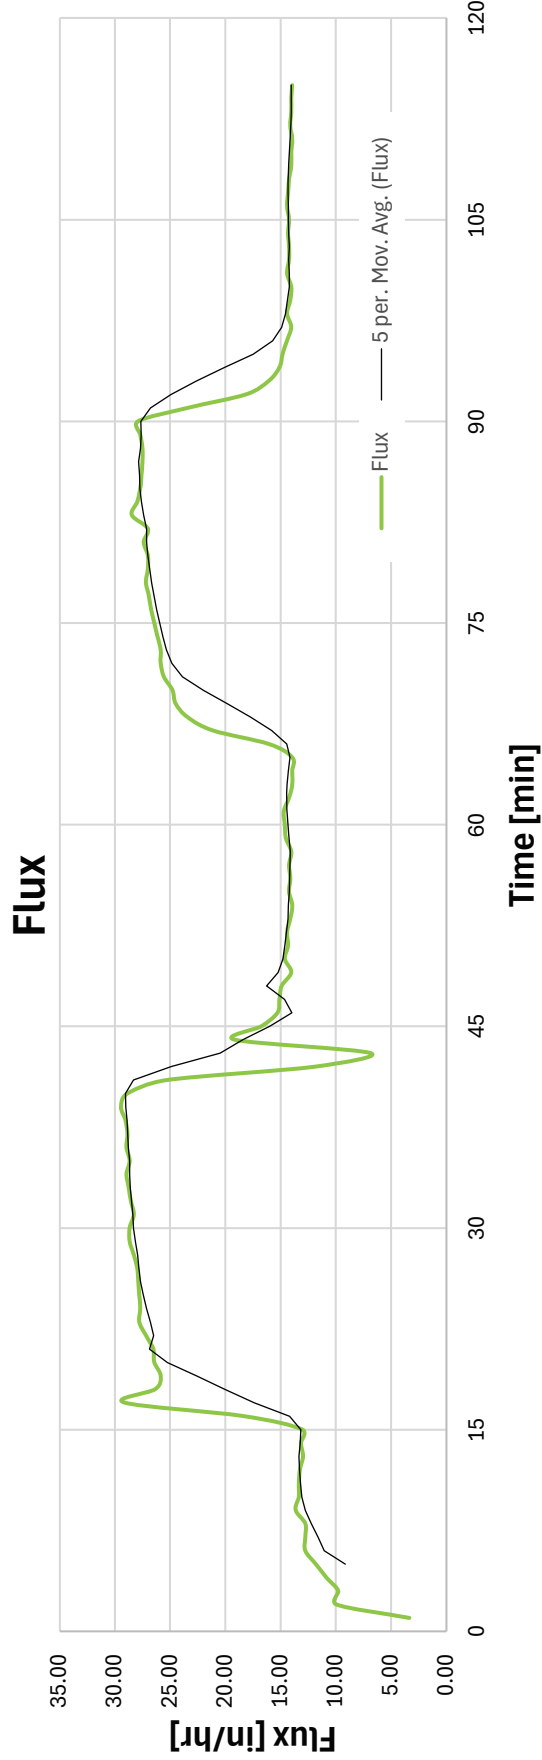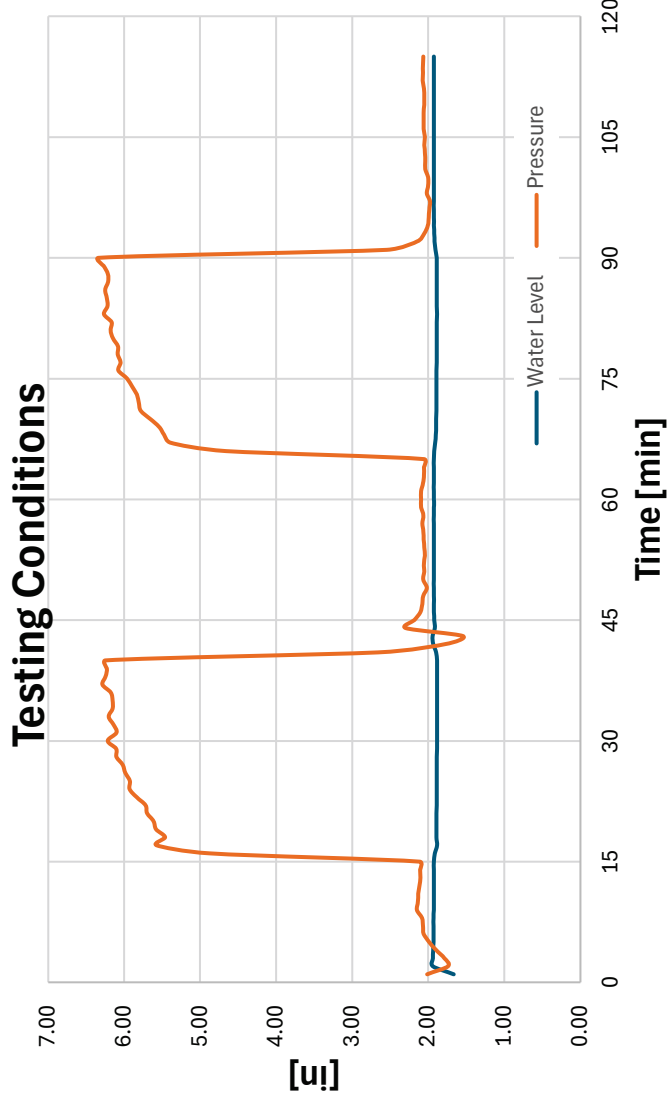





Test Settings	
Name	infil01-QUICK
Latitude	39.480441
Longitude	-119.781657
Pressure Head 1 [in]	2.0
Pressure Head 2 [in]	5.9
Soak Time [min]	5.0
Pressure Cycles	4.0
Hold Time [min]	10.0
Insertion Depth [cm]	10.0
Run Time [min]	85.0
Test Results	
Start Time	26 Oct 2025 08:44 AM
Stop Time	26 Oct 2025 10:09 AM
Kfs Error [in/hr]	1.68
K _{fs} [in/hr]	15.08

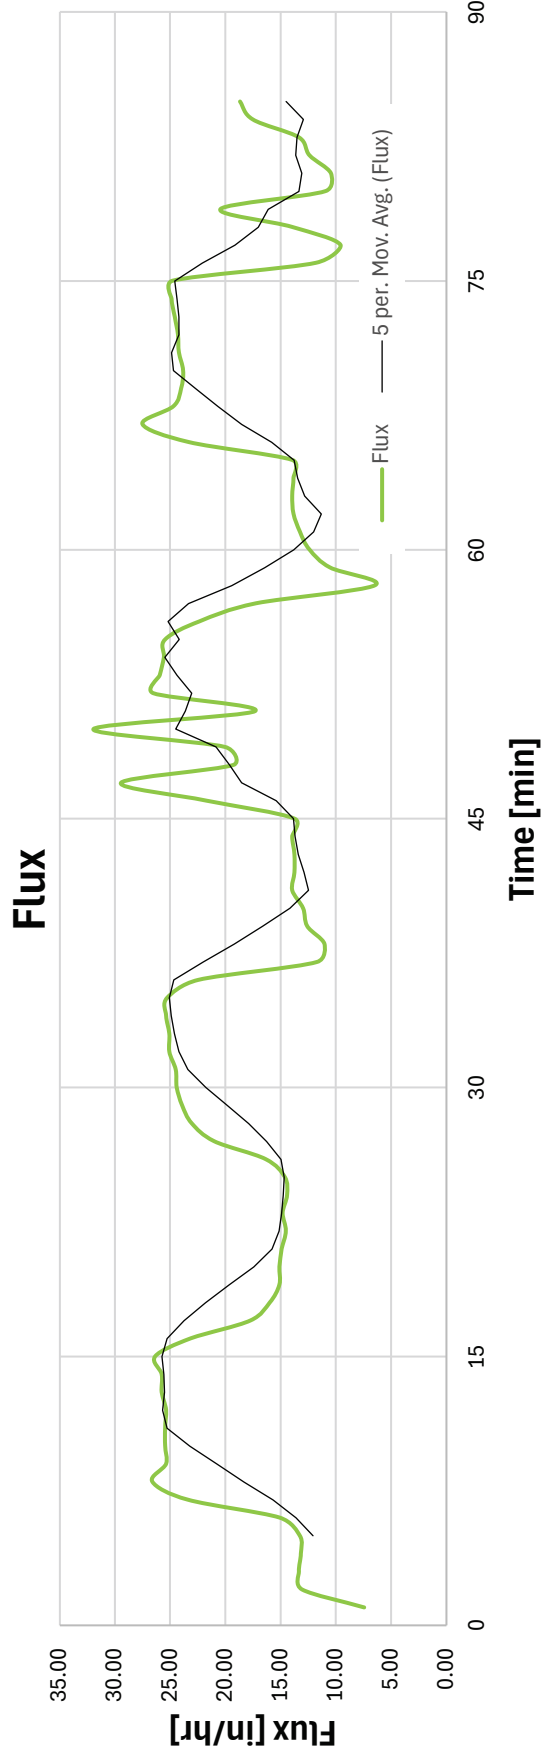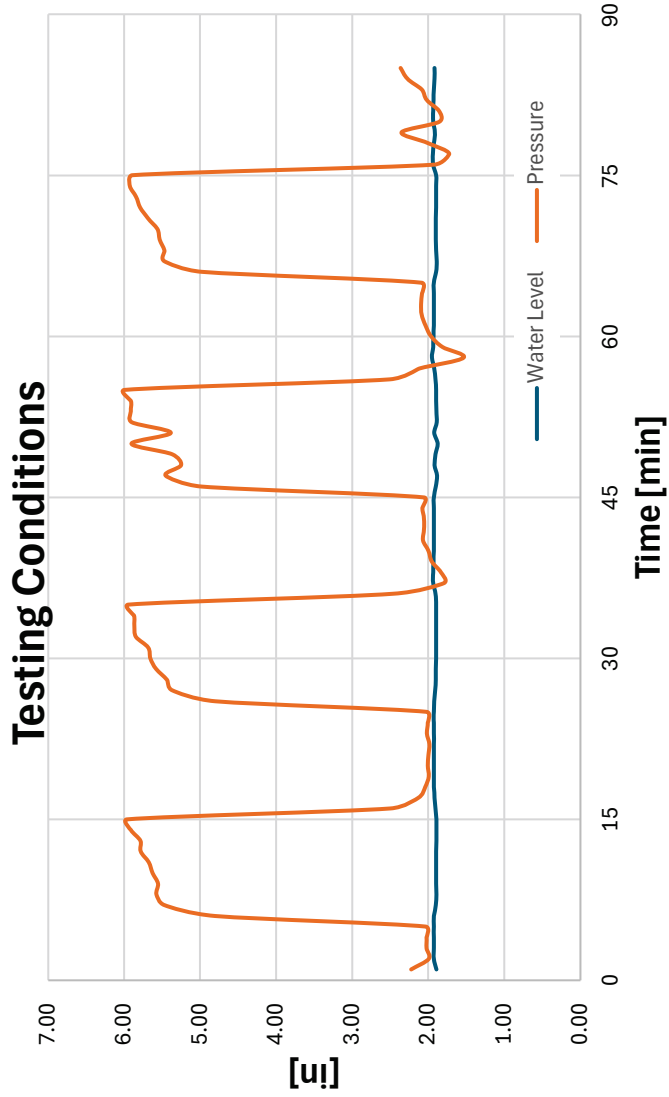





Test Settings	
Name	INFIL02
Latitude	39.479389
Longitude	-119.781355
Pressure Head 1 [in]	2.0
Pressure Head 2 [in]	5.9
Soak Time [min]	15.0
Pressure Cycles	2.0
Hold Time [min]	25.0
Insertion Depth [cm]	10.0
Run Time [min]	115.0
Test Results	
Start Time	26 Oct 2025 07:13 AM
Stop Time	26 Oct 2025 09:08 AM
Kfs Error [in/hr]	0.05
K_{fs} [in/hr]	4.73

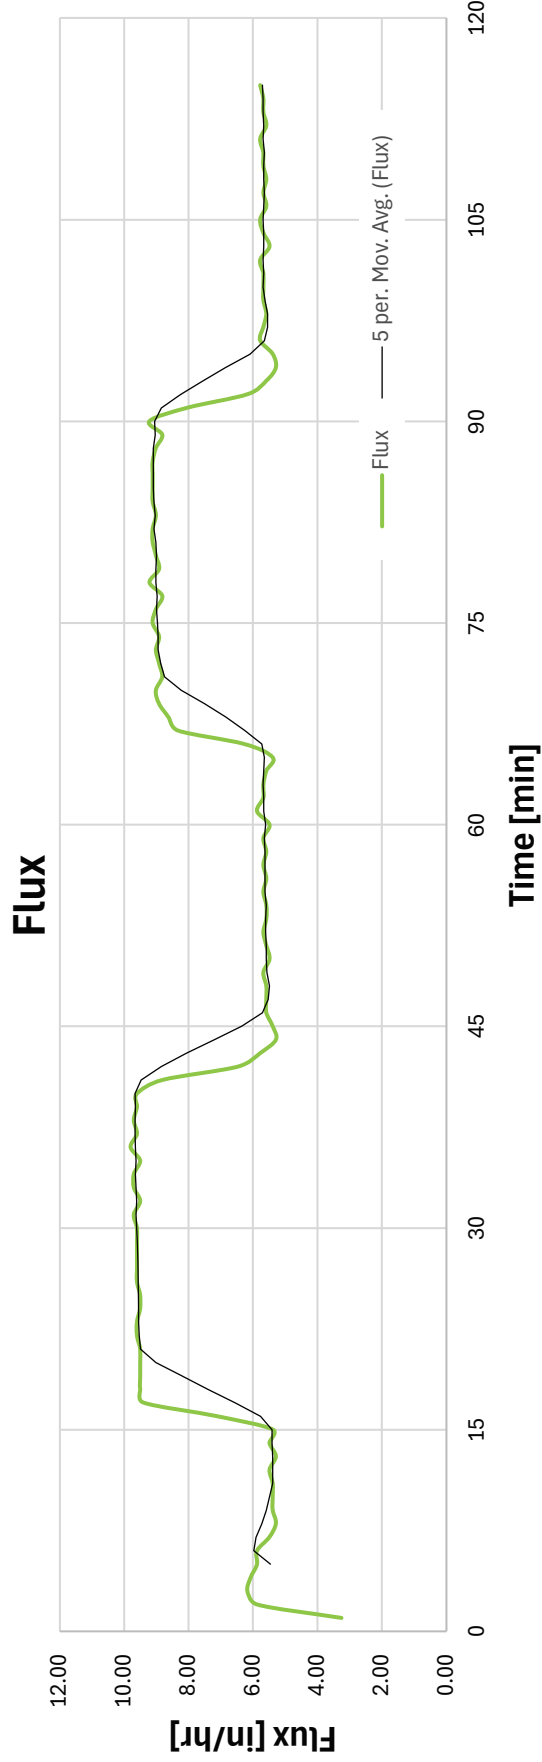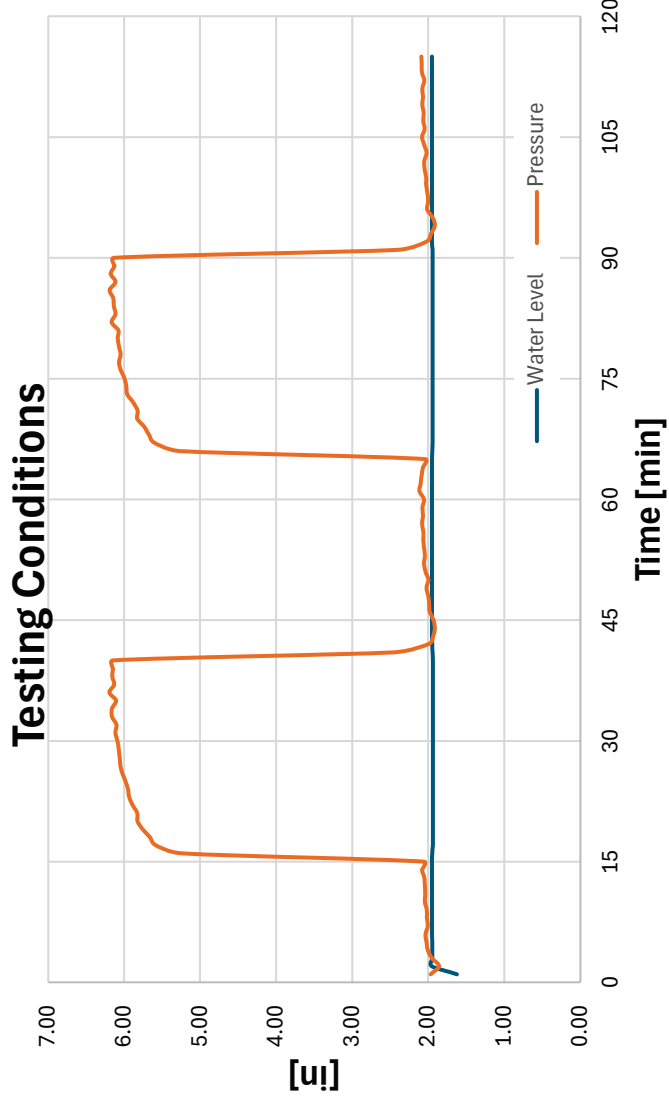





Test Settings	
Name	INFIL02-QUICK
Latitude	39.479389
Longitude	-119.781355
Pressure Head 1 [in]	2.0
Pressure Head 2 [in]	5.9
Soak Time [min]	5.0
Pressure Cycles	4.0
Hold Time [min]	10.0
Insertion Depth [cm]	10.0
Run Time [min]	85.0
Test Results	
Start Time	26 Oct 2025 09:09 AM
Stop Time	26 Oct 2025 10:34 AM
Kfs Error [in/hr]	0.07
K _{fs} [in/hr]	8.23

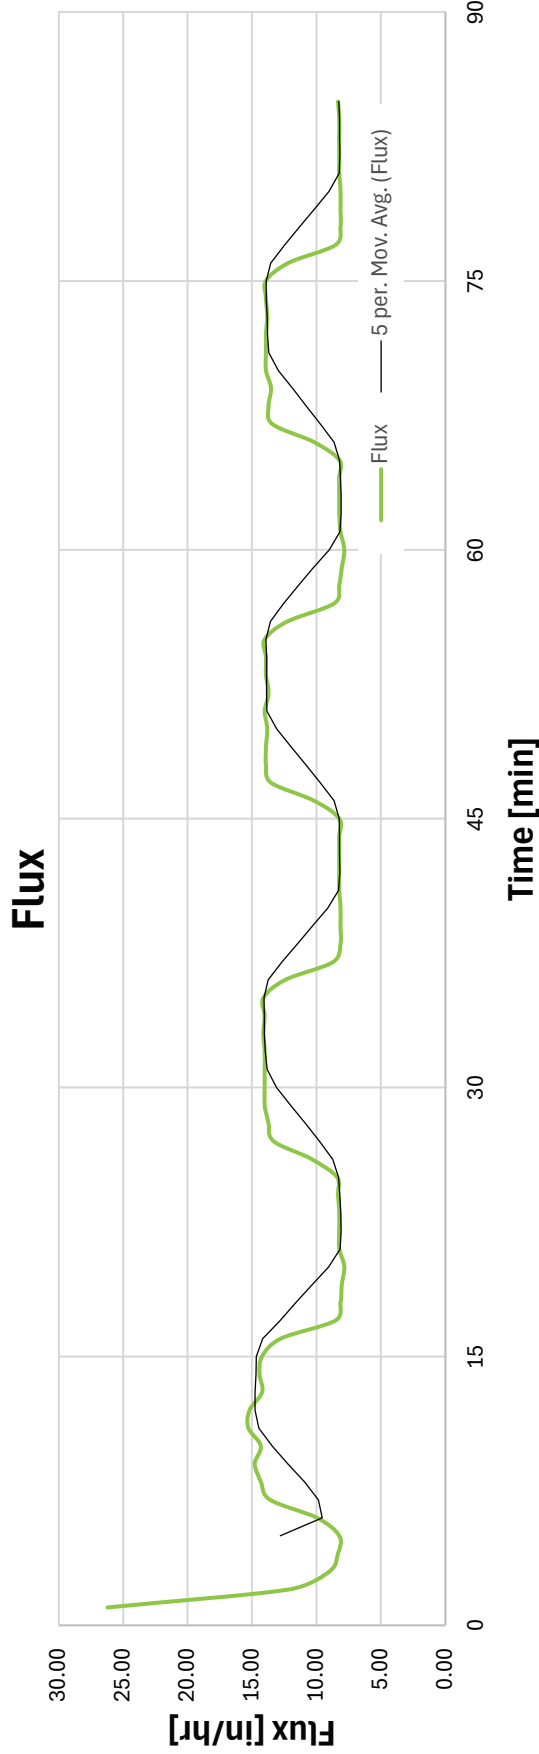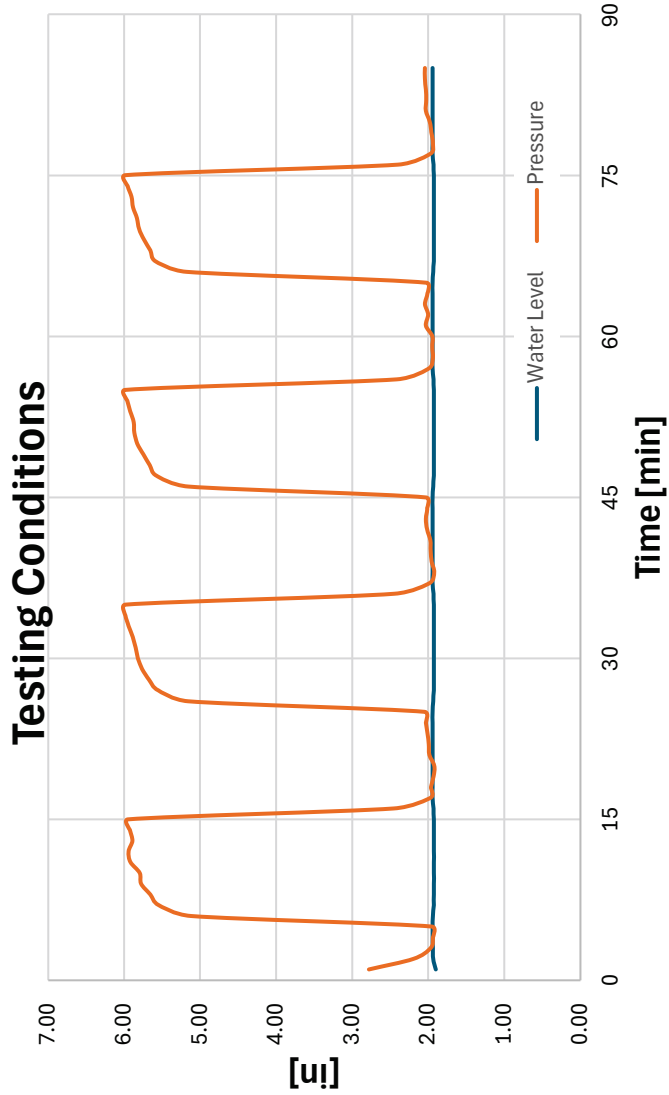





Test Settings	
Name	INFIL03
Latitude	39.480510
Longitude	-119.779523
Pressure Head 1 [in]	2.0
Pressure Head 2 [in]	5.9
Soak Time [min]	15.0
Pressure Cycles	2.0
Hold Time [min]	25.0
Insertion Depth [cm]	10.0
Run Time [min]	115.0
Test Results	
Start Time	26 Oct 2025 11:26 AM
Stop Time	26 Oct 2025 01:21 PM
Kfs Error [in/hr]	0.03
K_{fs} [in/hr]	1.16

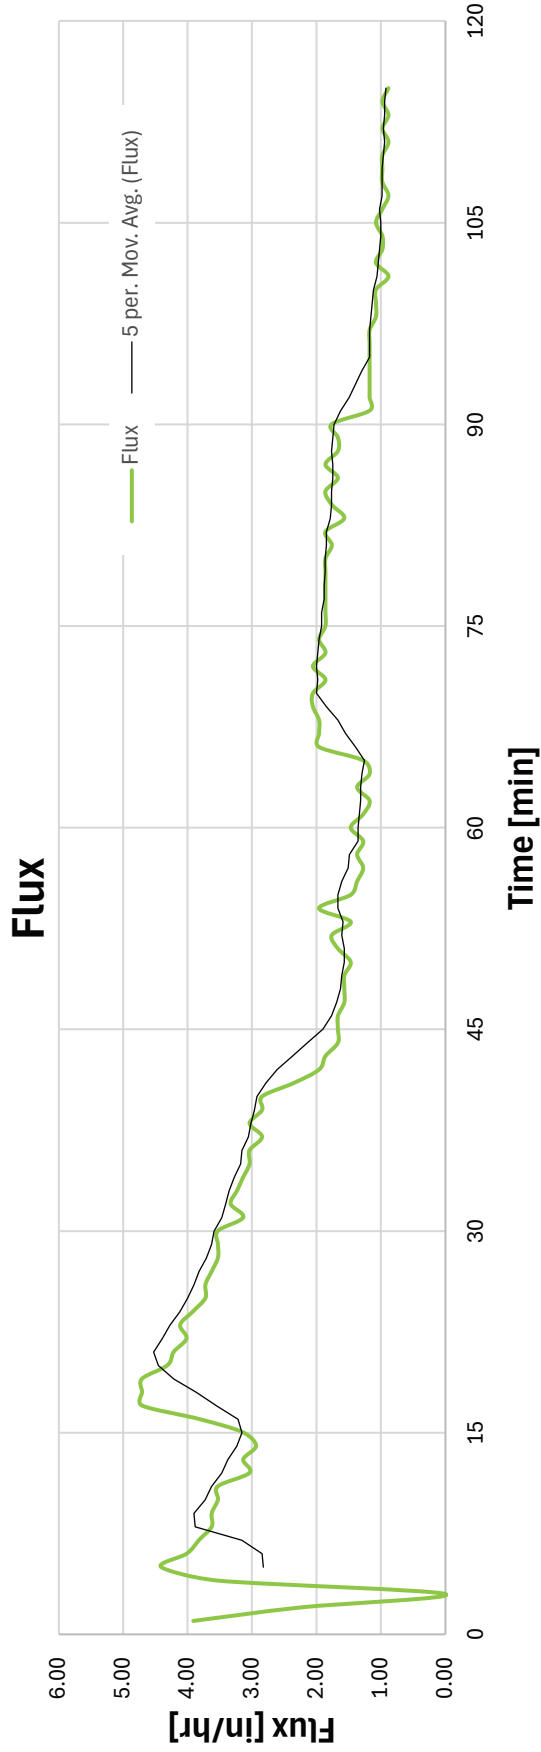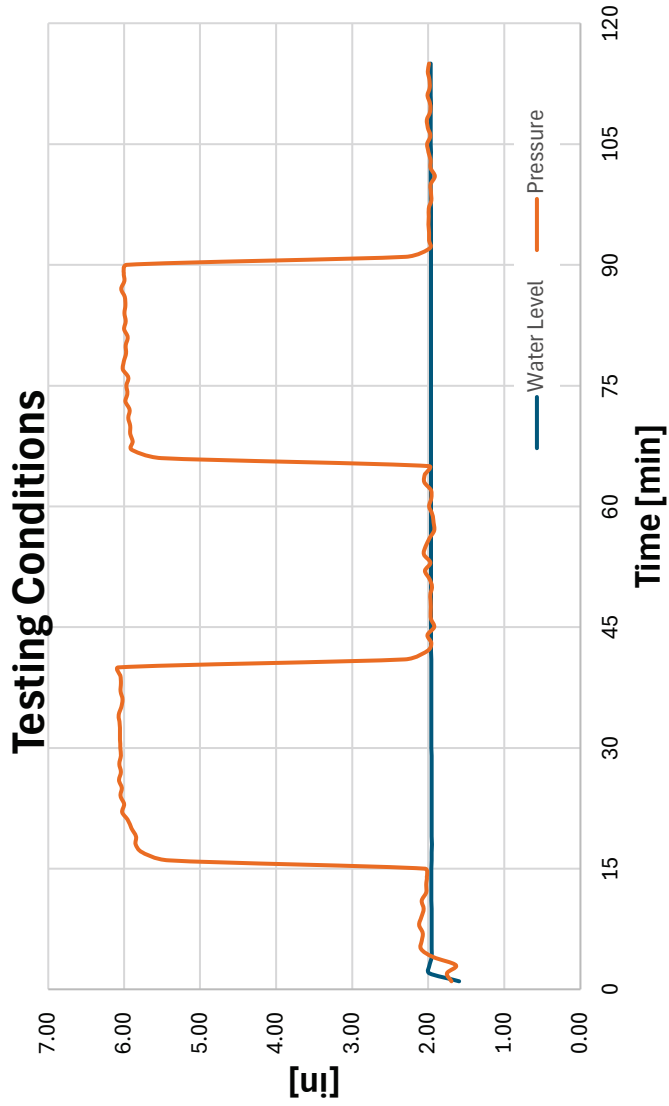





Test Settings	
Name	INFIL03-QUICK
Latitude	39.480510
Longitude	-119.779523
Pressure Head 1 [in]	2.0
Pressure Head 2 [in]	5.9
Soak Time [min]	5.0
Pressure Cycles	4.0
Hold Time [min]	10.0
Insertion Depth [cm]	10.0
Run Time [min]	85.0
Test Results	
Start Time	26 Oct 2025 01:27 PM
Stop Time	26 Oct 2025 02:52 PM
Kfs Error [in/hr]	0.07
K_{fs} [in/hr]	3.32

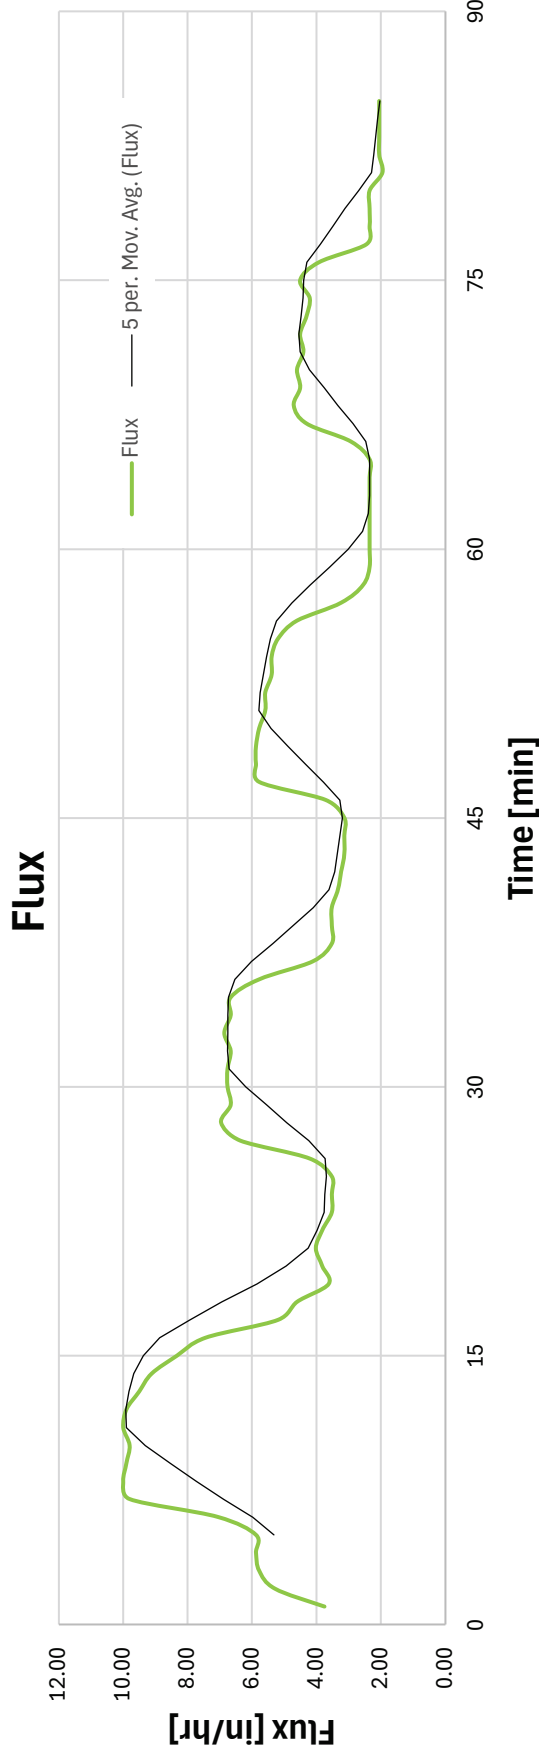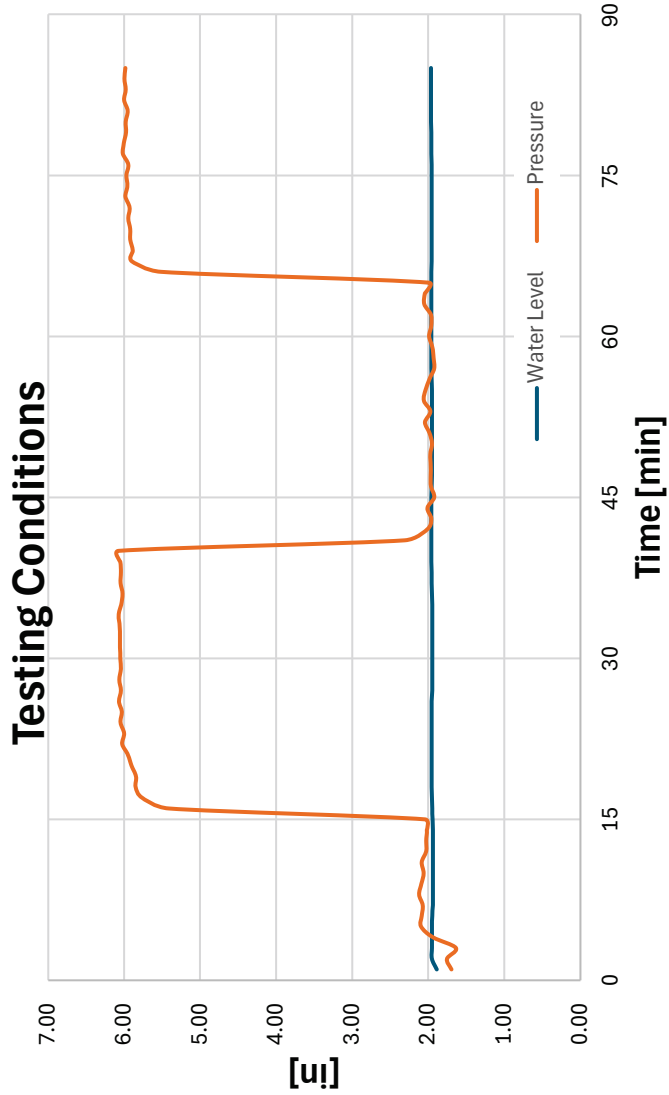





Test Settings	
Name	infil04
Latitude	39.479444
Longitude	-119.780144
Pressure Head 1 [in]	2.0
Pressure Head 2 [in]	5.9
Soak Time [min]	15.0
Pressure Cycles	2.0
Hold Time [min]	25.0
Insertion Depth [cm]	10.0
Run Time [min]	115.0
Test Results	
Start Time	26 Oct 2025 11:41 AM
Stop Time	26 Oct 2025 01:36 PM
Kfs Error [in/hr]	0.70
K_{fs} [in/hr]	8.78

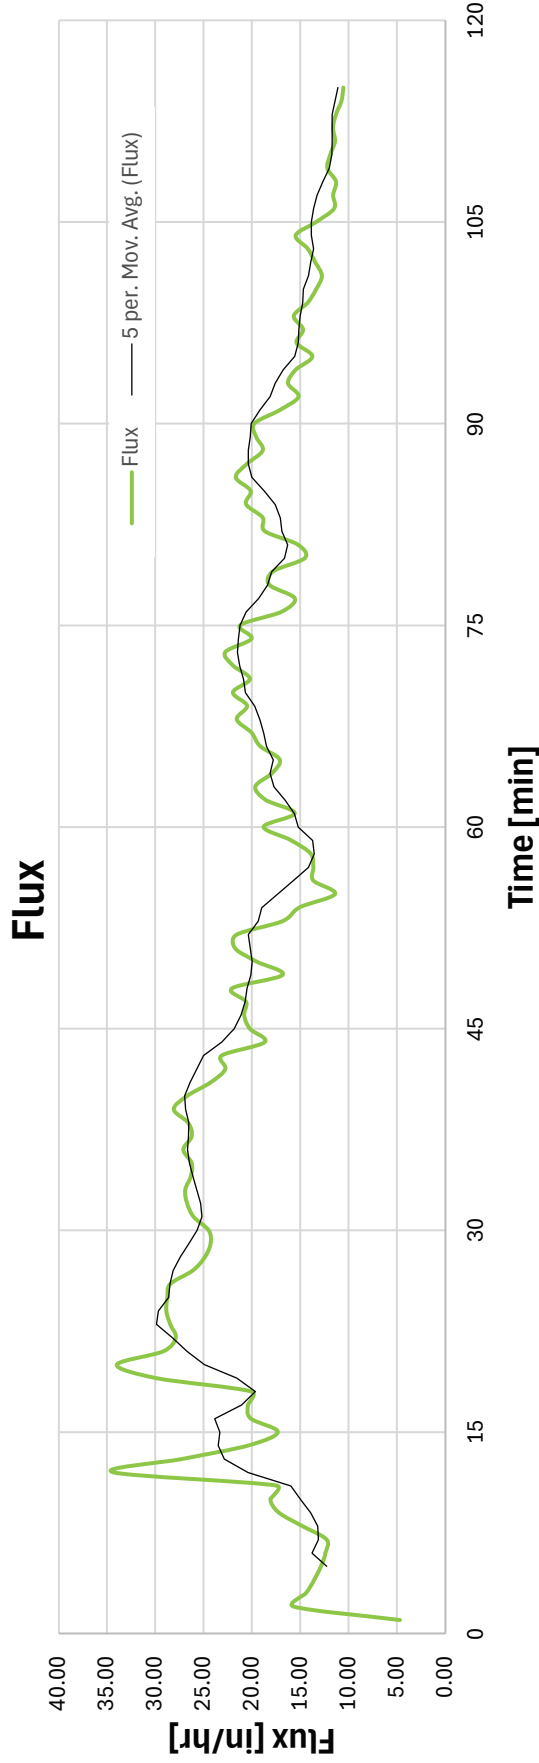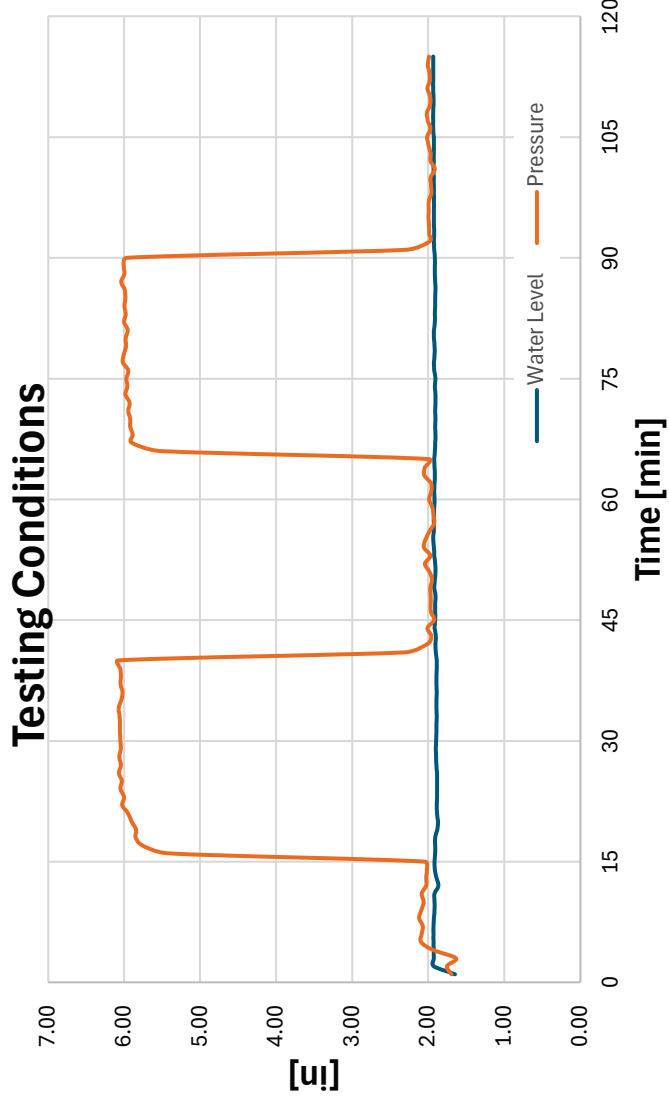



Test Settings	
Name	infil04-QUICK
Latitude	39.479444
Longitude	-119.780144
Pressure Head 1 [in]	2.0
Pressure Head 2 [in]	5.9
Soak Time [min]	5.0
Pressure Cycles	4.0
Hold Time [min]	10.0
Insertion Depth [cm]	10.0
Run Time [min]	85.0
Test Results	
Start Time	26 Oct 2025 01:38 PM
Stop Time	26 Oct 2025 03:03 PM
Kfs Error [in/hr]	0.53
K _{fs} [in/hr]	4.41

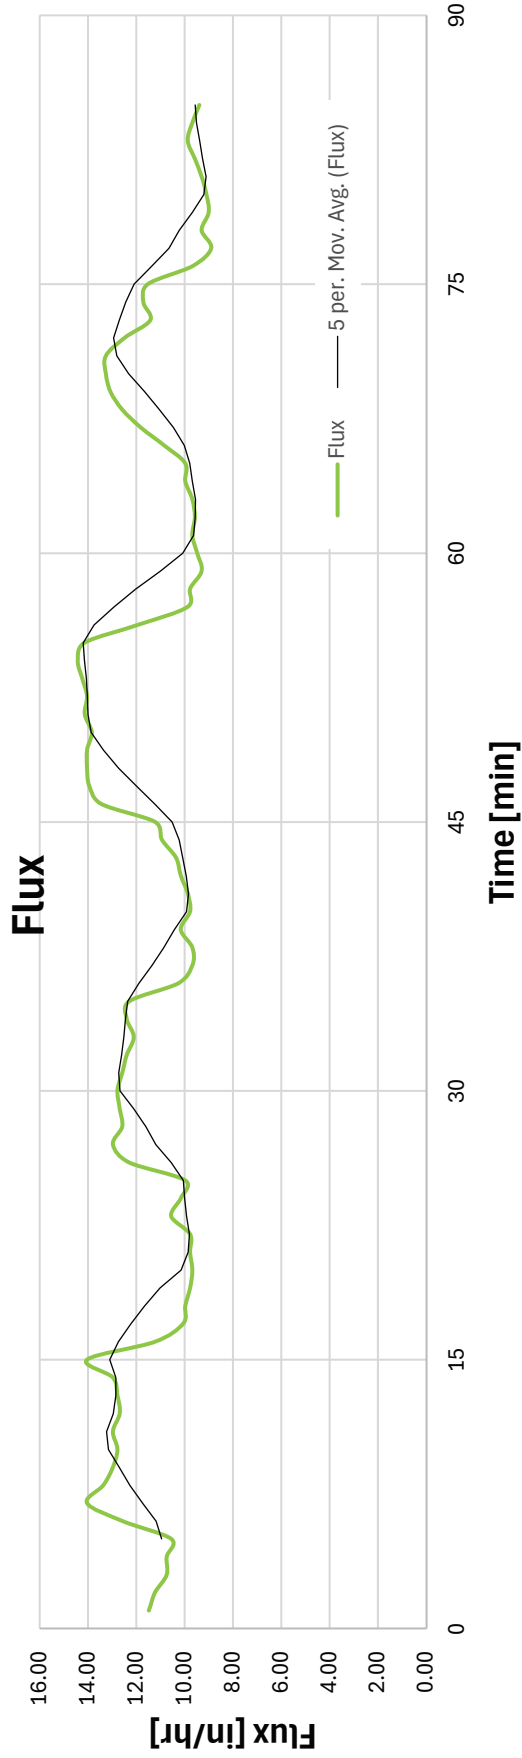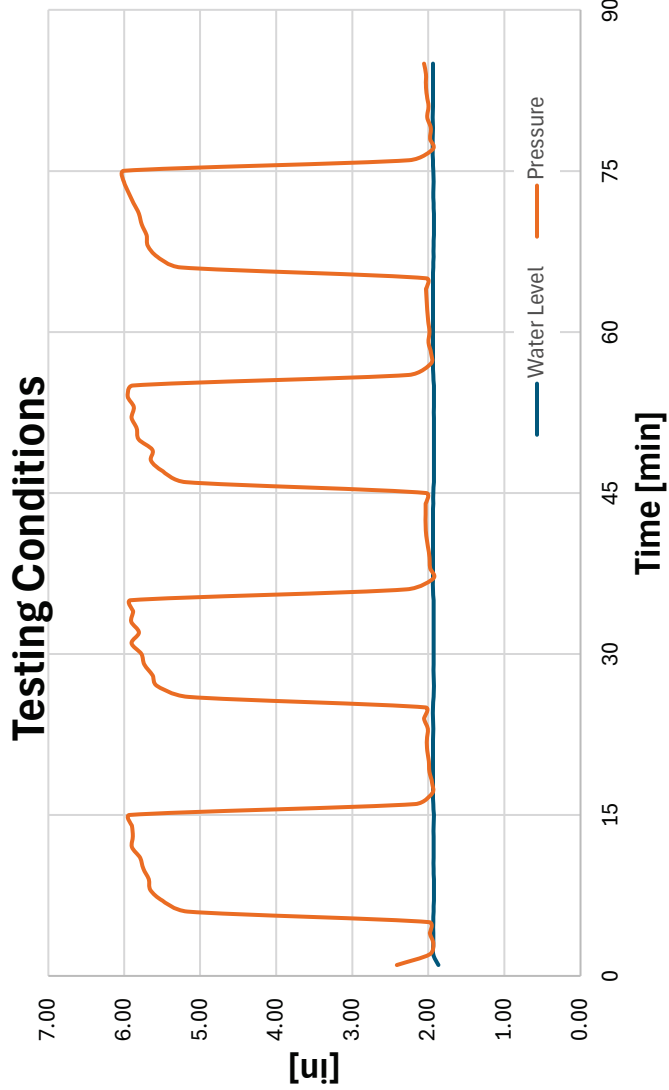

ASBESTOS ABATEMENT TECHNICAL SPECIFICATIONS – EFFECTIVE 1/25/23

PART 1 – GENERAL REQUIREMENTS

1.1 LOCATION

This asbestos abatement is to take place at: Pine MS, Demolition, Issued 1/21/26

1.2 DESCRIPTION

The work shall include the furnishing of all labor, tools, and equipment, material, transportation, ALL waste disposal fees and services to include waste characterization sampling costs and the performance of all operations required to properly provide the work. The Contractor will be supervised by District AHERA certified personnel or District Hired Asbestos Consultants and the abatement work will be coordinated through the Regulated Systems and Assessment department. The work shall also include obtaining required permits and notifying regulating agencies as required by all applicable state, local and federal laws and regulations for the work to be performed. Notification fees and disposal manifest fees are to be paid by the Contractor. Contractors are reminded that non-friable asbestos projects may not require regulatory notification, but non-friable materials that have been made friable in the opinion of the regulatory agency require notification. Mastics removed with buffers require notification. It is the responsibility of the Contractor to determine if regulatory notification is required and any monetary citations that result from failure to notify or improperly done notifications will be fully the responsibility of the Contractor. Should the District be named in addition to the contractor, due to a Contractor's failure or improper notification, the contractor shall be required to reimburse legal fees to defend the District, as well as the cost of any monetary citation that results. The work shall also include the cleanup and removal from the site of all debris resulting from the operations performed. Waste disposal of all materials removed from the site shall be performed in a manner consistent with these specifications and all applicable regulations and the Contractor is required to complete properly and pay for all waste characterization sampling costs. The Contractor shall be responsible for submitting the application for the waste disposal permit and the contractor will be responsible for the picking up and the payment of the fee for the permit. The Contractor will submit the waste application to the District prior to submittal to the Health Department for signature. It shall also be the Contractor's responsibility to take all necessary safety precautions and to furnish security barricades, and/or any safety measures as may be required to properly separate the abatement areas from the public. All taxes/fees associated with the disposal of asbestos containing wastes, regulated or not, shall be the responsibility of the abatement contractor.

As the District may decide to pay a third party consultant to supervise projects, the District would have to pay the consultant additional money or pay overtime to district employees for weekend and overtime work. The work schedule of this project will be set by the Construction Department Project Manager. If the contractor must work additional time or hours not identified in the initial schedule, due to the contractor's inability to man the job with enough workers, the District may require the contractor to reimburse the district for additional costs for consultants incurred by the District. **The Contractor will be required to staff this project with enough personnel to ensure completion within the required timeline.** The Contractor shall provide at all times sufficient and competent labor to carry on the work

properly and insure completion of each part in accordance with schedule and within the time agreed to. An employee of the Contractor or subcontractor, who is deemed incompetent, disorderly, or otherwise objectionable by the Owner, shall be removed promptly by the Contractor, and not re-employed on the work. Any employee of the Contractor that is observed that is not utilizing his personal protective equipment will be immediately removed from a project and not allowed on any other District projects. Should any disagreements result regarding the identification of the employee or his/her proper use of personal protective equipment, the determination of the District Regulated Systems Supervisor or District hired Consultant will be considered final and conclusive. The Contractors Asbestos Abatement Supervisors who allow employees to not utilize their personal protective equipment will be immediately removed from a project and not allowed on any other District projects. Contractors will be required to replace removed employees/Supervisors and no additional time will be allowed to complete the project.

When possible without the disturbance of asbestos-containing materials, it shall be the responsibility of the **OWNER** to remove and replace all loose and attached furniture, cabinets, bookcases, etc. before the project commences. The removal of these items, where removal impacts asbestos-containing materials, and re-hanging of doors that have to be removed because they impede removal will be the responsibility of the contractor.

The **OWNER** will be responsible for air sampling for the purpose of project clearance. The Contractor shall not include the cost associated with clearance sampling in his bid. The Contractor shall be responsible for all personal and area air monitoring required by regulation, the technical specifications or required by the Contractor's asbestos liability insurance carrier.

The **OWNER** shall be responsible for the cost associated with the initial air sample clearance requirements. If the initial sample analysis results do not pass for clearance, the Contractor will be responsible for the cost of all additional air sample analysis until clearance is achieved. In the case that a project requires the isolation of toilet facilities it shall be the responsibility of the Contractor to provide alternative facilities as needed, if no alternative facilities are available on-site. If the Contractor utilizes District toilet facilities, the Contractor will be required to maintain the cleanliness of the designated District toilet facilities.

The contractor will be required to assign enough personnel and equipment to complete all projects scheduled for completion during each site's normal work hours. Costs to provide access to facilities after normal work hours, due to a Contractor's inability to meet the schedule during normal hours will be passed on to the Contractor and deducted from a project's final payment.

There may be supplemental asbestos abatement specifications created by an outside asbestos consultant and provided to the Contractor to provide additional information. The Contractor must refer to all specifications provided in the bid package, and comply with all specification requirements. If there are any conflicts regarding asbestos abatement specification requirements, Contractors are required to comply with the most stringent requirement. Conflicts/disagreements regarding specification requirements will be settled based upon direction from the WCSSD ES&A Department AHERA Project Designer certified staff.

1.3 EQUIPMENT

If requested the Contractor shall provide proof acceptable to the District that Contractors has disposal is enough equipment to support this project. Delays of up to 48 hours are to be anticipated for TEM Laboratory analysis result turnaround and abatement project schedule will reflect this delay. Additional equipment needs may result and the Contractor will be required to have enough equipment to proceed with work as schedule in spite of delays in awaiting final clearance sampling.

1.4 ASBESTOS LIABILITY INSURANCE REQUIREMENTS

The Contractor will be required to written proof by way of an insurance certificate of a minimum of Five Million Dollar (\$5,000,000.) Occurrence Based Asbestos Environmental Risk Liability Insurance from a domestic Insurance company that has an A, A+ or A++ rating in Best's Insurance Guide, OAE. The Asbestos Abatement Contractor shall name the WCSD additionally insured on a primary and non-contributory basis for the contract term as well as any asbestos consultants the District may hire for job design and/or supervision and shall provide an insurance certificate specifically naming them as additionally insured, primary and stating that the policy cannot be cancelled in less than 30 days for any reason including non-payment.

1.5 LOCK OUT/TAG OUT PROGRAM

The Contractor will be required to comply with the Districts Lock Out/Tag out procedures. Requirements are available to contacting the WCSD safety officer.

1.6 WORK HOURS

The work schedule of this project will be set by the Construction Department Project Manager. Contractor must determine the work hours by reviewing the other contract documents and specifications or address these issues with the Project Manager so all Contractors are clear of the required abatement schedule prior to bidding on this project. These asbestos abatement specifications are not meant to set work hours or schedules rather the procedures to be used to abate asbestos containing materials within the district. The WCSD, ES&A department will be the entity ensuring the abatement specification are being properly being addressed by Contractors but the day to day scheduling and project specifics, not related to abatement procedures, will be administered by the Construction Department of WCSD.

SECTION 02110

ASBESTOS ABATEMENT: GENERAL

PART 1 - GENERAL

1.01 SCOPE OF WORK

- A. These specifications cover the removal of specific types of asbestos containing material for the Washoe County School District. Refer to the project drawing for exact abatement information and locations. The work may include the abatement of asbestos containing material (ACM) on floors. New flooring materials will be installed over abatement areas so mastic removal techniques employed by the abatement contractor are to be done so that installed flooring products are able to be warranted by the flooring manufactures. If the abatement contractor is being hired by a flooring contractor the abatement contractor must consult the flooring installer and ensure their employed removal techniques do not void any warranties for new installed products. It is quite possible that chemical mastic removers may not be able to be utilized to achieve this requirement. No power tools may be used to remove asbestos containing materials unless approved by the District and the applicable regulatory authority. All carpeting in the areas shall be removed and disposed of as ACM, as directed by the District. Work will require use of a negative air pressure system and depending upon personal air sampling may require Type "C" supplied air respirators. Transmission Electron Microscopy (TEM) or Phase Contrast Microscopy (PCM) will be used by the District to establish final airborne asbestos levels prior to acceptance of the work by the District; final levels of airborne asbestos fibers at the completion of the work shall be in accordance with AHERA Regulations (40 CFR Part 763).
- B. Polished Concrete and Concrete Grinding: The district may be grinding and or polishing concrete in scheduled areas after a flooring asbestos abatement project has been completed. In cases that polished concrete will be a part of the scope, **or concrete grinding will be required after abatement**, Contractors will **not** be allowed to utilize solvent mastic removers or any other method that liquefies the matrix of the mastic which could contribute to the mastic entering into cracks, and pores of the concrete. The exception to this would be the use of a fully HEPA vacuum shrouded techniques, such as water jet or hydro blasting. The intent of this requirement is that all mastic will be removed and no liquefied mastics will remain at the conclusion of work. If grinding of the concrete is required, it will happen after the final asbestos air clearance has passed and the asbestos abatement is complete. The poly containment that has been built, during the asbestos abatement phase, might be very helpful and cost effective if it were left in place for the concrete grinding contractor to use. So once the final clearance and abatement contractor has removed all signage, asbestos contaminated materials and the negative pressure machines, the grinding contractor may want to make arrangements with the abatement contractor to leave the poly containment up. All arrangements regarding the logistics of this agreement are up to the contractors' responsibility to determine. Contractors performing concrete grinding will be required to comply with District specifications regarding silica exposure during the grinding phase.

C. INTENT

1. These specifications are intended to describe all material, labor, and equipment necessary for asbestos material removal.
2. The listing or mention of any method of installation, erection, fabrication, or workmanship shall not operate to make the Contractor an agent, but shall be for the sole purpose of setting a standard of quality for the finished work; an alternate method may be approved in writing by the District if it results in quality equal to that intended by these documents, without increasing the District's liability. Unless an alternate method is approved, all work shall be in strict accordance with all methods of installation, erection, fabrication, and ownership listed or mentioned herein. In addition, while the methods are provided, the Contractor will be required to ensure any method utilized complied with all applicable regulations.
3. It is the responsibility of the Contractor to verify the square footage of asbestos containing material that needs to be removed on this project. The Contractor shall remove all asbestos-containing material from the areas as directed.

1.02 DESCRIPTION OF WORK

- A. Furnish all labor, licenses, notifications, payment of notification and waste manifest fees, permits, materials, services, insurance, associated taxes, and equipment to complete and dispose of all asbestos containing materials and asbestos-contaminated material as directed by the District. Base cove materials inhibit the removal process and trap contaminated materials, therefore all removable base cove materials must be removed as a part of the abatement process of flooring materials.
- B. CORRELATION OF DRAWINGS AND SPECIFICATIONS
 1. In general, the specifications will describe the "quality" of the work. The specifications are cooperative and supplementary; however, each item of work is not necessarily mentioned in the specifications. All work necessary to complete the projects so described is to be included in this Contract.
 2. In case of disagreement within the specifications, the better quality of the work shall be estimated and the matter drawn to the District's attention for decision and/or adjustment. Any work done by the Contractor without consulting with the District, when the same requires a decision, shall be done at the Contractor's risk.
 3. Omissions or Errors. If any omissions or errors in technical specifications are noted, or instructions at variance with the obvious intent of the document, it is the responsibility of the Contractor to call them to the District's attention before performing the work.

C. INTERPRETATION OF "OR EQUAL"

1. The use of trade names, with a notation such as "or equal" in these specifications is to establish quality required; there is no attempt to limit competitive bidding, but, in like manner, the quality specified will be rigidly maintained.
2. The words "approved", "equal to", "as directed". etc., are interpreted and will be taken to mean "to the satisfaction of the District."

D. UTILITIES (each of the following apply to this project as stated, unless otherwise noted in the project documents.)

1. Water - Existing service is available for the Contractor's use.
2. Electrical Service
 - a. Existing service is available for the Contractor's use.
 - b. The Contractor shall be responsible for furnishing necessary light bulbs, temporary lighting, temporary power stations, GFI outlets and extension cords as may be essential to the execution of their respective branches of the work. In addition, for extensions of lines to sheds or to power tools and remote areas which cannot be reached with extension cords.
 - c. The Contractor shall be responsible for replacement cost of transformers, panels, circuit breakers and any other item of electrical equipment and installation thereof which is destroyed or broken as a result of or during the course of the Contractor's abatement activity.
3. Utility charges for electric power and water service will be paid by the Owner.

E. GUARANTEE

1. The Contractor shall, in case of work performed by his Subcontractors and where guarantees are required, secure warranties from said Subcontractors and deliver copies of same to the District upon completion of the work and prior to final retention payment.
2. All portions of the work shall also be maintained in perfect condition during this period. Such written guarantees as may be requested shall be submitted in duplicate at the completion of the work. These will be supplementary to and not in any way canceling specific guarantees which apply to various portions of the work.
3. If, in the Contractor's opinion, any work that is called for in the specifications in such a manner as to make it impossible for him to produce and guarantee a first-class piece of work, he shall refer the same to the District in a timely manner before proceeding.

1.03 DEFINITIONS

A. GENERAL TERMINOLOGY FOR ASBESTOS ABATEMENT

1. Owner - Washoe County School District, hereinafter referred to as the Owner, or the District, or the authorized representative of the Owner, or the District's consultant.
2. Authorized Visitor - Any visitor to the site whose visit has been authorized by the District.
3. Asbestos - The term asbestos includes chrysotile, amosite, crocidolite, tremolite, anthophyllite, and actinolite. Materials are considered to contain asbestos if any amount of asbestos is present.
4. ACM - Asbestos-containing material(s).
5. Visible Asbestos - Visible Asbestos Containing Material
6. Abatement - Procedure to control fiber release from asbestos-containing building materials. Includes encapsulation, enclosure and removal.
7. Removal - All herein specified procedures necessary to strip all ACM from the designated areas and to dispose of these materials at an acceptable site. **The preferred method of removal of flooring material mastic is by wet method utilizing a chemical mastic remover.**
8. Work Area - A room or location in which ACM is indicated to be removed by this Contract.
9. Containment Area - A work area or zone which is prepared with plastic sheeting, barriers, negative air, etc., for asbestos abatement work.
10. Enclosure - All herein specified procedures necessary to completely enclose all ACM behind airtight, impermeable, permanent barriers.
11. Encapsulation - All herein specified procedures necessary to treat ACM with an encapsulant to control the possible release of asbestos fibers into the ambient air.
12. Encapsulant (Sealant) - A liquid material which can be applied to ACM and which controls the possible release of asbestos fibers from the material either by creating a membrane over the surface (bridging encapsulant) or by penetrating into the material and binding its components together (penetrating encapsulant). Any encapsulant installed must be compatible with any new products that will be installed over the encapsulated such as flooring products.
13. Air Monitoring (Air Sampling) - The process of measuring the fiber content of a specific volume of air in a stated period of time.

14. Area Monitoring - Air monitoring of fiber concentrations within the asbestos control area and outside the asbestos control area which is representative of the ambient airborne concentration of fibers.
15. Personal Monitoring - Air monitoring of fiber concentrations within the breathing zone of an employee.
16. HEPA Filter - A High Efficiency Particulate Air (HEPA) filter capable of trapping and retaining 99.97% of particles greater than 0.3 micron in size.
17. Negative Air Pressure System - A local exhaust system capable of maintaining a minimum pressure differential of minus 0.03 inch of water gauge in work area relative to adjacent areas. Documentation of negative air pressure is mandatory.
18. Negative Air Machine (NAM, "HOG") - A self-contained local exhaust machine utilized in a negative air pressure system. This equipment must use HEPA filters when used in asbestos work areas to collect and retain asbestos fibers.
19. HEPA Filter Equipment - Vacuuming equipment, which uses HEPA filters capable of collecting and retaining asbestos fibers. Filters shall be of 99.97% efficiency for retaining fibers of 0.3 micron or larger in size.
20. Surfactant - A chemical wetting agent added to water to improve penetration.
21. Amended Water - water to which a surfactant has been added.
22. Removal Encapsulate - a penetrating encapsulate specifically designed for removal of asbestos-containing materials rather than for on site encapsulation.
23. Chemical Remover - A pre-mixed chemical-penetrating agent designed specifically for removal of asbestos-containing material.
24. Airlock - A system for permitting ingress or egress without permitting air movement between a contaminated area and an uncontaminated area, typically consisting of two curtained doorways.
25. Curtained Doorway - Device to allow ingress or egress from one room to another while permitting minimal air movement between the rooms
26. Decontamination Facilities - A series of connected rooms, with doorways between any two adjacent rooms, for the decontamination of workers or of materials and equipment. The facility minimally consists of a clean room, a shower room, and an equipment room.
27. Clean Room - An uncontaminated area or room, which is part of the worker decontamination facility, with provisions for storage of workers' street clothes and clean or unused protective equipment.

- 28. Shower Room - A room between the clean room and the equipment room in the worker decontamination facility, with hot and cold running water, soap, shampoo, and suitably arranged for complete showering during decontamination.
- 29. Equipment Room - A contaminated area or room that is part of the worker decontamination facility, with provisions for storage of contaminated clothing and equipment.
- 30. Wet Cleaning - The process of eliminating asbestos contamination from building surfaces and objects by using cloths, mops, or other cleaning tools which have been dampened with water, and by afterwards disposing of these cleaning tools as asbestos-contaminated waste.
- 31. Water Filtration System - A local water-filtering system capable of trapping and retaining 99.9% of asbestos fibers greater than 5 micron in size.
- 32. Fixed Object - A unit of equipment or furniture in the work area which is not removed from the work area. To include chalk boards, bulletin boards, TV stands etc.
- 33. Movable Object - A unit of equipment or furniture in the work area, which can be feasibly removed from the work area without disassembly.
- 34. MSDS - Material Safety Data Sheet - OSHA Form 20 or equivalent form containing health hazard information about chemical products.
- 35. NESHAPS - The National Emission Standards for Hazardous Air Pollutants (40 CFR Part 61).
- 36. NIOSH - National Institute for Occupational Safety and Health.
- 37. OSHA - Occupational Safety and Health Administration.
- 38. EPA - Environmental Protection Agency.
- 39. ASTM - American Society for Testing and Materials.
- 40. ULI - Underwriters Laboratories, Inc.
- 41. Chemical Mastic Remover - A non-flammable solvent manufactured especially for the removal of mastic materials. **The flash point of the mastic remover used on District projects must be no less than 140 degrees Fahrenheit.**

PART 2 - APPLICABLE STANDARDS AND GUIDELINES

2.01 REFERENCE DOCUMENTS AND RESOURCES

- A. All work covered by these regulations shall be performed in accordance with all applicable federal, state, and local regulations, standards, and codes governing asbestos abatement, transportation, and disposal. The current issue of each document shall govern. Where conflict among requirements or with these specifications, the more stringent requirements shall apply. Requirement shall include but not be limited to:
- B. Department of Transportation
 - Title 49 CFR 172 – Special Provisions, Hazardous Materials Communications, Emergency Response Information and Training requirements.
 - Title 49 CFR 173 – General Requirements for Shipments and Packaging.
- C. Environmental Protection Agency (EPA)
 - Title 40 CFR, Part 763, Asbestos Containing Materials in Schools (AHERA)
 - Title 40 CFR 61, Subparts A & M – National Emission Standard for Asbestos (Neshaps)
 - Title 40 CFR, Part 763 – Revised Model Accreditation Plan
- D. Federal Occupational Safety and Health Administration (OSHA)
 - Title 29 CFR 1910.20 – Access to Employee Exposure and Medical Records
 - Title 29 CFR 1910.38 – Emergency Procedures
 - Title 29 CFR 1910.134 – Respiratory Protection
 - Title 29 CFR 1926.20 – General Safety and Health Provisions
 - Title 29 CFR 1926.21 – Safety Training and Education
 - Title 29 CFR 1926.23 – First Aids
 - Title 29 CFR 1926.24 – Fire Protection
 - Title 29 CFR 1926.25 – Housekeeping
 - Title 29 CFR 1926.28 – Personal Protective Equipment
 - Title 29 CFR 1926.51(f) – Washing Facilities
 - Title 29 CFR 1926.55 – Gases, Vapors, Fumes, Dusts, and Mists
 - Title 29 CFR 1926.56 – Illumination
 - Title 29 CFR 1926.57 – Ventilation
 - Title 29 CFR 1926.59 – Hazard Communication Standard
 - Title 29 CFR 1926.103 – Respiratory Protection
 - Title 29 CFR 1926.300, 301, 302 – Hand and Power Tools
 - Title 29 CFR 1926.451 – Scaffolding
 - Title 29 CFR 1926.500, 502, 503 – Fall Protection
 - Title 29 CFR 1926.1101 – Asbestos Standard for the Construction Industry

- E. Nevada Division of Environmental Protection (NDEP)
- NAC 444.965 to 444.976 – Sanitation of Asbestos
- F. Nevada Occupational Safety and Health Enforcement Section (OSHES)
- NAC 618.850 to 618.907 – Abatement of Asbestos, General Provisions
 - NAC 618.910 to 618.948 – Abatement of Asbestos, Licensing and Accreditation to Perform Services
 - NAC 618.950 to 618.962 – Abatement of Asbestos, Performance of Activities for Abatement
 - NAC 618.970 to 618.986 – Abatement of Asbestos, Disciplinary Action
- G. Washoe County District Health Department, Environmental Health Services Division. (WCHD)
- 030107A to 030.107C – District Board of Health Regulations Governing Air Quality Management (regarding asbestos)
 - 030.184 to 030.185 - District Board of Health Regulations Governing Solid Waste Management
- H. STATE AND LOCAL REQUIREMENTS
1. The Contractor shall comply with the State of Nevada, Division of Occupational Safety and Health Regulations for construction and handling of asbestos. All Contractor personnel will have the applicable Nevada OSHES card on their person at all times during the completion of the project. Personnel will be required to present the license to District personnel upon request. Personnel without their Nevada OSHES card, or with unreadable or mutilated cards, or expired cards will not be allowed to work on the project until a readable, unexpired card is produced.
 2. The Contractor shall comply with the Federal Environmental Protection Regulations pertaining to handling and disposal of asbestos-containing materials as well as the State of Nevada and any local governmental agencies which have delegated responsibility for the administration and enforcement of NESHAPS and other federal regulations.
 3. The Contractor shall comply with all requirements of the EPA approved landfill which is selected as the disposal site.
- I. OTHER REQUIREMENTS
- ANSI - American National Standards Institute: ANSI Z9.2 Fundamentals Governing the Design and Operation of Local Exhaust Systems.
- J. The Contractor shall comply with said regulations, requirements, and standards (noted in B through I) and require and be directly responsible for compliance therewith on the part of his agents, employees, and subcontractors; and shall directly receive and be responsible for all citations, assessments, fines or penalties which may be incurred by reason of his agents, employees, or subcontractors failing to so comply.

PART 3 - REQUIRED DOCUMENTATION

3.01 SUBMITTALS AND NOTICES

- A. PRIOR TO COMMENCEMENT OF WORK, ALL THE FOLLOWING MUST BE SUBMITTED TO THE WCSD, ES&A DEPARTMENT
1. Notification in writing of proposed asbestos work, with copy to the WCSD, ES&A Department, the EPA Regional Office, OSHA or OSHA Regional Office, local air pollution agency, and local authority with responsibility for enforcement of occupational health and safety regulations and enforcement of NESHAPS regulations and with jurisdiction in the State in which this project is located, not fewer than ten (10) working days before work commences on this project. Courtesy notifications will be submitted on **all** projects regardless of the regulatory requirement.
 2. Submit proof satisfactory to the WCSD, ES&A Department that all required permits, site locations, and arrangements for transport and disposal of asbestos-containing materials, supplies and the like have been obtained.
 3. Submit documentation to the WCSD, ES&A Department indicating that all employees have had medical examinations (See Section 02110, PART 3, 3.01, B, 6) and instruction on the hazards of asbestos exposure, use of protective clothing, on use of showers, on entry and exit from work areas, on work procedures and protective measures, and on all aspects of 29 CFR 1910.134 (See also Section 02130, PARTS 3 and 4).
 4. Submit documentation to the WCSD, ES&A Department that fifty (50) percent of the work force (exclusive of job foremen, superintendents, etc.) have at least one year's experience in asbestos abatement work for any employee not already approved and verified.
 5. Submit to the WCSD, ES&A Department documentation that all superintendents, and supervisors have been certified as supervisors for at least two (2) year's and possess two (2) years' experience supervising asbestos abatement projects in that capacity for any employee not already approved and verified.
 6. Submit documentation that **all** of the work force members are licensed by the State of Nevada in the field of asbestos control. Personnel will be required to present the license to District personnel upon request. Personnel without their Nevada OSHES card, with unreadable or mutilated cards, or expired cards will not be allowed to work on the project until a readable unexpired card is produced.
 7. Submit documentation that each negative air machine and HEPA vacuums have been "thermally DOP tested" by a "third party" testing agency within a 6 month period prior to the start of each project. The "third party" testing must be conducted by a testing agency with its own testing equipment and may have no relationship with the contractor. The District's decision regarding the issue of when a testing agency meets the "third party"

requirement will be regarded as final and conclusive. The Contractor will be required to submit DOP test result certification for each unit prior to its use. The DOP testing company will be required to strictly comply with the manufacture procedures and testing media. The District may require access to review the DOP testing conducted during the contract period. **Any negative air machine or vacuums that are to be exhausted outside of a negative pressure enclosure must be DOP tested on-site prior to the start of any project. In addition equipment inside a containment larger than 2000 square feet will require on-site DOP testing of all negative air machines and vacuums prior to the start of the project.** Contractor will be required to add this delay for DOP testing into the project schedule and supplement the workforce accordingly to maintain the required abatement schedule.

8. Submit documentation that each negative air recording device (manometer) has been calibrated within 12 months prior to the start of each project.
 9. Various manufacturers' information, including MSDS's, for approval, prior to its use on any project. In addition to submitting a copy to the ES&A department, Contractors will also be required to provide to the site's administration office and the Site Coordinator (head custodian) one complete copy of all MSDS's for all chemicals used on site.
 10. Proof of insurance coverage prior to the start of each project.
 11. Submit documentation from the Contractors asbestos liability insurance company, information on all area and personal area monitoring requirements. A complete copy of the insurance policy including any riders must be provided.
 12. Submit documentation to the District indicating that all employees have taken the required AHERA training for the type of work they will be performing. Legible copies of each employee's initial training class and copies of the most recent refresher must be submitted. All employees will be required to have in their possession when performing abatement work the original copies of the initial training and refresher training certificates. District inspectors will review certificates in the field. Personnel without their AHERA training certificates, with unreadable or mutilated certificates, or expired certificates will not be allowed to work on the project until a readable initial or unexpired refresher certificate is produced.
- B. The following procedure is to be implemented in an effort to reduce the time and cost to submit worker/employee training certs, Nevada State license, and physical documentation, items #3, #6 and #12 listed above. The required compliance will reduce the time the Contractor must put forth submitting training/physical documents as well as reduce the time it takes to review and approve the documents submitted. Contractors **will not** submit duplicate documentation to the ES&A department or representatives in the field that the ES&A department already has on file. Contractor can request a complete list of documents the ES&A department has on-file by calling the ES&A department at 851-5675 and one will be provided.

1. **At least two weeks prior to the start of the project**, contractor shall provide all worker/employee training certs and physical documentation for employees not already in the WCSD training database, to the ES&A Department at 7495 South Virginia Street, Reno, Nevada. To do this electronic copies will be provided through e-mail to the ES&A department Administrative Secretary. Contact the ES&A department Administrative Secretary. At 851-5675 if you do not their e-mail address. The ES&A Department will review the submitted training documentation and pre-approve workers and supervisors so they can work on the assigned WCSD project.
 2. New workers added to the project after the start of the project will be approved by the ES&A department within one 8 hour period of the standard Monday thru Friday normal work schedule. Certification submittal will be serviced by the ES&A Department on a first come, first served basis. Delays to review the documentation will be anticipated and taken into account on any project schedule developed.
 3. Workers or technicians will not report to the job site until they have been added to the ES&A database and properly documented on the contractors training report which is provided to ES&A or lead supervisory consulting staff in the field. ny way that requires certification on that project.
 4. Contractors should request and will be provided a copy of the most current WCSD Company Training Report for their company which will identify training and physical documentation on file with WCSD for each employee. This database should be kept current by perspective bidders by providing to the ES&A department any new documentation when it is received for their employee so no delays are encountered due to a contactor not keeping this companies documentation current. Do not wait till you get a bid to provide updated data for your employees otherwise delays can occur.
 5. ES&A staff in the field or environmental lead consulting staff will not be allowed to let anyone work or show up to the job site of they are not up to date on their documentation as identified on the WCSD Company Training Report.
- C. The Contractor shall submit to the WCSD, ES&A Department, upon request, any other information the District may require, including, but not limited to, the following:
1. Weekly work schedule.
 2. Type and brands of materials for worker protection.
 3. Method of application and materials to be used.
 4. Medical examination results of all employees (OSHA 1910.1001), including chest roentgenogram, pulmonary function and forced expiratory volume at one second (Contractor is responsible for obtaining the appropriate medical releases).
 5. Schedule for changing filters in negative air pressure system and water filtration system.
 6. Copies of all OSHA Form 101 or equivalent accident/injury/incident reports.

- D. The Contractor shall submit directly to the WCSD, ES&A Department, **not Capital Projects Construction personnel**, or the Districts Consultant, upon each jobs completion And prior to final invoice submittal, a complete original documents job package including the following, **this is in addition to any other contract required documentation or documentation requested by others like asbestos consultants:**
1. Asbestos Removal Certification Letter signed and dated by the Contractors representative with language certifying that all asbestos materials have been properly removed in accordance with all Federal, State and Local regulations.
 2. Asbestos insurance certificates
 3. Manometer documentation that records air pressure differential between work areas and external air).
 3. Copies of all daily manpower, work logs, and containment sign in logs indicating area(s) and type of work performed.
 4. An original copy of all certifications of disposal.
 5. Copies of permits.
 6. Copy of the submitted notifications or courtesy notifications
 7. Personal air sampling logs and an original air sampling results of each personal air sample taken on the project. The submitted log and sample results must include all the required data listed under air monitoring, Section 02120, part 2 of the technical specifications on page 23 and 24. The submittal of all personal sampling data identified above is in addition to the submittal of daily sample logs.
- E. It is the Districts intention that the Contractors are responsible for supplying to the WCSD ES&A Department all Contractor generated documents. WCSD District-hired asbestos abatement consultants will be required to supply the following documents as a minimum, to the WCSD ES&A Department, at the end of the project and prior to final billing. The cost for development and submittal of the following is to be included in the asbestos consulting cost estimates provided to WCSD. Any costs for asbestos consultants to gather and/or submit a duplications of Contractor items listed above is not to be added to the Consultant's cost estimate. The District will not pay for this service twice, as the document submission of Contractor documents will be included in a Contractor's bid.
1. Summary letter explaining what was done, with a certification statement that observed work was done in accordance with Contract Specifications.
 2. Drawing identifying what was done with post abatement notes, with information as required to identify all abatement work done.
 3. Consultant's Daily logs documenting what was done, notes and narratives of the daily progress of the Contractor, and the steps taken to enforce contract specifications. Important project milestones should be addressed, as well in these daily logs, and pictures are encouraged.

4. Clearance air sampling maps identifying the outline of the abatement containment, date that the samples were taken, times that pumps were turned on and off, and flow measurements for each set of clearance air samples.
 5. Copy of each clearance air sample laboratory chain of custody forms.
 6. A copy of each clearance air sample laboratory results.
 7. Area air sampling maps identifying the location samples were taken, date that the samples were taken, times that pumps were turned on and off, and flow measurements for each set of area air samples.
 8. Copy of each area air sample laboratory chain of custody forms.
 9. A copy of each area air sample laboratory results.
 10. Bulk sampling map(s) identifying the locations any bulk samples were taken (if applicable).
 11. Copy of any bulk sample laboratory chain of custody forms (if applicable).
 12. A copy of each bulk sample laboratory results (if applicable).
- F. The Contractor will submit daily by fax or e-mail to the WCSD, ES&A Department a copy of a daily air monitoring log with the numbers of all air monitoring cassette taken that day and the location taken or activity conducted by the personnel wearing the sample. A copy of each projects sample logs will not be acceptable. The daily sampling data listed above must be combined from all projects and listed on one daily air-monitoring log.
- G. The Contractor shall have his laboratory e-mail or fax within **48 hours** of the date the sample was taken final laboratory result documents for air monitoring to the WCSD, ES&A Department. No hand written result report will be allowed. The laboratory reports will reference the air monitoring cassette's factory assigned number and the personal air monitoring results must be properly applied to an 8 hour time weighted average. Failure to submit results within the required 72 hour period may result in the District temporarily stopping the applicable abatement projects until results are received. Continued failure may also result in the termination of this contract.
- H. The contractor may only invoice for a percentage of the project as agreed upon by the WCSD Project Manager & Contractor at the completion of work. but prior to submitting the final complete job package to the WCSD, ES&A Department at the Contrator discretion. The remaining agreed upon % may not be invoiced, and will not be authorized for payment until a complete job package has been submitted to the WCSD, ES&A Department and the completed package has been reviewed for correctness and accepted and all restoration of damage has been completed.

- I. The Contractor will submit **daily** by fax or e-mail to the WCSD, ES&A Department an activity log with the location that contractor conducted activities that day, with a complete listing of workers assigned to each project.
- J. Upon submittal, job packages will be reviewed for completeness by the WCSD, ES&A Department. In the event that a job package must be returned more than once, due to omissions or corrections, the contractor shall deduct a \$200.00 processing fee from the projects final invoice, one fee per each occurrence after the first that the WCSD ES&A Department, district consultant or WCSD project Manager must contact the contractor due to omissions or errors.

PART 4 - SPECIAL PROCEDURES

4.01 ACCEPTANCE CRITERIA

- A. Before any building or section of any building can be occupied by any personnel without respiratory protection, the level of airborne fibers must be less than or equal to the AHERA clearance level.
- B. After the final cleaning, projects will be cleared by laboratory analysis of 5 air monitoring cassettes taken by the Owner, or Owner representative, inside the containment using aggressive methods. The analysis of cassettes from projects under 160 square feet will be analyzed by Phase Contrast Microscopy (PCM), NIOSH 7400. Projects over 160 square feet will analyzed by Transmission Electron Microscopy (TEM). Acceptable clearance levels for PCM analysis is all samples must be less than or equal to .01 fibers/cc. The Acceptable clearance level for TEM analysis is the average of the 5 samples taken inside the containment must be equal to or less than 70 asbestos structures per square millimeter. Fiber levels outside of the containment **cannot** be deducted from samples inside the containment to meet clearance criteria. It is the Contractor's responsibility to filter make-up air if so deemed necessary. Failure to filter a containments make up air will not relieve the Contractor from reimbursing the District for additional clearance samples that exceed clearance levels and fibers from outside the containment are suspected.
- C. In the event that the initial clearance samples do not meet with the above protocol for air sampling clearance, the Contractor shall bear all costs required to perform additional sampling.
- D. The District or Districts hired asbestos consultant will only perform as many air clearances as time allows. All attempts will be made to accommodate all requested requests for air clearance but the Contractor will be required to anticipate this requirement. Any delays or equipment tie ups due to the Contractors requiring more clearance samples then time allows on any given District work day is solely the responsibility of the Contractors and no additional fees will be paid to the contractor by the District. The Contractor will be required to have enough equipment available to maintain the required schedule in spite of any delays due the contractor requiring more samples then time allows. Locations requiring clearance sampling must be scheduled with the District one (1) day in advance by mail or fax. The containment must be ready for clearance sampling by 12:00 PM or earlier the day the samples are scheduled to be taken or the samples will be taken the next day. Contractor will anticipate an up to a 48 hour delay in receiving from the District TEM laboratory results.

4.02 STOPPING THE WORK

- A. If, at any time, the WCSD, ES&A Department decides that work practices are violating pertinent provisions of the Contract, endangering workers, innocent bystanders, or endangering District facilities, they will immediately notify the Contractor in writing that operations shall cease until corrective action is taken and the Contractor shall take such corrective action before proceeding with the work.
- B. If, at any time, the negative air pressure system is not operating in compliance with Sections 02120, PART 3, 3.02 and 02140, PART 1, 1.01H, and/or units are non-operational, operations shall cease until corrective action is taken and the Contractor shall take such corrective action before proceeding with the work.
- C. Delays caused by inappropriate work practices as noted in 4.02A or 4.02B (Section 02110, PART 4) and/or excessive airborne fiber concentrations (defined as concentrations in excess of 0.2 fibers/cc, TWA) shall be at the Contractor's expense. No later claims for extra compensation which result from action taken under 4.02A, 4.02B or 4.02C (Section 02110, PART 4), or other delays caused by the Contractor failure to comply this Contract specifications will be recognized by the District.
- D. In case of disagreement between the District and the Contractor regarding the analysis of any air monitoring data, either personal or area, the results of the District will be regarded as final and conclusive.

4.03 SITE SECURITY

- A. The work area is to be restricted only to authorized, trained, and protected personnel. These may include the Contractor's employees, employees of subcontractors, District employees and representatives, State and local inspectors and any other designated individuals. The Contractor is responsible to ensure that the security of the building is not diminished and install all outside negative air machine exhaust ports in a secure manner. Failure to provide adequate security measures will leave the Contractor responsible to loss or damage of property if it is determined that access was gained through an inadequate security measure employed by the Contractor. A list of authorized personnel shall be established prior to job start and posted in the clean room of the worker decontamination facility and in the Contractor's office. The Contractor will not restrict access to District asbestos personnel to any asbestos containment at any time.
 - 1. Contractor shall be notified by the District of any other authorized visitors prior to their entry to the job site.
- B. Entry into the work area by unauthorized individuals shall be reported immediately to the District by the Contractor.

- C. A log sheet shall be maintained in the clean-room area of the worker decontamination system or Contractor's office. Anyone who enters the work area must record name, affiliation, time in, and time out for each entry (See Section 02140, PART 1, 1.04G).
- D. Should any keys that have been signed out to the Contractor become lost and cannot be found, the Contractor may be responsible for all cost associated with re-keying all locks at the site that the lost key opened.

4.04 EMERGENCY PLANNING

- A. Emergency planning and procedures shall be developed by the Contractor prior to abatement initiation and agreed to by the Contractor and District.
- B. Emergency procedures shall be in written form and prominently posted in the clean change area and equipment room of the worker decontamination area. All employees must read and sign these procedures to acknowledge receipt and understanding of work site layout, location of emergency exits and emergency procedures.
- C. Emergencies may arise during the progress of work which may require special effort or require extra shifts of personnel to continue the work beyond the normal working hours. Be prepared in case of such emergency to do all necessary work promptly, at no additional cost to the District.
- D. The Contractor shall file with District the names, addresses and telephone numbers of local personnel who can be contacted at any time in case of emergency. These persons must be fully authorized and equipped to correct unsafe conditions on short notice.
- E. The Contractor shall provide the District with means to contact the Contractor or his representative, available 24 hours a day, in the case of emergencies while asbestos projects are in progress. Acceptable means would be a home or office phone plus a cell phone or beeper for when the Contractor is out of the home or office. Vehicle phone will not be acceptable. If the Contractor assigns this responsibility to one of his employees, the employee must have authorization and the ability to perform any emergency response requested.

4.05 PRE-CONSTRUCTION MEETING

- A. The Contractor shall attend as specified a pre-construction job meeting at a time agreed upon by the Contractor and the District. Attending this meeting will be representatives of the District who will actually participate in the District's asbestos project monitoring program. The preconstruction meeting may be held via the telephone at the District's option. This meeting may be waived at the District's discretion.
- B. At this meeting or prior to starting work, the Contractor shall provide all submittals as required in Section 02110, PART 3. They shall be prepared to discuss the following information:

1. Preparation of work area.
2. Personal protective equipment including respiratory protection and protective clothing.
3. Employees who will participate in the project, including delineation of experience, training, and assigned responsibilities during the project.
4. Decontamination procedures for personnel, work area and equipment.
5. Abatement methods and procedures to be utilized.
6. Required air monitoring procedures.
7. Procedures for handling and disposing of waste materials.
8. Procedures for final decontamination and clean-up.
9. Detailed work and performance schedule.
10. Emergency procedures.

SECTION 02120

MATERIALS AND EQUIPMENT

PART 1 - GENERAL

- 1.01 It should not be inferred that all materials, tools and equipment listed in Part 2 are required or that all required materials, tools and equipment necessary are listed herein.

PART 2 - MATERIALS

- 2.01 Deliver all materials in the original packages, containers or bundles bearing the name of the manufacturer, the brand name, and labeling as required by 29 CFR 1910.1200.
- A. Store all materials subject to damage off the ground, away from wet or damp surfaces, and under cover sufficient to prevent damage or contamination.
 - B. Damaged or deteriorating materials shall not be used and shall be removed from the premises. Material that becomes contaminated with asbestos shall be disposed of in accordance with the applicable regulations.
- 2.02 Polyethylene sheeting of a **true** 4 mil and 6 mil thickness unless otherwise specified, clear in color and in sizes to minimize the frequency of joints. All Polyethylene sheeting will be **Fire retardant**.
- 2.03 Polyethylene bags, properly labeled, of a **true** 6 mil thickness, clear in color, for disposal of asbestos debris.
- 2.04 Tape - capable of sealing joints of adjacent sheets of plastic sheets and for attachment of plastic sheet to finished or unfinished surfaces of dissimilar materials and capable of adhering under dry and wet conditions, including use of amended water, chemical removers, or removal encapsulant.
- 2.05 Surfactant (wetting agent) - shall consist of 50% polyoxyethylene ester and 50% polyoxyethylene ether, or equivalent and shall be mixed with water to provide a concentration of 1.25 kg/cubic meter of water.
- 2.06 Chemical Remover - suitable to aid in removal of ACM such as EPA 55 or equivalent.
- 2.07 Removal Encapsulant - suitable to aid in removal of ACM such as Asbestite 1000, Serpiflex Shield #4, BWE 5000, or equivalent; the removal encapsulant shall act as its own solvent and be capable of binding and encapsulating individual asbestos fibers.
- 2.08 Impermeable containers (Drums) - suitable to receive and retain any asbestos-containing or contaminated materials until disposal at an approved site. (The containers shall be labeled in accordance with OSHA Regulations 29 CFR 1910.1001).

- 2.09 Warning labels and signs - as required by Regulation.
- 2.10 Encapsulant - Penetrating type, such as Asbestite 2000, American Coatings' Cable Coating 22p, SK 13-1C, BWE 3000, or equivalent. The encapsulant should have a coverage of 80 square feet per gallon and shall be compatible with new applications of flooring mastic. The encapsulant **must** be **clear** in color.
- 2.11 Encapsulant - Bridging type, such as American Coating FNE High Temperature Sealant, Ocean 666, or equivalent. Bridging encapsulant shall have a coverage of 25 square feet per gallon. Any encapsulant installed must be compatible with any new products that will installed over the encapsulate such as flooring products.
- 2.12 Spray Poly - Spray applied water resistant film with minimum coverage of 16 mil thickness when wet, such as Isotek Spray Poly or equivalent.
- 2.13 Other Materials - provide all other materials as specified in drawings; also, other materials such as lumber, nails, and hardware, which may be required to construct and dismantle the decontamination area and the barriers that isolate the work area.
- 2.14 Chemical Mastic Remover - A non-flammable solvent manufactured especially for the removal of mastic materials such as Control Low Odor, Sentinel 747, or equivalent. The flash point shall be no less than 140 degrees Fahrenheit.

PART 3 - TOOLS AND EQUIPMENT

- 3.01 Provide suitable tools for asbestos removal. The minimum acceptable amount of equipment to support this contract is estimated at 4 recording manometers, 4 standard incline manometers, 4 shower and water filter units, and twenty four 1500 cfm negative air units. This is an estimate of the minimum equipment and additional equipment may be required to comply with Contract Specifications and Documents.
 - A. If the Contractor is unable to keep up with the requested work schedule due to the lack of required equipment or inoperable equipment, the District reserves the right to purchase or rent equipment which will then be supplied to the Contractor. The Contractor will then be responsible to reimburse the District for the cost associated with the rental or procurement. The District would only exercise this option in the event the Contractor fails to take reasonable steps on his own to repair his own equipment or rent or procure equipment necessary to keep up with the requested schedule.
 - B. Under no circumstance will contaminated tools or equipment, be placed inside of a District room outside of a containment. Contaminated tools and equipment will be sealed in impermeable plastic bags (minimum of six-mil thick) and **immediately** transported into the containment from the transporting vehicle directly into a containment that has already had its critical barriers completed and is under negative pressure. This includes equipment or tools that is placed in bags or sealed in plastic.

- 3.02 Negative Air Pressure System - a negative pressure must be established in the work area by means of a local exhaust system. The equipment shall exhaust through a **three** or more stage HEPA filtration system to the outside of the work area. The equipment shall be in operation for 24 hours per day until decontamination and final clean-up of the work area is completed. A recording device shall be used to provide documentation of the pressure differential of 0.03 inches of water gauge. The system shall have the following additional characteristics:
- A. Filtration equipment in compliance with ANSI Z9.2, Local Exhaust Ventilation.
 - B. Capable of maintaining a minimum pressure differential of minus 0.05 inch of water gauge in the work area relative to adjacent areas. The 0.05 inch of water gauge requirement must be maintained throughout the removal process including the waste load out and during the entrance and exit of the containment through the Decon. It is suggested that this is considered when calculating the negative air requirements of each containment.
 - C. Negative air pressure system units shall be employed in sufficient quantity to provide no less than **eight (8)** air changes per hour in the work area.
 - D. Negative pressure units **must** be exhausted to the outside of the building through a reinforced **Owner** approved opening. In the event a window or door to the outside is removed, the opening installed will be vandal proof and not reduce the security of the building. As a minimum, when a window or door is removed, the contractor must install a plug constructed of 1/2" plywood. The plug must be larger than the hole and secured inside the opening with two or more wood 2 x 4s installed crosswise and secured with 3/8" tamper proof bolts.
 - E. **Pre-fabricated** metal reinforced exhaust tube will be utilized to exhaust all negative air machines. The exhaust tubing utilized must be the same size throughout the exhaust run and the same size as the negative air machine exhaust port. Continuous runs of tubing without splices are required for runs less than twenty-five feet (25'). The Pre-fabricated exhaust tubes will be replaced at the first signs of wear. Contaminated, taped or damaged tubes will not be allowed to be used. The Districts decision regarding when an exhaust tube requires replacement will be regarded as final and conclusive.
 - F. At the discretion of the Owner and at no extra cost the contractor may be required to install an extension to the negative air exhaust tube where it exits a containment. The extension will be constructed of metal reinforced exhaust tubing. Typically the extension would extend from the plug to a point on the roof determined by the District inspector.

- G. The negative air machine exhaust tubing will be routed as per the direction of the District inspector. The routing of the negative air machine exhaust tubing through rooms not included in the containment will not be allowed unless there are no exterior windows or doors present inside the containment area. In the case of inoperable windows, Contractors will be required to hire a window company or perform the work themselves to remove and properly re-install inoperable windows as required so the negative air machine exhaust tubing is routed through windows. Only the WCSO ES&A department AHERA Project Designer certified staff are allowed to sign off on any instance, where a negative air machine tube is routed through a room that is not a part of the asbestos abatement containment area, instead of using a window or other exterior openings. No exceptions and Contractors must bid accordingly.
- 3.03 Water Filtration System - Water used for showering in the decontamination area and any other asbestos-contaminated water must be filtered prior to disposal as waste water. The system shall contain at a minimum a three-stage filtering system with the following additional characteristic:
- A. Capable of trapping and retaining 99.9% of asbestos fibers greater than 3 microns in size.
 - B. All water systems equipment to include showers and filter systems will comply with all (including the District's) applicable backflow/cross connection prevention requirements. The District will enforce all backflow/cross connection prevention requirements
- 3.04 Airless Pump - Encapsulant, if spray-applied, shall be applied with an airless pump in order to minimize fiber dispersion during the decontamination process. The tip shall have an orifice of .019 to .026 or as required by the manufacturer of the encapsulant selected for use.
- 3.05 Type "C" Supplied Air System - A continuous flow or pressure-demand, supplied air respirator, NIOSH/MSHA certified or other suitable air filtration system, as required by OSHA regulations for performance of work of this nature, is suggested for all workers. Type "C" system shall have visual and audible alarms to warn of carbon monoxide levels in excess of 20 ppm. Such system shall meet all criteria prescribed by OSHA for supplied air respirators. It also must be fully certified for hose length combinations up to 300 feet. Either half-mask or full facepiece units fitted with HEPA filter back-up units are acceptable.
- 3.06 Temporary electrical cords and outlets shall be of an approved type and connected to a source of power outside of the work area as directed by the District (see Section 02140, 1.01). All temp power cords must be plugged into a ground fault interrupter equipped power source.

SECTION 02130

COMPLIANCE REQUIREMENTS

PART 1 - PERSONAL PROTECTION

1.01 RESPIRATORY PROTECTION

- A. Provide workers with clean and properly maintained respiratory equipment approved by NIOSH/MSHA as specified in Section 02120, PART 3, 3.05. The Contractor must present documentation of no less than five (5) similar projects with personal sampling results indicating that employee exposure levels were at “clean air levels” (0.01 f/cc) inside the respirator. Half-mask air-purifying respirators equipped with high-efficiency particulate air (HEPA) filters may be utilized with written permission of the Owner. Initially, temporary approval for the use of half-mask respirators will be granted after receipt of the proof requested above. Continued authorization will be considered based thereafter on personal monitoring samples taken on projects completed under this contract. If the Contractor consistently maintains personal monitors levels at or below “clean air levels” (0.01 f/cc inside the respirator) on a 8 hour time weighted average, continued use of half-mask respirators will be authorized. Should the personal monitoring or area monitoring levels show the contractor is unable to maintain levels at the “clean air levels” (0.01 f/cc), inside the respirator, the half-mask authorization will be rescinded. Area or personnel monitoring level above 1.0 fibers/cc TWA will require that personnel utilize type "C" respiratory protection. The Contractor will be responsible for providing sample results that have been applied over the 8 hour time weighted average. When utilized, the Contractor shall provide a sufficient quantity of filters during the work day. The clean respirator filters shall be stored at the job site in the change room and shall be totally protected from exposure to asbestos prior to their use.site in the change room and shall be totally protected from exposure to asbestos prior to their use.
1. Single-use or disposable respirators will not be permitted at the job site.
 2. Contractor shall also monitor and provide documentation indicating that the workers are properly protected against over exposure to any of the chemicals contained in the chemical mastic remover(s).
 3. Additional air filter protection will be required when chemical solvents are used.

1.02 PROTECTIVE CLOTHING

- A. Provide workers with sufficient sets of protective full-body clothing. Such clothing shall consist of full-body coveralls and headgear. Provide eye protection and hard hats as required by applicable safety regulations. Non-disposable type protective clothing and footwear shall be left

in the Contaminated Equipment Room until the end of the asbestos abatement work, at which time such items shall be disposed of as asbestos waste, or shall be thoroughly cleaned of all asbestos or asbestos-containing material. Disposable type protective clothing, headgear, and footwear may be used and shall be disposed of as asbestos waste. Bare feet will not be permitted.

1.03 WORKER PROTECTION PROCEDURES

- A. Each worker shall, upon entering the job site: Remove street clothes in the clean change room, put on a respirator and clean protective clothing before entering the equipment room or work area, except that workers intending to rewear contaminated protective clothing stored in the equipment room shall enter equipment room wearing respirators.
- B. Each worker shall, each time he leaves the work area: Remove gross contamination from clothing before leaving the work area; proceed to the equipment room and remove all clothing except respirators; still wearing the respirator, proceed to the showers; clean the outside of the respirator with soap and water while showering; remove the respirator; thoroughly shampoo and wash themselves, remove filters (where required) and place them in the container provided for the purpose; and wash and rinse the inside of the respirator.
- C. Following showering, each worker shall proceed directly to the clean change room and dress in clean clothes at the end of each day's work, or before eating, smoking or drinking. Before re-entering the work area from the clean change room, each worker and authorized visitor shall put on a clean respirator with filters (where required) and shall dress in clean protective clothing, except that workers intending to rewear contaminated protective clothing stored in the equipment room shall enter the equipment room wearing respirators.
- D. Contaminated work footwear shall be stored in the equipment room when not in use in the work area. Upon completion of asbestos abatement, dispose of footwear as contaminated waste or clean thoroughly inside and out using soap and water before removing from work area or from equipment and access area. Store contaminated protective clothing in the equipment room for reuse or place in receptacles for disposal with other asbestos contaminated materials.
- E. Workers shall not eat, drink, smoke or chew gum or tobacco, or utilize sanitary (toilet) facilities at the worksite except in established locations outside the work and containment areas, and enclosures.
- F. Workers shall be fully protected with respirators and protective clothing immediately prior to the first disturbances of asbestos-containing or contaminated materials and until final clean-up is completed. This includes removal of fixtures, ceilings, or anything else which may disturb the ACM.

PART 2 - AIR MONITORING

- 2.01 Throughout the removal and subsequent cleaning operations AMBIENT (AREA) MONITORING may be conducted by the District to ensure that the Contractor is complying with all regulations and is conducting the work in a manner which minimizes airborne asbestos levels as well as minimizes the contamination of the District's facilities.
- A. The Contractor is responsible to complete all regulatory required area monitoring and all area monitoring that is required by the Contractors liability insurance company.
- 2.02 Throughout the removal and subsequent cleaning operations, PERSONAL AIR MONITORING shall be conducted by the Contractor. Such samples shall be taken in order to establish an 8-hour TWA (for example, a minimum time of 480 minutes at 2.0 lpm) and exposure for each type of employee operation. Analytical results of personal air samples shall be sent to the Districts ES&A Department and provided to the Districts asbestos consultant on a 72 hour turn-around basis. Electronic PDF final reports shall be e-mailed directly to the District ES&A department directly from the Contractor's laboratory. Personal monitoring will be conducted on 50% of the workers. The workers shall wear personal monitoring devices, and all sampling will be conducted in each workers breathing zone only. Asbestos Consultants hired by WCSD, and supervising asbestos abatement projects, are required to strictly enforce these Personal Air Monitoring requirements, so Contractors must plan accordingly. Failure for the Contractor to provide air sampling results within 72 hours requires that the District's consultant supervising the project must stop the job. No exceptions. To that end, District Consultants must monitor the situation and provide the Contractor a written 24 hours notification, after 48 hours that results have not been received. After these 24 hours have transpired, the Consultant must stop the job awaiting submittal of required sampling results. No exceptions.
- A. For each set of air samples submitted to a laboratory by the Contractor for analysis, the Contractor shall submit a blank cassette for analysis (minimum of 10 percent). Each blank cassette shall be submitted as a part of the Contractor's quality control program.
- B. Any PCM air sample submitted by the Contractor for analysis shall be to an independent laboratory currently enrolled in the AIHA/NIOSH proficiency Analytical Testing (PAT) program.
- C. The Contractor shall use factory pre-numbered air monitoring cassettes and note each cassette's numbers on the daily log or a separate monitoring cassette log. The number on each cassette shall be recorded **PRIOR** to use. Each cassette's number will also be listed on the laboratory analysis request form and also be referenced on the Laboratory sample analysis report. A copy of the daily log or separate monitoring cassette log will be e-mailed to the ES&A department **and** the District's asbestos consultant **daily** for all projects in progress. Asbestos Consultants hired by WCSD and supervising asbestos abatement projects are required to strictly enforce these requirements so they must monitor and document this process as a part of the Consultants project monitoring process.

- D. Daily project personal air sample logs must be kept and submitted. As a minimum the sample log must include, date sample taken, air flow measurements taken at the start and finish of the sampling duration, time started and stopped, the factory assigned cassette number, employee sampled, and the activity of the employee. Legible sample logs will be submitted in the completed job package along with an original laboratory analysis report. Consultants hired by WCSD and supervising asbestos abatement projects are required to strictly enforce these requirements so they must monitor and document this process as a part of the Consultants project monitoring process.
- E. A credit of \$25.00 per sample will be deducted from the Contractors final invoice for each documented case, that a required sample per contract specifications (50% of the workforce is NOT monitored) was not taken or submitted for analysis. In addition, this credit will also apply to samples that were not taken properly or the data required by contract specifications is not provided. Consultants hired by WCSD and supervising asbestos abatement projects are required to strictly enforce these requirements so they must monitor and document this process as a part of the Consultants project monitoring process.

PART 3 - SUPPORT ACTIVITIES AND PERSONNEL

3.01 TRAINING

- A. Training by a EPA accredited training provider shall be provided by the Contractor to **all** employees or agents or subcontractors who may be required to disturb asbestos-containing or asbestos-contaminated materials for abatement and auxiliary purposes and to all Contractor supervisory personnel who may be involved in planning, execution, or inspection of abatement projects. **No on-line training certificates for Lead or Asbestos training will be accepted.**
- B. Training shall provide, at a minimum, information on the following topics:
 - 1. The health hazards of asbestos including the nature of various asbestos related diseases, routes or exposure, known dose-response relationships, the synergistic relationship between asbestos exposure and cigarette smoking, latency periods for disease and health basis for standards.
 - 2. The physical characteristics of asbestos including fiber size, aerodynamic properties, physical appearance and uses.
 - 3. Employee personal protective equipment including the types and characteristics of respirator classes, limitations of respirators, proper selection, inspection, donning, use, maintenance and storage of respirators, field testing the facepiece-to-face seal (positive and negative pressure fitting tests), qualitative and quantitative fit testing procedures,

variations between laboratory and field fit factors, factors that affect respirator fit (e.g., facial hair), selection and use of disposable clothing, non-skid shoes, gloves, eye protection, and hard hats.

4. Medical monitoring requirements for workers including required and recommended tests, reasons for medical monitoring, and employee access to records.
 5. Air monitoring procedures and requirements for workers including description of equipment and procedures, reasons for monitoring, types of samples, and current standards with recommended changes.
 6. Work practices for asbestos abatement including purpose, proper construction and maintenance of plastic barriers, job set-up of airlocks, worker decontamination systems and waste transfer airlocks, posting of warning signs, engineering controls, electrical and ventilation system lockout, proper working techniques, waste cleanup, and storage and disposal procedures.
 7. Personal hygiene including entry and exit procedures for the work area, use of showers and prohibition of eating, drinking, smoking, and chewing in the work area.
 8. Special safety hazards that may be encountered including electrical hazards, air contaminants (CO, wetting agents, encapsulant, materials from Owner's operation), fire and explosion hazards, scaffold and ladder hazards, slippery surfaces, confined spaces, heat stress, and noise.
 9. Workshops affording both supervisory personnel and abatement workers the opportunity to see (and experience) the construction of containment barriers and decontamination facilities.
- C. Training is to have occurred within 12 months prior to the initiation of abatement activities.
- D. Contractor must document training by providing date(s) of training, training entity, course outline, and names and qualifications of trainers.
- E. Submit documentation to the District indicating that all employees have taken the required AHERA training for the type of work they will be performing per Section 02110, Part 3, 3.01, B, of these specifications.
- F. An employee of the Contractor or subcontractor who is deemed incompetent, disorderly, or otherwise objectionable by the Owner, shall be removed promptly by the Contractor, and not re-employed on the work. Any employee of the Contractor that is observed that is not utilizing his personal protective equipment will be immediately removed from a project and not allowed on any other District projects. Should any disagreements result regarding the identification of the employee or his/her proper use of personal protective equipment, the determination of the District AHERA Program Supervisor/ Technicians or District hired Consultant will be considered final and

conclusive. The Contractors Asbestos Abatement Supervisors who allow employees to not utilize their personal protective equipment will be immediately removed from a project and not allowed on any other District projects. Contractors will be required to replace removed employees/Supervisors and no additional time will be allowed to complete the project.

PART 4 - MEDICAL MONITORING

- A. Medical monitoring must be provided by the Contractor to any employee or agent that may be exposed to asbestos in excess of background levels during any phase of the abatement project. The purposes of a medical monitoring program, in addition to meeting the requirements of the law, are to document the state of health of workers for workers' compensation and to determine work relatedness of disease as well as to ensure fitness for duty, particularly ability to wear a respirator. Smokers should be made aware of the synergistic effects of cigarette smoking and asbestos exposure. The medical monitoring program provides the appropriate setting to share this information. Employers should also be aware of the potential cost of this additional risk. Medical monitoring shall include at a minimum the requirements of OSHA 29 CFR 1910.1001 (1).
1. A work/medical history to elicit symptomatology of respiratory disease (see CFR 1910.1001), Appendix D, Medical Questionnaires).
 2. A chest X-ray (posterior-anterior, 14 x 17 inches) taken by a certified radiology technician and evaluated by a certified B-reader.
 3. A pulmonary function test, including forced vital capacity (FVC) and forced expiratory volume at one second (FEV.), and FEV/FVC ratio (administered by a NIOSH or A.T.S. Certified Pulmonary Technician and interpreted and compared to standardized normals by a Board Certified Occupational Physician or Pulmonary Specialist).
 4. Employees shall be given the opportunity to be evaluated by a physician to determine their capability to work safely while breathing through the added resistance of a respirator. (Examining physicians shall be aware of the nature of respiratory protective devices and their contributions to breathing resistance. They shall also be informed of the specific types of respirators the employees shall be required to wear and the work they will be required to perform, as well as special workplace conditions such as high temperatures, high humidity, and chemical contaminants to which they may be exposed. Evaluation of groups of workers should take into consideration epidemiologic principals as suggested by the American Thoracic Society in their statement on the work relatedness of disease adopted in 1982).

SECTION 02140

EXECUTION

PART 1 - PREPARATION

1.01 WORK AREA;

- A. The following procedures are to be utilized to establish a work area and containments for all projects except mini work areas and mini-containments;
1. Shut down electrical power as necessary. When and where required, provide temporary power and lighting and ensure safe installation of temporary power sources and equipment per applicable electrical code requirements and provide safety lighting and ground fault interrupter circuits as power source for electrical equipment.
 2. Shut down and isolate heating, cooling, ventilating air systems to prevent contamination and fiber dispersal to other areas of the structure. During the work, vents or openings within the work area shall be sealed with tape and at least 2 layers of 6 mil poly sheeting.
 3. As directed by the District, pre-clean fixed objects within the proposed work areas using HEPA filtered vacuum equipment and wet cleaning methods, and enclose all fixed objects with a minimum of clear 6 mil plastic sheeting sealed with tape. This is in addition to the splash protection layer specified in item F below. All edges of the 6 mil will sealed with duct tape.
 4. As directed by the District, pre-clean the proposed work areas using HEPA-filtered vacuum equipment and wet cleaning methods. Methods that raise dust, such as dry sweeping or vacuuming with equipment not equipped with HEPA filters shall not be used. Failure to pre-clean may increase the nuisance fiber level inside the containment and thereby raise personal monitoring results.
 5. Seal off all openings with critical barriers, including, but not limited to, windows, corridors, doorways, skylights, duct, grille, or diffuser openings and any other penetrations of the work areas, with clear 6 mil plastic sheeting sealed with tape. Doorways, windows and corridors which will not be used for passage during work must be sealed with two layers of 6 mil plastic barriers. Doors and windows can be taped around the edges and then covered with one layer of clear 6 mil plastic to achieve the two layer requirement. Any opening that requires support such as hallways or large opening or other large criticals must be supported with 2x4 studs, 24 inches on center
 6. All doors will be left in place unless approved by the ES&A Director. Doors are much more secure than plastic critical which is why these will not allowed to be removed. If there is tile/mastic under the door in the door opening the following is the only procedure that will be allowed. The contractor shall create the entire containment except for sealing the doors that have tile under them. The containment and negative air will be in place and running and the containment, other than the doors will have been inspected and

approved. Once this has happened, the contractor shall have a worker don proper personal protective equipment (PPE) and then do a spot abatement in the area under the door using manual methods. The worker shall complete spot abatement under the door and the door will be secured and sealed per #5 above. No abatement shall take place inside the containment, other than doorway spot abatement. The number of doorways that can be spot abated at one time will be no more than two at a time.

7. If the Contractor is removing asbestos containing materials, and the flooring material within the containment is not identified for abatement, cover floor surfaces with at least 2 layers of 6 mil poly. Use a minimum of two layers of clear 6 mil poly. Cover the floor **first** so that the 2 layers of plastic that extends at least 12 inches up on the walls. Depending on the material of the roof and its practicality of being wet wiped the Owner may require that one clear layer of 4 or 6 mil plastic layer be installed for a ceiling.
8. Cover wall surfaces with plastic sheeting sealed with tape. Use a minimum of one (1) clear layer of 4 mil plastic on walls. Cover walls so that the plastic extends eight (8) feet above the area of work. Seams should overlap a minimum of six (6) inches.
9. Build airlocks at entrances to and exits from the work area. Airlocks should be built in a manner which allows for in-flow air. The installation of air locks which restrict the air flow of make-up air through the Decon will not be permitted. Additional make-up air, if required to achieve eight (8) air changes, shall be admitted through specially constructed vents which prevent contaminated air from leaving the work area.
10. Contractor may be required to install one clear layer of 4 or 6 mil plastic layer for a ceiling in the containment depending upon the ceilings construction, asbestos design considerations, and its air permeability and the ability to maintain negative pressure inside the containment.
11. Establish negative air pressure system which produces no less than eight (8) air changes per hour in the work area and maintains a pressure differential of 0.05 inch water gauge between the inside and outside of the work area. The location and identification of each individual negative air unit shall be provided to the District for each work area. The District, as certified Project managers reserves the right to direct the contractor to relocate the negative air machines. Identification (for example, labels) shall be clearly visible in the work area and at the unit's exhaust location.
12. The Contractor shall provide two manometers, located as directed by the Owner. The first manometer shall be a continuous printout type with an adjustable set-point audible alarm. The alarm may not be deactivated. The second shall be a standard inclined manometer, Dwyer Model 250.5 AF or approved equal.
13. As directed by the District, remove and clean ceiling or wall mounted objects, such as lights and other items not previously sealed off, that interferes with asbestos abatement. Use localized water spraying or HEPA filtered vacuum equipment during fixture removal to reduce the fiber dispersal.

14. Maintain emergency and fire exits from the work areas, or establish adequately marked alternative exits satisfactory to the District. The contractor will have on site before the start of the project a fire extinguisher and first aid kit.
 15. The Contractor shall place a job board with all MSDS, emergency numbers (24 Hour), safety procedures, air monitoring results, etc., at an accessible location to employees and visitors. The job board may be placed in the clean room overnight if the entrance to a containment is outside and the board's security is in question.
 16. Contractor shall provide a clear 18" x 18" plexi-glass view windows at locations designated by the Owner. Contractor will add or move viewing windows at any time throughout the project at the Owners request. View windows will never be covered once installed.
 17. Use smoke methods to test effectiveness of barriers and the negative pressure system when directed by the District.
- B. The following procedures shall be utilized to establish a work area and mini-containment for small scale/short duration projects. The Owner shall determine if a mini-containment is more practical or cost affective then the containment of the entire room space;
1. Prior to the construction of the mini-containment enclosure, the Contractor will consult with the Owner and receive Owner approval of the containments proposed design prior to the start of a mini-containment enclosure.
 2. Contractor shall construct a 2 layer, clear 6 mil poly enclosure with walls, a roof and a floor. The containment will be supported by means of wooden studs, PVC pipe, or other rigid materials. It will be sufficiently supported to ensure that negative pressure will not damage the containment. It will be large enough to ensure the material can be removed without puncturing the containment.
 3. Negative pressure inside the mini-containment will be provided by a small adjustable flow negative air machine. All mini-containments will require negative pressure and a HEPA vacuum cleaner will not be allowed to provide negative pressure except in very small mini-containments and only with prior written approval of the Owner.
 4. A two cell decontamination enclosure shall be installed to provide access to the containment and serve as a decontamination enclosure. Air-locks shall be installed at the entrance to the decontamination cell and the abatement containment. Minimum size of the decontamination enclosure shall be six feet high by 5 feet wide.
 5. Waste load-out and double bagging will be accomplished in the decontamination enclosure.

6. All other provisions of these contract documents and specifications apply to mini-containment enclosures except for the modification to the work area, decontamination enclosure and waste load-out addressed in 1 thru 4 above.
- C. The following procedures shall be utilized to establish a work area and perform abatement for windows and window sealant abatement. The following window procedure will be utilized to remove the window frame with possible asbestos containing putty, and asbestos containing window sealant (Caulking) from WCSD window openings.
1. From the inside of the school, inside of each classroom install Plywood ½” over the window opening. Install 2 layers of 6-mil polyethylene plastic (poly) on the exterior surface of the plywood, to assist with clean up of the plywood surface prior to installation of the plywood. After the plywood is installed, install 2 layers of 6 mil poly over the interior surface extending out past the edge of the plywood, and attach with tape in an adequate fashion to completely seal off the exterior window opening from the inside of the building. The removal cannot proceed until an airtight poly seal has been created between the inside and the outside of the window opening. This contractor will not be able to proceed with any removal until District’s ES&A personnel or District’s asbestos consultant approves the prep of each window. This will be documented in the contractor’s daily log and initialed by the District’s ES&A personnel or the District’s asbestos consultant.
 2. Washoe County Health Department personnel can be expected to visit the abatement site. The contractor will be required to cooperate and comply with all WCHD requests.
 3. Isolate the HVAC for the entire wing or area being abated, prior to the start of abatement.
 4. It may be necessary to isolate the wings adjacent to the building being abated, based upon the discretion of the District’s ES&A personnel or assigned asbestos consultant.
 5. Install 6-mil poly drop that extends out at least 20’ out and adjacent from each window opening. If any window debris leaves the poly drop area, the contractor will be required to HEPA vacuum the ground as directed by the District’s ES&A personnel or the District’s asbestos consultant.
 6. Place safety tape to isolate the area of the broken window from the public. At least 50 ‘ has to be isolated. Contractor will need to ensure that only abatement workers or the District’s ES&A personnel or the District’s asbestos consultant enter this area during abatement. No personnel or school staff will be allowed to work on the same side of the school wing when abatement activities are taking place. If a wing is directly across from the abatement activity that wings classrooms on the side of the abatement cannot be occupied.

7. As needed, use a glasscutter to score the inside of window glass to ease with glass removal. **A power tool cannot be used** for the removal of the window frame. Hand tool may be utilized.
8. As needed, remove glass by tapping on scored part of glass breaking it out, remove all glass present except the pieces behind putty. This makes it easier and safer to remove the frame without the glass being in the way.
9. Damage to and disturbance to the putty and sealant should be limited to the extent possible, and removed as intact as possible.
10. Pick up and dispose of the glass, asbestos debris and frame, in contractor's vehicle or dumpster for transport for proper asbestos disposal at a remote site. Do not dispose of debris in the District dumpster.
11. From the outside, clean up the internal area of the window frame, ledge and window jamb up to the poly window opening seal of any debris. The block opening will need to scraped, so that no sealant material is left behind before the window frame will pass a visual clearance, conducted by the District's ES&A personnel or the District's asbestos consultant. HEPA vacuum all areas of abatement surfaces, including the inside of the window opening prior to requesting a visual clearance.
12. When the window frame has been completely removed and the removal passes a visual clearance conducted by the District's ES&A personnel or District's asbestos consultant, carefully roll up the exterior poly drop that is on the ground, with the debris in it, and dispose at a remote location as asbestos waste. Do not dispose of any window poly/debris in the District dumpster.
13. Spray on encapsulate will be sprayed onto the window opening and poly surface of the plywood on the exterior side of the window opening.
14. Air Quality Air Samples may be taken once a wing is completed inside a number of the classrooms inside the wings by the District's ES&A personnel or the District's asbestos consultant and analyzed by TEM analysis. No personnel except the District's ES&A personnel or the District's asbestos consultant properly protected will be allowed inside the building being abated prior to receiving air sampling results or visual clearance. The plywood on the window openings will be left in place, and secured until air-sampling results or a visual clearance is received from the District's ES&A personnel or the District's asbestos consultant.
15. The window replacement contractor can work in the window opening, once the removal has passed a visual clearance, but cannot enter the area of demarcation or work on the same side of a building, while abatement is being conducted. Once abatement activities have been completed for the day, the replacement contractor could then work on that side of the building until abatement activities are resumed.

1.02 DECONTAMINATION ENCLOSURE SYSTEM AND WASTE LOAD-OUT AREA

A. Construct a worker decontamination enclosure system contiguous to the work area as follows:

1. The decontamination enclosure shall be constructed of two layers of 6 mil poly sealed with tape. At the discretion of the Owner the contractor may be required to construct a decontamination enclosure outside of the building. The exterior Decon shall be constructed with a minimum of 2x4 studs 24 inches on center and 1/2 inch plywood and to a standard which insures the security of the building. The outside chamber shall have a solid lockable door that shall remain locked whenever the Contractor is not on site. A key will be given to the Owner. The location of any decontamination enclosures will be determined by the Owner.
2. An equipment or dirty room with two doorways, one to the work area and one to the shower room. Pop-up Decon chambers typically will not be approved for use by the District. The use of Pop- up Decon Chambers will be reviewed on a case by case basis and the District reserves the right to require that they not be used.
3. A **metal** shower room with two doorways, one to the equipment room and one to the clean room. The shower room shall contain at least one shower with hot and cold water. Careful attention shall be paid to the shower enclosure to ensure against leaking of any kind. Ensure a supply of soap and shampoo at all times in the shower room. Clean and dry towels shall be available for employees and owner-authorized visitors and personnel. A three-stage water filtration system must be employed prior to release of shower water into the local sewage system. The shower must comply with all applicable backflow prevention/cross connection requirements including the Districts. Any shower or water device that does not meet the minimum air gap requirement will have to be fitted with the appropriate backflow prevention device. Proof of the required testing of any employed backflow prevention assembly will be required. Non-metal pop up showers are not acceptable.
4. A clean room with one doorway into the shower and one entrance or exit to non-contaminated areas of the building or outside. The clean room shall have sufficient space for storage of the workers' street clothes, towels and other non-contaminated items. Individual lockers shall be available to workers within the clean room. Pop-up Decon chambers typically will not be approved for use by the District. The use of Pop- up Decon Chambers will be reviewed on a case by case basis and the District reserves the right to require that they not be used.

B. As directed by the District, construct using (2) two layer of 6 mil. Poly, a waste load-out area contiguous to the work area which is utilized for transportation of ACM to a landfill.

1. The decontamination enclosure may only be used as a waste load out area with Owner approval, and only when it exits to the exterior of a building and there are no other exterior doors inside the containment. All waste load out activities will be accomplished through a waste load out enclosure exiting an exterior door whenever one is available.

The Decontamination enclosure will only be considered for use as a waste load out enclosure when all other avenues of exit are not deemed practical by the Owner.

1.03 MAINTENANCE OF ENCLOSURE SYSTEMS:

- A. Ensure that barriers and plastic linings are effectively sealed and taped. Repair damaged barriers and remedy defects immediately upon discovery.
- B. Visually inspect enclosures and negative air units at the beginning of each work period or shift. Details of the inspections are to be included in the Contractor's daily log. The contractor will be required to note the manometer readings of the containment in the daily log at the start and end of the shift and every 1/2 hour while on the job site. **The Contractor will be required to inspect containments at locations that are awaiting final clearance sampling results twice daily, once in the morning and once late in the afternoon before the building is scheduled to be locked up.**
- C. Use smoke methods to test effectiveness of barriers and the negative air pressure system when directed by the District.

1.04 ASBESTOS REMOVAL WORK SHALL NOT COMMENCE UNTIL;

- A. Arrangements have been made for disposal of waste at an acceptable site.
- B. Arrangements have been made for containing and/or disposal of waste water resulting from showering and other abatement activities.
- C. Work areas, decontamination enclosure system, and waste load-out area are effectively segregated.
- D. Tools, equipment and material waste receptacles are on-site.
- E. The Type "C" supplied air respirator system(s) or other approved air filtration system is (are) on-site and fully operative, when required by the District.
- F. All other preparatory steps have been taken and applicable notices posted and permits obtained.
- G. A visitor and employee log-in/log-out system is in place at the job site. All persons entering the site will be required to sign-in and sign-out.
- H. Plexi-glass view windows have been installed in all locations requested by the Owner.
- I. The containment has been inspected and written approval has been given by the Owner.

PART 2 - ASBESTOS REMOVAL

2.01 ORDER OF OPERATIONS

- A. In general, work shall progress in the following order of operations; this listing is not provided to suggest that abatement sequences or additional requirements may not be required of the Asbestos Abatement Contractor to comply with regulatory requirements depending on the specific nature of each particular asbestos abatement projects:
1. Site preparations (See Section 02140, PART 1).
 2. Removal of all asbestos debris and contaminated fixtures from the work site.
 4. Rough clean and remove all remaining asbestos debris.
 5. Detail clean and removal all asbestos containing asbestos debris and residual asbestos contaminants.
 4. Encapsulate all areas from which asbestos was removed. Any encapsulant installed must be compatible with any new products that will be installed over the encapsulation such as flooring products. Encapsulation will be done prior to taking air clearance samples or after air samples have been sampled to ensure that the project encapsulation activity complies with Nevada regulations. (See Section 02140, Part 2, 2.03)
 5. Clean up site (See Section 02140, PART 2, 2.04).
 6. Remove final (splash protection) layer of polyethylene sheeting from walls.
 7. Nothing in Section 02140, PART 2, 2.01 is meant to supersede the inspection procedures noted in Section 02150, PART 2.

2.02 REMOVAL PROCEDURES

- A. Floor covering may be removed physically, mechanically, or chemically. The work may include the abatement of asbestos containing material (ACM) on floors. New flooring materials will be installed over abatement areas so mastic removal techniques employed by the abatement contractor are to be done so that installed flooring products are able to be warranted by the flooring manufacturers. If the abatement contractor is being hired by a flooring contractor the abatement contractor must consult the flooring installer and ensure their employed removal techniques do not void any warranties for new installed products. It is quite possible that chemical mastic removers may not be able to be utilized to achieve this requirements. No power tools may be utilized to remove flooring materials. As feasible, all removal shall be conducted using wet methods to reduce the release of fibers. If chemical mastic removers are used, follow

the manufacturers recommended procedures.

- B. Remove the asbestos material in small sections. As it is removed, pack the wetted material in impermeable plastic bags (2) of 6 mil minimum thickness. Plastic waste bags will be then placed into waste containers prior to removal from the abatement area. Material shall not be allowed to leak out or dry out prior to insertion into the containers.
 - 1. Contractor shall adhere to disposal authorities' size and weight requirements for containers (bags or packages).
 - 2. All ACM or asbestos-contaminated material that has been removed shall be bagged at the end of each work shift (that is, debris on the floor cannot be allowed to accumulate).
 - 3. All ACM or asbestos-contaminated material which has been bagged or wrapped in the work area cannot be allowed to accumulate; all bagged or wrapped material must be placed in the dumpster after every shift.
- C. Remove bagged or wrapped material to waste load-out area. Re-bag or re-wrap all material in a second impermeable 6 mil bag or second 6 mil layer of plastic, respectively and then place into a waste container, except carpet rolls. Clean external surfaces of bags by wet sponging prior to being put into the waste container. The exterior of the containers shall be wet wiped inside the waste load out decon and place caution labels on containers in accordance with OSHA regulation 29 CFR 1926.58. **No abatement activities may be taking place inside the containment during waste load out. The decon shall be sealed up during waste load out.** Egress through the decon shall take place prior to or after waste load out.
 - 1. **Under no circumstance will waste bags or containers be allowed to be stored inside a building.** The waste will be removed from the containment and **immediately** be transported outside the building and placed into the waste disposal receptacle.
- D. In the event that no work is performed in a given area for any period which exceeds thirty-six (36) hours, all visible ACM on the plastic walls and all bagged and containered ACM or asbestos-contaminated material shall be locked and secured in the dumpster. If the amount of material exceeds the storage capacity of the dumpster, all material must be properly disposed of at the landfill prior to that 36-hour, non-work period.
- E. The chemical mastic remover(s) shall be used in accordance with the manufacturer's directions at all times. Due to the combustible nature of chemical mastic removers, the District reserves the right to limit the amount of mastic remover used at any one time.

2.03 ENCAPSULATION PROCEDURES:

- A. On friable asbestos abatement projects, the State of Nevada requires that air clearance samples be taken prior to encapsulation. Contractors will take direction from the District ES&A personnel

or District hired asbestos consultant to determine if encapsulation will be done prior to taking air clearance samples or after air samples have been sampled to ensure that the project encapsulation activity complies with Nevada regulations. Prior to air clearance sampling or after and upon approval by the Owner, either Contractor shall apply a penetrating encapsulant to bind any remaining non-visible asbestos fibers; encapsulant shall be applied according to manufacturer's directions. Contractor shall submit product information for prior approval by the District.

- B. The encapsulant shall be clear in color. Any encapsulant installed must be compatible with any new products that will be installed over the encapsulate such as flooring products.

2.04 CLEAN-UP

- A. Remove all visible accumulations of asbestos material and debris. Wet clean all surfaces within the work area.
- B. The windows, doors, and HVAC vents shall remain sealed and any HEPA filtered negative air pressure systems, waste load-out, and decontamination enclosure systems shall remain in service.
 - 1. All equipment used in the work area shall be included in the clean-up and shall be removed from work areas via the decontamination enclosure system or waste load-out, at appropriate times in the cleaning sequence.
 - 2. **Under no circumstances will contaminated materials, tools or equipment that has been removed from the containment be allowed to be placed inside a building outside containment.** All items will be **immediately** transported to a lockable storage unit or placed inside a Contractor's vehicle. Items will also not be allowed to accumulate outside of a building.
- C. As directed by the District, clean all remaining surfaces in the work area (including the HVAC system, see Section 02160) and any other contaminated areas with water and with HEPA filtered vacuum equipment. After cleaning the work area, wait an appropriate period of time to allow for settlement of dust, and again wet clean a second time and clean with HEPA filtered vacuum equipment all surfaces in the work area. After completion of the second cleaning operation, perform a complete visual inspection of the work area to ensure that the work area is free of visible asbestos debris.
 - 1. If the District, after the second cleaning finds visible accumulations of asbestos debris in the work area, the Contractor shall repeat the wet cleaning until the work area is in compliance, all at the Contractor's expense.
 - 2. Wet clean as necessary.
 - 3. Remove splash guards as directed by the District.
 - 4. Nothing in this section is meant to relieve the Contractor of his responsibility to meet the

final clean criteria as established by these contract documents or any other applicable laws or regulations.

- D. When a final inspection determines that the work area is free of accumulations of visible asbestos debris, and fiber levels continue to remain at or below .010 fibers/cc the District will proceed with the final TEM clearance sampling (see criteria as set forth in Section 02110, PART 4, 4.01).
- E. WHEN CLEAN-UP IS COMPLETE, AFTER AIR CLEARANCE IS RECEIVED;
 - 1. Remove final polyethylene barriers from windows, doors, corridors, and so on; remove negative air pressure system from area.
 - 2. Relocate objects moved to temporary locations in the course of the work to their former positions.
 - 3. Where applicable, establish HVAC, mechanical and electrical systems in proper working order. Install new filters, furnished by the Owner, and dispose of used filters as asbestos-contaminated waste.
 - 4. When more than one work or containment area is required, install new clean barriers (6 mil plastic or better) to separate adjoining areas.
 - 5. Contractor shall mop the abatement area floor with two coats of a product that will remove any residue but does not void and product being installed over the abatement areas such as flooring materials. Additional coats of clear water will then be mopped onto the floor until the product utilized to do the final wash residue is removed.

2.05 DISPOSAL

- A. As the work progresses, and to prevent exceeding available dumpster storage capacity on site, remove asbestos waste and dispose of such at an authorized disposal site in accordance with the requirements of the disposal authority. Submit documentation regarding disposal to the District. Contractor is responsible for all costs regarding waste including waste characterization sampling.
 - 1. All ACM or asbestos-contaminated material must be double-bagged (or wrapped) in 6 mil bags and then placed into a waste container (drum). All materials that are generated from the asbestos containment must be disposed of as asbestos waste to include the poly containment materials or any other materials used to create the containment that are present inside or with surfaces that are inside the containment.
 - 2. All ACM or asbestos-contaminated material must be damp when delivered to the disposal site.
 - 3. **Under no circumstance will waste bags or containers be allowed to be stored inside a building.** The waste will be removed from the containment and **immediately** be transported outside the building and placed into the waste disposal receptacle.

4. Chemical mastic remover will be separated from the asbestos waste and disposed of in accordance with all applicable regulations. It is the Contractors responsibility to determine the proper disposal based upon the type and amount of mastic remover.
 5. All waste load out activities will be scheduled for and inspected by the Owner.
- B. Sealed plastic bags may be dumped into the burial site unless the bags have been broken or damaged. Damaged bags shall remain in the drum and the entire contaminated drum shall be buried. Uncontaminated drums may be recycled.
- C. Dumpsters or any EPA-approved hazardous waste container system capable of being totally secured can be used in lieu of drums for transport to the disposal site. Absolutely no uncovered, unlockable dumpsters will be allowed to be used as a waste container system. This includes dumpster for construction debris that is associated with an asbestos abatement project. Open dumpsters, vehicles or trailers with wood covering installed will not be allowed for use as a waste container system.
1. All loads are to be delivered in an enclosed vehicle. No open pick-ups will be allowed.
- D. Each load must be accompanied by a Uniform Hazardous Waste Manifest (EPA Form-22) or equivalent and any other certificate required by State or local agencies.
1. Original copies of the Hazardous Waste Manifest shall be provided to the District.

SECTION 02150

WORK SCHEDULE AND INSPECTION PROCEDURES

PART 1 - WORK SCHEDULE

- 1.01 The work is to be carried out diligently to completion with utmost speed. The Contractor shall furnish to the District a final working schedule showing anticipated starting and completion dates for each removal zone or area. This schedule shall be furnished to the District within at least five (5) calendar days from issuance of the District's written Notice to Proceed.
- 1.02 If, in the opinion of the District, it becomes necessary to work additional men for maintaining the schedule and for the completion of any phase of the project within the specified time, the Contractor must immediately do so upon written request by the District.
- 1.03 Work shall proceed immediately upon receipt of Contractor's Notice to Proceed from the District. Facilities shall be available to the Contractor as agreed upon. All work must be completed no later than agreed upon.

PART 2 - INSPECTIONS BY THE DISTRICT

- 2.01 The District shall inspect the site preparation work within the building as outlined in Section 02140, PART 1 to ensure that the facility is adequately sealed off, the negative air pressure system is functioning properly, the decontamination enclosure system, and waste area are in place. The Contractor SHALL NOT PROCEED with the gross removal until such time as the District has inspected the site preparation work and given the Contractor a Notice to Proceed (PREP).
- 2.02 The District shall inspect the removal work and work area upon its completion within the building or section thereof to ensure that all visible ACM or asbestos-contaminated material has been removed. The Contractor SHALL NOT PROCEED with the next phase of the work or spray any materials on the building systems until such time as the District has inspected the facility and given the Contractor a Notice to Proceed (REMOVAL AND DETAIL).
- 2.03 After encapsulation, the District will inspect the adequacy of encapsulation within each building or section thereof. The Contractor SHALL NOT PROCEED with final clean-up until a Notice to Proceed has been issued (ENCAPSULATION).
- 2.04 The District will inspect the facilities on a daily basis as necessary to ensure compliance with this Contract. Representatives of the District may be on-site at all times during the performance of this Contract.
 - A. The District is not limited by the inspection requirements as noted above in Sections 2.01 through 2.03; additional safety and health inspections as well as inspections by the Owner will occur randomly. Contractor will not attempt to control access to asbestos containments to District asbestos personnel.

SECTION 02160

MECHANICAL

PART 1 - SCOPE OF WORK

- 1.01 Remove as directed all HVAC ventilation grilles and registers, including ceiling or wall access panels. Each shall be wet-cleaned and stored by the Contractor except those designated to be disposed of as asbestos waste. Or seal all grilles, registers, and ceiling or wall access panels in plastic sheeting.
- 1.02 Contractor will ensure that the all equipment has been properly locked out and all procedures to secure all equipment, including mechanical equipment, will comply with all requirements of the OSHA and the Districts Lock out/tag out procedures.
- 1.03 As directed by the District, during final cleaning, wet-clean and vacuum all HVAC ventilation ducts with HEPA filtered vacuum equipment.
 - A. Cleaning may include, but is not limited to, the first six feet of all supply, return and exhaust air ducts adjacent to the work area.

SECTION 02170

ELECTRICAL

PART 1 - SCOPE OF WORK

- 1.01 Disconnect all circuits in the work area at the main panel box and lock out same as approved by the District.
- 1.02 Where required, remove all existing electrical fixtures including, but not limited to, ceiling and wall lights, clocks, alarms, and sound system fixtures. Each shall be wet-cleaned, location tag attached and store as directed by the District.
 - A. Nonfunctional electrical fixtures or systems shall be brought to the attention of the District in writing prior to commencement of work. Failure to notify the District in writing of any nonfunctional electrical fixtures or systems will not act to relieve the Contractor of the provisions of Section 02170, PART 2, 2.04.
- 1.03 Protect all exposed wires.
- 1.04 Contractor will ensure that the all equipment has been properly locked out and all procedures to secure all equipment, including electrical equipment, will comply with all requirements of the OSHA and the Districts Lock out/tag out procedures.

SECTION 02180

RESTORATION

PART 1 - RESTORATION WORK

- 1.01 Existing conditions disturbed by the Contractor's operations shall be restored to a condition satisfactory to the District and shall match existing adjacent surfaces. Damage due to tape, staples, nails, spray-poly, water, including unforeseen actions, is the responsibility of the Contractor and must be restored to the prior to final acceptance of the facility by the District.
- 1.02 The Contractor shall survey and detail all existing damage to walls, floors and floor coverings, fixtures and so on. This survey shall be submitted to the District in writing prior to set-up and preparation of the worksite.
- 1.03 All restoration must be completed within two weeks after the abatement project containment is torn down. Failure to complete the restoration in the two week time frame will result in the District hiring an outside vendor to complete the restoration. The cost of services for the restoration will be deducted from the projects final payments or any payments outstanding to the contractor.
- 1.04 The contractor is responsible for supplying all labor and materials to properly perform the restoration.
- 1.05 The contractor is responsible for the security of items removed by the contractor that require reinstallation. The District assumes not responsibility for the security of items left in District facilities. The contractor is responsible for replacing at no cost to the District any item removed by the contractor that is found to be missing or damaged at the time of reinstallation.

PART 2 - WALL AND FLOOR COVERING

- 2.01 It is the Contractor's responsibility to ensure that all wall areas are adequately sealed with 6 mil plastic in order to prevent water accumulation and asbestos contamination. Any wall material which is stained or otherwise damaged during any phase of the work shall be replaced in its entirety with materials of equal quality and selected by the District.
- 2.02 The Contractor shall restore all painted, varnished, lacquered, paneled or enameled surfaces (including factory finished surfaces) should damage occur from tape, staples, nails, water, and so on. Should such procedures be unacceptable to the District, the District may require, at its option, the entire replacement, refinishing, repainting or resurfacing of the damaged surface area.

PART 3 - FIXTURES

- 3.01 Any electrical fixtures, HVAC grilles, registers, and access doors lost or damaged by the Contractor shall be replaced at Contractor's expense.
- 3.02 Any other fixtures, furniture, appliances, and equipment not specifically mentioned must be replaced or repaired at Contractor's expense if lost or damaged.

PART 4 - SEWER SYSTEM

- 4.01 Should the Contractor, his employees, or subcontractors utilize existing sewer facilities for disposal of any ACM, asbestos contaminated material, or asbestos contaminated water, Contractor shall thoroughly clean the entire building's sewage system including, but not limited to, all sink, shower, floor, and toilet drains and traps, all primary and secondary sewage lines, and all lines wherever located and extending underground to the main sewer service connection.

PART 5 - EXTERIOR OF BUILDING

- 5.01 It is the Contractor's responsibility to repair or replace any and all damaged external areas of the building including, but not limited to, walls, doors, sidewalks, driveways, parking lots, concrete curbs, shrubbery, grass, sprinkler systems, and so on.
 - A. Damaged areas will be repaired or replaced at the option of the District.
- 5.02 Any ground areas external to the building which may become contaminated with asbestos shall be decontaminated at the Contractor's expense.
 - A. Decontamination procedures shall require removal of dirt to a depth of 4 inches which shall be disposed of as asbestos waste.
 - B. All areas from which soil was decontaminated shall be restored to its original condition at the option of the District.

SECTION 02190

TRANSITE SUPPLEMENTAL SPECIFICATIONS

Asbestos Abatement Specifications Washoe County School District Transite Panels at District Sites

Background

Washoe County School District (WCSD) will be performing the abatement of transite wall, ceiling panels, pipes and/or window panels at various District sites. This supplemental spec as well as the District specs will apply to the removal of all transite materials. The abatement contractor shall be prepared to abate the transite materials as identified in the site-specific architectural drawings provided for the individual site or information provided prior to bidding.

The contractor will need to note when additional asbestos-containing materials are to be abated within the same containment area and perform that work within the same negative pressure enclosure, if applicable. The contractor's onsite supervisor, or project estimator during bidding, will need to confer with either WCSD or the District's independent third-party consultant, for the expected containment areas and number of containments at a particular site.

Scope of Work

The contractor awarded the project will be responsible for all costs associated with the abatement of the transite.

The project scope shall be determined by the site-specific architectural drawings prepared for the individual site. The Contractor is responsible for reviewing the architectural drawings and the WCSD Regulated Systems and Assessment (ES&A) Material Disturbance Permit to determine which materials, including any sealants, in the project area are asbestos-containing.

The District has retained an independent third-party abatement consultant to draft these specifications, who may provide oversight during the projects, conduct visual clearance inspections and collect clearance air samples at the conclusion of these abatement projects. All oversight or additional oversight and collection of air samples may be performed by the District's ES&A Department as well at their discretion.

In addition to complying with these supplemental specifications, the Contractor must also comply with all other asbestos abatement requirements listed in these asbestos abatement specifications. If Contractors find any conflicting information in the supplemental specifications, the Contractor must comply with the requirements listed herein that are deemed most stringent by the District or District hired asbestos consultant supervising the abatement.

Project Requirements

Contractor shall be approved by the WCSD ES&A Department to perform asbestos abatement activities within the District. **Approval of firms that have not performed activities impacting asbestos for the District previously, will need to submit all necessary documentation outlined in the WCSD ES&A Technical Specifications for the project at least ten (10) business days prior to work commencing for approval.**

All workers certifications – asbestos training and licensing and medical clearance – shall be submitted to the WCSD ES&A at least five (5) working days prior to project commencement at minimum for approval. Contractor is responsible for reviewing WCSD ES&A worker roster for the company to assure all workers to be used on the project have been approved prior to arrival onsite. Workers not identified on the approved worker list for the contractor will not be allowed to perform any activities onsite, even if documentation is provided onsite at time of the project commencement.

The abatement contractor's onsite supervisor shall have a copy of these Specifications onsite at all times and be familiar with the project requirements prior to arrival onsite at the project. Failure to follow requirements of these Specifications, or lack of knowledge of requirements to be followed during the project, are grounds for replacement of the abatement contractor's onsite supervisor.

Only the abatement contractor will be allowed to occupy the project area once abatement activities are scheduled to start. This applies to all WCSD non-ES&A staff/personnel and site staff/personnel. The area shall only be occupied by the abatement contractor, WCSD ES&A staff, and District's independent third-party abatement consultant. Other personnel will not be allowed to occupy the building during asbestos abatement activities.

Contractor shall adhere to the requirements of these Specifications, WCSD ES&A Technical Specifications, Federal, State, and Local regulations.

Water and Electricity

Water and electricity are available onsite, but long hoses and cords may be necessary. The contractor is responsible for any damage to water or power systems caused by their use of those systems.

Contractor shall provide a GFI at the primary plug-in of all electrical trains used for electrical equipment. Hose washers shall be provided at all hose connections to prevent leakage of water and potential damage to District facilities.

Pre-Cleaning

Pre-cleaning is not expected to be necessary; however, Contractor may need to remove some debris or clean surfaces to facilitate building containment area.

Notifications

Contractor is responsible for timely notifications (including courtesy notifications if applicable) to Nevada Division of Industrial Relations and Washoe County Health Department. Notifications shall be filed in advance of any waiting periods in lieu of the proposed project start date or other requirements for pre-work notification. Any revisions to notifications including project scope, start date, duration of project, or any other changes are the Contractor's responsibility. Valid notifications shall be posted onsite during the project, and copies shall be provided to the District's onsite third-party consultant.

Equipment

Contractor is responsible for providing all necessary equipment in sufficient quantities to complete the project in the schedule provided for the project. All equipment must arrive onsite clean and in proper functioning order. Any equipment that arrives onsite dirty or not in proper functioning order shall be removed from the project site for cleaning and/or repairs.

Training

Workers performing asbestos abatement activities as part of this project must have AHERA Worker training with at least one worker trained to the AHERA Contractor-Supervisor level. All workers shall be licensed by the Nevada DIR for asbestos work. The crew lead Contractor-Supervisor may not leave the site anytime asbestos abatement operations are being performed.

As noted previously, all workers certifications must be approved by the WCSD ES&A prior to arrival onsite to start work. Copies of the worker certs shall be provided to the District's onsite third-party consultant as well.

Personal Protection Equipment

The contractor is responsible for adhering to Nevada Division of Industrial Relations and OSHA requirements for worker respiratory protection. At a minimum, workers shall wear half-face, negative pressure respirators with HEPA (P-100) filters during any activities which disturb asbestos-containing materials.

Workers shall wear Tyvek-level disposable coveralls, hard hats, work gloves, and safety glasses (if not using a full face-piece respirator.) Street clothes may be worn under disposable coveralls.

All employees shall have a valid medical clearance and fit test for respirators to be used. Medical clearance shall be provided for approval to the WCSD ES&A prior to the project commencement. Copies of the medical clearance and fit test shall be provided to the District's onsite third-party consultant as well.

Personal Air Monitoring

The contractor is responsible for the collection of personal air samples on workers during all abatement activities for asbestos. Personal air samples shall be collected in accordance with OSHA sampling protocols and analyzed by a laboratory with the proper accreditation.

Laboratories to be used for personal air sample analysis must be approved by WCSD ES&A.

Copies of the personal air sampling results, along with laboratory accreditation, shall be submitted to the WCSD ES&A and District's independent third-party consultant.

In addition, the contractor will comply with all requirements regarding personal air monitoring listed in Section 02130, Part 2- - Air Monitoring, 2.02.

Security and Safety

The contractor is responsible for security of all equipment and safety of all employees. Contractor shall provide any storage containers or security needed for tools and equipment if needed.

Contractor is responsible for all worker safety and following all applicable regulations, namely Nevada and Federal OSHA, including for asbestos and respirable crystalline silica exposures.

Occupancy

As noted previously, the project area will be limited to the abatement contractor, WCSD ES&A staff, and District's independent third-party consultant once abatement activities are ready to commence. Once the area has been cleared, other parties may occupy.

Emergency services may also occupy areas in the event of an emergency during the project.

Challenge Testing

All HEPA-filtered equipment to be used on this project shall have been challenge tested (DOP or equivalent) within the previous 30 days prior to use onsite. Copies of the challenge testing results shall be provided to the WCSD ES&A and/or District's independent third-party consultant.

Asbestos Abatement Containment and Abatement Requirements

ALL POLY USED ON PROJECT SHALL BE 6-MIL AND FIRE-RETARDANT UNLESS EXEMPTED IN REQUIREMENTS BELOW.

WHERE POSSIBLE, TRANSITE PANELS SHALL BE REMOVED FROM THE EXTERIOR SIDE.

Interior Transite Panel Abatement

1. Contractor shall seal all critical barriers (HVAC, windows, doors, etc.) in each area with one layer of 6-mil poly. Doors leading outside of the containment area shall remain in place for security.

2. All walls, floors, and any fixed objects that cannot be removed from the containment shall be covered with one layer of 6-mil poly. An additional layer of 4-mil poly may be applied to covered surfaces for use as a cleaning barrier. Vertical barriers may be installed to decrease the size of containment areas; however, such barriers shall be constructed with wood framing and ½" plywood backing.
3. Poly critical barriers with wood framed ½" plywood backing shall be installed on the exterior side of the transite panel to contain the interior space and secure the wall opening. Two layers of poly shall be used to cover the plywood with an additional two layers installed on exterior side of the plywood which will extend out 2" on each side of the plywood.
4. A minimum three-stage decontamination unit with operable shower shall be contiguous with each containment. See "Decontamination Chamber Requirements" in this specification for further requirements.
5. Negative pressure shall be established and a recording manometer shall be attached to each containment. Copies of the manometer recordings shall be provided on 8.5"x11" paper by the Contractor.
6. An air pressure differential of -0.050" WC must be established and maintained throughout all phases of abatement and through receipt of passing air clearance.
7. Workers shall wet all materials prior to, and during, removal using amended water.
8. Transite panels shall be removed intact wherever possible.
9. Any sealants at edges of transite panels, or other suspect materials that may need to be disturbed by the transite panel removal shall be considered to be asbestos-containing materials unless sampled and proven otherwise.
10. Following removal of all transite panels, all poly shall be wet-wiped or HEPA-vacuumed clean as part of detail cleaning. Any 4-mil poly cleaning barriers may be removed as part of this detail cleaning.
11. All waste shall be placed into two separate waste bags of 6-mil thickness. The outer waste bag shall be sealed in a "goose-neck" fashion to create a leak-tight container.

Exterior Transite Panel Abatement

1. Contractor shall seal all critical barriers (HVAC, windows, doors, etc.) within 20 feet of the work area with one layer of 6-mil poly.
2. Poly drop sheets shall be installed in the work area, extending 20 feet out from any transite panel to be removed, and this work area shall be demarcated with warning signs / tape. The Contractor shall control access to this regulated area to a distance of 50 feet out, demarcating the perimeter with caution tape.

3. Poly critical barriers with wood framed ½" plywood backing shall be installed on the interior side of the transite panel to seal off the interior space and secure the wall opening. The plywood will be covered with two layers of 6-mil poly on both the interior and exterior side. The interior poly barriers shall extend out two inches on each side.
4. Decontamination facilities shall be sited adjacent to the work area, and shall include a drop sheet. A water source shall be provided, along with soap and towels. Dirty water shall be contained. A privacy barrier shall also be installed as needed.
5. Workers shall wet all materials prior to, and during, removal using amended water.
6. Transite panels shall be removed intact wherever possible.
7. Any sealants at edges of transite panels, or other suspect materials that may need to be disturbed by the transite panel removal shall be considered to be asbestos-containing materials unless sampled and proven otherwise.
8. Following removal of all transite panels, all poly shall be wet-wiped or HEPA-vacuumed clean as part of detail cleaning.
9. All waste shall be placed into two separate waste bags of 6-mil thickness. The outer waste bag shall be sealed in a "goose-neck" fashion to create a leak-tight container.

Decontamination Requirements

A three stage decon unit including a shower is required for any interior asbestos containments. Each chamber of the decon must have self-closing Z-flaps that seal air tight. A four-inch barrier must exist at the floor of each chamber to prevent the transfer of water and debris from chamber to chamber. This barrier will also provide a seal for the flaps between each chamber. Equipment and bag out chambers do not require a shower, but a washing station must exist and they must be three-stages. The washing station must be constructed in a manner that prevents water from splashing or traveling out of the central decon chamber. Equipment and bag out chambers must also have flaps that seal air tight.

Shower units must be equipped with an overflow pan to catch water which overfills the drain system, or is splashed out of the chamber during employee showers. Showers must be supplied with hot water, soap, shampoo, and towels for the workers. Showers shall be sited in the central decon chamber. Showers and washing station must also be equipped with a filtering system that includes a 0.5 micron filter. If filtering system is not available or is not functioning correctly, shower water must be bagged and disposed of as asbestos-containing waste.

All chambers of the decon, including the clean chamber, must be kept clean and dry (except shower) at all times. Abatement work will be stopped if decon is not kept in acceptable condition.

Regulated Area Signage

Asbestos Danger signs shall be posted at all entrances or exits to the containment area, even if the entrance or exit is sealed as a critical barrier. Signs shall also be posted on the flap leading into the shower station of

decontamination chambers. Signage will be set once a pre-start visual is passed and work may begin in the containment, but no work will start until all signs are posted. Signage shall meet the revised requirements set forth in 29 CFR 1926.1101(k)(7).

Air Pressure Differential – Full Containment Areas Only

Air pressure differential must be established and maintained at -0.05 inches water differential or better before start of abatement and air pressure differential must be maintained through all phases of project, including collection of clearance air samples and receipt of results. A minimum of eight air changes per hour is required for the project. Work will be halted if the air pressure drops below -0.05 inches water differential and can resume when air pressure differential of -0.05 inches is established again.

Air pressure differential must be displayed and recorded on a properly calibrated and fully functioning manometer. Copies of the manometer recording must be provided by the contractor on 8.5" x 11" paper at completion of project.

All negative air machines must be exhausted to the exterior of the building using wire-reinforced flex duct. All negative air machines must be used inside containment. No machines shall be attached to the exterior of the containment with the intake only inside.

Any exterior or interior barricades need to be constructed of a minimum ½" plywood and shall be made secure.

Make-Up Air Sources

Available, but may need to be HEPA-filtered. Any make-up holes in critical barriers must be equipped with a challenge/DOP-tested HEPA filter. Placing a pre-filter in the make-up air hole will not be allowed.

Disposal Requirements

All asbestos waste generated on this project will need to be double-bagged in 6-mil poly waste bags, or double-wrapped in 6-mil polyethylene sheeting. All waste bags must be sealed in a "gooseneck" fashion and "burrito-wrapped" materials shall have staggered seams. All non-friable debris shall be properly labeled and identified for disposal as an asbestos-containing waste. Materials that have become friable or which removal methods have made friable shall be labeled and identified for disposal as regulated asbestos-containing material (RACM).

The contractor will need to provide a lockable waste bin for all waste created on this project. Waste bin will need to be labeled with asbestos signage once the waste is loaded into the bin. Waste bins shall be lined with one layer of 6-mil poly prior to waste being loaded.

Waste bins will need to arrive onsite clean of debris or any other waste and in proper functioning order. Waste bins may be rejected by WCSD ES&A staff or District's independent third-party consultant if these conditions are not met, with no extra charge to the District.

Clearance

Upon completion of asbestos abatement activities, a final visual inspection will be performed by either WCSD ES&A staff or District's independent third-party consultant. This inspection will be performed only after the abatement contractor crew supervisor has performed their own final visual clearance. Areas must be free of all three-dimensional material with all surfaces clean of dust and debris and all materials abated within the containment area.

The visual inspection will serve as final clearance for exterior transite panel removal. Following a successful visual clearance inspection, the Contractor shall apply a lock-down encapsulant, then remove containment drop sheets, signage, equipment, etc. The barriers at window / wall openings shall be left in place.

For interior removal of transite panels within full containment, final clearance shall be through aggressive air sampling conducted by the District's independent third-party consultant. A set of five air samples will be collected inside the containment to be analyzed in accordance with AHERA completion of response action criteria using either phase contrast microscopy (PCM) or transmission electron microscopy (TEM), depending on the quantity of materials abated.

Clearance criteria for PCM sample analysis, in accordance with AHERA, is 0.01 fibers per cubic centimeter (0.01 f/cc) or less for each of the five samples.

Clearance criteria for TEM sample analysis, in accordance with AHERA, is an average of 70 structures per square millimeter (70 s/mm²) or fewer for the inside-containment set of five samples.

Contractor shall return to the site to apply a lock-down encapsulant, remove poly barriers and equipment upon notification of passing clearance air samples. The barriers at window / wall openings shall be left in place.

SECTION 02200

SUPPLEMENTAL FLOOR TILE & MASTIC SPECIFICATIONS

Asbestos Abatement Specifications Washoe County School District Floor Tile and Mastic at District Sites

Background

Washoe County School District (WCSD) will be performing the abatement of vinyl floor tile (VFT) and mastic at various District sites. This supplemental spec as well as the District specs will apply to the removal of all Floor Tile and Mastic materials. The abatement contractor shall be prepared to abate flooring materials as identified in the site-specific architectural drawings provided for the individual site or information provided prior to bidding.

The contractor will need to note when additional asbestos-containing materials are to be abated within the same containment area and perform that work within the same negative pressure enclosure. The contractor's onsite supervisor, or project estimator during bidding, will need to confer with either WCSD or the District's independent third-party consultant, for the expected containment areas and number of containments at a particular site.

Scope of Work

The contractor awarded the project will be responsible for all costs associated with the abatement of flooring materials.

The project scope shall be determined by the site-specific architectural drawings prepared for the individual site. The Contractor is responsible for reviewing the architectural drawings and the WCSD Regulated Systems and Assessment (ES&A) Material Disturbance Permit to determine which materials, including baseboards and mastic, in the project area are asbestos-containing.

The District has retained an independent third-party abatement consultant to draft these specifications, who may provide oversight during the projects, conduct visual clearance inspections and collect clearance air samples at the conclusion of these abatement projects. All oversight or additional oversight and collection of air samples may be performed by the District's ES&A Department as well at their discretion.

In addition to complying with these supplemental specifications, the Contractor must also comply with all other asbestos abatement requirements listed in these asbestos abatement specifications. If Contractors find any conflicting information in the supplemental specifications, the Contractor must comply with the requirements listed herein that are deemed most stringent by the District or District hired asbestos consultant supervising the abatement.

Most floors in the District are concrete, but wood floors may be encountered. Since cleaning flooring mastics are difficult if not impossible on wood floors, whenever there is more than is one layer of flooring sub-floor, one layer will be removed as a part of the abatement process and properly disposed as asbestos containing materials.

Project Requirements

Contractor shall be approved by the WCSD ES&A Department to perform asbestos abatement activities within the District. **Approval of firms that have not performed activities impacting asbestos for the District previously, will need to submit all necessary documentation outlined in the WCSD ES&A Technical Specifications for the project at least ten (10) business days prior to work commencing for approval.**

All workers certifications – asbestos training and licensing and medical clearance – shall be submitted to the WCSD ES&A at least five (5) working days prior to project commencement at minimum for approval. Contractor is responsible for reviewing WCSD ES&A worker roster for the company to assure all workers to be used on the project have been approved prior to arrival onsite. Workers not identified on the approved worker list for the contractor will not be allowed to perform any activities onsite, even if documentation is provided onsite at time of the project commencement.

The abatement contractor's onsite supervisor shall have a copy of these Specifications onsite at all times and be familiar with the project requirements prior to arrival onsite at the project. Failure to follow requirements of these Specifications, or lack of knowledge of requirements to be followed during the project, are grounds for replacement of the abatement contractor's onsite supervisor.

Only the abatement contractor will be allowed to occupy the project area once abatement activities are scheduled to start. This applies to all WCSD non-ES&A staff/personnel and site staff/personnel. The area shall only be occupied by the abatement contractor, WCSD ES&A staff, and District's independent third-party abatement consultant. Other personnel will not be allowed to occupy the building during asbestos abatement activities.

Contractor shall adhere to the requirements of these Specifications, WCSD ES&A Technical Specifications, Federal, State, and Local regulations.

Water and Electricity

Water and electricity are available onsite, but long hoses and cords may be necessary. The contractor is responsible for any damage to water or power systems caused by their use of those systems.

Contractor shall provide a GFI at the primary plug-in of all electrical trains used for electrical equipment. Hose washers shall be provided at all hose connections to prevent leakage of water and potential damage to District facilities.

Pre-Cleaning

Pre-cleaning is not expected to be necessary; however, Contractor may need to remove some debris or clean surfaces to facilitate the building of negative pressure enclosure.

Notifications

Contractor is responsible for timely notifications (including courtesy notifications if applicable) to Nevada Division of Industrial Relations and Washoe County Health Department. Notifications shall be filed in advance of any waiting periods in lieu of the proposed project start date or other requirements for pre-work notification. Any revisions to notifications including project scope, start date, duration of project, or any other changes are the Contractor's responsibility. Valid notifications shall be posted onsite during the project, and copies shall be provided to the District's onsite third-party consultant.

Equipment

Contractor is responsible for providing all necessary equipment in sufficient quantities to complete the project in the schedule provided for the project. All equipment must arrive onsite clean and in proper functioning order. Any equipment that arrives onsite dirty or not in proper functioning order shall be removed from the project site for cleaning and/or repairs.

Training

Workers performing asbestos abatement activities as part of this project must have AHERA Worker training with at least one worker trained to the AHERA Contractor-Supervisor level. All workers shall be licensed by the Nevada DIR for asbestos work. The crew lead Contractor-Supervisor may not leave the site anytime asbestos abatement operations are being performed.

As noted previously, all workers certifications must be approved by the WCSD ES&A prior to arrival onsite to start work. Copies of the worker certs shall be provided to the District's onsite third-party consultant as well.

Personal Protection Equipment

The contractor is responsible for adhering to Nevada Division of Industrial Relations and OSHA requirements for worker respiratory protection. At a minimum, workers shall wear half-face, negative pressure respirators with HEPA (P-100) filters during any activities which disturb asbestos-containing materials.

Workers shall wear Tyvek-level disposable coveralls, hard hats, work gloves, and safety glasses (if not using a full face-piece respirator.) Street clothes may not be worn under disposable coveralls.

All employees shall have a valid medical clearance and fit test for respirators to be used. Medical clearance shall be provided for approval to the WCSD ES&A prior to the project commencement. Copies of the medical clearance and fit test shall be provided to the District's onsite third-party consultant as well.

Personal Air Monitoring

The contractor is responsible for the collection of personal air samples on workers during all abatement activities for asbestos. If removal activities or methods are expected to disturb any substrates which contain silica, the contractor is also responsible for collection of personal air samples for respirable crystalline silica

exposure. Asbestos and silica personal air samples shall be collected in accordance with OSHA sampling protocols and analyzed by a laboratory with the proper accreditation.

Laboratories to be used for personal air sample analysis must be approved by WCSD ES&A.

Copies of the personal air sampling results, along with laboratory accreditation, shall be submitted to the WCSD ES&A and District's independent third-party consultant.

In addition, the contractor will comply with all requirements regarding personal air monitoring listed in Section 02130, Part 2- - Air Monitoring, 2.02.

Security and Safety

The contractor is responsible for security of all equipment and safety of all employees. Contractor shall provide any storage containers or security needed for tools and equipment if needed.

Contractor is responsible for all worker safety and following all applicable regulations, namely Nevada and Federal OSHA, including for asbestos and respirable crystalline silica exposures.

Occupancy

As noted previously, the project area will be limited to the abatement contractor, WCSD ES&A staff, and District's independent third-party consultant once abatement activities are ready to commence. Once the area has been cleared, other parties may occupy.

Emergency services may also occupy areas in the event of an emergency during the project.

Challenge Testing

All HEPA-filtered equipment to be used on this project shall have been challenge tested (DOP or equivalent) within the previous 30 days prior to use onsite. Copies of the challenge testing results shall be provided to the WCSD ES&A and/or District's independent third-party consultant.

Asbestos Abatement Containment and Abatement Requirements

ALL POLY USED ON PROJECT SHALL BE 6-MIL AND FIRE-RETARDANT UNLESS EXEMPTED IN REQUIREMENTS BELOW.

Vinyl Floor Tile and Mastic Abatement

1. Contractor shall seal all critical barriers (HVAC, windows, doors, etc.) in each containment area with one layer of 6-mil poly. Doors leading outside of the containment area shall remain in place for security.
2. The contractor shall setup a regulated area and abate those areas of tiles that extend below door threshold prior to sealing of doorways as critical barriers as applicable.

3. All walls and any fixed objects that cannot be removed from the containment shall be covered with one layer of 6-mil poly. One additional layer of 4-mil poly may extend up from the floor to a height of 4' to act as a cleaning barrier.
4. A false-ceiling, minimum of 4-mil poly, shall be installed as directed by the owner or if needed to achieve and maintain sufficient negative air pressure differential as noted below. Mastic to be removed by hydro-blasting or grinding will require installation of a 4-mil poly ceiling. See hydro-blasting and grinding sections below.
5. A minimum three-stage decontamination unit with operable shower shall be contiguous with each containment. See "Decontamination Chamber Requirements" in this specification for further requirements.
6. Negative pressure shall be established and a recording manometer shall be attached to each containment. Copies of the manometer recordings shall be provided on 8.5"x11" paper by the Contractor to the District and third-party independent consultant.
7. An air pressure differential of -0.050" WC must be established and maintained throughout all phases of abatement and through receipt of passing air clearance.
8. Workers shall wet all materials prior to, and during, removal using amended water.
9. Baseboard removal shall not take place until containment is established.
10. At the conclusion of abatement, the floor surface shall be HEPA-vacuumed clean and all mastic removed. The criteria for mastic removal shall be no three-dimensional material, including mastic that may have become liquefied and entered slab divots, joints, or any other areas during the removal process.
11. All poly shall be wet-wiped or HEPA-vacuumed clean as part of detail cleaning. The 4-mil poly cleaning barrier may be removed as part of this detail cleaning unless required for maintaining sufficient air pressure differential.
12. All waste shall be placed into two separate waste bags of 6-mil thickness. The outer waste bag shall be sealed in a "gooseneck" fashion to create a leak-tight container.

For the hydro-blasting of the concrete substrate to remove mastic and for areas which must have the top surface of the concrete removed, as directed by the flooring subcontractor(s), the following requirements must be met by the Contractor:

1. For hydro-blasting, a full negative pressure containment must be constructed, including a ceiling of 4-mil poly.

2. All critical barriers must be sealed with one layer of 6-mil poly. Any fixed objects that cannot be moved out of the containment area shall be covered with one layer of 6-mil poly.
3. Contractor shall use a hydro-blasting unit to “power wash” the floors clear of mastic, including any cracks or seams in the concrete slab. This system shall have a man-operated unit that will capture the water with vacuum pressure at the front of the machine as it is operating to prevent the build-up of water in the containment.
4. The hydro-blasting unit shall be set to remove mastic on the substrate surface, cracks, and seams, without damage to the concrete slab. For areas where the top surface layer of the concrete is to be removed, at the direction of the flooring subcontractor(s), the abatement contractor shall set the hydro-blasting unit to remove the surface to a depth specified by the flooring subcontractor(s).
5. The abatement contractor shall anticipate the unit not being able to hydro-blast all areas of the containment (corners, along walls) and shall plan to use alternate methods to remove mastic or the top concrete surface in such areas. Any mechanical means to remove the mastic will need to have HEPA-filtered local exhaust.
6. At the conclusion of the hydro-blasting, the abatement contractor shall clean the floor of the containment using HEPA-vacuums followed by wet-cleaning, and HEPA-vacuuming again to assure that surfaces have been cleaned sufficiently.
7. All poly surfaces, including the ceiling, shall be wet-wiped clean as part of detail cleaning.
8. Contractor shall perform treatment of waste water prior to discharge if water will not be treated as a hazardous waste. Waste water must meet the levels of requirements provided in City of Reno Municipal Code 12.16.565.
9. Contractor shall follow all requirements, including collection of any necessary permits, for the discharge of contaminated water as required by City of Reno Municipal Code 12.16.
10. If abatement contractor will dispose of all water, they shall be responsible for profiling water for disposal. Copies of the waste profile results, along with chain of custody, shall be provided to HMS, Inc. Project Manager prior to disposal.

For the grinding of concrete floor surfaces, the work shall be performed within the same containment erected for floor tile and mastic abatement (as applicable). If areas being ground are not within a contained area (such as non-asbestos floor removal), a negative pressure enclosure shall be constructed as listed in the hydro-blasting section above. In addition to the requirements as noted above, the following engineering controls shall be met by the contractor performing the grinding of floor surfaces.

1. All power equipment to be used for the grinding of concrete floor surfaces shall have an approved shroud system that provides local exhaust.

2. A HEPA-vacuum shall be attached to the shroud system to provide the local exhaust.
3. An airless sprayer or equivalent shall be used to provide water for the suppression of any visible emissions that may be released by the work and to keep surfaces wet prior to cleaning.
4. All slurries or dust remaining within the containment area shall be HEPA-vacuumed cleaned. Additional wet-wiping to assure all dust has been cleaned in the containment area may be required.

Decontamination Requirements

A three stage decon unit including a shower is required for asbestos containments. Each chamber of the decon must have self-closing Z-flaps that seal air tight. A four-inch barrier must exist at the floor of each chamber to prevent the transfer of water and debris from chamber to chamber. This barrier will also provide a seal for the flaps between each chamber. Equipment and bag out chambers do not require a shower, but a washing station must exist and they must be three-stages. The washing station must be constructed in a manner that prevents water from splashing or traveling out of the central decon chamber. Equipment and bag out chambers must also have flaps that seal air tight.

Shower units must be equipped with an overflow pan to catch water which overfills the drain system, or is splashed out of the chamber during employee showers. Showers must be supplied with hot water, soap, shampoo, and towels for the workers. Showers shall be sited in the central decon chamber. Showers and washing station must also be equipped with a filtering system that includes a 0.5 micron filter and heated water. If a filtering system is not available or is not functioning correctly, shower water must be bagged and disposed of as asbestos-containing waste with no extra compensation being given to the Contractor.

All chambers of the decon, including the clean chamber, must be kept clean and dry (except shower) at all times. Abatement work will be stopped if decon is not kept in acceptable condition.

Regulated Area Signage

Asbestos Danger signs shall be posted at all entrances to the containment area, even if the entrance is sealed as a critical barrier. Signs shall also be posted on the flap leading into the shower station of decontamination chambers. Signage will be set once a pre-start visual is passed and work may begin in the containment, but no work will start until all signs are posted.

Signage shall meet the revised requirements set forth in 29 CFR 1926.1101(k)(7).

Air Pressure Differential

Air pressure differential must be established and maintained at -0.05 inches water differential or better before start of abatement and air pressure differential must be maintained through all phases of project, including collection of clearance air samples and receipt of results. A minimum of eight air changes per hour is required for the project. Work will be halted if the air pressure drops below -0.05 inches water differential and can resume when air pressure differential of -0.05 inches is established again.

Air pressure differential must be displayed and recorded on a properly calibrated and fully functioning

manometer. Copies of the manometer recording must be provided by the contractor on 8.5" x 11" paper at completion of project.

All negative air machines must be exhausted to the exterior of the building using wire-reinforced flex duct. All negative air machines must be used inside containment. No machines shall be attached to the exterior of the containment with the intake only inside.

Any exterior barricades need to be constructed of a minimum ½" plywood and lockable for security. Contractor is responsible for providing a lock to any exterior barricades, and keys shall be provided to WCSD site facilities coordinator and District's independent third-party consultant.

Make-Up Air Sources

Available, but may need to be HEPA-filtered. Any make-up holes in critical barriers must be equipped with a challenge/DOP-tested HEPA filter. Placing a pre-filter in the make-up air hole will not be allowed.

Disposal Requirements

All asbestos waste generated on this project will need to be double-bagged in 6-mil poly waste bags. At least one of the waste bags must be sealed in a "gooseneck" fashion. All non-friable debris shall be properly labeled and identified for disposal as an asbestos-containing waste. Materials that have become friable or which removal methods have made friable shall be labeled and identified for disposal as regulated asbestos-containing material (RACM).

The contractor will need to provide a lockable waste bin for all waste created on this project.

Waste bin will need to be labeled with asbestos signage once the waste is loaded into the bin. Waste bins shall be lined with one layer of 6-mil poly prior to waste being loaded.

Waste bins will need to arrive onsite clean of debris or any other waste and in proper functioning order. Waste bins may be rejected by WCSD ES&A staff or District's independent third-party consultant if these conditions are not met, with no extra charge to the District.

Clearance

Upon completion of asbestos abatement activities, a final visual inspection will be performed by either WCSD ES&A staff or District's independent third-party consultant. This inspection will be performed only after the abatement contractor crew supervisor has performed their own final visual clearance. Areas must be free of all three-dimensional material with all surfaces clean of dust and debris and all materials abated within the containment area. Once the containment has been successfully visually inspected and cleared, the Contractor shall apply a lock-down encapsulant to contaminated surfaces in the containment area. The contractor will need to use care to not apply encapsulant to floor surfaces which may prevent adhesion of new flooring materials.

Final clearance shall be through aggressive air sampling conducted by the District's independent third-party

consultant or a District AHERA certified technician. A set of five air samples will be collected inside the containment to be analyzed in accordance with AHERA completion of response action criteria using either phase contrast microscopy (PCM) or transmission electron microscopy (TEM), depending on the quantity of materials abated.

Clearance criteria for PCM sample analysis, in accordance with AHERA, is 0.01 fibers per cubic centimeter (0.01 f/cc) or less for each of the five samples.

Clearance criteria for TEM sample analysis, in accordance with AHERA, is an average of 70 structures per square millimeter (70 s/mm²) or fewer for the inside-containment set of five samples.

Contractor shall return to the site to remove poly barriers and equipment upon notification of passing clearance air samples. Contractor is also responsible for washing the floor using an approved detergent cleaner and water to provide a clean surface for the new floor installation.

In the event that floor grinding is required to be completed within the same containment area, clearance air samples will be collected at the conclusion of grinding and cleaning of the surfaces within the containment area.

**Supplemental Asbestos Abatement Specifications
Washoe County School District
Thermal System Insulation at District Sites**

Background

Washoe County School District (WCSD) will be performing the abatement of thermal system insulation (TSI) materials at various District sites. This supplemental spec as well as the District specs will apply to the removal of all asbestos containing Thermal System Insulation. The abatement contractor shall be prepared to abate TSI materials as identified in the site-specific architectural drawings provided for the individual site or information provided prior to bidding.

The contractor will need to note when additional asbestos-containing materials are to be abated within the same containment area and perform that work within the same negative pressure enclosure. The contractor's onsite supervisor, or project estimator during bidding, will need to confer with either WCSD or the District's independent third-party consultant, for the expected containment areas and number of containments at a particular site.

Scope of Work

The contractor awarded the project will be responsible for all costs associated with the abatement of TSI materials.

The project scope shall be determined by the site-specific architectural drawings prepared for the individual site. The Contractor is responsible for reviewing the architectural drawings and the WCSD Regulated Systems and Assessment (ES&A) Material Disturbance Permit to determine which TSI materials in the project area are asbestos-containing and will be required to be abated.

The District has retained an independent third-party abatement consultant to draft these specifications, who may provide oversight during the projects, conduct visual clearance inspections and collect clearance air samples at the conclusion of these abatement projects. All oversight or additional oversight and collection of air samples may be performed by the District's ES&A Department as well at their discretion.

In addition to complying with these supplemental specifications, the Contractor must also comply with all other asbestos abatement requirements listed in these asbestos abatement specifications. If Contractors find any conflicting information in the supplemental specifications, the Contractor must comply with the requirements listed herein that are deemed most stringent by the District or District hired asbestos consultant supervising the abatement.

Project Requirements

Contractor shall be approved by the WCSD ES&A Department to perform asbestos abatement activities within the District. **Approval of firms that have not performed activities impacting asbestos for the District previously, will need to submit all necessary documentation outlined in the WCSD ES&A Technical Specifications for the project at least ten (10) business days prior to work commencing for approval.**

All workers certifications – asbestos training and licensing and medical clearance – shall be submitted to the WCSD ES&A at least five (5) working days prior to project commencement at minimum for approval. Contractor is responsible for reviewing WCSD ES&A worker roster for the company to assure all workers to be used on the project have been approved prior to arrival onsite. Workers not identified on the approved worker list for the contractor will not be allowed to perform any activities onsite, even if documentation is provided onsite at time of the project commencement.

The abatement contractor's onsite supervisor shall have a copy of these Specifications onsite at all times and be familiar with the project requirements prior to arrival onsite at the project. Failure to follow requirements of these Specifications, or lack of knowledge of requirements to be followed during the project, are grounds for replacement of the abatement contractor's onsite supervisor.

Only the abatement contractor will be allowed to occupy the project area once abatement activities are scheduled to start. This applies to all WCSD non-ES&A staff/personnel and site staff/personnel. The area shall only be occupied by the abatement contractor, WCSD ES&A staff, and District's independent third-party abatement consultant. Other personnel will not be allowed to occupy the building during asbestos abatement activities.

Contractor shall adhere to the requirements of these Specifications, WCSD ES&A Technical Specifications, Federal, State, and Local regulations.

Water and Electricity

Water and electricity are available onsite, but long hoses and cords may be necessary. The contractor is responsible for any damage to water or power systems caused by their use of those systems.

Contractor shall provide a GFI at the primary plug-in of all electrical trains used for electrical equipment. Hose washers shall be provided at all hose connections to prevent leakage of water and potential damage to District facilities.

Pre-Cleaning

Pre-cleaning of debris may be required during setup and prior to abatement of TSI.

If required, cleanup will be performed once HVAC is shut down and tagged out by the contractor, with District approval, and critical barriers are sealed with 6-mil poly. Workers performing pre-cleaning will use HEPA-vacuums to vacuum debris and dust from the area. Workers will need to wear half-mask respirator fitted with HEPA (P-100) filters and tyvek quality disposable coveralls with attached hood and boots.

Notifications

Contractor is responsible for timely notifications (including courtesy notifications if applicable) to Nevada Division of Industrial Relations and Washoe County Health Department. Notifications shall be filed in advance of any waiting periods in lieu of the proposed project start date or other requirements for pre-work notification. Any revisions to notifications including project scope, start date, duration of project, or any other changes are

the Contractor's responsibility. Valid notifications shall be posted onsite during the project, and copies shall be provided to the District's onsite third-party consultant and ES&A Department.

Equipment

Contractor is responsible for providing all necessary equipment in sufficient quantities to complete the project in the schedule provided for the project. All equipment must arrive onsite clean and in proper functioning order. Any equipment that arrives onsite dirty or not in proper functioning order shall be removed from the project site for cleaning and/or repairs.

Training

Workers performing asbestos abatement activities as part of this project must have AHERA Worker training with at least one worker trained to the AHERA Contractor-Supervisor level. All workers shall be licensed by the Nevada DIR for asbestos work. The crew lead Contractor-Supervisor may not leave the site anytime asbestos abatement operations are being performed.

As noted previously, all workers certifications must be approved by the WCSD ES&A prior to arrival onsite to start work. Copies of the worker certs shall be provided to the District's onsite third-party consultant as well.

Personal Protection Equipment

A tight-fitting powered air-purifying respirator (PAPR) fitted with HEPA filters shall be worn for respiratory protection when performing TSI abatement.

A full facepiece, supplied-air respirator operated in the pressure-demand mode shall be worn by workers performing Class 1 work if the negative exposure assessment, or air sampling performed by ES&A or the District's third-party consultant, indicates that the exposure level will be above 1 f/cc as an 8-hour TWA.

Workers shall wear Tyvek-level disposable coveralls, hard hats, and work gloves. Street clothes may not be worn under disposable coveralls.

All employees shall have a valid medical clearance and fit test for respirators to be used. Medical clearance shall be provided for approval to the WCSD ES&A prior to the project commencement. Copies of the medical clearance and fit test shall be provided to the District's onsite third-party consultant as well.

Personal Air Monitoring

The contractor is responsible for the collection of personal air samples on workers during all abatement activities for asbestos. These samples shall be collected in accordance with OSHA sampling protocols and analyzed by a laboratory with the proper accreditation.

Laboratories to be used for personal air sample analysis must be approved by WCSD ES&A.

Copies of the personal air sampling results, along with laboratory accreditation, shall be submitted to the WCSD ES&A and District's independent third-party consultant.

In addition, the contractor will comply with all requirements regarding personal air monitoring listed in Section 02130, Part 2- - Air Monitoring, 2.02.

Security and Safety

The contractor is responsible for security of all equipment and safety of all employees. Contractor shall provide any storage containers or security needed for tools and equipment if needed.

Contractor is responsible for any ladder, scaffolding, or any other worker safety measures needed to facilitate the TSI abatement as required by state or Federal regulation.

Contractor is responsible for all worker safety and following all applicable regulations, namely Nevada and Federal OSHA.

Occupancy

As noted previously, the project area will be limited to the abatement contractor, WCSD ES&A staff, and District's independent third-party consultant once abatement activities are ready to commence. Once the area has been cleared, other parties may occupy.

Emergency services may also occupy areas in the event of an emergency during the project.

Challenge Testing

All HEPA-filtered equipment to be used on this project shall have been challenge tested (DOP or equivalent) within the previous 30 days prior to use onsite. Copies of the challenge testing results shall be provided to the WCSD ES&A and/or HMS, Inc.

Asbestos Abatement Containment and Abatement Requirements

ALL POLY USED ON PROJECT SHALL BE 6-MIL AND FIRE-RETARDANT UNLESS EXEMPTED IN REQUIREMENTS BELOW.

1. The Contractor shall develop a regulated area that meets the requirements of OSHA regarding posting and limited access.
2. The Contractor shall follow the procedures recommended by the manufacturer of the glovebags, and the specifications required by OSHA regulations.
3. All critical openings within the regulated area shall be sealed prior to set up of the containment using two layers of 6 mil poly.

4. At least one layer of 6 mil poly must be used to contain the abatement area, including ceiling. Two layers of 6 mil poly shall be placed on the floor of the containment. The bottom layer of floor poly must be black to assist with visual clearance.
5. Stationary objects in the immediate area of the room which cannot be removed from the work area must be covered with at least one layer of 6 mil poly sheeting after being pre-cleaned.
6. A minimum three stage decontamination unit with a shower shall be contiguous with the containment. See "Decontamination Chamber Requirements" in this specification for further requirements.
7. Negative pressure shall be established and a recording manometer shall be attached to the containment. Copies of the manometer recordings shall be provided on 8.5"x11" paper by the Contractor.
8. A HEPA-filtered vacuum shall be in the immediate area for use in conjunction with the bags or in case of a spill.
9. Glovebags may not be used on surfaces where temperatures exceed 150 degrees Fahrenheit.
10. Glovebags will be utilized only used inside of a full negative pressure containment.
11. Glovebags may be used only once, and may not be moved or slid for removal of a second section of TSI.
12. At least two persons shall perform glovebag removal.
13. Before beginning the operation, loose and friable material adjacent to the glovebag operation shall be wrapped and sealed in two layers of 6 mil poly sheeting or otherwise rendered intact using encapsulating cloth.
14. The Contractor shall apply a sufficient volume of amended water to wet all pipewrap removed from the pipes while it is enclosed in the glovebag.
15. Prior to placement in the disposal bag, glovebags shall be collapsed by removing air within them using a HEPA-vacuum.
16. Upon detachment, the glovebag must be immediately placed into a 6 mil thick disposal bag. The disposal bags must be sealed using the "gooseneck" sealing technique. Waste bags shall be properly labeled as a regulated asbestos containing waste.
17. Where pipes enter walls, floors, or ceilings which are not within the scope of the project, the pipewrap shall be removed at least 1" into the structure and the pipewrap end must be sealed with bridging encapsulant and/or wettable cloth.
18. The Contractor shall be responsible for ensuring the piping system remains adequately supported at all times. This may be achieved by readjusting existing hanger brackets as insulation is removed, or by other approved methods, such as inserting wood blocks to replace the thickness of the removed insulation.

Decontamination Requirements

A three stage decon unit including a shower is required for asbestos containments. Each chamber of the decon must have self-closing Z-flaps that seal air tight. A four-inch barrier must exist at the floor of each chamber to prevent the transfer of water and debris from chamber to chamber. This barrier will also provide a seal for the flaps between each chamber. Equipment and bag out chambers do not require a shower, but a washing station must exist and they must be three-stages. The washing station must be constructed in a manner that prevents water from splashing or traveling out of the central decon chamber. Equipment and bag out chambers must also have flaps that seal air tight.

Shower units must be equipped with an overflow pan to catch water which overfills the drain system, or is splashed out of the chamber during employee showers. Showers must be supplied with hot water, soap, shampoo, and towels for the workers. Showers shall be sited in the central decon chamber. Showers and washing station must also be equipped with a filtering system that includes a 0.5 micron filter. If filtering system is not available or is not functioning correctly, shower water must be bagged and disposed of as asbestos-containing waste.

All chambers of the decon, including the clean chamber, must be kept clean and dry (except shower) at all times. Abatement work will be stopped if decon is not kept in acceptable condition.

Regulated Area Signage

Asbestos Danger signs shall be posted at all entrances to the containment area, even if the entrance is sealed as a critical barrier. Signs shall also be posted on the flap leading into the shower station of decontamination chambers. Signage will be set once a pre-start visual is passed and work may begin in the containment, but no work will start until all signs are posted.

Signage shall meet the revised requirements set forth in 29 CFR 1926.1101(k)(7).

Air Pressure Differential

Air pressure differential must be established and maintained at -0.05 inches water differential or better before start of abatement and air pressure differential must be maintained through all phases of project, including collection of clearance air samples and receipt of results. A minimum of eight air changes per hour is required for the project. Work will be halted if the air pressure drops below -0.05 inches water differential and can resume when air pressure differential of -0.05 inches is established again.

Air pressure differential must be displayed and recorded on a properly calibrated and fully functioning manometer. Copies of the manometer recording must be provided by the contractor on 8.5" x 11" paper at completion of project.

All negative air machines must be exhausted to the exterior of the building using wire-reinforced flex duct. All negative air machines must be used inside containment. No machines shall be attached to the exterior of the containment with the intake only inside.

Any exterior barricades need to be constructed of a minimum ½" plywood and lockable for security. Contractor is responsible for providing a lock to any exterior barricades, and keys shall be provided to WCSD site facilities coordinator and HMS, Inc. Project Manager.

Make-Up Air Sources

Available, but may need to be HEPA-filtered. Any make-up holes in critical barriers must be equipped with a challenge/DOP-tested HEPA filter. Placing a pre-filter in the make-up air hole will not be allowed.

Disposal Requirements

All asbestos waste generated on this project will need to be double-bagged in 6-mil poly waste bags, or double-wrapped in 6-mil polyethylene sheeting. All waste bags must be sealed in a "gooseneck" fashion. All waste shall be properly labeled and identified for disposal as a regulated asbestos-containing material (RACM).

The contractor will need to provide a lockable waste bin for all waste created on this project. Waste bin will need to be labeled with asbestos signage once the waste is loaded into the bin. Waste bins shall be lined with one layer of 6-mil poly prior to waste being loaded.

Waste bins will need to arrive onsite clean of debris or any other waste and in proper functioning order. Waste bins may be rejected by WCSD ES&A staff or District's independent third-party consultant if these conditions are not met, with no extra charge to the District.

Clearance

Upon completion of asbestos abatement activities, a final visual inspection will be performed by either WCSD ES&A staff or District's independent third-party consultant. This inspection will be performed only after the abatement contractor crew supervisor has performed their own final visual clearance. Areas must be free of all three-dimensional material with all surfaces clean of dust and debris and all materials abated within the containment area.

Final clearance shall be through aggressive air sampling conducted by the District's independent third-party consultant. A set of five air samples will be collected inside the containment to be analyzed in accordance with AHERA completion of response action criteria using either phase contrast microscopy (PCM) or transmission electron microscopy (TEM), depending on the quantity of TSI abated.

Clearance criteria for PCM sample analysis, in accordance with AHERA, is 0.01 fibers per cubic centimeter (0.01 f/cc) or less for each of the five samples. Clearance criteria for TEM sample analysis, in accordance with AHERA, is an average of 70 structures per square millimeter (70 s/mm²) or fewer for the inside-containment set of five samples.

Contractor shall return to the site to apply a lock-down encapsulant, remove poly barriers and equipment upon notification of passing clearance air samples.



July 27, 2025

Asbestos & Lead Survey Report

**Washoe County School District
Pine Middle School
Site Demolition Project
4800 Neil Road
Reno, NV 89502**

Prepared for:

**Teresa Poulsen, Director
Planning and Design
Capital Projects and Planning
Washoe County School District
14101 Old Virginia Road
Reno, NV 89521
(775) 789-3838 | t.poulsen@washoeschools.net**

Prepared By:

**Daniel Prado, Project Manager
Forensic Analytical Consulting Services
4600 Kietzke Lane, B118
Reno, NV 89502
775-391-3524 | dprado@forensicanalytical.com**

FACS Project #PJ86135

Contents

List of Acronyms	1
Executive Summary	2
Introduction.....	3
Scope of Work	3
Site Characterization	3
Survey Methods	4
Findings and Recommendations	7
Limitations.....	9

Appendix A: Asbestos Functional Space Notes, Asbestos Sample Chain-of-Custody and Laboratory Results Report	
Appendix B: Lead Bulk Sample Results Summary, Lead Sample Chain-of-Custody, Laboratory Results Report and XRF Survey Data Table	
Appendix C: Mercury Bulk Sample Results Summary, Mercury Sample Chain-of-Custody and Laboratory Results Report	
Appendix D: Site Roof Report	
Appendix E: Sample Location Maps	
Appendix F: Asbestos Location Maps	
Appendix G: Site Photographs	
Appendix H: Certifications of Personnel and Laboratories	

List of Acronyms

AAC	Asbestos Abatement Consultant
ACM	Asbestos Containing Material
AHERA	Asbestos Hazard Emergency Response Act
AIHA	American Industrial Hygiene Association
CFR	Code of Federal Regulation
DIR	Division of Industrial Relations
ELAP	Environmental Laboratory Accreditation Program
EPA	Environmental Protection Agency (EPA)
FACS	Forensic Analytical Consulting Services, Inc.
LCP	Lead-Containing Paints and Coatings
LBP	Lead-Based Paints and Coatings
ND	None Detected
NESHAP	National Emissions Standard Hazardous Air Pollutants
NIOSH	National Institute for Occupational Safety and Health
NIST	National Institute of Science and Technology
NVLAP	National Voluntary Laboratory Accreditation Program
PCM	Phase Contrast Microscopy
PLM	Polarized Light Microscopy
SGS-FL	SGS-Forensic Laboratories
TEM	Transmission Electron Microscopy
TTLC	Total Threshold Limit Concentration

Executive Summary

Forensic Analytical Consulting Services, Inc. (FACS) was retained by Washoe County School District to perform an asbestos and lead paint survey of Pine Middle School, located at 4800 Neil Road in Reno, Nevada. The survey included suspect asbestos-containing materials (ACM) and suspect paints and coatings which will be disturbed during an upcoming demolition project at the site. Appendix A of this report includes a Functional Spaces Notes Report for all spaces, suspect materials and components inspected during this survey. Appendix B of this report includes a lead paint sample summary table and an XRF Survey Data Table for all suspect paints and coatings sampled for lead as part of this survey. This survey was performed on various dates between April 9 and July 3, 2025.

Asbestos

Multiple materials at the site were found to contain asbestos by laboratory analysis.

Please refer to the Findings and Recommendations section of this report for a detailed listing of all asbestos-containing materials.

Please refer to the attached Functional Spaces Notes Report in Appendix A for identification of materials and asbestos-content on a space-by-space basis. Materials will be listed as being non-suspect for asbestos, sampled and found to be none-detect for asbestos, or will be identified as assumed, known, or quantified with a percentage of asbestos.

Any suspect materials not included in this inspection must be assumed to be asbestos-containing materials until tested and proven to be asbestos-free.

Lead

Multiple paints, coatings and components were found to be **lead-based** or **lead-containing** by XRF analysis or laboratory analysis. The spaces noted with components are spaces of sampling and these materials may exist in additional spaces.

Please refer to the summary tables and XRF Report Forms in Appendix B for a complete listing of lead-based, lead-containing, and lead-free paints.

Any paints or coatings not included in testing must be handled as lead-containing unless sampled and proven otherwise.

Mercury

The polyurethane flooring system within the small gym (mat room) was sampled and this material was found to contain mercury at a concentration of 160 ppm. Laboratory results, including the chain-of-custody, have been included in Appendix B of this report

Introduction

Forensic Analytical Consulting Services, Inc. (FACS) was retained by Washoe County School District to perform an asbestos and lead paint survey of Pine Middle School, located at 4800 Neil Road in Reno, Nevada. The survey included suspect asbestos-containing materials (ACM) and suspect paints and coatings which will be disturbed during an upcoming demolition project at the site. This survey was performed on various dates between April 9 and July 3, 2025.

Scope of Work

The purpose of this survey was to identify asbestos-containing materials (ACMs) and lead-containing paints and coatings throughout the campus as part of the upcoming project at the site. The visual inspection, bulk sampling, and survey documentation were performed by Daniel Prado, Zachary Ramos, Ryan Hettich, and Khong Lunaria. Mr. Prado, Mr. Ramos, and Mr. Hettich are licensed by the Division of Industrial Relations (DIR) as Asbestos Abatement Consultants (AAC). Mr. Lunaria is licensed by the DIR as an AAC Trainee. Mr. Prado, Mr. Ramos, Mr. Hettich, and Mr. Lunaria are US EPA-accredited Asbestos Hazard Emergency Response Act Building Inspectors. Mr. Prado and Mr. Ramos are also US EPA Certified Lead Inspector/Assessors. The scope of the survey and the services provided by FACS included:

- Performing a visual inspection of the site to identify accessible suspect asbestos-containing materials (ACMs) present;
- Collection of bulk material samples for asbestos analysis by polarized light microscopy (PLM);
- Performing a visual inspection of the buildings and structures for suspect lead-containing paints and coatings and analyzing these materials using a x-ray fluorescence spectrum analyzer;
- Collection of bulk paint chip samples for lead and mercury analysis by inductively coupled plasma (ICP) analysis and cold vapor atomic absorption;
- Ensuring the technical quality of all work by using Asbestos Hazard Emergency Response Act (AHERA) accredited Building Inspectors;
- Ensuring the technical quality of all work by using US EPA Certified Lead Inspector / Assessors;
- Consolidating data and findings into a report format.

Site Characterization

Pine Middle School is comprised of a two-level main building. The exterior the building is comprised of concrete, transite window panels, single-ply roofing, and various sealants and mastics. Interior areas in the building are comprised of common building materials including, but not limited to, concrete, pipe wrap, duct insulation, vinyl floor tile, ceramic tiles, drywall, carpet, baseboards, linoleum, mastics, and false ceiling tile systems. This inspection also included the parking lots, tennis courts, and other areas of the campus containing suspect materials including, but not limited to, CMU, concrete, sealants, expansion joints, and tennis court coatings.

Survey Methods

Document Review

Original site plans and other documents provided by the Washoe County School District's planning department contact, Teresa Poulsen, were reviewed prior to conducting the survey.

Documents available from the Washoe County School District's Environmental Safety and Assessment Department were reviewed for past sampling results which were incorporated into this report based on the results of FACS' visual survey and identification of materials on District records.

Results from a roof survey conducted by FACS in 2022 was incorporated into this report based on the results of FACS' visual survey.

Visual Inspection

Accessible building materials were visually inspected using the methods presented in the Federal AHERA regulations (40 CFR, Part 763). AHERA inspection methodology is required to be used for inspections of K-12 schools and is generally accepted as the industry standard for all ACM inspections regardless of structure or facility type. Suspect ACMs were also physically assessed for friability, condition and possible disturbance factors. In addition, FACS followed ASTM standards for inspections as required by Washoe County Health District.

All areas were accessible during this inspection. Destructive methods used to investigate behind materials or above ceilings were performed as available, but not completed for areas with non-destructive materials, such as concrete or CMU walls. Review of provided plans were used to make determinations of potentially hidden materials within these areas as necessary.

Asbestos Inspection

Bulk Sample Collection

Bulk samples of identified homogeneous materials were collected from materials that may be impacted by the planned renovation activities. Samples were collected of each separate homogeneous area. A homogeneous area is defined as a surfacing material, thermal system insulation, or miscellaneous material that is uniform in use, color and texture. Examples of homogeneous areas could include:

- Vinyl floor tiles
- False ceiling panels
- Drywall with joint compound
- Concrete

The specific number of samples collected was determined by using the methods required by the Federal AHERA regulations (40 CFR, Part 763.86) and ASTM standards as noted below:

- 1) For Surfacing Material:
 - 1,000 ft² or less – collect 3 samples
 - 1,001 to 5,000 ft² – collect 5 samples
 - 5,001 ft² or greater – collect 7 samples

2) For Thermal System Insulation:

“In a randomly distributed manner” – collect 3 samples
6 linear feet of patching or less – collect 1 sample
cementitious pipe fittings – “In a manner sufficient to determine”

3) For all Miscellaneous Material:

Collect samples “In a manner sufficient to determine whether material is ACM (asbestos-containing material) or not ACM”... – AHERA

Collect “A minimum of three bulk samples shall be collected of each homogeneous miscellaneous material, except that a single sample may suffice for small manufactured items such as HVAC vibration dampeners, gaskets and friction products. This exception applies to individual components of less than 6 ft² (0.557 m²) in size and not to multiple installations of similar components.” – ASTM E2356 – 18 Standard

The suspect ACMs were sampled using a knife, chisel, scraper, drill or other similar coring device suitable to the type of material sampled to cut through its entire thickness and to ensure that a cross-section of the material was obtained. The material was then placed in an appropriately labeled container that was sealed and submitted to SGS-Forensic Laboratories for analysis. A unique sample number was assigned to each sample.

Bulk samples will be retained by the laboratory for one month unless otherwise instructed. After this period, the samples will be disposed of appropriately.

Bulk Sample Analysis

A total of 286 bulk samples were collected from a total of 84 suspect materials.

The majority of samples collected, both interior and exterior, were analyzed by Schneider Laboratories Global, Inc. (SLG) in Richmond, Virginia.

Twelve additional samples collected from the interior of the building were analyzed by SGS – Forensic Laboratories (SGS-FL) in Hayward, California.

SLG and SGS-FL are both accredited by the National Institute of Science and Technology’s (NIST) National Voluntary Laboratory Accreditation Program (NVLAP). Both participate in the National Institute for Occupational Safety and Health (NIOSH) Proficiency Analytical Testing Program and have substantial experience in the analysis of asbestos.

Samples were analyzed using Polarized Light Microscopy with Dispersion Staining (PLM/DS) techniques in accordance with the methodology approved by the U.S. Environmental Protection Agency (EPA). The percentage of asbestos present in the samples was determined on the basis of a visual area estimation. The EPA defines asbestos-containing materials (ACM) as any material containing more than one percent (1%) asbestos as determined using the method specified in Appendix A, Subpart F, 40 CFR Part 763, Section 1, Polarized Light Microscopy (PLM). 40 CFR Part 763 identifies the lower limit of reliable quantification for asbestos using the PLM method as approximately one percent (1%) by volume. In addition to the percentages, the types of asbestos minerals are also reported. The PLM method is the standard method used to analyze asbestos bulk samples.

When "None Detected" (ND) appears in the laboratory results, it should be interpreted as meaning asbestos was not observed in the sample material.

Lead Inspection

The client-defined lead inspection was modeled upon the sampling protocol described in “Chapter 7: Lead Based Paint Inspection” of the HUD Guidelines for the Evaluation and Control of Lead-Based Paint Hazards in Housing (1997 Revision).

OSHA, in Title 29 Code of Federal Regulations (CFR) Part Number 1926, Standard Number 1926.62, regulates all construction work where an employee may be occupationally exposed to lead. Paints, coatings, or materials with any detectable level of lead is considered lead-containing by OSHA. Paints or coatings containing lead above 1.0 mg/cm², 0.5% by weight, or 5,000 parts per million are considered lead-based by the US EPA.

For purposes of this report, materials containing lead shall be defined as materials that XRF testing has identified as containing a lead content at or above 0.01 mg/cm², or 0.00 mg/cm² readings which have not been confirmed with laboratory analysis of bulk samples. In addition, any laboratory analysis of bulk samples that find detectable concentrations of lead will be handled as lead-containing.

XRF Testing Methodology

Surfaces and components were surveyed for lead content utilizing a portable X-ray fluorescence (XRF) analyzer, Sci-Aps Model X-550PB, serial number 03539. The XRF analyzer contains an electrically powered x-ray cathode tube which bombards tested surfaces with X-rays and gamma rays. This external energy source excites any lead atoms within the tested paint or coating, causing their atoms to emit X-ray photons with a characteristic energy profile. The instrument analyzes the emitted energy to identify and quantify the amount of lead in the tested paint or coating, with lead content reported in milligrams per square centimeter.

Testing combinations of homogeneous components in one area are representative of similar components found in other areas with similar construction and painting histories. During this survey, the inspector visually identified the painted or coated component to test, an XRF reading was collected, and the reading was documented in the XRF data table contained in Appendix B. For each test reading, the data table identifies the room equivalent/space designation, the tested component name, the substrate material, the sample location, paint/coating color, condition assessment, and the XRF result expressed as lead content by weight in milligrams per square centimeter (mg/cm²).

Bulk Sample Methodology

XRF testing performed during this survey was used to determine which paints or coatings at the site have detectable concentrations of lead, and to determine which paints or coatings at the site are lead-based paint. OSHA does not accept XRF test results for use in determining that a paint or coating does not contain lead. OSHA requires laboratory analysis of a bulk sample to classify a paint or coating as lead-free.

During this inspection, FACS personnel collected 108 bulk paint chip samples from 36 suspect paints for laboratory confirmation of lead-content. These samples were scraped from the substrate using a knife or chisel to obtain sufficient material for analysis. Each sample was given a unique marker number, identified on a chain-of-custody, packaged, and were analyzed by Schneider Laboratories Global, Inc. (SLG) in Richmond, Virginia. SLG is accredited by the American Industrial Hygiene Association's Environmental Lead Laboratory Accreditation Program for the analysis of lead in bulk paint chips by inductively coupled plasma.

SLG is accredited by the American Industrial Hygiene Association's Environmental Lead Laboratory Accreditation Program for the analysis of lead in bulk paint chips by inductively coupled plasma.

Mercury Sampling

Past experience and visual inspection of the polyurethane flooring suggested that due to the age of the material, it was suspect to contain mercury. FACS personnel collected a bulk material sample from this flooring in the small gym (mat room).

The sample was given a unique number, identified on a chain-of-custody, packaged in a leak-tight container and shipped via FedEx to SGS-FL in Carson, California for analysis by cold-vapor atomic absorption.

Findings and Recommendations

Forensic Analytical Consulting Services, Inc. (FACS) was retained by Washoe County School District to perform an asbestos and lead paint survey of Pine Middle School, located at 4800 Neil Road in Reno, Nevada. This survey was performed on various dates between April 9 and July 3, 2025.

Asbestos

Please refer to the attached Functional Spaces Notes Report in Appendix A for identification of materials and asbestos-content on a space-by-space basis. Materials will be listed as being non-suspect for asbestos, sampled and found to be none-detect for asbestos, or will be assumed, known, or have a percentage of asbestos identified.

The following materials were found to contain asbestos by laboratory analysis during this survey or during previous surveys by Washoe County School District's Environmental Safety & Assessment Department:

Exterior & Tennis Court

- Roof Cap Mastic – Black (10% Chrysotile)
- Silver Paint & Mastic (2% Chrysotile)
- Single-Ply Roofing – White (40% Chrysotile)
- Tennis Court Coating (2% Chrysotile)
- Transite Window Panels (Known Asbestos)
- Window & Panel Frame Sealant (2% Chrysotile)

Interior

- Acoustic Ceiling Tile & Glue – 2' x 4' Pinhole Fissure (4% Chrysotile)
- Drywall – Heavy Knockdown Texture (Known Asbestos)
- Drywall – Knockdown Texture (2% Chrysotile)
- Pipe Hanger Insulation (Known Asbestos)
- Sink Coating – Black (5% Chrysotile)
- Stone Countertop – Black (20% Chrysotile)
- Tank Insulation (Known Asbestos)
- Transite Window Panels (Known Asbestos)

Additionally, there are various materials (FRP, wood paneling, cork board, etc.) that are adhered to asbestos-containing drywall throughout the site. Removal of these materials would require asbestos abatement work.

The following materials were identified as suspect materials but were not sampled to avoid damage to the integrity of the material or the function of the mechanism. These materials should be assumed to contain asbestos until they are accessible for testing to determine if they are asbestos-free.

Interior

- Boiler Units
- Fire Door – 20 Minute Rating
- Fire Door – 45 Minute Rating
- Fire Door – 60 Minute Rating
- Fire Door – 90 Minute Rating
- Roll-Up Fire Door – 3 Hour Rating

Any suspect materials not included in this inspection must be assumed to be asbestos-containing materials until tested and proven to be asbestos-free.

Asbestos abatement at this site would fall under the regulatory requirements of Northern Nevada Public Health. A 10-working day notification will need to be filed prior to the abatement of asbestos-containing materials if they are categorized as a regulated asbestos-containing material (RACM) or if they are non-friable materials that will be removed using mechanical means. Material disposal would be based on the friability of material, method of removal, and requirements of any other project-specific obligations.

To comply with the AHERA regulation and OSHA requirements, workers performing asbestos abatement will need to have AHERA Worker training with at least one worker trained to the AHERA Contractor-Supervisor level. Workers will need to use asbestos work practices required by OSHA for the appropriate abatement class of work being performed along with any project-specific work plans. A notification must be submitted to the local OSHA office for the abatement of asbestos-containing materials.

The contractor performing abatement of asbestos-containing materials will need to hold the A-23 license from the Nevada State Contractors Board and as required by the Nevada Administrative Code (NAC) 624.150(23).

Lead

Multiple paints, coatings and components were found to be **lead-based** or **lead-containing** by XRF analysis or laboratory analysis. The spaces noted with components are spaces of sampling and these materials may exist in additional spaces.

Please refer to the summary tables and XRF Report Forms in Appendix B for a complete listing of lead-based, lead-containing, and lead-free paints and coatings.

OSHA regulates the handling of paints and coatings containing lead down to any detectable concentration. Therefore, workers that will handle paints or coatings on this project must have lead training. For work with Washoe County School District, this training must be OSHA Action Level training at minimum. Any contractor with workers disturbing any quantity of detectable lead must perform an initial determination regarding worker exposures to lead, which may be based on personal air monitoring at the start of the project, prior employee monitoring from the past 12 months under workplace conditions closely resembling the current project, or objective data demonstrating that exposures will not exceed the OSHA action level (30 micrograms per cubic meter of air). It is the employer's responsibility to conduct the initial determination and comply with any relevant OSHA requirements.

Workers must use lead-safe work practices when disturbing paints or coatings that contain lead. Disturbance of lead-containing paints or coatings must be performed within a contained area to prevent the spread and build-up of lead dust. HEPA vacuums, dustless tools or shrouds, and/or intact removal of components should be employed to minimize lead dust generation and work areas must be properly cleaned following disturbance to lead-containing materials during this project. Waste generated during disturbance to lead-containing materials must be profiled in a hazardous waste determination to ascertain proper disposal requirements.

FACS recommends that the results of this report be incorporated into any renovation plans provided for this project for informational purposes.

Limitations

This investigation is limited to the conditions and practices observed, and information made available to FACS. The methods, conclusions and recommendations provided are based on FACS' judgment, expertise, and the standard of practice for professional service. They are subject to the limitations and variability inherent in the methodology employed. As with all environmental investigations, this investigation is limited to the defined scope and does not purport to set forth all hazards, nor indicate that other hazards do not exist.


Please do not hesitate to contact our office at 775-993-7389 with any questions or concerns. Thank you for the opportunity to assist Washoe County School District with promoting worker safety and a healthy environment.

Respectfully,
FORENSIC ANALYTICAL



Daniel Prado
Project Manager, Reno
IJPM-2057
US EPA LBP-R-I214705-2

Reviewed by:
FORENSIC ANALYTICAL

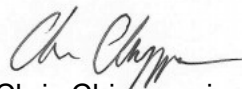

Chris Chipponeri
Local Director, Central Valley Offices
IJPM-1410
US EPALBP-R-128230-3

Appendix A

Asbestos Functional Space Notes, Asbestos Sample Chain-of-Custody and Laboratory Results Report





Functional Space Notes

Forensic Analytical Consulting Services, Inc.

Client: Washoe County School District

Site: Pine Middle School

FACS Project Number: PJ86135

Date of Inspection: May 20, 2025

Table of Contents

01 - First Floor	1
02 - Stairwells & Attics	26
03 - Second Floor	30
04 - Exterior	50

Functional Space Notes

Forensic Analytical Consulting Services, Inc.

Client: Washoe County School District

Site: Pine Middle School

HMS Project Number: PJ86135

Date of Inspection: May 20, 2025

Materials		Material Class	Percent Asbestos	Hmgns Matrl #	Sampled Here?	Footage Sq/Ln/Jnts	Friable? Yes/No
Building: 01 - First Floor		Room: 01 - Space 346 - 24 x 22 x 11					
Floor:	Carpet & Mastic - Black Walkoff	MISC	None Detected	1	35246	528 sq	
Floor:	Concrete	MISC	None Detected	13		528 sq	
Walls:	Ceramic Tile & Grout - 24" Faux Wood	MISC	None Detected	3	35249, 35250, 35251	304 sq	
Walls:	Drywall - Heavy Knockdown Texture	MISC	Known	2		810 sq	No
Ceiling:	FCP - 2' x 4' Rough Texture	MISC	None Detected	4		528 sq	
Door:	Doorframe Sealant	MISC	None Detected	5	35257	40 ln	
Windows:	Transite Panels	MISC	Known	900		10 ea	No
Windows:	Windowframe Sealant	MISC	None Detected	6		140 ln	
Building: 01 - First Floor		Room: 02 - Space 334 - 140 x 100 x 10					
Floor:	Carpet & Mastic - Black Walkoff	MISC	None Detected	1	35248	120 sq	
Floor:	Concrete	MISC	None Detected	13		14000 sq	
Floor:	VFT & Mastic - 24" Light Grey Streaks	MISC	None Detected	7	35262	14000 sq	
Baseboard:	Baseboard & Mastic - 4" Black	MISC	None Detected	12	35279	200 ln	
	<i>Comment: At Lockers</i>						
Baseboard:	Baseboard & Mastic - 6" Black	MISC	None Detected	8	35267	480 ln	
Walls:	Drywall - Knockdown Texture	MISC	Known Ch	9		4800 sq	No
Walls:	Wood	NON	Non-Suspect				
	<i>Comment: Adhered to ACM Drywall</i>						
Ceiling:	FCP - 2' x 4' Pinhole Fissure	MISC	None Detected	10	35270	14000 sq	
Door:	Doorframe Sealant	MISC	None Detected	5		760 ln	
Windows:	Transite Panels	MISC	Known	900		1 ea	No
Windows:	Windowframe Sealant	MISC	None Detected	6	35258	180 ln	
Building: 01 - First Floor		Room: 03 - Space 335 - 23 x 34 x 9					
Floor:	Carpet & Mastic - Multicolored	MISC	None Detected	11	35274, 35275	782 sq	
Floor:	Concrete	MISC	None Detected	13		782 sq	
Baseboard:	Baseboard & Mastic - 4" Black	MISC	None Detected	12		114 ln	
Walls:	Drywall - Knockdown Texture	MISC	Known Ch	9		1026 sq	No
Ceiling:	FCP - 2' x 4' Pinhole Fissure	MISC	None Detected	10		782 sq	
Door:	Doorframe Sealant	MISC	None Detected	5		120 ln	
Windows:	Windowframe Sealant	MISC	None Detected	6		70 ln	

Functional Space Notes

Forensic Analytical Consulting Services, Inc.

Client: Washoe County School District

Site: Pine Middle School

HMS Project Number: PJ86135

Date of Inspection: May 20, 2025

Materials		Material Class	Percent Asbestos	Hmgns Matrl #	Sampled Here?	Footage Sq/Ln/Jnts	Friable? Yes/No
Building: <u>01 - First Floor</u>		Room: <u>04 - Space 336 - 17 x 10 x 9</u>					
Floor:	Carpet & Mastic - Multicolored	MISC	None Detected	11		170 sq	
Floor:	Concrete	MISC	None Detected	13		170 sq	
Baseboard:	Baseboard & Mastic - 4" Black	MISC	None Detected	12		54 ln	
Walls:	Drywall - Knockdown Texture	MISC	Known Ch	9		486 sq	No
Ceiling:	FCP - 2' x 4' Pinhole Fissure	MISC	None Detected	10		170 sq	
Door:	Doorframe Sealant	MISC	None Detected	5		20 ln	
Windows:	Windowframe Sealant	MISC	None Detected	6		10 ln	
Building: <u>01 - First Floor</u>		Room: <u>05 - Space 335A - 14 x 8 x 9</u>					
Floor:	Concrete	MISC	None Detected	13		112 sq	
Floor:	VFT & Mastic - 24" Beige Specks	MISC	None Detected	15	35290	112 sq	
Baseboard:	Baseboard & Mastic - 4" Black	MISC	None Detected	12		44 ln	
Walls:	Drywall - Knockdown Texture	MISC	Known Ch	9		396 sq	No
Ceiling:	FCP - 2' x 4' Pinhole Fissure	MISC	None Detected	10		112 sq	
Door:	Doorframe Sealant	MISC	None Detected	5		20 ln	
Building: <u>01 - First Floor</u>		Room: <u>06 - Space 337 - 12 x 10 x 9</u>					
Floor:	Carpet & Mastic - Multicolored	MISC	None Detected	11	35278	120 sq	
Floor:	Concrete	MISC	None Detected	13		120 sq	
Baseboard:	Baseboard & Mastic - 4" Black	MISC	None Detected	12		44 ln	
Walls:	Drywall - Knockdown Texture	MISC	Known Ch	9		396 sq	No
Ceiling:	FCP - 2' x 4' Pinhole Fissure	MISC	None Detected	10		120 sq	
Door:	Doorframe Sealant	MISC	None Detected	5		20 ln	
Building: <u>01 - First Floor</u>		Room: <u>07 - Space 335B - 8 x 7 x 9</u>					
Floor:	Carpet & Mastic - Multicolored	MISC	None Detected	11		56 sq	
Floor:	Concrete	MISC	None Detected	13		56 sq	
Baseboard:	Baseboard & Mastic - 4" Black	MISC	None Detected	12		30 ln	
Walls:	Drywall - Knockdown Texture	MISC	Known Ch	9		270 sq	No
Ceiling:	FCP - 2' x 4' Pinhole Fissure	MISC	None Detected	10		56 sq	
Door:	Doorframe Sealant	MISC	None Detected	5		20 ln	
Door:	Fire Door - 20 Minute Rating	MISC	Assumed	14		1 ea	No
Windows:	Windowframe Sealant	MISC	None Detected	6		10 ln	

Functional Space Notes

Forensic Analytical Consulting Services, Inc.

Client: Washoe County School District

Site: Pine Middle School

HMS Project Number: PJ86135

Date of Inspection: May 20, 2025

Materials		Material Class	Percent Asbestos	Hmgns Matrl #	Sampled Here?	Footage Sq/Ln/Jnts	Friable? Yes/No
Building: <u>01 - First Floor</u>		Room: <u>08 - Space 341 - 50 x 4 x 9</u>					
Floor:	Concrete	MISC	None Detected	13		200 sq	
Floor:	VFT & Mastic - 24" Beige Specks	MISC	None Detected	15	35289	200 sq	
Baseboard:	Baseboard & Mastic - 4" Black	MISC	None Detected	12		108 ln	
Walls:	Drywall - Knockdown Texture	MISC	Known Ch	9		972 sq	No
Ceiling:	FCP - 2' x 4' Pinhole Fissure	MISC	None Detected	10	35271	200 sq	
Door:	Doorframe Sealant	MISC	None Detected	5		100 ln	
Window:	Windowframe Sealant	MISC	None Detected	6		10 ln	
Building: <u>01 - First Floor</u>		Room: <u>09 - Space 339 - 9 x 9 x 9</u>					
Floor:	Carpet & Mastic - Multicolored	MISC	None Detected	11	35276	81 sq	
Floor:	Concrete	MISC	None Detected	13		81 sq	
Baseboard:	Baseboard & Mastic - 4" Black	MISC	None Detected	12		36 ln	
Walls:	Drywall - Knockdown Texture	MISC	Known Ch	9		324 sq	No
Ceiling:	FCP - 2' x 4' Pinhole Fissure	MISC	None Detected	10		81 sq	
Door:	Doorframe Sealant	MISC	None Detected	5		40 ln	
Windows:	Windowframe Sealant	MISC	None Detected	6		30 ln	
Building: <u>01 - First Floor</u>		Room: <u>10 - Space 342 - 18 x 14 x 9</u>					
Floor:	Concrete	MISC	None Detected	13		252 sq	
Floor:	VFT & Mastic - 24" Beige Specks	MISC	None Detected	15	35291	252 sq	
Baseboard:	Baseboard & Mastic - 4" Black	MISC	None Detected	12		64 ln	
Walls:	Drywall - Knockdown Texture	MISC	Known Ch	9		576 sq	No
Ceiling:	FCP - 2' x 4' Pinhole Fissure	MISC	None Detected	10	35269	252 sq	
Door:	Doorframe Sealant	MISC	None Detected	5		60 ln	
Window:	Windowframe Sealant	MISC	None Detected	6		10 ln	
Building: <u>01 - First Floor</u>		Room: <u>11 - Space 343 - 7 x 4 x 8</u>					
Floor:	Concrete	MISC	None Detected	13		28 sq	
Floor:	Linoleum & Glue - White Streaks	MISC	None Detected	16	35292	28 sq	
Baseboard:	Linoleum & Glue - White Streaks	MISC	None Detected	16	35293, 35294	22 ln	
Walls:	Drywall - Knockdown Texture	MISC	Known Ch	9		176 sq	No
Ceiling:	Drywall - Knockdown Texture	MISC	Known Ch	9		28 sq	No
Other:	Restroom Sealant - White	MISC	None Detected	17		10 ln	

Functional Space Notes

Forensic Analytical Consulting Services, Inc.

Client: Washoe County School District

Site: Pine Middle School

HMS Project Number: PJ86135

Date of Inspection: May 20, 2025

Materials		Material Class	Percent Asbestos	Hmgns Matrl #	Sampled Here?	Footage Sq/Ln/Jnts	Friable? Yes/No
Building: 01 - First Floor		Room: 12 - Space 338 - 34 x 15 x 9					
Floor:	Carpet & Mastic - Multicolored	MISC	None Detected	11	35277	510 sq	
Floor:	Concrete	MISC	None Detected	13		510 sq	
Baseboard:	Baseboard & Mastic - 4" Black	MISC	None Detected	12		98 ln	
Walls:	Drywall - Knockdown Texture	MISC	Known Ch	9		882 sq	No
Ceiling:	FCP - 2' x 4' Pinhole Fissure	MISC	None Detected	10		510 sq	
Door:	Doorframe Sealant	MISC	None Detected	5		20 ln	
Building: 01 - First Floor		Room: 13 - Space 340 - 32 x 11 x 14					
Floor:	Concrete	MISC	None Detected	13	35287, 35288	352 sq	
Baseboard:	Baseboard & Mastic - 4" Black	MISC	None Detected	12		86 ln	
Walls:	Drywall - Knockdown Texture	MISC	Known Ch	9		1204 sq	No
Ceiling:	Drywall - Knockdown Texture	MISC	Known Ch	9		176 sq	No
Ceiling:	Fireproofing - White	SURF	None Detected	20		100 sq	
Ceiling:	Metal	NON	Non-Suspect				
Ducts:	Canvas Tape & Mastic - White	MISC	None Detected	19	35316, 35317, 35318	15 sq	
Door:	Doorframe Sealant	MISC	None Detected	5		20 ln	
Ducts:	Duct Mastic - Dark Grey	MISC	None Detected	21		3 sq	
Pipes:	Fiberglass Pipe Wrap - 4"	TSI	None Detected	18	35300, 35301	12 ln	
Pipes:	Pipe Hanger Insulation	TSI	Known	901		1 sq	Yes
Building: 01 - First Floor		Room: 14 - Space 330 - 36 x 33 x 10					
Floor:	Carpet & Mastic - Multicolored	MISC	None Detected	11		1188 sq	
Floor:	Concrete	MISC	None Detected	13		1188 sq	
Baseboard:	Baseboard & Mastic - 4" Black	MISC	None Detected	12		138 ln	
Walls:	Drywall - Knockdown Texture	MISC	Known Ch	9		1380 sq	No
Ceiling:	FCP - 2' x 4' Pinhole Fissure	MISC	None Detected	10		1188 sq	
Door:	Doorframe Sealant	MISC	None Detected	5		40 ln	
Sink:	Sink Coating - Black	MISC	5 % Ch	22	35331, 35332, 35333	1 ea	No
Windows:	Windowframe Sealant	MISC	None Detected	6		10 ln	

Functional Space Notes

Forensic Analytical Consulting Services, Inc.

Client: Washoe County School District

Site: Pine Middle School

HMS Project Number: PJ86135

Date of Inspection: May 20, 2025

Materials		Material Class	Percent Asbestos	Hmgns Matrl #	Sampled Here?	Footage Sq/Ln/Jnts	Friable? Yes/No
Building: <u>01 - First Floor</u>		Room: <u>15 - Space 109 - 39 x 30 x 10</u>					
Floor:	Carpet & Mastic - Multicolored	MISC	None Detected	11		1170 sq	
Floor:	Concrete	MISC	None Detected	13		1170 sq	
Baseboard:	Baseboard & Mastic - 4" Black	MISC	None Detected	12		138 ln	
Walls:	Plaster - Sand Texture	SURF	None Detected	23	35334, 35335, 35340	1380 sq	
Ceiling:	Plaster - Sand Texture	SURF	None Detected	23		1170 sq	
Door:	Doorframe Sealant	MISC	None Detected	5		40 ln	
Windows:	Windowframe Sealant	MISC	None Detected	6		40 ln	
Building: <u>01 - First Floor</u>		Room: <u>16 - Space 333 - 82 x 8 x 10</u>					
Floor:	Carpet & Mastic - Black Walkoff	MISC	None Detected	1		76 sq	
Floor:	Concrete	MISC	None Detected	13		656 sq	
Floor:	VFT & Mastic - 24" Light Grey Streaks	MISC	None Detected	7	35263	580 sq	
Baseboard:	Baseboard & Mastic - 6" Black	MISC	None Detected	8	35266	180 ln	
Walls:	Drywall - Knockdown Texture	MISC	Known Ch	9		1800 sq	No
Walls:	Wood	NON	Non-Suspect				
Ceiling:	FCP - 2' x 4' Rough Texture	MISC	None Detected	4	35252, 35253, 35254	656 sq	
Door:	Doorframe Sealant	MISC	None Detected	5		200 ln	
Door:	Fire Door - 45 Minute Rating	MISC	Assumed	24		2 ea	No
Windows:	Transite Panels	MISC	Known	900		4 ea	No
Windows:	Windowframe Sealant	MISC	None Detected	6		40 ln	
Building: <u>01 - First Floor</u>		Room: <u>17 - Space 332 - 12 x 4 x 15</u>					
Floor:	Concrete	MISC	None Detected	13		48 sq	
Floor:	VFT & Mastic - 24" White/Blue Streaks	MISC	None Detected	25		48 sq	
Baseboard:	Baseboard & Mastic - 4" Black	MISC	None Detected	12		32 ln	
Walls:	Drywall - Knockdown Texture	MISC	Known Ch	9		480 sq	No
Walls:	FRP & Glue - Pebble	MISC	None Detected	26		20 sq	
Ceiling:	Fireproofing - White	SURF	None Detected	20		120 sq	
Ceiling:	Metal	NON	Non-Suspect				
Door:	Doorframe Sealant	MISC	None Detected	5		20 ln	
Ducts:	Duct Mastic - Dark Grey	MISC	None Detected	21		5 sq	
Pipes:	Fiberglass Pipe Wrap - 4"	TSI	None Detected	18		40 ln	
Pipes:	Pipe Hanger Insulation	TSI	Known	901		6 ea	Yes

Functional Space Notes

Forensic Analytical Consulting Services, Inc.

Client: Washoe County School District

Site: Pine Middle School

HMS Project Number: PJ86135

Date of Inspection: May 20, 2025

Materials		Material Class	Percent Asbestos	Hmgns Matrl #	Sampled Here?	Footage Sq/Ln/Jnts	Friable? Yes/No
Building: <u>01 - First Floor</u>		Room: <u>18 - Space 132 - 12 x 10 x 9</u>					
Floor:	Ceramic Tile & Grout - 2" Red	MISC	None Detected	27	35347, 35348, 35349	120 sq	
Floor:	Concrete	MISC	None Detected	13		120 sq	
Walls:	Ceramic Tile & Grout - 4" Light Brown	MISC	None Detected	28	35350	158 sq	
Walls:	Ceramic Tile & Grout - 4" Peach	MISC	None Detected	29		158 sq	
Walls:	Drywall - Knockdown Texture	MISC	Known Ch	9		396 sq	No
Ceiling:	Drywall - Knockdown Texture	MISC	Known Ch	9		120 sq	No
Door:	Doorframe Sealant	MISC	None Detected	5		20 ln	
Door:	Fire Door - 20 Minute Rating	MISC	Assumed	14		1 ea	No
Other:	Restroom Sealant - White	MISC	None Detected	17		40 ln	
Building: <u>01 - First Floor</u>		Room: <u>19 - Space 133 - 13 x 12 x 9</u>					
Floor:	Ceramic Tile & Grout - 2" Cream	MISC	None Detected	30	35356, 35357, 35358	156 sq	
Floor:	Concrete	MISC	None Detected	13		156 sq	
Walls:	Ceramic Tile & Grout - 4" Light Yellow	MISC	None Detected	31		180 sq	
Walls:	Ceramic Tile & Grout - 4" White	MISC	None Detected	32	35362	180 sq	
Walls:	Drywall - Knockdown Texture	MISC	Known Ch	9		450 sq	No
Ceiling:	Drywall - Knockdown Texture	MISC	Known Ch	9		156 sq	No
Door:	Doorframe Sealant	MISC	None Detected	5		20 ln	
Door:	Fire Door - 20 Minute Rating	MISC	Assumed	14		1 ea	No
Other:	Restroom Sealant - White	MISC	None Detected	17		30 ln	
Building: <u>01 - First Floor</u>		Room: <u>20 - Space 110 Entry Hallway - 45 x 6 x 9</u>					
Floor:	Carpet & Mastic - Multicolored	MISC	None Detected	11		270 sq	
Floor:	Concrete	MISC	None Detected	13		270 sq	
Walls:	Carpet & Mastic - Light Blue	MISC	None Detected	33	33A, 33B, 33C	918 sq	
Walls:	Drywall - Knockdown Texture	MISC	Known Ch	9		918 sq	No
Ceiling:	FCP - 2' x 4' Rough Texture	MISC	None Detected	4		270 sq	
Door:	Doorframe Sealant	MISC	None Detected	5		40 ln	

Functional Space Notes

Forensic Analytical Consulting Services, Inc.

Client: Washoe County School District

Site: Pine Middle School

HMS Project Number: PJ86135

Date of Inspection: May 20, 2025

Materials		Material Class	Percent Asbestos	Hmgns Matrl #	Sampled Here?	Footage Sq/Ln/Jnts	Friable? Yes/No
Building: <u>01 - First Floor</u>		Room: <u>21 - Space 110 - 52 x 32 x 14</u>					
Floor:	Carpet & Mastic - Multicolored	MISC	None Detected	11		1664 sq	
Floor:	Concrete	MISC	None Detected	13		1664 sq	
Baseboard:	Baseboard & Mastic - 4" Black	MISC	None Detected	12		168 ln	
Walls:	Plaster - Sand Texture	SURF	None Detected	23	35336, 35337, 35338, 35339	2352 sq	
Ceiling:	Plaster - Sand Texture	SURF	None Detected	23		1664 sq	
Door:	Doorframe Sealant	MISC	None Detected	5		100 ln	
Building: <u>01 - First Floor</u>		Room: <u>22 - Space 110C - 10 x 5 x 8</u>					
Floor:	Carpet & Mastic - Multicolored	MISC	None Detected	11		50 sq	
Floor:	Concrete	MISC	None Detected	13		50 sq	
Baseboard:	Baseboard & Mastic - 4" Black	MISC	None Detected	12		30 ln	
Walls:	Plaster - Sand Texture	SURF	None Detected	23		240 sq	
Ceiling:	Plaster - Sand Texture	SURF	None Detected	23		50 sq	
Door:	Doorframe Sealant	MISC	None Detected	5		20 ln	
Building: <u>01 - First Floor</u>		Room: <u>23 - Space 110B - 10 x 5 x 8</u>					
Floor:	Carpet & Mastic - Multicolored	MISC	None Detected	11		50 sq	
Floor:	Concrete	MISC	None Detected	13		50 sq	
Baseboard:	Baseboard & Mastic - 4" Black	MISC	None Detected	12		30 ln	
Walls:	Plaster - Sand Texture	SURF	None Detected	23		240 sq	
Ceiling:	Plaster - Sand Texture	SURF	None Detected	23		50 sq	
Door:	Doorframe Sealant	MISC	None Detected	5		20 ln	
Building: <u>01 - First Floor</u>		Room: <u>24 - Space 110A - 10 x 5 x 8</u>					
Floor:	Carpet & Mastic - Multicolored	MISC	None Detected	11		50 sq	
Floor:	Concrete	MISC	None Detected	13		50 sq	
Baseboard:	Baseboard & Mastic - 4" Black	MISC	None Detected	12		30 ln	
Walls:	Plaster - Sand Texture	SURF	None Detected	23		240 sq	
Ceiling:	Plaster - Sand Texture	SURF	None Detected	23		50 sq	
Door:	Doorframe Sealant	MISC	None Detected	5		20 ln	

Functional Space Notes

Forensic Analytical Consulting Services, Inc.

Client: Washoe County School District

Site: Pine Middle School

HMS Project Number: PJ86135

Date of Inspection: May 20, 2025

Materials		Material Class	Percent Asbestos	Hmgns Matrl #	Sampled Here?	Footage Sq/Ln/Jnts	Friable? Yes/No
Building: 01 - First Floor		Room: 25 - Space 110D - 11 x 10 x 8					
Floor:	Carpet & Mastic - Multicolored	MISC	None Detected	11		110 sq	
Floor:	Concrete	MISC	None Detected	13		110 sq	
Baseboard:	Baseboard & Mastic - 4" Black	MISC	None Detected	12		42 ln	
Walls:	Plaster - Sand Texture	SURF	None Detected	23		336 sq	
Ceiling:	Plaster - Sand Texture	SURF	None Detected	23		110 sq	
Door:	Doorframe Sealant	MISC	None Detected	5		20 ln	
Building: 01 - First Floor		Room: 26 - Space M1 - 19 x 14 x 10					
Floor:	Carpet & Mastic - Multicolored	MISC	None Detected	11		266 sq	
Floor:	Concrete	MISC	None Detected	13		266 sq	
Baseboard:	Baseboard & Mastic - 4" Black	MISC	None Detected	12		66 ln	
Walls:	Drywall - Knockdown Texture	MISC	Known Ch	9		660 sq	No
Ceiling:	FCP - 2' x 4' Pinhole Fissure	MISC	None Detected	10		266 sq	
Door:	Doorframe Sealant	MISC	None Detected	5		40 ln	
Windows:	Windowframe Sealant	MISC	None Detected	6		10 ln	
Building: 01 - First Floor		Room: 27 - Space 331A - 12 x 8 x 8					
Floor:	Ceramic Tile & Grout - 2" Yellow/White	MISC	None Detected	34		96 sq	
Floor:	Concrete	MISC	None Detected	13		96 sq	
Baseboard:	Ceramic Tile & Grout - 4" Light Yellow	MISC	None Detected	31		40 ln	
Walls:	Drywall - Knockdown Texture	MISC	Known Ch	9		320 sq	No
Ceiling:	Drywall - Knockdown Texture	MISC	Known Ch	9		96 sq	No
Door:	Doorframe Sealant	MISC	None Detected	5		20 ln	
Door:	Fire Door - 20 Minute Rating	MISC	Assumed	14		1 ea	No
Other:	Restroom Sealant - White	MISC	None Detected	17		30 ln	

Functional Space Notes

Forensic Analytical Consulting Services, Inc.

Client: Washoe County School District

Site: Pine Middle School

HMS Project Number: PJ86135

Date of Inspection: May 20, 2025

Materials		Material Class	Percent Asbestos	Hmgns Matrl #	Sampled Here?	Footage Sq/Ln/Jnts	Friable? Yes/No
Building: <u>01 - First Floor</u>		Room: <u>28 - Space 331 - 11 x 8 x 8</u>					
Floor:	Ceramic Tile & Grout - 2" Pch/Brn/Lt Br	MISC	None Detected	35	35A	88 sq	
Floor:	Concrete	MISC	None Detected	13		88 sq	
Baseboard:	Ceramic Tile & Grout - 4" White	MISC	None Detected	32		38 ln	
Walls:	Drywall - Knockdown Texture	MISC	Known Ch	9		304 sq	No
Ceiling:	Drywall - Knockdown Texture	MISC	Known Ch	9		88 sq	No
Door:	Doorframe Sealant	MISC	None Detected	5		20 ln	
Door:	Fire Door - 20 Minute Rating	MISC	Assumed	14		1 ea	No
Other:	Restroom Sealant - White	MISC	None Detected	17		30 ln	
Building: <u>01 - First Floor</u>		Room: <u>29 - Space 304 - 92 x 25 x 9</u>					
Floor:	Concrete	MISC	None Detected	13		2300 sq	
Floor:	Quarry Tile & Grout - 6" Red	MISC	None Detected	36	35365, 35367	1725 sq	
Floor:	VFT & Mastic - 24" White/Blue Streaks	MISC	None Detected	25		575 sq	
Baseboard:	Baseboard & Mastic - 6" Black	MISC	None Detected	8		58 ln	
Baseboard:	Quarry Tile & Grout - 6" Red	MISC	None Detected	36	35366	176 ln	
Walls:	Drywall - Knockdown Texture	MISC	Known Ch	9		2106 sq	No
Ceiling:	FCP - 2' x 4' Pinhole Fissure	MISC	None Detected	10		2300 sq	
Door:	Doorframe Sealant	MISC	None Detected	5		180 ln	
Door:	Fire Door - 60 Minute Rating	MISC	Assumed	37		2 dr	No
Door:	Roll-up Fire Door - 3 Hour Rating	MISC	Assumed	38		2 dr	No
Building: <u>01 - First Floor</u>		Room: <u>30 - Space 304A - 16 x 9 x 9</u>					
Floor:	Metal	NON	Non-Suspect				
Walls:	Metal	NON	Non-Suspect				
Ceiling:	Metal	NON	Non-Suspect				
Building: <u>01 - First Floor</u>		Room: <u>31 - Space 306 - 20 x 17 x 9</u>					
Floor:	Concrete	MISC	None Detected	13		340 sq	
Floor:	VFT & Mastic - 24" White/Blue Streaks	MISC	None Detected	25		340 sq	
Baseboard:	Baseboard & Mastic - 4" Black	MISC	None Detected	12		74 ln	
Walls:	Drywall - Knockdown Texture	MISC	Known Ch	9		666 sq	No
Ceiling:	FCP - 2' x 4' Pinhole Fissure	MISC	None Detected	10		340 sq	
Door:	Doorframe Sealant	MISC	None Detected	5		20 ln	

Functional Space Notes

Forensic Analytical Consulting Services, Inc.

Client: Washoe County School District

Site: Pine Middle School

HMS Project Number: PJ86135

Date of Inspection: May 20, 2025

Materials		Material Class	Percent Asbestos	Hmgns Matrl #	Sampled Here?	Footage Sq/Ln/Jnts	Friable? Yes/No
Building: 01 - First Floor		Room: 32 - Space 307 - 7 x 7 x 8					
Floor:	Concrete	MISC	None Detected	13	35286	49 sq	
Baseboard:	Baseboard & Mastic - 6" Black	MISC	None Detected	8		28 ln	
Walls:	Drywall - Knockdown Texture	MISC	Known Ch	9		224 sq	No
Walls:	FRP & Glue - Pebble	MISC	None Detected	26	35346	40 sq	
Ceiling:	Drywall - Knockdown Texture	MISC	Known Ch	9		49 sq	No
Building: 01 - First Floor		Room: 33 - Space 308 - 12 x 7 x 10					
Floor:	VFT & Mastic - 24" White/Blue Streaks	MISC	None Detected	25		84 sq	
Baseboard:	Baseboard & Mastic - 4" Black	MISC	None Detected	12		38 ln	
Walls:	Drywall - Knockdown Texture	MISC	Known Ch	9		380 sq	No
Ceiling:	FCP - 2' x 4' Pinhole Fissure	MISC	None Detected	10		84 sq	
Door:	Doorframe Sealant	MISC	None Detected	5		20 ln	
Building: 01 - First Floor		Room: 34 - Space 302 - 29 x 25 x 14					
Floor:	Concrete	MISC	None Detected	13		725 sq	
Baseboard:	Baseboard & Mastic - 4" Black	MISC	None Detected	12		108 ln	
Walls:	Drywall - Knockdown Texture	MISC	Known Ch	9		1512 sq	No
Ceiling:	Fireproofing - White	SURF	None Detected	20	35321, 35327	360 sq	
Ceiling:	Metal	NON	Non-Suspect				
Door:	Doorframe Sealant	MISC	None Detected	5		80 ln	
Ducts:	Duct Mastic - Dark Grey	MISC	None Detected	21		15 sq	
Pipes:	Fiberglass Pipe Wrap - 4"	TSI	None Detected	18	35304, 35306, 35307, 35309	440 ln	
Door:	Fire Door - 60 Minute Rating	MISC	Assumed	37		1 ea	No
Pipes:	Pipe Hanger Insulation	TSI	Known	901		31 ea	Yes
Building: 01 - First Floor		Room: 35 - Space 303 - 20 x 6 x 14					
Floor:	Concrete	MISC	None Detected	13		120 sq	
Walls:	Drywall - Knockdown Texture	MISC	Known Ch	9		728 sq	No
Ceiling:	Fireproofing - White	SURF	None Detected	20		200 sq	
Ceiling:	Metal	NON	Non-Suspect				
Door:	Doorframe Sealant	MISC	None Detected	5		20 ln	
Pipes:	Fiberglass Pipe Wrap - 4"	TSI	None Detected	18	35312, 35314	140 ln	
Pipes:	Pipe Hanger Insulation	TSI	Known	901		6 ea	Yes

Functional Space Notes

Forensic Analytical Consulting Services, Inc.

Client: Washoe County School District

Site: Pine Middle School

HMS Project Number: PJ86135

Date of Inspection: May 20, 2025

Materials		Material Class	Percent Asbestos	Hmgns Matrl #	Sampled Here?	Footage Sq/Ln/Jnts	Friable? Yes/No
Building: 01 - First Floor		Room: 36 - Space 301 - 29 x 24 x 10					
Floor:	Concrete	MISC	None Detected	13	35284	696 sq	
Baseboard:	Concrete	MISC	None Detected	13		106 ln	
Walls:	Penetration Mastic - Red	MISC	None Detected	42	35374, 35375	3 sq	
Walls:	Plaster - Sand Texture	SURF	None Detected	23		1060 sq	
Ceiling:	Plaster - Sand Texture	SURF	None Detected	23		696 sq	
Boiler:	Boiler Units	MISC	Assumed	41		3 ea	No
<i>Comment: Inaccessible materials located at interior of boiler. Considered assumed ACM until sampling proves otherwise.</i>							
Door:	Doorframe Sealant	MISC	None Detected	5		60 ln	
Ducts:	Duct Mastic - Dark Grey	MISC	None Detected	21	35328, 35329, 35330	5 sq	
Pipes:	Fiberglass Pipe Wrap - 4"	TSI	None Detected	18	35298, 35299, 35302, 35303, 35305, 35311, 35313, 35315	420 ln	
Pipes:	Hardpack Pipe Wrap	TSI	None Detected	40	35371, 35372, 35373	12 ln	
Pipes:	Pipe Gaskets	MISC	None Detected	39	35368, 35369, 35370		
Pipes:	Pipe Hangar Insulation	TSI	Known	901		6 ea	Yes
Windows:	Transite Panels	MISC	Known	900		2 ea	No
Ducts:	Vibration Dampener	MISC	None Detected	55	35412	2 ea	
Building: 01 - First Floor		Room: 37 - Space 309 - 8 x 7 x 12					
Floor:	Concrete	MISC	None Detected	13		56 sq	
<i>Comment: Painted Floor</i>							
Baseboard:	Baseboard & Mastic - 4" Black	MISC	None Detected	12		30 ln	
Walls:	Drywall - Knockdown Texture	MISC	Known Ch	9		360 sq	No
Ceiling:	Drywall - Knockdown Texture	MISC	Known Ch	9		56 sq	No
Door:	Doorframe Sealant	MISC	None Detected	5		40 ln	
Building: 01 - First Floor		Room: 38 - Space 305 Elevator - 6 x 4 x 7					
Floor:	Carpet & Mastic - Multicolored	MISC	None Detected	11		24 sq	
Walls:	Metal	NON	Non-Suspect				
Ceiling:	Metal	NON	Non-Suspect				

Functional Space Notes

Forensic Analytical Consulting Services, Inc.

Client: Washoe County School District

Site: Pine Middle School

HMS Project Number: PJ86135

Date of Inspection: May 20, 2025

Materials		Material Class	Percent Asbestos	Hmgns Matrl #	Sampled Here?	Footage Sq/Ln/Jnts	Friable? Yes/No
Building: <u>01 - First Floor</u>		Room: <u>39 - Space 310 - 12 x 8 x 9</u>					
Floor:	Concrete	MISC	None Detected	13		96 sq	
Floor:	VFT & Mastic - 24" White/Blue Streaks	MISC	None Detected	25	35342	96 sq	
Baseboard:	Baseboard & Mastic - 4" Black	MISC	None Detected	12		40 ln	
Walls:	Drywall - Knockdown Texture	MISC	Known Ch	9	35407, 35409	360 sq	No
Walls:	Fireproofing - White	SURF	None Detected	20	35322, 35324	80 sq	
Ceiling:	Drywall - Knockdown Texture	MISC	Known Ch	9		96 sq	No
Ducts:	Canvas Tape & Mastic - White	MISC	None Detected	19		3 sq	
Door:	Doorframe Sealant	MISC	None Detected	5		20 ln	
Building: <u>01 - First Floor</u>		Room: <u>40 - Space 311 - 54 x 22 x 12</u>					
Floor:	Concrete	MISC	None Detected	13		1188 sq	
Floor:	VFT & Mastic - 24" Light Grey Streaks	MISC	None Detected	7		52 sq	
Floor:	VFT & Mastic - 24" White/Blue Streaks	MISC	None Detected	25		52 sq	
Floor:	Wood	NON	Non-Suspect				
Baseboard:	Baseboard & Mastic - 4" Black	MISC	None Detected	12		30 ln	
Baseboard:	Wood	NON	Non-Suspect				
Walls:	Metal	NON	Non-Suspect				
Ceiling:	Fireproofing - White	SURF	None Detected	20		480 sq	
Ceiling:	Metal	NON	Non-Suspect				
Door:	Canvas Accordion Doors	MISC	None Detected	44	35380, 35381, 35382	2 ea	
Stage:	Curtains - Black	MISC	None Detected	43	35377, 35378, 35379	12 sq	
Door:	Doorframe Sealant	MISC	None Detected	5		60 ln	
Building: <u>01 - First Floor</u>		Room: <u>41 - Space 312 - 11 x 10 x 8</u>					
Floor:	Concrete	MISC	None Detected	13		110 sq	
Floor:	VFT & Mastic - 24" White/Blue Streaks	MISC	None Detected	25		110 sq	
Baseboard:	Baseboard & Mastic - 4" Black	MISC	None Detected	12		42 ln	
Walls:	Drywall - Knockdown Texture	MISC	Known Ch	9		336 sq	No
Ceiling:	Drywall - Knockdown Texture	MISC	Known Ch	9		110 sq	No
Door:	Doorframe Sealant	MISC	None Detected	5		20 ln	

Functional Space Notes

Forensic Analytical Consulting Services, Inc.

Client: Washoe County School District

Site: Pine Middle School

HMS Project Number: PJ86135

Date of Inspection: May 20, 2025

Materials		Material Class	Percent Asbestos	Hmgns Matrl #	Sampled Here?	Footage Sq/Ln/Jnts	Friable? Yes/No
Building: 01 - First Floor		Room: 42 - Space 313 Gym - 102 x 70 x 28					
Floor:	Concrete	MISC	None Detected	13		7140 sq	
Floor:	VFT & Mastic - 24" Light Grey Streaks	MISC	None Detected	7		40 sq	
Floor:	Wood	NON	Non-Suspect				
Baseboard:	Baseboard & Mastic - 6" Black	MISC	None Detected	8		40 In	
Baseboard:	Baseboard & Mastic - 6" L-Shaped Black	MISC	None Detected	45	35383, 35384, 35385	344 In	
Walls:	ACT & Glue - 2' x 4' Rough Texture	MISC	None Detected	46	35386, 35387, 35388	2890 sq	
Walls:	Drywall - Knockdown Texture	MISC	Known Ch	9		9632 sq	No
Walls:	Wood	NON	Non-Suspect				
<i>Comment: Material Adhered to ACM Drywall</i>							
Ceiling:	FCP - 2' x 4' Pinhole Fissure	MISC	None Detected	10		7140 sq	
Door:	Doorframe Sealant	MISC	None Detected	5		320 In	
Building: 01 - First Floor		Room: 43 - Small Gym Entry - 9 x 8 x 9					
Floor:	Concrete	MISC	None Detected	13		72 sq	
Floor:	VFT & Mastic - 24" Light Grey Streaks	MISC	None Detected	7		72 sq	
Baseboard:	Baseboard & Mastic - 6" Black	MISC	None Detected	8		34 In	
Walls:	Drywall - Knockdown Texture	MISC	Known Ch	9		306 sq	No
Ceiling:	FCP - 2' x 4' Rough Texture	MISC	None Detected	4		72 sq	
Door:	Doorframe Sealant	MISC	None Detected	5		80 In	
Building: 01 - First Floor		Room: 44 - Space 314 - 86 x 84 x 30					
Floor:	Concrete	MISC	None Detected	13		7224 sq	
Floor:	Rubberized Flooring & Glue - Tan	MISC	None Detected	47	35389, 35390, 35391	7224 sq	
Baseboard:	Baseboard & Mastic - 4" Black	MISC	None Detected	12		340 In	
Walls:	ACT & Glue - 2' x 4' Pinhole Fissure	MISC	4 % Ch	48	35394	4080 sq	No
Walls:	Drywall - Knockdown Texture	MISC	Known Ch	9		10200 sq	No
Walls:	Wood	NON	Non-Suspect				
<i>Comment: Material Adhered to ACM Drywall</i>							
Ceiling:	ACT & Glue - 2' x 4' Pinhole Fissure	MISC	4 % Ch	48	35392, 35393	4334 sq	No
Ceiling:	Metal	NON	Non-Suspect				

Functional Space Notes

Forensic Analytical Consulting Services, Inc.

Client: Washoe County School District

Site: Pine Middle School

HMS Project Number: PJ86135

Date of Inspection: May 20, 2025

Materials		Material Class	Percent Asbestos	Hmgn's Matrl #	Sampled Here?	Footage Sq/Ln/Jnts	Friable? Yes/No
Building: 01 - First Floor		Room: 45 - Space 315 - 32 x 18 x 14					
Floor:	Concrete	MISC	None Detected	13		576 sq	
Baseboard:	Baseboard & Mastic - 4" Black	MISC	None Detected	12		100 ln	
Walls:	Drywall - Knockdown Texture	MISC	Known Ch	9		1400 sq	No
Ceiling:	Fireproofing - White	SURF	None Detected	20		350 sq	
Ceiling:	Metal	NON	Non-Suspect				
Door:	Doorframe Sealant	MISC	None Detected	5		80 ln	
Ducts:	Duct Mastic - Dark Grey	MISC	None Detected	21		2 sq	
Pipes:	Fiberglass Pipe Wrap - 4"	TSI	None Detected	18		120 ln	
Pipes:	Pipe Hanger Insulation	TSI	Known	901		8 ea	Yes
Building: 01 - First Floor		Room: 46 - Space 317 - 55 x 45 x 10					
Floor:	Ceramic Tile & Grout - 2" Pch/Brn/Lt Br	MISC	None Detected	35	35B	990 sq	
Floor:	Concrete	MISC	None Detected	13		1485 sq	
Baseboard:	Baseboard & Mastic - 4" Black	MISC	None Detected	12		120 ln	
Baseboard:	Baseboard & Mastic - 4" Brown	MISC	None Detected	49	35395, 35396, 35397	80 ln	
Walls:	Ceramic Tile & Grout - 4" Peach	MISC	None Detected	29	35354	800 sq	
Walls:	Drywall - Knockdown Texture	MISC	Known Ch	9		2000 sq	No
Walls:	Wood	NON	Non-Suspect				
<i>Comment: Material Adhered to ACM Drywall</i>							
Ceiling:	FCP - 2' x 4' Rough Texture	MISC	None Detected	4		2475 sq	
Door:	Doorframe Sealant	MISC	None Detected	5		100 ln	
Other:	Restroom Sealant - White	MISC	None Detected	17		50 ln	
Windows:	Windowframe Sealant	MISC	None Detected	6		10 ln	
Building: 01 - First Floor		Room: 47 - Space 318 - 13 x 12 x 8					
Floor:	Carpet & Mastic - Multicolored	MISC	None Detected	11		156 sq	
Floor:	Concrete	MISC	None Detected	13		156 sq	
Baseboard:	Baseboard & Mastic - 4" Black	MISC	None Detected	12		50 ln	
Walls:	Drywall - Knockdown Texture	MISC	Known Ch	9		400 sq	No
Ceiling:	FCP - 2' x 4' Rough Texture	MISC	None Detected	4		156 sq	
Door:	Doorframe Sealant	MISC	None Detected	5		40 ln	
Window:	Windowframe Sealant	MISC	None Detected	6		10 ln	

Functional Space Notes

Forensic Analytical Consulting Services, Inc.

Client: Washoe County School District

Site: Pine Middle School

HMS Project Number: PJ86135

Date of Inspection: May 20, 2025

Materials		Material Class	Percent Asbestos	Hmgns Matrl #	Sampled Here?	Footage Sq/Ln/Jnts	Friable? Yes/No
Building: 01 - First Floor		Room: 48 - Space 319 - 9 x 6 x 8					
Floor:	Concrete	MISC	None Detected	13		54 sq	
Floor:	Linoleum & Glue - Grey Pebble	MISC	None Detected	50	35399, 35400	54 sq	
Baseboard:	Linoleum & Glue - Grey Pebble	MISC	None Detected	50		30 ln	
Walls:	Ceramic Tile & Grout - 4" Peach	MISC	None Detected	29		100 sq	
Walls:	Drywall - Knockdown Texture	MISC	Known Ch	9		240 sq	No
Ceiling:	Drywall - Knockdown Texture	MISC	Known Ch	9		54 sq	No
Door:	Doorframe Sealant	MISC	None Detected	5		20 ln	
Other:	Restroom Sealant - White	MISC	None Detected	17		10 ln	
Building: 01 - First Floor		Room: 49 - Space 320 - 17 x 9 x 14					
Floor:	Concrete	MISC	None Detected	13		153 sq	
Baseboard:	Baseboard & Mastic - 4" Black	MISC	None Detected	12		52 ln	
Walls:	Drywall - Knockdown Texture	MISC	Known Ch	9		728 sq	No
Ceiling:	Fireproofing - White	SURF	None Detected	20		140 ln	
Ceiling:	Metal	NON	Non-Suspect				
Door:	Doorframe Sealant	MISC	None Detected	5		40 ln	
Pipes:	Fiberglass Pipe Wrap - 4"	TSI	None Detected	18		300 ln	
Pipes:	Pipe Hanger Insulation	TSI	Known	901		12 ea	Yes
Building: 01 - First Floor		Room: 50 - Space 316 - 53 x 13 x 10					
Floor:	Carpet & Mastic - Black Walkoff	MISC	None Detected	1		69 sq	
Floor:	Carpet & Mastic - Multicolored	MISC	None Detected	11		620 sq	
Floor:	Concrete	MISC	None Detected	13		689 sq	
Baseboard:	Baseboard & Mastic - 4" Black	MISC	None Detected	12		132 ln	
Walls:	Drywall - Knockdown Texture	MISC	Known Ch	9		1320 sq	No
Walls:	Wood	NON	Non-Suspect				
<i>Comment: Material Adhered to ACM Drywall</i>							
Ceiling:	FCP - 2' x 4' Rough Texture	MISC	None Detected	4		689 sq	
Door:	Doorframe Sealant	MISC	None Detected	5		100 ln	
Windows:	Transite Panels	MISC	Known	900		1 ea	No
Windows:	Windowframe Sealant	MISC	None Detected	6		40 ln	

Functional Space Notes

Forensic Analytical Consulting Services, Inc.

Client: Washoe County School District

Site: Pine Middle School

HMS Project Number: PJ86135

Date of Inspection: May 20, 2025

Materials		Material Class	Percent Asbestos	Hmgns Matrl #	Sampled Here?	Footage Sq/Ln/Jnts	Friable? Yes/No
Building: 01 - First Floor		Room: 51 - Space 325 - 55 x 45 x 10					
Floor:	Ceramic Tile & Grout - 2" Yellow/White	MISC	None Detected	34	34A	990 sq	
Floor:	Concrete	MISC	None Detected	13		1485 sq	
Baseboard:	Baseboard & Mastic - 4" Black	MISC	None Detected	12		200 ln	
Walls:	Ceramic Tile & Grout - 4" Light Yellow	MISC	None Detected	31	35359	800 sq	
Walls:	Drywall - Knockdown Texture	MISC	Known Ch	9		2000 sq	No
Walls:	Wood	NON	Non-Suspect				
<i>Comment: Material Adhered to ACM Drywall</i>							
Ceiling:	FCP - 2' x 4' Rough Texture	MISC	None Detected	4		2475 sq	
Door:	Doorframe Sealant	MISC	None Detected	5		100 ln	
Other:	Restroom Sealant - White	MISC	None Detected	17		50 ln	
Windows:	Windowframe Sealant	MISC	None Detected	6		10 ln	
Building: 01 - First Floor		Room: 52 - Space 326 - 13 x 12 x 8					
Floor:	Carpet & Mastic - Multicolored	MISC	None Detected	11		156 sq	
Floor:	Concrete	MISC	None Detected	13		156 sq	
Baseboard:	Baseboard & Mastic - 4" Black	MISC	None Detected	12		50 ln	
Walls:	Drywall - Knockdown Texture	MISC	Known Ch	9		400 sq	No
Ceiling:	FCP - 2' x 4' Rough Texture	MISC	None Detected	4		156 sq	
Door:	Doorframe Sealant	MISC	None Detected	5		40 ln	
Window:	Windowframe Sealant	MISC	None Detected	6		10 ln	
Building: 01 - First Floor		Room: 53 - Space 327 - 9 x 6 x 8					
Floor:	Concrete	MISC	None Detected	13		54 sq	
Floor:	Linoleum & Glue - Grey Pebble	MISC	None Detected	50	35398	54 sq	
Baseboard:	Linoleum & Glue - Grey Pebble	MISC	None Detected	50		30 ln	
Walls:	Ceramic Tile & Grout - 4" Light Yellow	MISC	None Detected	31		100 sq	
Walls:	Drywall - Knockdown Texture	MISC	Known Ch	9		240 sq	No
Ceiling:	Drywall - Knockdown Texture	MISC	Known Ch	9		54 sq	No
Door:	Doorframe Sealant	MISC	None Detected	5		20 ln	
Other:	Restroom Sealant - White	MISC	None Detected	17		10 ln	

Functional Space Notes

Forensic Analytical Consulting Services, Inc.

Client: Washoe County School District

Site: Pine Middle School

HMS Project Number: PJ86135

Date of Inspection: May 20, 2025

Materials		Material Class	Percent Asbestos	Hmgns Matrl #	Sampled Here?	Footage Sq/Ln/Jnts	Friable? Yes/No
Building: <u>01 - First Floor</u>		Room: <u>54 - Space 108 - 52 x 32 x 14</u>					
Floor:	Concrete	MISC	None Detected	13		1664 sq	
Baseboard:	Baseboard & Mastic - 4" Black	MISC	None Detected	12		168 ln	
Walls:	Drywall - Knockdown Texture	MISC	Known Ch	9		2352 sq	No
Walls:	Penetration Mastic - Red	MISC	None Detected	42		3 sq	
Ceiling:	Fireproofing - White	SURF	None Detected	20		600 sq	
Ceiling:	Metal	NON	Non-Suspect				
Other:	Chalkboard - Brown	MISC	None Detected	57	35418	1 ea	
Door:	Doorframe Sealant	MISC	None Detected	5		80 ln	
Pipes:	Fiberglass Pipe Wrap - 4"	TSI	None Detected	18		150 ln	
Building: <u>01 - First Floor</u>		Room: <u>55 - Space 329 - 330 x 10 x 11</u>					
Floor:	Carpet & Mastic - Black Walkoff	MISC	None Detected	1	35247	250 sq	
Floor:	Concrete	MISC	None Detected	13		3300 sq	
Floor:	VFT & Mastic - 24" Light Grey Streaks	MISC	None Detected	7	35261	3050 sq	
Baseboard:	Baseboard & Mastic - 6" Black	MISC	None Detected	8		680 ln	
Walls:	Drywall - Knockdown Texture	MISC	Known Ch	9		7480 sq	No
Walls:	Wood	NON	Non-Suspect				
<i>Comment: Material Adhered to ACM Drywall</i>							
Ceiling:	Drywall - Knockdown Texture	MISC	Known Ch	9		400 sq	No
Ceiling:	FCP - 2' x 4' Rough Texture	MISC	None Detected	4		2900 sq	
Door:	Doorframe Sealant	MISC	None Detected	5		540 ln	
Door:	Fire Door - 90 Minute Rating	MISC	Assumed	51		2 ea	No
Windows:	Transite Panels	MISC	Known	900		8 ea	No
Windows:	Windowframe Sealant	MISC	None Detected	6		80 ln	

Functional Space Notes

Forensic Analytical Consulting Services, Inc.

Client: Washoe County School District

Site: Pine Middle School

HMS Project Number: PJ86135

Date of Inspection: May 20, 2025

Materials		Material Class	Percent Asbestos	Hmgns Matrl #	Sampled Here?	Footage Sq/Ln/Jnts	Friable? Yes/No
Building: 01 - First Floor		Room: 56 - Space 111 - 50 x 8 x 14					
Floor:	Concrete	MISC	None Detected	13		400 sq	
Walls:	Drywall - Knockdown Texture	MISC	Known Ch	9		1624 sq	No
Walls:	Penetration Mastic - Red	MISC	None Detected	42		3 sq	
Ceiling:	Fireproofing - White	SURF	None Detected	20		400 sq	
Ceiling:	Metal	NON	Non-Suspect				
Ducts:	Canvas Tape & Mastic - White	MISC	None Detected	19		30 sq	
Door:	Doorframe Sealant	MISC	None Detected	5		80 ln	
Ducts:	Fiberglass Duct Insulation	TSI	None Detected	58	34521, 35420	50 ln	
Pipes:	Fiberglass Pipe Wrap - 4"	TSI	None Detected	18	35520, 35521	500 ln	
Ducts:	Fire Damper Insulation - Black	TSI	None Detected	52	35401, 35402, 35403	16 sq	
Kiln:	Kiln Brick	MISC	None Detected	53	35404, 35405, 35406	80 sq	
Building: 01 - First Floor		Room: 57 - Space 525 - 15 x 8 x 10					
Floor:	Concrete	MISC	None Detected	13		120 sq	
Floor:	VFT & Mastic - 24" White/Blue Streaks	MISC	None Detected	25		120 sq	
Baseboard:	Baseboard & Mastic - 4" Black	MISC	None Detected	12		46 ln	
Walls:	Drywall - Knockdown Texture	MISC	Known Ch	9		460 sq	No
Ceiling:	FCP - 2' x 4' Pinhole Fissure	MISC	None Detected	10		120 sq	
Door:	Doorframe Sealant	MISC	None Detected	5		20 ln	
Window:	Windowframe Sealant	MISC	None Detected	6		40 ln	
Building: 01 - First Floor		Room: 58 - Space 300 - 7 x 5 x 14					
Floor:	Concrete	MISC	None Detected	13		35 sq	
Floor:	VFT & Mastic - 24" White/Blue Streaks	MISC	None Detected	25		35 sq	
Baseboard:	Baseboard & Mastic - 4" Black	MISC	None Detected	12		24 ln	
Walls:	Drywall - Knockdown Texture	MISC	Known Ch	9		336 sq	No
Walls:	FRP & Glue - Pebble	MISC	None Detected	26	35344, 35345	30 sq	
Ceiling:	Fireproofing - White	SURF	None Detected	20		30 sq	
Ceiling:	Metal	NON	Non-Suspect				
Door:	Doorframe Sealant	MISC	None Detected	5		20 ln	
Pipes:	Fiberglass Pipe Wrap - 4"	TSI	None Detected	18		220 ln	
Pipes:	Pipe Hangar Insulation	TSI	Known	901		5 ea	Yes

Functional Space Notes

Forensic Analytical Consulting Services, Inc.

Client: Washoe County School District

Site: Pine Middle School

HMS Project Number: PJ86135

Date of Inspection: May 20, 2025

Materials		Material Class	Percent Asbestos	Hmgns Matrl #	Sampled Here?	Footage Sq/Ln/Jnts	Friable? Yes/No
Building: <u>01 - First Floor</u>		Room: <u>59 - Space 327A - 17 x 15 x 9</u>					
Floor:	Ceramic Tile & Grout - 2" Pch/Brn/Lt Br	MISC	None Detected	35		255 sq	
Walls:	Ceramic Tile & Grout - 4" Peach	MISC	None Detected	29		547 sq	
Walls:	Drywall - Knockdown Texture	MISC	Known Ch	9		576 sq	No
Ceiling:	Drywall - Knockdown Texture	MISC	Known Ch	9		255 sq	No
Door:	Doorframe Sealant	MISC	None Detected	5		20 ln	
Door:	Fire Door - 20 Minute Rating	MISC	Assumed	14		1 ea	No
Other:	Restroom Sealant - White	MISC	None Detected	17	35295	60 ln	
Building: <u>01 - First Floor</u>		Room: <u>60 - Space 327 - 17 x 15 x 9</u>					
Floor:	Ceramic Tile & Grout - 2" Yellow/White	MISC	None Detected	34	34B	255 sq	
Walls:	Ceramic Tile & Grout - 4" Light Yellow	MISC	None Detected	31		547 sq	
Walls:	Drywall - Knockdown Texture	MISC	Known Ch	9		576 sq	No
Ceiling:	Drywall - Knockdown Texture	MISC	Known Ch	9		255 sq	No
Door:	Doorframe Sealant	MISC	None Detected	5		20 ln	
Door:	Fire Door - 20 Minute Rating	MISC	Assumed	14		1 ea	No
Other:	Restroom Sealant - White	MISC	None Detected	17		60 ln	
Building: <u>01 - First Floor</u>		Room: <u>61 - Space ER - 15 x 10 x 8</u>					
Floor:	Concrete	MISC	None Detected	13		150 sq	
Baseboard:	Baseboard & Mastic - 4" Black	MISC	None Detected	12		50 ln	
Walls:	Drywall - Skip Trowel Texture	MISC	None Detected	54		400 sq	
Walls:	Penetration Mastic - Red	MISC	None Detected	42		5 sq	
Walls:	Wood	NON	Non-Suspect				
Ceiling:	Drywall - Skip Trowel Texture	MISC	None Detected	54	54A, 54C	150 sq	
Door:	Doorframe Sealant	MISC	None Detected	5		20 ln	
Ducts:	Fire Damper Insulation - Black	TSI	None Detected	52		12 sq	
Door:	Fire Door - 20 Minute Rating	MISC	Assumed	14		1 ea	No

Functional Space Notes

Forensic Analytical Consulting Services, Inc.

Client: Washoe County School District

Site: Pine Middle School

HMS Project Number: PJ86135

Date of Inspection: May 20, 2025

Materials	Material Class	Percent Asbestos	Hmgns Matrl #	Sampled Here?	Footage Sq/Ln/Jnts	Friable? Yes/No
Building: 01 - First Floor		Room: 62 - Space 107 - 48 x 24 x 10				
Floor: Concrete	MISC	None Detected	13		1152 sq	
Baseboard: Baseboard & Mastic - 4" Black	MISC	None Detected	12		144 ln	
Walls: Drywall - Knockdown Texture <i>Comment: Bulletin Boards on ACM Drywall</i>	MISC	Known Ch	9		1440 sq	No
Ceiling: FCP - 2' x 4' Pinhole Fissure	MISC	None Detected	10		1152 sq	
Door: Doorframe Sealant	MISC	None Detected	5		80 ln	
Building: 01 - First Floor		Room: 63 - Space 328 - 32 x 19 x 15				
Floor: Concrete	MISC	None Detected	13		608 sq	
Baseboard: Baseboard & Mastic - 4" Black	MISC	None Detected	12		102 ln	
Walls: Drywall - Knockdown Texture	MISC	Known Ch	9		1530 sq	No
Ceiling: Fireproofing - White	SURF	None Detected	20		420 sq	
Ceiling: Metal	NON	Non-Suspect				
Ducts: Canvas Tape & Mastic - White	MISC	None Detected	19		20 sq	
Door: Doorframe Sealant	MISC	None Detected	5		160 ln	
Pipes: Fiberglass Pipe Wrap - 4"	TSI	None Detected	18	35308, 35310	340 ln	
Pipes: Pipe Hanger Insulation	TSI	Known	901		6 ea	Yes
Ducts: Vibration Dampener	MISC	None Detected	55	35410, 35411	4 ea	
Windows: Windowframe Sealant	MISC	None Detected	6		20 ln	
Building: 01 - First Floor		Room: 64 - Space 328A - 18 x 3 x 5				
Floor: Carpet & Mastic - Brown Stripes	MISC	None Detected	56	35413, 35414, 35415	54 sq	
Walls: Drywall - Knockdown Texture	MISC	Known Ch	9		210 sq	No
Ceiling: Drywall - Knockdown Texture <i>Comment: Corkboard Over Drywall</i>	MISC	Known Ch	9		54 sq	No
Windows: Windowframe Sealant	MISC	None Detected	6		40 ln	

Functional Space Notes

Forensic Analytical Consulting Services, Inc.

Client: Washoe County School District

Site: Pine Middle School

HMS Project Number: PJ86135

Date of Inspection: May 20, 2025

Materials		Material Class	Percent Asbestos	Hmgns Matrl #	Sampled Here?	Footage Sq/Ln/Jnts	Friable? Yes/No
Building: 01 - First Floor		Room: 65 - Space 105 - 52 x 23 x 10					
Floor:	Carpet & Mastic - Multicolored	MISC	None Detected	11			
Floor:	Concrete	MISC	None Detected	13		1196 sq	
Floor:	VFT & Mastic - 24" White/Blue Streaks	MISC	None Detected	25		60 sq	
	<i>Comment: In Laundry Closet</i>						
Baseboard:	Baseboard & Mastic - 4" Black	MISC	None Detected	12		150 ln	
Walls:	Drywall - Knockdown Texture	MISC	Known Ch	9		1500 sq	No
Ceiling:	FCP - 2' x 4' Pinhole Fissure	MISC	None Detected	10		1196 sq	
Door:	Doorframe Sealant	MISC	None Detected	5		60 ln	
Room Comments:	<i>Includes Closet Spaces</i>						
Building: 01 - First Floor		Room: 66 - Space 106 - 60 x 34 x 14					
Floor:	Carpet & Mastic - Multicolored	MISC	None Detected	11		2020 sq	
Floor:	Concrete	MISC	None Detected	13		2040 sq	
Floor:	VFT & Mastic - 24" Light Grey Streaks	MISC	None Detected	7		20 sq	
Baseboard:	Baseboard & Mastic - 4" Black	MISC	None Detected	12		188 ln	
Walls:	Drywall - Knockdown Texture	MISC	Known Ch	9		2632 sq	No
Ceiling:	Fireproofing - White	SURF	None Detected	20		360 sq	
Ceiling:	Metal	NON	Non-Suspect				
Door:	Doorframe Sealant	MISC	None Detected	5		120 ln	
Pipes:	Fiberglass Pipe Wrap - 4"	TSI	None Detected	18		280 ln	
Pipes:	Pipe Hangar Insulation	TSI	Known	901		15 ea	Yes
Building: 01 - First Floor		Room: 67 - Space 106A - 7 x 6 x 14					
Floor:	Concrete	MISC	None Detected	13		42 sq	
Baseboard:	Baseboard & Mastic - 4" Black	MISC	None Detected	12		26 ln	
Walls:	Drywall - Knockdown Texture	MISC	Known Ch	9		364 sq	No
Ceiling:	Fireproofing - White	SURF	None Detected	20		60 sq	
Ceiling:	Metal	NON	Non-Suspect				
Door:	Doorframe Sealant	MISC	None Detected	5		20 ln	
Ducts:	Fire Damper Insulation - Black	TSI	None Detected	52		12 sq	
Pipes:	Pipe Gaskets	MISC	None Detected	39		1 ea	

Functional Space Notes

Forensic Analytical Consulting Services, Inc.

Client: Washoe County School District

Site: Pine Middle School

HMS Project Number: PJ86135

Date of Inspection: May 20, 2025

Materials		Material Class	Percent Asbestos	Hmgns Matrl #	Sampled Here?	Footage Sq/Ln/Jnts	Friable? Yes/No
Building: <u>01 - First Floor</u>		Room: <u>68 - Space 106B - 6 x 6 x 10</u>					
Floor:	Concrete	MISC	None Detected	13		36 sq	
Baseboard:	Baseboard & Mastic - 4" Black	MISC	None Detected	12		24 ln	
Walls:	Plaster - Sand Texture	SURF	None Detected	23		240 sq	
Ceiling:	Plaster - Sand Texture	SURF	None Detected	23		36 sq	
Door:	Doorframe Sealant	MISC	None Detected	5		20 ln	
Ducts:	Duct Mastic - Dark Grey	MISC	None Detected	21		12 sq	
Building: <u>01 - First Floor</u>		Room: <u>69 - Space 103 - 52 x 24 x 10</u>					
Floor:	Concrete	MISC	None Detected	13		1248 sq	
Floor:	VFT & Mastic - 24" White/Blue Streaks	MISC	None Detected	25		1248 sq	
Baseboard:	Baseboard & Mastic - 4" Black	MISC	None Detected	12		152 ln	
Walls:	Drywall - Knockdown Texture	MISC	Known Ch	9		1520 sq	No
Ceiling:	FCP - 2' x 4' Pinhole Fissure	MISC	None Detected	10		1248 sq	
Door:	Doorframe Sealant	MISC	None Detected	5		60 ln	
Building: <u>01 - First Floor</u>		Room: <u>70 - Space 345 - 9 x 5 x 8</u>					
Floor:	Concrete	MISC	None Detected	13		45 sq	
Floor:	Linoleum & Glue - Grey Pebble	MISC	None Detected	50		45 sq	
Baseboard:	Linoleum & Glue - Grey Pebble	MISC	None Detected	50		28 ln	
Walls:	Drywall - Knockdown Texture	MISC	Known Ch	9		224 sq	No
Ceiling:	Drywall - Knockdown Texture	MISC	Known Ch	9		45 sq	No
Door:	Doorframe Sealant	MISC	None Detected	5		20 ln	
Door:	Fire Door - 20 Minute Rating	MISC	Assumed	14		1 ea	No
Other:	Restroom Sealant - White	MISC	None Detected	17		10 ln	
Building: <u>01 - First Floor</u>		Room: <u>71 - Space 345A - 9 x 5 x 8</u>					
Floor:	Concrete	MISC	None Detected	13		45 sq	
Floor:	Linoleum & Glue - Grey Pebble	MISC	None Detected	50		45 sq	
Baseboard:	Linoleum & Glue - Grey Pebble	MISC	None Detected	50		28 ln	
Walls:	Drywall - Knockdown Texture	MISC	Known Ch	9		224 sq	No
Ceiling:	Drywall - Knockdown Texture	MISC	Known Ch	9		45 sq	No
Door:	Doorframe Sealant	MISC	None Detected	5		20 ln	
Door:	Fire Door - 20 Minute Rating	MISC	Assumed	14		1 ea	No
Other:	Restroom Sealant - White	MISC	None Detected	17		10 ln	

Functional Space Notes

Forensic Analytical Consulting Services, Inc.

Client: Washoe County School District

Site: Pine Middle School

HMS Project Number: PJ86135

Date of Inspection: May 20, 2025

Materials		Material Class	Percent Asbestos	Hmgns Matrl #	Sampled Here?	Footage Sq/Ln/Jnts	Friable? Yes/No
Building: <u>01 - First Floor</u>		Room: <u>72 - Space UI - 22 x 12 x 10</u>					
Floor:	Carpet & Mastic - Multicolored	MISC	None Detected	11		264 sq	
Floor:	Concrete	MISC	None Detected	13		264 sq	
Baseboard:	Baseboard & Mastic - 4" Black	MISC	None Detected	12		68 ln	
Walls:	Drywall - Knockdown Texture	MISC	Known Ch	9		680 sq	No
Ceiling:	FCP - 2' x 4' Pinhole Fissure	MISC	None Detected	10		264 sq	
Door:	Doorframe Sealant	MISC	None Detected	5		120 ln	
Building: <u>01 - First Floor</u>		Room: <u>73 - Space UIB - 13 x 11 x 10</u>					
Floor:	Carpet & Mastic - Multicolored	MISC	None Detected	11		143 sq	
Floor:	Concrete	MISC	None Detected	13		143 sq	
Baseboard:	Baseboard & Mastic - 4" Black	MISC	None Detected	12		48 ln	
Walls:	Drywall - Knockdown Texture	MISC	Known Ch	9		480 sq	No
Ceiling:	FCP - 2' x 4' Pinhole Fissure	MISC	None Detected	10		143 sq	
Door:	Doorframe Sealant	MISC	None Detected	5		20 ln	
Building: <u>01 - First Floor</u>		Room: <u>74 - Space UIC - 13 x 11 x 10</u>					
Floor:	Carpet & Mastic - Multicolored	MISC	None Detected	11		143 sq	
Floor:	Concrete	MISC	None Detected	13		143 sq	
Baseboard:	Baseboard & Mastic - 4" Black	MISC	None Detected	12		48 ln	
Walls:	Drywall - Knockdown Texture	MISC	Known Ch	9		480 sq	No
Ceiling:	FCP - 2' x 4' Pinhole Fissure	MISC	None Detected	10		143 sq	
Door:	Doorframe Sealant	MISC	None Detected	5		20 ln	
Building: <u>01 - First Floor</u>		Room: <u>75 - Space UID - 13 x 11 x 10</u>					
Floor:	Carpet & Mastic - Multicolored	MISC	None Detected	11		143 sq	
Floor:	Concrete	MISC	None Detected	13		143 sq	
Baseboard:	Baseboard & Mastic - 4" Black	MISC	None Detected	12		48 ln	
Walls:	Drywall - Knockdown Texture	MISC	Known Ch	9		480 sq	No
Ceiling:	FCP - 2' x 4' Pinhole Fissure	MISC	None Detected	10		143 sq	
Door:	Doorframe Sealant	MISC	None Detected	5		20 ln	

Functional Space Notes

Forensic Analytical Consulting Services, Inc.

Client: Washoe County School District

Site: Pine Middle School

HMS Project Number: PJ86135

Date of Inspection: May 20, 2025

Materials		Material Class	Percent Asbestos	Hmgns Matrl #	Sampled Here?	Footage Sq/Ln/Jnts	Friable? Yes/No
Building: <u>01 - First Floor</u>		Room: <u>76 - Space UIE - 13 x 11 x 10</u>					
Floor:	Carpet & Mastic - Multicolored	MISC	None Detected	11		143 sq	
Floor:	Concrete	MISC	None Detected	13		143 sq	
Baseboard:	Baseboard & Mastic - 4" Black	MISC	None Detected	12		48 ln	
Walls:	Drywall - Knockdown Texture	MISC	Known Ch	9		480 sq	No
Ceiling:	FCP - 2' x 4' Pinhole Fissure	MISC	None Detected	10		143 sq	
Door:	Doorframe Sealant	MISC	None Detected	5		20 ln	
Building: <u>01 - First Floor</u>		Room: <u>77 - Space UIA - 21 x 13 x 10</u>					
Floor:	Carpet & Mastic - Multicolored	MISC	None Detected	11		273 sq	
Floor:	Concrete	MISC	None Detected	13		273 sq	
Baseboard:	Baseboard & Mastic - 4" Black	MISC	None Detected	12		68 ln	
Walls:	Drywall - Knockdown Texture	MISC	Known Ch	9		680 sq	No
Ceiling:	FCP - 2' x 4' Pinhole Fissure	MISC	None Detected	10		273 sq	
Door:	Doorframe Sealant	MISC	None Detected	5		40 ln	
Building: <u>01 - First Floor</u>		Room: <u>78 - Space 104 - 38 x 32 x 10</u>					
Floor:	Concrete	MISC	None Detected	13		1216 sq	
Floor:	VFT & Mastic - 24" White/Blue Streaks	MISC	None Detected	25		1216 sq	
Baseboard:	Baseboard & Mastic - 4" Black	MISC	None Detected	12		140 ln	
Walls:	Drywall - Knockdown Texture	MISC	Known Ch	9		1400 sq	No
Ceiling:	FCP - 2' x 4' Pinhole Fissure	MISC	None Detected	10		1216 sq	
Door:	Doorframe Sealant	MISC	None Detected	5		80 ln	
Building: <u>01 - First Floor</u>		Room: <u>79 - Room 104A - 10 x 7 x 15</u>					
Floor:	Concrete	MISC	None Detected	13		70 sq	
Floor:	VFT & Mastic - 24" White/Blue Streaks	MISC	None Detected	25		70 sq	
Baseboard:	Baseboard & Mastic - 4" Black	MISC	None Detected	12		34 ln	
Walls:	Drywall - Knockdown Texture	MISC	Known Ch	9		510 sq	No
Ceiling:	Metal	NON	Non-Suspect				
Door:	Doorframe Sealant	MISC	None Detected	5		20 ln	
Ducts:	Fiberglass Duct Insulation	TSI	None Detected	58		40 sq	
Ducts:	Fire Damper Insulation - Black	TSI	None Detected	52		12 sq	

Functional Space Notes

Forensic Analytical Consulting Services, Inc.

Client: Washoe County School District

Site: Pine Middle School

HMS Project Number: PJ86135

Date of Inspection: May 20, 2025

Materials		Material Class	Percent Asbestos	Hmgns Matrl #	Sampled Here?	Footage Sq/Ln/Jnts	Friable? Yes/No
Building: <u>01 - First Floor</u>		Room: <u>80 - Room 104B - 8 x 7 x 10</u>					
Floor:	Concrete	MISC	None Detected	13		56 sq	
Floor:	VFT & Mastic - 24" White/Blue Streaks	MISC	None Detected	25		56 sq	
Baseboard:	Baseboard & Mastic - 4" Black	MISC	None Detected	12		30 ln	
Walls:	Drywall - Knockdown Texture	MISC	Known Ch	9		300 sq	No
Ceiling:	FCP - 2' x 4' Pinhole Fissure	MISC	None Detected	10		56 sq	
Door:	Doorframe Sealant	MISC	None Detected	5		20 ln	
Sink:	Sink Coating - Black	MISC	5 % Ch	22		1 ea	No
Building: <u>01 - First Floor</u>		Room: <u>81 - Room 101 - 48 x 21 x 10</u>					
Floor:	Concrete	MISC	None Detected	13		1008 sq	
Floor:	VFT & Mastic - 24" White/Blue Streaks	MISC	None Detected	25		1008 sq	
Baseboard:	Baseboard & Mastic - 4" Black	MISC	None Detected	12		138 ln	
Walls:	Drywall - Knockdown Texture	MISC	Known Ch	9		1380 sq	No
Ceiling:	FCP - 2' x 4' Pinhole Fissure	MISC	None Detected	10		1008 sq	
Door:	Doorframe Sealant	MISC	None Detected	5		80 ln	
Building: <u>01 - First Floor</u>		Room: <u>82 - Space 100/102 - 52 x 32 x 10</u>					
Floor:	Carpet & Mastic - Multicolored	MISC	None Detected	11		1664 sq	
Floor:	Concrete	MISC	None Detected	13		1664 sq	
Baseboard:	Baseboard & Mastic - 4" Black	MISC	None Detected	12		168 ln	
Walls:	Drywall - Knockdown Texture	MISC	Known Ch	9		1680 sq	No
Ceiling:	FCP - 2' x 4' Pinhole Fissure	MISC	None Detected	10		1664 sq	
Door:	Doorframe Sealant	MISC	None Detected	5		40 ln	

Functional Space Notes

Forensic Analytical Consulting Services, Inc.

Client: Washoe County School District

Site: Pine Middle School

HMS Project Number: PJ86135

Date of Inspection: May 20, 2025

Materials		Material Class	Percent Asbestos	Hmgns Matrl #	Sampled Here?	Footage Sq/Ln/Jnts	Friable? Yes/No
Building: <u>02 - Stairwells & Attics</u>		Room: <u>00 - Attic Spaces</u>					
Ceiling:	Fireproofing - White	SURF	None Detected	20	35319, 35320, 35323	12000 sq	
Ducts:	Canvas Tape & Mastic - White	MISC	None Detected	19		1600 sq	
Ducts:	Duct Mastic - Dark Grey	MISC	None Detected	21		850 sq	
Pipes:	Fiberglass Pipe Wrap - 4"	TSI	None Detected	18		14000 ln	
Ducts:	Fire Damper Insulation - Black	TSI	None Detected	52		400 sq	
Pipes:	Pipe Hangar Insulation	TSI	Known	901		1100 sq	Yes
HVAC:	Vibration Dampener	MISC	None Detected	55		12 ea	
<i>Room Comments: Materials listed only if they are not accounted for in other spaces</i>							
Building: <u>02 - Stairwells & Attics</u>		Room: <u>01 - Stairwell 511 - 40 x 8 x 18</u>					
Floor:	Concrete	MISC	None Detected	13		320 sq	
Floor:	VFT & Mastic - 24" White/Grey Streaks	MISC	None Detected	59		128 sq	
Baseboard:	Baseboard & Mastic - 4" Black	MISC	None Detected	12		96 ln	
Walls:	Drywall - Knockdown Texture	MISC	Known Ch	9		1728 sq	No
Ceiling:	Drywall - Knockdown Texture	MISC	Known Ch	9		320 sq	No
Door:	Doorframe Sealant	MISC	None Detected	5		40 ln	
Windows:	Transite Panels	MISC	Known	900		7 ea	No
Windows:	Windowframe Sealant	MISC	None Detected	6		70 ln	
Building: <u>02 - Stairwells & Attics</u>		Room: <u>02 - Space 417 - 34 x 8 x 18</u>					
Floor:	VFT & Mastic - 24" White/Blue Streaks	MISC	None Detected	25	35343	30 sq	
Floor:	VFT & Mastic - 24" White/Grey Streaks	MISC	None Detected	59		30 sq	
Floor:	Vinyl Stair Tread & Glue - Blue	MISC	None Detected	63	35438	272 sq	
Baseboard:	Baseboard & Mastic - 4" Black	MISC	None Detected	12	35283	84 ln	
Baseboard:	Baseboard & Mastic - 4" Grey	MISC	None Detected	64		176 ln	
<i>Comment: Painted Red</i>							
Walls:	Drywall - Knockdown Texture	MISC	Known Ch	9		1512 sq	No
Walls:	Wood	NON	Non-Suspect				
<i>Comment: Material Adhered to ACM Drywall</i>							
Ceiling:	FCP - 2' x 4' Rough Texture	MISC	None Detected	4		272 sq	

Functional Space Notes

Forensic Analytical Consulting Services, Inc.

Client: Washoe County School District

Site: Pine Middle School

HMS Project Number: PJ86135

Date of Inspection: May 20, 2025

Materials		Material Class	Percent Asbestos	Hmgns Matrl #	Sampled Here?	Footage Sq/Ln/Jnts	Friable? Yes/No
Building: <u>02 - Stairwells & Attics</u>		Room: <u>03 - Stairwell 512 - 40 x 8 x 18</u>					
Floor:	Concrete	MISC	None Detected	13		320 sq	
Floor:	VFT & Mastic - 24" White/Grey Streaks	MISC	None Detected	59		128 sq	
Baseboard:	Baseboard & Mastic - 4" Black	MISC	None Detected	12		96 ln	
Walls:	Drywall - Knockdown Texture	MISC	Known Ch	9		1728 sq	No
Ceiling:	Drywall - Knockdown Texture	MISC	Known Ch	9		320 sq	No
Door:	Doorframe Sealant	MISC	None Detected	5		40 ln	
Windows:	Windowframe Sealant	MISC	None Detected	6		70 ln	
Building: <u>02 - Stairwells & Attics</u>		Room: <u>04 - Stairwell 513/523 - 65 x 11 x 22</u>					
Floor:	Concrete	MISC	None Detected	13		715 sq	
Walls:	CMU & Grout	MISC	None Detected	68	35516, 35517, 35518	3344 sq	
Ceiling:	Metal	NON	Non-Suspect				
Door:	Doorframe Sealant	MISC	None Detected	5		120 ln	
Windows:	Transite Panels	MISC	Known	900		11 ea	No
Building: <u>02 - Stairwells & Attics</u>		Room: <u>05 - Space 417A - 34 x 8 x 18</u>					
Floor:	VFT & Mastic - 24" White/Grey Streaks	MISC	None Detected	59		60 sq	
Floor:	Vinyl Stair Tread & Glue - Blue	MISC	None Detected	63	35439	272 sq	
Baseboard:	Baseboard & Mastic - 4" Grey	MISC	None Detected	64	35441, 35443	176 ln	
	<i>Comment: Painted Red</i>						
Baseboard:	Wood	NON	Non-Suspect				
Walls:	Drywall - Knockdown Texture	MISC	Known Ch	9		1512 sq	No
Walls:	Wood	NON	Non-Suspect				
	<i>Comment: Material Adhered to ACM Drywall</i>						
Ceiling:	FCP - 2' x 4' Rough Texture	MISC	None Detected	4		272 sq	

Functional Space Notes

Forensic Analytical Consulting Services, Inc.

Client: Washoe County School District

Site: Pine Middle School

HMS Project Number: PJ86135

Date of Inspection: May 20, 2025

Materials	Material Class	Percent Asbestos	Hmgns Matrl #	Sampled Here?	Footage Sq/Ln/Jnts	Friable? Yes/No
Building: <u>02 - Stairwells & Attics</u>		Room: <u>06 - Space 417C - 34 x 8 x 18</u>				
Floor:	VFT & Mastic - 24" White/Grey Streaks	MISC	None Detected	59	60 sq	
Floor:	Vinyl Stair Tread & Glue - Blue	MISC	None Detected	63	272 sq	
Baseboard:	Baseboard & Mastic - 4" Grey	MISC	None Detected	64	176 ln	
	<i>Comment: Painted Red</i>					
Baseboard:	Wood	NON	Non-Suspect			
Walls:	Drywall - Knockdown Texture	MISC	Known Ch	9	1512 sq	No
Walls:	Wood	NON	Non-Suspect			
	<i>Comment: Material Adhered to ACM Drywall</i>					
Ceiling:	FCP - 2' x 4' Rough Texture	MISC	None Detected	4	272 sq	
Building: <u>02 - Stairwells & Attics</u>		Room: <u>07 - Stairwell 525/515 - 40 x 8 x 18</u>				
Floor:	Concrete	MISC	None Detected	13	320 sq	
Floor:	VFT & Mastic - 24" White/Grey Streaks	MISC	None Detected	59 35426	128 sq	
Baseboard:	Baseboard & Mastic - 4" Black	MISC	None Detected	12	96 ln	
Walls:	Drywall - Knockdown Texture	MISC	Known Ch	9	1728 sq	No
Ceiling:	Drywall - Knockdown Texture	MISC	Known Ch	9	320 sq	No
Door:	Doorframe Sealant	MISC	None Detected	5	40 ln	
Windows:	Transite Panels	MISC	Known	900	4 ea	No
Windows:	Windowframe Sealant	MISC	None Detected	6	70 ln	
Building: <u>02 - Stairwells & Attics</u>		Room: <u>08 - Stairwell 524/514 - 40 x 8 x 18</u>				
Floor:	Concrete	MISC	None Detected	13	320 sq	
Floor:	VFT & Mastic - 24" White/Grey Streaks	MISC	None Detected	59	128 sq	
Baseboard:	Baseboard & Mastic - 4" Black	MISC	None Detected	12	96 ln	
Walls:	Drywall - Knockdown Texture	MISC	Known Ch	9	1728 sq	No
Ceiling:	Drywall - Knockdown Texture	MISC	Known Ch	9	320 sq	No
Door:	Doorframe Sealant	MISC	None Detected	5	40 ln	
Windows:	Transite Panels	MISC	Known	900	4 ea	No
Windows:	Windowframe Sealant	MISC	None Detected	6	70 ln	

Functional Space Notes

Forensic Analytical Consulting Services, Inc.

Client: Washoe County School District

Site: Pine Middle School

HMS Project Number: PJ86135

Date of Inspection: May 20, 2025

Materials	Material Class	Percent Asbestos	Hmgn's Mat'l #	Sampled Here?	Footage Sq/Ln/Jnts	Friable? Yes/No
Building: <u>02 - Stairwells & Attics</u>		Room: <u>09 - Space 417B - 34 x 8 x 18</u>				
Floor: VFT & Mastic - 24" White/Blue Streaks	MISC	None Detected	25	35341	30 sq	
Floor: VFT & Mastic - 24" White/Grey Streaks	MISC	None Detected	59		30 sq	
Floor: Vinyl Stair Tread & Glue - Blue	MISC	None Detected	63	35440	272 sq	
Baseboard: Baseboard & Mastic - 4" Grey	MISC	None Detected	64	35442	176 ln	
<i>Comment: Painted Red</i>						
Baseboard: Wood	NON	Non-Suspect				
Walls: Drywall - Knockdown Texture	MISC	Known Ch	9		1512 sq	No
Walls: Wood	NON	Non-Suspect				
<i>Comment: Material Adhered to ACM Drywall</i>						
Ceiling: FCP - 2' x 4' Rough Texture	MISC	None Detected	4		272 sq	

Functional Space Notes

Forensic Analytical Consulting Services, Inc.

Client: Washoe County School District

Site: Pine Middle School

HMS Project Number: PJ86135

Date of Inspection: May 20, 2025

Materials		Material Class	Percent Asbestos	Hmgns Matrl #	Sampled Here?	Footage Sq/Ln/Jnts	Friable? Yes/No
Building: <u>03 - Second Floor</u>		Room: <u>01 - Space 406 - 115 x 8 x 10</u>					
Floor:	Carpet & Mastic - Blue Tan Multi	MISC	None Detected	60	35430	920 sq	
Baseboard:	Baseboard & Mastic - 6" Black	MISC	None Detected	8	35264	246 ln	
Walls:	Drywall - Knockdown Texture	MISC	Known Ch	9		2460 sq	No
Walls:	Wood	NON	Non-Suspect				
<i>Comment: Material Adhered to ACM Drywall</i>							
Ceiling:	FCP - 2' x 4' Pinhole Fissure	MISC	None Detected	10		920 sq	
Door:	Doorframe Sealant	MISC	None Detected	5	35256	260 ln	
Building: <u>03 - Second Floor</u>		Room: <u>02 - Space 207 - 32 x 29 x 10</u>					
Floor:	Carpet & Mastic - Blue Tan Multi	MISC	None Detected	60		928 sq	
Floor:	Concrete	MISC	None Detected	13		928 sq	
Baseboard:	Baseboard & Mastic - 6" Black	MISC	None Detected	8		122 ln	
Walls:	Drywall - Knockdown Texture	MISC	Known Ch	9		1220 sq	No
Ceiling:	FCP - 2' x 4' Pinhole Fissure	MISC	None Detected	10		928 sq	
Door:	Doorframe Sealant	MISC	None Detected	5		40 ln	
Door:	Fire Door - 20 Minute Rating	MISC	Assumed	14		1 ea	No
Building: <u>03 - Second Floor</u>		Room: <u>03 - Space 206 - 30 x 26 x 10</u>					
Floor:	Carpet & Mastic - Blue Tan Multi	MISC	None Detected	60		780 sq	
Floor:	Concrete	MISC	None Detected	13		780 sq	
Baseboard:	Baseboard & Mastic - 6" Black	MISC	None Detected	8		112 ln	
Walls:	Drywall - Knockdown Texture	MISC	Known Ch	9		1120 sq	No
Ceiling:	FCP - 2' x 4' Pinhole Fissure	MISC	None Detected	10		780 sq	
Door:	Doorframe Sealant	MISC	None Detected	5		20 ln	
Building: <u>03 - Second Floor</u>		Room: <u>04 - Space 205 - 29 x 25 x 10</u>					
Floor:	Carpet & Mastic - Blue Tan Multi	MISC	None Detected	60		725 sq	
Floor:	Concrete	MISC	None Detected	13		725 sq	
Baseboard:	Baseboard & Mastic - 6" Black	MISC	None Detected	8		108 ln	
Walls:	Drywall - Knockdown Texture	MISC	Known Ch	9		1080 sq	No
Ceiling:	FCP - 2' x 4' Pinhole Fissure	MISC	None Detected	10		725 sq	
Door:	Doorframe Sealant	MISC	None Detected	5		20 ln	

Functional Space Notes

Forensic Analytical Consulting Services, Inc.

Client: Washoe County School District

Site: Pine Middle School

HMS Project Number: PJ86135

Date of Inspection: May 20, 2025

Materials		Material Class	Percent Asbestos	Hmgns Matrl #	Sampled Here?	Footage Sq/Ln/Jnts	Friable? Yes/No
Building: <u>03 - Second Floor</u>		Room: <u>05 - Space 204 - 30 x 26 x 10</u>					
Floor:	Carpet & Mastic - Blue Tan Multi	MISC	None Detected	60		780 sq	
Floor:	Concrete	MISC	None Detected	13		780 sq	
Baseboard:	Baseboard & Mastic - 6" Black	MISC	None Detected	8		112 ln	
Walls:	Drywall - Knockdown Texture	MISC	Known Ch	9		1120 sq	No
Ceiling:	FCP - 2' x 4' Pinhole Fissure	MISC	None Detected	10		780 sq	
Other:	Chalkboard - Brown	MISC	None Detected	57		1 ea	
Door:	Doorframe Sealant	MISC	None Detected	5		20 ln	
Building: <u>03 - Second Floor</u>		Room: <u>06 - Space 203 - 29 x 25 x 10</u>					
Floor:	Carpet & Mastic - Blue Tan Multi	MISC	None Detected	60		725 sq	
Floor:	Concrete	MISC	None Detected	13		725 sq	
Baseboard:	Baseboard & Mastic - 6" Black	MISC	None Detected	8		108 ln	
Walls:	Drywall - Knockdown Texture	MISC	Known Ch	9		1080 sq	No
Ceiling:	FCP - 2' x 4' Pinhole Fissure	MISC	None Detected	10		725 sq	
Door:	Doorframe Sealant	MISC	None Detected	5		20 ln	
Building: <u>03 - Second Floor</u>		Room: <u>07 - Space 202 - 29 x 25 x 10</u>					
Floor:	Carpet & Mastic - Blue Tan Multi	MISC	None Detected	60		725 sq	
Floor:	Concrete	MISC	None Detected	13		725 sq	
Baseboard:	Baseboard & Mastic - 6" Black	MISC	None Detected	8		108 ln	
Walls:	Drywall - Knockdown Texture	MISC	Known Ch	9		1080 sq	No
Ceiling:	FCP - 2' x 4' Pinhole Fissure	MISC	None Detected	10		725 sq	
Door:	Doorframe Sealant	MISC	None Detected	5		20 ln	
Building: <u>03 - Second Floor</u>		Room: <u>08 - Space 201 - 34 x 29 x 10</u>					
Floor:	Concrete	MISC	None Detected	13		986 sq	
Floor:	VFT & Mastic - 24" White/Grey Streaks	MISC	None Detected	59		986 sq	
Baseboard:	Baseboard & Mastic - 4" Black	MISC	None Detected	12		126 ln	
Walls:	Drywall - Knockdown Texture	MISC	Known Ch	9		1260 sq	No
Ceiling:	FCP - 2' x 4' Pinhole Fissure	MISC	None Detected	10		986 sq	
Door:	Doorframe Sealant	MISC	None Detected	5		60 ln	
Counter:	Stone Countertop - Black	MISC	20 % Ch	61	35432, 35433	300 sq	No

Functional Space Notes

Forensic Analytical Consulting Services, Inc.

Client: Washoe County School District

Site: Pine Middle School

HMS Project Number: PJ86135

Date of Inspection: May 20, 2025

Materials		Material Class	Percent Asbestos	Hmgns Matrl #	Sampled Here?	Footage Sq/Ln/Jnts	Friable? Yes/No
Building: <u>03 - Second Floor</u>		Room: <u>09 - Space 200 - 29 x 25 x 10</u>					
Floor:	Carpet & Mastic - Blue Tan Multi	MISC	None Detected	60		725 sq	
Floor:	Concrete	MISC	None Detected	13		725 sq	
Baseboard:	Baseboard & Mastic - 6" Black	MISC	None Detected	8		108 ln	
Walls:	Drywall - Knockdown Texture	MISC	Known Ch	9		1080 sq	No
Ceiling:	FCP - 2' x 4' Pinhole Fissure	MISC	None Detected	10		725 sq	
Other:	Chalkboard - Brown	MISC	None Detected	57	35417	1 ea	
Door:	Doorframe Sealant	MISC	None Detected	5		20 ln	
Building: <u>03 - Second Floor</u>		Room: <u>10 - Space F1 - 29 x 25 x 10</u>					
Floor:	Carpet & Mastic - Blue	MISC	None Detected	62	35435, 35436, 35437	725 sq	
Floor:	Concrete	MISC	None Detected	13		725 sq	
Baseboard:	Baseboard & Mastic - 4" Black	MISC	None Detected	12		108 ln	
Walls:	Drywall - Knockdown Texture	MISC	Known Ch	9		1080 sq	No
Ceiling:	FCP - 2' x 4' Pinhole Fissure	MISC	None Detected	10		725 sq	
Other:	Chalkboard - Brown	MISC	None Detected	57	35416	1 ea	
Door:	Doorframe Sealant	MISC	None Detected	5		20 ln	
Building: <u>03 - Second Floor</u>		Room: <u>11 - Space 407 - 13 x 6 x 14</u>					
Floor:	Concrete	MISC	None Detected	13		78 sq	
Floor:	VFT & Mastic - 24" White/Grey Streaks	MISC	None Detected	59		78 sq	
Baseboard:	Baseboard & Mastic - 4" Black	MISC	None Detected	12		38 ln	
Walls:	Drywall - Knockdown Texture	MISC	Known Ch	9		532 sq	No
Walls:	Penetration Mastic - Red	MISC	None Detected	42		3 sq	
Ceiling:	Fireproofing - White	SURF	None Detected	20		100 sq	
Ceiling:	Metal	NON	Non-Suspect				
Building: <u>03 - Second Floor</u>		Room: <u>12 - Space S1 - 13 x 10 x 10</u>					
Floor:	Concrete	MISC	None Detected	13		130 sq	
Floor:	VFT & Mastic - 24" White/Grey Streaks	MISC	None Detected	59		130 sq	
Baseboard:	Baseboard & Mastic - 4" Black	MISC	None Detected	12		46 ln	
Walls:	Drywall - Knockdown Texture	MISC	Known Ch	9		460 sq	No
Ceiling:	FCP - 2' x 4' Pinhole Fissure	MISC	None Detected	10		130 sq	
Door:	Doorframe Sealant	MISC	None Detected	5		20 ln	

Functional Space Notes

Forensic Analytical Consulting Services, Inc.

Client: Washoe County School District

Site: Pine Middle School

HMS Project Number: PJ86135

Date of Inspection: May 20, 2025

Materials	Material Class	Percent Asbestos	Hmgns Matrl #	Sampled Here?	Footage Sq/Ln/Jnts	Friable? Yes/No
Building: 03 - Second Floor		Room: 13 - Space 414 - 215 x 16 x 9				
Floor: Concrete	MISC	None Detected	13		3440 sq	
Floor: VFT & Mastic - 24" White/Grey Streaks	MISC	None Detected	59	35424	3440 sq	
Baseboard: Baseboard & Mastic - 4" Black <i>Comment: At Lockers</i>	MISC	None Detected	12	35280, 35282	200 ln	
Baseboard: Baseboard & Mastic - 6" Black	MISC	None Detected	8	35268	462 ln	
Walls: Drywall - Knockdown Texture	MISC	Known Ch	9		4158 sq	No
Walls: Wood	NON	Non-Suspect				
Ceiling: FCP - 2' x 4' Rough Texture	MISC	None Detected	4		3440 sq	
Door: Doorframe Sealant	MISC	None Detected	5		440 ln	
Door: Fire Door - 90 Minute Rating	MISC	Assumed	51		6 ea	No
Building: 03 - Second Floor		Room: 14 - Space 408 - 10 x 6 x 8				
Floor: Concrete	MISC	None Detected	13		60 sq	
Floor: Linoleum & Glue - Grey Pebble	MISC	None Detected	50		60 sq	
Baseboard: Linoleum & Glue - Grey Pebble	MISC	None Detected	50		32 ln	
Walls: Drywall - Knockdown Texture	MISC	Known Ch	9		256 sq	No
Ceiling: FCP - 2' x 4' Rough Texture	MISC	None Detected	4		60 sq	
Door: Doorframe Sealant	MISC	None Detected	5		20 ln	
Door: Fire Door - 20 Minute Rating	MISC	Assumed	14		1 ea	No
Other: Restroom Sealant - White	MISC	None Detected	17		10 ln	
Building: 03 - Second Floor		Room: 15 - Space 409 - 17 x 12 x 10				
Floor: Ceramic Tile & Grout - 2" Pch/Brn/Lt Br	MISC	None Detected	35		204 sq	
Floor: Concrete	MISC	None Detected	13		204 sq	
Walls: Ceramic Tile & Grout - 4" Light Brown	MISC	None Detected	28	35352	58 sq	
Walls: Ceramic Tile & Grout - 4" Peach	MISC	None Detected	29	35353, 35355	348 sq	
Walls: Drywall - Knockdown Texture	MISC	Known Ch	9		580 sq	No
Ceiling: Drywall - Knockdown Texture	MISC	Known Ch	9		204 sq	No
Door: Doorframe Sealant	MISC	None Detected	5		20 ln	
Door: Fire Door - 20 Minute Rating	MISC	Assumed	14		1 ea	No
Other: Restroom Sealant - White	MISC	None Detected	17	35296	30 ln	

Functional Space Notes

Forensic Analytical Consulting Services, Inc.

Client: Washoe County School District

Site: Pine Middle School

HMS Project Number: PJ86135

Date of Inspection: May 20, 2025

Materials		Material Class	Percent Asbestos	Hmgns Matrl #	Sampled Here?	Footage Sq/Ln/Jnts	Friable? Yes/No
Building: 03 - Second Floor		Room: 16 - Space 409A - 17 x 12 x 10					
Floor:	Ceramic Tile & Grout - 2" Yellow/White	MISC	None Detected	34		204 sq	
Floor:	Concrete	MISC	None Detected	13		204 sq	
Walls:	Ceramic Tile & Grout - 4" Light Yellow	MISC	None Detected	31	35360, 35361	348 sq	
Walls:	Ceramic Tile & Grout - 4" White	MISC	None Detected	32	35363, 35364	58 sq	
Walls:	Drywall - Knockdown Texture	MISC	Known Ch	9		580 sq	No
Ceiling:	Drywall - Knockdown Texture	MISC	Known Ch	9		204 sq	No
Door:	Doorframe Sealant	MISC	None Detected	5		20 ln	
Door:	Fire Door - 20 Minute Rating	MISC	Assumed	14		1 ea	No
Other:	Restroom Sealant - White	MISC	None Detected	17		30 ln	
Building: 03 - Second Floor		Room: 17 - Space 408A - 10 x 6 x 8					
Floor:	Concrete	MISC	None Detected	13		60 sq	
Floor:	Linoleum & Glue - Grey Pebble	MISC	None Detected	50		60 sq	
Baseboard:	Linoleum & Glue - Grey Pebble	MISC	None Detected	50		32 ln	
Walls:	Drywall - Knockdown Texture	MISC	Known Ch	9		256 sq	No
Ceiling:	FCP - 2' x 4' Rough Texture	MISC	None Detected	4		60 sq	
Door:	Doorframe Sealant	MISC	None Detected	5		20 ln	
Door:	Fire Door - 20 Minute Rating	MISC	Assumed	14		1 ea	No
Other:	Restroom Sealant - White	MISC	None Detected	17		10 ln	
Building: 03 - Second Floor		Room: 18 - Space S2 - 13 x 10 x 10					
Floor:	Carpet & Mastic - Orange Multi	MISC	None Detected	65	35510, 35511, 35512	130 sq	
Floor:	Concrete	MISC	None Detected	13		130 sq	
Baseboard:	Baseboard & Mastic - 4" Black	MISC	None Detected	12		46 ln	
Walls:	Drywall - Knockdown Texture	MISC	Known Ch	9		460 sq	No
Ceiling:	FCP - 2' x 4' Pinhole Fissure	MISC	None Detected	10		130 sq	
Door:	Doorframe Sealant	MISC	None Detected	5		20 ln	

Functional Space Notes

Forensic Analytical Consulting Services, Inc.

Client: Washoe County School District

Site: Pine Middle School

HMS Project Number: PJ86135

Date of Inspection: May 20, 2025

Materials	Material Class	Percent Asbestos	Hmgns Matrl #	Sampled Here?	Footage Sq/Ln/Jnts	Friable? Yes/No
Building: 03 - Second Floor		Room: 19 - Space 404 - 13 x 6 x 14				
Floor: Concrete	MISC	None Detected	13		78 sq	
Baseboard: Baseboard & Mastic - 4" Black	MISC	None Detected	12		38 ln	
<i>Comment: Mastic Only</i>						
Walls: Ceramic Tile & Grout - 4" Light Brown	MISC	None Detected	28	35351	20 sq	
Walls: Drywall - Knockdown Texture	MISC	Known Ch	9		532 sq	No
Ceiling: Fireproofing - White	SURF	None Detected	20		100 sq	
Ceiling: Metal	NON	Non-Suspect				
Door: Doorframe Sealant	MISC	None Detected	5		20 ln	
Ducts: Fiberglass Duct Insulation	TSI	None Detected	58	35419	20 ln	
Building: 03 - Second Floor		Room: 20 - Space F2A - 14 x 11 x 9				
Floor: Concrete	MISC	None Detected	13		154 sq	
Baseboard: Baseboard & Mastic - 4" Black	MISC	None Detected	12		50 ln	
Walls: Drywall - Skip Trowel Texture	MISC	None Detected	54	54B	450 sq	
Walls: Wood	NON	Non-Suspect				
Ceiling: Drywall - Skip Trowel Texture	MISC	None Detected	54		154 sq	
Door: Doorframe Sealant	MISC	None Detected	5		20 ln	
Other: Penetration Mastic - Red	MISC	None Detected	42		10 sq	
Building: 03 - Second Floor		Room: 21 - Space F2 - 14 x 13 x 10				
Floor: Carpet & Mastic - Blue Tan Multi	MISC	None Detected	60		182 sq	
Baseboard: Baseboard & Mastic - 6" Black	MISC	None Detected	8		54 ln	
Walls: Drywall - Knockdown Texture	MISC	Known Ch	9		540 sq	No
Ceiling: FCP - 2' x 4' Pinhole Fissure	MISC	None Detected	10		182 sq	
Door: Doorframe Sealant	MISC	None Detected	5		20 ln	
Building: 03 - Second Floor		Room: 22 - Space 405 - 100 x 8 x 10				
Floor: Carpet & Mastic - Blue Tan Multi	MISC	None Detected	60	35431	800 sq	
Baseboard: Baseboard & Mastic - 6" Black	MISC	None Detected	8		216 ln	
Walls: Drywall - Knockdown Texture	MISC	Known Ch	9		2160 sq	No
Walls: Wood	NON	Non-Suspect				
<i>Comment: Material Adhered to ACM Drywall</i>						
Ceiling: FCP - 2' x 4' Pinhole Fissure	MISC	None Detected	10		800 sq	
Door: Doorframe Sealant	MISC	None Detected	5		180 ln	

Functional Space Notes

Forensic Analytical Consulting Services, Inc.

Client: Washoe County School District

Site: Pine Middle School

HMS Project Number: PJ86135

Date of Inspection: May 20, 2025

Materials	Material Class	Percent Asbestos	Hmgns Matrl #	Sampled Here?	Footage Sq/Ln/Jnts	Friable? Yes/No
Building: <u>03 - Second Floor</u>		Room: <u>23 - Space 209 - 34 x 29 x 10</u>				
Floor: Concrete	MISC	None Detected	13		986 sq	
Floor: VFT & Mastic - 24" White/Grey Streaks	MISC	None Detected	59		986 sq	
Baseboard: Baseboard & Mastic - 4" Black	MISC	None Detected	12		126 ln	
Walls: Drywall - Knockdown Texture	MISC	Known Ch	9		1260 sq	No
Ceiling: FCP - 2' x 4' Pinhole Fissure	MISC	None Detected	10		986 sq	
Door: Doorframe Sealant	MISC	None Detected	5		40 ln	
Counter: Stone Countertop - Black	MISC	20 % Ch	61		250 sq	No
Building: <u>03 - Second Floor</u>		Room: <u>24 - Space 208 - 29 x 25 x 10</u>				
Floor: Carpet & Mastic - Blue Tan Multi	MISC	None Detected	60		725 sq	
Floor: Concrete	MISC	None Detected	13		725 sq	
Baseboard: Baseboard & Mastic - 6" Black	MISC	None Detected	8		108 ln	
Walls: Drywall - Knockdown Texture	MISC	Known Ch	9		1080 sq	No
Ceiling: FCP - 2' x 4' Pinhole Fissure	MISC	None Detected	10		725 sq	
Door: Doorframe Sealant	MISC	None Detected	5		20 ln	
Building: <u>03 - Second Floor</u>		Room: <u>25 - Space 210 - 30 x 26 x 10</u>				
Floor: Carpet & Mastic - Blue Tan Multi	MISC	None Detected	60		780 sq	
Floor: Concrete	MISC	None Detected	13		780 sq	
Baseboard: Baseboard & Mastic - 6" Black	MISC	None Detected	8		112 ln	
Walls: Drywall - Knockdown Texture	MISC	Known Ch	9		1120 sq	No
Ceiling: FCP - 2' x 4' Pinhole Fissure	MISC	None Detected	10		780 sq	
Door: Doorframe Sealant	MISC	None Detected	5		20 ln	
Building: <u>03 - Second Floor</u>		Room: <u>26 - Space 211 - 30 x 26 x 10</u>				
Floor: Carpet & Mastic - Blue Tan Multi	MISC	None Detected	60		780 sq	
Floor: Concrete	MISC	None Detected	13		780 sq	
Baseboard: Baseboard & Mastic - 6" Black	MISC	None Detected	8		112 ln	
Walls: Drywall - Knockdown Texture	MISC	Known Ch	9		1120 sq	No
Ceiling: FCP - 2' x 4' Pinhole Fissure	MISC	None Detected	10		780 sq	
Door: Doorframe Sealant	MISC	None Detected	5		20 ln	

Functional Space Notes

Forensic Analytical Consulting Services, Inc.

Client: Washoe County School District

Site: Pine Middle School

HMS Project Number: PJ86135

Date of Inspection: May 20, 2025

Materials		Material Class	Percent Asbestos	Hmgns Matrl #	Sampled Here?	Footage Sq/Ln/Jnts	Friable? Yes/No
Building: <u>03 - Second Floor</u>		Room: <u>27 - Space 216 - 30 x 26 x 10</u>					
Floor:	Carpet & Mastic - Blue Tan Multi	MISC	None Detected	60		780 sq	
Floor:	Concrete	MISC	None Detected	13		780 sq	
Baseboard:	Baseboard & Mastic - 6" Black	MISC	None Detected	8		112 ln	
Walls:	Drywall - Knockdown Texture	MISC	Known Ch	9		1120 sq	No
Ceiling:	FCP - 2' x 4' Pinhole Fissure	MISC	None Detected	10		780 sq	
Door:	Doorframe Sealant	MISC	None Detected	5		20 ln	
Building: <u>03 - Second Floor</u>		Room: <u>28 - Space 213 - 30 x 26 x 10</u>					
Floor:	Carpet & Mastic - Blue Tan Multi	MISC	None Detected	60		780 sq	
Floor:	Concrete	MISC	None Detected	13		780 sq	
Baseboard:	Baseboard & Mastic - 6" Black	MISC	None Detected	8		112 ln	
Walls:	Drywall - Knockdown Texture	MISC	Known Ch	9		1120 sq	No
Ceiling:	FCP - 2' x 4' Pinhole Fissure	MISC	None Detected	10		780 sq	
Door:	Doorframe Sealant	MISC	None Detected	5		20 ln	
Building: <u>03 - Second Floor</u>		Room: <u>29 - Space 214 - 28 x 25 x 10</u>					
Floor:	Carpet & Mastic - Blue Tan Multi	MISC	None Detected	60		700 sq	
Floor:	Concrete	MISC	None Detected	13		700 sq	
Baseboard:	Baseboard & Mastic - 6" Black	MISC	None Detected	8		106 ln	
Walls:	Drywall - Knockdown Texture	MISC	Known Ch	9		1060 sq	No
Ceiling:	FCP - 2' x 4' Pinhole Fissure	MISC	None Detected	10		700 sq	
Door:	Doorframe Sealant	MISC	None Detected	5		20 ln	
Building: <u>03 - Second Floor</u>		Room: <u>30 - Space 215 - 32 x 30 x 10</u>					
Floor:	Carpet & Mastic - Blue Tan Multi	MISC	None Detected	60		960 sq	
Floor:	Concrete	MISC	None Detected	13		960 sq	
Baseboard:	Baseboard & Mastic - 6" Black	MISC	None Detected	8		124 ln	
Walls:	Drywall - Knockdown Texture	MISC	Known Ch	9		1240 sq	No
Ceiling:	FCP - 2' x 4' Pinhole Fissure	MISC	None Detected	10		960 sq	
Door:	Doorframe Sealant	MISC	None Detected	5		20 ln	
Door:	Fire Door - 20 Minute Rating	MISC	Assumed	14		1 ea	No

Functional Space Notes

Forensic Analytical Consulting Services, Inc.

Client: Washoe County School District

Site: Pine Middle School

HMS Project Number: PJ86135

Date of Inspection: May 20, 2025

Materials		Material Class	Percent Asbestos	Hmgn's Matrl #	Sampled Here?	Footage Sq/Ln/Jnts	Friable? Yes/No
Building: 03 - Second Floor		Room: 31 - Space 402 - 135 x 8 x 10					
Floor:	Carpet & Mastic - Blue Tan Multi	MISC	None Detected	60	35427	1080 sq	
Baseboard:	Baseboard & Mastic - 6" Black	MISC	None Detected	8		286 ln	
Walls:	Drywall - Knockdown Texture	MISC	Known Ch	9		2860 sq	No
Walls:	Wood	NON	Non-Suspect				
<i>Comment: Material Adhered to ACM Drywall</i>							
Ceiling:	FCP - 2' x 4' Pinhole Fissure	MISC	None Detected	10		1080 sq	
Door:	Doorframe Sealant	MISC	None Detected	5		200 ln	
Building: 03 - Second Floor		Room: 32 - Space 229 - 33 x 21 x 10					
Floor:	Concrete	MISC	None Detected	13		693 sq	
Floor:	VFT & Mastic - 12" White Oatmeal	MISC	None Detected	66	35525, 35526	693 sq	
Baseboard:	Baseboard & Mastic - 4" Black	MISC	None Detected	12		108 ln	
Walls:	Drywall - Knockdown Texture	MISC	Known Ch	9		1080 sq	No
Ceiling:	FCP - 2' x 4' Pinhole Fissure	MISC	None Detected	10		693 sq	
Door:	Doorframe Sealant	MISC	None Detected	5		20 ln	
Sink:	Sink Coating - Black	MISC	5 % Ch	22		5 ea	No
Building: 03 - Second Floor		Room: 33 - Space 230 - 35 x 18 x 10					
Floor:	Carpet & Mastic - Blue Tan Multi	MISC	None Detected	60		630 sq	
Floor:	Concrete	MISC	None Detected	13		630 sq	
Baseboard:	Baseboard & Mastic - 6" Black	MISC	None Detected	8		106 ln	
Walls:	Drywall - Knockdown Texture	MISC	Known Ch	9		1060 sq	No
Ceiling:	FCP - 2' x 4' Pinhole Fissure	MISC	None Detected	10		630 sq	
Door:	Doorframe Sealant	MISC	None Detected	5		20 ln	
Building: 03 - Second Floor		Room: 34 - Space 231 - 34 x 25 x 10					
Floor:	Concrete	MISC	None Detected	13		850 sq	
Floor:	VFT & Mastic - 12" White Oatmeal	MISC	None Detected	66	35527	850 sq	
Baseboard:	Baseboard & Mastic - 4" Black	MISC	None Detected	12		118 ln	
Walls:	Drywall - Knockdown Texture	MISC	Known Ch	9		1180 sq	No
Ceiling:	FCP - 2' x 4' Pinhole Fissure	MISC	None Detected	10		850 sq	
Door:	Doorframe Sealant	MISC	None Detected	5		20 ln	
Counter:	Stone Countertop - Black	MISC	20 % Ch	61		300 sq	No

Functional Space Notes

Forensic Analytical Consulting Services, Inc.

Client: Washoe County School District

Site: Pine Middle School

HMS Project Number: PJ86135

Date of Inspection: May 20, 2025

Materials		Material Class	Percent Asbestos	Hmgns Matrl #	Sampled Here?	Footage Sq/Ln/Jnts	Friable? Yes/No
Building: <u>03 - Second Floor</u>		Room: <u>35 - Space 232 - 35 x 18 x 10</u>					
Floor:	Carpet & Mastic - Blue Tan Multi	MISC	None Detected	60		630 sq	
Floor:	Concrete	MISC	None Detected	13		630 sq	
Baseboard:	Baseboard & Mastic - 6" Black	MISC	None Detected	8		106 ln	
Walls:	Drywall - Knockdown Texture	MISC	Known Ch	9		1060 sq	No
Ceiling:	FCP - 2' x 4' Pinhole Fissure	MISC	None Detected	10		630 sq	
Door:	Doorframe Sealant	MISC	None Detected	5		20 ln	
Building: <u>03 - Second Floor</u>		Room: <u>36 - Space 239 - 34 x 18 x 10</u>					
Floor:	Carpet & Mastic - Blue Tan Multi	MISC	None Detected	60		612 sq	
Floor:	Concrete	MISC	None Detected	13		612 sq	
Baseboard:	Baseboard & Mastic - 6" Black	MISC	None Detected	8		104 ln	
Walls:	Drywall - Knockdown Texture	MISC	Known Ch	9		1040 sq	No
Ceiling:	FCP - 2' x 4' Pinhole Fissure	MISC	None Detected	10		612 sq	
Door:	Doorframe Sealant	MISC	None Detected	5		20 ln	
Building: <u>03 - Second Floor</u>		Room: <u>37 - Space 233 - 31 x 24 x 10</u>					
Floor:	Carpet & Mastic - Blue Tan Multi	MISC	None Detected	60		744 sq	
Floor:	Concrete	MISC	None Detected	13		744 sq	
Baseboard:	Baseboard & Mastic - 6" Black	MISC	None Detected	8		110 ln	
Walls:	Drywall - Knockdown Texture	MISC	Known Ch	9		1100 sq	No
Ceiling:	FCP - 2' x 4' Pinhole Fissure	MISC	None Detected	10		744 sq	
Door:	Doorframe Sealant	MISC	None Detected	5		20 ln	
Building: <u>03 - Second Floor</u>		Room: <u>38 - Stairwell Hallway - 18 x 7 x 10</u>					
Floor:	VFT & Mastic - 12" Brown Oatmeal	MISC	None Detected	67	35522, 35523, 35524	126 sq	
Baseboard:	Baseboard & Mastic - 4" Brown	MISC	None Detected	49		50 ln	
Walls:	Drywall - Knockdown Texture	MISC	Known Ch	9		500 sq	No
Ceiling:	FCP - 2' x 4' Pinhole Fissure	MISC	None Detected	10		126 sq	
Door:	Doorframe Sealant	MISC	None Detected	5		100 ln	
Windows:	Transite Panels	MISC	Known	900		4 ea	No

Functional Space Notes

Forensic Analytical Consulting Services, Inc.

Client: Washoe County School District

Site: Pine Middle School

HMS Project Number: PJ86135

Date of Inspection: May 20, 2025

Materials		Material Class	Percent Asbestos	Hmgns Matrl #	Sampled Here?	Footage Sq/Ln/Jnts	Friable? Yes/No
Building: <u>03 - Second Floor</u>		Room: <u>39 - Space 400 - 35 x 25 x 14</u>					
Floor:	Concrete	MISC	None Detected	13		875 sq	
Walls:	Drywall - Knockdown Texture	MISC	Known Ch	9		1680 sq	No
Ceiling:	Fireproofing - White	SURF	None Detected	20		720 sq	
Ceiling:	Metal	NON	Non-Suspect				
Ducts:	Canvas Tape & Mastic - White	MISC	None Detected	19		80 sq	
Door:	Doorframe Sealant	MISC	None Detected	5		20 ln	
Pipes:	Fiberglass Pipe Wrap - 4"	TSI	None Detected	18	35519	1100 ln	
Ducts:	Fire Damper Insulation - Black	TSI	None Detected	52		30 sq	
Door:	Fire Door - 20 Minute Rating	MISC	Assumed	14		1 ea	No
Pipes:	Pipe Gaskets	MISC	None Detected	39		34 ea	
Pipes:	Pipe Hangar Insulation	TSI	Known	901		10 ea	Yes
Tank:	Tank Insulation	TSI	Known	902		110 sq	No
Ducts:	Vibration Dampener	MISC	None Detected	55		5 ea	
Building: <u>03 - Second Floor</u>		Room: <u>40 - Space 403 - 12 x 8 x 14</u>					
Floor:	Concrete	MISC	None Detected	13		96 sq	
Floor:	VFT & Mastic - 24" White/Grey Streaks	MISC	None Detected	59	35425	96 sq	
Baseboard:	Baseboard & Mastic - 6" Black	MISC	None Detected	8		40 ln	
Walls:	Drywall - Knockdown Texture	MISC	Known Ch	9		560 sq	No
Walls:	FRP & Glue - Smooth	MISC	Assumed	69		20 sq	No
	<i>Comment: Material Adhered to ACM Drywall</i>						
Ceiling:	Fireproofing - White	SURF	None Detected	20		50 sq	
Ceiling:	Metal	NON	Non-Suspect				
Door:	Doorframe Sealant	MISC	None Detected	5		20 ln	
Building: <u>03 - Second Floor</u>		Room: <u>41 - Space 216 - 31 x 25 x 10</u>					
Floor:	Carpet & Mastic - Blue Tan Multi	MISC	None Detected	60		775 sq	
Floor:	Concrete	MISC	None Detected	13		775 sq	
Baseboard:	Baseboard & Mastic - 6" Black	MISC	None Detected	8		112 ln	
Walls:	Drywall - Knockdown Texture	MISC	Known Ch	9		1120 sq	No
Ceiling:	FCP - 2' x 4' Pinhole Fissure	MISC	None Detected	10		775 sq	
Other:	Chalkboard - Brown	MISC	None Detected	57		1 ea	
Door:	Doorframe Sealant	MISC	None Detected	5		20 ln	

Functional Space Notes

Forensic Analytical Consulting Services, Inc.

Client: Washoe County School District

Site: Pine Middle School

HMS Project Number: PJ86135

Date of Inspection: May 20, 2025

Materials		Material Class	Percent Asbestos	Hmgns Matrl #	Sampled Here?	Footage Sq/Ln/Jnts	Friable? Yes/No
Building: <u>03 - Second Floor</u>		Room: <u>42 - Space 217 - 58 x 52 x 10</u>					
Floor:	Carpet & Mastic - Yellow	MISC	None Detected	70		3016 sq	
Floor:	Concrete	MISC	None Detected	13		3016 sq	
Baseboard:	Baseboard & Mastic - 4" Black	MISC	None Detected	12		220 ln	
Walls:	Drywall - Knockdown Texture	MISC	Known Ch	9		2200 sq	No
Ceiling:	FCP - 2' x 4' Pinhole Fissure	MISC	None Detected	10		3016 sq	
Door:	Doorframe Sealant	MISC	None Detected	5		220 ln	
Windows:	Windowframe Sealant	MISC	None Detected	6	35259, 35260	130 ln	
Building: <u>03 - Second Floor</u>		Room: <u>43 - Space 217F Copy Room - 13 x 9 x 8</u>					
Floor:	Carpet & Mastic - Yellow	MISC	None Detected	70	35515	117 sq	
Floor:	Concrete	MISC	None Detected	13		117 sq	
Baseboard:	Baseboard & Mastic - 4" Black	MISC	None Detected	12		44 ln	
Walls:	Drywall - Knockdown Texture	MISC	Known Ch	9		352 sq	No
Ceiling:	FCP - 2' x 4' Pinhole Fissure	MISC	None Detected	10		117 sq	
Door:	Doorframe Sealant	MISC	None Detected	5		40 ln	
Windows:	Windowframe Sealant	MISC	None Detected	6		40 ln	
Building: <u>03 - Second Floor</u>		Room: <u>44 - Space 217F - 30 x 16 x 14</u>					
Floor:	Concrete	MISC	None Detected	13		480 sq	
Floor:	VFT & Mastic - 24" White/Grey Streaks	MISC	None Detected	59		480 sq	
Baseboard:	Baseboard & Mastic - 6" Black	MISC	None Detected	8		92 ln	
Walls:	Drywall - Knockdown Texture	MISC	Known Ch	9		1288 sq	No
Ceiling:	Fireproofing - White	SURF	None Detected	20		200 sq	
Ceiling:	Metal	NON	Non-Suspect				
Door:	Doorframe Sealant	MISC	None Detected	5		80 ln	

Functional Space Notes

Forensic Analytical Consulting Services, Inc.

Client: Washoe County School District

Site: Pine Middle School

HMS Project Number: PJ86135

Date of Inspection: May 20, 2025

Materials		Material Class	Percent Asbestos	Hmgns Matrl #	Sampled Here?	Footage Sq/Ln/Jnts	Friable? Yes/No
Building: <u>03 - Second Floor</u>		Room: <u>45 - Space 217FB - 45 x 18 x 14</u>					
Floor:	Concrete	MISC	None Detected	13		810 sq	
Floor:	VFT & Mastic - 24" White/Grey Streaks	MISC	None Detected	59		810 sq	
Baseboard:	Baseboard & Mastic - 6" Black	MISC	None Detected	8		126 ln	
Walls:	Drywall - Knockdown Texture	MISC	Known Ch	9		1764 sq	No
Ceiling:	Fireproofing - White	SURF	None Detected	20	35325, 35326	300 sq	
Ceiling:	Metal	NON	Non-Suspect				
Ducts:	Canvas Tape & Mastic - White	MISC	None Detected	19		15 sq	
Door:	Doorframe Sealant	MISC	None Detected	5		40 ln	
Ducts:	Fire Damper Insulation - Black	TSI	None Detected	52		15 sq	
Building: <u>03 - Second Floor</u>		Room: <u>46 - Space 217A - 16 x 8 x 10</u>					
Floor:	Carpet & Mastic - Yellow	MISC	None Detected	70		128 sq	
Floor:	Concrete	MISC	None Detected	13		128 sq	
Baseboard:	Baseboard & Mastic - 4" Black	MISC	None Detected	12		48 ln	
Walls:	Drywall - Knockdown Texture	MISC	Known Ch	9		480 sq	No
Ceiling:	FCP - 2' x 4' Pinhole Fissure	MISC	None Detected	10		128 sq	
Door:	Doorframe Sealant	MISC	None Detected	5		20 ln	
Building: <u>03 - Second Floor</u>		Room: <u>47 - Space 217B - 25 x 16 x 10</u>					
Floor:	Carpet & Mastic - Yellow	MISC	None Detected	70	35513	400 sq	
Floor:	Concrete	MISC	None Detected	13		400 sq	
Baseboard:	Baseboard & Mastic - 4" Black	MISC	None Detected	12		82 ln	
Walls:	Drywall - Knockdown Texture	MISC	Known Ch	9		820 sq	No
Ceiling:	FCP - 2' x 4' Pinhole Fissure	MISC	None Detected	10		400 sq	
Other:	Chalkboard - Brown	MISC	None Detected	57		1 ea	
Door:	Doorframe Sealant	MISC	None Detected	5		40 ln	
Building: <u>03 - Second Floor</u>		Room: <u>48 - Space 217C - 36 x 19 x 10</u>					
Floor:	Carpet & Mastic - Yellow	MISC	None Detected	70	35514	684 sq	
Floor:	Concrete	MISC	None Detected	13		684 sq	
Baseboard:	Baseboard & Mastic - 4" Black	MISC	None Detected	12		110 ln	
Walls:	Drywall - Knockdown Texture	MISC	Known Ch	9		1100 sq	No
Ceiling:	FCP - 2' x 4' Pinhole Fissure	MISC	None Detected	10		684 sq	
Door:	Doorframe Sealant	MISC	None Detected	5		40 ln	

Functional Space Notes

Forensic Analytical Consulting Services, Inc.

Client: Washoe County School District

Site: Pine Middle School

HMS Project Number: PJ86135

Date of Inspection: May 20, 2025

Materials		Material Class	Percent Asbestos	Hmgns Matrl #	Sampled Here?	Footage Sq/Ln/Jnts	Friable? Yes/No
Building: 03 - Second Floor		Room: 49 - Space 413 - 160 x 26 x 10					
Floor:	Concrete	MISC	None Detected	13		4160 sq	
Floor:	VFT & Mastic - 24" White/Grey Streaks	MISC	None Detected	59	35422, 35423	4160 sq	
Baseboard:	Baseboard & Mastic - 6" Black	MISC	None Detected	8	35265	372 ln	
Walls:	Drywall - Knockdown Texture	MISC	Known Ch	9	35408	3720 sq	No
Walls:	Wood	NON	Non-Suspect				
Ceiling:	FCP - 2' x 4' Rough Texture	MISC	None Detected	4	35272	4160 sq	
Door:	Doorframe Sealant	MISC	None Detected	5		300 ln	
Other:	Restroom Sealant - White	MISC	None Detected	17	35297	5 ln	
Building: 03 - Second Floor		Room: 50 - Space S3 - 12 x 10 x 10					
Floor:	Carpet & Mastic - Blue Tan Multi	MISC	None Detected	60		120 sq	
Floor:	Concrete	MISC	None Detected	13		120 sq	
Baseboard:	Baseboard & Mastic - 6" Black	MISC	None Detected	8		44 ln	
Walls:	Drywall - Knockdown Texture	MISC	Known Ch	9		440 sq	No
Ceiling:	FCP - 2' x 4' Pinhole Fissure	MISC	None Detected	10		120 sq	
Door:	Doorframe Sealant	MISC	None Detected	5		40 ln	
Building: 03 - Second Floor		Room: 51 - Space S4 - 12 x 10 x 10					
Floor:	Carpet & Mastic - Blue Tan Multi	MISC	None Detected	60		120 sq	
Floor:	Concrete	MISC	None Detected	13		120 sq	
Baseboard:	Baseboard & Mastic - 6" Black	MISC	None Detected	8		44 ln	
Walls:	Drywall - Knockdown Texture	MISC	Known Ch	9		440 sq	No
Ceiling:	FCP - 2' x 4' Pinhole Fissure	MISC	None Detected	10		120 sq	
Door:	Doorframe Sealant	MISC	None Detected	5		40 ln	
Building: 03 - Second Floor		Room: 52 - Space 415 - 60 x 8 x 10					
Floor:	Carpet & Mastic - Blue Tan Multi	MISC	None Detected	60	35428	480 sq	
Baseboard:	Baseboard & Mastic - 6" Black	MISC	None Detected	8		136 ln	
Walls:	Drywall - Knockdown Texture	MISC	Known Ch	9		1360 sq	No
Walls:	Wood	NON	Non-Suspect				
<i>Comment: Material Adhered to ACM Drywall</i>							
Ceiling:	FCP - 2' x 4' Pinhole Fissure	MISC	None Detected	10		480 sq	
Door:	Doorframe Sealant	MISC	None Detected	5	35255	200 ln	

Functional Space Notes

Forensic Analytical Consulting Services, Inc.

Client: Washoe County School District

Site: Pine Middle School

HMS Project Number: PJ86135

Date of Inspection: May 20, 2025

Materials		Material Class	Percent Asbestos	Hmgns Matrl #	Sampled Here?	Footage Sq/Ln/Jnts	Friable? Yes/No
Building: <u>03 - Second Floor</u>		Room: <u>53 - Space 224 - 30 x 25 x 10</u>					
Floor:	Carpet & Mastic - Blue Tan Multi	MISC	None Detected	60		750 sq	
Floor:	Concrete	MISC	None Detected	13		750 sq	
Baseboard:	Baseboard & Mastic - 6" Black	MISC	None Detected	8		110 ln	
Walls:	Drywall - Knockdown Texture	MISC	Known Ch	9		1100 sq	No
Ceiling:	FCP - 2' x 4' Pinhole Fissure	MISC	None Detected	10		750 sq	
Door:	Doorframe Sealant	MISC	None Detected	5		20 ln	
Building: <u>03 - Second Floor</u>		Room: <u>54 - Space 226 - 30 x 25 x 10</u>					
Floor:	Carpet & Mastic - Blue Tan Multi	MISC	None Detected	60		750 sq	
Floor:	Concrete	MISC	None Detected	13		750 sq	
Baseboard:	Baseboard & Mastic - 6" Black	MISC	None Detected	8		110 ln	
Walls:	Drywall - Knockdown Texture	MISC	Known Ch	9		1100 sq	No
Ceiling:	FCP - 2' x 4' Pinhole Fissure	MISC	None Detected	10		750 sq	
Door:	Doorframe Sealant	MISC	None Detected	5		20 ln	
Door:	Fire Door - 20 Minute Rating	MISC	Assumed	14		1 ea	No
Building: <u>03 - Second Floor</u>		Room: <u>55 - Space 223 - 29 x 26 x 10</u>					
Floor:	Carpet & Mastic - Blue Tan Multi	MISC	None Detected	60		754 sq	
Floor:	Concrete	MISC	None Detected	13		754 sq	
Baseboard:	Baseboard & Mastic - 6" Black	MISC	None Detected	8		110 ln	
Walls:	Drywall - Knockdown Texture	MISC	Known Ch	9		1100 sq	No
Ceiling:	FCP - 2' x 4' Pinhole Fissure	MISC	None Detected	10		754 sq	
Door:	Doorframe Sealant	MISC	None Detected	5		20 ln	
Building: <u>03 - Second Floor</u>		Room: <u>56 - Space 228 - 29 x 26 x 10</u>					
Floor:	Carpet & Mastic - Blue Tan Multi	MISC	None Detected	60		754 sq	
Floor:	Concrete	MISC	None Detected	13		754 sq	
Baseboard:	Baseboard & Mastic - 6" Black	MISC	None Detected	8		110 ln	
Walls:	Drywall - Knockdown Texture	MISC	Known Ch	9		1100 sq	No
Ceiling:	FCP - 2' x 4' Pinhole Fissure	MISC	None Detected	10		754 sq	
Door:	Doorframe Sealant	MISC	None Detected	5		20 ln	

Functional Space Notes

Forensic Analytical Consulting Services, Inc.

Client: Washoe County School District

Site: Pine Middle School

HMS Project Number: PJ86135

Date of Inspection: May 20, 2025

Materials		Material Class	Percent Asbestos	Hmgns Matrl #	Sampled Here?	Footage Sq/Ln/Jnts	Friable? Yes/No
Building: <u>03 - Second Floor</u>		Room: <u>57 - Space 225 - 31 x 29 x 10</u>					
Floor:	Carpet & Mastic - Blue Tan Multi	MISC	None Detected	60		899 sq	
Floor:	Concrete	MISC	None Detected	13		899 sq	
Baseboard:	Baseboard & Mastic - 6" Black	MISC	None Detected	8		120 ln	
Walls:	Drywall - Knockdown Texture	MISC	Known Ch	9		1200 sq	No
Ceiling:	FCP - 2' x 4' Pinhole Fissure	MISC	None Detected	10		899 sq	
Door:	Doorframe Sealant	MISC	None Detected	5		20 ln	
Door:	Fire Door - 20 Minute Rating	MISC	Assumed	14		1 ea	No
Building: <u>03 - Second Floor</u>		Room: <u>58 - Space S3B - 19 x 19 x 10</u>					
Floor:	Carpet & Mastic - Blue Tan Multi	MISC	None Detected	60		361 sq	
Floor:	Concrete	MISC	None Detected	13		361 sq	
Baseboard:	Baseboard & Mastic - 6" Black	MISC	None Detected	8		76 ln	
Walls:	Drywall - Knockdown Texture	MISC	Known Ch	9		760 sq	No
Ceiling:	FCP - 2' x 4' Pinhole Fissure	MISC	None Detected	10		361 sq	
Door:	Doorframe Sealant	MISC	None Detected	5		60 ln	
Building: <u>03 - Second Floor</u>		Room: <u>59 - Space F3 - 24 x 19 x 10</u>					
Floor:	Carpet & Mastic - Blue Tan Multi	MISC	None Detected	60		456 sq	
Floor:	Concrete	MISC	None Detected	13		456 sq	
Baseboard:	Baseboard & Mastic - 6" Black	MISC	None Detected	8		86 ln	
Walls:	Drywall - Knockdown Texture	MISC	Known Ch	9		860 sq	No
Ceiling:	FCP - 2' x 4' Pinhole Fissure	MISC	None Detected	10		456 sq	
Door:	Doorframe Sealant	MISC	None Detected	5		40 ln	
Door:	Fire Door - 20 Minute Rating	MISC	Assumed	14		1 ea	No
Building: <u>03 - Second Floor</u>		Room: <u>60 - Space 412 - 9 x 9 x 14</u>					
Floor:	Concrete	MISC	None Detected	13		81 sq	
Baseboard:	Baseboard & Mastic - 4" Black	MISC	None Detected	12		36 ln	
Walls:	Drywall - Knockdown Texture	MISC	Known Ch	9		504 sq	No
Walls:	Penetration Mastic - Red	MISC	None Detected	42		3 sq	
Ceiling:	Fireproofing - White	SURF	None Detected	20		120 sq	
Ceiling:	Metal	NON	Non-Suspect				

Functional Space Notes

Forensic Analytical Consulting Services, Inc.

Client: Washoe County School District

Site: Pine Middle School

HMS Project Number: PJ86135

Date of Inspection: May 20, 2025

Materials		Material Class	Percent Asbestos	Hmgns Matrl #	Sampled Here?	Footage Sq/Ln/Jnts	Friable? Yes/No
Building: 03 - Second Floor		Room: 61 - Space F3A - 14 x 9 x 10					
Floor:	Concrete	MISC	None Detected	13	35285	126 sq	
Baseboard:	Baseboard & Mastic - 4" Black	MISC	None Detected	12	35281	46 ln	
Walls:	Drywall - Knockdown Texture	MISC	Known Ch	9		460 sq	No
Ceiling:	Drywall - Knockdown Texture	MISC	Known Ch	9		126 sq	No
Door:	Doorframe Sealant	MISC	None Detected	5		20 ln	
Other:	Penetration Mastic - Red	MISC	None Detected	42	35376	3 sq	
Building: 03 - Second Floor		Room: 62 - Space 416 - 60 x 8 x 10					
Floor:	Carpet & Mastic - Blue Tan Multi	MISC	None Detected	60	35429	480 sq	
Baseboard:	Baseboard & Mastic - 6" Black	MISC	None Detected	8		136 ln	
Walls:	Drywall - Knockdown Texture	MISC	Known Ch	9		1360 sq	No
Walls:	Wood	NON	Non-Suspect				
	<i>Comment: Material Adhered to ACM Drywall</i>						
Ceiling:	FCP - 2' x 4' Pinhole Fissure	MISC	None Detected	10		480 sq	
Door:	Doorframe Sealant	MISC	None Detected	5		180 ln	
Building: 03 - Second Floor		Room: 63 - Space 220 - 32 x 27 x 10					
Floor:	Concrete	MISC	None Detected	13		864 sq	
Floor:	VFT & Mastic - 24" White/Grey Streaks	MISC	None Detected	59		864 sq	
Baseboard:	Baseboard & Mastic - 4" Black	MISC	None Detected	12		118 ln	
Walls:	Drywall - Knockdown Texture	MISC	Known Ch	9		1180 sq	No
Ceiling:	FCP - 2' x 4' Rough Texture	MISC	None Detected	4		864 sq	
Door:	Doorframe Sealant	MISC	None Detected	5		40 ln	
Counter:	Stone Countertop - Black	MISC	20 % Ch	61	35434	200 sq	No
Building: 03 - Second Floor		Room: 64 - Space 219 - 29 x 25 x 10					
Floor:	Carpet & Mastic - Blue Tan Multi	MISC	None Detected	60		725 sq	
Floor:	Concrete	MISC	None Detected	13		725 sq	
Baseboard:	Baseboard & Mastic - 6" Black	MISC	None Detected	8		108 ln	
Walls:	Drywall - Knockdown Texture	MISC	Known Ch	9		1080 sq	No
Ceiling:	FCP - 2' x 4' Pinhole Fissure	MISC	None Detected	10		725 sq	
Door:	Doorframe Sealant	MISC	None Detected	5		20 ln	
Door:	Fire Door - 20 Minute Rating	MISC	Assumed	14		1 ea	No

Functional Space Notes

Forensic Analytical Consulting Services, Inc.

Client: Washoe County School District

Site: Pine Middle School

HMS Project Number: PJ86135

Date of Inspection: May 20, 2025

Materials		Material Class	Percent Asbestos	Hmgns Matrl #	Sampled Here?	Footage Sq/Ln/Jnts	Friable? Yes/No
Building: <u>03 - Second Floor</u>		Room: <u>65 - Space 222 - 29 x 25 x 10</u>					
Floor:	Carpet & Mastic - Blue Tan Multi	MISC	None Detected	60		725 sq	
Floor:	Concrete	MISC	None Detected	13		725 sq	
Baseboard:	Baseboard & Mastic - 6" Black	MISC	None Detected	8		108 ln	
Walls:	Drywall - Knockdown Texture	MISC	Known Ch	9		1080 sq	No
Ceiling:	FCP - 2' x 4' Pinhole Fissure	MISC	None Detected	10		725 sq	
Door:	Doorframe Sealant	MISC	None Detected	5		20 ln	
Building: <u>03 - Second Floor</u>		Room: <u>66 - Space 221 - 32 x 29 x 10</u>					
Floor:	Carpet & Mastic - Blue Tan Multi	MISC	None Detected	60		928 sq	
Floor:	Concrete	MISC	None Detected	13		928 sq	
Baseboard:	Baseboard & Mastic - 6" Black	MISC	None Detected	8		122 ln	
Walls:	Drywall - Knockdown Texture	MISC	Known Ch	9		1220 sq	No
Ceiling:	FCP - 2' x 4' Pinhole Fissure	MISC	None Detected	10		928 sq	
Door:	Doorframe Sealant	MISC	None Detected	5		20 ln	
Building: <u>03 - Second Floor</u>		Room: <u>67 - Space 411A - 12 x 6 x 8</u>					
Floor:	Concrete	MISC	None Detected	13		72 sq	
Floor:	Linoleum & Glue - Grey Pebble	MISC	None Detected	50		72 sq	
Baseboard:	Linoleum & Glue - Grey Pebble	MISC	None Detected	50		36 ln	
Walls:	Drywall - Knockdown Texture	MISC	Known Ch	9		288 sq	No
Ceiling:	FCP - 2' x 4' Rough Texture	MISC	None Detected	4		72 sq	
Door:	Doorframe Sealant	MISC	None Detected	5		20 ln	
Door:	Fire Door - 20 Minute Rating	MISC	Assumed	14		1 ea	No
Other:	Restroom Sealant - White	MISC	None Detected	17		10 ln	

Functional Space Notes

Forensic Analytical Consulting Services, Inc.

Client: Washoe County School District

Site: Pine Middle School

HMS Project Number: PJ86135

Date of Inspection: May 20, 2025

Materials		Material Class	Percent Asbestos	Hmgns Matrl #	Sampled Here?	Footage Sq/Ln/Jnts	Friable? Yes/No
Building: <u>03 - Second Floor</u>		Room: <u>68 - Space 411 - 19 x 12 x 9</u>					
Floor:	Ceramic Tile & Grout - 2" Pch/Brn/Lt Br	MISC	None Detected	35	35C	228 sq	
Floor:	Concrete	MISC	None Detected	13		228 sq	
Walls:	Ceramic Tile & Grout - 4" Light Brown	MISC	None Detected	28		40 sq	
Walls:	Ceramic Tile & Grout - 4" Peach	MISC	None Detected	29		446 sq	
Walls:	Drywall - Knockdown Texture	MISC	Known Ch	9		558 sq	No
Ceiling:	Drywall - Knockdown Texture	MISC	Known Ch	9		228 sq	No
Door:	Doorframe Sealant	MISC	None Detected	5		20 ln	
Door:	Fire Door - 20 Minute Rating	MISC	Assumed	14		1 ea	No
Other:	Restroom Sealant - White	MISC	None Detected	17		20 ln	
Building: <u>03 - Second Floor</u>		Room: <u>69 - Space 410A - 19 x 12 x 9</u>					
Floor:	Ceramic Tile & Grout - 2" Yellow/White	MISC	None Detected	34	34C	228 sq	
Floor:	Concrete	MISC	None Detected	13		228 sq	
Walls:	Ceramic Tile & Grout - 4" Light Yellow	MISC	None Detected	31		446 sq	
Walls:	Ceramic Tile & Grout - 4" White	MISC	None Detected	32		40 sq	
Walls:	Drywall - Knockdown Texture	MISC	Known Ch	9		558 sq	No
Ceiling:	Drywall - Knockdown Texture	MISC	Known Ch	9		228 sq	No
Door:	Doorframe Sealant	MISC	None Detected	5		20 ln	
Door:	Fire Door - 20 Minute Rating	MISC	Assumed	14		1 ea	No
Other:	Restroom Sealant - White	MISC	None Detected	17		20 ln	
Building: <u>03 - Second Floor</u>		Room: <u>70 - Space 410 - 11 x 6 x 8</u>					
Floor:	Concrete	MISC	None Detected	13		66 sq	
Floor:	Linoleum & Glue - Grey Pebble	MISC	None Detected	50		66 sq	
Baseboard:	Linoleum & Glue - Grey Pebble	MISC	None Detected	50		34 ln	
Walls:	Drywall - Knockdown Texture	MISC	Known Ch	9		272 sq	No
Ceiling:	FCP - 2' x 4' Rough Texture	MISC	None Detected	4		66 sq	
Door:	Doorframe Sealant	MISC	None Detected	5		20 ln	
Door:	Fire Door - 20 Minute Rating	MISC	Assumed	14		1 ea	No
Other:	Restroom Sealant - White	MISC	None Detected	17		10 ln	

Functional Space Notes

Forensic Analytical Consulting Services, Inc.

Client: Washoe County School District

Site: Pine Middle School

HMS Project Number: PJ86135

Date of Inspection: May 20, 2025

Materials		Material Class	Percent Asbestos	Hmgns Matrl #	Sampled Here?	Footage Sq/Ln/Jnts	Friable? Yes/No
Building: <u>03 - Second Floor</u>		Room: <u>71 - Space 413 - 9 x 5 x 14</u>					
Floor:	Concrete	MISC	None Detected	13		45 sq	
Floor:	VFT & Mastic - 24" White/Grey Streaks	MISC	None Detected	59		45 sq	
Baseboard:	Baseboard & Mastic - 4" Black	MISC	None Detected	12		28 ln	
Walls:	Drywall - Knockdown Texture	MISC	Known Ch	9		392 sq	No
Ceiling:	Fireproofing - White	SURF	None Detected	20		120 sq	
Ceiling:	Metal	NON	Non-Suspect				
Door:	Doorframe Sealant	MISC	None Detected	5		20 ln	
Ducts:	Fiberglass Duct Insulation	TSI	None Detected	58		100 sq	
Pipes:	Fiberglass Pipe Wrap - 4"	TSI	None Detected	18		40 ln	
Pipes:	Pipe Hangar Insulation	TSI	Known	901		1 ea	Yes
Building: <u>03 - Second Floor</u>		Room: <u>72 - Space 218 - 32 x 26 x 10</u>					
Floor:	Carpet & Mastic - Blue Tan Multi	MISC	None Detected	60		832 sq	
Floor:	Concrete	MISC	None Detected	13		832 sq	
Baseboard:	Baseboard & Mastic - 6" Black	MISC	None Detected	8		116 ln	
Walls:	Drywall - Knockdown Texture	MISC	Known Ch	9		1160 sq	No
Ceiling:	FCP - 2' x 4' Pinhole Fissure	MISC	None Detected	10	35273	832 sq	
Door:	Doorframe Sealant	MISC	None Detected	5		20 ln	

Functional Space Notes

Forensic Analytical Consulting Services, Inc.

Client: Washoe County School District

Site: Pine Middle School

HMS Project Number: PJ86135

Date of Inspection: May 20, 2025

Materials	Material Class	Percent Asbestos	Hmgns Matrl #	Sampled Here?	Footage Sq/Ln/Jnts	Friable? Yes/No
Building: 04 - Exterior		Room: 01 - Main Building Exterior - 350 x 240 x 30				
Walls: Concrete	MISC	None Detected	13	35203, 35204, 35205, 35208	30000 sq	
Walls: Concrete Coating	MISC	None Detected	79	35200, 35201, 35202	30000 sq	
Walls: Wall Expansion Joint	MISC	None Detected	80	35210, 35211, 35212	1200 ln	
Roof: Bolt Mastic - Grey	MISC	None Detected	75	03A, 03B, 03C	50 sq	
Ground: Concrete	MISC	None Detected	13			
<i>Comment: Material Amounts Accounted for in Interior Spaces</i>						
Windows: Frame Sealant	MISC	2 % Ch	81	35219, 35220, 35221	5300 ln	No
<i>Comment: Material located at all Windows and Transite Panel Frames</i>						
Overhangs: Metal	NON	Non-Suspect				
Roof: Penetration Mastic - Black	MISC	None Detected	74	01A, 01B, 01C	50 sq	
Roof: Penetration Mastic - White	MISC	None Detected	76	04A, 04B, 04C	50 sq	
Roof: Roof Cap Mastic - Black	MISC	10 % Ch	72	HMS-04A, HMS-11A	200 sq	No
Roof: Silver Paint & Mastic	MISC	2 % Ch	73	02A, 02B, 02C	140 sq	No
Roof: Single-Ply Roofing - White	MISC	10 - 40 % Ch	71	05A, 05B, 05C, 05D, 05E, 05F, 05G	84000 sq	No
Roof: Skylight Mastic - White	MISC	None Detected	77	06A, 06B, 06C	30 sq	
Windows: Transite Panels	MISC	Known	900		322 ea	No
<i>Comment: Panels are of varying sizes and appear to contain two asbestos cement panels each</i>						
Roof: Walkmat & Glue - Yellow	MISC	None Detected	78	07A, 07B, 07C	650 sq	
Building: 04 - Exterior		Room: 02 - Tennis Courts - 230 x 130 x 0				
Ground: Court Coating	MISC	2 % Ch	82	35228, 35229, 35230	29900 sq	No
Building: 04 - Exterior		Room: 03 - Parking Lots & Playgrounds - 1110 x 100 x 0				
Walls: CMU & Grout	MISC	None Detected	68	35213, 35214, 35215	800 sq	
<i>Comment: Planters</i>						
Ground: Concrete	MISC	None Detected	13	35206, 35207, 35209	2900 sq	
<i>Comment: Curbs & Sidewalks</i>						
Conex: Conex Box Sealant	MISC	None Detected	83	35222, 35223, 35224, 35225, 35226, 35227	400 ln	
Ground: Fibrous Expansion Joint	MISC	None Detected	84	35216, 35217, 35218	2800 ln	



Analysis Report

Schneider Laboratories Global, Inc

2512 W. Cary Street • Richmond, Virginia • 23220-5117
804-353-6778 • 800-785-LABS (5227) • Fax 804-359-1475

Customer: Washoe County School District (4991)
Address: 7495 S. Virginia Street
Reno, NV 89511

Order #: 627767

Attn:

Received 06/09/25
Analyzed 06/11/25
Reported 06/12/25

Project: 325 - Pine MS

Location:

Number:

PO Number: PO223225

Method: EPA 600/R-93/116 & 40 CFR App. E Sub. E Pt. 763

PLM Analysis

Sample ID	Collected	Cust. ID	Location	Asbestos Fibers	Other Materials
627767-001	05/22/25	325-5142-35246	E Side S End		
Layer 1: Carpet Black, Soft				No Asbestos Detected	80% NON FIBROUS MATERIAL 20% SYNTHETIC FIBER
Layer 2: Mastic Tan, Soft				No Asbestos Detected	100% NON FIBROUS MATERIAL
627767-002	05/22/25	325-5142-35247	SE Corner		
Layer 1: Carpet Black, Soft				No Asbestos Detected	80% NON FIBROUS MATERIAL 20% SYNTHETIC FIBER
Layer 2: Mastic Tan, Soft				No Asbestos Detected	100% NON FIBROUS MATERIAL
627767-003	05/22/25	325-5142-35248	By 308 - SW Corner		
Layer 1: Carpet Black, Soft				No Asbestos Detected	100% NON FIBROUS MATERIAL
Layer 2: Mastic Tan, Soft				No Asbestos Detected	100% NON FIBROUS MATERIAL
627767-004	05/22/25	325-5142-35249	SE Corner		
Layer 1: Grout Gray, Granular One Layer Found.				No Asbestos Detected	100% NON FIBROUS MATERIAL

Reporting Limit: 1% Gravimetrically Reduced Reporting Limit: 0.01% PLM analysis is based on Visual Estimation and NESHAP recommends that any friable sample with an asbestos content less than 10 percent be verified by Point Count or TEM Analysis. The EPA recommends that any attic loose fill vermiculite should be treated as asbestos containing material. This report must not be reproduced except in full with the approval of the laboratory. The test results apply to the sample as received.

Project: 325 - Pine MS

Location:

Number:

PO Number: PO223225

Method: EPA 600/R-93/116 & 40 CFR App. E Sub. E Pt. 763

PLM Analysis

Sample ID	Collected	Cust. ID	Location	Asbestos Fibers	Other Materials
627767-005	05/22/25	325-5142-35250	SW Corner		
Layer 1: Grout Gray, Granular One Layer Found.				No Asbestos Detected	100% NON FIBROUS MATERIAL
627767-006	05/22/25	325-5142-35251	NW Corner		
Layer 1: Grout Gray, Granular One Layer Found.				No Asbestos Detected	100% NON FIBROUS MATERIAL
627767-007	05/22/25	325-5142-35252	E Side Center		
Layer 1: FCP-2x4 Rough Texture Beige, Fibrous				No Asbestos Detected	40% CELLULOSE FIBER 40% MINERAL/GLASS WOOL 20% NON FIBROUS MATERIAL
627767-008	05/22/25	325-5142-35253	Center		
Layer 1: FCP-2x4 Rough Texture Beige, Fibrous				No Asbestos Detected	40% CELLULOSE FIBER 40% MINERAL/GLASS WOOL 20% NON FIBROUS MATERIAL
627767-009	05/22/25	325-5142-35254	W Side Center		
Layer 1: FCP-2x4 Rough Texture Beige, Fibrous				No Asbestos Detected	40% CELLULOSE FIBER 40% MINERAL/GLASS WOOL 20% NON FIBROUS MATERIAL
627767-010	05/22/25	325-5142-35255	NE Corner		
Layer 1: Doorframe Sealant White, Soft				No Asbestos Detected	100% NON FIBROUS MATERIAL
627767-011	05/22/25	325-5142-35256	NW Corner		
Layer 1: Doorframe Sealant White, Soft				No Asbestos Detected	100% NON FIBROUS MATERIAL
627767-012	05/22/25	325-5142-35257	N Side W End		
Layer 1: Doorframe Sealant White, Soft				No Asbestos Detected	100% NON FIBROUS MATERIAL
627767-013	05/22/25	325-5142-35258	346/336 Intersection		
Layer 1: Window frame Sealant Gray, Soft				No Asbestos Detected	95% NON FIBROUS MATERIAL 5% SYNTHETIC FIBER

Reporting Limit: 1% Gravimetrically Reduced Reporting Limit: 0.01% PLM analysis is based on Visual Estimation and NESHAP recommends that any friable sample with an asbestos content less than 10 percent be verified by Point Count or TEM Analysis. The EPA recommends that any attic loose fill vermiculite should be treated as asbestos containing material. This report must not be reproduced except in full with the approval of the laboratory. The test results apply to the sample as received.

Project: 325 - Pine MS

Location:

Number:

PO Number: PO223225

Method: EPA 600/R-93/116 & 40 CFR App. E Sub. E Pt. 763

PLM Analysis

Sample ID	Collected	Cust. ID	Location	Asbestos Fibers	Other Materials
627767-014	05/22/25	325-5142-35259	217 Window		
Layer 1:	Window frame Sealant			No Asbestos Detected	95% NON FIBROUS MATERIAL
	Gray, Soft				5% SYNTHETIC FIBER
627767-015	05/22/25	325-5142-35260	W Side @ 217		
Layer 1:	Window frame Sealant			No Asbestos Detected	95% NON FIBROUS MATERIAL
	Gray, Soft				5% SYNTHETIC FIBER
627767-016	05/22/25	325-5142-35261	W Center		
Layer 1:	Vinyl Floor Tile			No Asbestos Detected	100% NON FIBROUS MATERIAL
	Light Gray, Organically Bound				
Layer 2:	Mastic			No Asbestos Detected	100% NON FIBROUS MATERIAL
	Clear, Soft				
627767-017	05/22/25	325-5142-35262	Door @ 309		
Layer 1:	Vinyl Floor Tile			No Asbestos Detected	100% NON FIBROUS MATERIAL
	Light Gray, Organically Bound				
Layer 2:	Mastic			No Asbestos Detected	100% NON FIBROUS MATERIAL
	Clear, Soft				
627767-018	05/22/25	325-5142-35263	N Center		
Layer 1:	Vinyl Floor Tile			No Asbestos Detected	100% NON FIBROUS MATERIAL
	Light Gray, Organically Bound				
Layer 2:	Mastic			No Asbestos Detected	100% NON FIBROUS MATERIAL
	Clear, Soft				
627767-019	05/22/25	325-5142-35264	NW Corner		
Layer 1:	Baseboard			No Asbestos Detected	100% NON FIBROUS MATERIAL
	Black, Rubbery				
Layer 2:	Mastic			No Asbestos Detected	100% NON FIBROUS MATERIAL
	Tan, Soft				

Reporting Limit: 1% Gravimetrically Reduced Reporting Limit: 0.01% PLM analysis is based on Visual Estimation and NESHAP recommends that any friable sample with an asbestos content less than 10 percent be verified by Point Count or TEM Analysis. The EPA recommends that any attic loose fill vermiculite should be treated as asbestos containing material. This report must not be reproduced except in full with the approval of the laboratory. The test results apply to the sample as received.

Project: 325 - Pine MS

Location:

Number:

PO Number: PO223225

Method: EPA 600/R-93/116 & 40 CFR App. E Sub. E Pt. 763

PLM Analysis

Sample ID	Collected	Cust. ID	Location	Asbestos Fibers	Other Materials
627767-020	05/22/25	325-5142-35265	W Side S End		
Layer 1:	Baseboard			No Asbestos Detected	100% NON FIBROUS MATERIAL
	Black, Rubbery				
Layer 2:	Mastic			No Asbestos Detected	100% NON FIBROUS MATERIAL
	Tan, Soft				
627767-021	05/22/25	325-5142-35266	W Side S End		
Layer 1:	Baseboard			No Asbestos Detected	100% NON FIBROUS MATERIAL
	Black, Rubbery				
Layer 2:	Mastic			No Asbestos Detected	100% NON FIBROUS MATERIAL
	Tan, Soft				
627767-022	05/22/25	325-5142-35267	@ 100 Entrance		
Layer 1:	Baseboard			No Asbestos Detected	100% NON FIBROUS MATERIAL
	Black, Rubbery				
Layer 2:	Mastic			No Asbestos Detected	100% NON FIBROUS MATERIAL
	Tan, Soft				
627767-023	05/22/25	325-5142-35268	E Side N End		
Layer 1:	Baseboard			No Asbestos Detected	100% NON FIBROUS MATERIAL
	Black, Rubbery				
Layer 2:	Mastic			No Asbestos Detected	100% NON FIBROUS MATERIAL
	Tan, Soft				
627767-024	05/22/25	325-5142-35269	S Side E End		
Layer 1:	FCP-2'x4' Pinhole Fissure			No Asbestos Detected	40% CELLULOSE FIBER
	Beige, Fibrous				40% MINERAL/GLASS WOOL
					20% NON FIBROUS MATERIAL
627767-025	05/22/25	325-5142-35270	NW Corner		
Layer 1:	FCP-2'x4' Pinhole Fissure			No Asbestos Detected	40% CELLULOSE FIBER
	Beige, Fibrous				40% MINERAL/GLASS WOOL
					20% NON FIBROUS MATERIAL

Reporting Limit: 1% Gravimetrically Reduced Reporting Limit: 0.01% PLM analysis is based on Visual Estimation and NESHAP recommends that any friable sample with an asbestos content less than 10 percent be verified by Point Count or TEM Analysis. The EPA recommends that any attic loose fill vermiculite should be treated as asbestos containing material. This report must not be reproduced except in full with the approval of the laboratory. The test results apply to the sample as received.

Project: 325 - Pine MS

Location:

Number:

PO Number: PO223225

Method: EPA 600/R-93/116 & 40 CFR App. E Sub. E Pt. 763

PLM Analysis

Sample ID	Collected	Cust. ID	Location	Asbestos Fibers	Other Materials
627767-026	05/22/25	325-5142-35271	S Side Center		
Layer 1:	FCP-2`x4` Pinhole Fissure			No Asbestos Detected	40% CELLULOSE FIBER
	Beige, Fibrous				40% MINERAL/GLASS WOOL
					20% NON FIBROUS MATERIAL
627767-027	05/22/25	325-5142-35272	W Side E End		
Layer 1:	FCP-2`x4` Pinhole Fissure			No Asbestos Detected	40% CELLULOSE FIBER
	Beige, Fibrous				40% MINERAL/GLASS WOOL
					20% NON FIBROUS MATERIAL
627767-028	05/22/25	325-5142-35273	N Side W End		
Layer 1:	FCP-2`x4` Pinhole Fissure			No Asbestos Detected	40% CELLULOSE FIBER
	Beige, Fibrous				40% MINERAL/GLASS WOOL
					20% NON FIBROUS MATERIAL
627767-029	05/22/25	325-5142-35274	E Center		
Layer 1:	Carpet			No Asbestos Detected	10% NON FIBROUS MATERIAL
	Multi-Colored, Fibrous				90% SYNTHETIC FIBER
Layer 2:	Mastic			No Asbestos Detected	100% NON FIBROUS MATERIAL
	Tan, Soft				
627767-030	05/22/25	325-5142-35275	S Center		
Layer 1:	Carpet			No Asbestos Detected	10% NON FIBROUS MATERIAL
	Multi-Colored, Fibrous				90% SYNTHETIC FIBER
Layer 2:	Mastic			No Asbestos Detected	100% NON FIBROUS MATERIAL
	Tan, Soft				
627767-031	05/22/25	325-5142-35276	W Center		
Layer 1:	Carpet			No Asbestos Detected	10% NON FIBROUS MATERIAL
	Multi-Colored, Fibrous				90% SYNTHETIC FIBER
Layer 2:	Mastic			No Asbestos Detected	100% NON FIBROUS MATERIAL
	Tan, Soft				

Reporting Limit: 1% Gravimetrically Reduced Reporting Limit: 0.01% PLM analysis is based on Visual Estimation and NESHAP recommends that any friable sample with an asbestos content less than 10 percent be verified by Point Count or TEM Analysis. The EPA recommends that any attic loose fill vermiculite should be treated as asbestos containing material. This report must not be reproduced except in full with the approval of the laboratory. The test results apply to the sample as received.

Project: 325 - Pine MS

Location:

Number:

PO Number: PO223225

Method: EPA 600/R-93/116 & 40 CFR App. E Sub. E Pt. 763

PLM Analysis

Sample ID	Collected	Cust. ID	Location	Asbestos Fibers	Other Materials
627767-032	05/22/25	325-5142-35277	S Side W End @ Door		
Layer 1: Carpet Multi-Colored, Fibrous				No Asbestos Detected	10% NON FIBROUS MATERIAL 90% SYNTHETIC FIBER
Layer 2: Mastic Tan, Soft				No Asbestos Detected	100% NON FIBROUS MATERIAL
627767-033	05/22/25	325-5142-35278	S Side E End @ Door		
Layer 1: Carpet Multi-Colored, Fibrous				No Asbestos Detected	10% NON FIBROUS MATERIAL 90% SYNTHETIC FIBER
Layer 2: Mastic Tan, Soft				No Asbestos Detected	100% NON FIBROUS MATERIAL
627767-034	05/22/25	325-5142-35279	E Side N End @ Locker		
Layer 1: Baseboard Black, Rubbery				No Asbestos Detected	100% NON FIBROUS MATERIAL
Layer 2: Mastic Tan, Soft				No Asbestos Detected	100% NON FIBROUS MATERIAL
627767-035	05/22/25	325-5142-35280	@F2		
Layer 1: Baseboard Black, Rubbery				No Asbestos Detected	100% NON FIBROUS MATERIAL
Layer 2: Mastic Tan, Soft				No Asbestos Detected	100% NON FIBROUS MATERIAL
627767-036	05/22/25	325-5142-35281	N Center		
Layer 1: Baseboard Black, Rubbery				No Asbestos Detected	100% NON FIBROUS MATERIAL
Layer 2: Mastic Tan, Soft				No Asbestos Detected	100% NON FIBROUS MATERIAL

Reporting Limit: 1% Gravimetrically Reduced Reporting Limit: 0.01% PLM analysis is based on Visual Estimation and NESHAP recommends that any friable sample with an asbestos content less than 10 percent be verified by Point Count or TEM Analysis. The EPA recommends that any attic loose fill vermiculite should be treated as asbestos containing material. This report must not be reproduced except in full with the approval of the laboratory. The test results apply to the sample as received.

Project: 325 - Pine MS

Location:

Number:

PO Number: PO223225

Method: EPA 600/R-93/116 & 40 CFR App. E Sub. E Pt. 763

PLM Analysis

Sample ID	Collected	Cust. ID	Location	Asbestos Fibers	Other Materials
627767-037	05/22/25	325-5142-35282	217 Corner		
Layer 1:	Baseboard			No Asbestos Detected	100% NON FIBROUS MATERIAL
	Black, Rubbery				
Layer 2:	Mastic			No Asbestos Detected	100% NON FIBROUS MATERIAL
	Tan, Soft				
627767-038	05/22/25	325-5142-35283	Top Of Stairs		
Layer 1:	Baseboard			No Asbestos Detected	100% NON FIBROUS MATERIAL
	Black, Rubbery				
Layer 2:	Mastic			No Asbestos Detected	100% NON FIBROUS MATERIAL
	Tan, Soft				
627767-039	05/22/25	325-5142-35284	W Side Center		
Layer 1:	Concrete			No Asbestos Detected	100% NON FIBROUS MATERIAL
	Gray, Hard				
627767-040	05/22/25	325-5142-35285	SE Corner		
Layer 1:	Concrete			No Asbestos Detected	100% NON FIBROUS MATERIAL
	Gray, Hard				
627767-041	05/22/25	325-5142-35286	S Side Center		
Layer 1:	Concrete			No Asbestos Detected	100% NON FIBROUS MATERIAL
	Gray, Hard				
627767-042	05/22/25	325-5142-35287	N Center		
Layer 1:	Concrete			No Asbestos Detected	100% NON FIBROUS MATERIAL
	Gray, Hard				
627767-043	05/22/25	325-5142-35288	Center		
Layer 1:	Concrete			No Asbestos Detected	100% NON FIBROUS MATERIAL
	Gray, Hard				

Reporting Limit: 1% Gravimetrically Reduced Reporting Limit: 0.01% PLM analysis is based on Visual Estimation and NESHAP recommends that any friable sample with an asbestos content less than 10 percent be verified by Point Count or TEM Analysis. The EPA recommends that any attic loose fill vermiculite should be treated as asbestos containing material. This report must not be reproduced except in full with the approval of the laboratory. The test results apply to the sample as received.

Project: 325 - Pine MS

Location:

Number:

PO Number: PO223225

Method: EPA 600/R-93/116 & 40 CFR App. E Sub. E Pt. 763

PLM Analysis

Sample ID	Collected	Cust. ID	Location	Asbestos Fibers	Other Materials
627767-044	05/22/25	325-5142-35289	SW Corner		
Layer 1:	Vinyl Floor Tile			No Asbestos Detected	100% NON FIBROUS MATERIAL
	Beige, Organically Bound				
Layer 2:	Mastic			No Asbestos Detected	100% NON FIBROUS MATERIAL
	Tan, Soft				
627767-045	05/22/25	325-5142-35290	S Center		
Layer 1:	Vinyl Floor Tile			No Asbestos Detected	100% NON FIBROUS MATERIAL
	Beige, Organically Bound				
Layer 2:	Mastic			No Asbestos Detected	100% NON FIBROUS MATERIAL
	Tan, Soft				
627767-046	05/22/25	325-5142-35291	S Side Center		
Layer 1:	Vinyl Floor Tile			No Asbestos Detected	100% NON FIBROUS MATERIAL
	Beige, Organically Bound				
Layer 2:	Mastic			No Asbestos Detected	100% NON FIBROUS MATERIAL
	Tan, Soft				
627767-047	05/22/25	325-5142-35292	W Center		
Layer 1:	Linoleum			No Asbestos Detected	100% NON FIBROUS MATERIAL
	White, Organically Bound				
Layer 2:	Glue			No Asbestos Detected	100% NON FIBROUS MATERIAL
	Tan, Soft				
627767-048	05/22/25	325-5142-35293	N Side W End		
Layer 1:	Linoleum			No Asbestos Detected	100% NON FIBROUS MATERIAL
	White, Organically Bound				
Layer 2:	Glue			No Asbestos Detected	100% NON FIBROUS MATERIAL
	Tan, Soft				

Reporting Limit: 1% Gravimetrically Reduced Reporting Limit: 0.01% PLM analysis is based on Visual Estimation and NESHAP recommends that any friable sample with an asbestos content less than 10 percent be verified by Point Count or TEM Analysis. The EPA recommends that any attic loose fill vermiculite should be treated as asbestos containing material. This report must not be reproduced except in full with the approval of the laboratory. The test results apply to the sample as received.

Project: 325 - Pine MS

Location:

Number:

PO Number: PO223225

Method: EPA 600/R-93/116 & 40 CFR App. E Sub. E Pt. 763

PLM Analysis

Sample ID	Collected	Cust. ID	Location	Asbestos Fibers	Other Materials
627767-049	05/22/25	325-5142-35294	W Side N End		
Layer 1:	Linoleum			No Asbestos Detected	100% NON FIBROUS MATERIAL
	White, Organically Bound				
Layer 2:	Glue			No Asbestos Detected	100% NON FIBROUS MATERIAL
	Tan, Soft				
627767-050	05/22/25	325-5142-35295	Center @ Sink		
Layer 1:	Restroom Sealant			No Asbestos Detected	100% NON FIBROUS MATERIAL
	White, Soft				
627767-051	05/22/25	325-5142-35296	N Side Center		
Layer 1:	Restroom Sealant			No Asbestos Detected	100% NON FIBROUS MATERIAL
	White, Soft				
627767-052	05/22/25	325-5142-35297	@ 218		
Layer 1:	Restroom Sealant			No Asbestos Detected	100% NON FIBROUS MATERIAL
	White, Soft				
627767-053	05/22/25	325-5142-35298	SE Corner		
Layer 1:	Fiberglass Material			No Asbestos Detected	90% MINERAL/GLASS WOOL
	Yellow, Fibrous				10% NON FIBROUS MATERIAL
Layer 2:	Pipe Wrap			No Asbestos Detected	65% CELLULOSE FIBER
	Beige/Silver, Fibrous				15% MINERAL/GLASS WOOL
					20% NON FIBROUS MATERIAL
627767-054	05/22/25	325-5142-35299	E Side N End		
Layer 1:	Fiberglass Material			No Asbestos Detected	90% MINERAL/GLASS WOOL
	Yellow, Fibrous				10% NON FIBROUS MATERIAL
Layer 2:	Pipe Wrap			No Asbestos Detected	65% CELLULOSE FIBER
	Beige/Silver, Fibrous				15% MINERAL/GLASS WOOL
					20% NON FIBROUS MATERIAL

Reporting Limit: 1% Gravimetrically Reduced Reporting Limit: 0.01% PLM analysis is based on Visual Estimation and NESHAP recommends that any friable sample with an asbestos content less than 10 percent be verified by Point Count or TEM Analysis. The EPA recommends that any attic loose fill vermiculite should be treated as asbestos containing material. This report must not be reproduced except in full with the approval of the laboratory. The test results apply to the sample as received.

Project: 325 - Pine MS

Location:

Number:

PO Number: PO223225

Method: EPA 600/R-93/116 & 40 CFR App. E Sub. E Pt. 763

PLM Analysis

Sample ID	Collected	Cust. ID	Location	Asbestos Fibers	Other Materials
627767-055	05/22/25	325-5142-35300	N Side Center		
Layer 1:	Fiberglass Material			No Asbestos Detected	90% MINERAL/GLASS WOOL
	Yellow, Fibrous				10% NON FIBROUS MATERIAL
Layer 2:	Pipe Wrap			No Asbestos Detected	65% CELLULOSE FIBER
	Beige/Silver, Fibrous				15% MINERAL/GLASS WOOL
					20% NON FIBROUS MATERIAL
627767-056	05/22/25	325-5142-35301	N Side Center		
Layer 1:	Fiberglass Material			No Asbestos Detected	90% MINERAL/GLASS WOOL
	Yellow, Fibrous				10% NON FIBROUS MATERIAL
Layer 2:	Pipe Wrap			No Asbestos Detected	65% CELLULOSE FIBER
	Beige/Silver, Fibrous				15% MINERAL/GLASS WOOL
					20% NON FIBROUS MATERIAL
627767-057	05/22/25	325-5142-35302	E Side Center		
Layer 1:	Fiberglass Material			No Asbestos Detected	90% MINERAL/GLASS WOOL
	Yellow, Fibrous				10% NON FIBROUS MATERIAL
Layer 2:	Pipe Wrap			No Asbestos Detected	65% CELLULOSE FIBER
	Beige/Silver, Fibrous				15% MINERAL/GLASS WOOL
					20% NON FIBROUS MATERIAL
627767-058	05/22/25	325-5142-35303	E Side S End		
Layer 1:	Fiberglass Material			No Asbestos Detected	90% MINERAL/GLASS WOOL
	Yellow, Fibrous				10% NON FIBROUS MATERIAL
Layer 2:	Pipe Wrap			No Asbestos Detected	65% CELLULOSE FIBER
	Beige/Silver, Fibrous				15% MINERAL/GLASS WOOL
					20% NON FIBROUS MATERIAL
627767-059	05/22/25	325-5142-35304	N Center		
Layer 1:	Fiberglass Material			No Asbestos Detected	90% MINERAL/GLASS WOOL
	Yellow, Fibrous				10% NON FIBROUS MATERIAL
Layer 2:	Pipe Wrap			No Asbestos Detected	65% CELLULOSE FIBER
	Beige/Silver, Fibrous				15% MINERAL/GLASS WOOL
					20% NON FIBROUS MATERIAL

Reporting Limit: 1% Gravimetrically Reduced Reporting Limit: 0.01% PLM analysis is based on Visual Estimation and NESHAP recommends that any friable sample with an asbestos content less than 10 percent be verified by Point Count or TEM Analysis. The EPA recommends that any attic loose fill vermiculite should be treated as asbestos containing material. This report must not be reproduced except in full with the approval of the laboratory. The test results apply to the sample as received.

Project: 325 - Pine MS

Location:

Number:

PO Number: PO223225

Method: EPA 600/R-93/116 & 40 CFR App. E Sub. E Pt. 763

PLM Analysis

Sample ID	Collected	Cust. ID	Location	Asbestos Fibers	Other Materials
627767-060	05/22/25	325-5142-35305	E Side Center		
Layer 1:	Fiberglass Material			No Asbestos Detected	90% MINERAL/GLASS WOOL
	Yellow, Fibrous				10% NON FIBROUS MATERIAL
Layer 2:	Pipe Wrap			No Asbestos Detected	65% CELLULOSE FIBER
	Beige/Silver, Fibrous				15% MINERAL/GLASS WOOL
					20% NON FIBROUS MATERIAL
627767-061	05/22/25	325-5142-35306	N Center		
Layer 1:	Fiberglass Material			No Asbestos Detected	90% MINERAL/GLASS WOOL
	Yellow, Fibrous				10% NON FIBROUS MATERIAL
Layer 2:	Pipe Wrap			No Asbestos Detected	65% CELLULOSE FIBER
	Beige/Silver, Fibrous				15% MINERAL/GLASS WOOL
					20% NON FIBROUS MATERIAL
627767-062	05/22/25	325-5142-35307	N Side W End		
Layer 1:	Fiberglass Material			No Asbestos Detected	90% MINERAL/GLASS WOOL
	Yellow, Fibrous				10% NON FIBROUS MATERIAL
Layer 2:	Pipe Wrap			No Asbestos Detected	65% CELLULOSE FIBER
	Beige/Silver, Fibrous				15% MINERAL/GLASS WOOL
					20% NON FIBROUS MATERIAL
627767-063	05/22/25	325-5142-35308	N Side E End		
Layer 1:	Fiberglass Material			No Asbestos Detected	90% MINERAL/GLASS WOOL
	Yellow, Fibrous				10% NON FIBROUS MATERIAL
Layer 2:	Pipe Wrap			No Asbestos Detected	65% CELLULOSE FIBER
	Beige/Silver, Fibrous				15% MINERAL/GLASS WOOL
					20% NON FIBROUS MATERIAL
627767-064	05/22/25	325-5142-35309	W Side S End		
Layer 1:	Fiberglass Material			No Asbestos Detected	90% MINERAL/GLASS WOOL
	Yellow, Fibrous				10% NON FIBROUS MATERIAL
Layer 2:	Pipe Wrap			No Asbestos Detected	65% CELLULOSE FIBER
	Beige/Silver, Fibrous				15% MINERAL/GLASS WOOL
					20% NON FIBROUS MATERIAL

Reporting Limit: 1% Gravimetrically Reduced Reporting Limit: 0.01% PLM analysis is based on Visual Estimation and NESHAP recommends that any friable sample with an asbestos content less than 10 percent be verified by Point Count or TEM Analysis. The EPA recommends that any attic loose fill vermiculite should be treated as asbestos containing material. This report must not be reproduced except in full with the approval of the laboratory. The test results apply to the sample as received.

Project: 325 - Pine MS

Location:

Number:

PO Number: PO223225

Method: EPA 600/R-93/116 & 40 CFR App. E Sub. E Pt. 763

PLM Analysis

Sample ID	Collected	Cust. ID	Location	Asbestos Fibers	Other Materials
627767-065	05/22/25	325-5142-35310	N Side E End		
Layer 1:	Fiberglass Material			No Asbestos Detected	90% MINERAL/GLASS WOOL
	Yellow, Fibrous				10% NON FIBROUS MATERIAL
Layer 2:	Pipe Wrap			No Asbestos Detected	65% CELLULOSE FIBER
	Beige/Silver, Fibrous				15% MINERAL/GLASS WOOL
					20% NON FIBROUS MATERIAL
627767-066	05/22/25	325-5142-35311	E Side S End		
Layer 1:	Fiberglass Material			No Asbestos Detected	90% MINERAL/GLASS WOOL
	Yellow, Fibrous				10% NON FIBROUS MATERIAL
Layer 2:	Pipe Wrap			No Asbestos Detected	65% CELLULOSE FIBER
	Beige/Silver, Fibrous				15% MINERAL/GLASS WOOL
					20% NON FIBROUS MATERIAL
627767-067	05/22/25	325-5142-35312	N Side Center		
Layer 1:	Fiberglass Material			No Asbestos Detected	90% MINERAL/GLASS WOOL
	Yellow, Fibrous				10% NON FIBROUS MATERIAL
Layer 2:	Pipe Wrap			No Asbestos Detected	65% CELLULOSE FIBER
	Beige/Silver, Fibrous				15% MINERAL/GLASS WOOL
					20% NON FIBROUS MATERIAL
627767-068	05/22/25	325-5142-35313	E Side N End		
Layer 1:	Fiberglass Material			No Asbestos Detected	90% MINERAL/GLASS WOOL
	Yellow, Fibrous				10% NON FIBROUS MATERIAL
Layer 2:	Pipe Wrap			No Asbestos Detected	65% CELLULOSE FIBER
	Beige/Silver, Fibrous				15% MINERAL/GLASS WOOL
					20% NON FIBROUS MATERIAL
627767-069	05/22/25	325-5142-35314	E Side S End		
Layer 1:	Fiberglass Material			No Asbestos Detected	90% MINERAL/GLASS WOOL
	Yellow, Fibrous				10% NON FIBROUS MATERIAL
Layer 2:	Pipe Wrap			No Asbestos Detected	65% CELLULOSE FIBER
	Beige/Silver, Fibrous				15% MINERAL/GLASS WOOL
					20% NON FIBROUS MATERIAL

Reporting Limit: 1% Gravimetrically Reduced Reporting Limit: 0.01% PLM analysis is based on Visual Estimation and NESHAP recommends that any friable sample with an asbestos content less than 10 percent be verified by Point Count or TEM Analysis. The EPA recommends that any attic loose fill vermiculite should be treated as asbestos containing material. This report must not be reproduced except in full with the approval of the laboratory. The test results apply to the sample as received.

Project: 325 - Pine MS

Location:

Number:

PO Number: PO223225

Method: EPA 600/R-93/116 & 40 CFR App. E Sub. E Pt. 763

PLM Analysis

Sample ID	Collected	Cust. ID	Location	Asbestos Fibers	Other Materials
627767-070	05/22/25	325-5142-35315	E Side S End		
Layer 1:	Fiberglass Material			No Asbestos Detected	90% MINERAL/GLASS WOOL
	Yellow, Fibrous				10% NON FIBROUS MATERIAL
Layer 2:	Pipe Wrap			No Asbestos Detected	65% CELLULOSE FIBER
	Beige/Silver, Fibrous				15% MINERAL/GLASS WOOL
					20% NON FIBROUS MATERIAL
627767-071	05/22/25	325-5142-35316	NW Corner		
Layer 1:	Canvas			No Asbestos Detected	20% NON FIBROUS MATERIAL
	Beige, Fibrous				80% SYNTHETIC FIBER
Layer 2:	Mastic			No Asbestos Detected	100% NON FIBROUS MATERIAL
	White, Soft				
627767-072	05/22/25	325-5142-35317	E Side N End		
Layer 1:	Canvas			No Asbestos Detected	20% NON FIBROUS MATERIAL
	Beige, Fibrous				80% SYNTHETIC FIBER
Layer 2:	Mastic			No Asbestos Detected	100% NON FIBROUS MATERIAL
	White, Soft				
627767-073	05/22/25	325-5142-35318	N Side Center		
Layer 1:	Canvas			No Asbestos Detected	20% NON FIBROUS MATERIAL
	Beige, Fibrous				80% SYNTHETIC FIBER
Layer 2:	Mastic			No Asbestos Detected	100% NON FIBROUS MATERIAL
	White, Soft				
627767-074	05/22/25	325-5142-35319	N Side E End		
Layer 1:	Fireproofing			No Asbestos Detected	10% CELLULOSE FIBER
	Beige, Powdery				10% MINERAL/GLASS WOOL
					80% NON FIBROUS MATERIAL
627767-075	05/22/25	325-5142-35320	S Side E End		
Layer 1:	Fireproofing			No Asbestos Detected	10% CELLULOSE FIBER
	Beige, Powdery				10% MINERAL/GLASS WOOL
					80% NON FIBROUS MATERIAL

Reporting Limit: 1% Gravimetrically Reduced Reporting Limit: 0.01% PLM analysis is based on Visual Estimation and NESHAP recommends that any friable sample with an asbestos content less than 10 percent be verified by Point Count or TEM Analysis. The EPA recommends that any attic loose fill vermiculite should be treated as asbestos containing material. This report must not be reproduced except in full with the approval of the laboratory. The test results apply to the sample as received.

Project: 325 - Pine MS

Location:

Number:

PO Number: PO223225

Method: EPA 600/R-93/116 & 40 CFR App. E Sub. E Pt. 763

PLM Analysis

Sample ID	Collected	Cust. ID	Location	Asbestos Fibers	Other Materials
627767-076	05/22/25	325-5142-35321	W Of Center		
Layer 1: Fireproofing				No Asbestos Detected	10% CELLULOSE FIBER
Beige, Powdery					10% MINERAL/GLASS WOOL
					80% NON FIBROUS MATERIAL

EPA Regulatory Limit: 1%

Total layers analyzed on order: 124

627767-06/12/25 09:04 AM



Analyst Mohammed Hashim



Reviewed By: Thoria Nadiem

Microscopy Manager

Reporting Limit: 1% Gravimetrically Reduced Reporting Limit: 0.01% PLM analysis is based on Visual Estimation and NESHAP recommends that any friable sample with an asbestos content less than 10 percent be verified by Point Count or TEM Analysis. The EPA recommends that any attic loose fill vermiculite should be treated as asbestos containing material. This report must not be reproduced except in full with the approval of the laboratory. The test results apply to the sample as received.

Charge to CE WCSD BULK SAMPLE CHAIN OF CUSTODY FORM

Requested By: John Nolan

Phone Number: 775-325-8491

Fax Number: 775-851-5662

Analysis Type: PLM, PCM, TEM Analysis Turn Around Time: 2hr, Same Day, 1 Day, 2 Day, 3 Day, 5 Day

Instructions: Email results to the ESA Department, and produce a separate report for each facility. New prefix numbers on a sample identifies a new site. ACCT. #4991

digoodwin
 6/9/2025 2:34:35 PM
 U.S. Mail
 N/A

V:\627767

627767

S 76

<u>SAMPLE #</u>	<u>DATE</u>	<u>MAT. DESCRIPTION</u>	<u>LOCATION</u>	<u>ROOM</u>	<u>SITE</u>
325 - 5142 - 35246	5/22/2025	Carpet & Mastic - Black Walkoff	E Side S End	346	325 - Pine MS
325 - 5142 - 35247	5/22/2025	Carpet & Mastic - Black Walkoff	SE Corner	329	325 - Pine MS
325 - 5142 - 35248	5/22/2025	Carpet & Mastic - Black Walkoff	By 308- SW Corner	334	325 - Pine MS
325 - 5142 - 35249	5/22/2025	Ceramic Tile & Grout - 24" Faux Wood	SE Corner	346	325 - Pine MS
325 - 5142 - 35250	5/22/2025	Ceramic Tile & Grout - 24" Faux Wood	SW Corner	346	325 - Pine MS
325 - 5142 - 35251	5/22/2025	Ceramic Tile & Grout - 24" Faux Wood	NW Corner	346	325 - Pine MS
325 - 5142 - 35252	5/22/2025	FCP - 2'x4' Rough Texture	E Side Center	333	325 - Pine MS
325 - 5142 - 35253	5/22/2025	FCP - 2'x4' Rough Texture	Center	333	325 - Pine MS
325 - 5142 - 35254	5/22/2025	FCP - 2'x4' Rough Texture	W Side Center	333	325 - Pine MS
325 - 5142 - 35255	5/22/2025	Doorframe Sealant	NE Corner	415	325 - Pine MS
325 - 5142 - 35256	5/22/2025	Doorframe Sealant	NW Corner	406	325 - Pine MS
325 - 5142 - 35257	5/22/2025	Doorframe Sealant	N Side W End	346	325 - Pine MS

SENT BY: Brian Priest

DATE/TIME: 6-4-25 6:25 AM

RECEIVED BY: Dianna Adams

DATE/TIME: 6.9.25 2:45 PM

RECEIVED BY: _____

DATE/TIME: _____

RECEIVED BY: _____

DATE/TIME: _____

Charge to CC

WCSD BULK SAMPLE CHAIN OF CUSTODY FORM

Requested By: John Nolan

Phone Number: 775-325-8491

Fax Number: 775-851-5662

Analysis Type: PLM, PCM, TEM

Analysis Turn Around Time: 2hr, Same Day, 1 Day, 2 Day, 3 Day, 5 Day

Instructions: Email results to the ESA Department, and produce a separate report for each facility. New prefix numbers on a sample identifies a new site. ACCT. #4991

<u>SAMPLE #</u>	<u>DATE</u>	<u>MAT. DESCRIPTION</u>	<u>LOCATION</u>	<u>ROOM</u>	<u>SITE</u>
325 - 5142 - 35258	5/22/2025	Window Frame Sealant	346/335 Intersection	334	325 - Pine MS
325 - 5142 - 35259	5/22/2025	Window Frame Sealant	217 Window	414	325 - Pine MS
325 - 5142 - 35260	5/22/2025	Window Frame Sealant	W Side @ 217	414	325 - Pine MS
325 - 5142 - 35261	5/22/2025	VFT & Mastic - 24" Light Grey Streaks	W Center	329	325 - Pine MS
325 - 5142 - 35262	5/22/2025	VFT & Mastic - 24" Light Grey Streaks	Door @ 309	334	325 - Pine MS
325 - 5142 - 35263	5/22/2025	VFT & Mastic - 24" Light Grey Streaks	N Center	333	325 - Pine MS
325 - 5142 - 35264	5/22/2025	Baseboard & Mastic - 6" Black	NW Corner	406	325 - Pine MS
325 - 5142 - 35265	5/22/2025	Baseboard & Mastic - 6" Black	W Side S End	413	325 - Pine MS
325 - 5142 - 35266	5/22/2025	Baseboard & Mastic - 6" Black	W Side S End	333	325 - Pine MS
325 - 5142 - 35267	5/22/2025	Baseboard & Mastic - 6" Black	@ 100 Entrance	334	325 - Pine MS
325 - 5142 - 35268	5/22/2025	Baseboard & Mastic - 6" Black	E Side N End	414	325 - Pine MS
325 - 5142 - 35269	5/22/2025	FCP - 2'x4' Pinhole Fissure	S Side E End	342	325 - Pine MS

SENT BY: Brian Priest

DATE/TIME: 6-4-25 6:25 pm

RECEIVED BY: Diane [Signature]

DATE/TIME: 6-9-25 2:46 pm

RECEIVED BY: _____

DATE/TIME: _____

RECEIVED BY: _____

DATE/TIME: _____

Charge to cc

WCSD BULK SAMPLE CHAIN OF CUSTODY FORM

Requested By: John Nolan

Phone Number: 775-325-8491

Fax Number: 775-851-5662

Analysis Type: PLM, PCM, TEM

Analysis Turn Around Time: 2hr, Same Day, 1 Day, 2 Day, 3 Day, 5 Day

Instructions: Email results to the ESA Department, and produce a separate report for each facility. New prefix numbers on a sample identifies a new site. ACCT. #4991

<u>SAMPLE #</u>	<u>DATE</u>	<u>MAT. DESCRIPTION</u>	<u>LOCATION</u>	<u>ROOM</u>	<u>SITE</u>
325 - 5142 - 35270	5/22/2025	FCP - 2'x4' Pinhole Fissure	NW Corner	334	325 - Pine MS
325 - 5142 - 35271	5/22/2025	FCP - 2'x4' Pinhole Fissure	S Side Center	341W	325 - Pine MS
325 - 5142 - 35272	5/22/2025	FCP - 2'x4' Pinhole Fissure	W Side E End	413	325 - Pine MS
325 - 5142 - 35273	5/22/2025	FCP - 2'x4' Pinhole Fissure	N Side W End	218	325 - Pine MS
325 - 5142 - 35274	5/22/2025	Carpet & Mastic - Multicolored	E Center	335	325 - Pine MS
325 - 5142 - 35275	5/22/2025	Carpet & Mastic - Multicolored	S Center	335	325 - Pine MS
325 - 5142 - 35276	5/22/2025	Carpet & Mastic - Multicolored	W Center	339	325 - Pine MS
325 - 5142 - 35277	5/22/2025	Carpet & Mastic - Multicolored	S Side W End @ Door	338	325 - Pine MS
325 - 5142 - 35278	5/22/2025	Carpet & Mastic - Multicolored	S Side E End @ Door	337	325 - Pine MS
325 - 5142 - 35279	5/22/2025	Baseboard & Mastic - 4" Black	E Side N End @ Locker	334	325 - Pine MS
325 - 5142 - 35280	5/22/2025	Baseboard & Mastic - 4" Black	@ F2	414	325 - Pine MS
325 - 5142 - 35281	5/22/2025	Baseboard & Mastic - 4" Black	N Center	F3A	325 - Pine MS

SENT BY: Brian Priest

DATE/TIME: 6-4-25 6:25 AM

RECEIVED BY: Duane L. Brown

DATE/TIME: 6-9-25 2:46 PM

RECEIVED BY:

DATE/TIME:

RECEIVED BY:

DATE/TIME:

Charge to ce

WCSD BULK SAMPLE CHAIN OF CUSTODY FORM

Requested By: John Nolan

Phone Number: 775-325-8491

Fax Number: 775-851-5662

Analysis Type: PLM, PCM, TEM

Analysis Turn Around Time: 2hr, Same Day, 1 Day, 2 Day, 3 Day, 5 Day

Instructions: Email results to the ESA Department, and produce a separate report for each facility. New prefix numbers on a sample identifies a new site. ACCT. #4991

<u>SAMPLE #</u>	<u>DATE</u>	<u>MAT. DESCRIPTION</u>	<u>LOCATION</u>	<u>ROOM</u>	<u>SITE</u>
325 - 5142 - 35282	5/22/2025	Baseboard & Mastic - 4" Black	217 Corner	414E	325 - Pine MS
325 - 5142 - 35283	5/22/2025	Baseboard & Mastic - 4" Black	Top of Stairs	417	325 - Pine MS
325 - 5142 - 35284	5/22/2025	Concrete	W Side Center	301	325 - Pine MS
325 - 5142 - 35285	5/22/2025	Concrete	SE Corner	F3A	325 - Pine MS
325 - 5142 - 35286	5/22/2025	Concrete	S Side Center	307	325 - Pine MS
325 - 5142 - 35287	5/22/2025	Concrete	N Center	340	325 - Pine MS
325 - 5142 - 35288	5/22/2025	Concrete	Center	340	325 - Pine MS
325 - 5142 - 35289	5/22/2025	VFT & Mastic - 24" Beige Specks	SW Corner	341	325 - Pine MS
325 - 5142 - 35290	5/22/2025	VFT & Mastic - 24" Beige Specks	S Center	335A	325 - Pine MS
325 - 5142 - 35291	5/22/2025	VFT & Mastic - 24" Beige Specks	S Side Center	342	325 - Pine MS
325 - 5142 - 35292	5/22/2025	Linoleum & Glue - White Streaks	W Center	343	325 - Pine MS
325 - 5142 - 35293	5/22/2025	Linoleum & Glue - White Streaks	N Side W End	343	325 - Pine MS

SENT BY: Brian Priest

DATE/TIME: 6-4-25 6:25pm

RECEIVED BY: [Signature]

DATE/TIME: 6.9.25 2:40pm

RECEIVED BY:

DATE/TIME:

RECEIVED BY:

DATE/TIME:

WCSD BULK SAMPLE CHAIN OF CUSTODY FORM

Requested By: John Nolan

Phone Number: 775-325-8491

Fax Number: 775-851-5662

Analysis Type: PLM, PCM, TEM

Analysis Turn Around Time: 2hr, Same Day, 1 Day, 2 Day, 3 Day, 5 Day

Instructions: Email results to the ESA Department, and produce a separate report for each facility. New prefix numbers on a sample identifies a new site. ACCT. #4991

<u>SAMPLE #</u>	<u>DATE</u>	<u>MAT. DESCRIPTION</u>	<u>LOCATION</u>	<u>ROOM</u>	<u>SITE</u>
325 - 5142 - 35294	5/22/2025	Linoleum & Glue - White Streaks	W Side N End	343	325 - Pine MS
325 - 5142 - 35295	5/22/2025	Restroom Sealant - White	Center @ Sink	327A	325 - Pine MS
325 - 5142 - 35296	5/22/2025	Restroom Sealant - White	N Side Center	409	325 - Pine MS
325 - 5142 - 35297	5/22/2025	Restroom Sealant - White	@ 218	413	325 - Pine MS
325 - 5142 - 35298	5/22/2025	Fiberglass Pipe Wrap - 4"	SE Corner	301	325 - Pine MS
325 - 5142 - 35299	5/22/2025	Fiberglass Pipe Wrap - 4"	E Side N End	301	325 - Pine MS
325 - 5142 - 35300	5/22/2025	Fiberglass Pipe Wrap - 4"	N Side Center	340	325 - Pine MS
325 - 5142 - 35301	5/22/2025	Fiberglass Pipe Wrap - 4"	N Side Center	340	325 - Pine MS
325 - 5142 - 35302	5/22/2025	Fiberglass Pipe Wrap - 4"	E Side Center	301	325 - Pine MS
325 - 5142 - 35303	5/22/2025	Fiberglass Pipe Wrap - 4"	E Side S End	301	325 - Pine MS
325 - 5142 - 35304	5/22/2025	Fiberglass Pipe Wrap - 4"	N Center	302	325 - Pine MS
325 - 5142 - 35305	5/22/2025	Fiberglass Pipe Wrap - 4"	E Side Center	301	325 - Pine MS

SENT BY: Brian Priest

DATE/TIME: 6-4-25 6:25 AM

RECEIVED BY: Diane Lockwood

DATE/TIME: 6-9-25 2:40 pm

RECEIVED BY: _____

DATE/TIME: _____

RECEIVED BY: _____

DATE/TIME: _____

WCSD BULK SAMPLE CHAIN OF CUSTODY FORM

Charge to CC

Requested By: John Nolan

Phone Number: 775-325-8491

Fax Number: 775-851-5662

Analysis Type: PLM, PCM, TEM

Analysis Turn Around Time: 2hr, Same Day, 1 Day, 2 Day, 3 Day, 5 Day

Instructions: Email results to the ESA Department, and produce a separate report for each facility. New prefix numbers on a sample identifies a new site. ACCT. #4991

<u>SAMPLE #</u>	<u>DATE</u>	<u>MAT. DESCRIPTION</u>	<u>LOCATION</u>	<u>ROOM</u>	<u>SITE</u>
325 - 5142 - 35306	5/22/2025	Fiberglass Pipe Wrap - 4"	N Center	302	325 - Pine MS
325 - 5142 - 35307	5/22/2025	Fiberglass Pipe Wrap - 4"	N Side W End	302	325 - Pine MS
325 - 5142 - 35308	5/22/2025	Fiberglass Pipe Wrap - 4"	N Side E End	328	325 - Pine MS
325 - 5142 - 35309	5/22/2025	Fiberglass Pipe Wrap - 4"	W Side S End	302	325 - Pine MS
325 - 5142 - 35310	5/22/2025	Fiberglass Pipe Wrap - 4"	N Side E End	328	325 - Pine MS
325 - 5142 - 35311	5/22/2025	Fiberglass Pipe Wrap - 4"	E Side S End	301	325 - Pine MS
325 - 5142 - 35312	5/22/2025	Fiberglass Pipe Wrap - 4"	N Side Center	303	325 - Pine MS
325 - 5142 - 35313	5/22/2025	Fiberglass Pipe Wrap - 4"	E Side N End	301	325 - Pine MS
325 - 5142 - 35314	5/22/2025	Fiberglass Pipe Wrap - 4"	E Side S End	303	325 - Pine MS
325 - 5142 - 35315	5/22/2025	Fiberglass Pipe Wrap - 4"	E Side S End	301	325 - Pine MS
325 - 5142 - 35316	5/22/2025	Canvas Tape & Mastic - White	NW Corner	340	325 - Pine MS
325 - 5142 - 35317	5/22/2025	Canvas Tape & Mastic - White	E Side N End	340	325 - Pine MS

SENT BY: Brian Priest

DATE/TIME: 6-4-25 6:25 AM

RECEIVED BY: Diane Goodwin

DATE/TIME: 6-9-25 2:46 pm

RECEIVED BY: _____

DATE/TIME: _____

RECEIVED BY: _____

DATE/TIME: _____

WCSD BULK SAMPLE CHAIN OF CUSTODY FORM

Charge to ce

Requested By: John Nolan

Phone Number: 775-325-8491

Fax Number: 775-851-5662

Analysis Type: PLM, PCM, TEM Analysis Turn Around Time: 2hr, Same Day, 1 Day, 2 Day, 3 Day, 5 Day

Instructions: Email results to the ESA Department, and produce a separate report for each facility. New prefix numbers on a sample identifies a new site. ACCT. #4991

<u>SAMPLE #</u>	<u>DATE</u>	<u>MAT. DESCRIPTION</u>	<u>LOCATION</u>	<u>ROOM</u>	<u>SITE</u>
325 - 5142 - 35318	5/22/2025	Canvas Tape & Mastic - White	N Side Center	340	325 - Pine MS
325 - 5142 - 35319	5/22/2025	Fireproofing - White	N Side E End	218	325 - Pine MS
325 - 5142 - 35320	5/22/2025	Fireproofing - White	S Side E End	417A	325 - Pine MS
325 - 5142 - 35321	5/22/2025	Fireproofing - White	W of Center	302	325 - Pine MS

SENT BY: Brian Priest

DATE/TIME: 6-4-25 6:25 AM

RECEIVED BY: Deane Lockman

DATE/TIME: 6-9-25 2:40 PM

RECEIVED BY: _____

DATE/TIME: _____

RECEIVED BY: _____

DATE/TIME: _____



Analysis Report

Schneider Laboratories Global, Inc

2512 W. Cary Street • Richmond, Virginia • 23220-5117
804-353-6778 • 800-785-LABS (5227) • Fax 804-359-1475

Customer: Washoe County School District (4991)
Address: 7495 S. Virginia Street
Reno, NV 89511

Order #: 627765

Attn:

Received 06/09/25
Analyzed 06/12/25
Reported 06/12/25

Project:

Location: 325 - Pine MS
Number:

PO Number: PO223225

Method: EPA 600/R-93/116 & 40 CFR App. E Sub. E Pt. 763

PLM Analysis

Sample ID	Collected	Cust. ID	Location	Asbestos Fibers	Other Materials
627765-001	05/22/25	325-5142-35322	Center Of Space		
Layer 1:	Fireproofing			No Asbestos Detected	30% CELLULOSE FIBER
	Off White, Powdery/Fibrous				20% MINERAL/GLASS WOOL
					40% NON FIBROUS MATERIAL
					10% VERMICULITE
627765-002	05/22/25	325-5142-35323	S Side E End		
Layer 1:	Fireproofing			No Asbestos Detected	30% CELLULOSE FIBER
	White, Powdery/Fibrous				20% MINERAL/GLASS WOOL
					40% NON FIBROUS MATERIAL
					10% VERMICULITE
627765-003	05/22/25	325-5142-35324	E Side Center		
Layer 1:	Fireproofing			No Asbestos Detected	30% CELLULOSE FIBER
	White, Powdery/Fibrous				20% MINERAL/GLASS WOOL
					40% NON FIBROUS MATERIAL
					10% VERMICULITE
627765-004	05/22/25	325-5142-35325	W Side N End		
Layer 1:	Fireproofing			No Asbestos Detected	30% CELLULOSE FIBER
	White, Powdery/Fibrous				20% MINERAL/GLASS WOOL
					40% NON FIBROUS MATERIAL
					10% VERMICULITE
627765-005	05/22/25	325-5142-35326	W Side N End		
Layer 1:	Fireproofing			No Asbestos Detected	30% CELLULOSE FIBER
	White, Powdery/Fibrous				20% MINERAL/GLASS WOOL
					40% NON FIBROUS MATERIAL
					10% VERMICULITE

Reporting Limit: 1% Gravimetrically Reduced Reporting Limit: 0.01% PLM analysis is based on Visual Estimation and NESHAP recommends that any friable sample with an asbestos content less than 10 percent be verified by Point Count or TEM Analysis. The EPA recommends that any attic loose fill vermiculite should be treated as asbestos containing material. This report must not be reproduced except in full with the approval of the laboratory. The test results apply to the sample as received.

Project:**Location:** 325 - Pine MS**Number:****PO Number:** PO223225**Method:** EPA 600/R-93/116 & 40 CFR App. E Sub. E Pt. 763**PLM Analysis**

Sample ID	Collected	Cust. ID	Location	Asbestos Fibers	Other Materials
627765-006	05/22/25	325-5142-35327	W Of Center		
Layer 1:	Fireproofing			No Asbestos Detected	30% CELLULOSE FIBER
	White, Powdery/Fibrous				20% MINERAL/GLASS WOOL
					40% NON FIBROUS MATERIAL
					10% VERMICULITE
627765-007	05/22/25	325-5142-35328	SW Corner		
Layer 1:	Duct Mastic			No Asbestos Detected	100% NON FIBROUS MATERIAL
	Dark Gray, Soft				
627765-008	05/22/25	325-5142-35329	SE Corner		
Layer 1:	Duct Mastic			No Asbestos Detected	100% NON FIBROUS MATERIAL
	Dark Gray, Soft				
627765-009	05/22/25	325-5142-35330	W Side N End		
Layer 1:	Duct Mastic			No Asbestos Detected	100% NON FIBROUS MATERIAL
	Dark Gray, Brittle				
627765-010	05/22/25	325-5142-35331	S Side Center		
Layer 1:	Sink Coating			5% CHRYSOTILE	95% NON FIBROUS MATERIAL
	Black, Bituminous/Granular				
627765-011	05/22/25	325-5142-35332	S Side Center		
Layer 1:	Sink Coating			5% CHRYSOTILE	95% NON FIBROUS MATERIAL
	Black, Bituminous/Granular				
627765-012	05/22/25	325-5142-35333	S Side E End		
Layer 1:	Sink Coating			5% CHRYSOTILE	95% NON FIBROUS MATERIAL
	Black, Bituminous/Granular				
627765-013	05/22/25	325-5142-35334	SE Corner		
Layer 1:	Sand Texture			No Asbestos Detected	100% NON FIBROUS MATERIAL
	Off White, Granular				
	No plaster found.				
627765-014	05/22/25	325-5142-35335	N Center		
Layer 1:	Sand Texture			No Asbestos Detected	100% NON FIBROUS MATERIAL
	Off White, Granular				
	No plaster found.				

Reporting Limit: 1% Gravimetrically Reduced Reporting Limit: 0.01% PLM analysis is based on Visual Estimation and NESHAP recommends that any friable sample with an asbestos content less than 10 percent be verified by Point Count or TEM Analysis. The EPA recommends that any attic loose fill vermiculite should be treated as asbestos containing material. This report must not be reproduced except in full with the approval of the laboratory. The test results apply to the sample as received.

Project:**Location:** 325 - Pine MS**Number:****PO Number:** PO223225**Method:** EPA 600/R-93/116 & 40 CFR App. E Sub. E Pt. 763**PLM Analysis**

Sample ID	Collected	Cust. ID	Location	Asbestos Fibers	Other Materials
627765-015	05/22/25	325-5142-35336	SE Corner		
Layer 1: Sand Texture Off White, Granular No plaster found.				No Asbestos Detected	100% NON FIBROUS MATERIAL
627765-016	05/22/25	325-5142-35337	NW Corner		
Layer 1: Plaster Off White, Granular				No Asbestos Detected	2% CELLULOSE FIBER 98% NON FIBROUS MATERIAL
Layer 2: Sand Texture Off White, Granular				No Asbestos Detected	100% NON FIBROUS MATERIAL
627765-017	05/22/25	325-5142-35338	S Side N End @ Door		
Layer 1: Plaster Off White, Granular				No Asbestos Detected	2% CELLULOSE FIBER 98% NON FIBROUS MATERIAL
Layer 2: Sand Texture Off White, Granular				No Asbestos Detected	100% NON FIBROUS MATERIAL
627765-018	05/22/25	325-5142-35339	SE Corner		
Layer 1: Sand Texture Off White, Granular No plaster found.				No Asbestos Detected	100% NON FIBROUS MATERIAL
627765-019	05/22/25	325-5142-35340	SE Corner		
Layer 1: Sand Texture Off White, Granular No plaster found.				No Asbestos Detected	100% NON FIBROUS MATERIAL
627765-020	05/22/25	325-5142-35341	@ Stairs by 417B		
Layer 1: Vinyl Floor Tile White/Blue, Organically Bound				No Asbestos Detected	2% CELLULOSE FIBER 98% NON FIBROUS MATERIAL
Layer 2: Mastic Off White, Soft				No Asbestos Detected	100% NON FIBROUS MATERIAL

Reporting Limit: 1% Gravimetrically Reduced Reporting Limit: 0.01% PLM analysis is based on Visual Estimation and NESHAP recommends that any friable sample with an asbestos content less than 10 percent be verified by Point Count or TEM Analysis. The EPA recommends that any attic loose fill vermiculite should be treated as asbestos containing material. This report must not be reproduced except in full with the approval of the laboratory. The test results apply to the sample as received.

Project:**Location:** 325 - Pine MS**Number:****PO Number:** PO223225**Method:** EPA 600/R-93/116 & 40 CFR App. E Sub. E Pt. 763**PLM Analysis**

Sample ID	Collected	Cust. ID	Location	Asbestos Fibers	Other Materials
627765-021	05/22/25	325-5142-35342	N Side Center		
Layer 1:	Vinyl Floor Tile			No Asbestos Detected	2% CELLULOSE FIBER
	White/Blue, Organically Bound				98% NON FIBROUS MATERIAL
Layer 2:	Mastic			No Asbestos Detected	100% NON FIBROUS MATERIAL
	Off White, Soft				
627765-022	05/22/25	325-5142-35343	@ 417 Stairs		
Layer 1:	Vinyl Floor Tile			No Asbestos Detected	2% CELLULOSE FIBER
	White/Blue, Organically Bound				98% NON FIBROUS MATERIAL
Layer 2:	Mastic			No Asbestos Detected	100% NON FIBROUS MATERIAL
	Off White, Soft				
627765-023	05/22/25	325-5142-35344	S Center		
Layer 1:	FRP			No Asbestos Detected	5% MINERAL/GLASS WOOL
	White, Powdery				95% NON FIBROUS MATERIAL
Layer 2:	Glue			No Asbestos Detected	100% NON FIBROUS MATERIAL
	Off White, Soft				
627765-024	05/22/25	325-5142-35345	E Center		
Layer 1:	FRP			No Asbestos Detected	5% MINERAL/GLASS WOOL
	White, Powdery				95% NON FIBROUS MATERIAL
Layer 2:	Glue			No Asbestos Detected	100% NON FIBROUS MATERIAL
	Off White, Soft				
627765-025	05/22/25	325-5142-35346	E Center		
Layer 1:	FRP			No Asbestos Detected	5% MINERAL/GLASS WOOL
	White, Powdery				95% NON FIBROUS MATERIAL
Layer 2:	Glue			No Asbestos Detected	100% NON FIBROUS MATERIAL
	Off White, Soft				

Reporting Limit: 1% Gravimetrically Reduced Reporting Limit: 0.01% PLM analysis is based on Visual Estimation and NESHAP recommends that any friable sample with an asbestos content less than 10 percent be verified by Point Count or TEM Analysis. The EPA recommends that any attic loose fill vermiculite should be treated as asbestos containing material. This report must not be reproduced except in full with the approval of the laboratory. The test results apply to the sample as received.

Project:**Location:** 325 - Pine MS**Number:****PO Number:** PO223225**Method:** EPA 600/R-93/116 & 40 CFR App. E Sub. E Pt. 763**PLM Analysis**

Sample ID	Collected	Cust. ID	Location	Asbestos Fibers	Other Materials
627765-026	05/22/25	325-5142-35347	W Side N End		
Layer 1:	Ceramic Tile			No Asbestos Detected	100% NON FIBROUS MATERIAL
	Red, Hard				
Layer 2:	Grout			No Asbestos Detected	2% CELLULOSE FIBER
	Gray, Granular				98% NON FIBROUS MATERIAL
627765-027	05/22/25	325-5142-35348	Center		
Layer 1:	Ceramic Tile			No Asbestos Detected	100% NON FIBROUS MATERIAL
	Red, Hard				
Layer 2:	Grout			No Asbestos Detected	2% CELLULOSE FIBER
	Gray, Granular				98% NON FIBROUS MATERIAL
627765-028	05/22/25	325-5142-35349	N Of Center		
Layer 1:	Ceramic Tile			No Asbestos Detected	100% NON FIBROUS MATERIAL
	Red, Hard				
Layer 2:	Grout			No Asbestos Detected	2% CELLULOSE FIBER
	Gray, Granular				98% NON FIBROUS MATERIAL
627765-029	05/22/25	325-5142-35350	N Side Center		
Layer 1:	Ceramic Tile			No Asbestos Detected	100% NON FIBROUS MATERIAL
	Light Brown, Hard				
Layer 2:	Grout			No Asbestos Detected	100% NON FIBROUS MATERIAL
	Gray, Granular				
627765-030	05/22/25	325-5142-35351	E Side Center		
Layer 1:	Ceramic Tile			No Asbestos Detected	100% NON FIBROUS MATERIAL
	Light Brown, Hard				
Layer 2:	Grout			No Asbestos Detected	2% CELLULOSE FIBER
	Gray, Granular				98% NON FIBROUS MATERIAL

Reporting Limit: 1% Gravimetrically Reduced Reporting Limit: 0.01% PLM analysis is based on Visual Estimation and NESHAP recommends that any friable sample with an asbestos content less than 10 percent be verified by Point Count or TEM Analysis. The EPA recommends that any attic loose fill vermiculite should be treated as asbestos containing material. This report must not be reproduced except in full with the approval of the laboratory. The test results apply to the sample as received.

Project:**Location:** 325 - Pine MS**Number:****PO Number:** PO223225**Method:** EPA 600/R-93/116 & 40 CFR App. E Sub. E Pt. 763**PLM Analysis**

Sample ID	Collected	Cust. ID	Location	Asbestos Fibers	Other Materials
627765-031	05/22/25	325-5142-35352	N Side W End		
Layer 1:	Ceramic Tile			No Asbestos Detected	100% NON FIBROUS MATERIAL
	Light Brown, Hard				
Layer 2:	Grout			No Asbestos Detected	2% CELLULOSE FIBER
	Gray, Granular				98% NON FIBROUS MATERIAL
627765-032	05/22/25	325-5142-35353	E Side S End		
Layer 1:	Ceramic Tile			No Asbestos Detected	100% NON FIBROUS MATERIAL
	Peach, Hard				
Layer 2:	Grout			No Asbestos Detected	2% CELLULOSE FIBER
	Gray, Granular				98% NON FIBROUS MATERIAL
627765-033	05/22/25	325-5142-35354	NE Corner		
Layer 1:	Ceramic Tile			No Asbestos Detected	100% NON FIBROUS MATERIAL
	Peach, Hard				
Layer 2:	Grout			No Asbestos Detected	2% CELLULOSE FIBER
	Gray, Granular				98% NON FIBROUS MATERIAL
627765-034	05/22/25	325-5142-35355	N Side E End		
Layer 1:	Ceramic Tile			No Asbestos Detected	100% NON FIBROUS MATERIAL
	Peach, Hard				
Layer 2:	Grout			No Asbestos Detected	2% CELLULOSE FIBER
	Gray, Granular				98% NON FIBROUS MATERIAL
627765-035	05/22/25	325-5142-35356	W Side N End		
Layer 1:	Ceramic Tile			No Asbestos Detected	100% NON FIBROUS MATERIAL
	Cream, Hard				
Layer 2:	Grout			No Asbestos Detected	2% CELLULOSE FIBER
	Gray, Granular				98% NON FIBROUS MATERIAL

Reporting Limit: 1% Gravimetrically Reduced Reporting Limit: 0.01% PLM analysis is based on Visual Estimation and NESHAP recommends that any friable sample with an asbestos content less than 10 percent be verified by Point Count or TEM Analysis. The EPA recommends that any attic loose fill vermiculite should be treated as asbestos containing material. This report must not be reproduced except in full with the approval of the laboratory. The test results apply to the sample as received.

Project:**Location:** 325 - Pine MS**Number:****PO Number:** PO223225**Method:** EPA 600/R-93/116 & 40 CFR App. E Sub. E Pt. 763**PLM Analysis**

Sample ID	Collected	Cust. ID	Location	Asbestos Fibers	Other Materials
627765-036	05/22/25	325-5142-35357	E Side N End		
Layer 1:	Ceramic Tile			No Asbestos Detected	100% NON FIBROUS MATERIAL
	Cream, Hard				
Layer 2:	Grout			No Asbestos Detected	2% CELLULOSE FIBER
	Gray, Granular				98% NON FIBROUS MATERIAL
627765-037	05/22/25	325-5142-35358	E Side Center		
Layer 1:	Ceramic Tile			No Asbestos Detected	100% NON FIBROUS MATERIAL
	Cream, Hard				
Layer 2:	Grout			No Asbestos Detected	2% CELLULOSE FIBER
	Gray, Granular				98% NON FIBROUS MATERIAL
627765-038	05/22/25	325-5142-35359	S Side W End		
Layer 1:	Ceramic Tile			No Asbestos Detected	100% NON FIBROUS MATERIAL
	Light Yellow, Hard				
Layer 2:	Grout			No Asbestos Detected	2% CELLULOSE FIBER
	Gray, Granular				98% NON FIBROUS MATERIAL
627765-039	05/22/25	325-5142-35360	W Center		
Layer 1:	Ceramic Tile			No Asbestos Detected	100% NON FIBROUS MATERIAL
	Light Yellow, Hard				
Layer 2:	Grout			No Asbestos Detected	2% CELLULOSE FIBER
	Gray, Granular				98% NON FIBROUS MATERIAL
627765-040	05/22/25	325-5142-35361	W Side N End		
Layer 1:	Ceramic Tile			No Asbestos Detected	100% NON FIBROUS MATERIAL
	Light Yellow, Hard				
Layer 2:	Grout			No Asbestos Detected	2% CELLULOSE FIBER
	Gray, Granular				98% NON FIBROUS MATERIAL

Reporting Limit: 1% Gravimetrically Reduced Reporting Limit: 0.01% PLM analysis is based on Visual Estimation and NESHAP recommends that any friable sample with an asbestos content less than 10 percent be verified by Point Count or TEM Analysis. The EPA recommends that any attic loose fill vermiculite should be treated as asbestos containing material. This report must not be reproduced except in full with the approval of the laboratory. The test results apply to the sample as received.

Project:**Location:** 325 - Pine MS**Number:****PO Number:** PO223225**Method:** EPA 600/R-93/116 & 40 CFR App. E Sub. E Pt. 763**PLM Analysis**

Sample ID	Collected	Cust. ID	Location	Asbestos Fibers	Other Materials
627765-041	05/22/25	325-5142-35362	W Side N End		
Layer 1:	Ceramic Tile			No Asbestos Detected	100% NON FIBROUS MATERIAL
	White, Hard				
Layer 2:	Grout			No Asbestos Detected	2% CELLULOSE FIBER
	Gray, Granular				98% NON FIBROUS MATERIAL
627765-042	05/22/25	325-5142-35363	W Side S End		
Layer 1:	Ceramic Tile			No Asbestos Detected	100% NON FIBROUS MATERIAL
	White, Hard				
Layer 2:	Grout			No Asbestos Detected	2% CELLULOSE FIBER
	Gray, Granular				98% NON FIBROUS MATERIAL
627765-043	05/22/25	325-5142-35364	S Side Center		
Layer 1:	Ceramic Tile			No Asbestos Detected	100% NON FIBROUS MATERIAL
	White, Hard				
Layer 2:	Grout			No Asbestos Detected	2% CELLULOSE FIBER
	Gray, Granular				98% NON FIBROUS MATERIAL
627765-044	05/22/25	325-5142-35365	E Center @ 304A		
Layer 1:	Quarry Tile			No Asbestos Detected	100% NON FIBROUS MATERIAL
	Red, Hard				
Layer 2:	Grout			No Asbestos Detected	2% CELLULOSE FIBER
	Gray, Granular				98% NON FIBROUS MATERIAL
627765-045	05/22/25	325-5142-35366	N Center		
Layer 1:	Quarry Tile			No Asbestos Detected	100% NON FIBROUS MATERIAL
	Red, Hard				
Layer 2:	Grout			No Asbestos Detected	2% CELLULOSE FIBER
	Gray, Granular				98% NON FIBROUS MATERIAL

Reporting Limit: 1% Gravimetrically Reduced Reporting Limit: 0.01% PLM analysis is based on Visual Estimation and NESHAP recommends that any friable sample with an asbestos content less than 10 percent be verified by Point Count or TEM Analysis. The EPA recommends that any attic loose fill vermiculite should be treated as asbestos containing material. This report must not be reproduced except in full with the approval of the laboratory. The test results apply to the sample as received.

Project:**Location:** 325 - Pine MS**Number:****PO Number:** PO223225**Method:** EPA 600/R-93/116 & 40 CFR App. E Sub. E Pt. 763**PLM Analysis**

Sample ID	Collected	Cust. ID	Location	Asbestos Fibers	Other Materials
627765-046	05/22/25	325-5142-35367	W Center		
Layer 1:	Quarry Tile			No Asbestos Detected	100% NON FIBROUS MATERIAL
	Red, Hard				
Layer 2:	Grout			No Asbestos Detected	2% CELLULOSE FIBER
	Gray, Granular				98% NON FIBROUS MATERIAL
627765-047	05/22/25	325-5142-35368	N Of Center		
Layer 1:	Pipe Gaskets			No Asbestos Detected	100% NON FIBROUS MATERIAL
	Red, Brittle				
627765-048	05/22/25	325-5142-35369	W Center		
Layer 1:	Pipe Gaskets			No Asbestos Detected	100% NON FIBROUS MATERIAL
	Red, Brittle				
627765-049	05/22/25	325-5142-35370	SE Corner		
Layer 1:	Pipe Gaskets			No Asbestos Detected	100% NON FIBROUS MATERIAL
	Red, Brittle				
627765-050	05/22/25	325-5142-35371	NW Corner		
Layer 1:	Hardpack Pipe Wrap			No Asbestos Detected	10% CELLULOSE FIBER
	Off White, Powdery/Granular				10% MINERAL/GLASS WOOL
					80% NON FIBROUS MATERIAL
Sample was inhomogenous, subsamples of each component were analyzed separately.					
627765-051	05/22/25	325-5142-35372	NW Corner		
Layer 1:	Hardpack Pipe Wrap			No Asbestos Detected	10% CELLULOSE FIBER
	Off White, Powdery/Granular				10% MINERAL/GLASS WOOL
					80% NON FIBROUS MATERIAL
Sample was inhomogenous, subsamples of each component were analyzed separately.					
627765-052	05/22/25	325-5142-35373	NW Corner		
Layer 1:	Hardpack Pipe Wrap			No Asbestos Detected	10% CELLULOSE FIBER
	Off White, Powdery/Granular				10% MINERAL/GLASS WOOL
					80% NON FIBROUS MATERIAL
Sample was inhomogenous, subsamples of each component were analyzed separately.					
627765-053	05/22/25	325-5142-35374	E Center		
Layer 1:	Penetration Mastic			No Asbestos Detected	10% CELLULOSE FIBER
	Red, Soft				90% NON FIBROUS MATERIAL

Reporting Limit: 1% Gravimetrically Reduced Reporting Limit: 0.01% PLM analysis is based on Visual Estimation and NESHAP recommends that any friable sample with an asbestos content less than 10 percent be verified by Point Count or TEM Analysis. The EPA recommends that any attic loose fill vermiculite should be treated as asbestos containing material. This report must not be reproduced except in full with the approval of the laboratory. The test results apply to the sample as received.

Project:**Location:** 325 - Pine MS**Number:****PO Number:** PO223225**Method:** EPA 600/R-93/116 & 40 CFR App. E Sub. E Pt. 763**PLM Analysis**

Sample ID	Collected	Cust. ID	Location	Asbestos Fibers	Other Materials
627765-054	05/22/25	325-5142-35375	W Side N End		
Layer 1:	Penetration Mastic			No Asbestos Detected	10% CELLULOSE FIBER
Red, Soft					90% NON FIBROUS MATERIAL
627765-055	05/22/25	325-5142-35376	NW Corner		
Layer 1:	Penetration Mastic			No Asbestos Detected	10% CELLULOSE FIBER
Red, Soft					90% NON FIBROUS MATERIAL
627765-056	05/22/25	325-5142-35377	S Side W Corner		
Layer 1:	Curtain			No Asbestos Detected	95% CELLULOSE FIBER
Black, Fibrous					5% NON FIBROUS MATERIAL
627765-057	05/22/25	325-5142-35378	S Side E Corner		
Layer 1:	Curtain			No Asbestos Detected	95% CELLULOSE FIBER
Black, Fibrous					5% NON FIBROUS MATERIAL
627765-058	05/22/25	325-5142-35379	N Side E Corner		
Layer 1:	Curtain			No Asbestos Detected	95% CELLULOSE FIBER
Black, Fibrous					5% NON FIBROUS MATERIAL
627765-059	05/22/25	325-5142-35380	S Side E Corner		
Layer 1:	Canvas Accordion Doors			No Asbestos Detected	70% CELLULOSE FIBER
Beige/Tan, Fibrous/Soft					30% NON FIBROUS MATERIAL
627765-060	05/22/25	325-5142-35381	N Side Center		
Layer 1:	Canvas Accordion Doors			No Asbestos Detected	70% CELLULOSE FIBER
Beige/Tan, Fibrous/Soft					30% NON FIBROUS MATERIAL
627765-061	05/22/25	325-5142-35382	N Side Center		
Layer 1:	Canvas Accordion Doors			No Asbestos Detected	70% CELLULOSE FIBER
Beige/Tan, Fibrous/Soft					30% NON FIBROUS MATERIAL
627765-062	05/22/25	325-5142-35383	N Side E End		
Layer 1:	Baseboard			No Asbestos Detected	100% NON FIBROUS MATERIAL
Black, Rubbery					
Layer 2:	Mastic			No Asbestos Detected	100% NON FIBROUS MATERIAL
Yellow, Soft					

Reporting Limit: 1% Gravimetrically Reduced Reporting Limit: 0.01% PLM analysis is based on Visual Estimation and NESHAP recommends that any friable sample with an asbestos content less than 10 percent be verified by Point Count or TEM Analysis. The EPA recommends that any attic loose fill vermiculite should be treated as asbestos containing material. This report must not be reproduced except in full with the approval of the laboratory. The test results apply to the sample as received.

Project:**Location:** 325 - Pine MS**Number:****PO Number:** PO223225**Method:** EPA 600/R-93/116 & 40 CFR App. E Sub. E Pt. 763**PLM Analysis**

Sample ID	Collected	Cust. ID	Location	Asbestos Fibers	Other Materials
627765-063	05/22/25	325-5142-35384	SE Corner		
Layer 1:	Baseboard			No Asbestos Detected	100% NON FIBROUS MATERIAL
	Black, Rubbery				
Layer 2:	Mastic			No Asbestos Detected	100% NON FIBROUS MATERIAL
	Yellow, Soft				
627765-064	05/22/25	325-5142-35385	SW Corner		
Layer 1:	Baseboard			No Asbestos Detected	100% NON FIBROUS MATERIAL
	Black, Rubbery				
Layer 2:	Mastic			No Asbestos Detected	100% NON FIBROUS MATERIAL
	Yellow, Soft				
627765-065	05/22/25	325-5142-35386	N Side E End		
Layer 1:	Acoustical Tile			No Asbestos Detected	30% CELLULOSE FIBER
	Gray, Fibrous				20% FOAMED GLASS
					40% MINERAL/GLASS WOOL
					10% NON FIBROUS MATERIAL
Layer 2:	Glue			No Asbestos Detected	100% NON FIBROUS MATERIAL
	Off White, Soft				
627765-066	05/22/25	325-5142-35387	N Side W End		
Layer 1:	Acoustical Tile			No Asbestos Detected	30% CELLULOSE FIBER
	Gray, Fibrous				20% FOAMED GLASS
					40% MINERAL/GLASS WOOL
					10% NON FIBROUS MATERIAL
Layer 2:	Glue			No Asbestos Detected	100% NON FIBROUS MATERIAL
	Off White, Soft				

EPA Regulatory Limit: 1%**Total layers analyzed on order: 100**Analyst **Eisen Zhao****627765-06/12/25 01:55 PM**Reviewed By: **Thoria Nadiem**
Microscopy Manager

Reporting Limit: 1% Gravimetrically Reduced Reporting Limit: 0.01% PLM analysis is based on Visual Estimation and NESHAP recommends that any friable sample with an asbestos content less than 10 percent be verified by Point Count or TEM Analysis. The EPA recommends that any attic loose fill vermiculite should be treated as asbestos containing material. This report must not be reproduced except in full with the approval of the laboratory. The test results apply to the sample as received.

WCSD BULK SAMPLE CHAIN OF CUSTODY FORM

Requested By: John Nolan

Phone Number: 775-325-8491

Fax Number: 775-851-5662

Analysis Type: PLM, PCM, TEM Analysis Turn Around Time: 2hr, Same Day, 1 Day, 2 Day, 3 Day, 5 Day

Instructions: Email results to the ESA Department, and produce a separate report for each facility. New prefix numbers on a sample identifies a new site. ACCT. #4991

<u>SAMPLE #</u>	<u>DATE</u>	<u>MAT. DESCRIPTION</u>	<u>LOCATION</u>	<u>ROOM</u>	<u>SITE</u>
325 - 5142 - 35322	5/22/2025	Fireproofing - White	Center of Space	310	325 - Pine MS
325 - 5142 - 35323	5/22/2025	Fireproofing - White	S Side E End	417A	325 - Pine MS
325 - 5142 - 35324	5/22/2025	Fireproofing - White	E Side Center	310	325 - Pine MS
325 - 5142 - 35325	5/22/2025	Fireproofing - White	W Side N End	217FB	325 - Pine MS
325 - 5142 - 35326	5/22/2025	Fireproofing - White	W Side N End	217FB	325 - Pine MS
325 - 5142 - 35327	5/22/2025	Fireproofing - White	W of Center	302	325 - Pine MS
325 - 5142 - 35328	5/22/2025	Duct Mastic - Dark Grey	SW Corner	301	325 - Pine MS
325 - 5142 - 35329	5/22/2025	Duct Mastic - Dark Grey	SE Corner	301	325 - Pine MS
325 - 5142 - 35330	5/22/2025	Duct Mastic - Dark Grey	W Side N End	301	325 - Pine MS
325 - 5142 - 35331	5/22/2025	Sink Coating - Black	S Side Center	330	325 - Pine MS
325 - 5142 - 35332	5/22/2025	Sink Coating - Black	S Side Center	330	325 - Pine MS
325 - 5142 - 35333	5/22/2025	Sink Coating - Black	S Side E End	330	325 - Pine MS

SENT BY: Brian Prigent

RECEIVED BY: Diane Jordan

RECEIVED BY: _____

RECEIVED BY: _____

DATE/TIME: 6-4-25 6:25 AM

DATE/TIME: 6-9-25 @ 2:38 PM

DATE/TIME: _____

DATE/TIME: _____

dgoodwin
U.S. Mail
6/9/2025 2:34:35 PM
N/A

V:\627\627765

627765

S 66

WCSD BULK SAMPLE CHAIN OF CUSTODY FORM

Charge to CC

Requested By: John Nolan

Phone Number: 775-325-8491

Fax Number: 775-851-5662

Analysis Type: PLM, PCM, TEM Analysis Turn Around Time: 2hr, Same Day, 1 Day, 2 Day, 3 Day, 5 Day

Instructions: Email results to the ESA Department, and produce a separate report for each facility. New prefix numbers on a sample identifies a new site. ACCT. #4991

<u>SAMPLE #</u>	<u>DATE</u>	<u>MAT. DESCRIPTION</u>	<u>LOCATION</u>	<u>ROOM</u>	<u>SITE</u>
325 - 5142 - 35334	5/22/2025	Plaster - Sand Texture	SE Corner	109	325 - Pine MS
325 - 5142 - 35335	5/22/2025	Plaster - Sand Texture	N Center	109	325 - Pine MS
325 - 5142 - 35336	5/22/2025	Plaster - Sand Texture	SE Corner	110	325 - Pine MS
325 - 5142 - 35337	5/22/2025	Plaster - Sand Texture	NW Corner	110	325 - Pine MS
325 - 5142 - 35338	5/22/2025	Plaster - Sand Texture	S Side N End @ Door	110	325 - Pine MS
325 - 5142 - 35339	5/22/2025	Plaster - Sand Texture	SE Corner	110	325 - Pine MS
325 - 5142 - 35340	5/22/2025	Plaster - Sand Texture	SE Corner	109	325 - Pine MS
325 - 5142 - 35341	5/22/2025	VFT & Mastic - 24" White/Blue Streaks	@ Stairs by 417B	414	325 - Pine MS
325 - 5142 - 35342	5/22/2025	VFT & Mastic - 24" White/Blue Streaks	N Side Center	310	325 - Pine MS
325 - 5142 - 35343	5/22/2025	VFT & Mastic - 24" White/Blue Streaks	@ 417 Stairs	414	325 - Pine MS
325 - 5142 - 35344	5/22/2025	FRP & Glue - Pebble	S Center	300	325 - Pine MS
325 - 5142 - 35345	5/22/2025	FRP & Glue - Pebble	E Center	300	325 - Pine MS

SENT BY: Brian P. Prigot

DATE/TIME: 6-4-25 6:25 AM

RECEIVED BY: Diane M. W. W.

DATE/TIME: 6-9-25 @ 2:38 PM

RECEIVED BY: _____

DATE/TIME: _____

RECEIVED BY: _____

DATE/TIME: _____

WCSD BULK SAMPLE CHAIN OF CUSTODY FORM

Charge to CC

Requested By: John Nolan

Phone Number: 775-325-8491

Fax Number: 775-851-5662

Analysis Type: PLM, PCM, TEM Analysis Turn Around Time: 2hr, Same Day, 1 Day, 2 Day, 3 Day, 5 Day

Instructions: Email results to the ESA Department, and produce a separate report for each facility. New prefix numbers on a sample identifies a new site. ACCT. #4991

<u>SAMPLE #</u>	<u>DATE</u>	<u>MAT. DESCRIPTION</u>	<u>LOCATION</u>	<u>ROOM</u>	<u>SITE</u>
325 - 5142 - 35346	5/22/2025	FRP & Glue - Pebble	E Center	307	325 - Pine MS
325 - 5142 - 35347	5/22/2025	Ceramic Tile & Grout - 2" Red	W Side N End	132	325 - Pine MS
325 - 5142 - 35348	5/22/2025	Ceramic Tile & Grout - 2" Red	Center	132	325 - Pine MS
325 - 5142 - 35349	5/22/2025	Ceramic Tile & Grout - 2" Red	N of Center	132	325 - Pine MS
325 - 5142 - 35350	5/22/2025	Ceramic Tile & Grout - 4" Light Brown	N Side Center	132	325 - Pine MS
325 - 5142 - 35351	5/22/2025	Ceramic Tile & Grout - 4" Light Brown	E Side Center	404	325 - Pine MS
325 - 5142 - 35352	5/22/2025	Ceramic Tile & Grout - 4" Light Brown	N Side W End	409	325 - Pine MS
325 - 5142 - 35353	5/22/2025	Ceramic Tile & Grout - 4" Peach	E Side S End	409	325 - Pine MS
325 - 5142 - 35354	5/22/2025	Ceramic Tile & Grout - 4" Peach	NE Corner	317	325 - Pine MS
325 - 5142 - 35355	5/22/2025	Ceramic Tile & Grout - 4" Peach	N Side E End	409	325 - Pine MS
325 - 5142 - 35356	5/22/2025	Ceramic Tile & Grout - 2" Cream	W Side N End	133	325 - Pine MS
325 - 5142 - 35357	5/22/2025	Ceramic Tile & Grout - 2" Cream	E Side N End	133	325 - Pine MS

SENT BY: Brian Priest

DATE/TIME: 6-4-25 6:25 AM

RECEIVED BY: Quame Johnson

DATE/TIME: 6-9-25 @ 2:38 PM

RECEIVED BY: _____

DATE/TIME: _____

RECEIVED BY: _____

DATE/TIME: _____

Charge to CC

WCSD BULK SAMPLE CHAIN OF CUSTODY FORM

Requested By: John Nolan

Phone Number: 775-325-8491

Fax Number: 775-851-5662

Analysis Type: PLM, PCM, TEM Analysis Turn Around Time: 2hr, Same Day, 1 Day, 2 Day, 3 Day, 5 Day

Instructions: Email results to the ESA Department, and produce a separate report for each facility. New prefix numbers on a sample identifies a new site. ACCT. #4991

<u>SAMPLE #</u>	<u>DATE</u>	<u>MAT. DESCRIPTION</u>	<u>LOCATION</u>	<u>ROOM</u>	<u>SITE</u>
325 - 5142 - 35358	5/22/2025	Ceramic Tile & Grout - 2" Cream	E Side Center	133	325 - Pine MS
325 - 5142 - 35359	5/22/2025	Ceramic Tile & Grout - 4" Light Yellow	S Side W End	325	325 - Pine MS
325 - 5142 - 35360	5/22/2025	Ceramic Tile & Grout - 4" Light Yellow	W Center	409A	325 - Pine MS
325 - 5142 - 35361	5/22/2025	Ceramic Tile & Grout - 4" Light Yellow	W Side N End	409A	325 - Pine MS
325 - 5142 - 35362	5/22/2025	Ceramic Tile & Grout - 4" White	W Side N End	133	325 - Pine MS
325 - 5142 - 35363	5/22/2025	Ceramic Tile & Grout - 4" White	W Side S End	409A	325 - Pine MS
325 - 5142 - 35364	5/22/2025	Ceramic Tile & Grout - 4" White	S Side Center	409A	325 - Pine MS
325 - 5142 - 35365	5/22/2025	Quarry Tile & Grout - 6" Red	E Center @ 304A	304	325 - Pine MS
325 - 5142 - 35366	5/22/2025	Quarry Tile & Grout - 6" Red	N Center	304	325 - Pine MS
325 - 5142 - 35367	5/22/2025	Quarry Tile & Grout - 6" Red	W Center	304	325 - Pine MS
325 - 5142 - 35368	5/22/2025	Pipe Gaskets	N of Center	301	325 - Pine MS
325 - 5142 - 35369	5/22/2025	Pipe Gaskets	W Center	301	325 - Pine MS

SENT BY: Brian Priest

DATE/TIME: 6-4-25 6:25 AM

RECEIVED BY: Diane Lockman

DATE/TIME: 6.9.25 @ 2:38pm

RECEIVED BY: _____

DATE/TIME: _____

RECEIVED BY: _____

DATE/TIME: _____

WCSD BULK SAMPLE CHAIN OF CUSTODY FORM

Requested By: John Nolan

Phone Number: 775-325-8491

Fax Number: 775-851-5662

Analysis Type: PLM, PCM, TEM

Analysis Turn Around Time: 2hr, Same Day, 1 Day, 2 Day, 3 Day, 5 Day

Instructions: Email results to the ESA Department, and produce a separate report for each facility. New prefix numbers on a sample identifies a new site. ACCT. #4991

<u>SAMPLE #</u>	<u>DATE</u>	<u>MAT. DESCRIPTION</u>	<u>LOCATION</u>	<u>ROOM</u>	<u>SITE</u>
325 - 5142 - 35370	5/22/2025	Pipe Gaskets	SE Corner	301	325 - Pine MS
325 - 5142 - 35371	5/22/2025	Hardpack Pipe Wrap	NW Corner	301	325 - Pine MS
325 - 5142 - 35372	5/22/2025	Hardpack Pipe Wrap	NW Corner	301	325 - Pine MS
325 - 5142 - 35373	5/22/2025	Hardpack Pipe Wrap	NW Corner	301	325 - Pine MS
325 - 5142 - 35374	5/22/2025	Penetration Mastic - Red	E Center	301	325 - Pine MS
325 - 5142 - 35375	5/22/2025	Penetration Mastic - Red	W Side N End	301	325 - Pine MS
325 - 5142 - 35376	5/22/2025	Penetration Mastic - Red	NW Corner	F3A	325 - Pine MS
325 - 5142 - 35377	5/22/2025	Curtains - Black	S Side W Corner	311	325 - Pine MS
325 - 5142 - 35378	5/22/2025	Curtains - Black	S Side E Corner	311	325 - Pine MS
325 - 5142 - 35379	5/22/2025	Curtains - Black	N Side E Corner	311	325 - Pine MS
325 - 5142 - 35380	5/22/2025	Canvas Accordion Doors	S Side E Corner	311	325 - Pine MS
325 - 5142 - 35381	5/22/2025	Canvas Accordion Doors	N Side Center	311	325 - Pine MS

SENT BY: Brian Priest

DATE/TIME: 6-4-25 6:25 AM

RECEIVED BY: Diane Lockwood

DATE/TIME: 6-9-25 2:38 PM

RECEIVED BY: _____

DATE/TIME: _____

RECEIVED BY: _____

DATE/TIME: _____

Charge to CE

WCSD BULK SAMPLE CHAIN OF CUSTODY FORM

Requested By: John Nolan

Phone Number: 775-325-8491

Fax Number: 775-851-5662

Analysis Type: PLM, PCM, TEM Analysis Turn Around Time: 2hr, Same Day, 1 Day, 2 Day, 3 Day, 5 Day

Instructions: Email results to the ESA Department, and produce a separate report for each facility. New prefix numbers on a sample identifies a new site. ACCT. #4991

<u>SAMPLE #</u>	<u>DATE</u>	<u>MAT. DESCRIPTION</u>	<u>LOCATION</u>	<u>ROOM</u>	<u>SITE</u>
325 - 5142 - 35382	5/22/2025	Canvas Accordion Doors	N Side Center	311	325 - Pine MS
325 - 5142 - 35383	5/22/2025	Baseboard & Mastic - 6" L- Shaped Black	N Side E End	313	325 - Pine MS
325 - 5142 - 35384	5/22/2025	Baseboard & Mastic - 6" L- Shaped Black	SE Corner	313	325 - Pine MS
325 - 5142 - 35385	5/22/2025	Baseboard & Mastic - 6" L- Shaped Black	SW Corner	313	325 - Pine MS
325 - 5142 - 35386	5/22/2025	ACT & Glue - 2'x4' Rough Texture	N Side E End	313	325 - Pine MS
325 - 5142 - 35387	5/22/2025	ACT & Glue - 2'x4' Rough Texture	N Side W End	313	325 - Pine MS

SENT BY: Brian Priest

DATE/TIME: 6-4-25 6:25AM

RECEIVED BY: Deane Lohman

DATE/TIME: 6.9.25 2:38pm

RECEIVED BY:

DATE/TIME:

RECEIVED BY:

DATE/TIME:



Analysis Report

Schneider Laboratories Global, Inc

2512 W. Cary Street • Richmond, Virginia • 23220-5117
804-353-6778 • 800-785-LABS (5227) • Fax 804-359-1475

Customer: Washoe County School District (4991)
Address: 7495 S. Virginia Street
Reno, NV 89511

Order #: 627766

Attn:

Received 06/09/25
Analyzed 06/12/25
Reported 06/12/25

Project:

Location: 325 - Pine MS
Number:

PO Number: PO223225

Method: EPA 600/R-93/116 & 40 CFR App. E Sub. E Pt. 763

PLM Analysis

Sample ID	Collected	Cust. ID	Location	Asbestos Fibers	Other Materials
627766-001	05/22/25	325-5142-35388	E Side Center		
Layer 1:	Acoustical Tile			No Asbestos Detected	65% CELLULOSE FIBER
	White, Fibrous				15% MINERAL/GLASS WOOL
					20% NON FIBROUS MATERIAL
Layer 2:	Glue			No Asbestos Detected	100% NON FIBROUS MATERIAL
	Brown, Brittle				
627766-002	05/22/25	325-5142-35389	N Side W Corner		
Layer 1:	Flooring			No Asbestos Detected	100% NON FIBROUS MATERIAL
	Tan, Rubbery				
Layer 2:	Glue			No Asbestos Detected	100% NON FIBROUS MATERIAL
	Tan, Soft				
627766-003	05/22/25	325-5142-35390	S Side Center		
Layer 1:	Flooring			No Asbestos Detected	100% NON FIBROUS MATERIAL
	Tan, Rubbery				
Layer 2:	Glue			No Asbestos Detected	100% NON FIBROUS MATERIAL
	Tan, Soft				
Layer 3:	Granular Material			No Asbestos Detected	100% NON FIBROUS MATERIAL
	White, Granular				

Reporting Limit: 1% Gravimetrically Reduced Reporting Limit: 0.01% PLM analysis is based on Visual Estimation and NESHAP recommends that any friable sample with an asbestos content less than 10 percent be verified by Point Count or TEM Analysis. The EPA recommends that any attic loose fill vermiculite should be treated as asbestos containing material. This report must not be reproduced except in full with the approval of the laboratory. The test results apply to the sample as received.

Project:**Location:** 325 - Pine MS**Number:****PO Number:** PO223225**Method:** EPA 600/R-93/116 & 40 CFR App. E Sub. E Pt. 763**PLM Analysis**

Sample ID	Collected	Cust. ID	Location	Asbestos Fibers	Other Materials
627766-004	05/22/25	325-5142-35391	NE Corner		
Layer 1:	Flooring			No Asbestos Detected	100% NON FIBROUS MATERIAL
	Tan, Rubbery				
Layer 2:	Glue			No Asbestos Detected	100% NON FIBROUS MATERIAL
	Tan, Soft				
627766-005	05/22/25	325-5142-35392	N Side E End		
Layer 1:	Acoustical Tile			No Asbestos Detected	65% CELLULOSE FIBER
	White, Fibrous				15% MINERAL/GLASS WOOL
					20% NON FIBROUS MATERIAL
Layer 2:	Glue			No Asbestos Detected	100% NON FIBROUS MATERIAL
	Brown, Brittle				
627766-006	05/22/25	325-5142-35393	SE Corner		
Layer 1:	Acoustical Tile			No Asbestos Detected	65% CELLULOSE FIBER
	White, Fibrous				15% MINERAL/GLASS WOOL
	No glue found.				20% NON FIBROUS MATERIAL
627766-007	05/22/25	325-5142-35394	E Side N End		
Layer 1:	Acoustical Tile			No Asbestos Detected	65% CELLULOSE FIBER
	White, Fibrous				15% MINERAL/GLASS WOOL
					20% NON FIBROUS MATERIAL
Layer 2:	Granular Material			4% CHRYSOTILE	96% NON FIBROUS MATERIAL
	Off White, Granular				
	No glue found.				
627766-008	05/22/25	325-5142-35395	S Side W Corner		
Layer 1:	Baseboard			No Asbestos Detected	100% NON FIBROUS MATERIAL
	Brown, Rubbery				
Layer 2:	Mastic			No Asbestos Detected	100% NON FIBROUS MATERIAL
	Off White, Soft				
627766-009	05/22/25	325-5142-35396	S Side Corner		
Layer 1:	Baseboard			No Asbestos Detected	100% NON FIBROUS MATERIAL
	Brown, Rubbery				
Layer 2:	Mastic			No Asbestos Detected	98% NON FIBROUS MATERIAL
	White, Soft				2% SYNTHETIC FIBER

Reporting Limit: 1% Gravimetrically Reduced Reporting Limit: 0.01% PLM analysis is based on Visual Estimation and NESHAP recommends that any friable sample with an asbestos content less than 10 percent be verified by Point Count or TEM Analysis. The EPA recommends that any attic loose fill vermiculite should be treated as asbestos containing material. This report must not be reproduced except in full with the approval of the laboratory. The test results apply to the sample as received.

Project:**Location:** 325 - Pine MS**Number:****PO Number:** PO223225**Method:** EPA 600/R-93/116 & 40 CFR App. E Sub. E Pt. 763**PLM Analysis**

Sample ID	Collected	Cust. ID	Location	Asbestos Fibers	Other Materials
627766-010	05/22/25	325-5142-35397	W Side Corner		
Layer 1:	Baseboard			No Asbestos Detected	100% NON FIBROUS MATERIAL
	Brown, Rubbery				
Layer 2:	Mastic			No Asbestos Detected	100% NON FIBROUS MATERIAL
	Off White, Soft				
627766-011	05/22/25	325-5142-35398	N Side Corner		
Layer 1:	Linoleum			No Asbestos Detected	15% CELLULOSE FIBER
	Gray, Org.Bound/Fibrous				10% MINERAL/GLASS WOOL
					75% NON FIBROUS MATERIAL
Sample was inhomogenous, subsamples of each component were analyzed separately.					
Layer 2:	Glue			No Asbestos Detected	100% NON FIBROUS MATERIAL
	Beige, Soft				
627766-012	05/22/25	325-5142-35399	E Side N Corner		
Layer 1:	Linoleum			No Asbestos Detected	15% CELLULOSE FIBER
	Gray, Org.Bound/Fibrous				10% MINERAL/GLASS WOOL
					75% NON FIBROUS MATERIAL
Sample was inhomogenous, subsamples of each component were analyzed separately.					
Layer 2:	Glue			No Asbestos Detected	100% NON FIBROUS MATERIAL
	Tan, Brittle				
Layer 3:	Granular Material			No Asbestos Detected	100% NON FIBROUS MATERIAL
	White, Granular				
627766-013	05/22/25	325-5142-35400	E Side N Center		
Layer 1:	Linoleum			No Asbestos Detected	15% CELLULOSE FIBER
	Gray, Org.Bound/Fibrous				10% MINERAL/GLASS WOOL
					75% NON FIBROUS MATERIAL
Sample was inhomogenous, subsamples of each component were analyzed separately.					
Layer 2:	Glue			No Asbestos Detected	100% NON FIBROUS MATERIAL
	Tan, Brittle				
Layer 3:	Granular Material			No Asbestos Detected	100% NON FIBROUS MATERIAL
	White, Granular				

Reporting Limit: 1% Gravimetrically Reduced Reporting Limit: 0.01% PLM analysis is based on Visual Estimation and NESHAP recommends that any friable sample with an asbestos content less than 10 percent be verified by Point Count or TEM Analysis. The EPA recommends that any attic loose fill vermiculite should be treated as asbestos containing material. This report must not be reproduced except in full with the approval of the laboratory. The test results apply to the sample as received.

Project:**Location:** 325 - Pine MS**Number:****PO Number:** PO223225**Method:** EPA 600/R-93/116 & 40 CFR App. E Sub. E Pt. 763**PLM Analysis**

Sample ID	Collected	Cust. ID	Location	Asbestos Fibers	Other Materials
627766-014	05/22/25	325-5142-35401	W Side Center		
Layer 1:	Fire Damper Insulation			No Asbestos Detected	90% MINERAL/GLASS WOOL
	Black, Fibrous				10% NON FIBROUS MATERIAL
627766-015	05/22/25	325-5142-35402	W Side Center		
Layer 1:	Fire Damper Insulation			No Asbestos Detected	90% MINERAL/GLASS WOOL
	Black, Fibrous				10% NON FIBROUS MATERIAL
627766-016	05/22/25	325-5142-35403	W Side Center		
Layer 1:	Fire Damper Insulation			No Asbestos Detected	90% MINERAL/GLASS WOOL
	Black, Fibrous				10% NON FIBROUS MATERIAL
627766-017	05/22/25	325-5142-35404	W Center		
Layer 1:	Kiln Brick			No Asbestos Detected	100% NON FIBROUS MATERIAL
	White, Granular				
627766-018	05/22/25	325-5142-35405	W Center		
Layer 1:	Kiln Brick			No Asbestos Detected	100% NON FIBROUS MATERIAL
	White, Granular				
627766-019	05/22/25	325-5142-35406	W Center		
Layer 1:	Kiln Brick			No Asbestos Detected	100% NON FIBROUS MATERIAL
	White, Granular				
627766-020	05/22/25	325-5142-35407	SE Corner		
Layer 1:	Drywall			No Asbestos Detected	4% CELLULOSE FIBER
	White, Powdery				2% MINERAL/GLASS WOOL
					94% NON FIBROUS MATERIAL
Layer 2:	Joint Compound			4% CHRYSOTILE	96% NON FIBROUS MATERIAL
	Off White, Granular				
Layer 3:	Texture			2% CHRYSOTILE	98% NON FIBROUS MATERIAL
	Off White, Granular				
	Mostly paint.				

Reporting Limit: 1% Gravimetrically Reduced Reporting Limit: 0.01% PLM analysis is based on Visual Estimation and NESHAP recommends that any friable sample with an asbestos content less than 10 percent be verified by Point Count or TEM Analysis. The EPA recommends that any attic loose fill vermiculite should be treated as asbestos containing material. This report must not be reproduced except in full with the approval of the laboratory. The test results apply to the sample as received.

Project:**Location:** 325 - Pine MS**Number:****PO Number:** PO223225**Method:** EPA 600/R-93/116 & 40 CFR App. E Sub. E Pt. 763**PLM Analysis**

Sample ID	Collected	Cust. ID	Location	Asbestos Fibers	Other Materials
627766-021	05/22/25	325-5142-35408	NW Corner		
Layer 1:	Drywall			No Asbestos Detected	4% MINERAL/GLASS WOOL
	White, Powdery				96% NON FIBROUS MATERIAL
Layer 2:	Joint Compound			4% CHRYSOTILE	96% NON FIBROUS MATERIAL
	Off White, Granular				
Layer 3:	Texture			No Asbestos Detected	100% NON FIBROUS MATERIAL
	White, Granular				
627766-022	05/22/25	325-5142-35409	NW Corner		
Layer 1:	Drywall			No Asbestos Detected	4% MINERAL/GLASS WOOL
	White, Powdery				96% NON FIBROUS MATERIAL
	No joint compound found.				
Layer 2:	Texture			No Asbestos Detected	100% NON FIBROUS MATERIAL
	White, Granular				
627766-023	05/22/25	325-5142-35410	Center Of Space		
Layer 1:	Vibration Dampener			No Asbestos Detected	45% CELLULOSE FIBER
	Off White, Fibrous				30% MINERAL/GLASS WOOL
					25% NON FIBROUS MATERIAL
627766-024	05/22/25	325-5142-35411	Center Of Space		
Layer 1:	Vibration Dampener			No Asbestos Detected	45% CELLULOSE FIBER
	Off White, Fibrous				30% MINERAL/GLASS WOOL
					25% NON FIBROUS MATERIAL
627766-025	05/22/25	325-5142-35412	W Side E End		
Layer 1:	Vibration Dampener			No Asbestos Detected	45% CELLULOSE FIBER
	Off White, Fibrous				30% MINERAL/GLASS WOOL
					25% NON FIBROUS MATERIAL
627766-026	05/22/25	325-5142-35413	S Side E End		
Layer 1:	Carpet			No Asbestos Detected	10% NON FIBROUS MATERIAL
	Brown, Fibrous				90% SYNTHETIC FIBER
Layer 2:	Mastic			No Asbestos Detected	100% NON FIBROUS MATERIAL
	White, Brittle				

Reporting Limit: 1% Gravimetrically Reduced Reporting Limit: 0.01% PLM analysis is based on Visual Estimation and NESHAP recommends that any friable sample with an asbestos content less than 10 percent be verified by Point Count or TEM Analysis. The EPA recommends that any attic loose fill vermiculite should be treated as asbestos containing material. This report must not be reproduced except in full with the approval of the laboratory. The test results apply to the sample as received.

Project:**Location:** 325 - Pine MS**Number:****PO Number:** PO223225**Method:** EPA 600/R-93/116 & 40 CFR App. E Sub. E Pt. 763**PLM Analysis**

Sample ID	Collected	Cust. ID	Location	Asbestos Fibers	Other Materials
627766-027	05/22/25	325-5142-35414	S Side W Corner		
Layer 1:	Carpet			No Asbestos Detected	10% NON FIBROUS MATERIAL
	Brown, Fibrous				90% SYNTHETIC FIBER
Layer 2:	Mastic			No Asbestos Detected	100% NON FIBROUS MATERIAL
	White, Brittle				
627766-028	05/22/25	325-5142-35415	S Side W Corner		
Layer 1:	Carpet			No Asbestos Detected	10% NON FIBROUS MATERIAL
	Brown, Fibrous				90% SYNTHETIC FIBER
Layer 2:	Mastic			No Asbestos Detected	100% NON FIBROUS MATERIAL
	White, Brittle				
627766-029	05/22/25	325-5142-35416	W Side		
Layer 1:	Chalk Board			No Asbestos Detected	100% NON FIBROUS MATERIAL
	Brown, Granular				
627766-030	05/22/25	325-5142-35417	W Side		
Layer 1:	Chalk Board			No Asbestos Detected	100% NON FIBROUS MATERIAL
	Brown, Granular				
627766-031	05/22/25	325-5142-35418	S Side E End		
Layer 1:	Chalk Board			No Asbestos Detected	100% NON FIBROUS MATERIAL
	Brown, Granular				
627766-032	05/22/25	325-5142-35419	N Center		
Layer 1:	Duct Insulation			No Asbestos Detected	90% MINERAL/GLASS WOOL
	Pink, Fibrous				10% NON FIBROUS MATERIAL
Layer 2:	Cover			No Asbestos Detected	60% CELLULOSE FIBER
	Brown/Silver, Soft/Fibrous				15% METAL FOIL
					10% MINERAL/GLASS WOOL
					15% NON FIBROUS MATERIAL

Reporting Limit: 1% Gravimetrically Reduced Reporting Limit: 0.01% PLM analysis is based on Visual Estimation and NESHAP recommends that any friable sample with an asbestos content less than 10 percent be verified by Point Count or TEM Analysis. The EPA recommends that any attic loose fill vermiculite should be treated as asbestos containing material. This report must not be reproduced except in full with the approval of the laboratory. The test results apply to the sample as received.

Project:**Location:** 325 - Pine MS**Number:****PO Number:** PO223225**Method:** EPA 600/R-93/116 & 40 CFR App. E Sub. E Pt. 763**PLM Analysis**

Sample ID	Collected	Cust. ID	Location	Asbestos Fibers	Other Materials
627766-033	05/22/25	325-5142-35420	W Side Center		
Layer 1:	Duct Insulation			No Asbestos Detected	90% MINERAL/GLASS WOOL
	Pink, Fibrous				10% NON FIBROUS MATERIAL
Layer 2:	Cover			No Asbestos Detected	60% CELLULOSE FIBER
	Brown/Silver, Fibrous/Soft				15% METAL FOIL
					10% MINERAL/GLASS WOOL
					15% NON FIBROUS MATERIAL
627766-034	05/22/25	325-5142-35421	W Side Center		
Layer 1:	Duct Insulation			No Asbestos Detected	90% MINERAL/GLASS WOOL
	Pink, Fibrous				10% NON FIBROUS MATERIAL
Layer 2:	Cover			No Asbestos Detected	60% CELLULOSE FIBER
	Brown/Silver, Fibrous/Soft				15% METAL FOIL
					10% MINERAL/GLASS WOOL
					15% NON FIBROUS MATERIAL
627766-035	05/22/25	325-5142-35422	NW Corner @ Stairs		
Layer 1:	Vinyl Floor Tile			No Asbestos Detected	100% NON FIBROUS MATERIAL
	White/Gray, Organically Bound				
Layer 2:	Mastic			No Asbestos Detected	100% NON FIBROUS MATERIAL
	Clear, Soft				
627766-036	05/22/25	325-5142-35423	NW Corner @ Stairs		
Layer 1:	Vinyl Floor Tile			No Asbestos Detected	100% NON FIBROUS MATERIAL
	White/Gray, Organically Bound				
Layer 2:	Mastic			No Asbestos Detected	100% NON FIBROUS MATERIAL
	Clear, Soft				
627766-037	05/22/25	325-5142-35424	404 Door		
Layer 1:	Vinyl Floor Tile			No Asbestos Detected	100% NON FIBROUS MATERIAL
	White/Gray, Organically Bound				
Layer 2:	Mastic			No Asbestos Detected	100% NON FIBROUS MATERIAL
	Clear, Soft				
Layer 3:	Rubbery Material			No Asbestos Detected	100% NON FIBROUS MATERIAL
	White, Rubbery				

Reporting Limit: 1% Gravimetrically Reduced Reporting Limit: 0.01% PLM analysis is based on Visual Estimation and NESHAP recommends that any friable sample with an asbestos content less than 10 percent be verified by Point Count or TEM Analysis. The EPA recommends that any attic loose fill vermiculite should be treated as asbestos containing material. This report must not be reproduced except in full with the approval of the laboratory. The test results apply to the sample as received.

Project:**Location:** 325 - Pine MS**Number:****PO Number:** PO223225**Method:** EPA 600/R-93/116 & 40 CFR App. E Sub. E Pt. 763**PLM Analysis**

Sample ID	Collected	Cust. ID	Location	Asbestos Fibers	Other Materials
627766-038	05/22/25	325-5142-35425	N Center		
Layer 1:	Vinyl Floor Tile White/Gray, Organically Bound			No Asbestos Detected	100% NON FIBROUS MATERIAL
Layer 2:	Mastic Clear, Soft			No Asbestos Detected	100% NON FIBROUS MATERIAL
627766-039	05/22/25	325-5142-35426	SE Corner @ Stairs		
Layer 1:	Vinyl Floor Tile White/Gray, Organically Bound			No Asbestos Detected	100% NON FIBROUS MATERIAL
Layer 2:	Mastic Clear, Soft			No Asbestos Detected	100% NON FIBROUS MATERIAL
627766-040	05/22/25	325-5142-35427	NW Corner		
Layer 1:	Carpet Multi-Colored, Fibrous			No Asbestos Detected	10% NON FIBROUS MATERIAL 90% SYNTHETIC FIBER
Layer 2:	Mastic Clear/Tan, Soft/Granular			No Asbestos Detected	2% CELLULOSE FIBER 98% NON FIBROUS MATERIAL
627766-041	05/22/25	325-5142-35428	E Center		
Layer 1:	Carpet Multi-Colored, Fibrous			No Asbestos Detected	10% NON FIBROUS MATERIAL 90% SYNTHETIC FIBER
Layer 2:	Mastic Clear/Tan, Soft/Granular			No Asbestos Detected	2% CELLULOSE FIBER 98% NON FIBROUS MATERIAL
627766-042	05/22/25	325-5142-35429	E Center		
Layer 1:	Carpet Multi-Colored, Fibrous			No Asbestos Detected	10% NON FIBROUS MATERIAL 90% SYNTHETIC FIBER
Layer 2:	Mastic Gray, Soft No tan mastic found.			No Asbestos Detected	5% CELLULOSE FIBER 95% NON FIBROUS MATERIAL

Reporting Limit: 1% Gravimetrically Reduced Reporting Limit: 0.01% PLM analysis is based on Visual Estimation and NESHAP recommends that any friable sample with an asbestos content less than 10 percent be verified by Point Count or TEM Analysis. The EPA recommends that any attic loose fill vermiculite should be treated as asbestos containing material. This report must not be reproduced except in full with the approval of the laboratory. The test results apply to the sample as received.

Project:**Location:** 325 - Pine MS**Number:****PO Number:** PO223225**Method:** EPA 600/R-93/116 & 40 CFR App. E Sub. E Pt. 763**PLM Analysis**

Sample ID	Collected	Cust. ID	Location	Asbestos Fibers	Other Materials
627766-043	05/22/25	325-5142-35430	SW Corner		
Layer 1:	Carpet			No Asbestos Detected	10% NON FIBROUS MATERIAL
	Multi-Colored, Fibrous				90% SYNTHETIC FIBER
Layer 2:	Mastic			No Asbestos Detected	2% CELLULOSE FIBER
	Clear/Tan, Soft/Granular				98% NON FIBROUS MATERIAL
627766-044	05/22/25	325-5142-35431	W Center		
Layer 1:	Carpet			No Asbestos Detected	10% NON FIBROUS MATERIAL
	Multi-Colored, Fibrous				90% SYNTHETIC FIBER
Layer 2:	Mastic			No Asbestos Detected	5% CELLULOSE FIBER
	Gray, Soft/Granular				95% NON FIBROUS MATERIAL
	No tan mastic found.				
627766-045	05/22/25	325-5142-35432	S Side E End		
Layer 1:	Stone Countertop			20% CHRYSOTILE	80% NON FIBROUS MATERIAL
	Black, Hard				
627766-046	05/22/25	325-5142-35433	SW Corner		
Layer 1:	Stone Countertop			20% CHRYSOTILE	80% NON FIBROUS MATERIAL
	Black, Hard				
627766-047	05/22/25	325-5142-35434	S Center		
Layer 1:	Stone Countertop			20% CHRYSOTILE	80% NON FIBROUS MATERIAL
	Black, Hard				
627766-048	05/22/25	325-5142-35435	S Center @ Door		
Layer 1:	Carpet			No Asbestos Detected	10% NON FIBROUS MATERIAL
	Blue, Fibrous				90% SYNTHETIC FIBER
Layer 2:	Mastic			No Asbestos Detected	100% NON FIBROUS MATERIAL
	Beige, Brittle				

Reporting Limit: 1% Gravimetrically Reduced Reporting Limit: 0.01% PLM analysis is based on Visual Estimation and NESHAP recommends that any friable sample with an asbestos content less than 10 percent be verified by Point Count or TEM Analysis. The EPA recommends that any attic loose fill vermiculite should be treated as asbestos containing material. This report must not be reproduced except in full with the approval of the laboratory. The test results apply to the sample as received.

Project:**Location:** 325 - Pine MS**Number:****PO Number:** PO223225**Method:** EPA 600/R-93/116 & 40 CFR App. E Sub. E Pt. 763**PLM Analysis**

Sample ID	Collected	Cust. ID	Location	Asbestos Fibers	Other Materials
627766-049	05/22/25	325-5142-35436	W Center		
Layer 1: Carpet Blue, Fibrous				No Asbestos Detected	10% NON FIBROUS MATERIAL 90% SYNTHETIC FIBER
Layer 2: Mastic Beige, Brittle				No Asbestos Detected	100% NON FIBROUS MATERIAL
627766-050	05/22/25	325-5142-35437	Center Of Space		
Layer 1: Carpet Blue, Fibrous				No Asbestos Detected	10% NON FIBROUS MATERIAL 90% SYNTHETIC FIBER
Layer 2: Mastic Beige, Brittle				No Asbestos Detected	100% NON FIBROUS MATERIAL
627766-051	05/22/25	325-5142-35438	Stairs		
Layer 1: Vinyl Stair Tread Blue, Rubbery No glue found.				No Asbestos Detected	100% NON FIBROUS MATERIAL
627766-052	05/22/25	325-5142-35439	Stairs		
Layer 1: Vinyl Stair Tread Blue, Rubbery No glue found.				No Asbestos Detected	100% NON FIBROUS MATERIAL
627766-053	05/22/25	325-5142-35440	N Side Stairs		
Layer 1: Vinyl Stair Tread Blue, Rubbery No glue found.				No Asbestos Detected	100% NON FIBROUS MATERIAL
627766-054	05/22/25	325-5142-35441	NE Corner @ Stairs		
Layer 1: Baseboard Gray, Rubbery No mastic found.				No Asbestos Detected	100% NON FIBROUS MATERIAL
627766-055	05/22/25	325-5142-35442	Stairs		
Layer 1: Baseboard Gray, Rubbery No mastic found.				No Asbestos Detected	100% NON FIBROUS MATERIAL

Reporting Limit: 1% Gravimetrically Reduced Reporting Limit: 0.01% PLM analysis is based on Visual Estimation and NESHAP recommends that any friable sample with an asbestos content less than 10 percent be verified by Point Count or TEM Analysis. The EPA recommends that any attic loose fill vermiculite should be treated as asbestos containing material. This report must not be reproduced except in full with the approval of the laboratory. The test results apply to the sample as received.

Project:**Location:** 325 - Pine MS**Number:****PO Number:** PO223225**Method:** EPA 600/R-93/116 & 40 CFR App. E Sub. E Pt. 763**PLM Analysis**

Sample ID	Collected	Cust. ID	Location	Asbestos Fibers	Other Materials
627766-056	05/22/25	325-5142-35443	Stairs		

Layer 1: Baseboard

No Asbestos Detected

100% NON FIBROUS MATERIAL

Gray, Rubbery

No mastic found.

EPA Regulatory Limit: 1%**Total layers analyzed on order: 96**

627766-06/12/25 05:36 PM



Analyst Michael Alers



Reviewed By: Thoria Nadiem

Microscopy Manager

Reporting Limit: 1% Gravimetrically Reduced Reporting Limit: 0.01% PLM analysis is based on Visual Estimation and NESHAP recommends that any friable sample with an asbestos content less than 10 percent be verified by Point Count or TEM Analysis. The EPA recommends that any attic loose fill vermiculite should be treated as asbestos containing material. This report must not be reproduced except in full with the approval of the laboratory. The test results apply to the sample as received.

WCSD BULK SAMPLE CHAIN OF CUSTODY FORM

Requested By: John Nolan

Phone Number: 775-325-8491

Fax Number: 775-851-5662

Analysis Type: PLM, PCM, TEM Analysis Turn Around Time: 2hr, Same Day, 1 Day, 2 Day, 3 Day, 5 Day

Instructions: Email results to the ESA Department, and produce a separate report for each facility. New prefix numbers on a sample identifies a new site. ACCT. #4991

<u>SAMPLE #</u>	<u>DATE</u>	<u>MAT. DESCRIPTION</u>	<u>LOCATION</u>	<u>ROOM</u>	<u>SITE</u>
325 - 5142 - 35388	5/22/2025	ACT & Glue - 2'x4' Rough Texture	E Side Center	313	325 - Pine MS
325 - 5142 - 35389	5/22/2025	Rubberized Flooring & Glue Tan	N Side W Corner	314	325 - Pine MS
325 - 5142 - 35390	5/22/2025	Rubberized Flooring & Glue Tan	S Side Center	314	325 - Pine MS
325 - 5142 - 35391	5/22/2025	Rubberized Flooring & Glue Tan	NE Corner	314	325 - Pine MS
325 - 5142 - 35392	5/22/2025	ACT & Glue - 2'x4' Pinhole Fissure	N Side E End	314	325 - Pine MS
325 - 5142 - 35393	5/22/2025	ACT & Glue - 2'x4' Pinhole Fissure	SE Corner	314	325 - Pine MS
325 - 5142 - 35394	5/22/2025	ACT & Glue - 2'x4' Pinhole Fissure	E Side N End	314	325 - Pine MS
325 - 5142 - 35395	5/22/2025	Baseboard & Mastic - 4" Brown	S Side W Corner	317	325 - Pine MS
325 - 5142 - 35396	5/22/2025	Baseboard & Mastic - 4" Brown	S Side Corner	317	325 - Pine MS
325 - 5142 - 35397	5/22/2025	Baseboard & Mastic - 4" Brown	W Side Corner	317	325 - Pine MS
325 - 5142 - 35398	5/22/2025	Linoleum & Glue - Grey Pebble	N Side Corner	326	325 - Pine MS
325 - 5142 - 35399	5/22/2025	Linoleum & Glue - Grey Pebble	E Side N Corner	319	325 - Pine MS

SENT BY: Brian Priest

RECEIVED BY: Diane Dodura

RECEIVED BY: _____

RECEIVED BY: _____

DATE/TIME: 6-4-25 6:35 AM

DATE/TIME: 6-9-25 2:43 PM

DATE/TIME: _____

DATE/TIME: _____

dgoodwin
U.S. Mail
6/9/2025 2:34:35 PM
N/A

627766

S 56

WCSD BULK SAMPLE CHAIN OF CUSTODY FORM

Charge to CC

Requested By: John Nolan

Phone Number: 775-325-8491

Fax Number: 775-851-5662

Analysis Type: PLM, PCM, TEM

Analysis Turn Around Time: 2hr, Same Day, 1 Day, 2 Day, 3 Day, 5 Day

Instructions: Email results to the ESA Department, and produce a separate report for each facility. New prefix numbers on a sample identifies a new site. ACCT. #4991

<u>SAMPLE #</u>	<u>DATE</u>	<u>MAT. DESCRIPTION</u>	<u>LOCATION</u>	<u>ROOM</u>	<u>SITE</u>
325 - 5142 - 35400	5/22/2025	Linoleum & Glue - Grey Pebble	E Side N Corner	319	325 - Pine MS
325 - 5142 - 35401	5/22/2025	Fire Damper Insulation - Black	W Side Center	111	325 - Pine MS
325 - 5142 - 35402	5/22/2025	Fire Damper Insulation - Black	W Side Center	111	325 - Pine MS
325 - 5142 - 35403	5/22/2025	Fire Damper Insulation - Black	W Side Center	111	325 - Pine MS
325 - 5142 - 35404	5/22/2025	Kiln Brick	W Center	111	325 - Pine MS
325 - 5142 - 35405	5/22/2025	Kiln Brick	W Center	111	325 - Pine MS
325 - 5142 - 35406	5/22/2025	Kiln Brick	W Center	111	325 - Pine MS
325 - 5142 - 35407	5/22/2025	Drywall - Skip Trowel Texture w/ TJ	SE Corner	310	325 - Pine MS
325 - 5142 - 35408	5/22/2025	Drywall - Skip Trowel Texture w/TJ	NW Corner	413	325 - Pine MS
325 - 5142 - 35409	5/22/2025	Drywall - Skip Trowel Texture w/TJ	NW Corner	310	325 - Pine MS
325 - 5142 - 35410	5/22/2025	Vibration Dampener	Center of Space	328	325 - Pine MS
325 - 5142 - 35411	5/22/2025	Vibration Dampener	Center of Space	328	325 - Pine MS

SENT BY: Brian Priest

DATE/TIME: 6-4-25 6:35 AM

RECEIVED BY: L. Deane

DATE/TIME: 6-9-25 2:45 PM

RECEIVED BY: _____

DATE/TIME: _____

RECEIVED BY: _____

DATE/TIME: _____

WCSD BULK SAMPLE CHAIN OF CUSTODY FORM

Requested By: John Nolan

Phone Number: 775-325-8491

Fax Number: 775-851-5662

Analysis Type: PLM, PCM, TEM Analysis Turn Around Time: 2hr, Same Day, 1 Day, 2 Day, 3 Day, 5 Day

Instructions: Email results to the ESA Department, and produce a separate report for each facility. New prefix numbers on a sample identifies a new site. ACCT. #4991

<u>SAMPLE #</u>	<u>DATE</u>	<u>MAT. DESCRIPTION</u>	<u>LOCATION</u>	<u>ROOM</u>	<u>SITE</u>
325 - 5142 - 35412	5/22/2025	Vibration Dampener	W Side E End	301	325 - Pine MS
325 - 5142 - 35413	5/22/2025	Carpet & Mastic - Brown Stripes	S Side E End	328A	325 - Pine MS
325 - 5142 - 35414	5/22/2025	Carpet & Mastic - Brown Stripes	S Side W Corner	328A	325 - Pine MS
325 - 5142 - 35415	5/22/2025	Carpet & Mastic - Brown Stripes	S Side W Corner	328A	325 - Pine MS
325 - 5142 - 35416	5/22/2025	Chalkboard - Brown	W Side	F1	325 - Pine MS
325 - 5142 - 35417	5/22/2025	Chalkboard - Brown	W Side	200	325 - Pine MS
325 - 5142 - 35418	5/22/2025	Chalkboard - Brown	S Side E End	108	325 - Pine MS
325 - 5142 - 35419	5/22/2025	Fiberglass Duct Insulation	N Center	404	325 - Pine MS
325 - 5142 - 35420	5/22/2025	Fiberglass Duct Insulation	W Side Center	111	325 - Pine MS
325 - 5142 - 35421	5/22/2025	Fiberglass Duct Insulation	W Side Center	111	325 - Pine MS
325 - 5142 - 35422	5/22/2025	VFT & Mastic - 24" White/Grey Streaks	NW Corner @ Stairs	413	325 - Pine MS
325 - 5142 - 35423	5/22/2025	VFT & Mastic - 24" White/Grey Streaks	NW Corner @ Stairs	413	325 - Pine MS

SENT BY: Brian Priest

DATE/TIME: 6-4-25 6:35 AM

RECEIVED BY: Diane Lockwood

DATE/TIME: 6-9-25 2:43 PM

RECEIVED BY: _____

DATE/TIME: _____

RECEIVED BY: _____

DATE/TIME: _____

Charge to CC

WCSD BULK SAMPLE CHAIN OF CUSTODY FORM

Requested By: John Nolan

Phone Number: 775-325-8491

Fax Number: 775-851-5662

Analysis Type: PLM, PCM, TEM Analysis Turn Around Time: 2hr, Same Day, 1 Day, 2 Day, 3 Day, 5 Day

Instructions: Email results to the ESA Department, and produce a separate report for each facility. New prefix numbers on a sample identifies a new site. ACCT. #4991

<u>SAMPLE #</u>	<u>DATE</u>	<u>MAT. DESCRIPTION</u>	<u>LOCATION</u>	<u>ROOM</u>	<u>SITE</u>
325 - 5142 - 35424	5/22/2025	VFT & Mastic - 24" White/Grey Streaks	404 Door	414	325 - Pine MS
325 - 5142 - 35425	5/22/2025	VFT & Mastic - 24" White/Grey Streaks	N Center	403	325 - Pine MS
325 - 5142 - 35426	5/22/2025	VFT & Mastic - 24" White/Grey Streaks	SE Corner @ Stairs	334	325 - Pine MS
325 - 5142 - 35427	5/22/2025	Carpet & Mastic - Blue Tan Multi	NW Corner	402	325 - Pine MS
325 - 5142 - 35428	5/22/2025	Carpet & Mastic - Blue Tan Multi	E Center	415	325 - Pine MS
325 - 5142 - 35429	5/22/2025	Carpet & Mastic - Blue Tan Multi	E Center	416	325 - Pine MS
325 - 5142 - 35430	5/22/2025	Carpet & Mastic - Blue Tan Multi	SW Corner	406	325 - Pine MS
325 - 5142 - 35431	5/22/2025	Carpet & Mastic - Blue Tan Multi	W Center	405	325 - Pine MS
325 - 5142 - 35432	5/22/2025	Stone Countertop - Black	S Side E End	201	325 - Pine MS
325 - 5142 - 35433	5/22/2025	Stone Countertop - Black	SW Corner	201	325 - Pine MS
325 - 5142 - 35434	5/22/2025	Stone Countertop - Black	S Center	201	325 - Pine MS
325 - 5142 - 35435	5/22/2025	Carpet & Mastic - Blue	S Center @ Door	F1	325 - Pine MS

SENT BY: Brian Priest

DATE/TIME: 6-4-25

6:35 AM

RECEIVED BY: Diane Larkin

DATE/TIME: 6.9.25

2:43 PM

RECEIVED BY: _____

DATE/TIME: _____

RECEIVED BY: _____

DATE/TIME: _____

WCSD BULK SAMPLE CHAIN OF CUSTODY FORM

Requested By: John Nolan

Phone Number: 775-325-8491

Fax Number: 775-851-5662

Analysis Type: PLM, PCM, TEM Analysis Turn Around Time: 2hr, Same Day, 1 Day, 2 Day, 3 Day, 5 Day

Instructions: Email results to the ESA Department, and produce a separate report for each facility. New prefix numbers on a sample identifies a new site. ACCT. #4991

<u>SAMPLE #</u>	<u>DATE</u>	<u>MAT. DESCRIPTION</u>	<u>LOCATION</u>	<u>ROOM</u>	<u>SITE</u>
325 - 5142 - 35436	5/22/2025	Carpet & Mastic - Blue	W Center	F1	325 - Pine MS
325 - 5142 - 35437	5/22/2025	Carpet & Mastic - Blue	Center of Space	F1	325 - Pine MS
325 - 5142 - 35438	5/22/2025	Vinyl Stair Tread & Glue - Blue	Stairs	417	325 - Pine MS
325 - 5142 - 35439	5/22/2025	Vinyl Stair Tread & Glue - Blue	Stairs	334	325 - Pine MS
325 - 5142 - 35440	5/22/2025	Vinyl Stair Tread & Glue - Blue	N Side Stairs	309	325 - Pine MS
325 - 5142 - 35441	5/22/2025	Baseboard & Mastic - 4" Grey	NE Corner @ Stairs	334	325 - Pine MS
325 - 5142 - 35442	5/22/2025	Baseboard & Mastic - 4" Grey	Stairs	309	325 - Pine MS
325 - 5142 - 35443	5/22/2025	Baseboard & Mastic - 4" Grey	Stairs	312	325 - Pine MS

SENT BY: Brian Priest

DATE/TIME: 6-4-25 6:35 AM

RECEIVED BY: Dane Solwin

DATE/TIME: 6.9.25 2:43pm

RECEIVED BY: _____

DATE/TIME: _____

RECEIVED BY: _____

DATE/TIME: _____



Analysis Report

Schneider Laboratories Global, Inc

2512 W. Cary Street • Richmond, Virginia • 23220-5117
804-353-6778 • 800-785-LABS (5227) • Fax 804-359-1475

Customer: Washoe County School District (4991)
Address: 7495 S. Virginia Street
Reno, NV 89511

Order #: 630390

Attn:

Received 06/20/25
Analyzed 06/25/25
Reported 06/25/25

Project:

Location: 325 - Pine MS
Number:

PO Number: PO223225

Method: EPA 600/R-93/116 & 40 CFR App. E Sub. E Pt. 763

PLM Analysis

Sample ID	Collected	Cust. ID	Location	Asbestos Fibers	Other Materials
630390-001	06/13/25	325-5164-35510	S Side Center		
Layer 1: Carpet Multi-Colored, Fibrous				No Asbestos Detected	10% NON FIBROUS MATERIAL 90% SYNTHETIC FIBER
Layer 2: Mastic Orange, Brittle				No Asbestos Detected	100% NON FIBROUS MATERIAL
630390-002	06/13/25	325-5164-35511	S Side Center		
Layer 1: Carpet Multi-Colored, Fibrous				No Asbestos Detected	10% NON FIBROUS MATERIAL 90% SYNTHETIC FIBER
Layer 2: Mastic Yellow, Brittle				No Asbestos Detected	100% NON FIBROUS MATERIAL
630390-003	06/13/25	325-5164-35512	SE Corner		
Layer 1: Carpet Orange, Fibrous				No Asbestos Detected	10% NON FIBROUS MATERIAL 90% SYNTHETIC FIBER
Layer 2: Mastic Yellow, Brittle				No Asbestos Detected	100% NON FIBROUS MATERIAL
630390-004	06/13/25	325-5164-35513	S Side E End @ Door		
Layer 1: Carpet Tan, Fibrous				No Asbestos Detected	10% NON FIBROUS MATERIAL 90% SYNTHETIC FIBER
Layer 2: Mastic Yellow, Brittle				No Asbestos Detected	100% NON FIBROUS MATERIAL

Reporting Limit: 1% Gravimetrically Reduced Reporting Limit: 0.01% PLM analysis is based on Visual Estimation and NESHAP recommends that any friable sample with an asbestos content less than 10 percent be verified by Point Count or TEM Analysis. The EPA recommends that any attic loose fill vermiculite should be treated as asbestos containing material. This report must not be reproduced except in full with the approval of the laboratory. The test results apply to the sample as received.

Project:**Location:** 325 - Pine MS**Number:****PO Number:** PO223225**Method:** EPA 600/R-93/116 & 40 CFR App. E Sub. E Pt. 763**PLM Analysis**

Sample ID	Collected	Cust. ID	Location	Asbestos Fibers	Other Materials
630390-005	06/13/25	325-5164-35514	S Center @ Door		
Layer 1: Carpet Tan, Fibrous				No Asbestos Detected	10% NON FIBROUS MATERIAL 90% SYNTHETIC FIBER
Layer 2: Mastic Yellow, Brittle				No Asbestos Detected	100% NON FIBROUS MATERIAL
630390-006	06/13/25	325-5164-35515	E Center @ Door		
Layer 1: Carpet Tan, Fibrous				No Asbestos Detected	10% NON FIBROUS MATERIAL 90% SYNTHETIC FIBER
Layer 2: Mastic Yellow, Brittle				No Asbestos Detected	100% NON FIBROUS MATERIAL
630390-007	06/13/25	325-5164-35516	S Side W End		
Layer 1: CMU&Grout Gray, Hard/Granular				No Asbestos Detected	100% NON FIBROUS MATERIAL
630390-008	06/13/25	325-5164-35517	N Side Center		
Layer 1: CMU&Grout Gray, Hard/Granular				No Asbestos Detected	100% NON FIBROUS MATERIAL
630390-009	06/13/25	325-5164-35518	Center Stair Rail		
Layer 1: CMU&Grout Gray, Hard/Granular				No Asbestos Detected	100% NON FIBROUS MATERIAL
630390-010	06/13/25	325-5164-35519	S Side Center		
Layer 1: Fiberglass Pipe Wrap Yellow, Fibrous				No Asbestos Detected	20% CELLULOSE FIBER 2% METAL FOIL 58% MINERAL/GLASS WOOL 20% NON FIBROUS MATERIAL
630390-011	06/13/25	325-5164-35520	W Side Center		
Layer 1: Fiberglass Pipe Wrap Yellow, Fibrous				No Asbestos Detected	10% METAL FOIL 80% MINERAL/GLASS WOOL 10% NON FIBROUS MATERIAL
630390-012	06/13/25	325-5164-35521	E Side S End		
Layer 1: Fiberglass Pipe Wrap Yellow, Fibrous				No Asbestos Detected	10% METAL FOIL 70% MINERAL/GLASS WOOL 20% NON FIBROUS MATERIAL

Reporting Limit: 1% Gravimetrically Reduced Reporting Limit: 0.01% PLM analysis is based on Visual Estimation and NESHAP recommends that any friable sample with an asbestos content less than 10 percent be verified by Point Count or TEM Analysis. The EPA recommends that any attic loose fill vermiculite should be treated as asbestos containing material. This report must not be reproduced except in full with the approval of the laboratory. The test results apply to the sample as received.

Project:**Location:** 325 - Pine MS**Number:****PO Number:** PO223225**Method:** EPA 600/R-93/116 & 40 CFR App. E Sub. E Pt. 763**PLM Analysis**

Sample ID	Collected	Cust. ID	Location	Asbestos Fibers	Other Materials
630390-013	06/13/25	325-5164-35522	SW Corner		
Layer 1:	Vinyl Floor Tile			No Asbestos Detected	100% NON FIBROUS MATERIAL
	Brown, Organically Bound				
Layer 2:	Mastic			No Asbestos Detected	100% NON FIBROUS MATERIAL
	Black, Bituminous				
630390-014	06/13/25	325-5164-35523	SW Corner		
Layer 1:	Vinyl Floor Tile			No Asbestos Detected	100% NON FIBROUS MATERIAL
	Brown, Organically Bound				
Layer 2:	Mastic			No Asbestos Detected	100% NON FIBROUS MATERIAL
	Black, Bituminous				
630390-015	06/13/25	325-5164-35524	N Side W End		
Layer 1:	Vinyl Floor Tile			No Asbestos Detected	100% NON FIBROUS MATERIAL
	Brown, Organically Bound				
630390-016	06/13/25	325-5164-35525	NE Corner		
Layer 1:	Vinyl Floor Tile			No Asbestos Detected	100% NON FIBROUS MATERIAL
	White, Organically Bound				
Layer 2:	Mastic			No Asbestos Detected	100% NON FIBROUS MATERIAL
	Yellow, Soft				
630390-017	06/13/25	325-5164-35526	NW Corner		
Layer 1:	Vinyl Floor Tile			No Asbestos Detected	100% NON FIBROUS MATERIAL
	White, Organically Bound				
Layer 2:	Mastic			No Asbestos Detected	100% NON FIBROUS MATERIAL
	Yellow, Soft				
630390-018	06/13/25	325-5164-35527	NW Corner		
Layer 1:	Vinyl Floor Tile			No Asbestos Detected	100% NON FIBROUS MATERIAL
	White, Organically Bound				
Layer 2:	Mastic			No Asbestos Detected	100% NON FIBROUS MATERIAL
	Yellow, Soft				

Reporting Limit: 1% Gravimetrically Reduced Reporting Limit: 0.01% PLM analysis is based on Visual Estimation and NESHAP recommends that any friable sample with an asbestos content less than 10 percent be verified by Point Count or TEM Analysis. The EPA recommends that any attic loose fill vermiculite should be treated as asbestos containing material. This report must not be reproduced except in full with the approval of the laboratory. The test results apply to the sample as received.

Project:**Location:** 325 - Pine MS**Number:****PO Number:** PO223225**Method:** EPA 600/R-93/116 & 40 CFR App. E Sub. E Pt. 763**PLM Analysis**

Sample ID	Collected	Cust. ID	Location	Asbestos Fibers	Other Materials
-----------	-----------	----------	----------	-----------------	-----------------

EPA Regulatory Limit: 1%

Total layers analyzed on order: 29

630390-06/25/25 02:47 PM



Analyst Leena Elshouia



Reviewed By: Thoria Nadiem

Microscopy Manager

Reporting Limit: 1% Gravimetrically Reduced Reporting Limit: 0.01% PLM analysis is based on Visual Estimation and NESHAP recommends that any friable sample with an asbestos content less than 10 percent be verified by Point Count or TEM Analysis. The EPA recommends that any attic loose fill vermiculite should be treated as asbestos containing material. This report must not be reproduced except in full with the approval of the laboratory. The test results apply to the sample as received.

Charge to C.C.

WCSD BULK SAMPLE CHAIN OF CUSTODY FORM

Requested By: John Nolan

Phone Number: 775-325-8491

Fax Number: 775-851-5662

Analysis Type: PLM, PCM, TEM

Analysis Turn Around Time: 2hr, Same Day, 1 Day, 2 Day, 3 Day, 5 Day

Instructions: Email results to the ESA Department, and produce a separate report for each facility. New prefix numbers on a sample identifies a new site. ACCT. #4991

SAMPLE #	DATE	MAT. DESCRIPTION	LOCATION	ROOM	SITE
325 - 5164 - 35510	6/13/2025	Carpet & Mastic - Orange Multi	S Side Center	52	325 - Pine MS
325 - 5164 - 35511	6/13/2025	Carpet & Mastic - Orange Multi	S Side Center	52	325 - Pine MS
325 - 5164 - 35512	6/13/2025	Carpet & Mastic - Orange Multi	SE Corner	52	325 - Pine MS
325 - 5164 - 35513	6/13/2025	Carpet & Mastic - Yellow	S Side E End @ Door	217B	325 - Pine MS
325 - 5164 - 35514	6/13/2025	Carpet & Mastic - Yellow	S Center @ Door	217C	325 - Pine MS
325 - 5164 - 35515	6/13/2025	Carpet & Mastic - Yellow	E Center @ Door	217F	325 - Pine MS
325 - 5164 - 35516	6/13/2025	CMU & Grout	S Side W End	523	325 - Pine MS
325 - 5164 - 35517	6/13/2025	CMU & Grout	N Side Center	513	325 - Pine MS
325 - 5164 - 35518	6/13/2025	CMU & Grout	Center Stair Rail	523	325 - Pine MS
325 - 5164 - 35519	6/13/2025	Fiberglass Pipe Wrap	S Side Center	523	325 - Pine MS
325 - 5164 - 35520	6/13/2025	Fiberglass Pipe Wrap	W side center	400	325 - Pine MS
325 - 5164 - 35521	6/13/2025	Fiberglass Pipe Wrap	E side S end	400	325 - Pine MS

SENT BY: Brian Priest

DATE/TIME: 6-23-25 7:33 AM

RECEIVED BY: [Signature]

DATE/TIME: 6/23/25 15:00

RECEIVED BY:

DATE/TIME:

RECEIVED BY:

DATE/TIME:

S 10

630390

V:16301630390

6/20/2025 3:08:02 PM

N/A

ajackson
U.S. Mail

Charge to C.C.

WCSD BULK SAMPLE CHAIN OF CUSTODY FORM

Requested By: John Nolan

Phone Number: 775-325-8491

Fax Number: 775-851-5662

Analysis Type: PLM, PCM, TEM

Analysis Turn Around Time: 2hr, Same Day, 1 Day, 2 Day, 3 Day, 5 Day

Instructions: Email results to the ESA Department, and produce a separate report for each facility. New prefix numbers on a sample identifies a new site. ACCT: #4991

<u>SAMPLE #</u>	<u>DATE</u>	<u>MAT. DESCRIPTION</u>	<u>LOCATION</u>	<u>ROOM</u>	<u>SITE</u>
325 - 5164 - 35522	6/13/2025	VFT & Mastic - 12" Brown Oatmeal	SW corner,	2nd Stair Hall 325 - Pine MS	
325 - 5164 - 35523	6/13/2025	VFT & Mastic - 12" Brown Oatmeal	SW corner,	2nd Stair Hall 325 - Pine MS	
325 - 5164 - 35524	6/13/2025	VFT & Mastic - 12" Brown Oatmeal	N side W end,	2nd Stair Hall 325 - Pine MS	
325 - 5164 - 35525	6/13/2025	VFT & Mastic - 12" White Oatmeal	NE corner,	229	325 - Pine MS
325 - 5164 - 35526	6/13/2025	VFT & Mastic - 12" White Oatmeal	NW corner,	229	325 - Pine MS
325 - 5164 - 35527	6/13/2025	VFT & Mastic - 12" White Oatmeal	NW corner,	231	325 - Pine MS

SENT BY: Brian Priest

DATE/TIME: 6-23-25 7:33 AM

RECEIVED BY: *[Signature]*

DATE/TIME: 6/20/25 6:00

RECEIVED BY: _____

DATE/TIME: _____

RECEIVED BY: _____

DATE/TIME: _____

Bulk Material Analysis Request Form

Forensic Analytical Consulting Services, Inc.

Reno
4600 Kietzke Lane Unit B118
Reno, NV 89502
(775) 993 - 7389

Date Submitted: 07/03/25
Contact: Daniel Prado
Collected By: Daniel Prado
Date(s) Collected: 07/03/25
Job ID: Washoe County School District
Job Site: Pine Middle School
Site Address: 4800 Neil Road, Reno, NV 89502

Analysis Requested: **PLM with Dispersion Staining**
Turn Around Time: **24 HR**
Laboratory: SGS Forensic Laboratories
Special Instructions: Email results to danny.prado@facs.com
Project ID / Job No: PJ86135
Bill to: Forensic Analytical Consulting Services, Inc.

Sample ID	Material Description / Location
PJ86135-33A	Carpet & Mastic - Light Blue 01 - First Floor, 20 - Space 110 Entry Hallway, N Side E End
PJ86135-33B	Carpet & Mastic - Light Blue 01 - First Floor, 20 - Space 110 Entry Hallway, At Door
PJ86135-33C	Carpet & Mastic - Light Blue 01 - First Floor, 20 - Space 110 Entry Hallway, S Side at Entrance
PJ86135-34A	Ceramic Tile & Grout - 2" Yellow/White 01 - First Floor, 51 - Space 325, S Side E End
PJ86135-34B	Ceramic Tile & Grout - 2" Yellow/White 01 - First Floor, 60 - Space 327, W Side Center
PJ86135-34C	Ceramic Tile & Grout - 2" Yellow/White 03 - Second Floor, 69 - Space 410A, At Door
PJ86135-35A	Ceramic Tile & Grout - 2" Pch/Brn/Lt Br 01 - First Floor, 28 - Space 331, NW Corner
PJ86135-35B	Ceramic Tile & Grout - 2" Pch/Brn/Lt Br 01 - First Floor, 46 - Space 317, SE Corner of Shower
PJ86135-35C	Ceramic Tile & Grout - 2" Pch/Brn/Lt Br 03 - Second Floor, 68 - Space 411, Center of Space
PJ86135-54A	Drywall - Skip Trowel Texture 01 - First Floor, 61 - Space ER, At Door
PJ86135-54B	Drywall - Skip Trowel Texture 03 - Second Floor, 20 - Space F2A, E Side S End
PJ86135-54C	Drywall - Skip Trowel Texture 01 - First Floor, 61 - Space ER, E Side S End

Submitted By: 

Date Submitted: 7/3/25

Submitted Via: Fedex

Received By: 

Date Received: 7/7/25

Received Via: FX 9:30 AM

Date Printed: 7/3/2025

Bulk Asbestos Analysis

(EPA Method 40CFR, Part 763, Appendix E to Subpart E and EPA 600/R-93-116, Visual Area Estimation)
 NVLAP Lab Code: 101459-0

Forensic Analytical Consulting Svcs
 Daniel Prado
 21228 Cabot Blvd.
 Hayward, CA 94545

Client ID: FACS00
Report Number: B373692
Date Received: 07/07/25
Date Analyzed: 07/08/25
Date Printed: 07/08/25
First Reported: 07/08/25

Job ID/Site: PJ86135; Washoe County School District - Capital Projects & Planning 4800 Neil Road Reno NV
Date(s) Collected: 07/03/2025

SGSFL Job ID: FACS00
Total Samples Submitted: 12
Total Samples Analyzed: 12

Sample ID	Lab Number	Asbestos Type	Percent in Layer	Asbestos Type	Percent in Layer	Asbestos Type	Percent in Layer
PJ86135-33A	12814725						
Layer: Grey Carpet			ND				
Layer: White Mastic			ND				
Total Percentage Values of Non-Asbestos Fibrous Components:							
Cellulose (Trace)		Synthetic (85 %)					
PJ86135-33B	12814726						
Layer: Grey Carpet			ND				
Layer: White Mastic			ND				
Total Percentage Values of Non-Asbestos Fibrous Components:							
Cellulose (Trace)		Synthetic (85 %)					
PJ86135-33C	12814727						
Layer: Grey Carpet			ND				
Layer: White Mastic			ND				
Total Percentage Values of Non-Asbestos Fibrous Components:							
Cellulose (Trace)		Synthetic (85 %)					
PJ86135-34A	12814728						
Layer: White Ceramic Tile			ND				
Layer: Off-White Grout			ND				
Total Percentage Values of Non-Asbestos Fibrous Components:							
Cellulose (Trace)							
PJ86135-34B	12814729						
Layer: White Ceramic Tile			ND				
Layer: Off-White Grout			ND				
Total Percentage Values of Non-Asbestos Fibrous Components:							
Cellulose (Trace)							
PJ86135-34C	12814730						
Layer: White Ceramic Tile			ND				
Layer: Off-White Grout			ND				
Total Percentage Values of Non-Asbestos Fibrous Components:							
Cellulose (Trace)							

Client Name: Forensic Analytical Consulting Svcs

Report Number: B373692

Date Printed: 07/08/25

Sample ID	Lab Number	Asbestos Type	Percent in Layer	Asbestos Type	Percent in Layer	Asbestos Type	Percent in Layer
PJ86135-35A	12814731						
Layer: Tan Ceramic Tile			ND				
Layer: Grey Grout			ND				
Total Percentage Values of Non-Asbestos Fibrous Components: Cellulose (Trace)							
PJ86135-35B	12814732						
Layer: Tan Ceramic Tile			ND				
Layer: Grey Grout			ND				
Total Percentage Values of Non-Asbestos Fibrous Components: Cellulose (Trace)							
PJ86135-35C	12814733						
Layer: Tan Ceramic Tile			ND				
Layer: Grey Grout			ND				
Total Percentage Values of Non-Asbestos Fibrous Components: Cellulose (Trace)							
PJ86135-54A	12814734						
Layer: White Drywall			ND				
Layer: Paint			ND				
Total Percentage Values of Non-Asbestos Fibrous Components: Cellulose (20 %)							
PJ86135-54B	12814735						
Layer: White Drywall			ND				
Layer: White Joint Compound			ND				
Layer: Drywall Tape			ND				
Layer: White Joint Compound			ND				
Layer: Paint			ND				
Total Percentage Values of Non-Asbestos Fibrous Components: Cellulose (20 %) Fibrous Glass (10 %)							
PJ86135-54C	12814736						
Layer: White Drywall			ND				
Layer: White Joint Compound			ND				
Layer: Drywall Tape			ND				
Layer: White Joint Compound			ND				
Layer: Paint			ND				
Total Percentage Values of Non-Asbestos Fibrous Components: Cellulose (20 %) Fibrous Glass (10 %)							

Client Name: Forensic Analytical Consulting Svcs

Report Number: B373692

Date Printed: 07/08/25

Sample ID	Lab Number	Asbestos Type	Percent in Layer	Asbestos Type	Percent in Layer	Asbestos Type	Percent in Layer
-----------	------------	------------------	---------------------	------------------	---------------------	------------------	---------------------

Maria E. Casper

Maria Casper, Laboratory Supervisor, Hayward Laboratory

Note: Limit of Quantification ('LOQ') = 1%. 'Trace' denotes the presence of asbestos below the LOQ. 'ND' = 'None Detected'.

Analytical results and reports are generated by SGS Forensic Laboratories (SGSFL) at the request of and for the exclusive use of the person or entity (client) named on such report. Results, reports or copies of same will not be released by SGSFL to any third party without prior written request from client. This report applies only to the sample(s) tested. Supporting laboratory documentation is available upon request. This report must not be reproduced except in full, unless approved by SGSFL. The client is solely responsible for the use and interpretation of test results and reports requested from SGSFL. This report must not be used by the client to claim product endorsement by NVLAP or any other agency of the U.S. Government. SGSFL is not able to assess the degree of hazard resulting from materials analyzed. SGS Forensic Laboratories reserves the right to dispose of all samples after a period of thirty (30) days, according to all state and federal guidelines, unless otherwise specified. All samples were received in acceptable condition unless otherwise noted.



Analysis Report

Schneider Laboratories Global, Inc

2512 W. Cary Street • Richmond, Virginia • 23220-5117
804-353-6778 • 800-785-LABS (5227) • Fax 804-359-1475

Customer: Washoe County School District (4991)
Address: 7495 S. Virginia Street
Reno, NV 89511

Order #: 623128

Attn:

Received 05/19/25
Analyzed 05/21/25
Reported 05/22/25

Project:

Location: 325-Pine MS
Number:

PO Number: PO223225

Method: EPA 600/R-93/116 & 40 CFR App. E Sub. E Pt. 763

PLM Analysis

Sample ID	Collected	Cust. ID	Location	Asbestos Fibers	Other Materials
623128-001	05/08/25	325-5128-35200	N Side E End		
Layer 1: Concrete Coating Gray, Hard/Granular				No Asbestos Detected	100% NON FIBROUS MATERIAL
623128-002	05/08/25	325-5128-35201	N Side Center		
Layer 1: Concrete Coating Gray, Hard/Granular				No Asbestos Detected	100% NON FIBROUS MATERIAL
623128-003	05/08/25	325-5128-35202	SW Corner		
Layer 1: Concrete Coating Gray, Hard/Granular				No Asbestos Detected	100% NON FIBROUS MATERIAL
623128-004	05/08/25	325-5128-35203	E Side Center		
Layer 1: Concrete Wall Gray, Hard				No Asbestos Detected	100% NON FIBROUS MATERIAL
623128-005	05/08/25	325-5128-35204	W Side Center		
Layer 1: Concrete Wall Gray, Hard				No Asbestos Detected	100% NON FIBROUS MATERIAL
623128-006	05/08/25	325-5128-35205	NE Corner		
Layer 1: Concrete Wall Gray, Hard				No Asbestos Detected	100% NON FIBROUS MATERIAL
623128-007	05/08/25	325-5128-35206	Parking Lot S Side E End		
Layer 1: Concrete Sidewalk Gray, Hard				No Asbestos Detected	100% NON FIBROUS MATERIAL

Reporting Limit: 1% Gravimetrically Reduced Reporting Limit: 0.01% PLM analysis is based on Visual Estimation and NESHAP recommends that any friable sample with an asbestos content less than 10 percent be verified by Point Count or TEM Analysis. The EPA recommends that any attic loose fill vermiculite should be treated as asbestos containing material. This report must not be reproduced except in full with the approval of the laboratory. The test results apply to the sample as received.

Project:**Location:** 325-Pine MS**Number:****PO Number:** PO223225**Method:** EPA 600/R-93/116 & 40 CFR App. E Sub. E Pt. 763**PLM Analysis**

Sample ID	Collected	Cust. ID	Location	Asbestos Fibers	Other Materials
623128-008	05/08/25	325-5128-35207	Parking Lot S Side Center		
Layer 1:	Concrete Curb			No Asbestos Detected	100% NON FIBROUS MATERIAL
	Gray, Hard				
623128-009	05/08/25	325-5128-35208	W Side S End		
Layer 1:	Concrete Wall			No Asbestos Detected	100% NON FIBROUS MATERIAL
	Gray, Hard				
623128-010	05/08/25	325-5128-35209	Center of Space		
Layer 1:	Concrete Pad			No Asbestos Detected	100% NON FIBROUS MATERIAL
	Gray, Hard				
623128-011	05/08/25	325-5128-35210	N Side W End		
Layer 1:	Concrete Wall Expansion Joint			No Asbestos Detected	100% NON FIBROUS MATERIAL
	Beige, Soft				
623128-012	05/08/25	325-5128-35211	W Side N End @ 110		
Layer 1:	Concrete Wall Expansion Joint			No Asbestos Detected	100% NON FIBROUS MATERIAL
	Beige, Soft				
623128-013	05/08/25	325-5128-35212	S Side Center		
Layer 1:	Concrete Wall Expansion Joint			No Asbestos Detected	100% NON FIBROUS MATERIAL
	Beige, Soft				
623128-014	05/08/25	325-5128-35213	Center of Space		
Layer 1:	CMU & Grount			No Asbestos Detected	100% NON FIBROUS MATERIAL
	Gray, Hard				
623128-015	05/08/25	325-5128-35214	Center of Space		
Layer 1:	CMU & Grount			No Asbestos Detected	100% NON FIBROUS MATERIAL
	Gray, Hard				
623128-016	05/08/25	325-5128-35215	W Side Center		
Layer 1:	CMU & Grount			No Asbestos Detected	100% NON FIBROUS MATERIAL
	Gray, Hard				
623128-017	05/08/25	325-5128-35216	N of Center		
Layer 1:	Fibrous Expansion Joint			No Asbestos Detected	80% CELLULOSE FIBER
	Brown, Fibrous				20% NON FIBROUS MATERIAL

Reporting Limit: 1% Gravimetrically Reduced Reporting Limit: 0.01% PLM analysis is based on Visual Estimation and NESHAP recommends that any friable sample with an asbestos content less than 10 percent be verified by Point Count or TEM Analysis. The EPA recommends that any attic loose fill vermiculite should be treated as asbestos containing material. This report must not be reproduced except in full with the approval of the laboratory. The test results apply to the sample as received.

Project:**Location:** 325-Pine MS**Number:****PO Number:** PO223225**Method:** EPA 600/R-93/116 & 40 CFR App. E Sub. E Pt. 763**PLM Analysis**

Sample ID	Collected	Cust. ID	Location	Asbestos Fibers	Other Materials
623128-018	05/08/25	325-5128-35217	N Side Center		
Layer 1:	Fibrous Expansion Joint			No Asbestos Detected	80% CELLULOSE FIBER
	Black, Fibrous				20% NON FIBROUS MATERIAL
623128-019	05/08/25	325-5128-35218	SW Corner		
Layer 1:	Fibrous Expansion Joint			No Asbestos Detected	80% CELLULOSE FIBER
	Brown, Fibrous				20% NON FIBROUS MATERIAL
623128-020	05/08/25	325-5128-35219	S Side E End		
Layer 1:	Window Frame Sealant			2% CHRYSOTILE	98% NON FIBROUS MATERIAL
	Beige, Soft				
Layer 2:	Soft Material			No Asbestos Detected	100% NON FIBROUS MATERIAL
	Green, Soft				
623128-021	05/08/25	325-5128-35220	S Side E End		
Layer 1:	Fibrous Expansion Joint			2% CHRYSOTILE	98% NON FIBROUS MATERIAL
	Beige, Soft				
Layer 2:	Soft Material			No Asbestos Detected	100% NON FIBROUS MATERIAL
	Green, Soft				
623128-022	05/08/25	325-5128-35221	W Side N End		
Layer 1:	Fibrous Expansion Joint			No Asbestos Detected	100% NON FIBROUS MATERIAL
	Clear, Soft				
	One Layer Found.				
623128-023	05/08/25	325-5128-35222	S Side Center		
Layer 1:	W Connex Sealant			No Asbestos Detected	100% NON FIBROUS MATERIAL
	Black, Brittle				
623128-024	05/08/25	325-5128-35223	S Side Center		
Layer 1:	W Connex Sealant			No Asbestos Detected	100% NON FIBROUS MATERIAL
	Black, Brittle				
623128-025	05/08/25	325-5128-35224	S Side Center		
Layer 1:	W Connex Sealant			No Asbestos Detected	100% NON FIBROUS MATERIAL
	Black, Brittle				

Reporting Limit: 1% Gravimetrically Reduced Reporting Limit: 0.01% PLM analysis is based on Visual Estimation and NESHAP recommends that any friable sample with an asbestos content less than 10 percent be verified by Point Count or TEM Analysis. The EPA recommends that any attic loose fill vermiculite should be treated as asbestos containing material. This report must not be reproduced except in full with the approval of the laboratory. The test results apply to the sample as received.

Project:**Location:** 325-Pine MS**Number:****PO Number:** PO223225**Method:** EPA 600/R-93/116 & 40 CFR App. E Sub. E Pt. 763**PLM Analysis**

Sample ID	Collected	Cust. ID	Location	Asbestos Fibers	Other Materials
623128-026	05/08/25	325-5128-35225	E Side Center		
Layer 1: SW Connex Sealant Brown, Soft				No Asbestos Detected	100% NON FIBROUS MATERIAL
623128-027	05/08/25	325-5128-35226	E Side Center		
Layer 1: SW Connex Sealant Brown, Soft				No Asbestos Detected	100% NON FIBROUS MATERIAL
623128-028	05/08/25	325-5128-35227	E Side Center		
Layer 1: SW Connex Sealant Brown, Soft				No Asbestos Detected	100% NON FIBROUS MATERIAL
623128-029	05/08/25	325-5128-35228	Center of Court		
Layer 1: Tunnis Court Coating Black, Bituminous/Soft				2% CHRYSOTILE	98% NON FIBROUS MATERIAL
623128-030	05/08/25	325-5128-35229	Center of Court		
Layer 1: Tunnis Court Coating Black, Bituminous/Soft				2% CHRYSOTILE	98% NON FIBROUS MATERIAL
623128-031	05/08/25	325-5128-35230	NW Corner		
Layer 1: Tunnis Court Coating Black, Bituminous/Soft				2% CHRYSOTILE	98% NON FIBROUS MATERIAL

EPA Regulatory Limit: 1%

Total layers analyzed on order: 33

623128-05/22/25 09:21 AM


Analyst Mohammed Hashim
Reviewed By: Thoria Nadiem
Microscopy Manager

Reporting Limit: 1% Gravimetrically Reduced Reporting Limit: 0.01% PLM analysis is based on Visual Estimation and NESHAP recommends that any friable sample with an asbestos content less than 10 percent be verified by Point Count or TEM Analysis. The EPA recommends that any attic loose fill vermiculite should be treated as asbestos containing material. This report must not be reproduced except in full with the approval of the laboratory. The test results apply to the sample as received.

Charge to c.c.

WCSD BULK SAMPLE CHAIN OF CUSTODY FORM

Requested By: John Nolan

Phone Number: 775-325-8491

Fax Number: 775-851-5662

Analysis Type: PLM, PCM, TEM

Analysis Turn Around Time: 2hr, Same Day, 1 Day, 2 Day, 3 Day, 5 Day

Instructions: Email results to the ESA Department, and produce a separate report for each facility. New prefix numbers on a sample identifies a new site. ACCT. #4991

<u>SAMPLE #</u>	<u>DATE</u>	<u>MAT. DESCRIPTION</u>	<u>LOCATION</u>	<u>ROOM</u>	<u>SITE</u>
325 - 5128 - 35200	5/8/2025	Concrete Coating	N Side E End	Main Ext	325 - Pine MS
325 - 5128 - 35201	5/8/2025	Concrete Coating	E Side Center	Main Ext	325 - Pine MS
325 - 5128 - 35202	5/8/2025	Concrete Coating	SW Corner	Main Ext	325 - Pine MS
325 - 5128 - 35203	5/8/2025	Concrete Wall	E Side Center	Main Ext	325 - Pine MS
325 - 5128 - 35204	5/8/2025	Concrete Wall	W Side Center	Main Ext	325 - Pine MS
325 - 5128 - 35205	5/8/2025	Concrete Wall	NE Corner	Main Ext	325 - Pine MS
325 - 5128 - 35206	5/8/2025	Concrete Sidewalk	Parking Lot S Side E End	N Park Lot	325 - Pine MS
325 - 5128 - 35207	5/8/2025	Concrete Curb	Parking Lot S of Center	N Park Lot	325 - Pine MS
325 - 5128 - 35208	5/8/2025	Concrete Wall	W Side S End	Main Ext	325 - Pine MS
325 - 5128 - 35209	5/8/2025	Concrete Pad	Center of Space	SE Lot	325 - Pine MS
325 - 5128 - 35210	5/8/2025	Concrete Wall Expansion Joint	N Side W End	346 Ext	325 - Pine MS
325 - 5128 - 35211	5/8/2025	Concrete Wall Expansion Joint	W Side N End @ 110	Main Ext	325 - Pine MS

SENT BY: Brian Priest

RECEIVED BY: ALANIS

RECEIVED BY: _____

RECEIVED BY: _____

DATE/TIME: 5-15-25 11:30 AM

DATE/TIME: 5/19/25 2:55 PM

DATE/TIME: _____

DATE/TIME: _____

S 31

623128

V:623128

ajackson 5/19/2025 2:54:34 PM
U.S. Mail N/A

WCSD BULK SAMPLE CHAIN OF CUSTODY FORM

Charge to C.C.

Requested By: John Nolan

Phone Number: 775-325-8491

Fax Number: 775-851-5662

Analysis Type: PLM, PCM, TEM

Analysis Turn Around Time: 2hr, Same Day, 1 Day, 2 Day, 3 Day, 5 Day

Instructions: Email results to the ESA Department, and produce a separate report for each facility. New prefix numbers on a sample identifies a new site. ACCT. #4991

<u>SAMPLE #</u>	<u>DATE</u>	<u>MAT. DESCRIPTION</u>	<u>LOCATION</u>	<u>ROOM</u>	<u>SITE</u>
325 - 5128 - 35212	5/8/2025	Concrete Wall Expansion Joint	S Side Center	Main Ext	325 - Pine MS
325 - 5128 - 35213	5/8/2025	CMU & Grout	Center of Space	SE Lot	325 - Pine MS
325 - 5128 - 35214	5/8/2025	CMU & Grout	Center of Space	SE Lot	325 - Pine MS
325 - 5128 - 35215	5/8/2025	CMU & Grout	W Side Center	SW Lot	325 - Pine MS
325 - 5128 - 35216	5/8/2025	Fibrous Expansion Joint	N of Center	N Park Lot	325 - Pine MS
325 - 5128 - 35217	5/8/2025	Fibrous Expansion Joint	N Side Center	Main Ext	325 - Pine MS
325 - 5128 - 35218	5/8/2025	Fibrous Expansion Joint	SW Corner	Main Ext	325 - Pine MS
325 - 5128 - 35219	5/8/2025	Window Frame Sealant	S Side E End	Main Ext	325 - Pine MS
325 - 5128 - 35220	5/8/2025	Window Frame Sealant	S Side E End	Main Ext	325 - Pine MS
325 - 5128 - 35221	5/8/2025	Window Frame Sealant	W Side N End	Main Ext	325 - Pine MS
325 - 5128 - 35222	5/8/2025	W Connex Sealant	S Side Center	SW Lot	325 - Pine MS
325 - 5128 - 35223	5/8/2025	W Connex Sealant	S Side Center	SW Lot	325 - Pine MS

SENT BY: Brian Priest

DATE/TIME: 5-15-25 11:30 AM

RECEIVED BY: ALAN J.

DATE/TIME: 5/19/25 2:55 PM

RECEIVED BY: _____

DATE/TIME: _____

RECEIVED BY: _____

DATE/TIME: _____

Charge to C.C.

WCSD BULK SAMPLE CHAIN OF CUSTODY FORM

Requested By: John Nolan

Phone Number: 775-325-8491

Fax Number: 775-851-5662

Analysis Type: PLM, PCM, TEM

Analysis Turn Around Time: 2hr, Same Day, 1 Day, 2 Day, 3 Day, 5 Day

Instructions: Email results to the ESA Department, and produce a separate report for each facility. New prefix numbers on a sample identifies a new site. ACCT. #4991

<u>SAMPLE #</u>	<u>DATE</u>	<u>MAT. DESCRIPTION</u>	<u>LOCATION</u>	<u>ROOM</u>	<u>SITE</u>
325 - 5128 - 35224	5/8/2025	W Connex Sealant	S Side Center	SW Lot	325 - Pine MS
325 - 5128 - 35225	5/8/2025	SW Connex Sealant	E Side Center	SW Lot	325 - Pine MS
325 - 5128 - 35226	5/8/2025	SW Connex Sealant	E Side Center	SW Lot	325 - Pine MS
325 - 5128 - 35227	5/8/2025	SW Connex Sealant	E Side Center	SW Lot	325 - Pine MS
325 - 5128 - 35228	5/8/2025	Tennis Court Coating	Center of Court	E Court	325 - Pine MS
325 - 5128 - 35229	5/8/2025	Tennis Court Coating	Center of Court	E Court	325 - Pine MS
325 - 5128 - 35230	5/8/2025	Tennis Court Coating	NW Corner	E Court	325 - Pine MS

SENT BY: Brian Priest

DATE/TIME: 5-15-25 11:30AM

RECEIVED BY: ALAN J.

DATE/TIME: 5/19/25 2:55 PM

RECEIVED BY: _____

DATE/TIME: _____

RECEIVED BY: _____

DATE/TIME: _____

Appendix B

Lead Paint Chip Summary, Sample Chain-of-Custody, Laboratory Results Report and XRF Report Form

Lead-Based Paints & Coatings

- 4" Beige Speckled Ceramic Tile
- 4" Pink Ceramic Tile
- 4" Tan Ceramic Tile
- 4" White Speckled Ceramic Tile
- White Paint on Metal Pipe
- Yellow Paint on Metal Connex

Lead-Containing Paints & Coatings

The following paints and coatings were found to be lead-containing by laboratory analysis:

- Black Paint on Metal Door Frame
- Blue Paint on Metal Door/Frame
- Blue Paint on Metal I-Beam/Overhang
- Brown Paint on Metal Door Frame
- Clear Varnish on Wood Door
- Grey Paint on Concrete Floor
- Grey Paint on Metal Door Frame
- Grey Paint on Metal Unit/Hatch
- Light Grey Paint on Metal Unit
- Pastel Yellow Paint on Metal Door Frame
- Pastel Yellow Paint on Wood Door
- Red Paint on Concrete Floor
- Red Paint on Wood Trim
- Silver Paint on Metal Valve
- Teal Paint on Metal Door/Frame
- Teal Paint on Metal Unit
- White Paint on Metal Door Frame
- White Paint on Metal I-Beam/Overhang
- White Paint on Metal T-Grid

Lead-Free Paints & Coatings

- Blue Paint on Asphalt Tennis Court
- Blue Paint on Concrete Bench/Planter
- Blue Paint on Metal Bench
- Burnt Orange Paint on Metal Tank
- Clear Varnish on Wood Floor
- Green Paint on Asphalt Tennis Court
- Green Paint on Metal Drinking Fountain
- Green/Blue Paint on Metal Unit
- Grey Paint on CMU Planter
- Grey Paint on Concrete Exterior Wall
- Grey Paint on Metal Electrical Box
- Grey/Blue Paint on Stucco Wall
- Red Paint on Asphalt Ground
- Red Paint on Concrete Curb
- Red Paint on Metal Bench
- Tan Paint on Metal Window/Door Frame
- White Paint on Asphalt Ground
- White Paint on FCP Ceiling
- White Paint on Wood Door/Frame
- Yellow Paint on Asphalt Ground

All other paints and coatings were found to be lead-containing by XRF analysis or are located on asbestos-containing materials.

Lead Paint Chip Summary (Lab Report # 621565) WCSD – Pine Middle School – Pre-Demolition Survey Survey Date: May 1st, 2025					
Sample Number	Component Location	Component	Color	Substrate	Analytical Results (mg/kg)
15738	Ext. Front Lot - N Side Center	Parking Lot	Yellow	Asphalt	<9.04
15739	Ext. Front Lot - N Side Center	Parking Lot	Yellow	Asphalt	<10.3
15740	Ext. Basketball Court - NE Corner	Basketball Court	Yellow	Asphalt	<9.12
15741	Ext. W Lot - N Side E End	Parking Lot	Red	Asphalt	<10.2
15742	Ext. W Lot - S Side E End	Parking Lot	Red	Asphalt	<10.0
15743	Ext. W Lot - E Side Center	Parking Lot	Red	Asphalt	<10.3
15744	Ext. W Lot - Center of Lot	Parking Lot	White	Asphalt	<10.3
15745	Ext. Front Lot - N Side Center	Parking Lot	White	Asphalt	<10.1
15746	Ext. Front Lot - NW Corner	Parking Lot	White	Asphalt	<9.29
15747	Ext. E Tennis Court - E of Center	Tennis Court	Blue	Asphalt	<9.43
15748	Ext. E Tennis Court - S of Center	Tennis Court	Blue	Asphalt	<10.2
15749	Ext. E Tennis Court - E of Center	Tennis Court	Blue	Asphalt	<9.48
15750	Ext. E Tennis Court - NW Corner	Tennis Court	Green	Asphalt	<9.51
15751	Ext. W Tennis Court - N Side Center	Tennis Court	Green	Asphalt	<9.88
15752	Ext. E Tennis Court - SW Corner	Tennis Court	Green	Asphalt	<10.1
15753	Ext. - N Side W End	Wall	Grey	Concrete	<9.81
15754	Ext. - N Side E End	Wall	Grey	Concrete	<10.2
15755	Ext. - W Side Center	Wall	Grey	Concrete	<9.88
15756	Ext. Front Lot - NE Corner	Curb	Red	Concrete	<10.2
15757	Ext. Front Lot - NW Corner	Curb	Red	Concrete	<8.96
15758	Ext. Front Lot - N Side Center	Curb	Red	Concrete	<9.88
15759	Ext. SE Courtyard - S Side E End	Bench	Blue	Concrete	<9.31
15760	Ext. SE Courtyard - S Side E End	Planter	Blue	Concrete	<9.69
15761	Ext. SE Courtyard - S Side E End	Bench	Blue	Concrete	<9.63

Lead Paint Chip Summary (Lab Report # 621565) WCSD – Pine Middle School – Pre-Demolition Survey Survey Date: May 1st, 2025					
Sample Number	Component Location	Component	Color	Substrate	Analytical Results (mg/kg)
15762	Ext. SE Courtyard - Center of Space	Planter	Grey	CMU	<9.51
15763	Ext. SE Courtyard - S of Space	Planter	Grey	CMU	<9.20
15764	Ext. SE Courtyard - SE Corner	Planter	Grey	CMU	<9.37
15765	Ext. - S Side W End	Drinking Foutain	Green	Metal	<10.1
15766	Ext. - S Side W End	Drinking Foutain	Green	Metal	<9.75
15767	Ext. - S Side W End	Drinking Foutain	Green	Metal	<9.94
15768	Ext. - NE Corner @ Door	Panel	Blue	Metal	13.1
15769	Ext. - W Side N End	Door Frame	Blue	Metal	<9.94
15770	Ext. SE Courtyard - N Side W End @ Damage	Door	Blue	Metal	<9.88
15771	Ext. - E of Entrance	Bench	Red	Metal	<8.96
15772	Ext. - E of Entrance	Bench	Red	Metal	<10.2
15773	Ext. - E of Entrance	Bench	Red	Metal	<9.34
15774	Ext. - W of Entrance	Bench	Blue	Metal	<9.31
15775	Ext. - E of Entrance	Bench	Blue	Metal	<9.20
15776	Ext. - E of Entrance	Bench	Blue	Metal	<10.1



Analysis Report

Schneider Laboratories Global, Inc

2512 W. Cary Street • Richmond, Virginia • 23220-5117
804-353-6778 • 800-785-LABS (5227) • Fax 804-359-1475

Customer: Washoe County School District (4991)
Address: 7495 S. Virginia Street
Reno, NV 89511

Order #: 621565

Matrix Paint
Received 05/10/25
Reported 05/13/25

Attn:

Project:

Location: 325 - Pine MS

Number:

PO Number: PO224939

Sample ID	Cust. Sample ID	Location	Result	RL*	Units	Analysis Date	Analyst
Parameter		Method					
621565-001	325PB-5121-15738	Fr Prkng Lot N Side Ctr					
Metals Analysis							
Lead		EPA 6010D / 3050B	<9.04	9.04	mg/kg	05/12/25	DM
621565-002	325PB-5121-15739	Fr Prkng Lot N Side Ctr					
Metals Analysis							
Lead		EPA 6010D / 3050B	<10.3	10.3	mg/kg	05/12/25	DM
621565-003	325PB-5121-15740	BB Court NE Cnr					
Metals Analysis							
Lead		EPA 6010D / 3050B	<9.12	9.12	mg/kg	05/12/25	DM
621565-004	325PB-5121-15741	W Prkng Lot N Side E End					
Metals Analysis							
Lead		EPA 6010D / 3050B	<10.2	10.1	mg/kg	05/12/25	DM
621565-005	325PB-5121-15742	W Prkng Lot S Side E End					
Metals Analysis							
Lead		EPA 6010D / 3050B	<10.0	10.0	mg/kg	05/12/25	DM
621565-006	325PB-5121-15743	W Prkng Lot E Side Ctr					
Metals Analysis							
Lead		EPA 6010D / 3050B	<10.3	10.3	mg/kg	05/12/25	DM
621565-007	325PB-5121-15744	W Prkng Lot Ctr of Lot					
Metals Analysis							
Lead		EPA 6010D / 3050B	<10.3	10.3	mg/kg	05/12/25	DM
621565-008	325PB-5121-15745	W Prkng Lot N Side Ctr					
Metals Analysis							
Lead		EPA 6010D / 3050B	<10.1	10.0	mg/kg	05/12/25	DM
621565-009	325PB-5121-15746	W Prkng Lot NW Cnr					
Metals Analysis							
Lead		EPA 6010D / 3050B	<9.29	9.28	mg/kg	05/12/25	DM
621565-010	325PB-5121-15747	Tennis Court E of Cnr					
Metals Analysis							
Lead		EPA 6010D / 3050B	<9.43	9.42	mg/kg	05/12/25	DM

All internal QC parameters were met. Unusual sample conditions, if any, are described. Surrogate Spike results designated with "D" indicate that the analyte was diluted out. "MI" indicates matrix interference. Concentration and *Reporting Limit (RL) based on areas provided by client. Values are reported to three significant figures. Solid PPM = mg/kg | PPB = µg/kg and Water PPM = mg/L | PPB = µg/L. The test results apply to the sample as received.



Analysis Report

Schneider Laboratories Global, Inc

2512 W. Cary Street • Richmond, Virginia • 23220-5117
804-353-6778 • 800-785-LABS (5227) • Fax 804-359-1475

Customer: Washoe County School District (4991)
Address: 7495 S. Virginia Street
Reno, NV 89511

Order #: 621565

Matrix Paint
Received 05/10/25
Reported 05/13/25

Attn:

Project:

Location: 325 - Pine MS

Number:

PO Number: PO224939

Sample ID	Cust. Sample ID	Location	Result	RL*	Units	Analysis Date	Analyst
Parameter		Method					
621565-011	325PB-5121-15748	Tennis Court S of Ctr					
Metals Analysis							
Lead		EPA 6010D / 3050B	<10.2	10.2	mg/kg	05/12/25	DM
621565-012	325PB-5121-15749	Tennis Court E of Ctr					
Metals Analysis							
Lead		EPA 6010D / 3050B	<9.48	9.48	mg/kg	05/12/25	DM
621565-013	325PB-5121-15750	Tennis Court NW Cnr					
Metals Analysis							
Lead		EPA 6010D / 3050B	<9.51	9.51	mg/kg	05/12/25	DM
621565-014	325PB-5121-15751	Tennis Court N Side Ctr					
Metals Analysis							
Lead		EPA 6010D / 3050B	<9.88	9.87	mg/kg	05/12/25	DM
621565-015	325PB-5121-15752	Tennis Court SW Cnr					
Metals Analysis							
Lead		EPA 6010D / 3050B	<10.1	10.0	mg/kg	05/12/25	DM
621565-016	325PB-5121-15753	Wall N Side W End					
Metals Analysis							
Lead		EPA 6010D / 3050B	<9.81	9.81	mg/kg	05/12/25	DM
621565-017	325PB-5121-15754	Wall N Side E End					
Metals Analysis							
Lead		EPA 6010D / 3050B	<10.2	10.1	mg/kg	05/12/25	DM
621565-018	325PB-5121-15755	Wall W Side Ctr					
Metals Analysis							
Lead		EPA 6010D / 3050B	<9.88	9.87	mg/kg	05/12/25	DM
621565-019	325PB-5121-15756	Fr Lot NE Cnr Curb					
Metals Analysis							
Lead		EPA 6010D / 3050B	<10.2	10.2	mg/kg	05/12/25	DM
621565-020	325PB-5121-15757	Fr Lot NW Cnr Curb					
Metals Analysis							
Lead		EPA 6010D / 3050B	<8.96	8.96	mg/kg	05/12/25	DM

All internal QC parameters were met. Unusual sample conditions, if any, are described. Surrogate Spike results designated with "D" indicate that the analyte was diluted out. "MI" indicates matrix interference. Concentration and *Reporting Limit (RL) based on areas provided by client. Values are reported to three significant figures. Solid PPM = mg/kg | PPB = µg/kg and Water PPM = mg/L | PPB = µg/L. The test results apply to the sample as received.



Analysis Report

Schneider Laboratories Global, Inc

2512 W. Cary Street • Richmond, Virginia • 23220-5117
804-353-6778 • 800-785-LABS (5227) • Fax 804-359-1475

Customer: Washoe County School District (4991)
Address: 7495 S. Virginia Street
Reno, NV 89511

Order #: 621565

Matrix Paint
Received 05/10/25
Reported 05/13/25

Attn:

Project:

Location: 325 - Pine MS

Number:

PO Number: PO224939

Sample ID	Cust. Sample ID	Location	Result	RL*	Units	Analysis Date	Analyst
Parameter		Method					
621565-021	325PB-5121-15758	Fr Lot N Side Ctr Curb					
Metals Analysis							
Lead		EPA 6010D / 3050B	<9.88	9.87	mg/kg	05/12/25	DM
621565-022	325PB-5121-15759	SE Courtyard Bench S/E					
Metals Analysis							
Lead		EPA 6010D / 3050B	<9.31	9.31	mg/kg	05/12/25	DM
621565-023	325PB-5121-15760	SE Courtyard Planter S/E					
Metals Analysis							
Lead		EPA 6010D / 3050B	<9.69	9.69	mg/kg	05/12/25	DM
621565-024	325PB-5121-15761	SE Courtyard Bende S/E					
Metals Analysis							
Lead		EPA 6010D / 3050B	<9.63	9.63	mg/kg	05/12/25	DM
621565-025	325PB-5121-15762	SE Courtyard Planter Ctr					
Metals Analysis							
Lead		EPA 6010D / 3050B	<9.51	9.51	mg/kg	05/12/25	DM
621565-026	325PB-5121-15763	SE Courtyard Planter S					
Metals Analysis							
Lead		EPA 6010D / 3050B	<9.20	9.20	mg/kg	05/12/25	DM
621565-027	325PB-5121-15764	SE Courtyard Planter SE					
Metals Analysis							
Lead		EPA 6010D / 3050B	<9.37	9.37	mg/kg	05/12/25	DM
621565-028	325PB-5121-15765	Drinking Ftn S Side W End					
Metals Analysis							
Lead		EPA 6010D / 3050B	<10.1	10.1	mg/kg	05/12/25	DM
621565-029	325PB-5121-15766	Drinking Ftn S Side W End					
Metals Analysis							
Lead		EPA 6010D / 3050B	<9.75	9.75	mg/kg	05/12/25	DM
621565-030	325PB-5121-15767	Drinking Ftn S Side W End					
Metals Analysis							
Lead		EPA 6010D / 3050B	<9.94	9.94	mg/kg	05/12/25	DM

All internal QC parameters were met. Unusual sample conditions, if any, are described. Surrogate Spike results designated with "D" indicate that the analyte was diluted out. "MI" indicates matrix interference. Concentration and *Reporting Limit (RL) based on areas provided by client. Values are reported to three significant figures. Solid PPM = mg/kg | PPB = µg/kg and Water PPM = mg/L | PPB = µg/L. The test results apply to the sample as received.



Analysis Report

Schneider Laboratories Global, Inc

2512 W. Cary Street • Richmond, Virginia • 23220-5117
804-353-6778 • 800-785-LABS (5227) • Fax 804-359-1475

Customer: Washoe County School District (4991)
Address: 7495 S. Virginia Street
Reno, NV 89511

Order #: 621565

Matrix Paint
Received 05/10/25
Reported 05/13/25

Attn:

Project:

Location: 325 - Pine MS

Number:

PO Number: PO224939

Sample ID	Cust. Sample ID	Location	Result	RL*	Units	Analysis Date	Analyst
Parameter		Method					
621565-031	325PB-5121-15768	Panel NE Cnr at Door					
Metals Analysis							
Lead		EPA 6010D / 3050B	13.1	9.90	mg/kg	05/12/25	DM
621565-032	325PB-5121-15769	Door Frame W Side N End					
Metals Analysis							
Lead		EPA 6010D / 3050B	<9.94	9.94	mg/kg	05/12/25	DM
621565-033	325PB-5121-15770	Door SE Courtyard N/W/Dmg					
Metals Analysis							
Lead		EPA 6010D / 3050B	<9.88	9.87	mg/kg	05/12/25	DM
621565-034	325PB-5121-15771	Bench E of Entrance					
Metals Analysis							
Lead		EPA 6010D / 3050B	<8.96	8.96	mg/kg	05/12/25	DM
621565-035	325PB-5121-15772	Bench E of Entrance					
Metals Analysis							
Lead		EPA 6010D / 3050B	<10.2	10.2	mg/kg	05/12/25	DM
621565-036	325PB-5121-15773	Bench E of Entrance					
Metals Analysis							
Lead		EPA 6010D / 3050B	<9.34	9.34	mg/kg	05/12/25	DM
621565-037	325PB-5121-15774	Bench W of Entrance					
Metals Analysis							
Lead		EPA 6010D / 3050B	<9.31	9.31	mg/kg	05/12/25	DM
621565-038	325PB-5121-15775	Bench E of Entrance					
Metals Analysis							
Lead		EPA 6010D / 3050B	<9.20	9.20	mg/kg	05/12/25	DM
621565-039	325PB-5121-15776	Bench E of Entrance					
Metals Analysis							
Lead		EPA 6010D / 3050B	<10.1	10.1	mg/kg	05/12/25	DM

All internal QC parameters were met. Unusual sample conditions, if any, are described. Surrogate Spike results designated with "D" indicate that the analyte was diluted out. "MI" indicates matrix interference. Concentration and *Reporting Limit (RL) based on areas provided by client. Values are reported to three significant figures. Solid PPM = mg/kg | PPB = µg/kg and Water PPM = mg/L | PPB = µg/L. The test results apply to the sample as received.



Analysis Report

Schneider Laboratories Global, Inc

2512 W. Cary Street • Richmond, Virginia • 23220-5117
804-353-6778 • 800-785-LABS (5227) • Fax 804-359-1475

Customer: Washoe County School District (4991)
Address: 7495 S. Virginia Street
Reno, NV 89511

Order #: 621565

Matrix Paint
Received 05/10/25
Reported 05/13/25

Attn:

Project:

Location: 325 - Pine MS

Number:

PO Number: PO224939

Sample ID	Cust. Sample ID	Location	Result	RL*	Units	Analysis Date	Analyst
Parameter		Method					
621565-05/13/25 04:55 PM							

Reviewed By: **Ben Wood**
Laboratory Director

State Certifications

Method	Parameter	Nevada	Virginia
EPA 6010D	Lead	Not Certified	VELAP Certified

State	Certificate Number
Virginia	VELAP 12761

All internal QC parameters were met. Unusual sample conditions, if any, are described. Surrogate Spike results designated with "D" indicate that the analyte was diluted out. "MI" indicates matrix interference. Concentration and *Reporting Limit (RL) based on areas provided by client. Values are reported to three significant figures. Solid PPM = mg/kg | PPB = µg/kg and Water PPM = mg/L | PPB = µg/L. The test results apply to the sample as received.

Charge to ce

WCSD LEAD BULK SAMPLE CHAIN OF CUSTODY FORM

Requested By: John Nolan

Phone Number: 775-325-8491

Fax Number: 775-851-5662

Analysis Turn Around Time: Rush-Same Day, 1 Day, 2 Day, 3 Day, 5 Day

Instructions: Email results to the ESA Department. In addition, produce a separate report for each facility. A new prefix number on a sample identifies a new site. ACCT. #4991

Analysis Type: ICP

Date Sampled:

5/1/2025

Facility: 325 - Pine MS

S 39
621565

V: 621\621565

gbenu

5/10/2025 11:39:35 AM

U.S. Mail

N/A

SAMPLE #

ITEM DESCRIPTION

SUBSTRATE

COLOR

325PB - 5121 - 15738	Front Parking Lot N Side Center	Asphalt	Yellow	Ext
325PB - 5121 - 15739	Front Parking Lot N Side Center	Asphalt	Yellow	Ext
325PB - 5121 - 15740	BB Court NE Corner	Asphalt	Yellow	Ext
325PB - 5121 - 15741	W Parking Lot N Side E End	Asphalt	Red	Ext
325PB - 5121 - 15742	W Parking Lot S Side E End	Asphalt	Red	Ext
325PB - 5121 - 15743	W Parking Lot E Side Center	Asphalt	Red	Ext
325PB - 5121 - 15744	W Parking Lot Center of Lot	Asphalt	White	Ext
325PB - 5121 - 15745	W Parking Lot N Side Center	Asphalt	White	Ext

SENT BY: Brian Priest

DATE/TIME: 5-6-25

6:23 AM

RECEIVED BY: Mr. Rev

DATE/TIME: 5-10-25

4:39 am

RECEIVED BY:

DATE/TIME:

RECEIVED BY:

DATE/TIME:

Charge to cc

WCSD LEAD BULK SAMPLE CHAIN OF CUSTODY FORM

Requested By: John Nolan Phone Number: 775-325-8491 Fax Number: 775-851-5662

Analysis Turn Around Time: Rush-Same Day, 1 Day, 2 Day, 3 Day 5 Day

Instructions: Email results to the ESA Department. In addition, produce a separate report for each facility. A new prefix number on a sample identifies a new site. ACCT. #4991

Analysis Type: ICP Date Sampled: 5/1/2025 Facility: 325 - Pine MS

<u>SAMPLE #</u>	<u>ITEM DESCRIPTION</u>	<u>SUBSTRATE</u>	<u>COLOR</u>	<u>ROOM</u>
325PB - 5121 - 15746	W Parking Lot NW Corner	Asphalt	White	Ext
325PB - 5121 - 15747	Tennis Court E of Corner	Asphalt	Blue	Ext
325PB - 5121 - 15748	Tennis Court S of Center	Asphalt	Blue	Ext
325PB - 5121 - 15749	Tennis Court E of Center	Asphalt	Blue	Ext
325PB - 5121 - 15750	Tennis Court NW Corner	Asphalt	Green	Ext
325PB - 5121 - 15751	Tennis Court N Side Center	Asphalt	Green	Ext
325PB - 5121 - 15752	Tennis Court SW Corner	Asphalt	Green	Ext
325PB - 5121 - 15753	Wall N Side W End	Concrete	Grey	Ext

SENT BY: Brian Priest

DATE/TIME: 5-6-25 6:23 AM

RECEIVED BY: Man Re

DATE/TIME: 5-10-25 11:38 am

RECEIVED BY: _____

DATE/TIME: _____

RECEIVED BY: _____

DATE/TIME: _____

Charge to cc

WCSD LEAD BULK SAMPLE CHAIN OF CUSTODY FORM

Requested By: John Nolan

Phone Number: 775-325-8491

Fax Number: 775-851-5662

Analysis Turn Around Time: Rush-Same Day, 1 Day, 2 Day, 3 Day, 5 Day

Instructions: Email results to the ESA Department. In addition, produce a separate report for each facility. A new prefix number on a sample identifies a new site. ACCT. #4991

Analysis Type: ICP

Date Sampled:

5/1/2025

Facility: 325 - Pine MS

<u>SAMPLE #</u>	<u>ITEM DESCRIPTION</u>	<u>SUBSTRATE</u>	<u>COLOR</u>	<u>ROOM</u>
325PB - 5121 - 15754	Wall N side E End	Concrete	Grey	Ext
325PB - 5121 - 15755	Wall W Side Center	Concrete	Grey	Ext
325PB - 5121 - 15756	Front Lot NE Corner Curb	Concrete	Red	Ext
325PB - 5121 - 15757	Front Lot NW Corner Curb	Concrete	Red	Ext
325PB - 5121 - 15758	Front Lot N side Center Curb	Concrete	Red	Ext
325PB - 5121 - 15759	SE Courtyard Bench S Side E End	Concrete	Blue	Ext
325PB - 5121 - 15760	SE Courtyard Planter S Side E End	Concrete	Blue	Ext
325PB - 5121 - 15761	SE Courtyard Bench S Side E End	Concrete	Blue	Ext

SENT BY: Brian Priest

DATE/TIME: 5-6-25 6:23 AM

RECEIVED BY: Mr. R

DATE/TIME: 5-10-25 11:38 am

RECEIVED BY: _____

DATE/TIME: _____

RECEIVED BY: _____

DATE/TIME: _____

Charge to CC

WCSD LEAD BULK SAMPLE CHAIN OF CUSTODY FORM

Requested By: John Nolan

Phone Number: 775-325-8491

Fax Number: 775-851-5662

Analysis Turn Around Time: Rush-Same Day, 1 Day, 2 Day, 3 Day, 5 Day

Instructions: Email results to the ESA Department. In addition, produce a separate report for each facility. A new prefix number on a sample identifies a new site. ACCT. #4991

Analysis Type: ICP

Date Sampled:

5/1/2025

Facility: 325 - Pine MS

SAMPLE #

ITEM DESCRIPTION

SUBSTRATE

COLOR

ROOM

325PB - 5121 - 15762	SE Courtyard Planter Center of Space	CMU	Grey	Ext
325PB - 5121 - 15763	SE Courtyard Planter S of Space	CMU	Grey	Ext
325PB - 5121 - 15764	SE Courtyard Planter SE Corner	CMU	Grey	Ext
325PB - 5121 - 15765	Drinking Fountain S Side W End	Metal	Green	Ext
325PB - 5121 - 15766	Drinking Fountain S Side W End	Metal	Green	Ext
325PB - 5121 - 15767	Drinking Fountain S Side W End	Metal	Green	Ext
325PB - 5121 - 15768	Panel NE Corner @ Door	Metal	Blue	Ext
325PB - 5121 - 15769	Door Frame W Side N End	Metal	Blue	Ext

SENT BY: Brian Priest

DATE/TIME: 5-6-25 6:23 AM

RECEIVED BY: Murphy

DATE/TIME: 5-10-25 11:39 am

RECEIVED BY: _____

DATE/TIME: _____

RECEIVED BY: _____

DATE/TIME: _____

Charge to CC

WCSD LEAD BULK SAMPLE CHAIN OF CUSTODY FORM

Requested By: John Nolan

Phone Number: 775-325-8491

Fax Number: 775-851-5662

Analysis Turn Around Time: Rush-Same Day, 1 Day, 2 Day, 3 Day, 5 Day

Instructions: Email results to the ESA Department. In addition, produce a separate report for each facility. A new prefix number on a sample identifies a new site. ACCT. #4991

Analysis Type: ICP

Date Sampled: 5/1/2025

Facility: 325 - Pine MS

<u>SAMPLE #</u>	<u>ITEM DESCRIPTION</u>	<u>SUBSTRATE</u>	<u>COLOR</u>	<u>ROOM</u>
325PB - 5121 - 15770	Door SE Courtyard N Side W End & Damage	Metal	Blue	Ext
325PB - 5121 - 15771	Bench E of Entrance	Metal	Red	Ext
325PB - 5121 - 15772	Bench E of Entrance	Metal	Red	Ext
325PB - 5121 - 15773	Bench E of Entrance	Metal	Red	Ext
325PB - 5121 - 15774	Bench W of Entrance	Metal	Red	Ext
325PB - 5121 - 15775	Bench E of Entrance	Metal	Blue	Ext
325PB - 5121 - 15776	Bench E of Entrance	Metal	Blue	Ext

SENT BY: Brian Priest

DATE/TIME: 5-6-25 6:23AM

RECEIVED BY: John

DATE/TIME: 5-10-25 11:39 am

RECEIVED BY: _____

DATE/TIME: _____

RECEIVED BY: _____

DATE/TIME: _____

Lead Paint Chip Summary (Lab Report # 621771) WCSD – Pine Middle School – Pre-Demolition Survey Survey Date: May 1st, 2025					
Sample Number	Component Location	Component	Color	Substrate	Analytical Results (mg/kg)
15834	406 - S Side E End	Window Frame	Tan	Metal	<10.2
15835	405 - N Side Center	Window Frame	Tan	Metal	<24.3
15836	219 - S Side Center @ Door	Window Frame	Tan	Metal	<11.1
15837	415 - E Side Center @ Double Door	Door	Clear Varnish	Wood	<15.9
15838	302 - SE Corner	Door	Clear Varnish	Wood	90.1
15839	303 - S Side Center	Door	Clear Varnish	Wood	<33.7
15840	301 - S Side Center	Valve	Silver	Metal	49.0
15841	301 - S Side Center	Valve	Silver	Metal	31.3
15842	301 - S Side Center	Valve	Silver	Metal	116
15843	301 - N of Center	Unit	Green/Blue	Metal	<10.3
15844	301 - N of Center	Unit	Green/Blue	Metal	<9.63
15845	301 - N of Center	Unit	Green/Blue	Metal	<10.3
15846	316 - W Side Center	Door Frame	Black	Metal	15.5
15847	314 - NE Corner	Door Frame	Black	Metal	523
15848	328 - SE Corner	Door Frame	Black	Metal	764
15849	315 - N Side Center	Door Frame	Brown	Metal	472
15850	313 - NE Corner	Door Frame	Brown	Metal	469
15851	313 - NE Corner	Door Frame	Brown	Metal	661
15852	301 - E Side Center	Door Frame	Grey	Metal	10.8
15853	301 - E Side Center	Door Frame	Grey	Metal	<10.3
15854	301 - E Side Center	Door Frame	Grey	Metal	<9.66
15855	301 - E Side Center	Electrical Box	Grey	Metal	<10.2
15856	301 - N Side W End	Electrical Box	Grey	Metal	<9.07
15857	301 - N Side W End	Electrical Box	Grey	Metal	<9.40
15858	315 - S Side Center	Door	Blue	Metal	118
15859	315 - S Side Center	Door	Blue	Metal	121

Lead Paint Chip Summary (Lab Report # 621771) WCSD – Pine Middle School – Pre-Demolition Survey Survey Date: May 1st, 2025					
Sample Number	Component Location	Component	Color	Substrate	Analytical Results (mg/kg)
15860	329 - W Side Center	Door	Blue	Metal	24.6
15861	334 - NW Corner	Trim	Red	Wood	49.1
15862	334 - SE Corner	Trim	Red	Wood	23.7
15863	334 - SE Corner	Trim	Red	Wood	32.1
15864	329 (N) - W Side Center	Door Frame	White	Metal	14.2
15865	303 - S Side Center	Door Frame	White	Metal	401
15866	302 - SE Corner	Door Frame	White	Metal	538
15867	336 - N Side Center	T-Grid	White	Metal	33.9
15868	335 - W Side Center	T-Grid	White	Metal	<10.3
15869	341 - NW Corner	T-Grid	White	Metal	<9.04
15870	301 - E Side Center	Wall	Grey/Blue	Stucco	<9.40
15871	301 - NE Corner	Wall	Grey/Blue	Stucco	<9.23
15872	301 - N Side W End	Wall	Grey/Blue	Stucco	<10.0
15873	309 - Center of Space	Floor	Red	Concrete	44.7
15874	309 - Center of Space	Floor	Red	Concrete	58.6
15875	309 - Center of Space	Floor	Red	Concrete	53.8
15876	301 - N Side Center	Door Frame	Teal	Metal	218
15877	301 - N Side Center	Door	Teal	Metal	154
15878	301 - N Side Center	Door	Teal	Metal	147
15879	301 - N Side W End	Tank	Burt Orange	Metal	<14.4
15880	301 - N Side W End	Tank	Burt Orange	Metal	<9.54
15881	301 - N Side W End	Tank	Burt Orange	Metal	<9.94
15882	313 - SW Corner	Floor	Clear Varnish	Wood	<9.88
15883	313 - NW Corner	Floor	Clear Varnish	Wood	<14.6
15884	313 - SW Corner	Floor	Clear Varnish	Wood	<12.7
15885	329 - S Side Center @ Damage	Ceiling	White	FCP	<9.88

Lead Paint Chip Summary (Lab Report # 621771) WCSD – Pine Middle School – Pre-Demolition Survey Survey Date: May 1st, 2025					
Sample Number	Component Location	Component	Color	Substrate	Analytical Results (mg/kg)
15886	410 - N Side E End @ Damage	Ceiling	White	FCP	<10.3
15887	304 - SW Corner @ Damage	Ceiling	White	FCP	<9.20
15888	309 - N of Center	Unit	Teal	Metal	20.4
15889	309 - N of Center	Unit	Teal	Metal	52.3
15890	309 - N of Center	Unit	Teal	Metal	31.7
15891	344 - W Side N End	Door	Pastel Yellow	Wood	117
15892	344 - W Side N End	Door	Pastel Yellow	Wood	89.3
15893	344 - W Side N End	Door	Pastel Yellow	Wood	175
15894	307 - S Side Center	Floor	Grey	Concrete	80.8
15895	302 - S of Center	Floor	Grey	Concrete	491
15896	302 - N of Center	Floor	Grey	Concrete	248
15897	217FB - SW Corner	Door	White	Wood	<9.31
15898	217FB - SW Corner	Door Frame	White	Wood	<10.1
15899	217FB - SW Corner	Door Frame	White	Wood	<9.85
15900	334 - W Side N End	Door Frame	Pastel Yellow	Metal	13.0
15901	334 - W Side N End	Door Frame	Pastel Yellow	Metal	102
15902	334 - W Side N End	Door Frame	Pastel Yellow	Metal	93.3



Analysis Report

Schneider Laboratories Global, Inc

2512 W. Cary Street • Richmond, Virginia • 23220-5117
804-353-6778 • 800-785-LABS (5227) • Fax 804-359-1475

Customer: Washoe County School District (4991)
Address: 7495 S. Virginia Street
Reno, NV 89511

Order #: 621771

Matrix Paint
Received 05/12/25
Reported 05/15/25

Attn:

Project:

Location: 325-Pine MS

Number:

PO Number: PO224939

Sample ID	Cust. Sample ID	Location	Result	RL*	Units	Analysis Date	Analyst
Parameter		Method					
621771-001	325PB-5121-15834	Win Frame S Side E End					
Metals Analysis							
Lead		EPA 6010D / 3050B	<10.2	10.2	mg/kg	05/14/25	TM
621771-002	325PB-5121-15835	Win Frame N Side Cntr					
Metals Analysis							
Lead		EPA 6010D / 3050B	<24.3	24.2	mg/kg	05/14/25	TM
621771-003	325PB-5121-15836	Win Frame S Side Cntr DR					
Metals Analysis							
Lead		EPA 6010D / 3050B	<11.1	11.0	mg/kg	05/14/25	TM
621771-004	325PB-5121-15837	DR E Side Cntr @ D DR					
Metals Analysis							
Lead		EPA 6010D / 3050B	<15.9	15.9	mg/kg	05/14/25	TM
621771-005	325PB-5121-15838	DR SE Cntr					
Metals Analysis							
Lead		EPA 6010D / 3050B	90.1	44.3	mg/kg	05/14/25	TM
Sample weight below methods guidelines; results are accurate for weight provided.							
621771-006	325PB-5121-15839	DR S Side Cntr					
Metals Analysis							
Lead		EPA 6010D / 3050B	<33.7	33.7	mg/kg	05/14/25	TM
Sample weight below methods guidelines; results are accurate for weight provided.							
621771-007	325PB-5121-15840	Valve S Side Cntr					
Metals Analysis							
Lead		EPA 6010D / 3050B	49.0	9.81	mg/kg	05/14/25	TM
621771-008	325PB-5121-15841	Valve S Side Cntr					
Metals Analysis							
Lead		EPA 6010D / 3050B	31.3	9.84	mg/kg	05/14/25	TM
621771-009	325PB-5121-15842	Valve S Side Cntr					
Metals Analysis							
Lead		EPA 6010D / 3050B	116	10.0	mg/kg	05/14/25	TM

All internal QC parameters were met. Unusual sample conditions, if any, are described. Surrogate Spike results designated with "D" indicate that the analyte was diluted out. "MI" indicates matrix interference. Concentration and *Reporting Limit (RL) based on areas provided by client. Values are reported to three significant figures. Solid PPM = mg/kg | PPB = µg/kg and Water PPM = mg/L | PPB = µg/L. The test results apply to the sample as received.



Analysis Report

Schneider Laboratories Global, Inc

2512 W. Cary Street • Richmond, Virginia • 23220-5117
804-353-6778 • 800-785-LABS (5227) • Fax 804-359-1475

Customer: Washoe County School District (4991)
Address: 7495 S. Virginia Street
Reno, NV 89511

Order #: 621771

Matrix Paint
Received 05/12/25
Reported 05/15/25

Attn:

Project:

Location: 325-Pine MS

Number:

PO Number: PO224939

Sample ID	Cust. Sample ID	Location	Result	RL*	Units	Analysis Date	Analyst
Parameter		Method					
621771-010	325PB-5121-15843	Unit N Cntr					
Metals Analysis							
Lead		EPA 6010D / 3050B	<10.3	10.3	mg/kg	05/14/25	TM
621771-011	325PB-5121-15844	Unit N Cntr					
Metals Analysis							
Lead		EPA 6010D / 3050B	<9.63	9.63	mg/kg	05/14/25	TM
621771-012	325PB-5121-15845	Unit N Cntr					
Metals Analysis							
Lead		EPA 6010D / 3050B	<10.3	10.3	mg/kg	05/14/25	TM
621771-013	325PB-5121-15846	DR Frame W Side Cntr					
Metals Analysis							
Lead		EPA 6010D / 3050B	15.5	9.42	mg/kg	05/14/25	TM
621771-014	325PB-5121-15847	DR Frame W Side Cntr					
Metals Analysis							
Lead		EPA 6010D / 3050B	523	9.69	mg/kg	05/14/25	TM
621771-015	325PB-5121-15848	DR Frame SE Cntr					
Metals Analysis							
Lead		EPA 6010D / 3050B	764	10.2	mg/kg	05/14/25	TM
621771-016	325PB-5121-15849	DR Frame N Side Cntr					
Metals Analysis							
Lead		EPA 6010D / 3050B	472	9.69	mg/kg	05/14/25	TM
621771-017	325PB-5121-15850	DR Frame NE Cntr					
Metals Analysis							
Lead		EPA 6010D / 3050B	469	9.97	mg/kg	05/14/25	TM
621771-018	325PB-5121-15851	DR Frame NE Cntr					
Metals Analysis							
Lead		EPA 6010D / 3050B	661	10.0	mg/kg	05/14/25	TM
621771-019	325PB-5121-15852	DR Frame E Side Cntr					
Metals Analysis							
Lead		EPA 6010D / 3050B	10.8	9.87	mg/kg	05/14/25	TM

Duplicate failed for Pb due to interference; sample results unaffected

All internal QC parameters were met. Unusual sample conditions, if any, are described. Surrogate Spike results designated with "D" indicate that the analyte was diluted out. "MI" indicates matrix interference. Concentration and *Reporting Limit (RL) based on areas provided by client. Values are reported to three significant figures. Solid PPM = mg/kg | PPB = µg/kg and Water PPM = mg/L | PPB = µg/L. The test results apply to the sample as received.



Analysis Report

Schneider Laboratories Global, Inc

2512 W. Cary Street • Richmond, Virginia • 23220-5117
804-353-6778 • 800-785-LABS (5227) • Fax 804-359-1475

Customer: Washoe County School District (4991)
Address: 7495 S. Virginia Street
Reno, NV 89511

Order #: 621771

Matrix Paint
Received 05/12/25
Reported 05/15/25

Attn:

Project:

Location: 325-Pine MS

Number:

PO Number: PO224939

Sample ID	Cust. Sample ID	Location	Result	RL*	Units	Analysis Date	Analyst
Parameter		Method					
621771-020	325PB-5121-15853	DR Frame E Side Cntr					
Metals Analysis							
Lead		EPA 6010D / 3050B	<10.3	10.3	mg/kg	05/14/25	TM
621771-021	325PB-5121-15854	DR Frame E Side Cntr					
Metals Analysis							
Lead		EPA 6010D / 3050B	<9.66	9.66	mg/kg	05/14/25	TM
621771-022	325PB-5121-15855	Electric Box E Side Cntr					
Metals Analysis							
Lead		EPA 6010D / 3050B	<10.2	10.1	mg/kg	05/14/25	TM
621771-023	325PB-5121-15856	Electric Box N Side W End					
Metals Analysis							
Lead		EPA 6010D / 3050B	<9.07	9.06	mg/kg	05/14/25	TM
621771-024	325PB-5121-15857	Electric Box N Side E End					
Metals Analysis							
Lead		EPA 6010D / 3050B	<9.40	9.39	mg/kg	05/14/25	TM
621771-025	325PB-5121-15858	DR S Side Cntr					
Metals Analysis							
Lead		EPA 6010D / 3050B	118	9.90	mg/kg	05/14/25	TM
621771-026	325PB-5121-15859	DR S Side Cntr					
Metals Analysis							
Lead		EPA 6010D / 3050B	121	8.99	mg/kg	05/14/25	TM
621771-027	325PB-5121-15860	DR W Wide Cntr					
Metals Analysis							
Lead		EPA 6010D / 3050B	24.6	9.28	mg/kg	05/14/25	TM
621771-028	325PB-5121-15861	Trim NW Cntr					
Metals Analysis							
Lead		EPA 6010D / 3050B	49.1	9.90	mg/kg	05/14/25	TM
621771-029	325PB-5121-15862	Trim SE Cntr					
Metals Analysis							
Lead		EPA 6010D / 3050B	23.7	10.1	mg/kg	05/14/25	TM

All internal QC parameters were met. Unusual sample conditions, if any, are described. Surrogate Spike results designated with "D" indicate that the analyte was diluted out. "MI" indicates matrix interference. Concentration and *Reporting Limit (RL) based on areas provided by client. Values are reported to three significant figures. Solid PPM = mg/kg | PPB = µg/kg and Water PPM = mg/L | PPB = µg/L. The test results apply to the sample as received.



Analysis Report

Schneider Laboratories Global, Inc

2512 W. Cary Street • Richmond, Virginia • 23220-5117
804-353-6778 • 800-785-LABS (5227) • Fax 804-359-1475

Customer: Washoe County School District (4991)
Address: 7495 S. Virginia Street
Reno, NV 89511

Order #: 621771

Matrix Paint
Received 05/12/25
Reported 05/15/25

Attn:

Project:

Location: 325-Pine MS

Number:

PO Number: PO224939

Sample ID	Cust. Sample ID	Location	Result	RL*	Units	Analysis Date	Analyst
Parameter		Method					
621771-030	325PB-5121-15863	Trim SE Cnrr					
Metals Analysis							
Lead		EPA 6010D / 3050B	32.1	8.99	mg/kg	05/14/25	TM
621771-031	325PB-5121-15864	DR Frame W Side Cntr					
Metals Analysis							
Lead		EPA 6010D / 3050B	14.2	9.72	mg/kg	05/14/25	TM
621771-032	325PB-5121-15865	DR Frame S Side Cntr					
Metals Analysis							
Lead		EPA 6010D / 3050B	401	10.1	mg/kg	05/14/25	TM
621771-033	325PB-5121-15866	DR Frame SE Cnrr					
Metals Analysis							
Lead		EPA 6010D / 3050B	538	11.0	mg/kg	05/14/25	TM
621771-034	325PB-5121-15867	T-Grid N Side Cntr					
Metals Analysis							
Lead		EPA 6010D / 3050B	33.9	12.5	mg/kg	05/14/25	TM
621771-035	325PB-5121-15868	T-Grid W Side Cntr					
Metals Analysis							
Lead		EPA 6010D / 3050B	<10.3	10.3	mg/kg	05/14/25	TM
621771-036	325PB-5121-15869	T-Grid NW Cnrr					
Metals Analysis							
Lead		EPA 6010D / 3050B	<9.04	9.04	mg/kg	05/14/25	TM
621771-037	325PB-5121-15870	Wall E Side Cntr					
Metals Analysis							
Lead		EPA 6010D / 3050B	<9.40	9.39	mg/kg	05/14/25	TM
621771-038	325PB-5121-15871	Wall NE Cnrr					
Metals Analysis							
Lead		EPA 6010D / 3050B	<9.23	9.23	mg/kg	05/14/25	TM
621771-039	325PB-5121-15872	Wall N Side W End					
Metals Analysis							
Lead		EPA 6010D / 3050B	<10.0	10.0	mg/kg	05/14/25	TM

All internal QC parameters were met. Unusual sample conditions, if any, are described. Surrogate Spike results designated with "D" indicate that the analyte was diluted out. "MI" indicates matrix interference. Concentration and *Reporting Limit (RL) based on areas provided by client. Values are reported to three significant figures. Solid PPM = mg/kg | PPB = µg/kg and Water PPM = mg/L | PPB = µg/L. The test results apply to the sample as received.



Analysis Report

Schneider Laboratories Global, Inc

2512 W. Cary Street • Richmond, Virginia • 23220-5117
804-353-6778 • 800-785-LABS (5227) • Fax 804-359-1475

Customer: Washoe County School District (4991)
Address: 7495 S. Virginia Street
Reno, NV 89511

Order #: 621771

Matrix Paint
Received 05/12/25
Reported 05/15/25

Attn:

Project:

Location: 325-Pine MS

Number:

PO Number: PO224939

Sample ID	Cust. Sample ID	Location	Result	RL*	Units	Analysis Date	Analyst
Parameter		Method					
621771-040	325PB-5121-15873	FL Cntr Space					
Metals Analysis							
Lead		EPA 6010D / 3050B	44.7	10.2	mg/kg	05/14/25	TM
621771-041	325PB-5121-15874	FL Cntr Space					
Metals Analysis							
Lead		EPA 6010D / 3050B	58.6	10.1	mg/kg	05/14/25	TM
621771-042	325PB-5121-15875	FL Cntr Space					
Metals Analysis							
Lead		EPA 6010D / 3050B	53.8	10.2	mg/kg	05/14/25	TM
621771-043	325PB-5121-15876	DR Frame N Side Cntr					
Metals Analysis							
Lead		EPA 6010D / 3050B	218	9.63	mg/kg	05/14/25	TM
621771-044	325PB-5121-15877	DR N Side Cntr					
Metals Analysis							
Lead		EPA 6010D / 3050B	154	9.75	mg/kg	05/14/25	TM
621771-045	325PB-5121-15878	DR N Side Cntr					
Metals Analysis							
Lead		EPA 6010D / 3050B	147	10.3	mg/kg	05/14/25	TM
621771-046	325PB-5121-15879	Tank N Side W End					
Metals Analysis							
Lead		EPA 6010D / 3050B	<14.4	14.4	mg/kg	05/14/25	TM
621771-047	325PB-5121-15880	Tank N Side W End					
Metals Analysis							
Lead		EPA 6010D / 3050B	<9.54	9.54	mg/kg	05/14/25	TM
621771-048	325PB-5121-15881	Tank N Side W End					
Metals Analysis							
Lead		EPA 6010D / 3050B	<9.94	9.94	mg/kg	05/14/25	TM
621771-049	325PB-5121-15882	FL SW Cntr					
Metals Analysis							
Lead		EPA 6010D / 3050B	<9.88	9.87	mg/kg	05/14/25	TM

All internal QC parameters were met. Unusual sample conditions, if any, are described. Surrogate Spike results designated with "D" indicate that the analyte was diluted out. "MI" indicates matrix interference. Concentration and *Reporting Limit (RL) based on areas provided by client. Values are reported to three significant figures. Solid PPM = mg/kg | PPB = µg/kg and Water PPM = mg/L | PPB = µg/L. The test results apply to the sample as received.



Analysis Report

Schneider Laboratories Global, Inc

2512 W. Cary Street • Richmond, Virginia • 23220-5117
804-353-6778 • 800-785-LABS (5227) • Fax 804-359-1475

Customer: Washoe County School District (4991)
Address: 7495 S. Virginia Street
Reno, NV 89511

Order #: 621771

Matrix Paint
Received 05/12/25
Reported 05/15/25

Attn:

Project:

Location: 325-Pine MS

Number:

PO Number: PO224939

Sample ID	Cust. Sample ID	Location	Result	RL*	Units	Analysis Date	Analyst
Parameter		Method					
621771-050	325PB-5121-15883	FL NW Crnr					
Metals Analysis							
Lead		EPA 6010D / 3050B	<14.6	14.6	mg/kg	05/14/25	TM
621771-051	325PB-5121-15884	FL SW Crnr					
Metals Analysis							
Lead		EPA 6010D / 3050B	<12.7	12.7	mg/kg	05/14/25	TM
621771-052	325PB-5121-15885	Clng S Side Cntr @ Dmg					
Metals Analysis							
Lead		EPA 6010D / 3050B	<9.88	9.87	mg/kg	05/14/25	TM
621771-053	325PB-5121-15886	Clng N Side E End @ Dmg					
Metals Analysis							
Lead		EPA 6010D / 3050B	<10.3	10.3	mg/kg	05/14/25	TM
621771-054	325PB-5121-15887	Clng SW Crnr @ Dmg					
Metals Analysis							
Lead		EPA 6010D / 3050B	<9.20	9.20	mg/kg	05/14/25	TM
621771-055	325PB-5121-15888	Unit N Cntr					
Metals Analysis							
Lead		EPA 6010D / 3050B	20.4	10.0	mg/kg	05/14/25	TM
621771-056	325PB-5121-15889	Unit N Cntr					
Metals Analysis							
Lead		EPA 6010D / 3050B	52.3	9.97	mg/kg	05/14/25	TM
621771-057	325PB-5121-15890	Unit N Cntr					
Metals Analysis							
Lead		EPA 6010D / 3050B	31.7	9.94	mg/kg	05/14/25	TM
621771-058	325PB-5121-15891	DR W Side N End					
Metals Analysis							
Lead		EPA 6010D / 3050B	117	8.93	mg/kg	05/14/25	TM
621771-059	325PB-5121-15892	DR W Side N End					
Metals Analysis							
Lead		EPA 6010D / 3050B	89.3	10.0	mg/kg	05/14/25	TM

All internal QC parameters were met. Unusual sample conditions, if any, are described. Surrogate Spike results designated with "D" indicate that the analyte was diluted out. "MI" indicates matrix interference. Concentration and *Reporting Limit (RL) based on areas provided by client. Values are reported to three significant figures. Solid PPM = mg/kg | PPB = µg/kg and Water PPM = mg/L | PPB = µg/L. The test results apply to the sample as received.



Analysis Report

Schneider Laboratories Global, Inc

2512 W. Cary Street • Richmond, Virginia • 23220-5117
804-353-6778 • 800-785-LABS (5227) • Fax 804-359-1475

Customer: Washoe County School District (4991)
Address: 7495 S. Virginia Street
Reno, NV 89511

Order #: 621771

Matrix Paint
Received 05/12/25
Reported 05/15/25

Attn:

Project:

Location: 325-Pine MS

Number:

PO Number: PO224939

Sample ID	Cust. Sample ID	Location	Result	RL*	Units	Analysis Date	Analyst
Parameter		Method					
621771-060	325PB-5121-15893	DR W Side N End					
Metals Analysis							
Lead		EPA 6010D / 3050B	175	10.0	mg/kg	05/14/25	TM
621771-061	325PB-5121-15894	FL S Side Cntr					
Metals Analysis							
Lead		EPA 6010D / 3050B	80.8	10.2	mg/kg	05/14/25	TM
621771-062	325PB-5121-15895	FL S Cntr					
Metals Analysis							
Lead		EPA 6010D / 3050B	491	9.63	mg/kg	05/14/25	TM
621771-063	325PB-5121-15896	FL N Cntr					
Metals Analysis							
Lead		EPA 6010D / 3050B	248	10.3	mg/kg	05/14/25	TM
621771-064	325PB-5121-15897	DR SW Cntr					
Metals Analysis							
Lead		EPA 6010D / 3050B	<9.31	9.31	mg/kg	05/14/25	TM
621771-065	325PB-5121-15898	DR Frame SW Cntr					
Metals Analysis							
Lead		EPA 6010D / 3050B	<10.1	10.0	mg/kg	05/14/25	TM
621771-066	325PB-5121-15899	DR Frame SW Cntr					
Metals Analysis							
Lead		EPA 6010D / 3050B	<9.85	9.84	mg/kg	05/14/25	TM
621771-067	325PB-5121-15900	DR Frame W Side N End					
Metals Analysis							
Lead		EPA 6010D / 3050B	13.0	9.17	mg/kg	05/14/25	TM
621771-068	325PB-5121-15901	DR Frame W Side N End					
Metals Analysis							
Lead		EPA 6010D / 3050B	102	9.17	mg/kg	05/14/25	TM
621771-069	325PB-5121-15902	DR Frame W Side N End					
Metals Analysis							
Lead		EPA 6010D / 3050B	93.3	10.2	mg/kg	05/14/25	TM

All internal QC parameters were met. Unusual sample conditions, if any, are described. Surrogate Spike results designated with "D" indicate that the analyte was diluted out. "MI" indicates matrix interference. Concentration and *Reporting Limit (RL) based on areas provided by client. Values are reported to three significant figures. Solid PPM = mg/kg | PPB = µg/kg and Water PPM = mg/L | PPB = µg/L. The test results apply to the sample as received.



Analysis Report

Schneider Laboratories Global, Inc

2512 W. Cary Street • Richmond, Virginia • 23220-5117
804-353-6778 • 800-785-LABS (5227) • Fax 804-359-1475

Customer: Washoe County School District (4991)
Address: 7495 S. Virginia Street
Reno, NV 89511

Order #: 621771

Matrix Paint
Received 05/12/25
Reported 05/15/25

Attn:

Project:

Location: 325-Pine MS

Number:

PO Number: PO224939

Sample ID	Cust. Sample ID	Location	Result	RL*	Units	Analysis Date	Analyst
Parameter		Method					
621771-05/15/25 05:03 PM							

Reviewed By: **Ben Wood**
Laboratory Director

State Certifications

Method	Parameter	Nevada	Virginia
EPA 6010D	Lead	Not Certified	VELAP Certified

State	Certificate Number
Virginia	VELAP 12761

All internal QC parameters were met. Unusual sample conditions, if any, are described. Surrogate Spike results designated with "D" indicate that the analyte was diluted out. "MI" indicates matrix interference. Concentration and *Reporting Limit (RL) based on areas provided by client. Values are reported to three significant figures. Solid PPM = mg/kg | PPB = µg/kg and Water PPM = mg/L | PPB = µg/L. The test results apply to the sample as received.

Charge to CC

WCSD LEAD BULK SAMPLE CHAIN OF CUSTODY FORM

Requested By: John Nolan

Phone Number: 775-325-8491

Fax Number: 775-851-5662

Analysis Turn Around Time: Rush-Same Day, 1 Day, 2 Day, 3 Day, 5 Day

Instructions: Email results to the ESA Department. In addition, produce a separate report for each facility. A new prefix number on a sample identifies a new site. ACCT. #4991

Analysis Type: ICP

Date Sampled:

5/1/2025

Facility: 325 - Pine MS

SAMPLE #

ITEM DESCRIPTION

SUBSTRATE

COLOR

ROOM

325PB - 5121 - 15834	Window Frame S Side E End	Metal	Tan	406
325PB - 5121 - 15835	Window Frame N Side Center	Metal	Tan	405
325PB - 5121 - 15836	Window Frame S Side Center @ Door	Metal	Tan	219
325PB - 5121 - 15837	Door E Side Center @ Double Door	Wood	Clear Varnish	415
325PB - 5121 - 15838	Door SE Corner	Wood	Clear Varnish	302
325PB - 5121 - 15839	Door S Side Center	Wood	Clear Varnish	303
325PB - 5121 - 15840	Valve S Side Center	Metal	Silver	301
325PB - 5121 - 15841	Valve S Side Center	Metal	Silver	301

S 68

621771

V: 621621771

ajackson
U.S. Mail

5/12/2025 2:31:23 PM
N/A

SENT BY: Brian Priest

RECEIVED BY: ALANI J.

RECEIVED BY:

RECEIVED BY:

DATE/TIME: 5-7-25 1:00 PM

DATE/TIME: 5/12/25 2:30 PM

DATE/TIME:

DATE/TIME:

WCSD LEAD BULK SAMPLE CHAIN OF CUSTODY FORM

Requested By: John Nolan

Phone Number: 775-325-8491

Fax Number: 775-851-5662

Analysis Turn Around Time: Rush-Same Day, 1 Day, 2 Day, 3 Day, 5 Day

Instructions: Email results to the ESA Department. In addition, produce a separate report for each facility. A new prefix number on a sample identifies a new site. ACCT. #4991

Analysis Type: ICP

Date Sampled:

5/1/2025

Facility: 325 - Pine MS

SAMPLE #

ITEM DESCRIPTION

SUBSTRATE

COLOR

ROOM

325PB - 5121 - 15842	Valve S Side Center	Metal	Silver	301
325PB - 5121 - 15843	Unit N of Center	Metal	Green/Blue	301
325PB - 5121 - 15844	Unit N of Center	Metal	Green/Blue	301
325PB - 5121 - 15845	Unit N of Center	Metal	Green/Blue	301
325PB - 5121 - 15846	Door Frame W Side Center	Metal	Black	316
325PB - 5121 - 15847	Door Frame W Side Center	Metal	Black	314
325PB - 5121 - 15848	Door Frame SE Corner	Metal	Black	328
325PB - 5121 - 15849	Door Frame N Side Center	Metal	Brown	315

SENT BY: Brian Priest

DATE/TIME: 5-7-25 1:00PM

RECEIVED BY: ALAN J.

DATE/TIME: 5/12/25 2:30 PM

RECEIVED BY: _____

DATE/TIME: _____

RECEIVED BY: _____

DATE/TIME: _____

Charge to CC

WCSD LEAD BULK SAMPLE CHAIN OF CUSTODY FORM

Requested By: John Nolan

Phone Number: 775-325-8491

Fax Number: 775-851-5662

Analysis Turn Around Time: Rush-Same Day, 1 Day, 2 Day, 3 Day, 5 Day

Instructions: Email results to the ESA Department. In addition, produce a separate report for each facility. A new prefix number on a sample identifies a new site. ACCT. #4991

Analysis Type: ICP

Date Sampled:

5/1/2025

Facility: 325 - Pine MS

SAMPLE #

ITEM DESCRIPTION

SUBSTRATE

COLOR

ROOM

325PB - 5121 - 15850	Door Frame NE Corner	Metal	Brown	313
325PB - 5121 - 15851	Door Frame NE Corner	Metal	Brown	313
325PB - 5121 - 15852	Door Frame E Side Center	Metal	Grey	301
325PB - 5121 - 15853	Door Frame E Side Center	Metal	Grey	301
325PB - 5121 - 15854	Door Frame E Side Center	Metal	Grey	301
325PB - 5121 - 15855	Electrical Box E side Center	Metal	Grey	301
325PB - 5121 - 15856	Electrical Box N Side W End	Metal	Grey	301
325PB - 5121 - 15857	Electrical Box N Side E End	Metal	Grey	301

SENT BY: Brian Priest

DATE/TIME: 5-7-25 1:00 PM

RECEIVED BY: ALANI J.

DATE/TIME: 5/12/25 2:30 PM

RECEIVED BY: _____

DATE/TIME: _____

RECEIVED BY: _____

DATE/TIME: _____

Charge to CC

WCSD LEAD BULK SAMPLE CHAIN OF CUSTODY FORM

Requested By: John Nolan

Phone Number: 775-325-8491

Fax Number: 775-851-5662

Analysis Turn Around Time: Rush-Same Day, 1 Day, 2 Day, 3 Day, 5 Day

Instructions: Email results to the ESA Department. In addition, produce a separate report for each facility. A new prefix number on a sample identifies a new site. ACCT. #4991

Analysis Type: ICP

Date Sampled:

5/1/2025

Facility: 325 - Pine MS

SAMPLE #

ITEM DESCRIPTION

SUBSTRATE

COLOR

ROOM

325PB - 5121 - 15858	Door S Side Center	Metal	Blue	315
----------------------	--------------------	-------	------	-----

325PB - 5121 - 15859	Door S Side Center	Metal	Blue	315
----------------------	--------------------	-------	------	-----

325PB - 5121 - 15860	Door W Wide Center	Metal	Blue	329
----------------------	--------------------	-------	------	-----

325PB - 5121 - 15861	Trim NW Corner	Wood	Red	334
----------------------	----------------	------	-----	-----

325PB - 5121 - 15862	Trim SE Corner	Wood	Red	334
----------------------	----------------	------	-----	-----

325PB - 5121 - 15863	Trim SE Corner	Wood	Red	334
----------------------	----------------	------	-----	-----

325PB - 5121 - 15864	Door Frame W Side Center	Metal	White	329N
----------------------	--------------------------	-------	-------	------

325PB - 5121 - 15865	Door Frame S Side Center	Metal	White	303
----------------------	--------------------------	-------	-------	-----

SENT BY: Brian Priest

DATE/TIME: 5-7-25 1:00 PM

RECEIVED BY: ALAN J.

DATE/TIME: 5/12/25 2:30 PM

RECEIVED BY: _____

DATE/TIME: _____

RECEIVED BY: _____

DATE/TIME: _____

Charge to cc

WCSD LEAD BULK SAMPLE CHAIN OF CUSTODY FORM

Requested By: John Nolan

Phone Number: 775-325-8491

Fax Number: 775-851-5662

Analysis Turn Around Time: Rush-Same Day, 1 Day, 2 Day, 3 Day, 5 Day

Instructions: Email results to the ESA Department. In addition, produce a separate report for each facility. A new prefix number on a sample identifies a new site. ACCT. #4991

Analysis Type: ICP

Date Sampled:

5/1/2025

Facility: 325 - Pine MS

SAMPLE #

ITEM DESCRIPTION

SUBSTRATE

COLOR

ROOM

325PB - 5121 - 15866	Door Frame SE Corner	Metal	White	302
325PB - 5121 - 15867	T-Grid N Side Center	Metal	White	336
325PB - 5121 - 15868	T-Grid W Side Center	Metal	White	335
325PB - 5121 - 15869	T-Grid NW Corner	Metal	White	341
325PB - 5121 - 15870	Wall E Side Center	Stucco	Grey/Blue	301
325PB - 5121 - 15871	Wall NE Corner	Stucco	Grey/Blue	301
325PB - 5121 - 15872	Wall N Side W End	Stucco	Grey/Blue	301
325PB - 5121 - 15873	Floor Center of Space	Concrete	Red	309

SENT BY: Brian Priest

DATE/TIME: 5-7-25 1:00 PM

RECEIVED BY: ALAN I J

DATE/TIME: 5/12/25 2:30 PM

RECEIVED BY: _____

DATE/TIME: _____

RECEIVED BY: _____

DATE/TIME: _____

Charge to CC

WCSD LEAD BULK SAMPLE CHAIN OF CUSTODY FORM

Requested By: John Nolan

Phone Number: 775-325-8491

Fax Number: 775-851-5662

Analysis Turn Around Time: Rush-Same Day, 1 Day, 2 Day, 3 Day, 5 Day

Instructions: Email results to the ESA Department. In addition, produce a separate report for each facility. A new prefix number on a sample identifies a new site. ACCT. #4991

Analysis Type: ICP

Date Sampled:

5/1/2025

Facility: 325 - Pine MS

SAMPLE #

ITEM DESCRIPTION

SUBSTRATE

COLOR

ROOM

325PB - 5121 - 15874	Floor Center of Space	Concete	Red	309
325PB - 5121 - 15875	Floor Center of Space	Concrete	Red	309
325PB - 5121 - 15876	Door Frame N Side Center	Metal	Teal	301
325Pb - 5121 - 15877	Door N Side Center	Metal	Teal	301
325PB - 5121 - 15878	Door N Side Center	Metal	Teal	301
325PB - 5121 - 15879	Tank N Side W End	Metal	Burnt Orange	301
325PB - 5121 - 15880	Tank N Side W End	Metal	Burnt Orange	301
325PB - 5121 - 15881	Tank N Side W End	Metal	Burnt Orange	301

SENT BY: Brian Priest

DATE/TIME: 5-7-25 1:00PM

RECEIVED BY: ALAN J.

DATE/TIME: 5/12/25 2:30 PM

RECEIVED BY: _____

DATE/TIME: _____

RECEIVED BY: _____

DATE/TIME: _____

Charge to CC

WCSD LEAD BULK SAMPLE CHAIN OF CUSTODY FORM

Requested By: John Nolan

Phone Number: 775-325-8491

Fax Number: 775-851-5662

Analysis Turn Around Time: Rush-Same Day, 1 Day, 2 Day, 3 Day, 5 Day

Instructions: Email results to the ESA Department. In addition, produce a separate report for each facility. A new prefix number on a sample identifies a new site. ACCT. #4991

Analysis Type: ICP

Date Sampled:

5/1/2025

Facility: 325 - Pine MS

SAMPLE #	ITEM DESCRIPTION	SUBSTRATE	COLOR	ROOM
----------	------------------	-----------	-------	------

325PB - 5121 - 15882	Floor SW Corner	Wood	Clear Varnish	313
----------------------	-----------------	------	---------------	-----

325PB - 5121 - 15883	Floor NW Corner	Wood	Clear Varnish	313
----------------------	-----------------	------	---------------	-----

325PB - 5121 - 15884	Floor SW Corner	Wood	Clear Varnish	313
----------------------	-----------------	------	---------------	-----

325PB - 5121 - 15885	Ceiling S Side Center @ Damage	FCP	White	329
----------------------	--------------------------------	-----	-------	-----

325PB - 5121 - 15886	Ceiling N Side E End @ Damage	FCP	White	410
----------------------	-------------------------------	-----	-------	-----

325PB - 5121 - 15887	Ceiling SW Corner @ Damage	FCP	White	304
----------------------	----------------------------	-----	-------	-----

325PB - 5121 - 15888	Unit N of Center	Metal	Teal	309
----------------------	------------------	-------	------	-----

325PB - 5121 - 15889	Unit N of Center	Metal	Teal	309
----------------------	------------------	-------	------	-----

SENT BY: Brian Priest

DATE/TIME: 5-7-25 1:00 PM

RECEIVED BY: ALAN J

DATE/TIME: 5/12/25 2:30 AM

RECEIVED BY: _____

DATE/TIME: _____

RECEIVED BY: _____

DATE/TIME: _____

WCSD LEAD BULK SAMPLE CHAIN OF CUSTODY FORM

Requested By: John Nolan

Phone Number: 775-325-8491

Fax Number: 775-851-5662

Analysis Turn Around Time: Rush-Same Day, 1 Day, 2 Day, 3 Day, 5 Day

Instructions: Email results to the ESA Department. In addition, produce a separate report for each facility. A new prefix number on a sample identifies a new site. ACCT. #4991

Analysis Type: ICP

Date Sampled:

5/1/2025

Facility: 325 - Pine MS

SAMPLE #

ITEM DESCRIPTION

SUBSTRATE

COLOR

ROOM

325PB - 5121 - 15890	Unit N of Center	Metal	Teal	309
325PB - 5121 - 15891	Door W Side N End	Wood	Pastel Yellow	344
325PB - 5121 - 15892	Door W Side N End	Wood	Pastel Yellow	344
325PB - 5121 - 15893	Door W Side N End	Wood	Pastel Yellow	344
325PB - 5121 - 15894	Floor S Side Center	Concrete	Grey	307
325PB - 5121 - 15895	Floor S of Center	Concrete	Grey	302
325PB - 5121 - 15896	Floor N of Center	Concrete	Grey	302
325PB - 5121 - 15897	Door SW Corner	Wood	White	217FB

SENT BY: Brian Priest

DATE/TIME: 5-7-25 1:00PM

RECEIVED BY: ALAN I. J.

DATE/TIME: 5/12/25 2:30PM

RECEIVED BY: _____

DATE/TIME: _____

RECEIVED BY: _____

DATE/TIME: _____

Charge to CC

WCSD LEAD BULK SAMPLE CHAIN OF CUSTODY FORM

Requested By: John Nolan

Phone Number: 775-325-8491

Fax Number: 775-851-5662

Analysis Turn Around Time: Rush-Same Day, 1 Day, 2 Day, 3 Day, 5 Day

Instructions: Email results to the ESA Department. In addition, produce a separate report for each facility. A new prefix number on a sample identifies a new site. ACCT. #4991

Analysis Type: ICP

Date Sampled:

5/1/2025

Facility: 325 - Pine MS

SAMPLE #

ITEM DESCRIPTION

SUBSTRATE

COLOR

ROOM

325PB - 5121 - 15898	Door Frame SW Corner	Wood	white	217FB
----------------------	----------------------	------	-------	-------

325PB - 5121 - 15899	Door Frame SW Corner	Wood	White	217FB
----------------------	----------------------	------	-------	-------

325PB - 5121 - 15900	Door Frame W Side N End	Metal	Pastel Yellow	334
----------------------	-------------------------	-------	---------------	-----

325PB - 5121 - 15901	Door Frame W Side N End	Metal	Pastel Yellow	334
----------------------	-------------------------	-------	---------------	-----

325PB - 5121 - 15902	Door Frame W Side N End	Metal	Pastel Yellow	334
----------------------	-------------------------	-------	---------------	-----

SENT BY: Brian Priest

DATE/TIME: 5-7-25 1:00 PM

RECEIVED BY: ALAN J.

DATE/TIME: 5/12/25 2:30 PM

RECEIVED BY: _____

DATE/TIME: _____

RECEIVED BY: _____

DATE/TIME: _____

SURVEY FOR LEAD BASED PAINT

Site Name:		Pine Middle School						Date:		04-09-2025	
Address:		4800 Neil Road						FACS Job #:		PJ86135	
Start Time:		13:30	Calibration:	1.04 =	0.9	1.04 =	1.0	1.04 =	1.0	Technician: Ryan Hettich	
End Time:		17:00	Calibration:	1.04 =	0.9	1.04 =	0.9	1.04 =	1.0	Inspector/Assessor: Zachary Ramos	
Sci Apps X-550			Lead-Based Paints or Coatings are marked RED							Condition Codes: I = Intact, F = Fair, P = Poor	

No.	Sample Location	Color	Substrate	Component	Condition	XRF Result (mg/cm2)
1.	402 – S side, center	White	Drywall	Wall	I	0
2.	402 – S side, Center	Blue	Wood	Wall Panel	I	0
3.	402 – S side, Center	White	Metal	Door Frame	I	0
4.	402 – S side, Center	White	Metal	Door Frame	I	0
5.	402 – S side, Center	White	Metal	Door	I	0
6.	402 – S side, Center	White	Metal	Door	I	0
7.	402 – E side, Center	Blue	Metal	Locker	I	0
8.	402 – W side, Center	White	Drywall	Wall	I	0
9.	402 – W side, Center	Blue	Wood	Wall Panel	I	0
10.	402 – W side, Center	White	Porcelain	Water Fountain	I	0
11.	402 – W side, Center	White	Porcelain	Water Fountain	I	0
12.	402 – W side, Center	White	Porcelain	Water Fountain	I	0
13.	402 – NE corner	White	Drywall	Wall	I	0
14.	402 – NE corner	Blue	Wood	Wall Panel	I	0
15.	402 – NE corner	Blue	Metal	Locker	I	0
16.	402 and 414 Threshold	White	Metal	Door Frame	I	0
17.	402 and 414 Threshold	White	Metal	Door Frame	I	0
18.	403 – Staircase	Grey	Metal	Staircase	I	0
19.	403 – Staircase	Grey	Metal	Staircase	I	0

SURVEY FOR LEAD BASED PAINT

Site Name:		Pine Middle School						Date:		04-09-2025	
Address:		4800 Neil Road						FACS Job #:		PJ86135	
Start Time:		13:30	Calibration:	1.04 =	0.9	1.04 =	1.0	1.04 =	1.0	Technician: Ryan Hettich	
End Time:		17:00	Calibration:	1.04 =	0.9	1.04 =	0.9	1.04 =	1.0	Inspector/Assessor: Zachary Ramos	
Sci Apps X-550			Lead-Based Paints or Coatings are marked RED							Condition Codes: I = Intact, F = Fair, P = Poor	

No.	Sample Location	Color	Substrate	Component	Condition	XRF Result (mg/cm2)
20.	403 – Staircase	Grey	Metal	Staircase	I	0
21.	403 – NE corner	Clear	Wood	Door	I	0
22.	403 – NE corner	Clear	Wood	Door	I	0
23.	403 – W side	White	Drywall	Wall	I	0
24.	414 – S side at stairs	Clear	Wood	Railing	I	0
25.	414 – S side at stairs	Clear	Wood	Railing	I	0
26.	414 – SE side at stairs	Clear	Wood	Railing	I	0
27.	414 – SE side at stairs	Red	Metal	Handrail	I	0
28.	414 – SE side at stairs	Red	Wood	Trim	I	0
29.	405 – SE corner	Blue	Rubber	Stairs	I	0
30.	405 – SE corner	White	Drywall	Wall	I	0
31.	405 – SE corner	Blue	Wood	Wall panel	I	0
32.	405 – SE corner	White	Metal	Door frame	I	0
33.	405 – N side at Fire Extinguisher	White	Metal	Frame	I	0.2
34.	405 – N side at electrical panel	Grey	Metal	Electrical Panel	I	0
35.	405 – N side at electrical panel	Grey	Metal	Electrical Panel	I	0
36.	406 – E side	Grey	Metal	Electrical Panel	I	0
37.	406 – E side	White	Metal	Doorframe	I	0
38.	406 – S side	White	Drywall	Wall	I	0

SURVEY FOR LEAD BASED PAINT

Site Name:		Pine Middle School						Date:		04-09-2025	
Address:		4800 Neil Road						FACS Job #:		PJ86135	
Start Time:		13:30	Calibration:	1.04 =	0.9	1.04 =	1.0	1.04 =	1.0	Technician: Ryan Hettich	
End Time:		17:00	Calibration:	1.04 =	0.9	1.04 =	0.9	1.04 =	1.0	Inspector/Assessor: Zachary Ramos	
Sci Apps X-550			Lead-Based Paints or Coatings are marked RED							Condition Codes: I = Intact, F = Fair, P = Poor	

No.	Sample Location	Color	Substrate	Component	Condition	XRF Result (mg/cm2)
39.	406 – S side	Blue	Drywall	Wall		0
40.	406 – S side @ electrical panel	Grey	Metal	Electrical panel		0
41.	414 – NE corner	Clear	Wood	Railing		0
42.	414 – NE corner	Blue	Rubber	Staircase		0
43.	414 – NE corner	Red	Metal	Handrail		0
44.	414 – NE corner	Red	Wood	Trim		0
45.	414 – NE corner	Light blue	Metal	Locker		0
46.	414 – SE corner	Light blue	Metal	Locker		0
47.	414 – E side, center	White	Metal	Window frame		0
48.	414 – Center	White	Metal	Window frame		0
49.	414 0 W side, center	White	Metal	Window frame		0
50.	414 – E of center	Gray	Metal	Bannister		0
51.	414 – Center	Gray	Metal	Bannister		0
52.	414 – W of center	Gray	Metal	Bannister		0.1
53.	414 – S side, center	White	Porcelain	Water fountain		0
54.	414 – S side, center	Clear	Wood	Door		0
55.	414 – S side, center	White	Metal	Door frame		0
56.	414 – S side, center	White	Drywall	Wall		0

SURVEY FOR LEAD BASED PAINT

Site Name:	Pine Middle School							Date:	04-09-2025	
Address:	4800 Neil Road							FACS Job #:	PJ86135	
Start Time:	13:30	Calibration:	1.04 =	0.9	1.04 =	1.0	1.04 =	1.0	Technician:	Ryan Hettich
End Time:	17:00	Calibration:	1.04 =	0.9	1.04 =	0.9	1.04 =	1.0	Inspector/Assessor:	Zachary Ramos
Sci Apps X-550		Lead-Based Paints or Coatings are marked RED							Condition Codes: I = Intact, F = Fair, P = Poor	

No.	Sample Location	Color	Substrate	Component	Condition	XRF Result (mg/cm2)
57.	414 – S side, center	Blue	Wood	Wall panel		0
58.	414 – S side, center	Tan	Metal	Window frame		0
59.	415 – NE corner	Tan	Metal	Window frame		0
60.	415 – S side	Tan	Metal	Window frame		0
61.	415 – NE corner	Grey	Metal	Electrical panel		0
62.	414 – NW corner	White	Porcelain	Water fountain		0
63.	416 – N side	Light blue	Metal	Locker		0
64.	416 – S side	White	Drywall	Wall		0
65.	416 – S side	Blue	Wood	Wall panel		0
66.	416 – S side	White	Metal	Door frame		0
67.	416 – S side	Clear	Wood	Door		0
68.	416 – S side	Tan	Metal	Window frame		0
69.	416 – S side	Grey	Metal	Electrical panel		0
70.	414 – at elevator	White	Metal	Elevator door frame		0
71.	414 – at elevator	White	Metal	Elevator door		0
72.	414 – at elevator	White	Metal	Elevator door		0

SURVEY FOR LEAD BASED PAINT

Site Name:		Pine Middle School						Date:		04-09-2025	
Address:		4800 Neil Road						FACS Job #:		PJ86135	
Start Time:		13:30	Calibration:	1.04 =	0.9	1.04 =	1.0	1.04 =	1.0	Technician: Ryan Hettich	
End Time:		17:00	Calibration:	1.04 =	0.9	1.04 =	0.9	1.04 =	1.0	Inspector/Assessor: Zachary Ramos	
Sci Apps X-550			Lead-Based Paints or Coatings are marked RED							Condition Codes: I = Intact, F = Fair, P = Poor	

No.	Sample Location	Color	Substrate	Component	Condition	XRF Result (mg/cm2)
73.	414 – SW side at stairs	Clear	Wood	Wall		0
74.	414 – SW side at stairs	Red	Metal	Handrail		0
75.	414 – SW side at stairs	Red	Wood	Trim		0
76.	414 – SW side at stairs	Blue	Rubber	Stairs		0
77.	414 – SW side at stairs	Blue	Metal	Door		0
78.	334 – SW side at stairs	Blue	Metal	Door frame		0
79.	344 – SW window panel	Blue	Metal	Panel		0
80.	344 – SW corner	Pastel Yellow	Drywall	Panel		0
81.	344 – SW side	Pastel Yellow	Drywall	Panel		0
82.	344 – SW side	Pastel Yellow	Drywall	Panel		0
83.	344 – W side	Pastel yellow	Wood	Panel Trim		0
84.	344 – W side	Pastel yellow	Wood	Panel Trim		0
85.	344 – W side	Pastel yellow	Wood	Panel Trim		0
86.	344 – W side	Blue	Wood	Panel Trim		0
87.	344 – W side	Blue	Wood	Panel Trim		0
88.	344 – W side	Blue	Wood	Panel Trim		0
89.	344 – Center	Blue	Drywall	Wall Column		0
90.	344 – Center	Tan	Plastic	Column Trim		0
91.	344 – Center	Grey	Metal	Panel		0
92.	344 – N side	White	Metal	Window frame		0

SURVEY FOR LEAD BASED PAINT

Site Name:		Pine Middle School						Date:		04-09-2025	
Address:		4800 Neil Road						FACS Job #:		PJ86135	
Start Time:		13:30	Calibration:	1.04 =	0.9	1.04 =	1.0	1.04 =	1.0	Technician: Ryan Hettich	
End Time:		17:00	Calibration:	1.04 =	0.9	1.04 =	0.9	1.04 =	1.0	Inspector/Assessor: Zachary Ramos	
Sci Apps X-550			Lead-Based Paints or Coatings are marked RED							Condition Codes: I = Intact, F = Fair, P = Poor	

No.	Sample Location	Color	Substrate	Component	Condition	XRF Result (mg/cm2)
93.	333 – S side	White	Drywall	Wall		0
94.	333 – S side	Blue	Wood	Wall Panel		0
95.	333 – S side	White	Metal	Door frame		0
96.	333 – S side	Clear	Wood	Varnish		0
97.	333 – NW corner	Blue	Metal	Door		0
98.	333 – NW corner	Blue	Metal	Door frame		0
99.	333 – NW corner	Blue	Metal	Panel		0
100.	333 – NW corner	Blue	Metal	Window frame		0
101.	333 – NW corner	Blue	Metal	Unit		0
102.	333 – NW corner	Blue	Metal	Unit		0
103.	333 – NW corner	Blue	Metal	Unit		0.3
104.	333 – N side	Light blue	Metal	Locker		0
105.	333 – E side	Red	Metal	Trim		0
106.	333 – E side	Blue	Metal	Door		0
107.	334 – N side	White	Drywall	Wall		0
108.	334 – N side	Blue	Wood	Wall panel		0
109.	334 – N side	Clear	Wood	Varnish		0
110.	334 – N side	White	Metal	Window frame		0
111.	334 – NE corner	White	Metal	Window frame		0

SURVEY FOR LEAD BASED PAINT

Site Name:		Pine Middle School						Date:		04-09-2025	
Address:		4800 Neil Road						FACS Job #:		PJ86135	
Start Time:		13:30	Calibration:	1.04 =	0.9	1.04 =	1.0	1.04 =	1.0	Technician:	Ryan Hettich
End Time:		17:00	Calibration:	1.04 =	0.9	1.04 =	0.9	1.04 =	1.0	Inspector/Assessor:	Zachary Ramos
Sci Apps X-550			Lead-Based Paints or Coatings are marked RED							Condition Codes: I = Intact, F = Fair, P = Poor	

No.	Sample Location	Color	Substrate	Component	Condition	XRF Result (mg/cm2)
112	334 – Center	Tan	Plastic	Column		0
113	334 – center	Tan	Plastic	Column		0
114	346 – N side	Blue	Wood	Panel		0
115	346 – N side	Blue	Metal	Window frame		0
116	346 – N side	Blue	Metal	Door		0
117	346 – W side	White	Drywall	Wall		0
118	346 – E side	White	Drywall	Wall		0
119	346 – E side	White	Drywall	Wall		0
120	346 – E side	White	Wood	Trim		0
121	346 – NE corner	White	Wood	Trim		0
122	346 – SW corner	White	Wood	Trim		0
123	346 – NE corner	White	Metal	Unit		0
124	346 – NE corner	White	Metal	Unit		0
125	346 – NE corner	White	Metal	Unit		0
126	329N – SE corner	White	Drywall	Wall		0
127	329N – SE corner	Blue	Wood	Wall panel		0
128	329N – SE corner	Clear	Wood	Door		0
129	329N – SE corner	White	Metal	Door frame		0
130	329N – SE corner	Light blue	Metal	Locker		0
131	329S – SE corner	White	Drywall	Wall		0

SURVEY FOR LEAD BASED PAINT

Site Name:		Pine Middle School						Date:		04-09-2025	
Address:		4800 Neil Road						FACS Job #:		PJ86135	
Start Time:		13:30	Calibration:	1.04 =	0.9	1.04 =	1.0	1.04 =	1.0	Technician: Ryan Hettich	
End Time:		17:00	Calibration:	1.04 =	0.9	1.04 =	0.9	1.04 =	1.0	Inspector/Assessor: Zachary Ramos	
Sci Apps X-550			Lead-Based Paints or Coatings are marked RED							Condition Codes: I = Intact, F = Fair, P = Poor	

No.	Sample Location	Color	Substrate	Component	Condition	XRF Result (mg/cm2)
132	329S – SE corner	White	Metal	Door frame		0
133	329S – SE corner	Clear	Wood	Door		0
134	329S – SE corner	Light blue	Metal	Locker		0
135	329S – SE corner	White	Metal	Window frame		0
136	329S – W side	Red	Metal	Window trim		0.1
137	313 – N side	Brown	Metal	Door frame		0
138	313 – N side	Brown	Metal	Door frame		0
139	313 – N side	Brown	Metal	Door frame		0
140	313 – N side	Clear	Wood	Door		0
141	313 – E side	Clear	Wood	Floor		0
142	313 – E side	Clear	Wood	Floor		0
143	313 – E side	Clear	Wood	Floor		0
144	313 – E side	Red	Wood	Floor		0
145	313 – E side	Red	Wood	Floor		0
146	313 – E side	Red	Wood	Floor		0
147	313 – E side	Blue	Wood	Floor		0
148	313 – E side	Blue	Wood	Floor		0
149	313 – E side	Blue	Wood	Floor		0
150	313 – E side	Black	Wood	Floor		0
151	313 – E side	Black	Wood	Floor		0

SURVEY FOR LEAD BASED PAINT

Site Name:		Pine Middle School						Date:		04-09-2025	
Address:		4800 Neil Road						FACS Job #:		PJ86135	
Start Time:		13:30	Calibration:	1.04 =	0.9	1.04 =	1.0	1.04 =	1.0	Technician: Ryan Hettich	
End Time:		17:00	Calibration:	1.04 =	0.9	1.04 =	0.9	1.04 =	1.0	Inspector/Assessor: Zachary Ramos	
Sci Apps X-550			Lead-Based Paints or Coatings are marked RED							Condition Codes: I = Intact, F = Fair, P = Poor	

No.	Sample Location	Color	Substrate	Component	Condition	XRF Result (mg/cm2)
152	313 – E side	Black	Wood	Floor		0
153	313 – E side	White	Wood	Floor		0
154	313 – E side	White	Wood	Floor		0
155	313 – E side	White	Wood	Floor		0
156	313 – S side	Black	Metal	Door frame		0
157	313 – S side	Brown	Metal	Bleachers		0.3
158	314 – E side	White	Porcelain	Water fountain		0
159	315 – W side	Tan	Drywall	Wall		0
160	315 – W side	Tan	Drywall	Wall		0
161	315 – W side	Tan	Drywall	Wall		0
162	315 – W side	Blue	Metal	Door		0
163	315 – NE corner	Pink	Wood	Cabinet		0.1
164	315 – NE corner	Salmon	Wood	Cabinet		0.1
165	317 – NE corner	Blue	Wood	Wall		0
166	317 – NE corner	White	Meatal	Door frame		0
167	317 – NE corner	White	Drywall	Wall		0
168	317 – NE corner	Tan 4"	Ceramic tile	Wall		7.5
169	317 – NE corner	Tan 1"	Ceramic tile	Floor		0
170	317 – NE corner	White	Porcelain	Toilet		0
171	317 – NE corner	White	Porcelain	Sink		0

SURVEY FOR LEAD BASED PAINT

Site Name:		Pine Middle School						Date:		04-09-2025	
Address:		4800 Neil Road						FACS Job #:		PJ86135	
Start Time:		13:30	Calibration:	1.04 =	0.9	1.04 =	1.0	1.04 =	1.0	Technician: Ryan Hettich	
End Time:		17:00	Calibration:	1.04 =	0.9	1.04 =	0.9	1.04 =	1.0	Inspector/Assessor: Zachary Ramos	
Sci Apps X-550			Lead-Based Paints or Coatings are marked RED							Condition Codes: I = Intact, F = Fair, P = Poor	

No.	Sample Location	Color	Substrate	Component	Condition	XRF Result (mg/cm2)
172	317 – center	Light blue	Metal	Locker		0.3
173	317 – center	Yellow	Wood	Cabinet		0
174	317 – center	Clear	Wood	Bench		0
175	318 – center	White	FCP	Ceiling		0
176	318 – center	White	T grid	Ceiling		0
177	318 – center	White	T grid	Ceiling		0
178	318 – center	White	T grid	Ceiling		0
179	319 – E side	Red	Metal	Locker		0.2
180	319 – W side	Blue	Metal	Clock		0
181	319 – W side	Blue	Metal	Clock		0
182	319 – W side	Blue	Metal	Clock		0
183	319 – S side	Clear	Wood	Door		0
184	319 – S side	White	Wood	Shelf		0
185	320 – W side	Tan	Drywall	Wall		0
186	320 – E side	Grey	Concrete	Floor		0
187	320 – E side	White	Metal	Box		0
188	320 – E side	White	Metal	Box		0
189	325 – E side	Blue	Wood	Wall panel		0
190	325 – E side	White	Metal	Door frame		0
191	325 – E side	Blue	Metal	Locker		0.5

SURVEY FOR LEAD BASED PAINT

Site Name:		Pine Middle School						Date:		04-09-2025	
Address:		4800 Neil Road						FACS Job #:		PJ86135	
Start Time:		13:30	Calibration:	1.04 =	0.9	1.04 =	1.0	1.04 =	1.0	Technician: Ryan Hettich	
End Time:		17:00	Calibration:	1.04 =	0.9	1.04 =	0.9	1.04 =	1.0	Inspector/Assessor: Zachary Ramos	
Sci Apps X-550			Lead-Based Paints or Coatings are marked RED							Condition Codes: I = Intact, F = Fair, P = Poor	

No.	Sample Location	Color	Substrate	Component	Condition	XRF Result (mg/cm2)
192	325 – W side	White speckled	Ceramic tile	Wall		7.6
193	325 – Center	Grey	Metal	Pole		0
194	327 – S side	Yellow	Metal	Locker		0.4
195	328 – N side	Tan	Metal	Duct		0.1
196	328 – N side	Grey	Metal	Panel		0
197	328 – N side	Grey	Metal	Panel		0
198	328 – W side	Grey	Metal	Panel		0
199	108 – W side	Black	Concrete	Floor		0
200	108 – W side	Grey	Concrete	Floor		0
201	111 – W side	Grey	Metal	Electrical panel		0
202	111 – W side	Black	Wood	Wall		0
203	111 – W side	Black	Wood	Wall		0
204	111 – W side	Black	Wood	Wall		0
205	107 – W side	White	FCP	Ceiling		0
206	107 – W side	White	T grid	Ceiling		0
207	105 – NE corner	Baby blue	Drywall	Wall		0
208	105 – NE corner	Baby blue	Drywall	Wall		0
209	105 – NE corner	Baby blue	Drywall	Wall		0
210	106A – N side	Pastel Yellow	Drywall	Wall		0
211	UI – E side	Beige	Drywall	Wall		0

SURVEY FOR LEAD BASED PAINT

Site Name:		Pine Middle School						Date:		04-09-2025	
Address:		4800 Neil Road						FACS Job #:		PJ86135	
Start Time:		13:30	Calibration:	1.04 =	0.9	1.04 =	1.0	1.04 =	1.0	Technician:	Ryan Hettich
End Time:		17:00	Calibration:	1.04 =	0.9	1.04 =	0.9	1.04 =	1.0	Inspector/Assessor:	Zachary Ramos
Sci Apps X-550			Lead-Based Paints or Coatings are marked RED							Condition Codes: I = Intact, F = Fair, P = Poor	

No.	Sample Location	Color	Substrate	Component	Condition	XRF Result (mg/cm2)
212	UI – W side	Beige	Drywall	Wall		0
213	UI – N side	Beige	Drywall	Wall		0
214	UI – N side	Charcoal	Drywall	Wall		0
215	UI – N side	Charcoal	Drywall	Wall		0
216	UI – N side	Charcoal	Drywall	Wall		0
217	UIB – W side	Eggshell White	Drywall	Wall		0
218	UIB – N side	Eggshell White	Drywall	Wall		0
219	UIB – E side	Eggshell White	Drywall	Wall		0
220	103 – N side	White	FCP	Ceiling		0
221	103 – N side	White	T grid	Ceiling		0
222	104 – N side	Navy Blue	Drywall	Wall		0
223	104 – N side	Navy Blue	Drywall	Wall		0
224	104 – N side	Navy Blue	Drywall	Wall		0
225	102 – N Side	Beige	Drywall	Wall		0
226	102 – E side	Beige	Drywall	Wall		0
227	102 – E side	Beige	Drywall	Wall		0
228	102 – S side	Lime Green	Drywall	Wall		0
229	102 – S side	Lime Green	Drywall	Wall		0
230	102 – S side	Lime Green	Drywall	Wall		0
231	Mid Survey Calibration	-	-	-		1.0, 1.0, 1.0

SURVEY FOR LEAD BASED PAINT

Site Name:		Pine Middle School						Date:		04-09-2025	
Address:		4800 Neil Road						FACS Job #:		PJ86135	
Start Time:		13:30	Calibration:	1.04 =	0.9	1.04 =	1.0	1.04 =	1.0	Technician: Ryan Hettich	
End Time:		17:00	Calibration:	1.04 =	0.9	1.04 =	0.9	1.04 =	1.0	Inspector/Assessor: Zachary Ramos	
Sci Apps X-550			Lead-Based Paints or Coatings are marked RED							Condition Codes: I = Intact, F = Fair, P = Poor	

No.	Sample Location	Color	Substrate	Component	Condition	XRF Result (mg/cm2)
232	Mid Survey Calibration	-	-	-	-	0.9, 1.0, 0.9
233	327A – N side	Pink	Ceramic Tile	Wall		6.6
234	300 – Center	Green	Metal	Rotor		0.1
235	311 – Center	Red	Drywall	Accordion panel		0
236	311 – Center	Red	Drywall	Accordion panel		0.3
237	311 – Center	Blue	Drywall	Accordion panel		0
238	311 – Center	Blue	Drywall	Accordion panel		0.2
239	311 – N side	Clear	Wood	Floor		0
240	304 – Center	Red	Ceramic tile	Floor		0
241	304 – E of center	Red	Ceramic tile	Floor		0
242	304 – NE corner	Pastel Yellow	Wood	Door		0
243	304 – NE corner	Pastel Yellow	Wood	Door		0
244	304 – NE corner	Pastel Yellow	Wood	Door		0
245	307 – NW corner	Grey	Concrete	Floor		0
246	307 – NW corner	Grey	Concrete	Floor		0
247	307 – NW corner	Grey	Concrete	Floor		0
248	302 – E side	Grey	Metal	Door		0
249	302 – E side	Grey	Metal	Door		0

SURVEY FOR LEAD BASED PAINT

Site Name:		Pine Middle School						Date:		04-09-2025	
Address:		4800 Neil Road						FACS Job #:		PJ86135	
Start Time:		13:30	Calibration:	1.04 =	0.9	1.04 =	1.0	1.04 =	1.0	Technician: Ryan Hettich	
End Time:		17:00	Calibration:	1.04 =	0.9	1.04 =	0.9	1.04 =	1.0	Inspector/Assessor: Zachary Ramos	
Sci Apps X-550			Lead-Based Paints or Coatings are marked RED							Condition Codes: I = Intact, F = Fair, P = Poor	

No.	Sample Location	Color	Substrate	Component	Condition	XRF Result (mg/cm2)
250	302 – E side	Grey	Metal	Door		0
251	301 – SE corner	Teal	Metal	Door		0
252	301 – SE corner	Teal	Metal	Door		0
253	301 – SE corner	Teal	Metal	Door		0
254	301 – S side	Grey blue	Stucco	Wall		0
255	301 – S side	Grey blue	Stucco	Wall		0
256	301 – S side	Grey blue	Stucco	Wall		0
257	301 – SW corner	Green blue	Metal	Unit		0
258	301 – SW corner	Green blue	Metal	Unit		0
259	301 – SW corner	Green blue	Metal	Unit		0
260	301 – E side, center	Burnt Orange	Metal	Tank		0
261	301 – E side, center	Burnt Orange	Metal	Tank		0
262	301 – E side, center	Burnt Orange	Metal	Tank		0
263	301 – Center	Grey	Metal	Boiler		0
264	301 – Center	Grey	Metal	Boiler		0
265	301 – Center	Grey	Metal	Boiler		0
266	301 – SE Corner	White	Metal	Pipe		0
267	301 – SE Corner	White	Metal	Pipe		1.0
268	301 – SE Corner	White	Metal	Pipe		0
269	301 – S side	Silver	Metal	Valve		0

SURVEY FOR LEAD BASED PAINT

Site Name:		Pine Middle School						Date:		04-09-2025	
Address:		4800 Neil Road						FACS Job #:		PJ86135	
Start Time:		13:30	Calibration:	1.04 =	0.9	1.04 =	1.0	1.04 =	1.0	Technician:	Ryan Hettich
End Time:		17:00	Calibration:	1.04 =	0.9	1.04 =	0.9	1.04 =	1.0	Inspector/Assessor:	Zachary Ramos
Sci Apps X-550			Lead-Based Paints or Coatings are marked RED							Condition Codes: I = Intact, F = Fair, P = Poor	

No.	Sample Location	Color	Substrate	Component	Condition	XRF Result (mg/cm2)
270	301 – S side	Silver	Metal	Valve		0
271	301 – S side	Silver	Metal	Valve		0
272	110 – N side	White	Drywall	Wall		0
273	110 – N side	White	Drywall	Wall		0
274	330 – S side	White	Drywall	Wall		0
275	109 – S side	White	Drywall	Wall		0
276	109 – E side	White	Drywall	Wall		0
277	133 – N side	White Speckled	Ceramic Tile	Wall		7.4
278	133 – S side	White	Ceramic Tile	Wall		0
279	133 – E side	White	Ceramic Tile	Wall		0
280	133 – E side	White	Ceramic Tile	Wall		0
281	132 – Center	Red	Ceramic Tile	Floor		0
282	132 – E side, Center	Red	Ceramic Tile	Floor		0
283	132 – W side, Center	Red	Ceramic Tile	Floor		0
284	132 – E side, Center	Beige	Ceramic Tile	Wall		0
285	132 – N side, Center	Beige	Ceramic Tile	Wall		0
286	132 – S side, Center	Beige	Ceramic Tile	Wall		0
287	132 – S side, Center	Speckled Beige	Ceramic Tile	Wall		7.3
288	335 – N center	Beige	Drywall	Wall		0
289	335 – Center	White	T grid	Ceiling		0

SURVEY FOR LEAD BASED PAINT

Site Name:		Pine Middle School						Date:		04-09-2025	
Address:		4800 Neil Road						FACS Job #:		PJ86135	
Start Time:		13:30	Calibration:	1.04 =	0.9	1.04 =	1.0	1.04 =	1.0	Technician:	Ryan Hettich
End Time:		17:00	Calibration:	1.04 =	0.9	1.04 =	0.9	1.04 =	1.0	Inspector/Assessor:	Zachary Ramos
Sci Apps X-550			Lead-Based Paints or Coatings are marked RED							Condition Codes: I = Intact, F = Fair, P = Poor	

No.	Sample Location	Color	Substrate	Component	Condition	XRF Result (mg/cm2)
290	335 – N side, center	White	FCP	Ceiling		0
291	335 -	Black	Wood	Cabinet		0.2
292	336 – W side	Light grey	Drywall	Wall		0
293	336 – W side	Light grey	Drywall	Wall		0
294	336 – W side	Light grey	Drywall	Wall		0
295	334 – Elevator	White	Metal	Door		0
296	309 – Center	Teal	Metal	Unit		0
297	309 – Center	Teal	Metal	Unit		0
298	309 – Center	Teal	Metal	Unit		0
299	309 – Center	Red	Concrete	Floor		0
300	309 – Center	Red	Concrete	Floor		0
301	309 – Center	Red	Concrete	Floor		0
302	Exterior – N side	Grey	Concrete	Wall		0
303	Exterior – N side	White	Metal	I beam		0
304	Exterior – N side	Red	Concrete	Curb		0
305	Exterior – NE side	Blue	Metal	Window Frame		0
306	Exterior – NE side	Blue	Cementitious Panel	Wall		0
307	Exterior – E side	Grey	Concrete	Wall		0
308	Exterior – E side	Red	Concrete	Curb		0

SURVEY FOR LEAD BASED PAINT

Site Name:		Pine Middle School						Date:		04-09-2025	
Address:		4800 Neil Road						FACS Job #:		PJ86135	
Start Time:		13:30	Calibration:	1.04 =	0.9	1.04 =	1.0	1.04 =	1.0	Technician: Ryan Hettich	
End Time:		17:00	Calibration:	1.04 =	0.9	1.04 =	0.9	1.04 =	1.0	Inspector/Assessor: Zachary Ramos	
Sci Apps X-550			Lead-Based Paints or Coatings are marked RED							Condition Codes: I = Intact, F = Fair, P = Poor	

No.	Sample Location	Color	Substrate	Component	Condition	XRF Result (mg/cm2)
309	Exterior – E side	Blue	Metal	Door		0
310	Exterior – E side	Blue	Metal	Frame		0
311	Exterior – E side	Blue	Metal	Panel		0
312	Exterior – E side	Grey	Concrete	Wall		0
313	Exterior – E side	Grey	Concrete	Wall		0
314	Exterior – SE side	Blue	Metal	Window frame		0
315	Exterior – SE side	Blue	Concrete	Bench		0
316	Exterior – SE side	Blue	Concrete	Bench		0
317	Exterior – SE side	Blue	Concrete	Bench		0
318	Exterior – SE side	Grey	CMU	Planter		0
319	Exterior – SE side	Grey	CMU	Planter		0
320	Exterior – SE side	Grey	CMU	Planter		0
321	SE Tennis Court	Green	Asphalt	Floor		0
322	SE Tennis Court	Green	Asphalt	Floor		0
323	SE Tennis Court	Green	Asphalt	Floor		0
324	SE Tennis Court	Blue	Asphalt	Floor		0
325	SE Tennis Court	Blue	Asphalt	Floor		0
326	SE Tennis Court	Blue	Asphalt	Floor		0
327	SE Tennis Court	White	Asphalt	Floor		0
328	SE Tennis Court	White	Asphalt	Floor		0

SURVEY FOR LEAD BASED PAINT

Site Name:		Pine Middle School						Date:		04-09-2025	
Address:		4800 Neil Road						FACS Job #:		PJ86135	
Start Time:		13:30	Calibration:	1.04 =	0.9	1.04 =	1.0	1.04 =	1.0	Technician: Ryan Hettich	
End Time:		17:00	Calibration:	1.04 =	0.9	1.04 =	0.9	1.04 =	1.0	Inspector/Assessor: Zachary Ramos	
Sci Apps X-550			Lead-Based Paints or Coatings are marked RED							Condition Codes: I = Intact, F = Fair, P = Poor	

No.	Sample Location	Color	Substrate	Component	Condition	XRF Result (mg/cm2)
329	SE Tennis Court	White	Asphalt	Floor		0
330	Exterior – S side	Yellow	Asphalt	Floor		0
331	Exterior – S side	Yellow	Asphalt	Floor		0
332	Exterior – S side	Yellow	Asphalt	Floor		0
333	Exterior – S side	White	Asphalt	Floor		0
334	Exterior – S side	White	Asphalt	Floor		0
335	Exterior – S side	White	Asphalt	Floor		0
336	Exterior – S side	Green	Metal	Water Fountain		0
337	Exterior – SW side (Southwest Connex)	Yellow	Metal	Wall		0
338	Exterior – SW side (Southwest Connex)	Yellow	Metal	Wall		0
339	Exterior – SW side (Southwest Connex)	Yellow	Metal	Wall		1.3
340	SW Tennis Court	Red	Asphalt	Ground		0
341	SW Tennis Court	Red	Asphalt	Ground		0
342	Exterior – SW side	Red	Asphalt	Striping		0
343	Exterior – SW side	Red	Asphalt	Striping		0
344	Exterior – SW side	Red	Asphalt	Striping		0
345	Exterior – W side, S end (West Connex)	Tan	Metal	Wall		0.1
346	Exterior – W side, S end (Water Valve Enclosure)	Light Blue	Metal	Gate		0.2
347	Exterior – NW side	White	Metal	I beam		0.2
348	Exterior – N side	Blue	Metal	Bench		0

SURVEY FOR LEAD BASED PAINT

Site Name:	Pine Middle School							Date:	04-09-2025	
Address:	4800 Neil Road							FACS Job #:	PJ86135	
Start Time:	13:30	Calibration:	1.04 =	0.9	1.04 =	1.0	1.04 =	1.0	Technician:	Ryan Hettich
End Time:	17:00	Calibration:	1.04 =	0.9	1.04 =	0.9	1.04 =	1.0	Inspector/Assessor:	Zachary Ramos
Sci Apps X-550		Lead-Based Paints or Coatings are marked RED							Condition Codes: I = Intact, F = Fair, P = Poor	
No.	Sample Location		Color		Substrate		Component	Condition	XRF Result (mg/cm2)	
349	Exterior – N side		Blue		Metal		Bench		0	
350	Exterior – N side		Blue		Metal		Bench		0	
351	Exterior – N side		Red		Metal		Bench		0	
352	Exterior – N side		Red		Metal		Bench		0	
353	Exterior – N side		Red		Metal		Bench		0	

SURVEY FOR LEAD BASED PAINT

Site Name:		Pine Middle School						Date:		04-29-2025	
Address:		4800 Neil Road						FACS Job #:		PJ86135	
Start Time:		1540	Calibration:	1.04 =	1.00	1.04 =	1.00	1.04 =	1.00	Technician:	Ryan Hettich
End Time:		1730	Calibration:	1.04 =	1.00	1.04 =	1.00	1.04 =	1.00	Inspector/Assessor:	Zachary Ramos
SCI-APS X-550			Lead-Based Paints or Coatings are marked RED							Condition Codes: I = Intact, F = Fair, P = Poor	

No.	Sample Location	Color	Substrate	Component	Condition	XRF Result (mg/cm2)
1.	217 – W Side	Mauve	Drywall	Wall		0
2.	217 – W Side	Mauve	Metal	Bracket		0.1
3.	217 – N Side	Light Brown	Drywall	Wall		0
4.	217 – N Side	Light Brown	Metal	Bracket		0.1
5.	217 – E Side	Light Brown	Drywall	Wall		0
6.	217C – S Side	Olive Green	Drywall	Wall		0
7.	217C – W Side	Olive Green	Drywall	Wall		0
8.	217C – E Side	Olive Green	Drywall	Wall		0
9.	217C – SE Corner	Olive Green	Metal	Door Frame		0
10.	217C – SW Corner	Olive Green	Metal	Door Frame		0
11.	217C – SE Corner	Olive Green	Metal	Door Frame		0.1
12.	217B – N Side	Clear Varnish	Wood	Panel		0
13.	217B – N Side	Light Brown	Metal	Unit		0
14.	217B – NE Corner	Light Brown	Metal	Unit		0
15.	217B – NW Corner	Light Brown	Metal	Unit		0
16.	217B – SE Corner	Light Brown	Metal	Door Frame		0
17.	217B – SE Corner	Light Brown	Metal	Door Frame		0
18.	217B – SE Corner	Light Brown	Metal	Door Frame		0
19.	217FB – E Side	White	Drywall	Wall		0
20.	217F – N Side	White	Wood	Door		0

SURVEY FOR LEAD BASED PAINT

Site Name:		Pine Middle School						Date:		04-29-2025	
Address:		4800 Neil Road						FACS Job #:		PJ86135	
Start Time:		1540	Calibration:	1.04 =	1.00	1.04 =	1.00	1.04 =	1.00	Technician:	Ryan Hettich
End Time:		1730	Calibration:	1.04 =	1.00	1.04 =	1.00	1.04 =	1.00	Inspector/Assessor:	Zachary Ramos
SCI-APS X-550			Lead-Based Paints or Coatings are marked RED							Condition Codes: I = Intact, F = Fair, P = Poor	

No.	Sample Location	Color	Substrate	Component	Condition	XRF Result (mg/cm2)
21.	217F – N Side	White	Wood	Door		0
22.	217F – N Side	White	Wood	Door		0
23.	225 – SE Corner	Baby Blue	Drywall	Wall		0
24.	225 – E Side	Baby Blue	Drywall	Wall		0
25.	225 – NE Corner	Baby Blue	Drywall	Wall		0
26.	225 – NE Corner	Baby Blue	Wood	Trim		0
27.	228 – N Side	White	Drywall	Wall		0
28.	223 – S Side	Baby Blue	Drywall	Wall		0
29.	226 – N Side	Light Brown	Drywall	Wall		0
30.	S4 – S Side	White	Drywall	Wall		0
31.	224 – N Side	Light Green	Metal	Window Frame		0
32.	224 – N Side	Light Green	Metal	Window Frame		0
33.	224 – N Side	Light Green	Metal	Window Frame		0
34.	S3 – W Side	Light Blue	Drywall	Wall		0
35.	S3 – S Side	Light Blue	Drywall	Wall		0
36.	S3 – E Side	Light Blue	Drywall	Wall		0
37.	S3 – E Side	White	Metal	Window Frame		0
38.	F3 – S Side	Light Purple	Drywall	Wall		0

SURVEY FOR LEAD BASED PAINT

Site Name:		Pine Middle School						Date:		04-29-2025	
Address:		4800 Neil Road						FACS Job #:		PJ86135	
Start Time:		1540	Calibration:	1.04 =	1.00	1.04 =	1.00	1.04 =	1.00	Technician:	Ryan Hettich
End Time:		1730	Calibration:	1.04 =	1.00	1.04 =	1.00	1.04 =	1.00	Inspector/Assessor:	Zachary Ramos
SCI-APS X-550			Lead-Based Paints or Coatings are marked RED							Condition Codes: I = Intact, F = Fair, P = Poor	

No.	Sample Location	Color	Substrate	Component	Condition	XRF Result (mg/cm2)
39.	F3 – E Side	Light Purple	Drywall	Wall		0
40.	F3 – N Side	Light Purple	Drywall	Wall		0
41.	412 – S Side	Grey	Metal	Electrical Box		0
42.	F3A – W Side	White	Wood	Wall Panel		0
43.	F3A – N Side	White	Wood	Wall Panel		0
44.	F3A – E Side	White	Wood	Wall Panel		0
45.	221 – E Side	Light Brown	Drywall	Wall		0
46.	219 – N Side	Baby Blue	Drywall	Wall		0
47.	222 – W Side	White	Drywall	Wall		0
48.	222 – W Side	White	Metal	Window Frame		0
49.	220 – W Side	Grey/Brown	Drywall	Wall		0
50.	220 – SW Corner	Grey/Brown	Drywall	Wall		0
51.	220 – S Side	Black	Drywall	Wall		0
52.	220 – S Side	Black	Drywall	Wall		0
53.	220 – S Side	Black	Drywall	Wall		0
54.	220 – E Side	Grey/Brown	Drywall	Wall		0
55.	411A – W Side	White	Drywall	Wall		0
56.	411A – W Side	White	Wood	Trim		0
57.	411A – N Side	White	Porcelain	Sink		0
58.	218 – N Side	Light Brown	Drywall	Wall		0

SURVEY FOR LEAD BASED PAINT

Site Name:		Pine Middle School						Date:		04-29-2025	
Address:		4800 Neil Road						FACS Job #:		PJ86135	
Start Time:		1540	Calibration:	1.04 =	1.00	1.04 =	1.00	1.04 =	1.00	Technician:	Ryan Hettich
End Time:		1730	Calibration:	1.04 =	1.00	1.04 =	1.00	1.04 =	1.00	Inspector/Assessor:	Zachary Ramos
SCI-APS X-550			Lead-Based Paints or Coatings are marked RED							Condition Codes: I = Intact, F = Fair, P = Poor	

No.	Sample Location	Color	Substrate	Component	Condition	XRF Result (mg/cm2)
59.	216 – W Side	White	Drywall	Wall		0
60.	233 – E Side	White	Drywall	Wall		0
61.	239 – S Side	White	Drywall	Wall		0
62.	232 – S Side	Baby Blue	Drywall	Wall		0
63.	231 – N Side	Light Brown	Drywall	Wall		0
64.	230 – NW Corner	Pink	Drywall	Wall		0
65.	230 – W Side	Pink	Drywall	Wall		0
66.	230 – SW Corner	Pink	Drywall	Wall		0
67.	229 – NW Corner	Sky Blue	Drywall	Wall		0
68.	229 – W Side	Sky Blue	Drywall	Wall		0
69.	229 – SW Corner	Sky Blue	Drywall	Wall		0
70.	215 – NW Corner	Plum	Drywall	Wall		0
71.	214 – E Side	White	Drywall	Wall		0
72.	213 – W Side	Plum	Drywall	Wall		0
73.	216 – E Side	White	Drywall	Wall		0
74.	211 – N Side	Light Brown	Drywall	Wall		0
75.	210 – E Side	Baby Blue	Drywall	Wall		0
76.	209 – N Side	Light Brown	Drywall	Wall		0
77.	208 – S Side	Baby Blue	Drywall	Wall		0
78.	F2 – S Side	White	Drywall	Wall		0

SURVEY FOR LEAD BASED PAINT

Site Name:		Pine Middle School						Date:		04-29-2025	
Address:		4800 Neil Road						FACS Job #:		PJ86135	
Start Time:		1540	Calibration:	1.04 =	1.00	1.04 =	1.00	1.04 =	1.00	Technician:	Ryan Hettich
End Time:		1730	Calibration:	1.04 =	1.00	1.04 =	1.00	1.04 =	1.00	Inspector/Assessor:	Zachary Ramos
SCI-APS X-550			Lead-Based Paints or Coatings are marked RED							Condition Codes: I = Intact, F = Fair, P = Poor	

No.	Sample Location	Color	Substrate	Component	Condition	XRF Result (mg/cm2)
79.	S2 – NW Corner	Dark Purple	Drywall	Wall		0
80.	S2 – W Side	Dark Purple	Drywall	Wall		0
81.	S2 – SW Corner	Dark Purple	Drywall	Wall		0
82.	207 – S Side	White	Drywall	Wall		0
83.	206 – E Side	Baby Blue	Drywall	Wall		0
84.	205 – SW Corner	Yellow	Drywall	Wall		0
85.	205 – S Side	Yellow	Drywall	Wall		0
86.	205 – SE Corner	Yellow	Drywall	Wall		0
87.	204 – E Side Center	Baby Blue	Drywall	Wall		0
88.	203 – S Side	White	Drywall	Wall		0
89.	202 – N Side	White	Drywall	Wall		0
90.	201 – N Side	Light Brown	Drywall	Wall		0
91.	200 – N Side	Pink	Drywall	Wall		0
92.	F1 – W Side	Baby Blue	Drywall	Wall		0
93.	S1 – S Side	White	Drywall	Wall		0
94.	407 – S Side	Beige	Drywall	Wall		0
95.						
96.						
97.						
98.						

Appendix C

Mercury Sample Summary, Sample Chain-of-Custody and Laboratory Results Report

Mercury Sample Summary (Lab Report # M269492) WCSD – Pine Middle School – Full Site Survey Survey Date: May 27, 2025			
Sample Number	Material	Location	Analytical Results (ppm)
M01	Rubberized Flooring & Glue – Tan	Space 314 – NW Corner	160



Bulk Material Analysis Request Form

Date: June 10, 2025 
Collected by: Ryan Hettich
Date Collected: May 27, 2025

Contact Name:	Daniel Prado
Bill:	RN12
Type of Analysis:	Mercury Bulk (Method Reference EPA 7471A)
Turnaround Time:	5 Day

Laboratory: SGS Forensics

Job ID: PJ86135
Job Site: Washoe County School District - Pine MS
Special Instructions:
Send Results: Danny.prado@facs.com & ryan.hettich@facs.com

[illegible]

Submitted By:

Received By:

Rule:

Exprm
6/10/25

Date:

Date:

RECEIVED

JUN 11 2025

BY: myah w'os p



Metals Analysis of Bulks - TTLC

(AIHA-LAP, LLC Accreditation, Lab ID #101629)

Forensic Analytical Consulting Sves
Daniel Prado
21228 Cabot Blvd.

Hayward, CA 94545

Client ID: FACS00
Report Number: M269492
Date Received: 06/11/25
Date Analyzed: 06/17/25
Date Printed: 06/18/25
First Reported: 06/18/25

Job ID / Site: PJ86135; Washoe County School District - Capital Projects & Planning 4800
Neil Road Reno NV

SGSFL Job ID: FACS00

Date(s) Collected: 06/09/2025

Total Samples Submitted: 1

Total Samples Analyzed: 1

Sample Number	Lab Number	Analyte	Result	Result Units	Reporting Limit*	Method Reference
PJ86135-M01	LM289075	Hg	160	ppm	6	EPA 7471A

* The Reporting Limit represents the lowest amount of analyte that the laboratory can confidently detect in the sample, and is not a regulatory level. The Units for the Reporting Limit are the same as the Units for the Final Results.

Vincent To, Laboratory Supervisor, Carson Laboratory

Analytical results and reports are generated by SGS at the request of and for the exclusive use of the person or entity (client) named on such report. Results, reports or copies of same will not be released by SGS to any third party without prior written request from client. This report applies only to the sample(s) tested. Supporting laboratory documentation is available upon request. This report must not be reproduced except in full, unless approved by SGS. The client is solely responsible for the use and interpretation of test results and reports requested from SGS. SGS is not able to assess the degree of hazard resulting from materials analyzed. SGS reserves the right to dispose of all samples after a period of thirty (30) days, according to all state and federal guidelines, unless otherwise specified. Any modifications that have been made to referenced test methods are documented in SGS Standard Operating Procedures Manual. Sample results have not been blank corrected. Quality control and sample receipt condition were acceptable unless otherwise noted.

Note* Sampling data used in this report was provided by the client as noted on the associated chain of custody form.

Appendix D

Site Roof Report



December 7, 2022

Mr. John Nolan, Director
Environmental, Safety, and Assessment
Washoe County School District
14101 Old Virginia Road
Reno, NV 89521

Dear Mr. Nolan:

This letter and the attached documents comprise the asbestos and lead survey information for roof areas at Washoe County School District's Pine Middle School, located at 4800 Neil Road in Reno, Nevada. This survey was revised in preparation for an upcoming rooftop HVAC units replacement project. Sampling for asbestos and lead was performed previously by Hazard Management Services, Inc. (HMS) and the results have been incorporated as applicable into this report.

Sampling of roof materials and painted components during this survey was performed by Daniel Prado and Ryan Hettich of Forensic Analytical Consulting Services, Inc. (FACS) on November 15, 2022. This survey was completed in a manner which meets the requirements of the US EPA National Emissions Standard for Hazardous Air Pollutants and Nevada Division of Industrial Relations regulations.

The initial site inspection was performed by Ken Meadows and Sam Potter of HMS on May 12, 2011.

Bulk asbestos samples collected during this inspection were given a unique number, identified on a chain-of-custody, packaged and sent via FedEx to SGS-Forensic Laboratories (SGS-FL) in Hayward, California. SGS-FL is accredited by the National Institute of Standards and Technology's National Voluntary Laboratory Accreditation Program for the analysis of bulk asbestos fibers by polarized light microscopy.

Bulk lead paint chip samples were collected from paints that may be impacted by roof replacement or repair projects. Each bulk sample was given a unique number, identified on a chain-of-custody, packaged and sent via FedEx to SGS-Forensic Laboratories (SGS-FL) in Carson, California for analysis. SGS-FL is accredited by the American Industrial Hygiene Association's Environmental Lead Laboratory Accreditation Program for the analysis of bulk lead paint chips by inductively coupled plasma.

Asbestos Results

For the current roofing materials at this site, the following materials sampled were found to contain asbestos by laboratory analysis:

- Single-Ply Roofing – White (Sections A-D)
- Roof Cap Mastic – Black (Sections A-D)
- Silver Paint and Mastic (Sections A-D)

Asbestos-containing roof materials shall only be disturbed by personnel with proper asbestos training using asbestos work practices. The waste created shall be disposed of as a non-hazardous asbestos-containing material, unless made friable. If made friable by removal methods, the material shall be disposed of as a regulated asbestos-containing material. Materials that contain asbestos cannot be recycled.

The following materials have been sampled and do not contain asbestos. These materials can be impacted by any personnel without regard to asbestos work practices if it will not disturb those ACMs listed above:

- Penetration Mastic – Black (Sections A-D)
- Bolt Mastic – Grey (Sections A-D)
- Penetration Mastic – White (Sections A-D)
- Skylight Mastic – White (Sections A-D)
- Yellow Walkmat & Glue (Sections A-D)

Lead Results

For the current roofing materials at this site, the following paints/coatings were found to be lead-containing by laboratory analysis by inductively coupled plasma:

- White Paint on Metal I-Beam & Overhang
- Blue Paint on Metal I-Beam & Flashing
- Light Grey Paint on Metal Roof Units
- Grey Paint on Metal Roof Units & Hatch

Paints that contain a detectable concentration of lead shall only be impacted by personnel with OSHA Lead Action Level training using lead-safe work practices. No paint chips shall be allowed to fall onto unprotected surfaces and if this occurs, the area shall be HEPA-vacuumed clean immediately. All lead containing waste must be characterized prior to disposal to determine proper waste disposal requirements. Materials that are lead-containing may also be recycled, but the lead-content of such materials shall be disclosed to the recycling facility prior to submittal of materials for recycling.


Thank you for the opportunity to perform this inspection. If you have any questions, please contact me at (775) 993-7389 or via e-mail at dprado@forensicanalytical.com.

Sincerely,



Daniel Prado
Project Manager, Reno Office
Nev. Lic. No. IJPM-2057
US EPA LBP-R-1214705-1

Reviewed by:

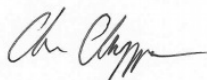

Chris Chipponeri
Local Director, Central Valley Offices
Nev. Lic. No. IJPM-1410
US EPA LBP-R-128230-2

Bulk Material Analysis Request Form


Date: 11-15-2022 Contact Name: Daniel Prado
Collected by: Daniel Prado & Ryan Hettich Bill: RN12
Date Collected: 11-15-2022 Type of Analysis: PLM w/ Dispersion Staining
Laboratory: SGS Forensic Laboratories Turnaround Time: 5 Day

Job ID: PJ73149
Job Site: WCSD – Pine Middle School
Special:
Instructions:
Send Results: dprado@forensicanalytical.com & ryan.hettich@forensicanalytical.com

Sample ID	Results	Material Description and Location
PJ73149-01A		Penetration Mastic – Black
		Section B – Center at Vent
PJ73149-01B		Penetration Mastic – Black
		Section A – Southeast Corner
PJ73149-01C		Penetration Mastic – Black
		Section A – Northeast Corner
PJ73149-02A		Silver Paint & Mastic
		Section B – North Side Center
PJ73149-02B		Silver Paint & Mastic
		Section B – South Side at East End
PJ73149-02C		Silver Paint & Mastic
		Section A – North Side Center
PJ73149-03A		Bolt Mastic – Grey
		Section C – West Side Center
PJ73149-03B		Bolt Mastic – Grey
		Section D – North Side Center
PJ73149-03C		Bolt Mastic – Grey
		Section D – North Side Center
PJ73149-04A		Penetration Mastic – White
		Section D – North Side at East End

Submitted By: [Signature] Date: 11/15/2022

Received By: [Signature] Date: _____

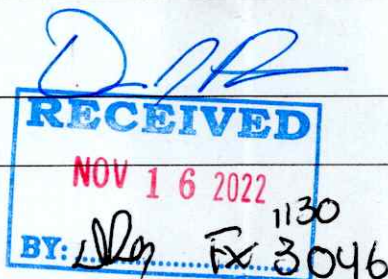

Bulk Material Analysis Request Form


Date: 11-15-2022 Contact Name: Daniel Prado
Collected by: Daniel Prado & Ryan Hettich Bill: RN12
Date Collected: 11-15-2022 Type of Analysis: PLM w/ Dispersion Staining
Laboratory: SGS Forensic Laboratories Turnaround Time: 5 Day

Job ID: PJ73149
Job Site: WCSD – Pine Middle School
Special Instructions:
Send Results: dprado@forensicanalytical.com & ryan.hettich@forensicanalytical.com

Sample ID	Results	Material Description and Location
PJ73149-04B		Penetration Mastic – White
		Section C – South Side Center
PJ73149-04C		Penetration Mastic – White
		Section A – Northeast Corner
PJ73149-05A		Single Ply Roofing – White
		Section D – NE Corner
PJ73149-05B		Single Ply Roofing – White
		Section C – West Center at Parapet
PJ73149-05C		Single Ply Roofing – White
		Section D – North Center at Unit
PJ73149-05D		Single Ply Roofing – White
		Section A – Center
PJ73149-05E		Single Ply Roofing – White
		Section A – Southeast Corner at Parapet
PJ73149-05F		Single Ply Roofing – White
		Section B1 – Center
PJ73149-05G		Single Ply Roofing – White
		Section B – Northwest at Unit Curb
PJ73149-06A		Skylight Mastic – White
		Section D – West Side Center

Submitted By:  Date: 11/15/2022

Received By: _____ Date: _____

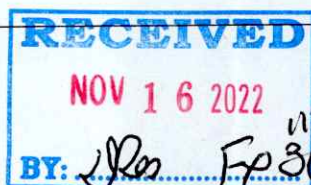

Bulk Material Analysis Request Form


Date: 11-15-2022
Collected by: Daniel Prado & Ryan Hettich
Date Collected: 11-15-2022
Laboratory: SGS Forensic Laboratories

Contact Name: Daniel Prado
Bill: RN12
Type of Analysis: PLM w/ Dispersion Staining
Turnaround Time: 5 Day

Job ID: PJ73149
Job Site: WCSD – Pine Middle School
Special Instructions:
Send Results: dprado@forensicanalytical.com & ryan.hettich@forensicanalytical.com

Sample ID	Results	Material Description and Location
PJ73149-06B		Skylight Mastic – White
		Section D – Center
PJ73149-06C		Skylight Mastic – White
		Section D – West of Center
PJ73149-07A		Yellow Walk Mat & Glue
		Section D – West Side Center
PJ73149-07B		Yellow Walk Mat & Glue
		Section C – Center
PJ73149-07C		Yellow Walk Mat & Glue
		Section B – West Side at South End

Submitted By:  Date: 11/15/2022

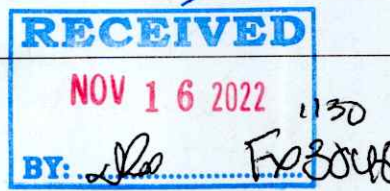Received By:  Date: _____



Bulk Asbestos Analysis

(EPA Method 40CFR, Part 763, Appendix E to Subpart E and EPA 600/R-93-116, Visual Area Estimation)
NVLAP Lab Code: 101459-0

Forensic Analytical Consulting Svcs
Daniel Prado
3777 Depot Road
Suite 413
Hayward, CA 94545

Client ID: FACS00
Report Number: B340976
Date Received: 11/16/22
Date Analyzed: 11/22/22
Date Printed: 11/22/22
First Reported: 11/22/22

Job ID/Site: PJ73149; Washoe County School District - Capital Projects & Planning Pine
Middle School 4800 Neil Road Reno NV
Date(s) Collected: 11/15/2022

SGSFL Job ID: FACS00
Total Samples Submitted: 25
Total Samples Analyzed: 25

Sample ID	Lab Number	Asbestos Type	Percent in Layer	Asbestos Type	Percent in Layer	Asbestos Type	Percent in Layer
PJ73149-01A	12620340						
Layer: Black Mastic			ND				
Total Composite Values of Non-Asbestos Fibrous Components:							
Cellulose (Trace)							
PJ73149-01B	12620341						
Layer: Black Mastic			ND				
Total Composite Values of Non-Asbestos Fibrous Components:							
Cellulose (Trace)							
PJ73149-01C	12620342						
Layer: Black Mastic			ND				
Total Composite Values of Non-Asbestos Fibrous Components:							
Cellulose (Trace)							
PJ73149-02A	12620343						
Layer: Silver Paint		Chrysotile	2 %				
Layer: Black Mastic			ND				
Total Composite Values of Non-Asbestos Fibrous Components:							
Cellulose (Trace) Fibrous Glass (5 %)							
PJ73149-02B	12620344						
Layer: Silver Paint		Chrysotile	2 %				
Layer: Black Mastic			ND				
Total Composite Values of Non-Asbestos Fibrous Components:							
Cellulose (Trace) Fibrous Glass (5 %)							
PJ73149-02C	12620345						
Layer: Silver Paint		Chrysotile	2 %				
Layer: Black Mastic			ND				
Total Composite Values of Non-Asbestos Fibrous Components:							
Cellulose (Trace) Fibrous Glass (5 %)							
PJ73149-03A	12620346						
Layer: Grey Mastic			ND				
Total Composite Values of Non-Asbestos Fibrous Components:							
Cellulose (Trace)							

Client Name: Forensic Analytical Consulting Svcs**Report Number:** B340976**Date Printed:** 11/22/22

Sample ID	Lab Number	Asbestos Type	Percent in Layer	Asbestos Type	Percent in Layer	Asbestos Type	Percent in Layer
PJ73149-03B	12620347						
Layer: Grey Mastic			ND				
Total Composite Values of Non-Asbestos Fibrous Components: Cellulose (Trace)							
PJ73149-03C	12620348						
Layer: Grey Mastic			ND				
Total Composite Values of Non-Asbestos Fibrous Components: Cellulose (Trace)							
PJ73149-04A	12620349						
Layer: White Mastic			ND				
Total Composite Values of Non-Asbestos Fibrous Components: Cellulose (Trace)							
PJ73149-04B	12620350						
Layer: White Mastic			ND				
Total Composite Values of Non-Asbestos Fibrous Components: Cellulose (Trace)							
PJ73149-04C	12620351						
Layer: White Mastic			ND				
Total Composite Values of Non-Asbestos Fibrous Components: Cellulose (Trace)							
PJ73149-05A	12620352						
Layer: White Semi-Fibrous Material			ND				
Layer: Black Tar			ND				
Layer: Black Felt		Chrysotile	40 %				
Layer: Black Tar			ND				
Layer: Black Felt		Chrysotile	40 %				
Layer: Black Tar			ND				
Layer: Black Felt		Chrysotile	40 %				
Layer: Black Tar			ND				
Layer: Black Felt		Chrysotile	40 %				
Layer: Grey Non-Fibrous Material			ND				
Total Composite Values of Non-Asbestos Fibrous Components: Cellulose (15 %) Fibrous Glass (10 %) Comment: Bulk complex sample.							
PJ73149-05B	12620353						
Layer: White Semi-Fibrous Material			ND				
Layer: Black Tar			ND				
Layer: Black Felt		Chrysotile	40 %				
Layer: Black Tar			ND				
Layer: Black Felt		Chrysotile	40 %				
Layer: Black Tar			ND				
Layer: Black Felt		Chrysotile	40 %				
Total Composite Values of Non-Asbestos Fibrous Components: Cellulose (10 %) Fibrous Glass (10 %) Comment: Bulk complex sample.							

Client Name: Forensic Analytical Consulting Svcs

Report Number: B340976

Date Printed: 11/22/22

Sample ID	Lab Number	Asbestos Type	Percent in Layer	Asbestos Type	Percent in Layer	Asbestos Type	Percent in Layer
PJ73149-05C	12620354						
Layer: White Semi-Fibrous Material			ND				
Layer: Black Tar			ND				
Layer: Black Felt		Chrysotile	40 %				
Layer: Black Tar			ND				
Layer: Black Felt		Chrysotile	40 %				
Layer: Black Tar			ND				
Layer: Black Felt		Chrysotile	40 %				
Layer: Black Tar			ND				
Layer: Black Felt		Chrysotile	40 %				
Layer: Brown Fibrous Material			ND				
Total Composite Values of Non-Asbestos Fibrous Components: Cellulose (15 %) Fibrous Glass (10 %) Comment: Bulk complex sample.							
PJ73149-05D	12620355						
Layer: White Semi-Fibrous Material			ND				
Layer: Black Tar			ND				
Layer: Black Felt		Chrysotile	40 %				
Layer: Black Tar			ND				
Layer: Black Felt		Chrysotile	40 %				
Layer: Black Tar			ND				
Layer: Black Felt		Chrysotile	40 %				
Layer: Black Tar			ND				
Layer: Black Felt		Chrysotile	40 %				
Layer: Grey Non-Fibrous Material			ND				
Total Composite Values of Non-Asbestos Fibrous Components: Cellulose (15 %) Fibrous Glass (10 %) Comment: Bulk complex sample.							
PJ73149-05E	12620356						
Layer: White Semi-Fibrous Material			ND				
Layer: Black Tar			ND				
Layer: Black Felt		Chrysotile	40 %				
Layer: Black Tar			ND				
Layer: Black Felt		Chrysotile	40 %				
Layer: Black Tar			ND				
Layer: Black Felt		Chrysotile	40 %				
Total Composite Values of Non-Asbestos Fibrous Components: Cellulose (10 %) Fibrous Glass (10 %) Comment: Bulk complex sample.							
PJ73149-05F	12620357						
Layer: White Semi-Fibrous Material			ND				
Layer: Black Semi-Fibrous Tar			ND				
Layer: Black Felt			ND				
Total Composite Values of Non-Asbestos Fibrous Components: Cellulose (15 %) Fibrous Glass (15 %) Synthetic (10 %)							

Client Name: Forensic Analytical Consulting Svcs

Report Number: B340976

Date Printed: 11/22/22

Sample ID	Lab Number	Asbestos Type	Percent in Layer	Asbestos Type	Percent in Layer	Asbestos Type	Percent in Layer
PJ73149-05G	12620358						
Layer: White Non-Fibrous Material			ND				
Layer: Black Semi-Fibrous Tar		Chrysotile	10 %				
Total Composite Values of Non-Asbestos Fibrous Components: Cellulose (Trace)							
PJ73149-06A	12620359						
Layer: White Mastic			ND				
Total Composite Values of Non-Asbestos Fibrous Components: Cellulose (Trace)							
PJ73149-06B	12620360						
Layer: White Mastic			ND				
Total Composite Values of Non-Asbestos Fibrous Components: Cellulose (Trace)							
PJ73149-06C	12620361						
Layer: White Mastic			ND				
Total Composite Values of Non-Asbestos Fibrous Components: Cellulose (Trace)							
PJ73149-07A	12620362						
Layer: Yellow Non-Fibrous Material			ND				
Layer: Tan Mastic			ND				
Total Composite Values of Non-Asbestos Fibrous Components: Cellulose (Trace)							
PJ73149-07B	12620363						
Layer: Yellow Non-Fibrous Material			ND				
Layer: Tan Mastic			ND				
Total Composite Values of Non-Asbestos Fibrous Components: Cellulose (Trace)							
PJ73149-07C	12620364						
Layer: Yellow Non-Fibrous Material			ND				
Layer: Tan Mastic			ND				
Total Composite Values of Non-Asbestos Fibrous Components: Cellulose (Trace)							



Tad Thrower, Laboratory Supervisor, Hayward Laboratory

Note: Limit of Quantification ('LOQ') = 1%. 'Trace' denotes the presence of asbestos below the LOQ. 'ND' = 'None Detected'.

Analytical results and reports are generated by SGS Forensic Laboratories (SGSFL) at the request of and for the exclusive use of the person or entity (client) named on such report. Results, reports or copies of same will not be released by SGSFL to any third party without prior written request from client. This report applies only to the sample(s) tested. Supporting laboratory documentation is available upon request. This report must not be reproduced except in full, unless approved by SGSFL. The client is solely responsible for the use and interpretation of test results and reports requested from SGSFL. SGSFL is not able to assess the degree of hazard resulting from materials analyzed. SGS Forensic Laboratories reserves the right to dispose of all samples after a period of thirty (30) days, according to all state and federal guidelines, unless otherwise specified. All samples were received in acceptable condition unless otherwise noted.

BULK MATERIAL ANALYSIS REQUEST FORM

Hazard Management Services, Inc.

207 McHenry Avenue

Modesto, CA 95354-0543

(209) 551-2000 phone (209) 575-5657 fax

Client: WCSO
 Job Site: Pine M.S
 Project ID: M11095
 Project Manager: C. Chipponeri
 Date Collected: 5-12-11
 Collected by: K. Meadows
 Date Submitted: 5-13-11
 Laboratory: FALI

Analysis Requested:

☒ PLM with Dispersion Staining ☐ Flame AA

☐ TEM (Bulk) ☐ Other:

Turnaround Time: ☐ Same Day ☒ 24 Hour

☐ Other:

Special Instructions:

☒ Please fax results to (209) 575-5657

☒ Please email results to:

Other: cchipponeri@hazmanage.com

Sample ID	Material Description/Location
HMS-M11095 01A	Single ply roofing. Roof B
HMS-M11095 02A	White mastic on roof cap. Roof B
HMS-M11095 03A	Single ply roofing & walkway mat Roof B
HMS-M11095 04A	Black mastic on Roof cap. Roof B
HMS-M11095 05A	Grey pipe mastic. Roof B
HMS-M11095 06A	Black mastic @ Utility Hatch. Roof B
HMS-M11095 07A	Black mastic on Vent cover. Roof B
HMS-M11095 08A	White mastic on pipes. Roof C
HMS-M11095 09A	Black mastic on Electrical Box. Roof A
HMS-M11095 10A	Black mastic on Roof Fascia. Roof A
HMS-M11095 11A	Black & Silver mastic on Roof cap. Roof A
HMS-M11095 12A	Grey Sealant on Skylight Roof C
HMS-M11095 13A	Black mastic on Drain cover. Roof B

Submitted by: [Signature]

Date: 5-12-11

Submitted via: ☐ Dropoff ☒ FedEx ☐ Courier ☐ Other:

Received by: [Signature]

Date: 5-16-11 @

10 am



Bulk Asbestos Analysis

(EPA Method 600/R-93-116, Visual Area Estimation)

Hazard Mgmt Svcs-Modesto/Plst Hill
Mike Sharp
PO Box 576848

Modesto, CA 95357-6848

Client ID: 1146
Report Number: B149361
Date Received: 05/16/11
Date Analyzed: 05/17/11
Date Printed: 05/17/11
First Reported: 05/17/11

Job ID/Site: M11095 - WCSD, Pine M.S

FALI Job ID: 1146

Date(s) Collected: 05/12/2011

Total Samples Submitted: 13

Total Samples Analyzed: 13

Sample ID	Lab Number	Asbestos Type	Percent in Layer	Asbestos Type	Percent in Layer	Asbestos Type	Percent in Layer
HMS-M11095-01A	11117266						
Layer: White Non-Fibrous Material			ND				
Layer: White Fibrous Material			ND				
Layer: White Non-Fibrous Material			ND				
Layer: White Fibrous Material			ND				
Layer: Black Tar			ND				
Total Composite Values of Fibrous Components:		Asbestos (ND)					
Cellulose (Trace) Synthetic (20 %)							
HMS-M11095-02A	11117267						
Layer: White Non-Fibrous Material			ND				
Layer: Clear Non-Fibrous Material			ND				
Total Composite Values of Fibrous Components:		Asbestos (ND)					
Cellulose (Trace)							
HMS-M11095-03A	11117268						
Layer: White Non-Fibrous Material			ND				
Layer: White Fibrous Material			ND				
Layer: White Non-Fibrous Material			ND				
Layer: White Fibrous Material			ND				
Layer: Black Tar			ND				
Layer: Yellow Non-Fibrous Material			ND				
Total Composite Values of Fibrous Components:		Asbestos (ND)					
Cellulose (Trace) Synthetic (20 %)							
HMS-M11095-04A	11117269						
Layer: Black Mastic		Chrysotile	10 %				
Total Composite Values of Fibrous Components:		Asbestos (10%)					
Cellulose (Trace)							
HMS-M11095-05A	11117270						
Layer: Grey Non-Fibrous Material			ND				
Total Composite Values of Fibrous Components:		Asbestos (ND)					
Cellulose (Trace)							
HMS-M11095-06A	11117271						
Layer: White Non-Fibrous Material			ND				
Total Composite Values of Fibrous Components:		Asbestos (ND)					
Cellulose (Trace)							

Report Number: B149361

Date Printed: 05/17/11

Client Name: Hazard Mgmt Svcs-Modesto/Plst Hill

Sample ID	Lab Number	Asbestos Type	Percent in Layer	Asbestos Type	Percent in Layer	Asbestos Type	Percent in Layer
HMS-M11095-07A	11117272						
Layer: Black Mastic			ND				
Total Composite Values of Fibrous Components:		Asbestos (ND)					
Cellulose (Trace)							
HMS-M11095-08A	11117273						
Layer: Grey Non-Fibrous Material			ND				
Total Composite Values of Fibrous Components:		Asbestos (ND)					
Cellulose (Trace)							
HMS-M11095-09A	11117274						
Layer: Grey Non-Fibrous Material			ND				
Total Composite Values of Fibrous Components:		Asbestos (ND)					
Cellulose (Trace)							
HMS-M11095-10A	11117275						
Layer: Black Mastic			ND				
Total Composite Values of Fibrous Components:		Asbestos (ND)					
Cellulose (Trace)							
HMS-M11095-11A	11117276						
Layer: Paint			ND				
Layer: Black Mastic		Chrysotile	10 %				
Total Composite Values of Fibrous Components:		Asbestos (10%)					
Cellulose (Trace)							
HMS-M11095-12A	11117277						
Layer: White Non-Fibrous Material			ND				
Layer: Grey Non-Fibrous Material			ND				
Total Composite Values of Fibrous Components:		Asbestos (ND)					
Cellulose (Trace)							
HMS-M11095-13A	11117278						
Layer: Black Mastic			ND				
Layer: Paint			ND				
Total Composite Values of Fibrous Components:		Asbestos (ND)					
Cellulose (Trace) Fibrous Glass (3 %)							



James Flores, Laboratory Supervisor, Hayward Laboratory

Note: Limit of Quantification ('LOQ') = 1%. 'Trace' denotes the presence of asbestos below the LOQ. 'ND' = 'None Detected'.

Analytical results and reports are generated by Forensic Analytical Laboratories Inc. (FALI) at the request of and for the exclusive use of the person or entity (client) named on such report. Results, reports or copies of same will not be released by FALI to any third party without prior written request from client. This report applies only to the sample(s) tested. Supporting laboratory documentation is available upon request. This report must not be reproduced except in full, unless approved by FALI. The client is solely responsible for the use and interpretation of test results and reports requested from FALI. Forensic Analytical Laboratories Inc. is not able to assess the degree of hazard resulting from materials analyzed. FALI reserves the right to dispose of all samples after a period of thirty (30) days, according to all state and federal guidelines, unless otherwise specified. All samples were received in acceptable condition unless otherwise noted.

Bulk Material Analysis Request Form

Date: 11-15-2022 Contact Name: Daniel Prado
Collected by: Daniel Prado & Ryan Hettich Bill: RN12
Date Collected: 11-15-2022 Type of Analysis: ICP for Lead
Laboratory: SGS Forensic Laboratories Turnaround Time: 5 Day

Job ID: PJ73149
Job Site: WCSD – Pine Middle School
Special:
Instructions:
Send Results: dprado@forensicanalytical.com & ryan.hettich@forensicanalytical.com

Sample ID	Results	Material Description and Location
PJ73149-01PbA		White Paint on Metal I-Beam
		Exterior – North Side at West Center
PJ73149-01PbB		White Paint on Metal Overhang
		Exterior – North Side Center
PJ73149-01PbC		White Paint on Metal I-Beam
		Exterior – North Side Center at Entrance
PJ73149-02PbA		Light Grey Paint on Metal Unit
		Section D – West Side Center
PJ73149-02PbB		Light Grey Paint on Metal Unit
		Section D – Southwest Corner
PJ73149-02PbC		Light Grey Paint on Metal Unit
		Section A – North Side Center
PJ73149-03PbA		Blue Paint on Metal Flashing
		Exterior – North Side Center
PJ73149-03PbB		Blue Paint on Metal Flashing
		Exterior – North Side Center
PJ73149-03PbC		Blue Paint on Metal I-Beam
		Exterior – North Side Center
PJ73149-04PbA		Grey Paint on Metal Unit
		Section C – Center

Submitted By: 

Date: 11/15/2022

Received By: 

Date: 11/16/22 9:25 AM
F/E

Bulk Material Analysis Request Form

Date:	11-15-2022
Collected by:	Daniel Prado & Ryan Hettich
Date Collected:	11-15-2022
Laboratory:	SGS Forensic Laboratories

Contact Name:	Daniel Prado
Bill:	RN12
Type of Analysis:	ICP for Lead
Turnaround Time:	5 Day

Job ID:	PJ73149
Job Site:	WCSD – Pine Middle School
Special	
Instructions:	
Send Results:	dprado@forensicanalytical.com & ryan.hettich@forensicanalytical.com

[illegible]Submitted By:

Date: 11/15/2022

Received By: 

Date: 11/6/22 9:25 AM
FAS

Metals Analysis of Bulks - TTLC

(AIHA-LAP, LLC Accreditation, Lab ID #101629)

Forensic Analytical Consulting Svcs
Daniel Prado
3777 Depot Road
Suite 413
Hayward, CA 94545

Client ID: FACS00
Report Number: M246741
Date Received: 11/16/22
Date Analyzed: 11/28/22
Date Printed: 11/28/22
First Reported: 11/28/22

Job ID / Site: PJ73149; Washoe County School District - Capital Projects & Planning Pine
Middle School 4800 Neil Road Reno NV

SGSFL Job ID: FACS00


Date(s) Collected: 11/15/22

Total Samples Submitted: 12

Total Samples Analyzed: 12

Sample Number	Lab Number	Analyte	Result	Result Units	Reporting Limit*	Method Reference
PJ73149-01PBA	LM237621	Pb	7	mg/kg	3	EPA 3050B/6010B
PJ73149-01PBB	LM237622	Pb	8	mg/kg	3	EPA 3050B/6010B
PJ73149-01PBC	LM237623	Pb	10	mg/kg	3	EPA 3050B/6010B
PJ73149-02PBA	LM237624	Pb	< 40	mg/kg	40	EPA 3050B/6010B
Comment: Sample submission below recommended weight.						
PJ73149-02PBB	LM237625	Pb	10	mg/kg	6	EPA 3050B/6010B
Comment: Sample submission below recommended weight.						
PJ73149-02PBC	LM237626	Pb	< 6	mg/kg	6	EPA 3050B/6010B
Comment: Sample submission below recommended weight.						
PJ73149-03PBA	LM237627	Pb	27	mg/kg	3	EPA 3050B/6010B
PJ73149-03PBB	LM237628	Pb	49	mg/kg	3	EPA 3050B/6010B
PJ73149-03PBC	LM237629	Pb	14	mg/kg	3	EPA 3050B/6010B
PJ73149-04PBA	LM237630	Pb	950	mg/kg	6	EPA 3050B/6010B
Comment: Sample submission below recommended weight.						
PJ73149-04PBB	LM237631	Pb	940	mg/kg	20	EPA 3050B/6010B
Comment: Sample submission below recommended weight.						
PJ73149-04PBC	LM237632	Pb	400	mg/kg	6	EPA 3050B/6010B
Comment: Sample submission below recommended weight.						

* The Reporting Limit represents the lowest amount of analyte that the laboratory can confidently detect in the sample, and is not a regulatory level. The Units for the Reporting Limit are the same as the Units for the Final Results.

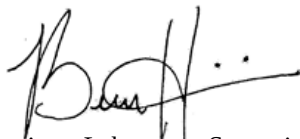

Beatriz Hinojosa, Laboratory Supervisor, Carson Laboratory

Analytical results and reports are generated by SGS Forensic Laboratories at the request of and for the exclusive use of the person or entity (client) named on such report. Results, reports or copies of same will not be released by SGS Forensic Laboratories to any third party without prior written request from client. This report applies only to the sample(s) tested. Supporting laboratory documentation is available upon request. This report must not be reproduced except in full, unless approved by SGS Forensic Laboratories. The client is solely responsible for the use and interpretation of test results and reports requested from SGS Forensic Laboratories. SGS Forensic Laboratories is not able to assess the degree of hazard resulting from materials analyzed. SGS Forensic Laboratories reserves the right to dispose of all samples after a period of thirty (30) days, according to all state and federal guidelines, unless otherwise specified. Any modifications that have been made to referenced test methods are documented in SGS Forensic Laboratories' Standard Operating Procedures Manual. Sample results have not been blank corrected. Quality control and sample receipt condition were acceptable unless otherwise noted.

Note* Sampling data used in this report was provided by the client as noted on the associated chain of custody form.

Roof Section	Size (Sq. Ft.)	Roof System	Roof Membrane	Year Installed	Manufacturer	Mfg. Warranty Expires	Mfg. Warranty Phone	Contractor	Contractor Warranty Expires	Contractor Warranty Phone	Estimated Replacement
A, B, B1, C and D	60,891	Single-ply	Single-ply	1993	Coolay Engineered Membrane, Inc.	-	-	Unknown	-	-	6-10 years

Lead-Containing Paints

Asbestos-Containing Materials


SYMBOL LEGEND

	PARAPET WALL
	METAL EDGE
	EXPANSION JOINT
	SLOPPER
	PITCH PIN
	PIPE PENETRATION
	FLANGED PENETRATION
	ROOF DRAIN
	ROOF CURB
	RAKED UNIT
	ROOF HATCH
	SMOKE HATCH
	SLEEPER
	SKYLIGHT
	PIPING ON SUPPORTS
	CROTH/SHAFT
	RIIDGE/VALLEY LINE
	WALKWAY PROTECTION
	ROOF SECTION
	PHOTO LOCATION
	ACTION CODE

ACTION CODE LEGEND

- 2 FIELD MEMBRANE
2.01 REPAIR DAMAGED FIELD MEMBRANE
2.03 REPAIR FIELD MEMBRANE SEAM VOID
- 3 PERIMETER FLASHINGS
3.01 REPAIR DAMAGED WALL FLASHING
3.02 REPAIR PERIMETER FLASHING SEAM VOID
- 4 PENETRATION FLASHINGS
4.01 REPAIR DAMAGED CURB FLASHING
- 7 MISCELLANEOUS AND ADJACENT CONDITIONS
7.01 REMOVE DEBRIS FROM ROOF
7.02 PRUNE ADJACENT VEGETATION
7.38 REPAIR EXISTING WALKWAY

* TYPICAL = TYPICAL TO ALL RELATED COMPONENTS/PERIMETERS ON ROOF SECTION

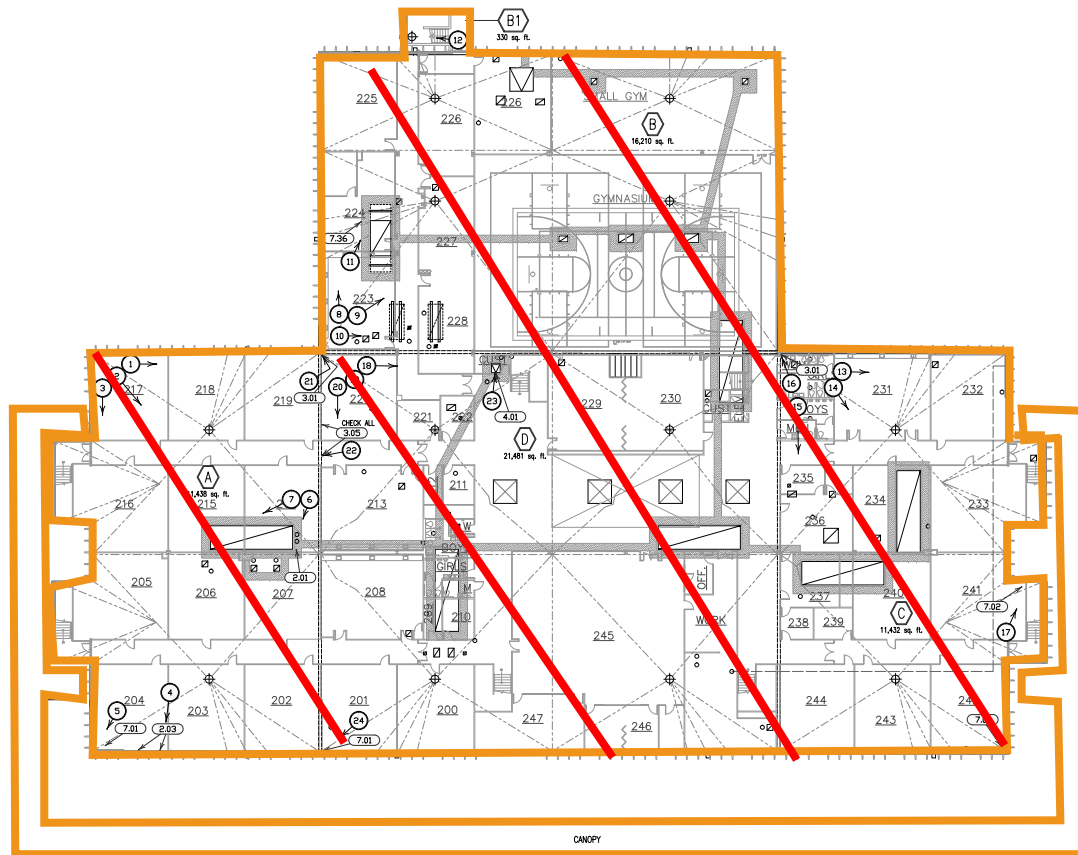


2014 Reinspection/Overlay Plan			
WASHOE COUNTY SCHOOL DISTRICT			
325-EDWARD L. PINE MIDDLE SCHOOL			
4800 NEIL ROAD			
RENO, NEVADA			
		Benchmark	
CEDAR RAPIDS, IA • WAUKESHA, WI		Phone: 319.382.9100	
www.benchmark.com		www.benchmark.com	
MANAGER: S. CONNOR	DRAWN BY: M. BROWN	DATE: 06/26/14	SHEET: R-1
REVIEWED BY: D. BROWN	DATE: 06/26/14	DATE: 06/26/14	DATE: 06/26/14
JOB NO.: 1000000000		DRAWING NO.: 1000000000	

Roof Section	Size (Sq. Ft.)	Roof System	Roof Membrane	Year Installed	Manufacturer	Mfg. Warranty Expires	Mfg. Warranty Phone	Contractor	Contractor Warranty Expires	Contractor Warranty Phone	Estimated Replacement
A, B, B1, C and D	60,891	Single-ply	Single-ply	1993	Cosley Engineered Membrane, Inc.	-	-	Unknown	-	-	6-10 years

Lead-Containing Paints


Asbestos Containing Materials

SYMBOL LEGEND

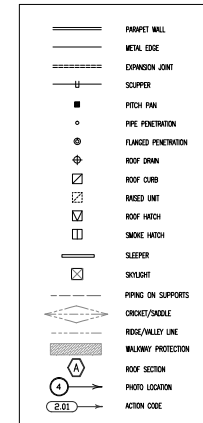

ACTION CODE LEGEND

- 2 FIELD MEMBRANE
2.01 REPAIR DAMAGED FIELD MEMBRANE
2.03 REPAIR FIELD MEMBRANE SEAM VOID
 - 3 PERIMETER FLASHINGS
3.01 REPAIR DAMAGED WALL FLASHING
3.05 REPAIR PERIMETER FLASHING SEAM VOID
 - 4 PENETRATION FLASHINGS
4.01 REPAIR DAMAGED CURB FLASHING
 - 7 MISCELLANEOUS AND ADJACENT CONDITIONS
7.01 REMOVE DEBRIS FROM ROOF
7.02 PRUNE ADJACENT VEGETATION
7.06 REPAIR EXISTING WALKWAY
- * TYPICAL = TYPICAL TO ALL RELATED COMPONENTS/PERIMETERS ON ROOF SECTION

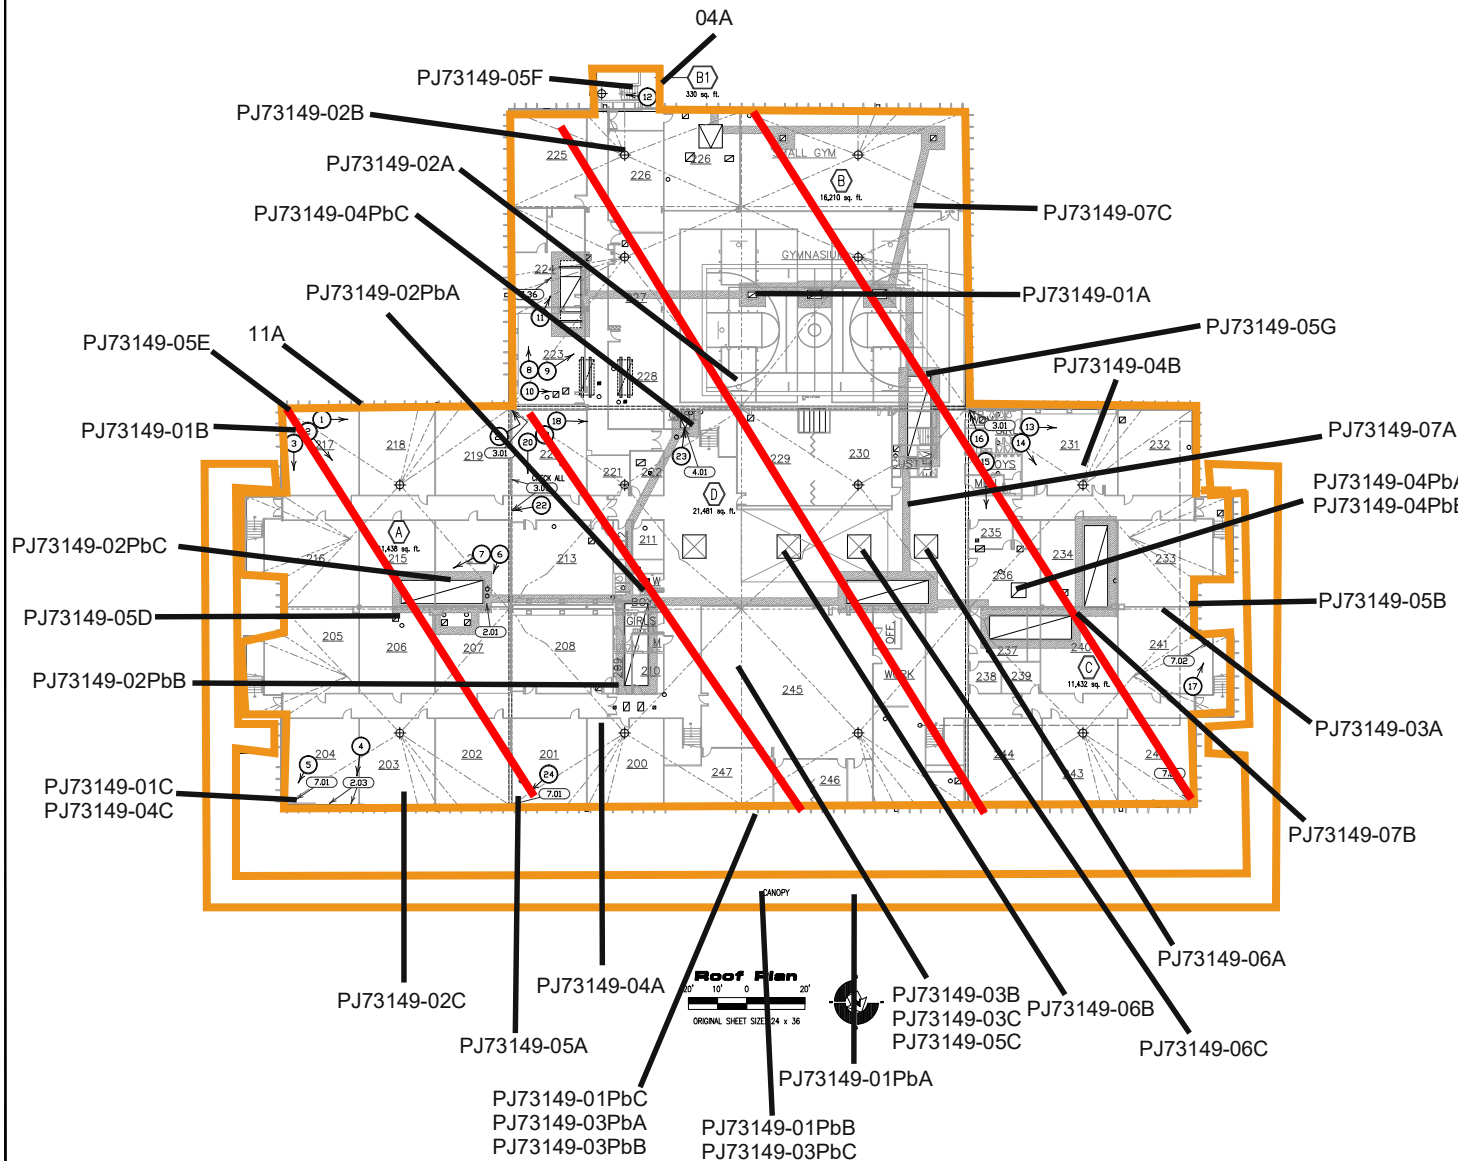

2014 Reinspection/Overlay Plan

WASHOE COUNTY SCHOOL DISTRICT
 325-EDWARD L. PINE MIDDLE SCHOOL
 4800 NEIL ROAD
 RENO, NEVADA




DATE	05/29/14	SHEET	R-1
DRAWING NO.	160206		


Appendix E


Sample Location Drawings

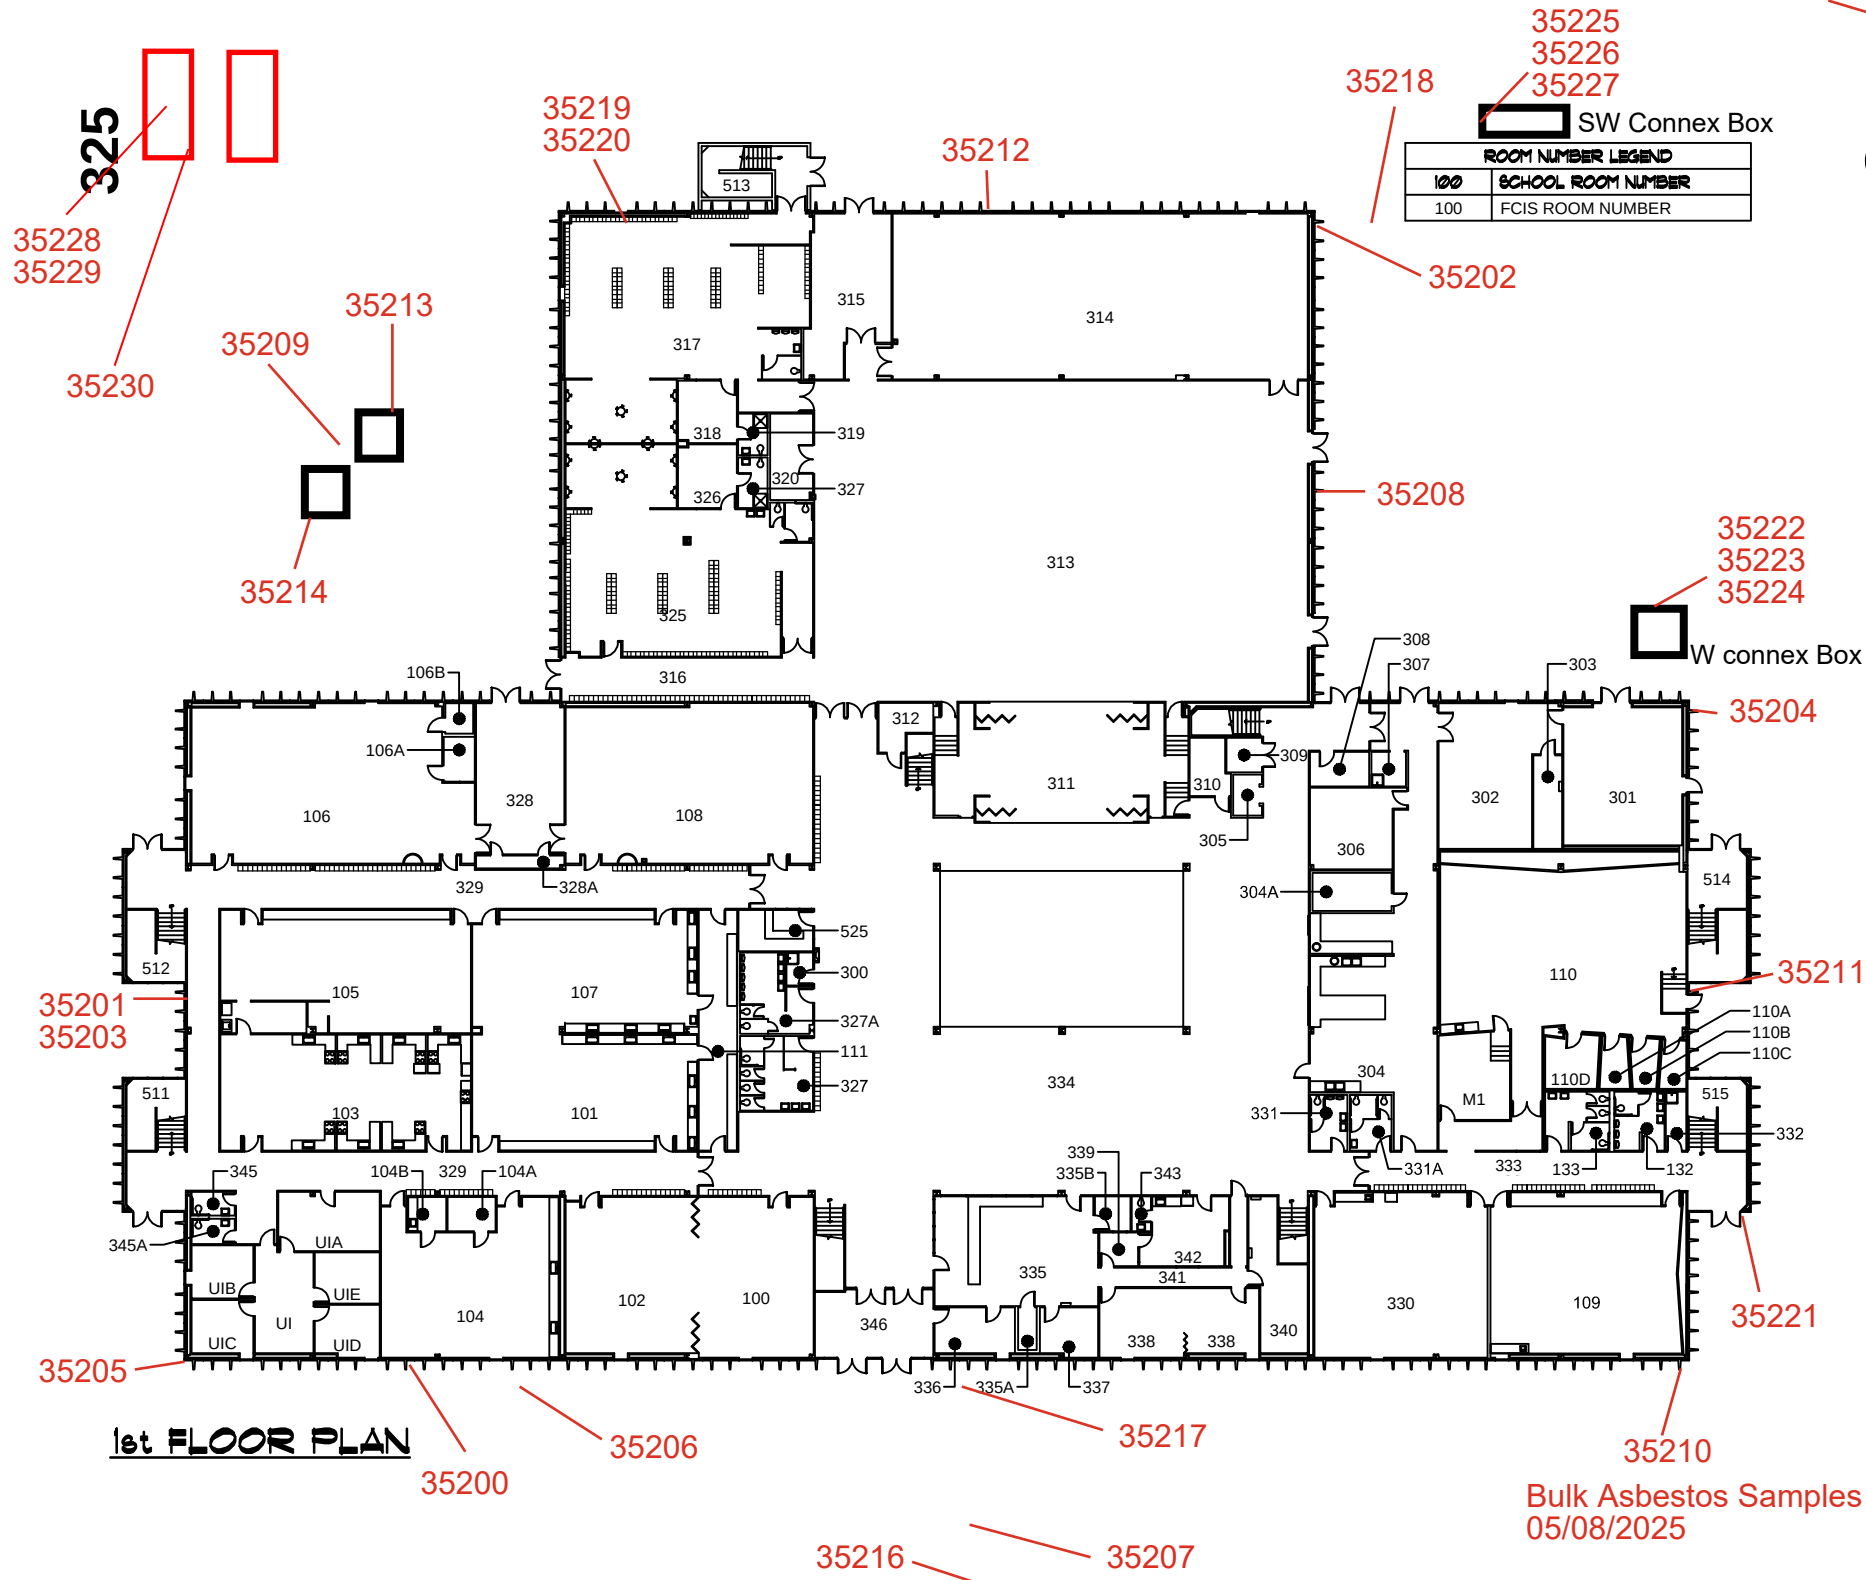

 SW Connex Box


1st FLOOR PLAN

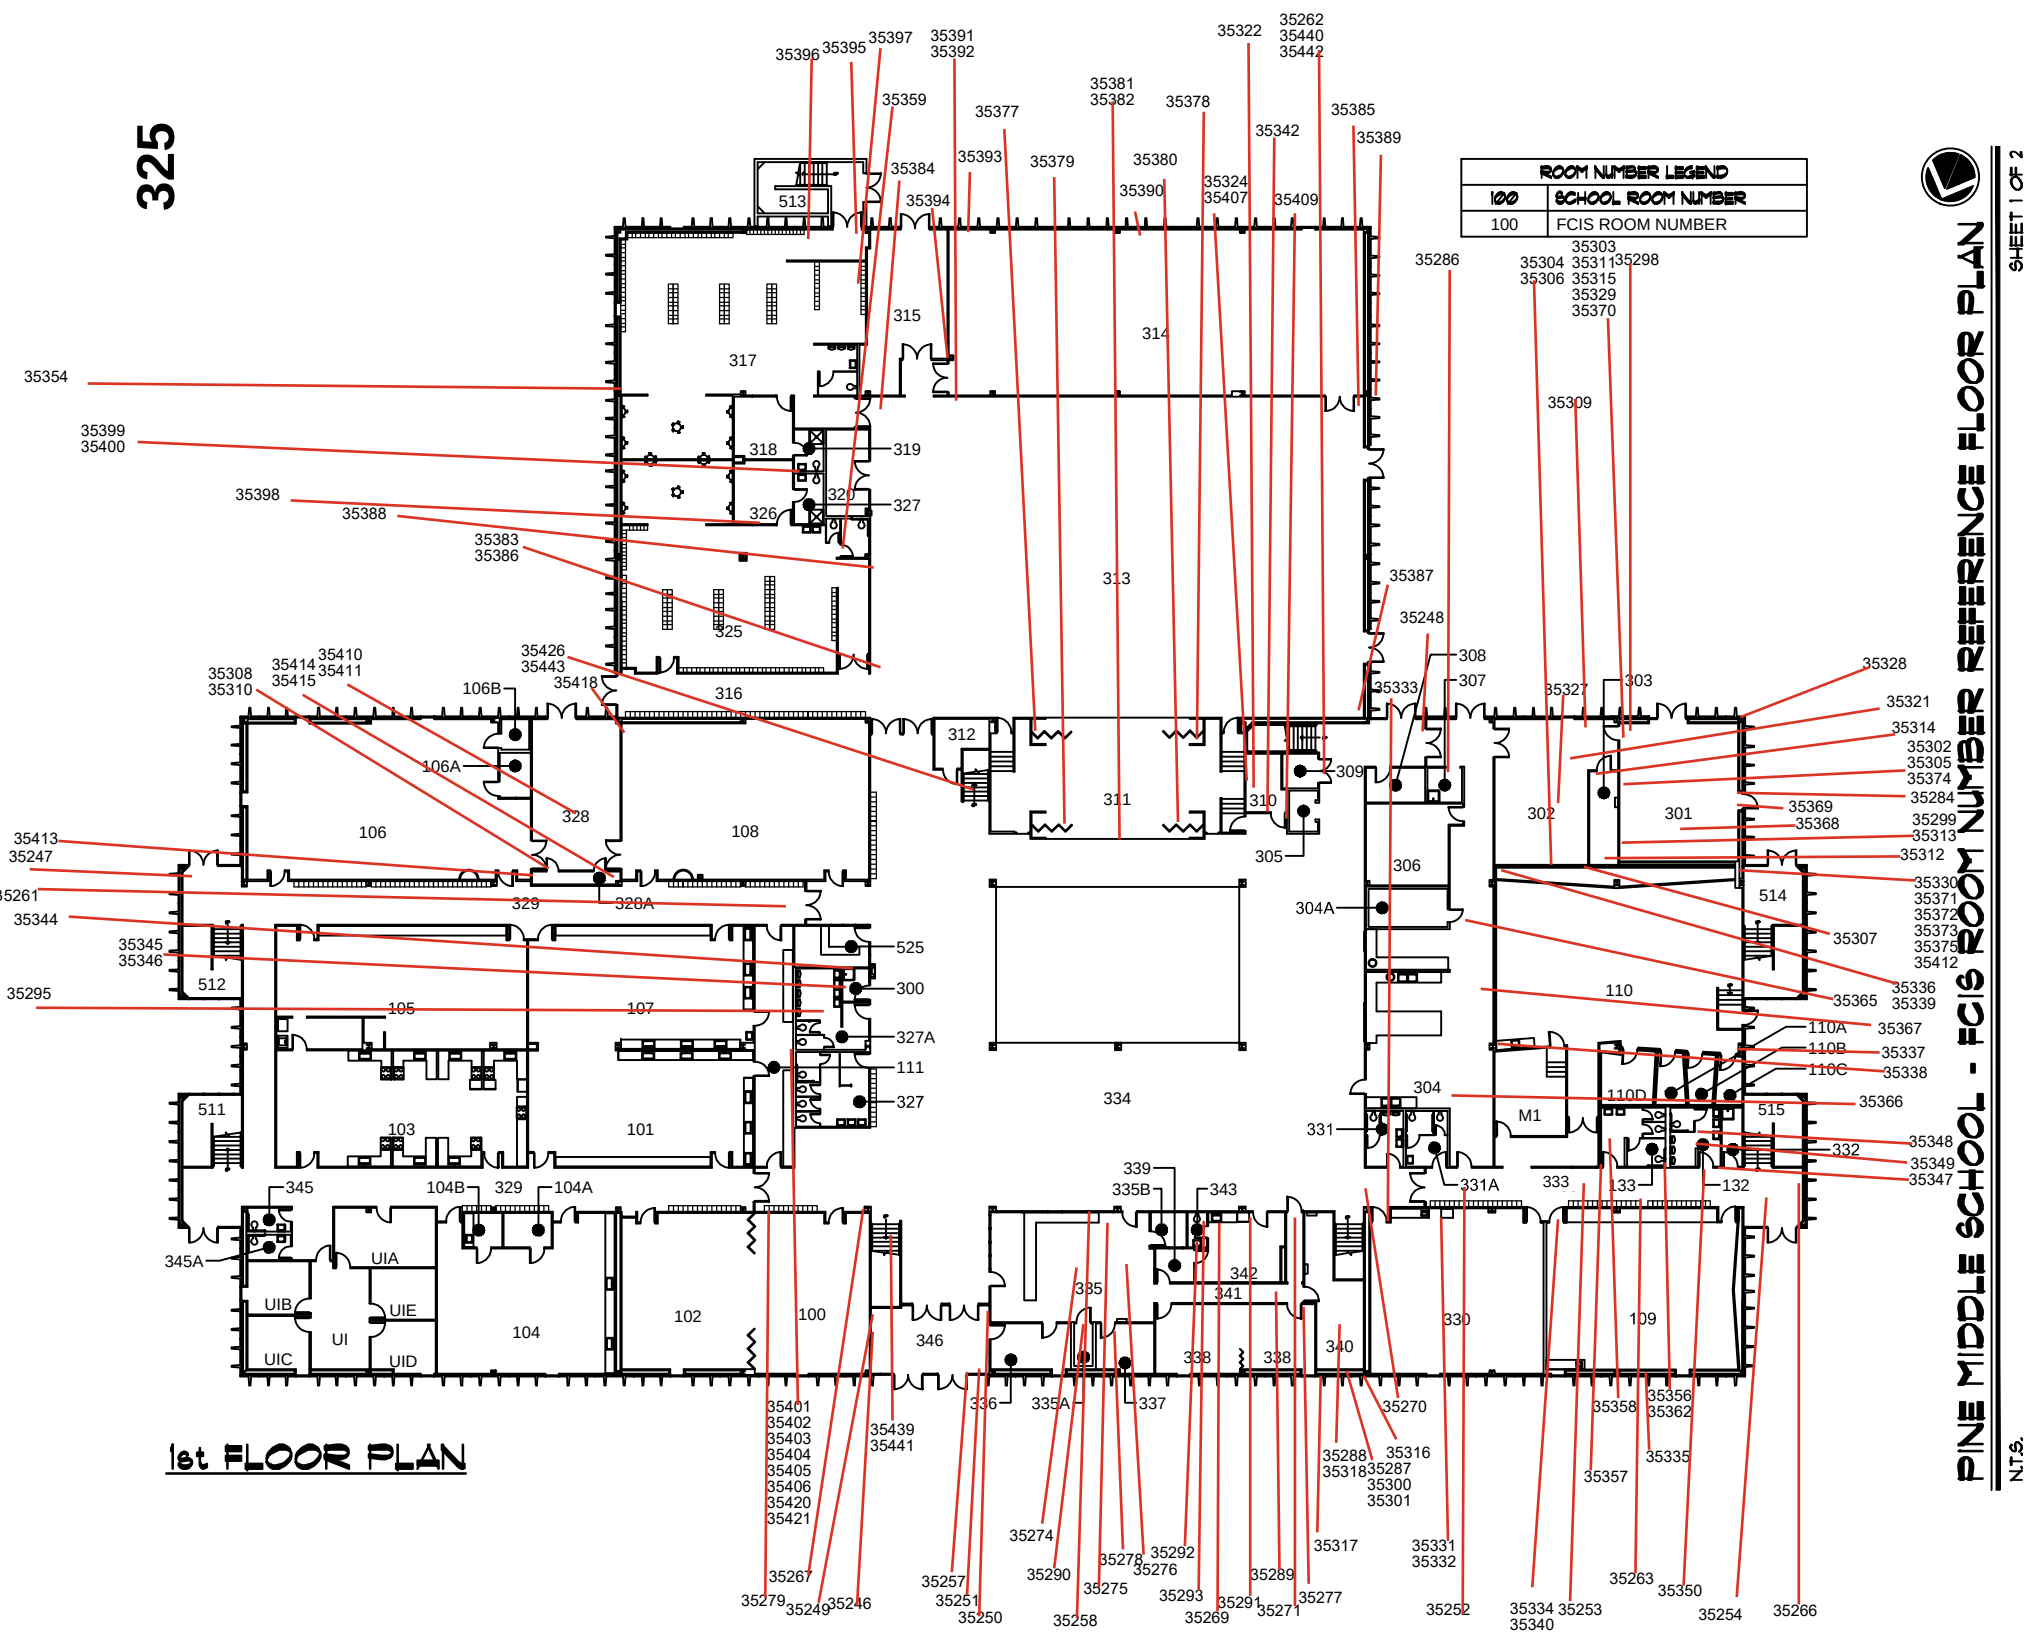


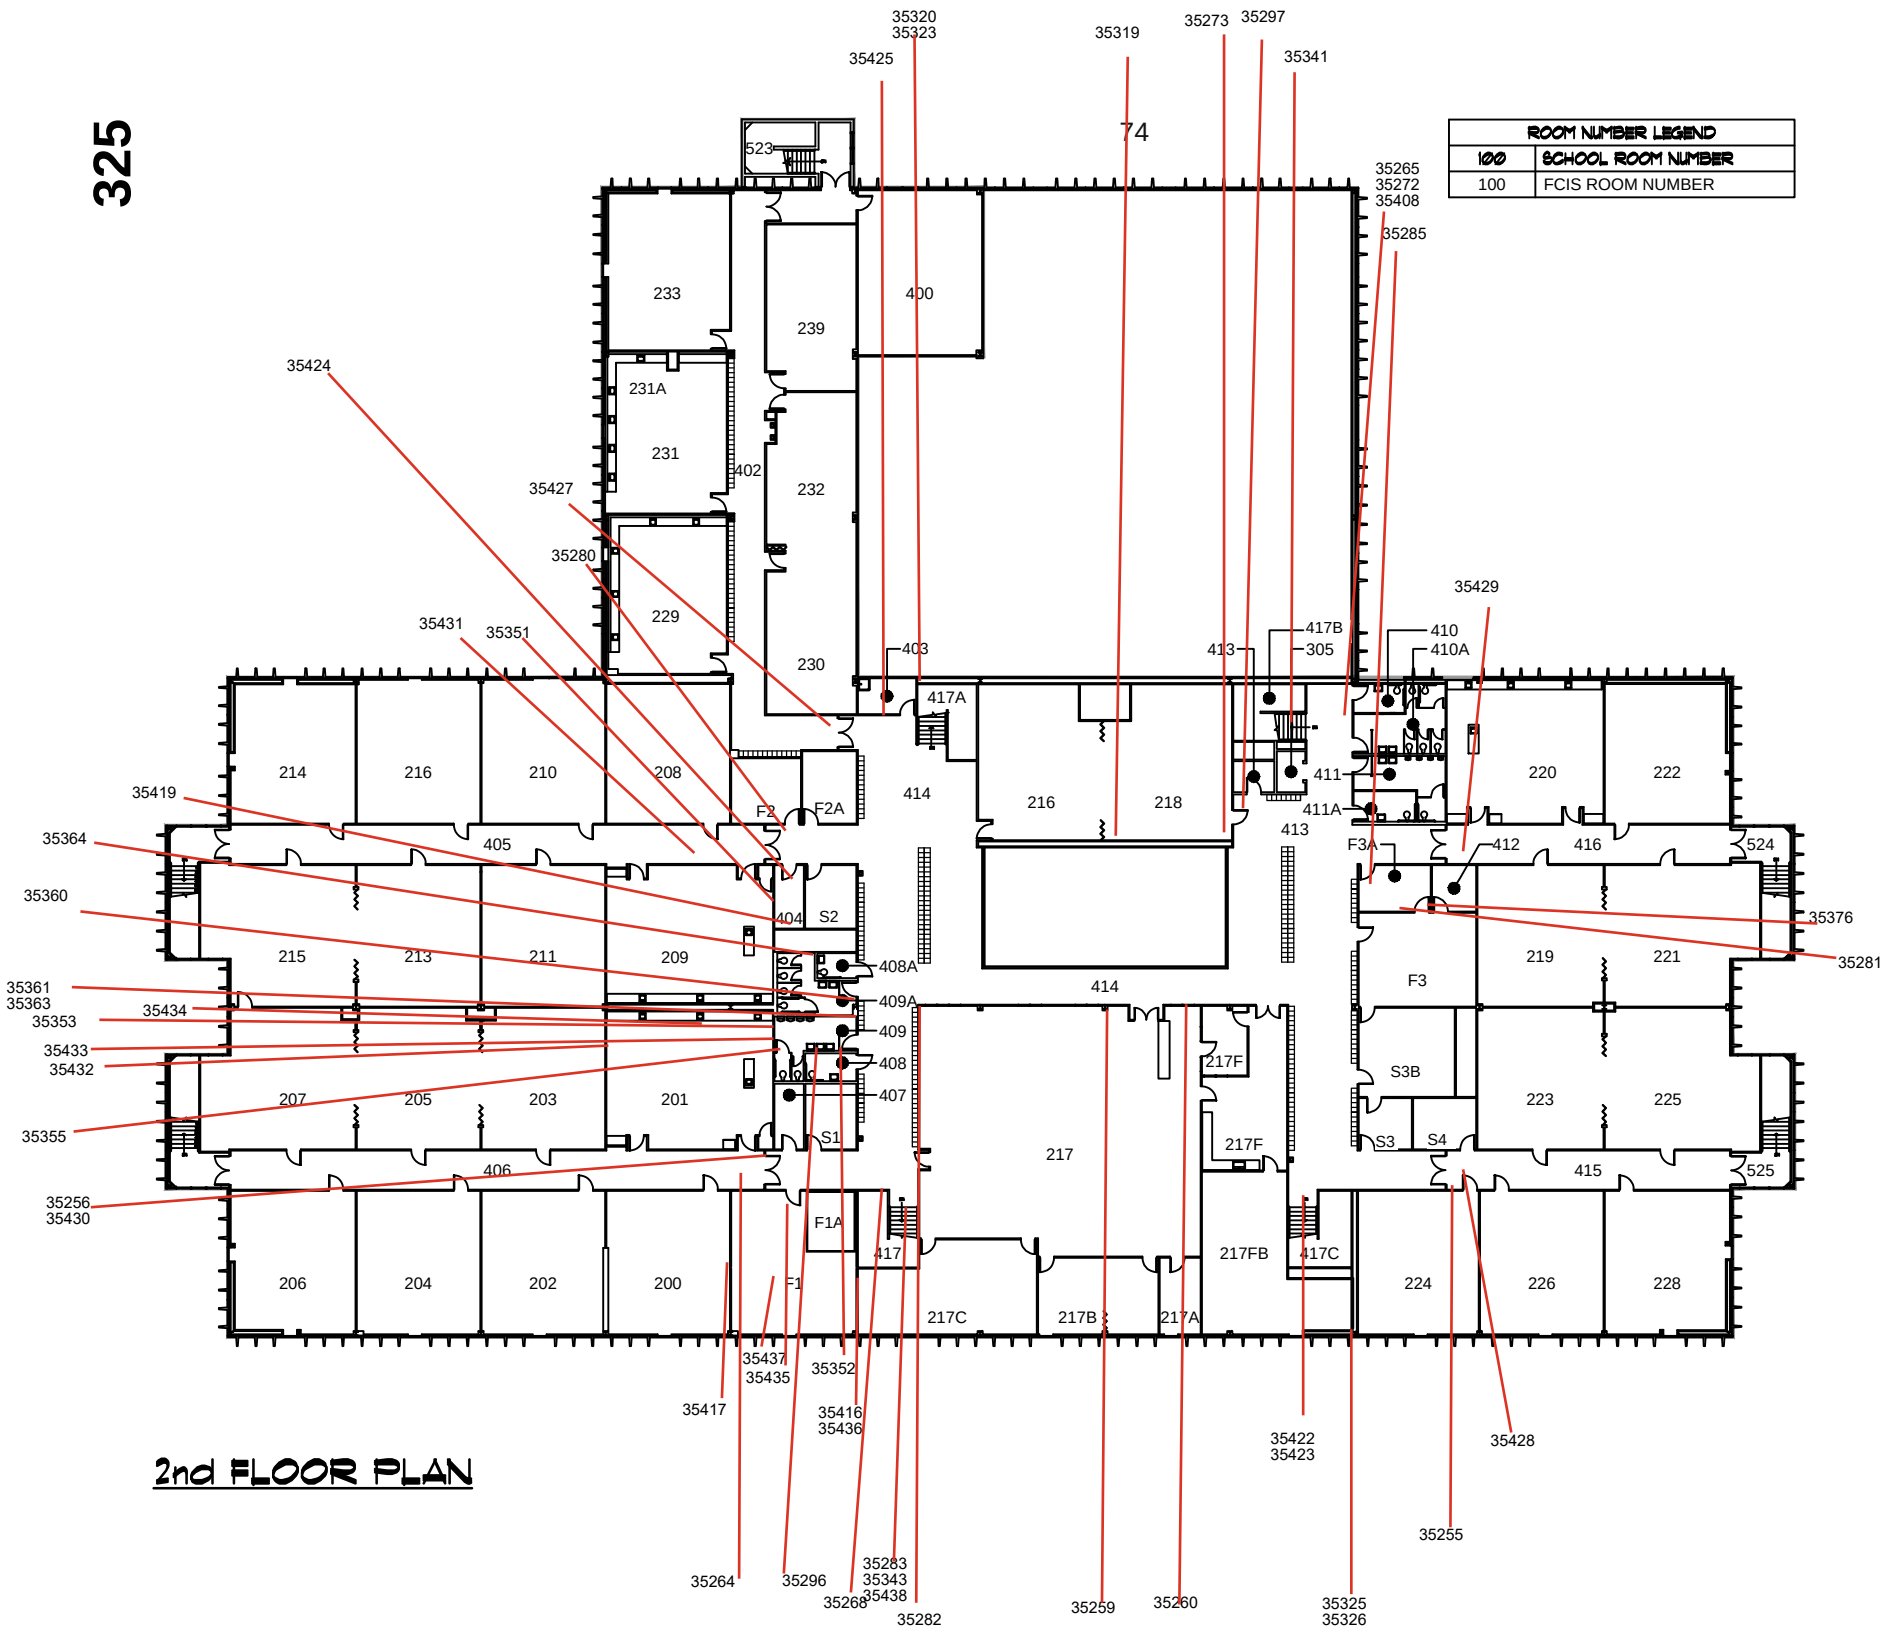


2nd FLOOR PLAN



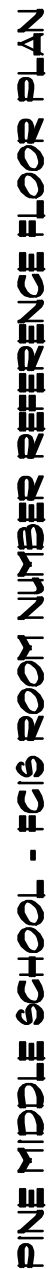

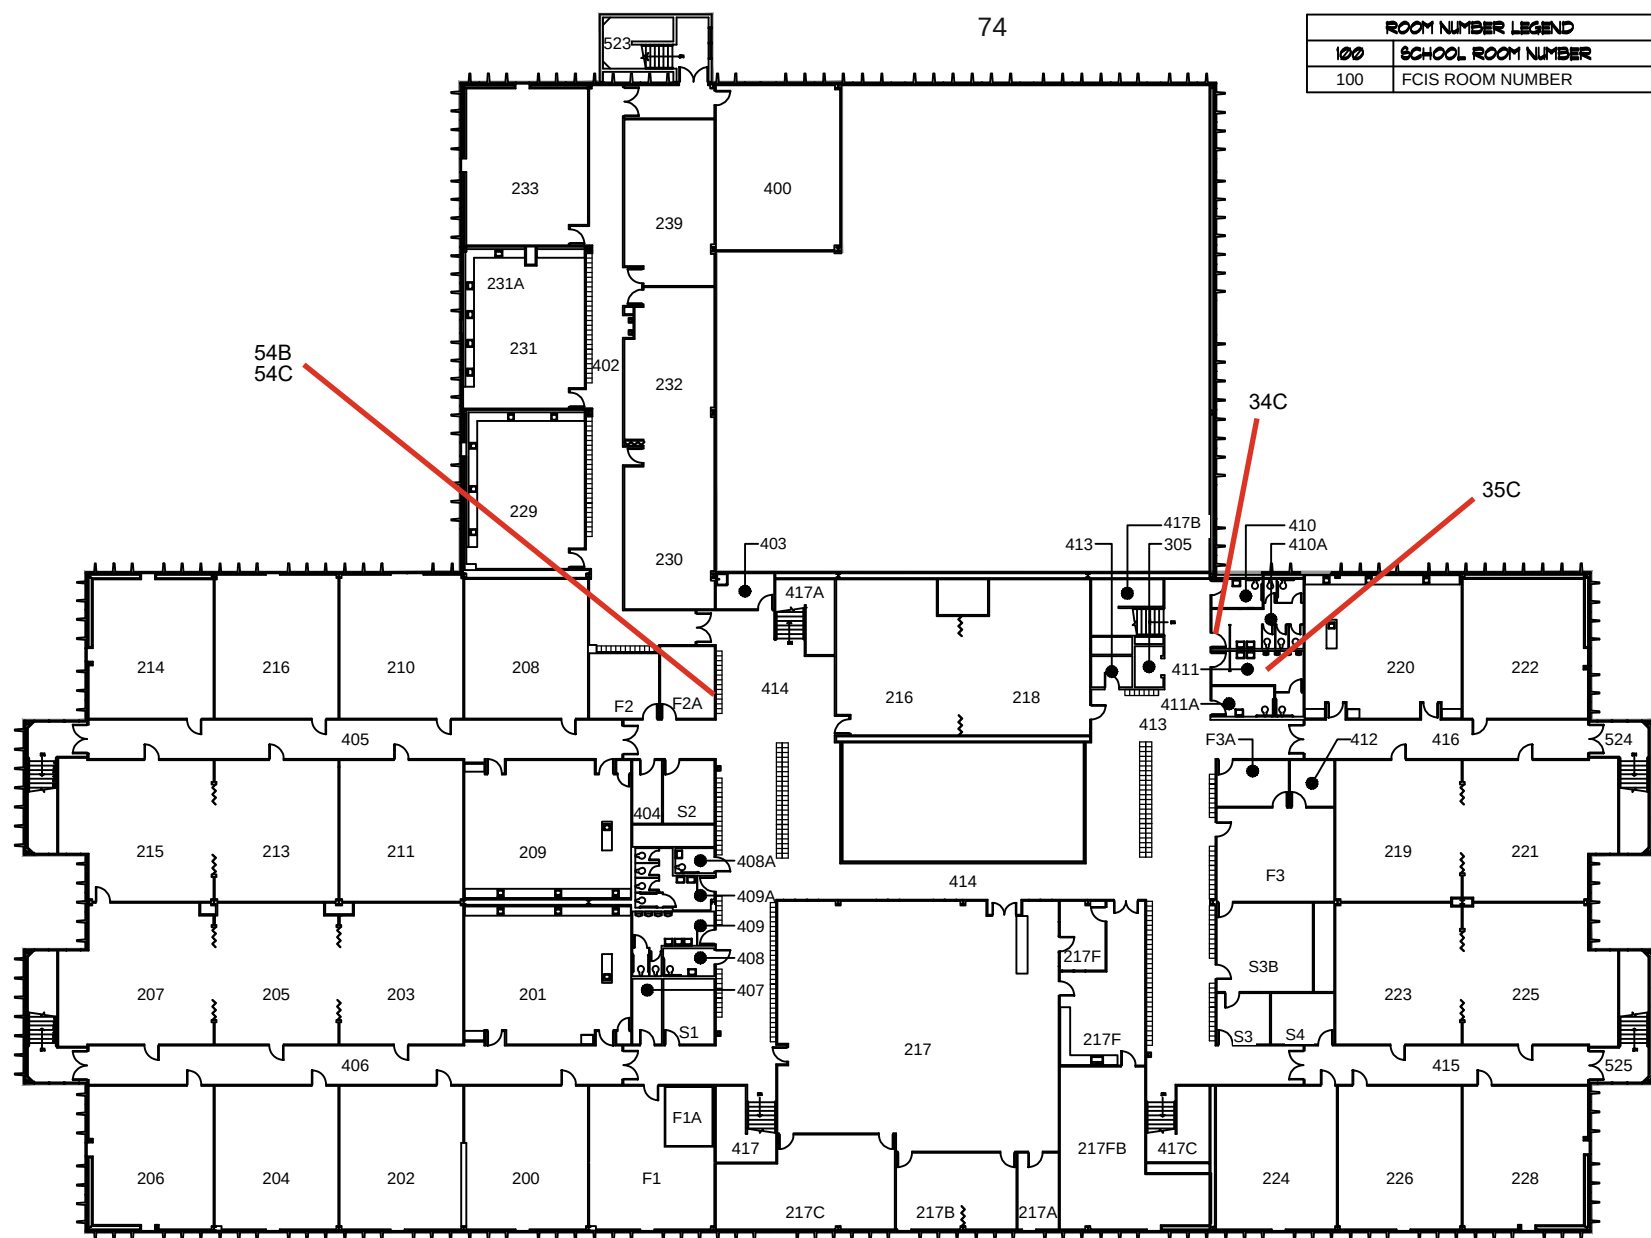


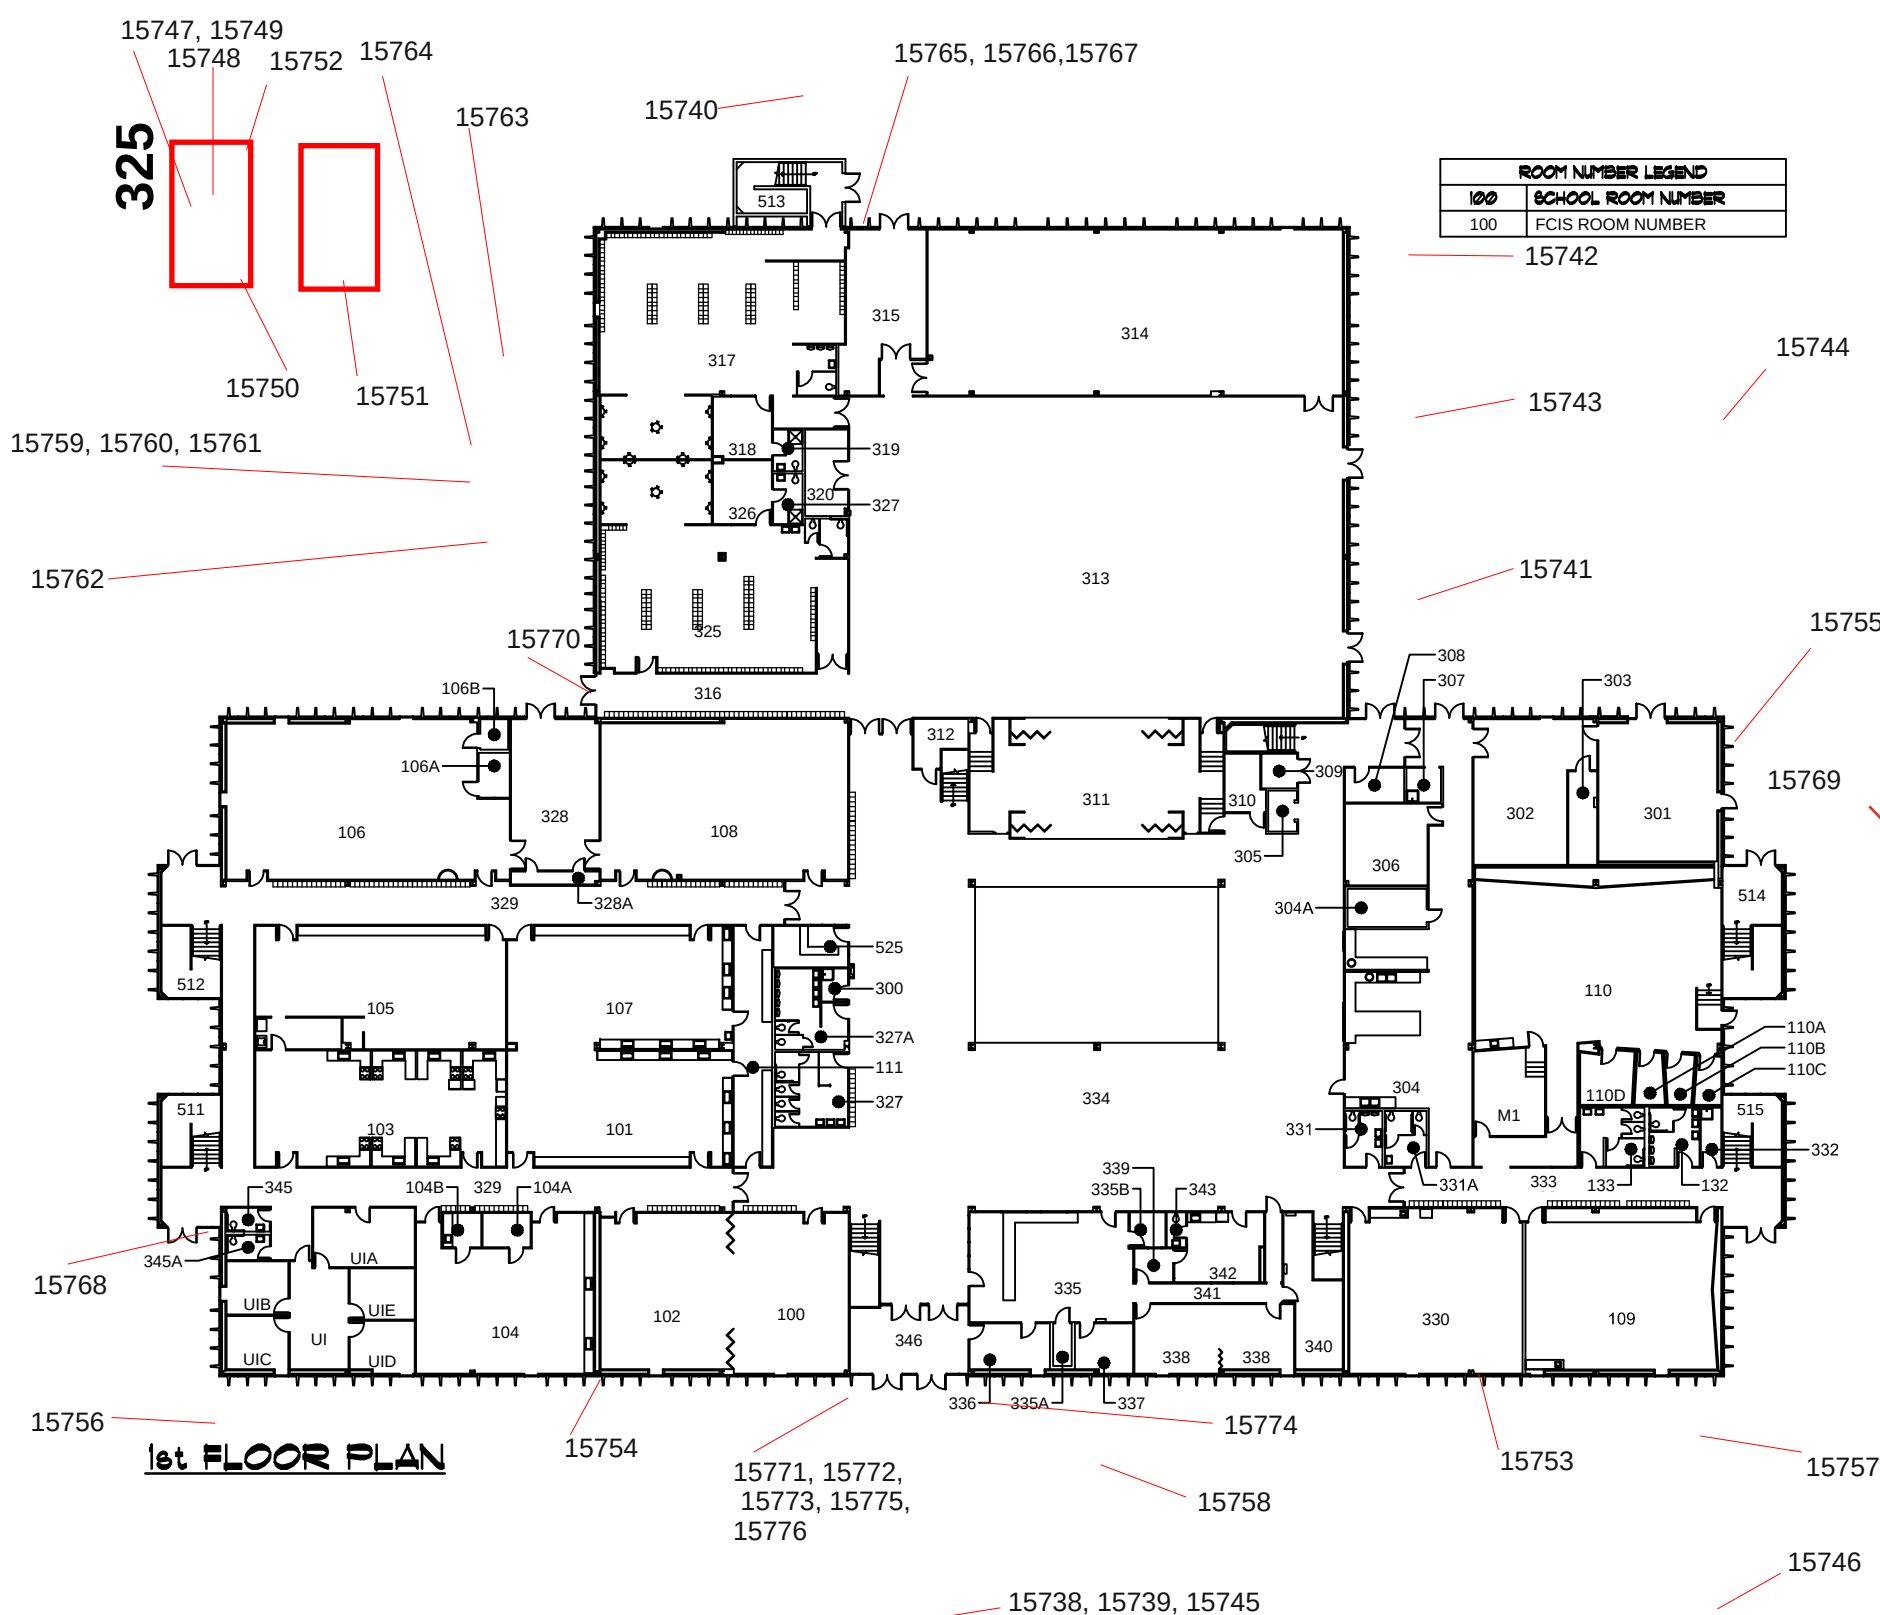

ROOM NUMBER LEGEND	
100	SCHOOL ROOM NUMBER
100	FCIS ROOM NUMBER


1st FLOOR PLAN



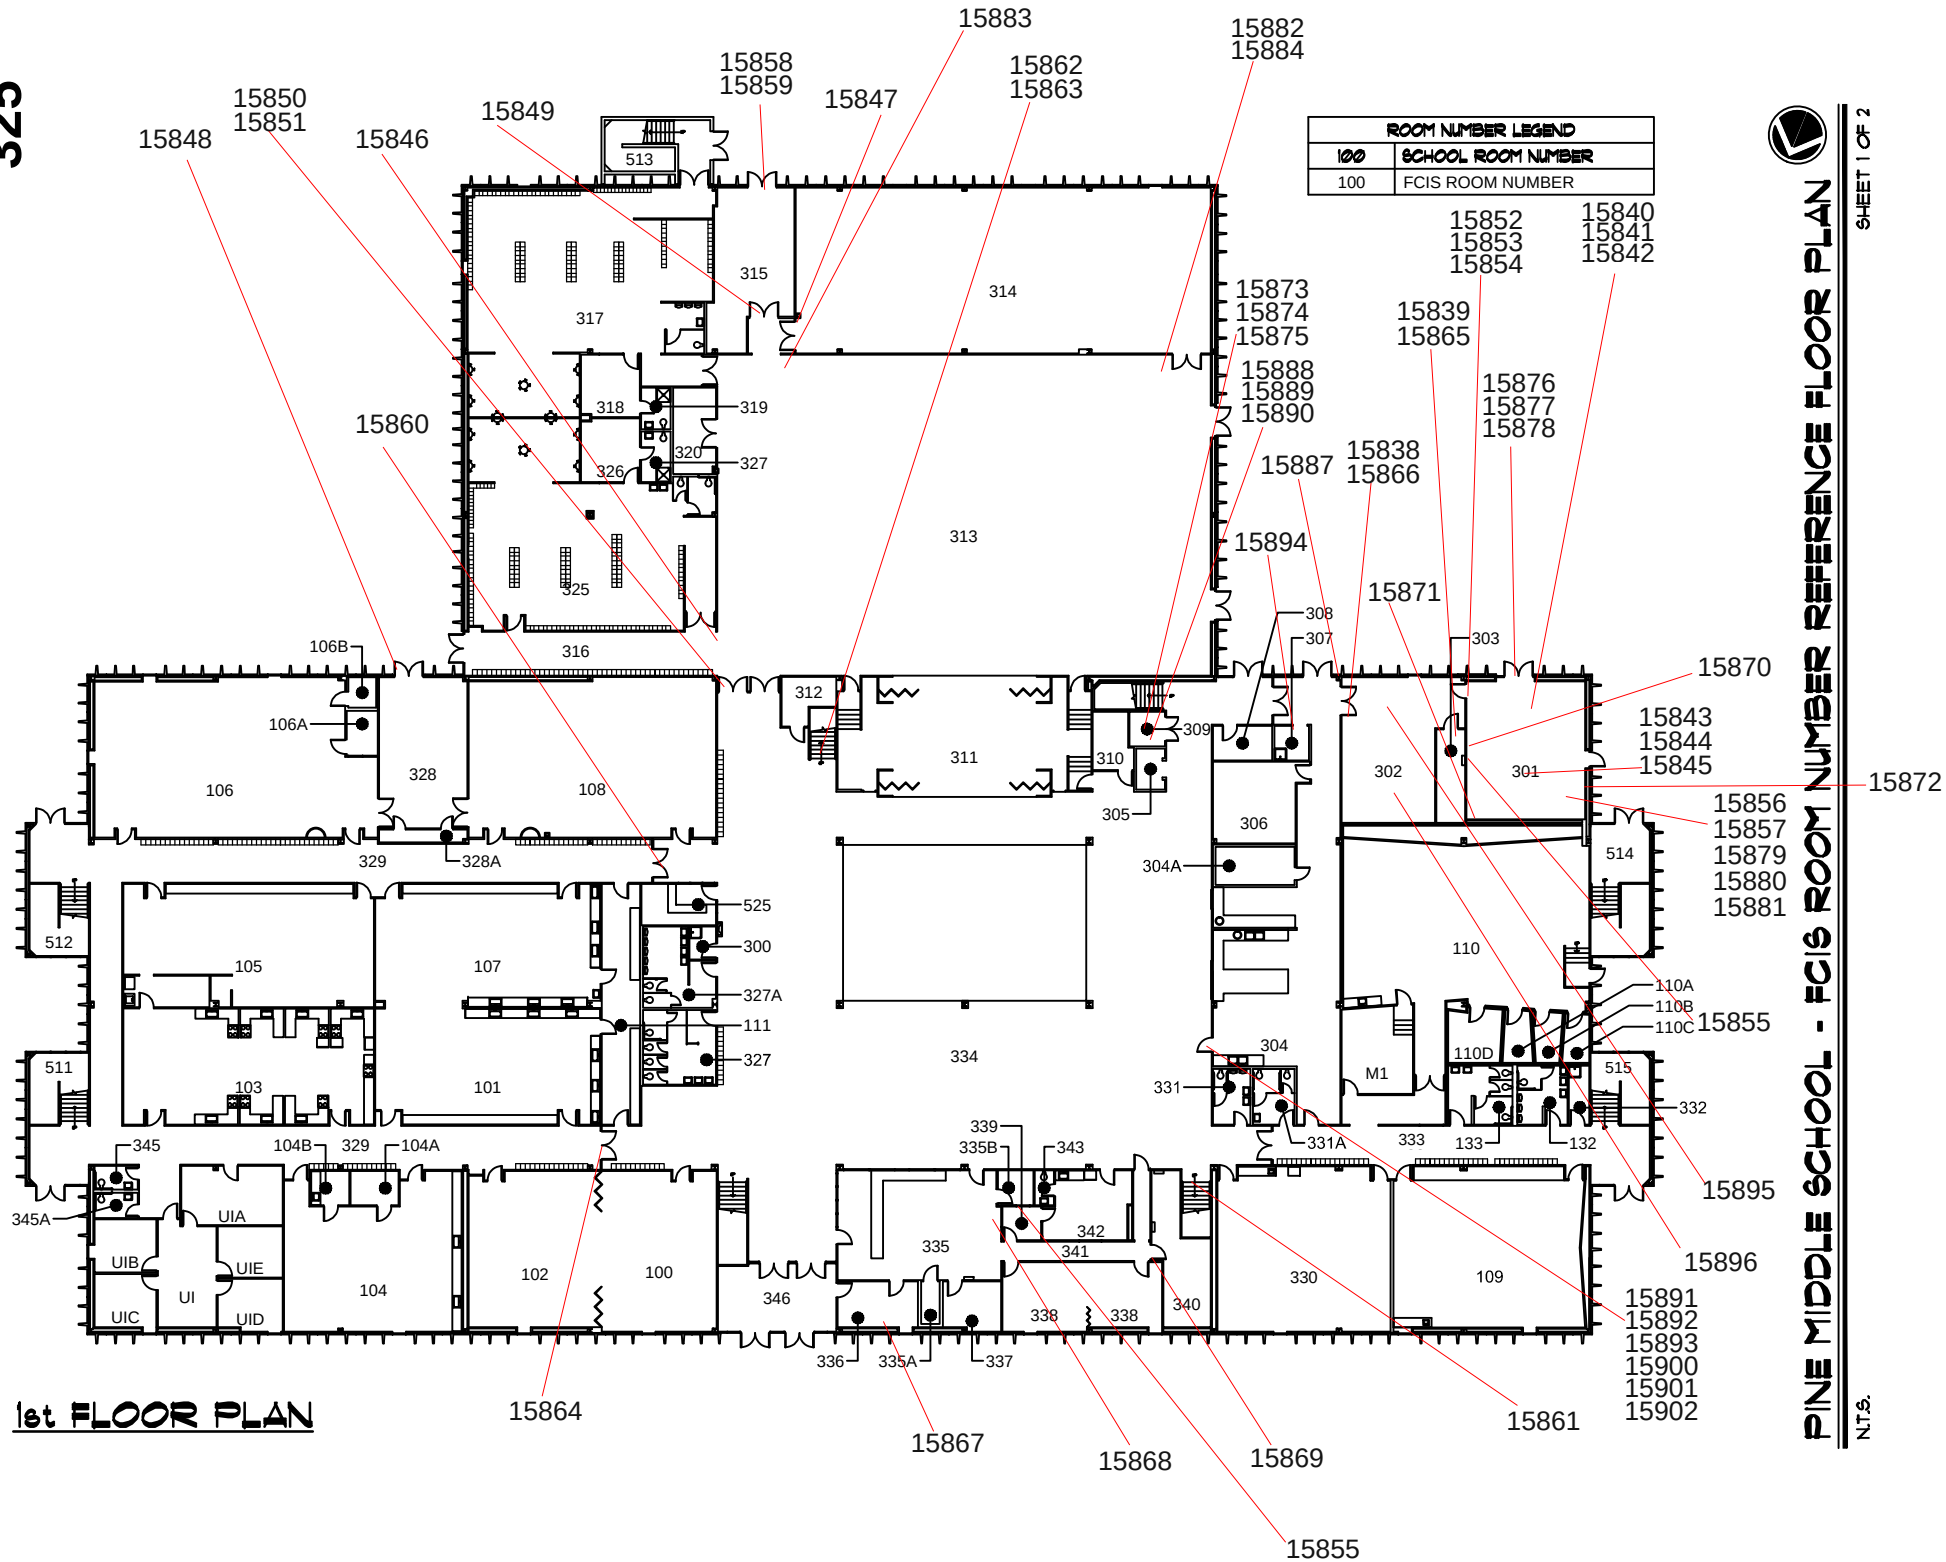

15897
15898
15899

ROOM NUMBER LEGEND	
100	SCHOOL ROOM NUMBER
100	FCIS ROOM NUMBER

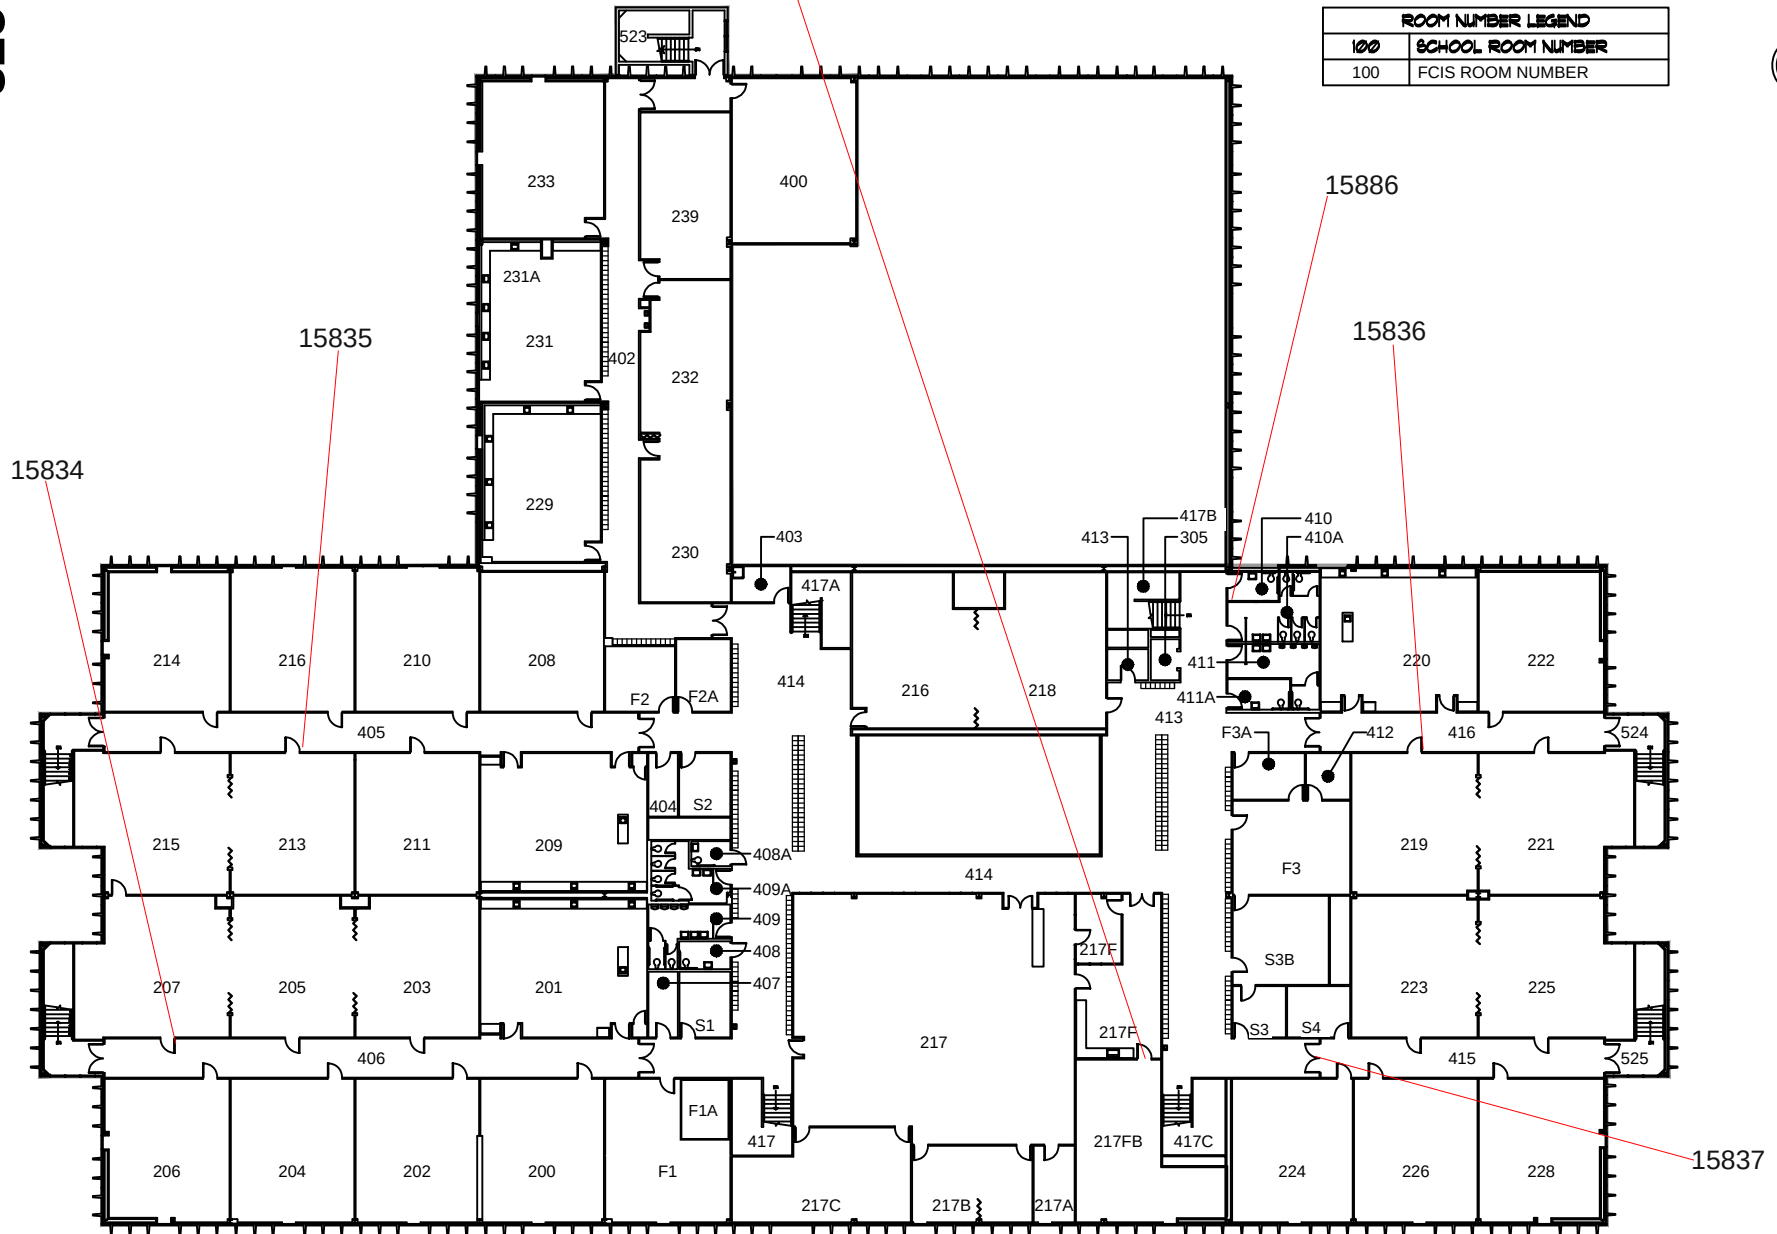

2nd FLOOR PLAN


Appendix F

Asbestos Location Drawings



ACM - EXTERIOR

Roof Section	Size (Sq. Ft.)	Roof System	Roof Membrane	Year Installed	Manufacturer	Mfg. Warranty Expires	Mfg. Warranty Phone	Contractor	Contractor Warranty Expires	Contractor Warranty Phone	Estimated Replacement
A, B, B1, C and D	60,891	Single-ply	Single-ply	1993	Cooly Engineered Membrane, Inc.	-	-	Unknown	-	-	6-10 years

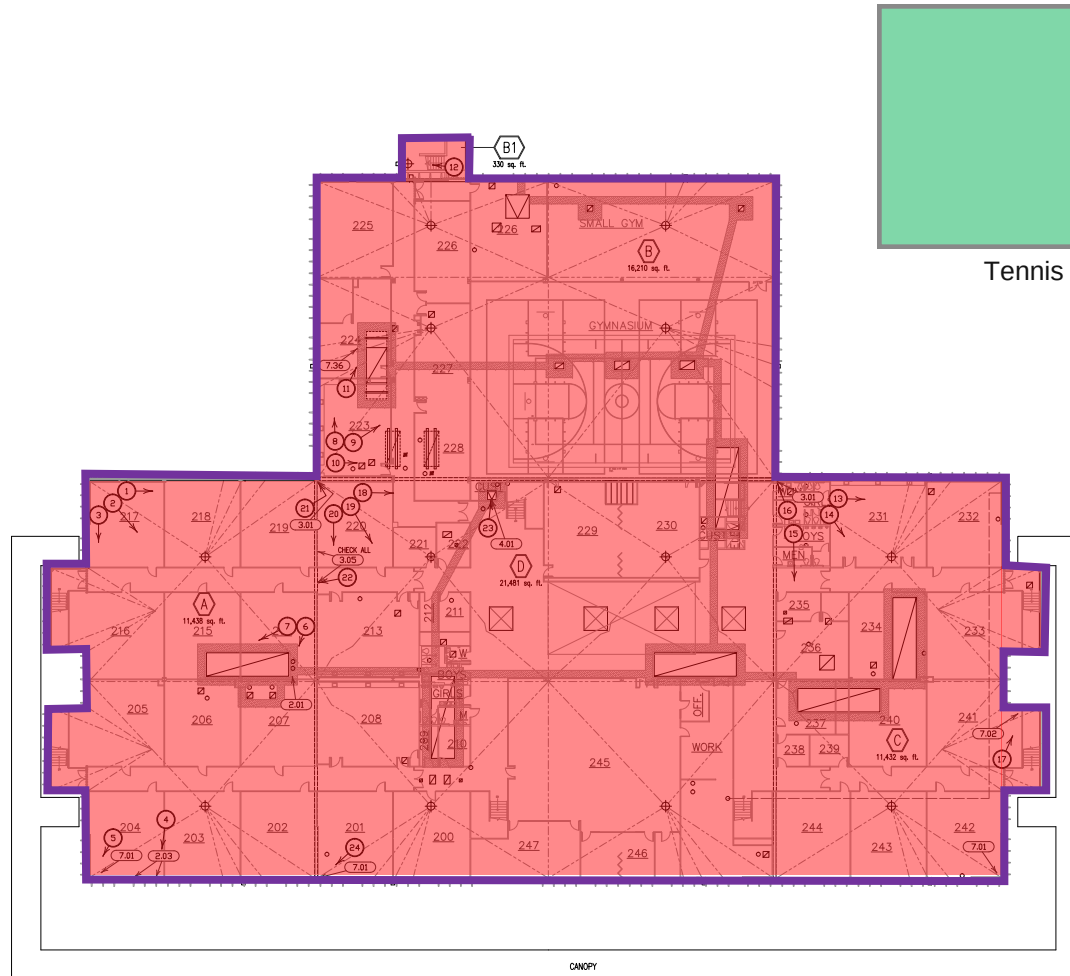

Tennis Courts

SYMBOL LEGEND

=====	PARAPET WALL
=====	METAL EDGE
=====	EXPANSION JOINT
=====	SCUPPER
+	PITCH PIN
o	PIPE PENETRATION
o	FLANGED PENETRATION
+	ROOF DRAIN
+	ROOF CURB
+	RAGED UNIT
+	ROOF HATCH
+	SMOKE HATCH
+	SLEEPER
+	SKYLIGHT
+	PIPING ON SUPPORTS
+	CRACK/SHRINK
+	RIDGE/WALKY LINE
+	WALKWAY PROTECTION
+	ROOF SECTION
+	PHOTO LOCATION
+	ACTION CODE

ACTION CODE LEGEND

- 2 FIELD MEMBRANE
2.01 REPAIR DAMAGED FIELD MEMBRANE
2.03 REPAIR FIELD MEMBRANE SEAM VOID
- 3 PERIMETER FLASHINGS
3.01 REPAIR DAMAGED WALL FLASHING
3.02 REPAIR PERIMETER FLASHING SEAM VOID
- 4 PENETRATION FLASHINGS
4.01 REPAIR DAMAGED CURB FLASHING
- 7 MISCELLANEOUS AND ADJACENT CONDITIONS
7.01 REMOVE DEBRIS FROM ROOF
7.02 PRUNE ADJACENT VEGETATION
7.38 REPAIR EXISTING WALKWAY

* TYPICAL = TYPICAL TO ALL RELATED COMPONENTS/PERIMETERS ON ROOF SECTION

MAP KEY

- ACM Roofing & Mastics
- ACM Coating
- ACM Transite Panels & Sealants



2014 Reinspection/Overlay Plan

WASHOE COUNTY SCHOOL DISTRICT
325-EDWARD L. PINE MIDDLE SCHOOL
4800 NEIL ROAD
RENO, NEVADA



MANAGER:	B. CONNOR
DRAWN BY:	M. BROWN
DATE:	8/28/14
DESIGNED BY:	UNDESIGNED
DATE:	10/02
DRAWING NO.:	1002

R-1


ACM - ATTICS

325

MAP

ACM Pipe Hangar Insulation

ROOM NUMBER LEGEND	
100	SCHOOL ROOM NUMBER
100	FCIS ROOM NUMBER

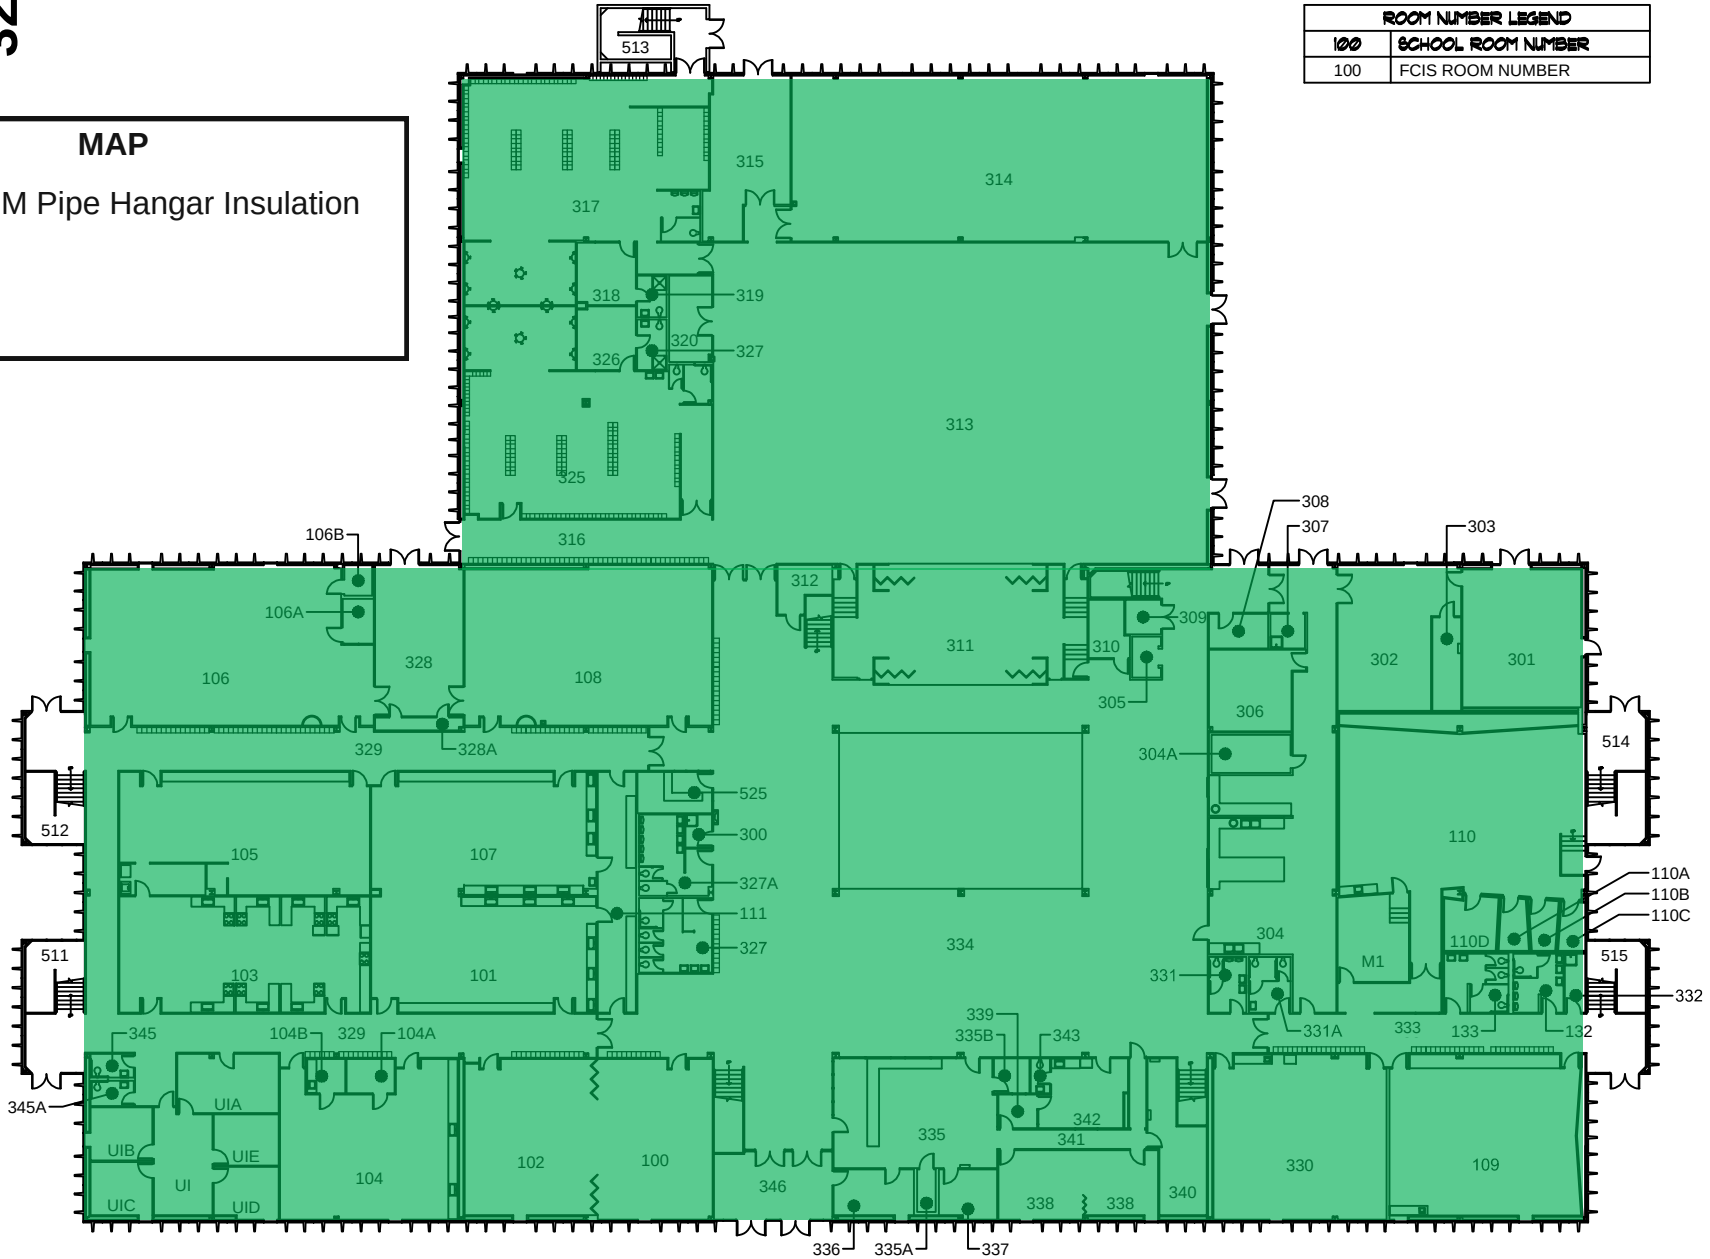

1st FLOOR PLAN



ACM - ATTICS

325


74

MAP KEY

ACM Pipe Hangar Insulation

ROOM NUMBER LEGEND

100	SCHOOL ROOM NUMBER
100	FCIS ROOM NUMBER

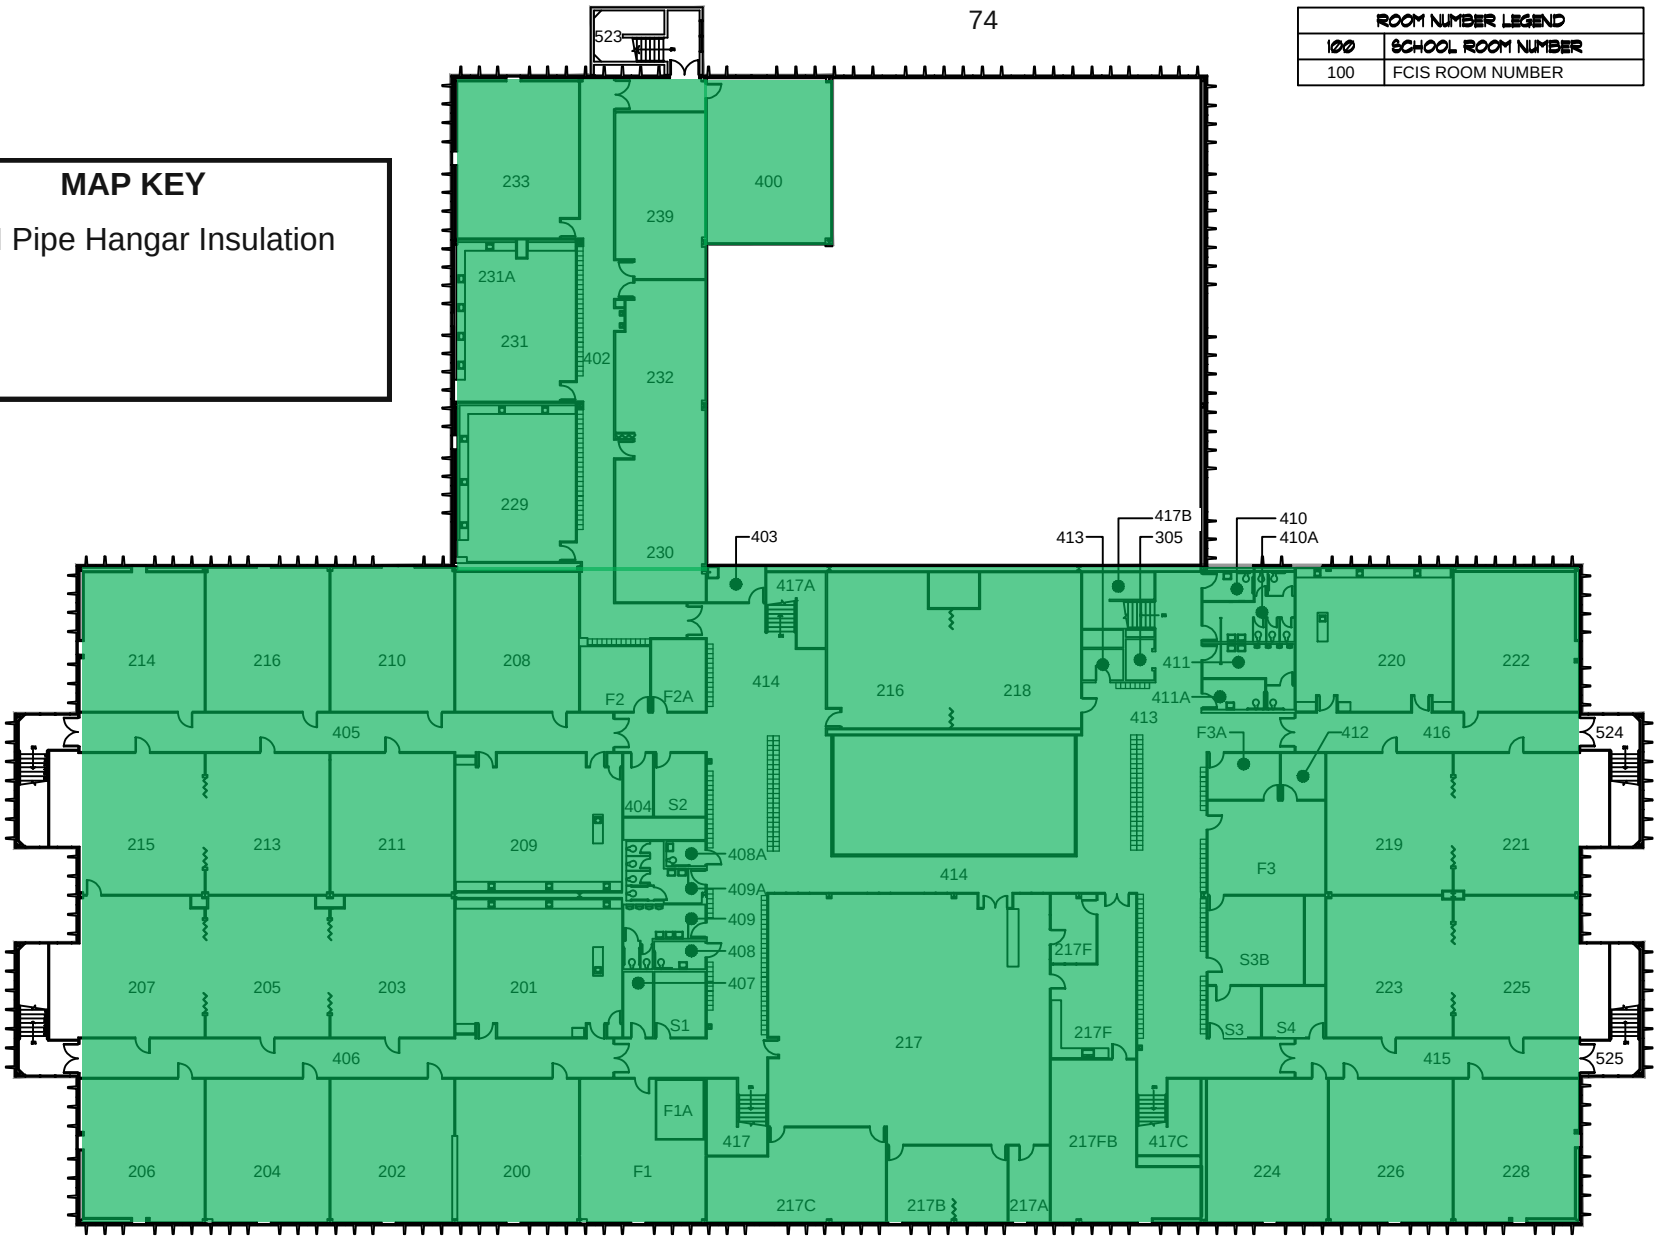

2nd FLOOR PLAN


ACM - CEILINGS

325

MAP KEY

ACM Ceilings

ROOM NUMBER LEGEND	
100	SCHOOL ROOM NUMBER
100	FCIS ROOM NUMBER

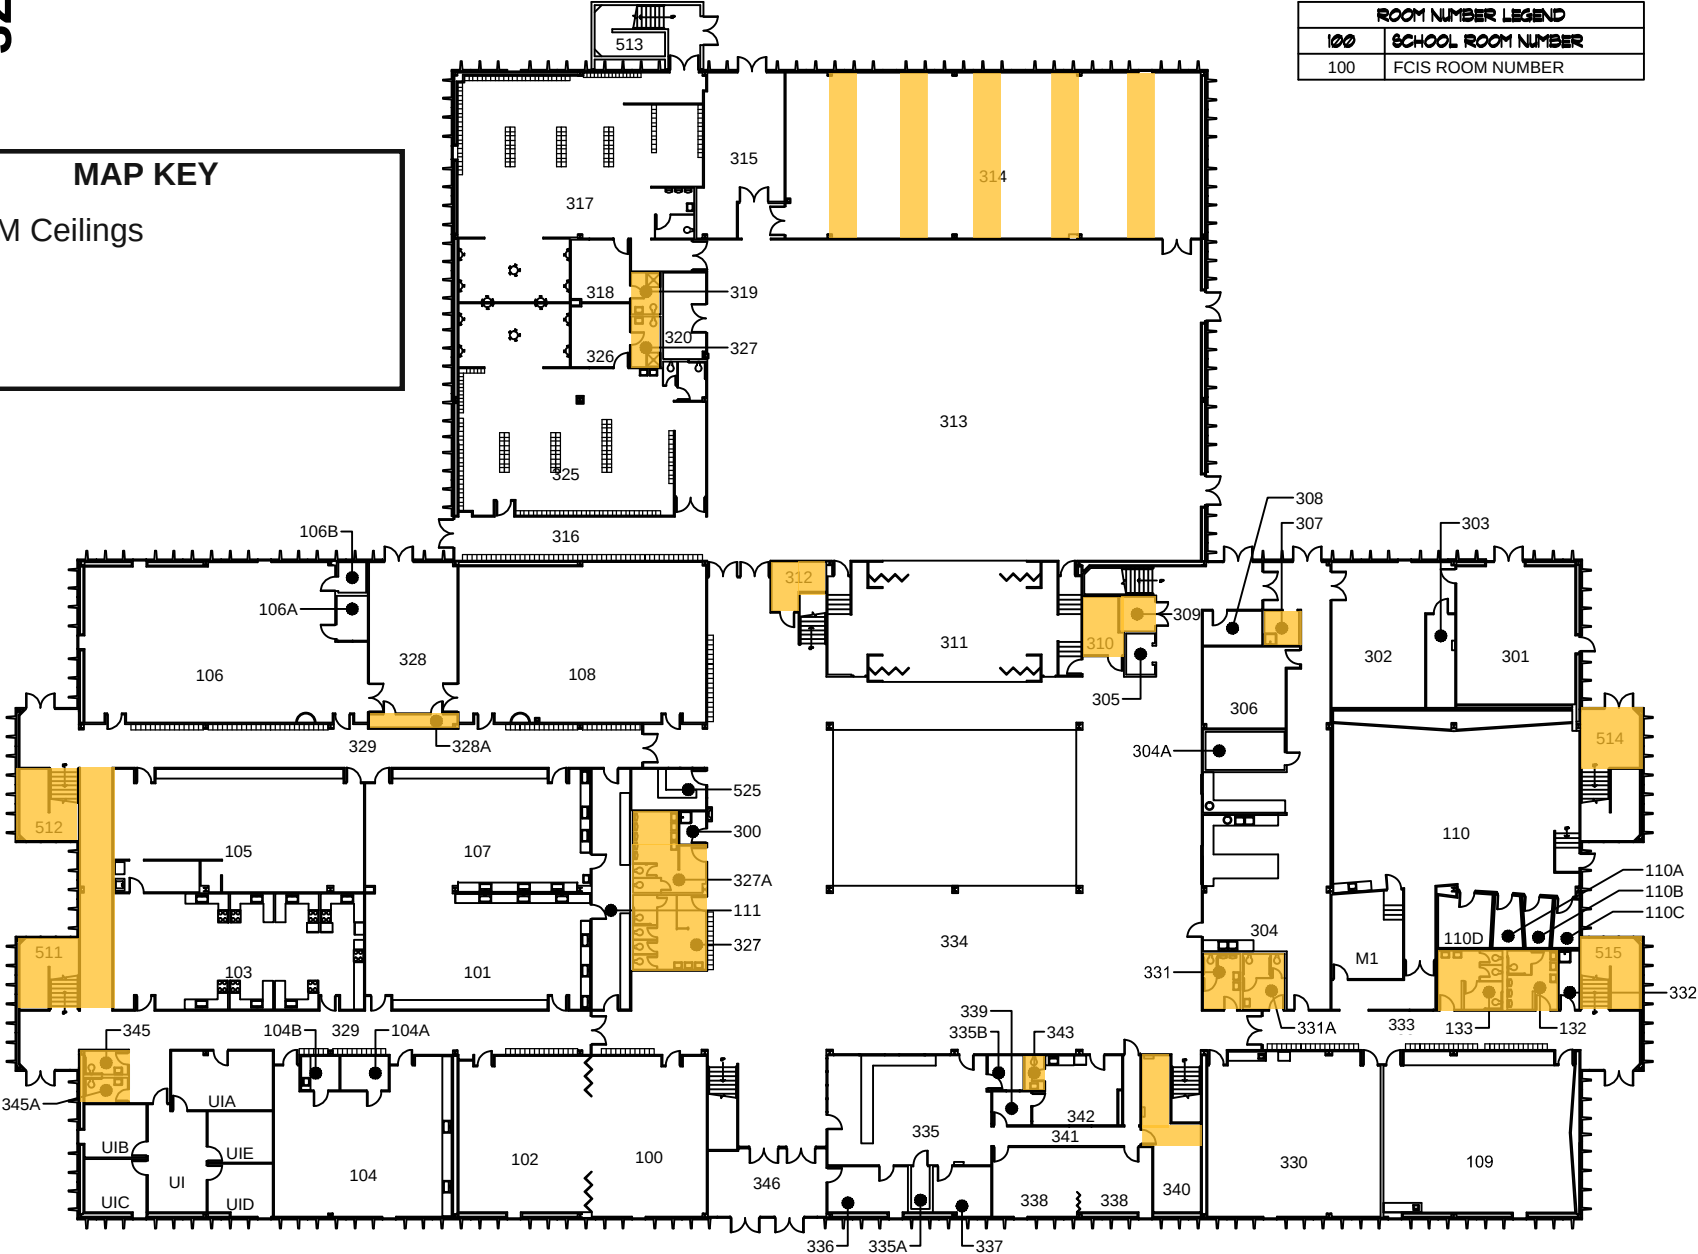

1st FLOOR PLAN




ACM - CEILINGS

325

MAP KEY

ACM Ceilings

ROOM NUMBER LEGEND	
100	SCHOOL ROOM NUMBER
100	FCIS ROOM NUMBER

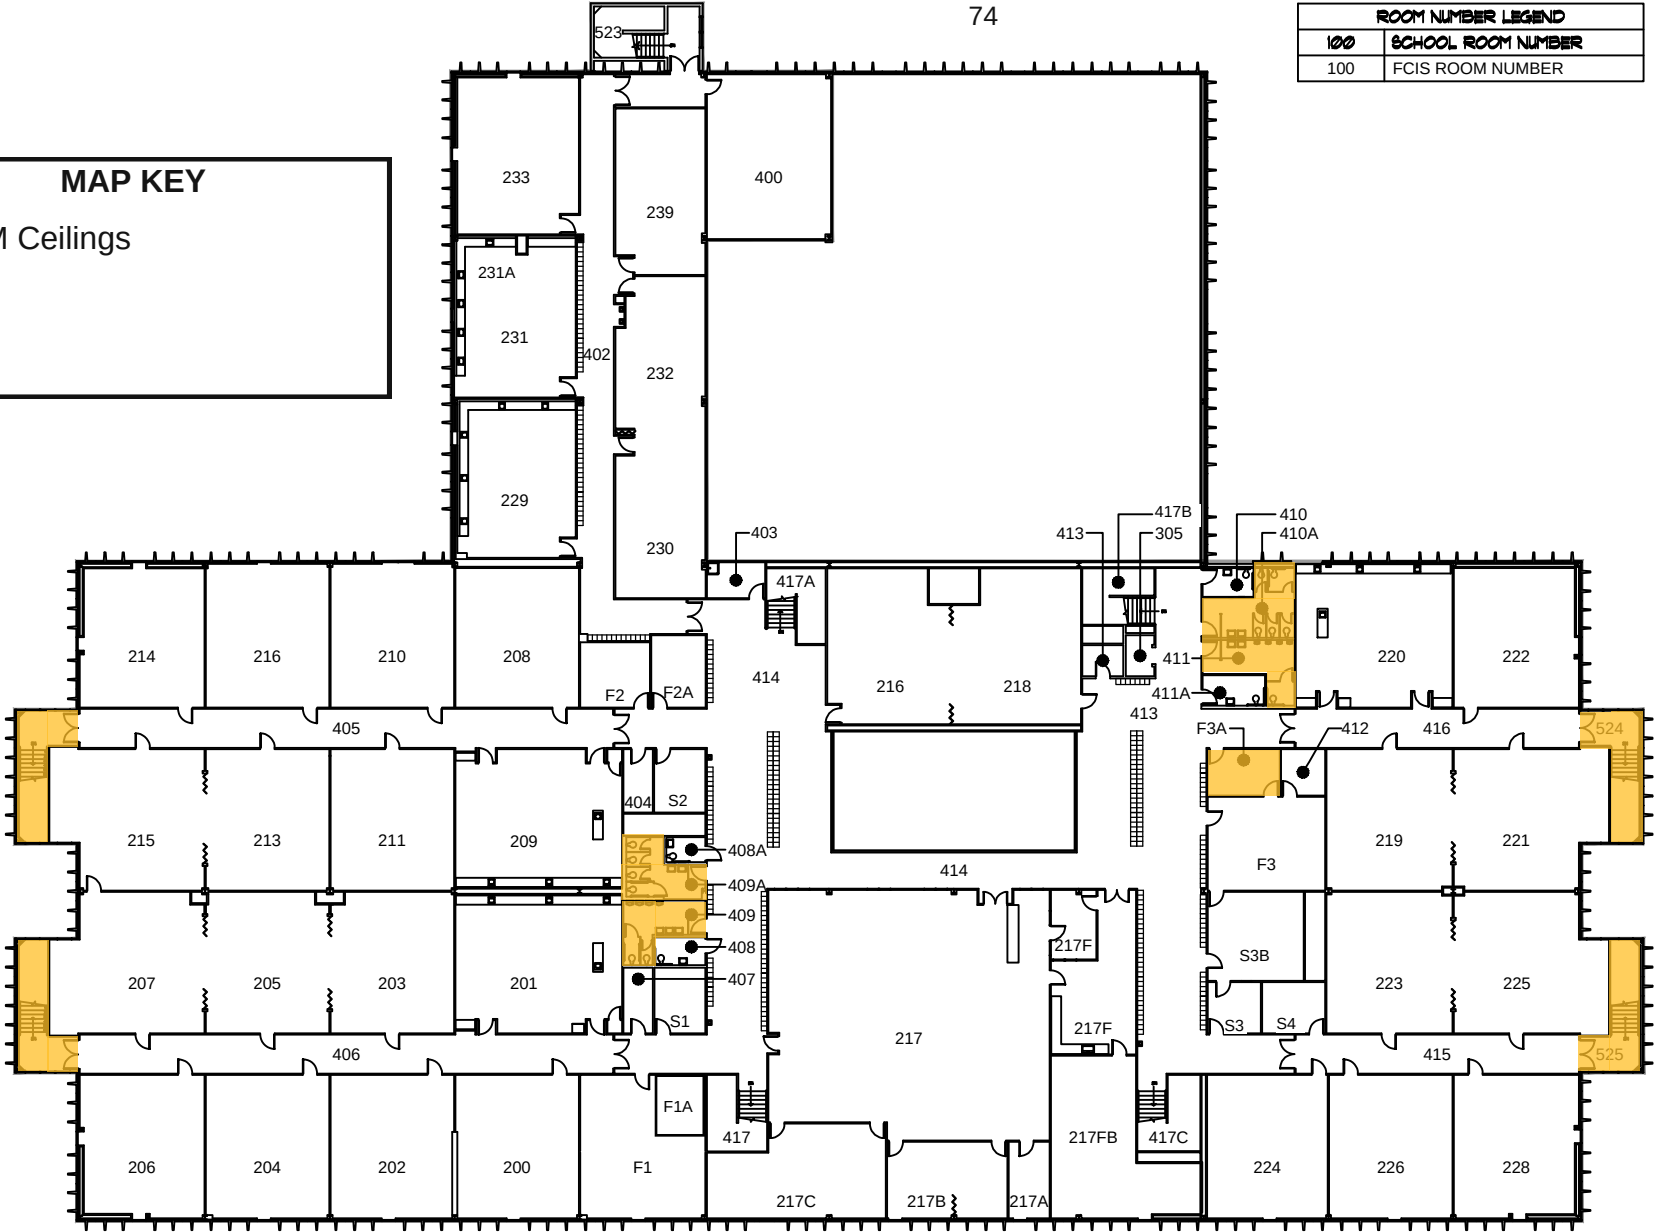

2nd FLOOR PLAN


ACM - WALLS

325

MAP KEY

ACM Walls

ROOM NUMBER LEGEND	
100	SCHOOL ROOM NUMBER
100	FCIS ROOM NUMBER

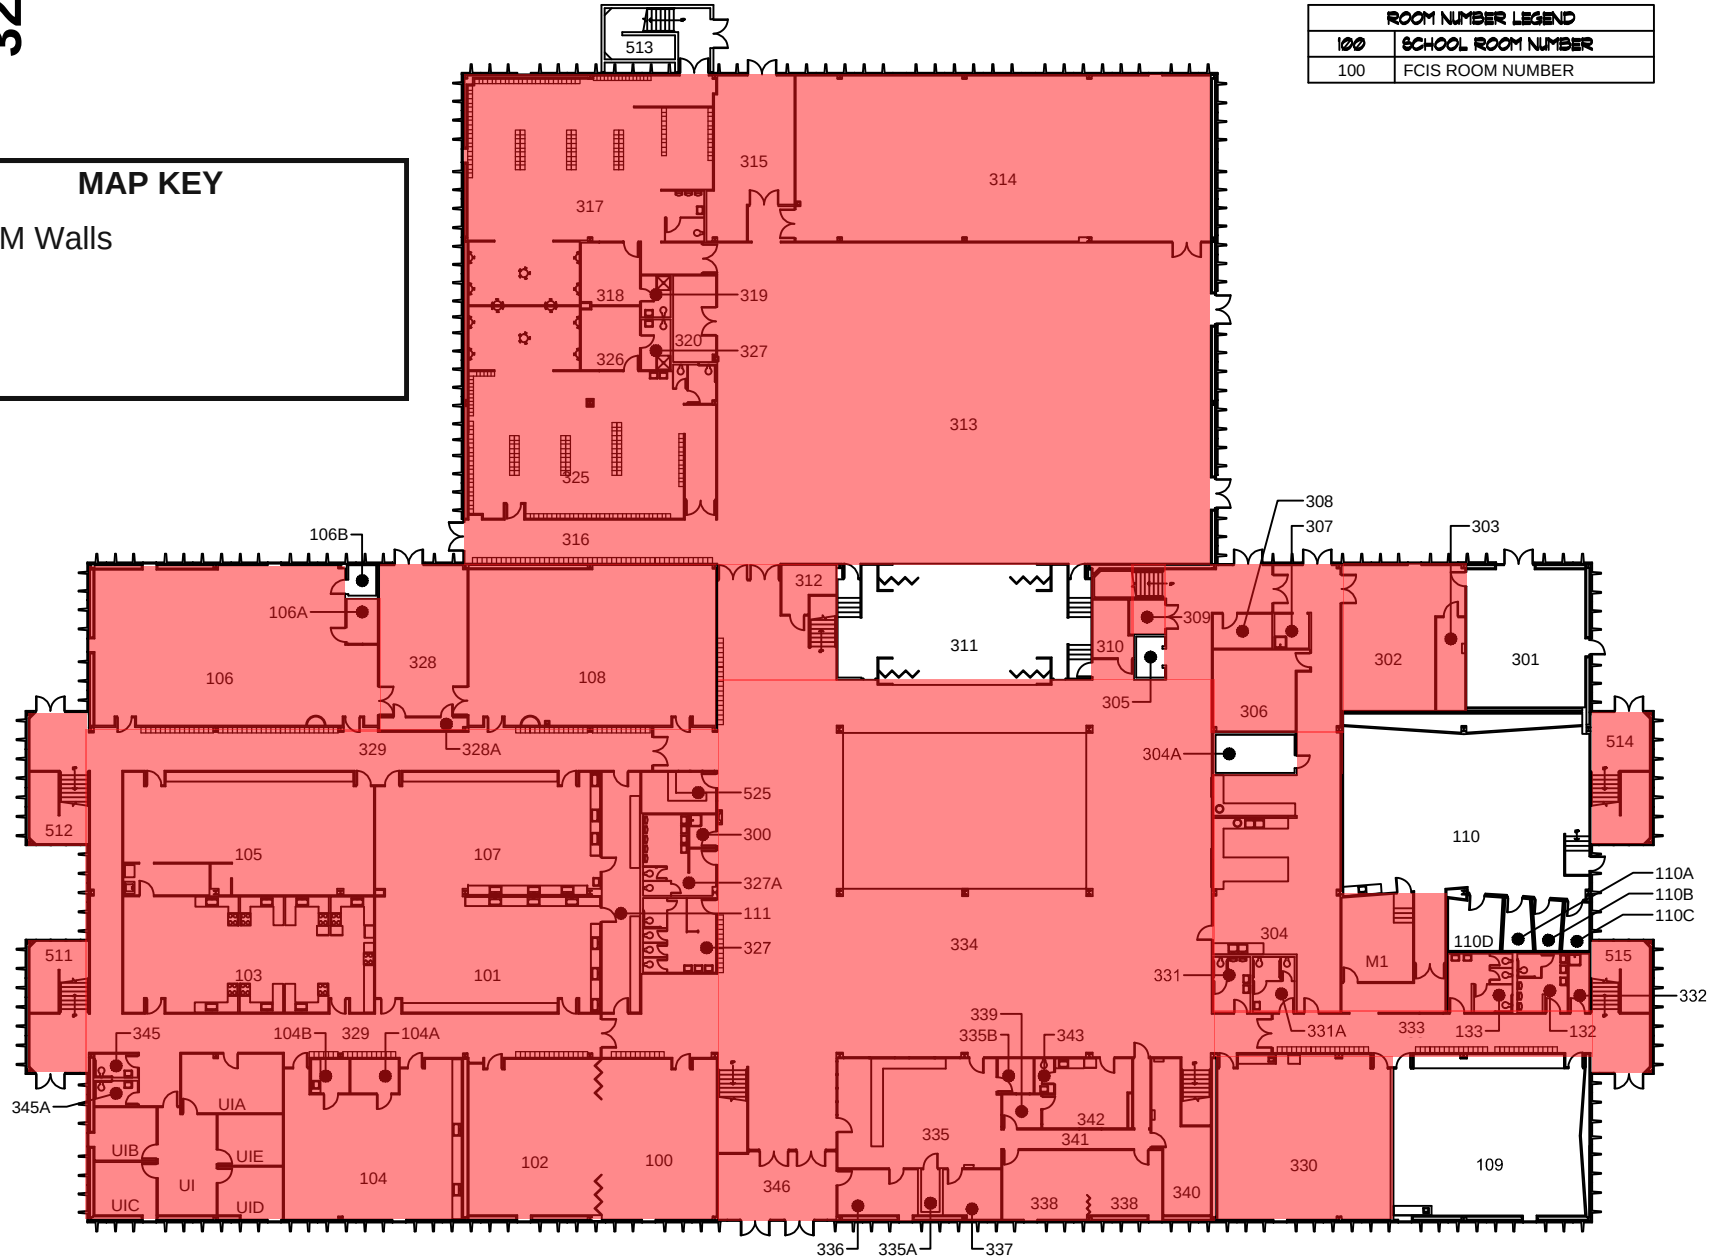

1st FLOOR PLAN



PINE MIDDLE SCHOOL - FCIS ROOM NUMBER REFERENCE FLOOR PLAN

N.T.S.

SHEET 1 OF 2

ACM - WALLS


325

74

ROOM NUMBER LEGEND	
100	SCHOOL ROOM NUMBER
100	FCIS ROOM NUMBER

MAP KEY

ACM Walls

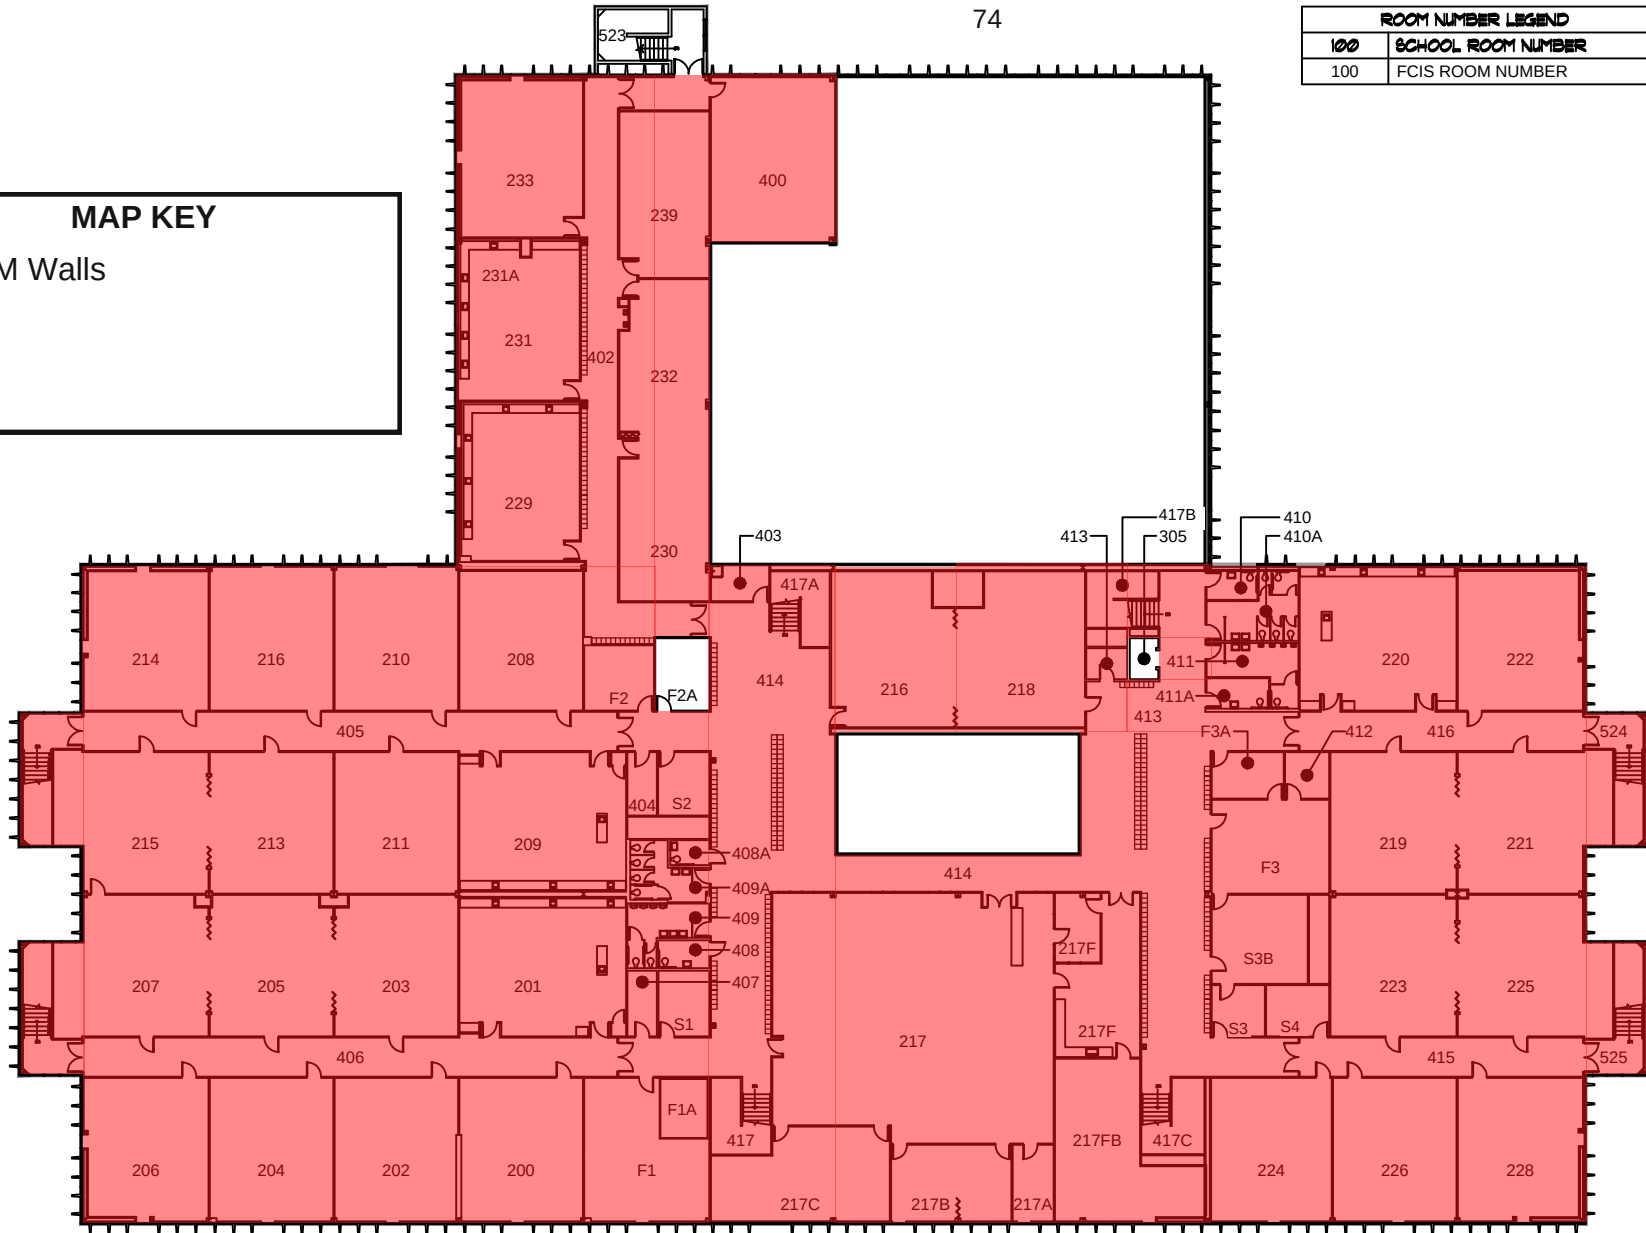

2nd FLOOR PLAN



PINE MIDDLE SCHOOL - FCIS ROOM NUMBER REFERENCE FLOOR PLAN

N.T.S.

SHEET 2 OF 2


ACM - MISCELLANEOUS

325

MAP KEY

- ACM Fire Doors
- ACM Sink Coating
- ACM Boiler Units



ROOM NUMBER LEGEND	
100	SCHOOL ROOM NUMBER
100	FCIS ROOM NUMBER

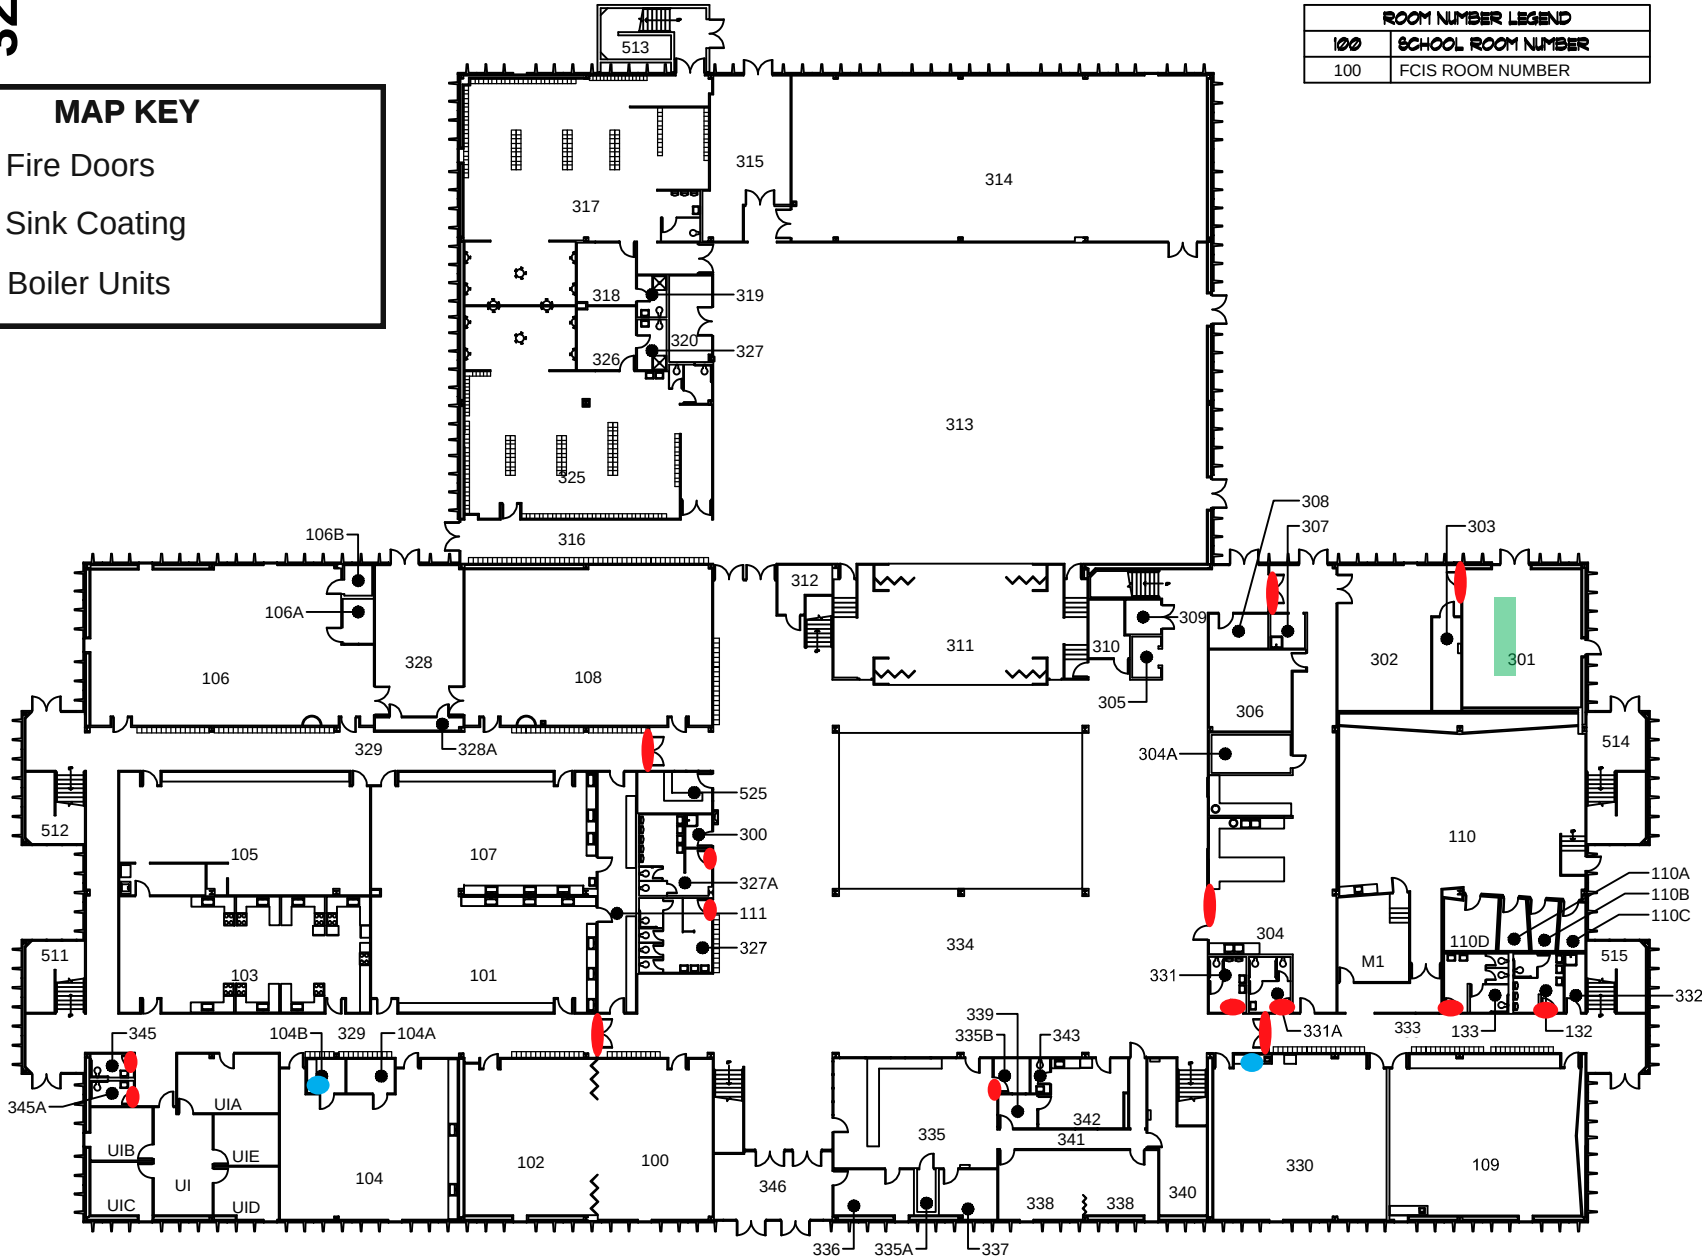

1st FLOOR PLAN



325

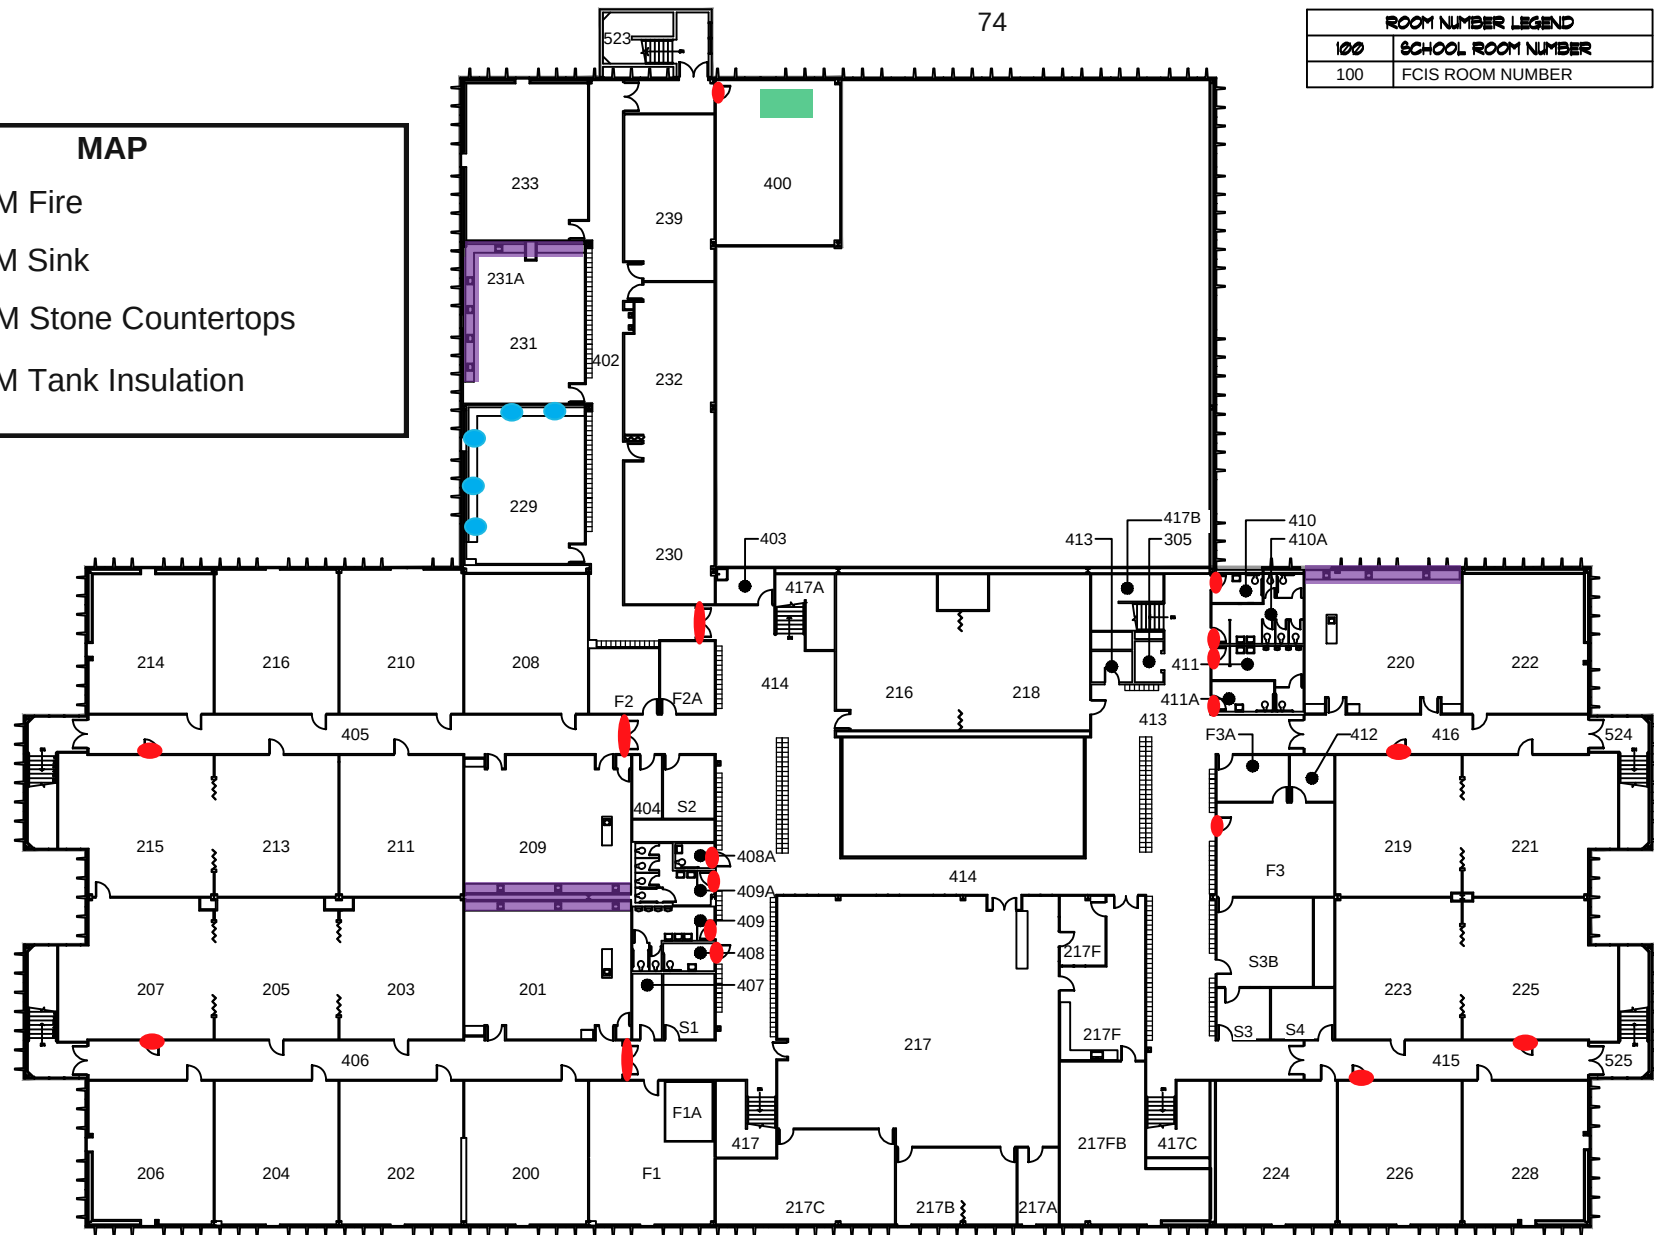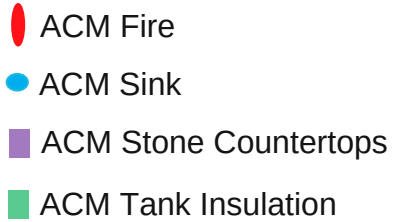

ROOM NUMBER LEGEND	
100	SCHOOL ROOM NUMBER
100	FCIS ROOM NUMBER

2nd FLOOR PLAN

Appendix G

Site Photographs



Carpet & Mastic – Black Walkoff



Drywall – Heavy Knockdown Texture



Ceramic Tile & Grout – 24" Faux Wood



FCP – 2' x 4' Rough Texture



Doorframe Sealant




Window Frame Sealant



Transite Panels




Transite Panels

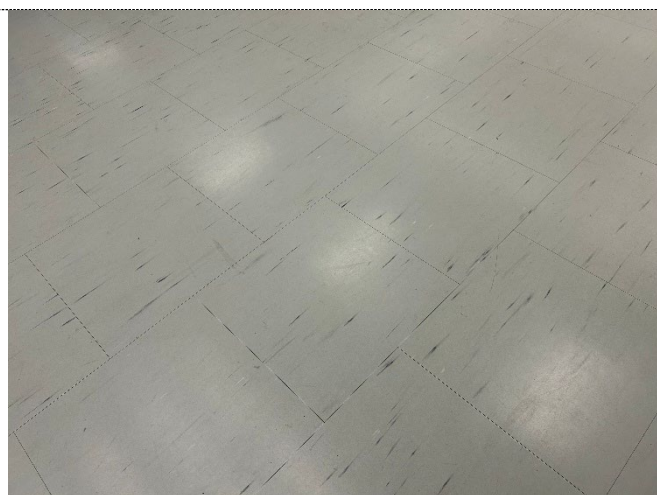

VFT & Mastic – 24" Light Grey Streaks




Baseboard & Mastic – 6" Black

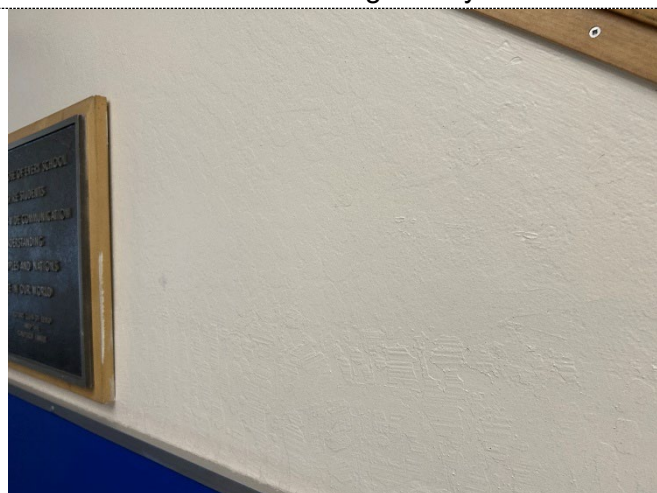

Drywall – Knockdown Texture



FCP – 2' x 4' Pinhole Fissure

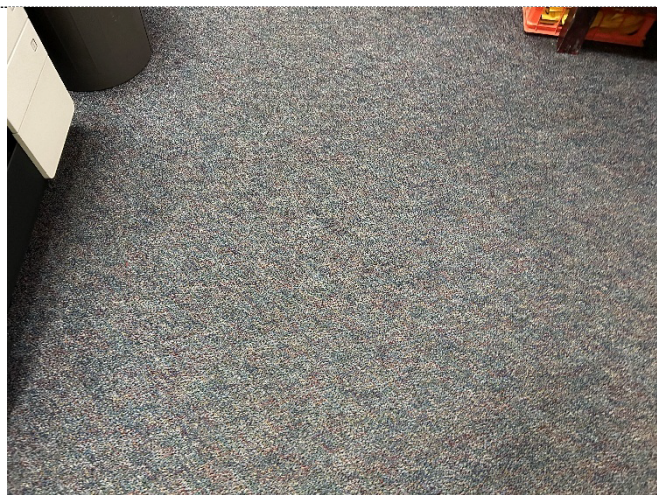

Carpet & Mastic – Multicolored




Baseboard & Mastic – 4" Black




Concrete



Fire Door – 20 Minute Rating

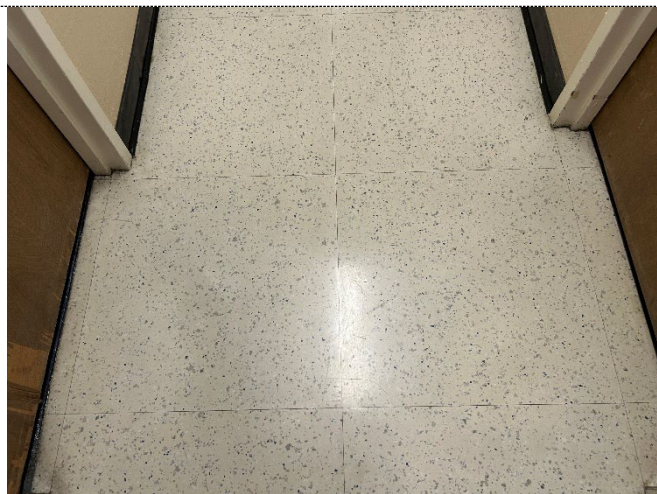

VFT & Mastic – 24" Beige Specks

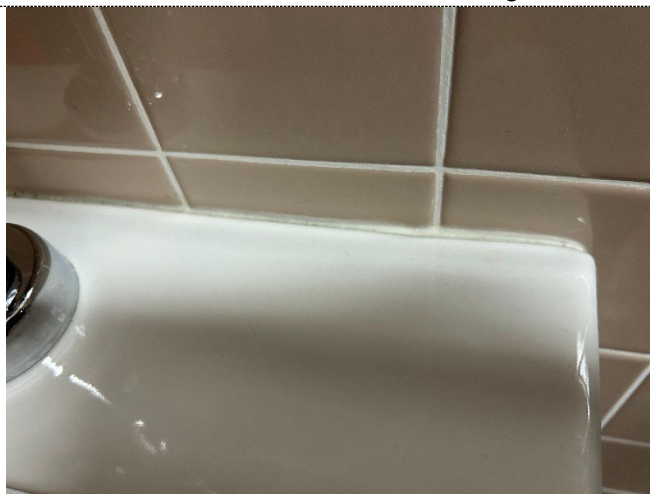

Restroom Sealant – White



Fiberglass Pipe Wrap




Canvas Tape & Mastic – White




Fireproofing – White




Duct Mastic – Dark Grey

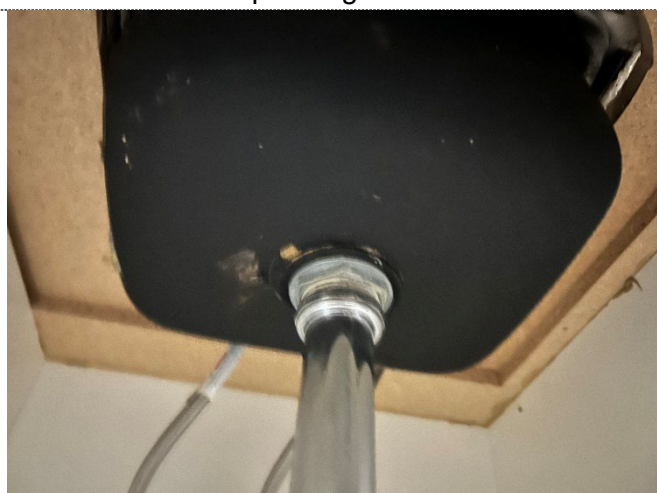


Sink Coating – Black

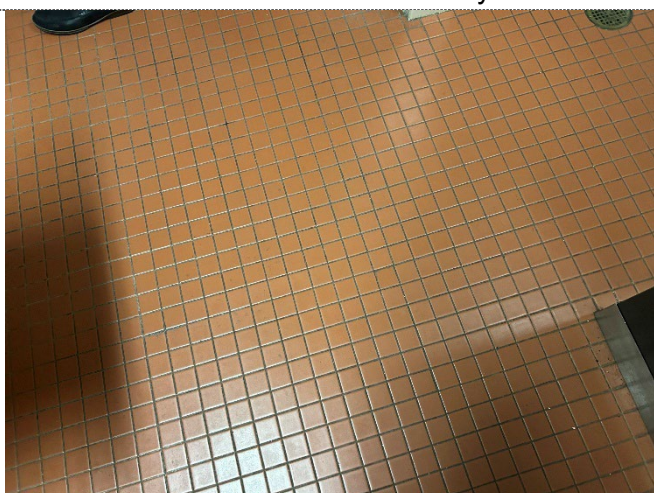


Ceramic Tile & Grout – 2" Red

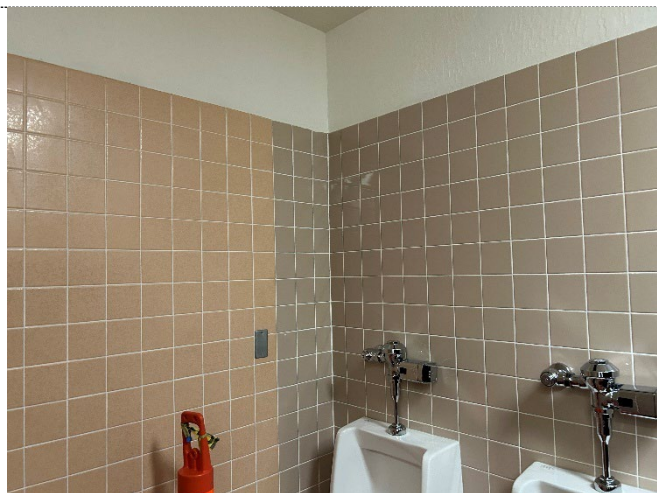


Ceramic Tile & Grout – 4" Light Brown
Ceramic Tile & Grout – 4" Peach

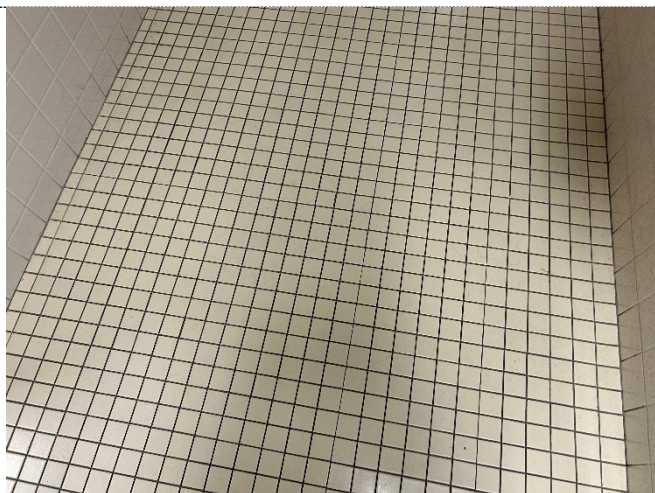


Ceramic Tile & Grout – 2" Cream

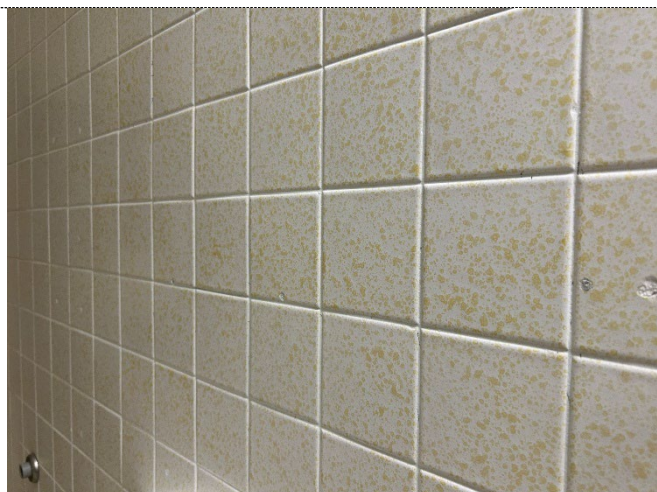

Ceramic Tile & Grout – 4" Light Yellow

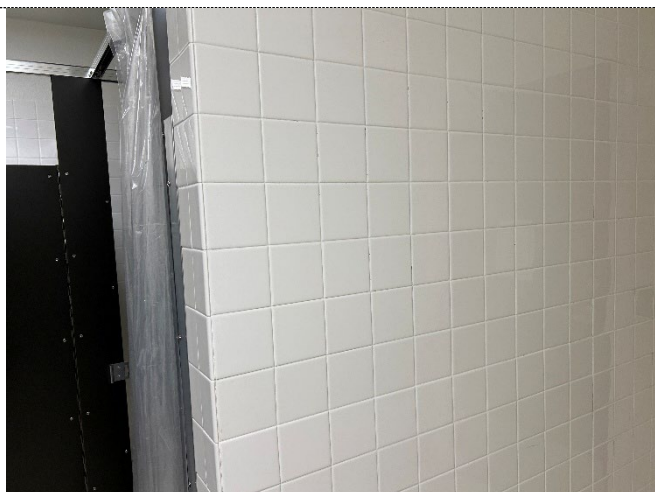

Ceramic Tile & Grout – 4" White

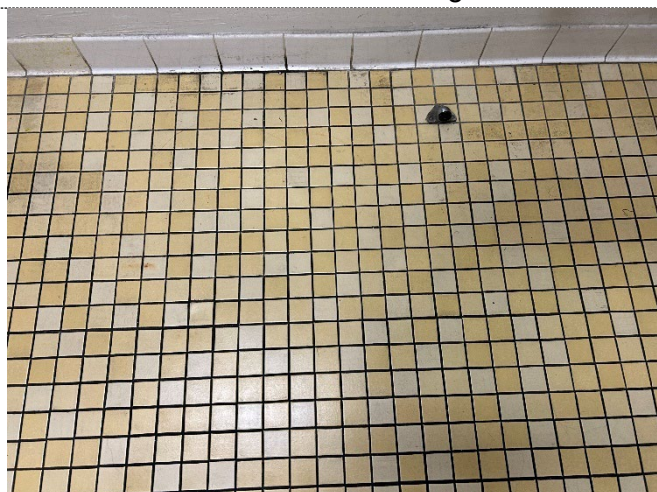

Ceramic Tile & Grout – 2" Yellow/White



Ceramic Tile & Grout – 2" Peach/Brown/Lt Brown




Quarry Tile & Grout – 6” Red




Pipe Gasket



Hardpack Pipe Wrap

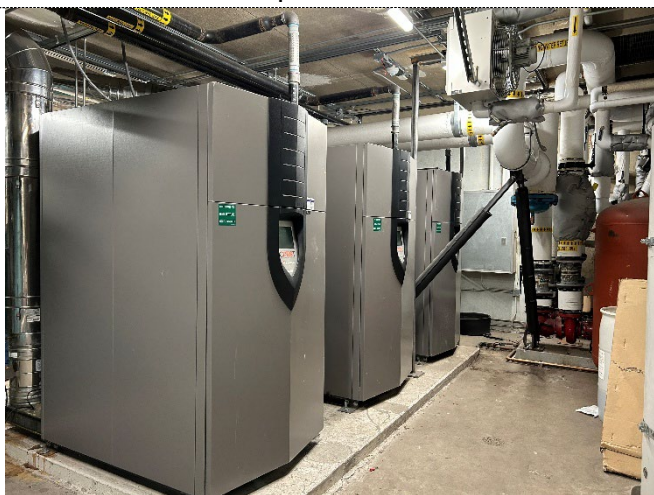

Boiler Units

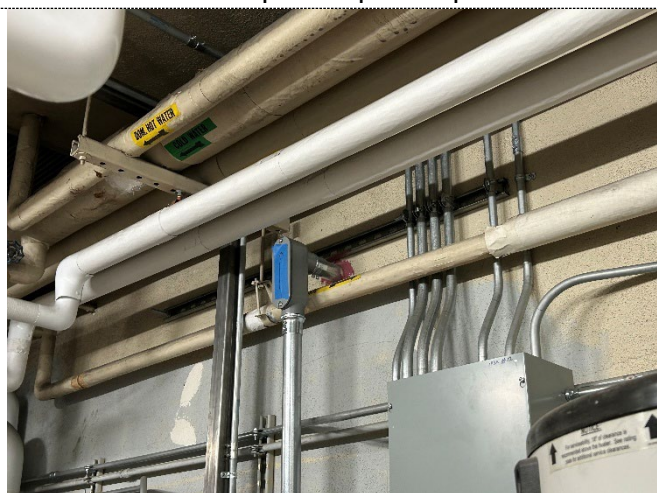


Penetration Mastic – Red



Curtains – Black



Canvas Accordion Doors

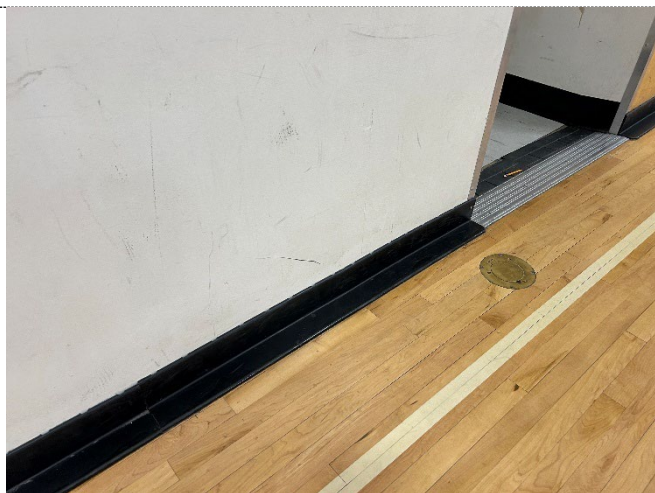

Baseboard & Mastic – 6” L-Shaped Black



ACT & Glue – 2’ x 4’ Rough Texture




Rubberized Flooring & Glue – Tan



ACT & Glue – 2’ x 4’ Pinhole Fissure



Baseboard & Mastic – 4” Brown

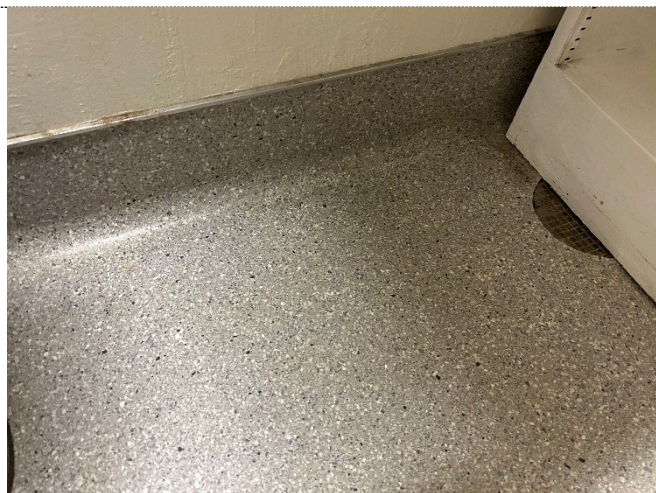

Linoleum & Glue – Grey Pebble




Fire Damper Insulation – Black



Kiln Brick



Vibration Dampener

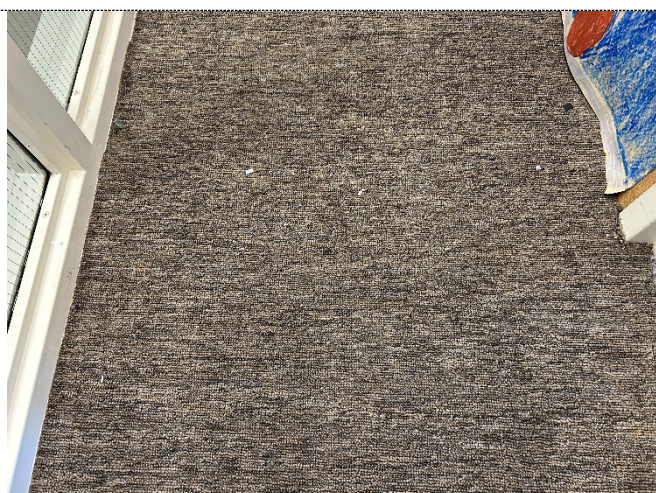


Carpet & Mastic – Brown Stripes



Fiberglass Duct Insulation




VFT & Mastic – 24” White/Grey Streaks

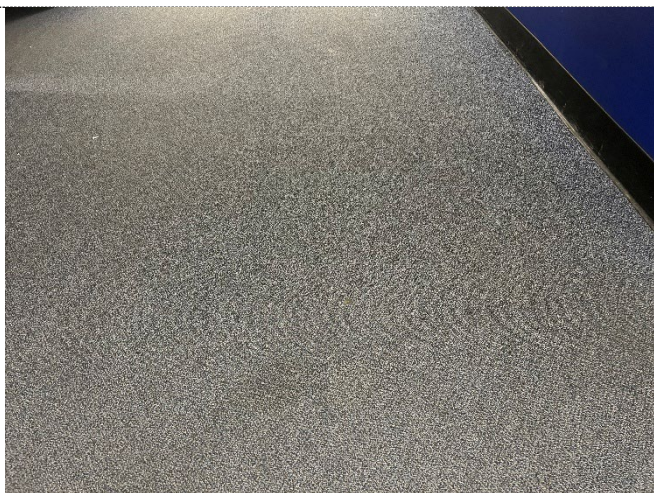

Carpet & Mastic – Blue Tan Multi



Stone Countertop – Black

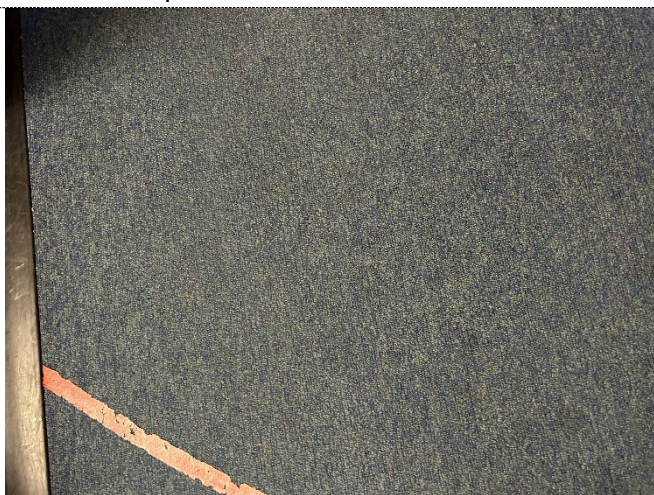

Carpet & Mastic – Blue




Carpet & Mastic – Orange Multi



VFT & Mastic – 12” White Oatmeal



VFT & Mastic – 12" Brown Oatmeal

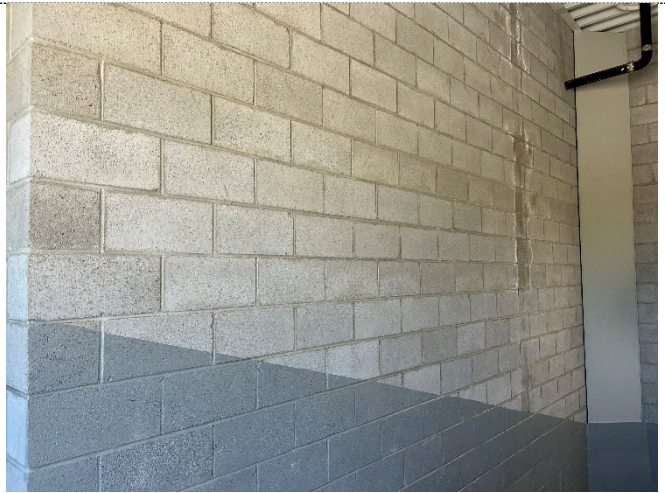

CMU & Grout



FRP & Glue – Smooth



Single-Ply Roofing – White
Penetration Mastic – White



Concrete Coating



Wall Expansion Joint



Frame Sealant



Fibrous Expansion Joint



Pipe Hanger Insulation



Tank Insulation

Appendix H


Certifications of Personnel and Laboratories



STATE OF NEVADA
DEPARTMENT OF BUSINESS AND INDUSTRY
DIVISION OF INDUSTRIAL RELATIONS
Occupational Safety and Health Administration
Asbestos Control Program

Certifies That Daniel Prado
Forensic Analytical Consulting Services
is Licensed As Asbestos Abatement Consultant

License No. IJPM-2057 Expiration Date 09/05/2025

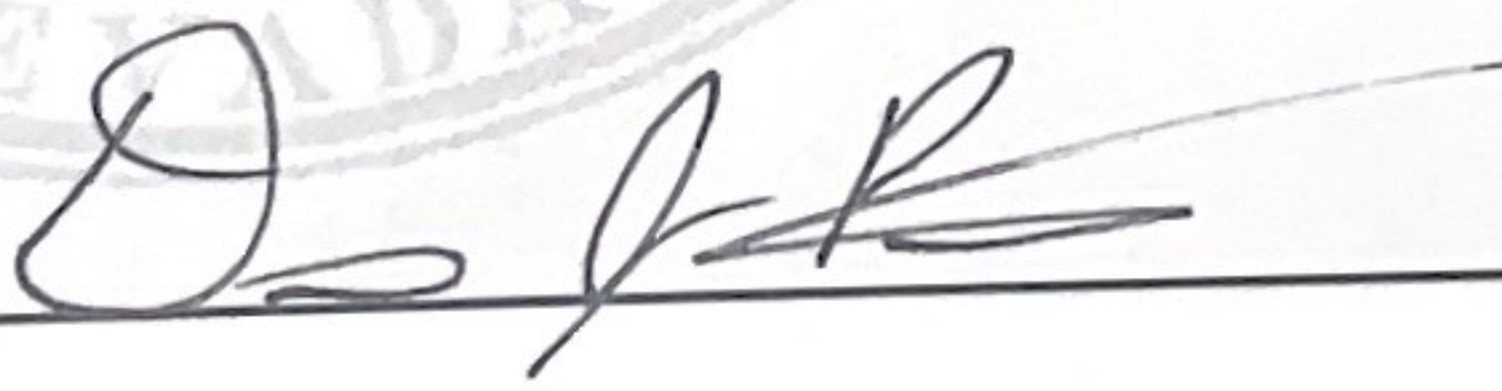Signature Of Licensee 

Forensic Analytical Consulting Services, Inc.

This is to confirm that
Daniel Prado

Has attended the Four hour

AHERA Refresher Course for Asbestos Inspectors

And has completed the requisite training for asbestos accreditation under TSCA Title II

Course Date: 09-05-2024 to 09-05-2024

Certificate Number: PETBIR20240091

Valid Until: September 05, 2025

Cal/OSHA Approval Number: CA-025-06



Fred J. Vinciguerra, Chief Executive Officer
Forensic Analytical Consulting Services, Inc.
21228 Cabot Blvd, Hayward, CA 94545
(800) 677-1483

United States Environmental Protection Agency

This is to certify that



Daniel J Prado

has fulfilled the requirements of the Toxic Substances Control Act (TSCA) Section 402, and has received certification to conduct lead-based paint activities pursuant to 40 CFR Part 745.226 as:

Risk Assessor

In the Jurisdiction of:

All EPA Administered Lead-based Paint Activities Program States, Tribes and Territories


This certification is valid from the date of issuance and expires May 01, 2026

LBP-R-I214705-2

Certification #

February 28, 2023

Issued On

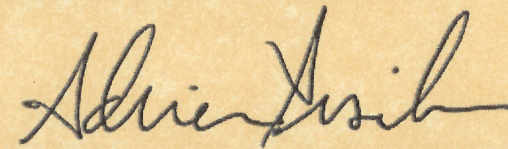

Adrienne Priselac, Manager, Toxics Office

Land Division

STATE OF NEVADA
DEPARTMENT OF BUSINESS AND INDUSTRY
DIVISION OF INDUSTRIAL RELATIONS
Occupational Safety and Health Administration
Asbestos Control Program

Certifies That Zachary Ramos
Forensic Analytical Consulting Services
is Licensed As Asbestos Abatement Consultant

License No. IJM-2341

Expiration Date 09/05/2025

Signature Of Licensee



Forensic Analytical Consulting Services, Inc.

This is to confirm that
Zachary Ramos

Has attended the Four hour

AHERA Refresher Course for Asbestos Inspectors

And has completed the requisite training for asbestos accreditation under TSCA Title II

Course Date: 09-05-2024 to 09-05-2024

Certificate Number: PETBIR20240100

Valid Until: September 05, 2025

Cal/OSHA Approval Number: CA-025-06



Fred J. Vinciguerra, Chief Executive Officer
Forensic Analytical Consulting Services, Inc.
21228 Cabot Blvd, Hayward, CA 94545
(800) 677-1483

United States Environmental Protection Agency

This is to certify that



Zachary E Ramos

has fulfilled the requirements of the Toxic Substances Control Act (TSCA) Section 402, and has received certification to conduct lead-based paint activities pursuant to 40 CFR Part 745.226 as:

Inspector

In the Jurisdiction of:

All EPA Administered Lead-based Paint Activities Program States, Tribes and Territories

This certification is valid from the date of issuance and expires November 01, 2026

LBP-I-I255969-1

Certification #

October 18, 2023

Issued On




Adrienne Priselac, Manager, Toxics Office

Land Division

STATE OF NEVADA
DEPARTMENT OF BUSINESS AND INDUSTRY
DIVISION OF INDUSTRIAL RELATIONS
Occupational Safety and Health Administration
Asbestos Control Program

Certifies That Ryan Hettich
Forensic Analytical Consulting Services
is Licensed As Asbestos Abatement Consultant

License No. IJPM-2342 Expiration Date 08/01/2025

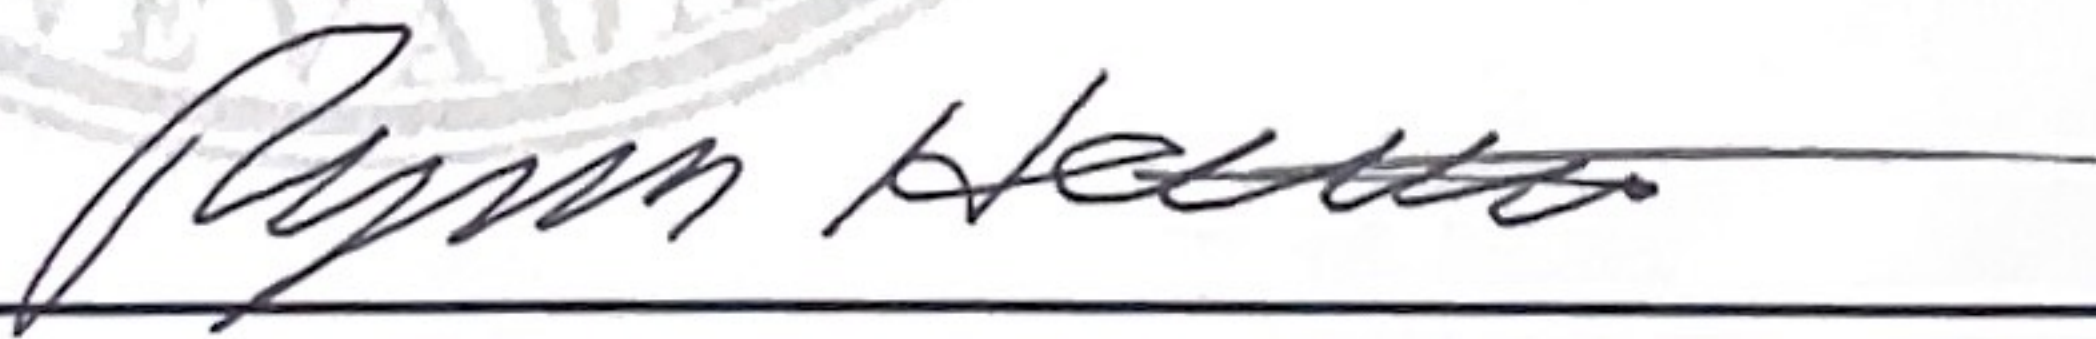Signature Of Licensee 

Forensic Analytical Consulting Services, Inc.

This is to confirm that
Ryan Hettich

Has attended the Four hour

AHERA Refresher Course for Asbestos Inspectors

And has completed the requisite training for asbestos accreditation under TSCA Title II

Course Date: 09-05-2024 to 09-05-2024

Certificate Number: PETBIR20240095

Valid Until: September 05, 2025


Cal/OSHA Approval Number: CA-025-06



Fred J. Vinciguerra, Chief Executive Officer
Forensic Analytical Consulting Services, Inc.
21228 Cabot Blvd, Hayward, CA 94545
(800) 677-1483

LEAD-RELATED CONSTRUCTION CERTIFICATE

INDIVIDUAL:

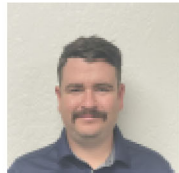

Ryan Hettich

CERTIFICATE TYPE:


Lead Sampling Technician

NUMBER:

LRC-00010195

EXPIRATION DATE:

7/9/2026

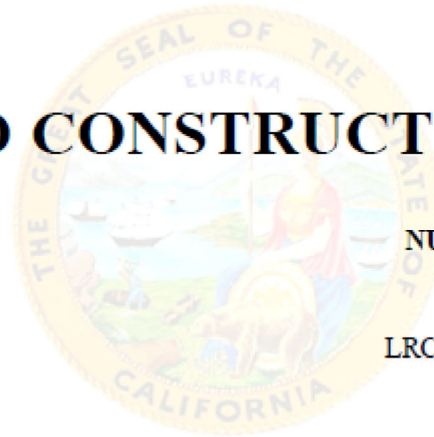

Disclaimer: This document alone should not be relied upon to confirm certification status. Compare the individual's photo and name to another valid form of government issued photo identification. Verify the individual's certification status by searching for Lead-Related Construction Professionals at www.cdph.ca.gov/programs/clppb or calling (800) 597-LEAD

XX X

mm

STATE OF NEVADA
DEPARTMENT OF BUSINESS AND INDUSTRY
DIVISION OF INDUSTRIAL RELATIONS
Occupational Safety and Health Administration
Asbestos Control Program

Certifies That Khong Lunaria
Forensic Analytical Consulting Services,
is Licensed Asbestos Abatement Consultant

License No. IM-2439
Trainee

Expiration Date 09/11/2025

Signature Of Licensee

K. Lunaria

Forensic Analytical Consulting Services, Inc.

This is to confirm that

Khong Lunaria

Has attended the Twenty Four hour

Building Inspector Initial

And has completed the requisite training for asbestos accreditation under TSCA Title II

Course Date: 09-09-2024 to 09-11-2024

Certificate Number: PETBII20240019

Valid Until: September 11, 2025

Cal/OSHA Approval Number: CA-025-05



Fred J. Vinciguerra, Chief Executive Officer
Forensic Analytical Consulting Services, Inc.
21228 Cabot Blvd, Hayward, CA 94545
(800) 677-1483



STATE OF CALIFORNIA
DEPARTMENT OF PUBLIC HEALTH



LEAD-RELATED CONSTRUCTION CERTIFICATE

INDIVIDUAL:



Khong Lunaria

CERTIFICATE TYPE:

Lead Sampling Technician

NUMBER:


LRC-00012701

EXPIRATION DATE:

4/22/2026

Disclaimer: This document alone should not be relied upon to confirm certification status. Compare the individual's photo and name to another valid form of government issued photo identification. Verify the individual's certification status by searching for Lead-Related Construction Professionals at www.cdph.ca.gov/programs/clppb or calling (800) 597-LEAD

United States Department of Commerce
National Institute of Standards and Technology

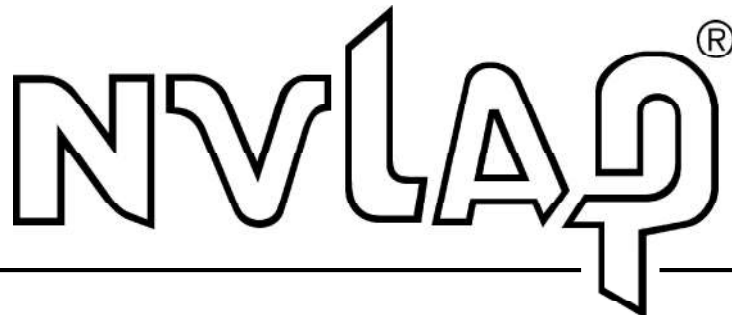

Certificate of Accreditation to ISO/IEC 17025:2017

NVLAP LAB CODE: 101150-0

Schneider Laboratories Global, Inc.

Richmond, VA

*is accredited by the National Voluntary Laboratory Accreditation Program for specific services,
listed on the Scope of Accreditation, for:*

Asbestos Fiber Analysis

*This laboratory is accredited in accordance with the recognized International Standard ISO/IEC 17025:2017.
This accreditation demonstrates technical competence for a defined scope and the operation of a laboratory quality
management system (refer to joint ISO-ILAC-IAF Communiqué on ISO/IEC 17025).*

2025-04-01 through 2026-03-31


Effective Dates



A handwritten signature in blue ink, reading "Dana S. Laman".

For the National Voluntary Laboratory Accreditation Program

United States Department of Commerce
National Institute of Standards and Technology

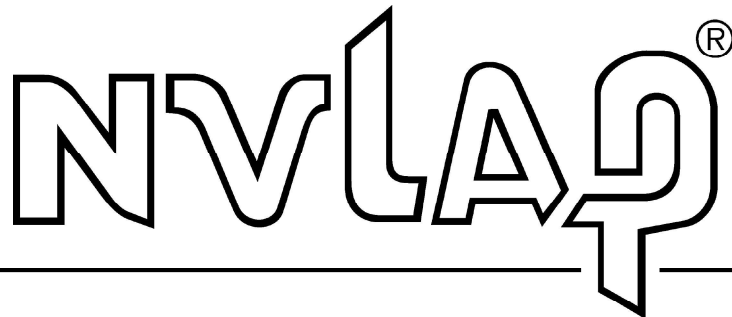

Certificate of Accreditation to ISO/IEC 17025:2017

NVLAP LAB CODE: 101459-0

SGS Forensic Laboratories

Hayward, CA

*is accredited by the National Voluntary Laboratory Accreditation Program for specific services,
listed on the Scope of Accreditation, for:*

Asbestos Fiber Analysis

*This laboratory is accredited in accordance with the recognized International Standard ISO/IEC 17025:2017.
This accreditation demonstrates technical competence for a defined scope and the operation of a laboratory quality
management system (refer to joint ISO-ILAC-IAF Communiqué on ISO/IEC 17025).*

2025-07-01 through 2026-06-30

Effective Dates



A handwritten signature in blue ink, appearing to read "R. K. Knech".

For the National Voluntary Laboratory Accreditation Program



AIHA Laboratory Accreditation Programs, LLC

acknowledges that

Schneider Laboratories Global

2512 West Cary Street, Richmond, VA 23220-5117

Laboratory ID: LAP-100527

along with all premises from which key activities are performed, as listed above, has fulfilled the requirements of the AIHA Laboratory Accreditation Programs, LLC (AIHA LAP) accreditation to the ISO/IEC 17025:2017 international standard, General Requirements for the Competence of Testing and Calibration Laboratories in the following:

LABORATORY ACCREDITATION PROGRAMS

☒	INDUSTRIAL HYGIENE	Accreditation Expires: August 01, 2025
☒	ENVIRONMENTAL LEAD	Accreditation Expires: August 01, 2025
☒	ENVIRONMENTAL MICROBIOLOGY	Accreditation Expires: August 01, 2025
☐	FOOD	Accreditation Expires:
☐	UNIQUE SCOPES	Accreditation Expires:
☐	BERYLLIUM FIELD/MOBILE	Accreditation Expires:

Specific Field(s) of Testing/Method(s) within each Accreditation Program for which the above named laboratory maintains accreditation is outlined on the attached Scope of Accreditation. Continued accreditation is contingent upon successful on-going compliance with ISO/IEC 17025:2017 and AIHA LAP requirements. This certificate is not valid without the attached Scope of Accreditation. Please review the AIHA LAP website (www.aihaaccreditedlabs.org) for the most current Scope.

A handwritten signature in black ink that reads 'Cheryl O. Morton'.

Cheryl O Morton
Managing Director, AIHA Laboratory Accreditation Programs, LLC

**Right People
Right Perspective
Right Now**

www.facs.com

Hazardous Materials Specifications

Pine Middle School Site Demolition Project

4800 Neil Road
Reno, NV 89502

Prepared for:

Washoe County School District Capital Projects

Created By:

Daniel Prado, FACS
IJPM-2057, US EPA LBP-R-I214705-2

Reviewed By:

Chris Chipponeri, FACS
IJPM-1410, US EP LBP-R-128230-3

Table of Contents

Site Address	1
Background	1
Scope of Work.....	1
Asbestos-Containing Materials.....	1
Lead Based/Containing Paints & Coatings.....	2
Mercury-Containing Materials.....	3
Project Requirements	4
Water, HVAC, and Electricity.....	5
Lighting	5
Pre-Cleaning.....	5
Notifications	6
Equipment	6
Training	7
Personal Protection Equipment	7
Personal Air Monitoring.....	8
Security and Safety	9
Work Hours and Dates.....	9
Adverse Weather Conditions	9
Occupancy	10
Challenge Testing.....	10
Air Pressure Differential Requirements	10
Asbestos Abatement Containment & Handling Requirements	11
Interior Containment Requirements.....	12
Interior Abatement Requirements.....	12
Interior General Waste Packaging Requirements	13
Interior Containment Cleaning Requirements	13
Exterior Abatement Requirements – Roofing & Mastics.....	13
Exterior Abatement Requirements – Transite Panels & Sealants	14
Exterior Abatement Requirements – Tennis Court Coating	15
Exterior Abatement Requirements – Transite Pipe.....	16
Exterior Lead Paint Stabilization Requirements	17
Mercury Flooring Removal Containment & Handling Requirements	17
Building/Structure Demolition Note	18
Regulated Area Signage	19
Decontamination Requirements.....	19
Disposal Requirements	20
Asbestos	20
Lead & Mercury	20
Lead Wipe Sampling Criteria.....	21
Clearance	21

Site Address

Pine Middle School
4800 Neil Road
Reno, NV 89502

Background

Washoe County School District (WCSD) will be performing a demolition project of their existing Pine Middle School campus starting in 2026. This project will include the demolition of the existing two-story school building and tennis courts along with other site work on the campus. The work onsite will involve the handling of various hazardous materials including asbestos-containing materials, lead-containing paints and coatings, and other hazardous materials that potentially may be discovered during the demolition process. There is also a mercury-containing flooring material present in the gymnasium activity room that will need to be abated prior to the demolition of the main building.

This set of specifications is to account for known and potential work to take place during all phases of the project.

Scope of Work

This project partly consists of the demolition of the existing two-story school building and tennis courts along with the other site work on the campus after the abatement of all asbestos-containing materials is performed in compliance with the US EPA NESHAP requirement for the demolition of a regulated structure. There is the potential for buried hazardous materials, such as asbestos-cement water pipe, to become exposed and required to be removed for construction activities as well.

This narrative is not a definitive scope of all work to be completed, including hazardous materials work, and is primarily intended to provide a general overview of the project. Project drawings and other construction documents developed shall be consulted to determine exact scope of work.

Forensic Analytical Consulting Services, Inc. (FACS) conducted a comprehensive site survey in the spring and summer of 2025 to identify the hazardous materials within the planned project areas. This survey also incorporated previous sampling results from the Washoe County School District's Environmental Safety and Assessment (ES&A) Department. The results of the site survey identified the following hazardous building materials:

Asbestos-Containing Materials

The materials listed below were found to contain asbestos at interior and exterior locations of the site buildings slated for demolition or renovation.

Main Building Exterior

- Transite Window Panels
- Window Frame Sealant

Main Building Roof

- Roof Cap Mastic – Black
- Single-Ply Roofing – White
- Silver Paint & Mastic

Main Building Interior

- Acoustic Ceiling Tile & Glue – 2' x 4' Pinhole Fissure
- Boiler Units
- Drywall – Heavy Knockdown Texture
- Drywall – Knockdown Texture
- Fire Door – All Ratings
- FRP & Glue (attached to ACM drywall)
- Pipe Hangar Insulation
- Sink Coating – Black
- Stone Countertop – Black
- Tank Insulation

Tennis Courts

- Court Coating

These materials shall be abated by a contractor currently registered with the Nevada Division of Industrial Relations as an Asbestos Abatement Contractor prior to demolition occurring.

This contractor shall also be currently licensed by the Nevada State Contractors Board and hold the A-23 classification for the Removal of Asbestos.

Lead Based/Containing Paints & Coatings

All paints and coatings within the project area of this phase were found to be lead-based or lead-containing except for the following:

Lead-Free Paints & Coatings

- | | |
|--|--|
| • Blue Paint on Asphalt Tennis Court | • Grey Paint on Metal Electrical Box |
| • Blue Paint on Concrete Bench/Planter | • Grey/Blue Paint on Stucco Wall |
| • Blue Paint on Metal Bench | • Red Paint on Asphalt Ground |
| • Burnt Orange Paint on Metal Tank | • Red Paint on Concrete Curb |
| • Clear Varnish on Wood Floor | • Red Paint on Metal Bench |
| • Green Paint on Asphalt Tennis Court | • Tan Paint on Metal Window/Door Frame |
| • Green Paint on Metal Drinking Fountain | • White Paint on Asphalt Ground |
| • Green/Blue Paint on Metal Unit | • White Paint on FCP Ceiling |
| • Grey Paint on CMU Planter | • White Paint on Wood Door/Frame |
| • Grey Paint on Concrete Exterior Wall | • Yellow Paint on Asphalt Ground |

Any work disturbing lead paints or coatings must be performed using lead-safe work practices. Removal of lead-containing paints or painted components must be performed by personnel with OSHA Lead Action Level training.

Mercury-Containing Materials

There is approximately 7,250 square feet of cushioned rubber flooring system within the gymnasium's activity room. This material was tested and found to contain mercury. This floor system shall be removed prior to demolition of the school structures. The mercury flooring is not covered by any other flooring material. The remediation contractor is responsible for their own measurement of material for bidding purposes.

These specifications identify only a general narrative for the scope of work for this project. The contractor is responsible for reviewing project drawings and construction plans, along with completion of own measurements, inspection of site conditions, and any other items required to submit their bids and complete the project.

Within these specifications are means and methods for the removal of materials that will be followed on the project for all known work to be completed and additional work that may potentially be required, such as buried transite pipe removal. As not all potential circumstances or conditions can be anticipated, minimal field adjustment of the means and methods listed within this document may be required. Included within project drawings are documents and/or drawings identifying areas and materials that will require abatement of asbestos.

The general contractor and any sub-contractors working onsite will need to consult the WCSD ES&A Department's Material Disturbance Permit (MDP) to verify asbestos and lead content of materials prior to impacting any materials. In addition, FACS has provided a site survey report for the areas inspected as reference, but this document does not take precedence over MDP or project drawings and other construction directives.

Testing of materials not previously sampled or testing to verify asbestos and lead content of materials will only be performed by WCSD ES&A Staff or District's independent third-party consultant. Testing by another third-party consultant will not be accepted as proof of the asbestos-content of building materials or lead-content of paints or coatings.

The lead paint inspection conducted by FACS identified lead-based paints or coatings within the project area. Although lead-based paints are present, the work area is not a "child-occupied facility" under the US EPA Renovation, Repair and Painting (RRP) rule due to the age of students at this site, and RRP requirements do not need to be met. The contractor must still meet requirements set forth in these specifications, and applicable Federal, State, and local requirements, namely the OSHA Lead in Construction Standard, when handling paints or coatings that do contain lead.

As noted above, nearly all paints and coatings of the site contain lead. Thus, the contractor shall be cognizant that not all work disturbing lead may be reflected in the drawings. For example, work involving the removal of baseboard materials from painted surfaces or removal of equipment from painted surfaces may require lead work activities to be performed but may not be explicitly listed on project drawings as lead work activity.

Many of the materials that may be disturbed as part of the project contain silica. The contractor is responsible for complying with the requirements of 29 CFR 1926.1153 – OSHA's Crystalline Silica Standard for Construction. Proof of compliance with the Standard shall be provided by contractors at the District or independent third-party request.

Project Requirements

All asbestos-containing materials must be abated from the buildings prior to the actual demolition of the structures occurring. This includes materials that may be non-friable or less than 1% asbestos.

Prior to demolition of any of the planned buildings, the contractor shall ensure that loose and peeling paints have been stabilized at interior and exterior areas. The requirement to stabilize paints is to ensure that more paint chip debris is not created by demolition activities than necessary. Conditions may change between the issuance of these specifications and submittal of bids (lead-containing paints may deteriorate further) and the contractor is responsible for assessing the amount of paint to be stabilized for inclusion into their bid. The stabilization of paints may be handled by either a lead remediation contractor acting as a sub-contractor, or by any other trade that may meet the requirements of these specifications and WCSD requirements for lead work activities.

Removal of components containing lead in their entirety is not required prior to demolition but a contractor may opt to remove them as part of their waste disposal strategy to limit the potential for waste characterization to deem the entire waste stream as hazardous for lead. If the contractor chooses to remove these components, removal shall conform to the lead requirements set out by the District's ES&A Department or District's Consultant.

Contractor shall be approved by the WCSD ES&A Department to perform asbestos and lead activities within the District. **Firms which have not previously performed activities impacting asbestos or lead for the District will need to submit for approval all necessary documentation outlined in the WCSD ES&A Technical Specifications for the project at least fifteen (15) business days prior to work commencing.** The approval of firms includes contractors that will be performing work impacting lead-containing paints, even if that firm is not primarily a lead remediation contractor.

All worker asbestos and lead training certifications shall be submitted for approval to the WCSD ES&A Department at least fifteen (15) working days prior to project commencement at minimum. Online training of employees is not sufficient to meet the requirements of District policy and all training must be provided in-person with each individual receiving a training certificate from the training provider.

Contractor is responsible for reviewing WCSD ES&A worker roster for the company to ensure that all workers to be used on the project have been approved prior to arrival onsite. Workers not identified on the approved WCSD ES&A worker list for the contractor will not be allowed to perform any activities onsite, even if documentation is provided onsite at time of the project commencement or work. This applies to any personnel impacting lead-containing surfaces, even if not primarily a lead remediation contractor.

The contractor performing work on this project will be responsible for following all plan requirements to complete the project. Neither WCSD personnel, nor any independent consultant providing project oversight, will be responsible for identifying materials or components as part of this contract. The contractor's onsite supervisor(s) shall have a copy of these Specifications on site at all times and shall be familiar with the project requirements prior to arrival on site for the project. Failure to follow requirements of these Specifications, or lack of knowledge of requirements to be followed during the project are grounds for replacement of contractor's onsite supervisor. No work impacting hazardous materials shall be performed when staff and students are present within buildings or in adjacent exterior areas of the site. In addition, barriers will be in place as needed to separate asbestos abatement from other non-abatement trades that may be working on site. The construction of these barriers will typically be air-tight and constructed of wood or drywall over wood or metal framing as desired by contractor.

Only the hazardous materials contractor will be allowed to occupy the designated work area once asbestos and lead activities are scheduled to start. This applies to all WCSD non-ES&A staff/personnel, general contractor, and other sub-contractors. The designated work area shall only be occupied by the hazardous materials contractor, WCSD ES&A staff, and District's independent third-party abatement consultant.

Contractor shall adhere to the requirements of these Specifications, WCSD ES&A Technical Specifications, Material Disturbance Permit, Lead Appendix (found in Material Disturbance Permit), and Federal, State, and Local regulations.

Water, HVAC, and Electricity

Water and electricity are available onsite currently; however, long hoses and cords may be necessary. Contractor shall provide a GFCI at the primary plug-in of all electrical trains used for electrical equipment. Hose washers shall be provided at all connections to prevent leakage of water and potential damage to District facilities. Contractor is responsible for any damage caused by their usage to any District water or electrical systems.

Over the course of the demolition portion of the project, it may become necessary to provide an additional water and electrical source, such as a generator and water truck, to provide enough power for equipment and water control to prevent visible emissions.

Since wall and ceiling areas containing electrical circuits will be removed, temporary power shall be setup as needed by a licensed electrician provided by the general contractor within the work areas. All power to lights, switches, wall outlets, etc. shall be de-energized prior to removal of any materials in a work area. Contractor shall provide all necessary spider boxes and pigtails to install temporary power.

Contractor shall coordinate with the WCSD Project Manager for the shut-down of all HVAC systems within the project area prior to commencing setup for demolition and abatement activities. Contractor is responsible for the lock-out / tag-out of all electrical circuits and HVAC systems that may be impacted by the project. Contractor shall follow requirements of WCSD for the lock-out / tag-out of equipment.

Lighting

If work will take place in the evenings or in non-lit areas, the Contractor shall provide temporary lighting as required for workers to clearly see materials to be abated, traverse through the work area, and move waste to the waste receptacle. Sufficient lighting shall be provided to allow visual inspection to be performed at the conclusion of each work shift by the District's independent third-party consultant; additional lighting may be necessary for a final clearance visual inspection.

Lighting used shall meet requirements for safety as set forth by OSHA requirements. All lighting shall have a sturdy base and guards to protect bulbs from breakage in the event they are dropped or knocked over.

Pre-Cleaning

No pre-cleaning of asbestos or lead contamination at project areas is required to complete this project; however, small amounts of garbage and build-up of dust may be required to be cleaned to allow sufficient adherence of containment barriers.

For exterior stabilization of paints, contractor is responsible for cleanup of any paint debris on the soil and hardscape around the buildings as applicable. This debris shall be cleaned from the soil/ground and a visual inspection performed prior to installation of any drop sheets for stabilization of remaining paints.

Notifications

The selected contractor is responsible for filing notification to the Northern Nevada Public Health Air Quality Management Division (NNPHAQMD) for the abatement of asbestos-containing materials. This includes notifying for the removal of drywall, thermal system insulation, etc. as regulated (friable) asbestos-containing materials as necessary to comply with regulations and including non-friable materials (transite panels, roofing materials, etc.) as a courtesy on the notification.

Contractor shall also notify Nevada OSHA for the abatement of asbestos-containing materials on this project. These notifications shall be made at least 10 working days prior to abatement commencing onsite, including any containment setup. Contractor is responsible for the payment of any fees associated with asbestos abatement notifications.

In addition to the asbestos abatement notifications, the planned demolition of the main building will require a notification to be filed with NNPHAQMD. Prior to demolition activities commencing, the asbestos survey report for the structure shall be filed and an Acknowledgement of Asbestos Assessment (AAA) Form shall be received to be filed for any necessary permits from the City of Reno.

If the AAA Form cannot be obtained due to a conflict in the survey report, the contractor shall notify FACS. It is recommended the AAA Form be obtained as soon after Notice to Proceed is issued to limit any potential delays in project schedule. The requirement for the contractor to obtain the AAA Form may be modified by other construction documents.

At least 10 working days prior to any demolition commencing, the contractor shall ensure that they hold the necessary demolition permit from NNPHAQMD for compliance with the US EPA National Emissions Standard for Hazardous Air Pollutants (NESHAP) regulation. A copy of the permit and a copy of proof of receipt of fees paid for the permit shall be provided to the WCSD Project Manager and Consultant prior to any demolition activities commencing. A copy of the permit shall be kept onsite during any demolition activities.

Additional requirements for a dust permit, storm water, and other construction permitting may be required to complete this project. The contractor shall review all construction documents and be familiar with applicable local, State, and Federal regulations regarding demolitions to ensure compliance.

Contractor(s) shall provide a copy of all notifications to the District's independent third-party consultant and have a copy posted onsite.

Equipment

Contractor is responsible for providing all necessary equipment in sufficient quantities to complete the work in the schedule provided for the project. All equipment must arrive onsite clean and in proper functioning order. Any equipment that arrives onsite dirty or not in proper functioning order shall be removed from the project site for cleaning and/or repairs.

The requirement for clean equipment in proper working order extends to any rental equipment used on the project. If rental equipment is used, contractor shall provide notification in writing to the rental agency that equipment will be used within an asbestos or lead regulated work area. Proof of this notification being filed shall be provided to District's independent third-party consultant.

Operators of lifts or other similar powered equipment must be trained in the use of equipment to meet manufacturer and OSHA requirements. Proof of training shall be provided if requested to WCSD and District's third-party consultant.

Training

Workers disturbing asbestos-containing materials must have AHERA Worker training. One worker on the abatement work crew must be trained to the AHERA Contractor-Supervisor level. The primary crew supervisor may not leave the site anytime abatement activities are taking place during a work shift. All workers conducting asbestos abatement work shall also maintain current State of Nevada DIR OSHA licenses as either Asbestos Abatement Supervisors or Asbestos Abatement Workers as prescribed in the Nevada Administrative Code.

Workers performing tasks impacting lead paints or coatings, regardless of level of lead present, must have OSHA Lead Action Level training. This requirement extends to any contractor performing the demolition of structures with lead-containing or lead-based paints or coatings. This includes any lead work that occurs inside of an asbestos abatement containment or regulated area.

As noted previously, all workers certifications must be approved by the WCSD ES&A prior to arrival onsite to start work. Certifications shall clearly identify the name/level of the training and provide the complete name of the worker. Failure to meet these requirements may cause a delay in approval or a complete rejection of certifications until corrections can be made and new copies obtained by the contractor.

Copies of the worker certs will also be requested to be provided to the District's onsite third-party consultant as well. Web-based or online training is prohibited by District policy.

As this project may take place over multiple phases, contractors are responsible for continuing to ensure worker roster is up to date with staff certifications. Certifications cannot be approved onsite by the District's independent third-party consultant.

Personal Protection Equipment

All personnel entering a regulated area (both asbestos and lead), regardless of level of work to be performed, shall wear disposable coveralls, tight-fitting half-face, negative-pressure air purifying respirators fitted with HEPA (P-100) filters, hard hats and safety glasses at minimum. Additional PPE requirements, based on materials and locations of work, are provided below.

Street clothes may not be worn beneath disposable coveralls at interior asbestos abatement regulated work areas. Street clothes may be worn beneath disposable coveralls for exterior asbestos abatement and lead activities, but street clothes will be HEPA-vacuumed clean if coveralls are torn or ripped. Requirements of PPE extend to any contractors disturbing hazardous materials, even if they are not primarily a remediation contractor.

All employees shall have a valid medical clearance and fit test for the respirators to be worn. Copies of the medical clearance and fit test must be provided to the District's onsite independent third-party consultant.

Drywall & TSI Abatement – Workers shall start the project wearing tight-fitting full facepiece powered air purifying respirators (PAPR) fitted with HEPA (P-100) filters. At least two batteries shall be provided for each PAPR onsite to allow one battery to charge while the respirator is being worn. The contractor's supervisor shall record the measured flow rate of PAPRs as they are donned to ensure sufficient pressure exists in accordance with manufacturer guidelines.

Contractor may reduce respiratory protection down to tight-fitting negative-pressure air purifying half-mask respirators fitted with HEPA (P-100) filters if personal air monitoring results shows exposures are below 0.01 fibers/cc as an 8-hour time weighted average for three consecutive shifts.

Exterior & Roofing Abatement – Contractor is responsible for providing sufficient fall-protection safety equipment in locations and amounts required by OSHA for employees. This includes any necessary tie-offs, lanyards, harnesses, etc. Contractor is also responsible for ensuring there is sufficient equipment for use by consultant or other regulatory inspectors that may be required to use to access areas.

Mercury Flooring Removal – Nitrile gloves below heavier work gloves must be worn at all times by any personnel that may enter the mercury flooring work space, including if entering for observations or testing. Respirators shall be fitted with mercury vapor cartridges.

For personnel operating heavy equipment to demolish structures, workers are approved to wear standard construction garb and do not require respiratory protection if all aspects of this specification are met and if the contractor provides an initial exposure assessment stating work is not anticipated to expose workers above the OSHA Lead Action Level or PEL. If personnel performing demolition must enter a regulated area, or an initial exposure assessment is not provided, they shall wear all required PPE for a regulated area as referenced above.

The contractor may opt to include additional PPE items based on their own job hazard assessment for the project, but they may not reduce level/type of PPE below what is required in this Specification.

Personal Air Monitoring

The contractor is responsible for the collection of personal air samples on 50% of workers entering a regulated work area during asbestos abatement and lead or mercury disturbance activities as applicable. If an odd number of workers are entering the regulated work area, the contractor shall round up for the number of workers to be monitored (i.e., five workers entering a work area would require collection of three samples). These samples shall be collected in accordance with OSHA sampling protocols and analyzed by a laboratory with the proper accreditation and approval from the WCSD ES&A Department.

The contractor shall have their laboratory submit or fax, within **48 hours** of the date the sample was collected, the final laboratory result documents (including legible chain-of-custody) for air monitoring to the WCSD ES&A Department. No handwritten result reports will be allowed. The laboratory reports will reference the air monitoring cassette's factory assigned number and the personal air monitoring results must be properly applied to an 8-hour time weighted average. Failure to submit results within the required 72-hour period (48-hour turnaround with 24-hour grace period) may result in the District temporarily stopping the applicable remediation project until results are received. Continued failure may also result in the termination of the contract.

The District's independent third-party consultant reserves the right to halt work or increase respiratory protection in the event that personal air sample results are not received in the manner as specified above, or if area air sampling shows current respiratory protection does not sufficiently protect employees.

Security and Safety

The Contractor is responsible for security of all equipment and safety of all employees. Contractor shall provide any storage containers or security needed for tools and equipment if they are to be left onsite. Contractor shall coordinate with WCSD Site Facilities Coordinator or WCSD Project Manager for placement of any storage container brought onsite.

Contractor is responsible for security of the building at locations that have components removed before replacement (for example, after removal of wall-mounted louvers, doors, windows, etc.) or components removed to create openings for the exhaust of negative air machines. In addition, contractor is responsible for enclosing any decontamination chambers sited at exterior areas of a structure in plywood. Security measurements must meet the approval of general contractor and WCSD.

Contractor is responsible for all worker safety and following all applicable regulations, namely Nevada and Federal OSHA. Contractor or their designated supervised shall hold a safety meeting on the first day of the project that addresses all safety hazards workers may encounter.

Safety meetings shall be held at least weekly thereafter, or in the event that job hazards change, or an accident occurs. The safety meeting topics shall be documented, and all attendees sign the document for recordkeeping. A copy of the safety meeting shall be provided to the District's independent third-party consultant.

Work Hours and Dates

A specific schedule of calendar dates for the project will be provided in other contract documents. However, it is anticipated that workdays and hours will be Monday through Friday, 07:00 am to 03:30 pm. Work hours will be 03:30 pm to 11:00 pm when school is in session. WCSD holidays are excluded dates of work and no work shall be scheduled for these dates. As noted above, a detailed schedule of project events, including shift hours, shall be provided for approval by WCSD.

The contractor may request alternate days or hours in writing to the WCSD Project Manager for approval, but it does not guarantee acceptance. The request must be filed at least 48 hours prior to the first alternate shift commencing.

Adverse Weather Conditions

Exterior work shall be planned and scheduled when there are favorable weather conditions, such as, performing the abatement work when the forecast is for "clear skies" and no rain for three or more consecutive days.

Polyethylene critical barriers and drop sheets require sufficient attachment and/or anchoring to prevent windy conditions from rendering them ineffective. Windy conditions that cause dust and/or debris to be blown beyond the removal work area or the poly drop sheets will require stoppage of removal work, correction of any containment deficiencies, and clean-up and disposal of all waste material generated before abatement or remediation work may continue. The District or District's independent third-party consultant has the authority to halt abatement or remediation work due to adverse weather conditions. Neither the District, nor the District's consultant, will be responsible for lost work shifts or hours due to Contractor failing to monitor weather and attempting to proceed when inclement weather is forecasted.

Occupancy

As noted previously, the immediate project area will be limited to the hazardous materials contractors, WCSD ES&A staff, and District's independent third-party consultant once abatement and remediation activities are ready to commence. Once the area has been cleared, other parties may occupy.

For exterior asbestos abatement, no unauthorized personnel shall be within 50 feet of the work area. For exterior lead remediation activities, no unauthorized personnel shall be within 30 feet of the work area.

Emergency services may also occupy areas in the event of an emergency during the project.

Challenge Testing

All HEPA-filtered equipment to be used on this project shall be challenge tested (DOP or equivalent) at the project site prior to use. If the abatement on this project extends over multiple mobilizations, the HEPA-filtered equipment shall be tested prior to use for each mobilization. Copies of the challenge testing results shall be provided to the WCSD ES&A and/or District's independent third-party consultant.

No HEPA-filtered equipment will be allowed to remain onsite after a contractor demobilizes from the site or stored onsite when the contractor cannot guarantee security of the equipment.

Air Pressure Differential Requirements

All interior containment areas shall be placed under negative air pressure. An air pressure differential of -0.050" WC must be established and maintained through all abatement or remediation activities until clearance sample results are received. The air pressure differential shall be displayed and recorded by a properly functioning manometer at each negative pressure enclosure location. Failure to have a properly recording manometer will require the Contractor-Supervisor to record the air pressure differential by hand at 10-minute intervals, including recording of any pressure differential loss and re-establishment of sufficient air pressure differential.

The manometer display shall have the correct date and time for the data being recorded and this requirement extends to any handwritten data. Copies of the air pressure differential readings shall be provided to the ES&A Department and District's independent third-party consultant.

Asbestos Abatement Containment & Handling Requirements

The following specification sections have been developed to best capture all containment requirements to allow the contractor to submit a reasonable bid. However, it can be expected that some modifications to the requirements below will need to be made to fit specific space conditions, allow a safer or more-efficient abatement to be completed and as required to meet changing project schedule as work progresses onsite.

All poly used on this project shall be 6-mil in thickness and fire-retardant, unless exempted below. All containment areas must have a fire extinguisher within the containment, at the entry / exit to containment area, and within the containment area as required by OSHA. No work shall take place until these extinguishers are in place.

Anticipated interior abatement at the site includes, but is not limited to, removal of drywall, fire doors, thermal system insulation, acoustic ceiling tiles and glue, sink coatings, and transite countertops.

Asbestos and lead removal activities shall be completed within the same containment areas whenever possible to limit containment construction time and delays for the collection and analysis of clearance samples. The following specifications are designed for interior work to proceed with ceiling, wall, and miscellaneous materials abatement and remediation occurring prior to that of flooring materials. The remediation contractor may request to make modifications to containment areas in writing, but any modification must be approved by the District's AHERA Project Designer in writing before implementation.

Anticipated abatement at the exterior of buildings scheduled for demolition includes removal of transite window panels, window and panel sealants, the entirety of the roof system, various roof mastics, and the tennis court coating.

No exterior containment area may remain in place past the work shift that the asbestos abatement work is performed in.

Interior Containment Requirements

1. Any loose equipment, furnishings, or supplies shall be removed by District and general contractor (or other sub-contractor) prior to any containment construction activities commencing. Other construction contract documents may modify or identify the exact party responsible for movement and salvage of items that will not disturb hazardous materials.
2. Critical barriers shall be erected at all openings within the work area and shall be sealed with two layers of 6-mil poly. This includes doors, vents, operable windows, etc.
3. Any poly walls installed at areas to act as walls of a containment must be two layers of 6-mil poly and sufficiently secured to prevent a breach in containment during the abatement process.
4. One layer of 6-mil poly shall cover the work area floor if flooring is asbestos-containing. If flooring is not asbestos, two layers of 6-mil poly shall be installed to prevent contamination of flooring materials.
5. Poly drop sheets shall be secured to prevent billowing and creation of a trip hazard or movement of drop sheets.
6. Poly seams shall be staggered at least 4" to prevent debris from falling below the poly drop sheet or wall poly seams.
7. Wall surfaces and other immovable objects that may not be required to be removed within containment areas shall be covered with one layer of 6-mil poly.
8. All interior work shall be completed within a negative pressure enclosure. The contractor shall provide sufficient negative air machines to generate an air pressure differential of at least -0.050" WC within the work area when compared to adjacent areas.
9. All negative air machines shall be exhausted to the exterior of the structure using wire-reinforced flex ducting. All negative air machines shall be installed within the containment; installation of the face of the machine into poly walls or barriers is not allowed.
10. Work cannot start until air pressure differential of -0.05" WC or greater has been established and must be maintained through all phases of the abatement project. As noted above, air pressure differential shall be displayed on a fully-functioning recording manometer.
11. A viewport shall be placed on the poly walls or at site windows, as allowable, to allow viewing of work area for inspectors. Placement of view ports must be approved, and may be directed by, District's ES&A Department or District's independent third-party consultant.
12. A three-stage decontamination chamber system shall be attached to each negative pressure enclosure. The requirements for this system are detailed below.
13. All poly barriers that may allow access into a regulated area shall have signs installed at clearly visible locations to prevent tampering or breaching of containment areas. These barriers may be at doorways,

free-standing poly walls, or similar locations. In addition, signs shall be posted on the flap leading from the “clean” chamber into the shower of the decontamination system.

14. Signs shall meet requirements set forth in 1926.1101(k)(7) for an asbestos regulated area, and 1926.62(m) for a lead regulated area, including the use of protective clothing and respiratory protection. Signs shall be posted once the containment area has been approved, but before any abatement begins.

Interior Abatement Requirements

1. All materials shall be removed as intact as possible using hand tools to the greatest extent possible.
2. Materials to be disturbed shall be wetted prior to, and during, disturbance with amended water to limit the creation of visible emissions.
3. A build-up of waste or debris within the work area is prohibited. Contractor workers shall ensure the area is kept free of a build-up of unpackaged waste, waste bags, consumed supplies or packaging, or other debris as work progresses to prevent the crushing of debris into a finer dust, generation of visible emissions from dried out material, and accidents within the work area.
4. Drywall shall be removed down to the framing of ceilings and walls. Materials shall be removed using hand tools only – use of ride-on equipment to demolish these materials is prohibited.
5. Screws or nails used to attach the materials to the building framing shall be removed within the containment area as part of detail cleaning. Any joint compound or texture overspray on framing within the work area shall be cleaned from framing. Detail cleaning of texture and joint compound from surfaces shall be completed using hand tools only. If framing is not load-bearing or structural in nature, the framing may be removed and disposed of with asbestos-containing materials.
6. Acoustic ceiling panels, fire doors, sinks, and other asbestos-containing materials shall be removed by hand or with hand tools as intact as possible.
7. These miscellaneous asbestos-containing materials shall be removed within the same containment areas as drywall abatement.
8. Boiler units and tanks with ACM insulation shall be wrapped in two separate layers of 6-mil poly prior to removal from the containment area. The poly wrap shall be installed prior to disturbance of boilers to enclose any asbestos fibers that may be released from the materials.
9. Wrapped boiler units or tanks may be removed whole provided no disturbance to the units themselves occurs.
10. For the abatement of the pipe hanger thermal system insulation (TSI) pieces, it is anticipated that the two halves of each “unit” can be removed intact and placed directly into 6-mil poly bags as described in the Waste Packaging section below.
11. If the pipe hanger insulation is disturbed during the abatement process, the removal at each location will be conducted using glovebags. Under no circumstance will open abatement of TSI materials be allowed if disturbance of the material occurs.
12. Glovebags shall be used by two workers as required by OSHA. Glovebags shall not be used on surfaces greater than 150 degrees Fahrenheit and must be 6-mil in thickness.
13. Glovebags may be used only once and may not be moved or slid for removal of a second section of TSI. Glovebags shall be smoke tested prior to use to ensure they are sealed airtight around TSI to be abated.
14. The Contractor shall apply a sufficient volume of amended water to wet all TSI while it is enclosed in the glovebag.
15. All pipe hangar insulation material shall be removed from the components they are affixed to. This includes material that has become embedded. Contractor shall be prepared with wire brushes to clean surfaces of all material down to bare metal.
16. Prior to placement in the disposal bag, glovebags shall be collapsed by removing air within them using a HEPA-vacuum.

17. Upon detachment, the glovebag must be immediately placed into a 6-mil thick disposal bag. The disposal bags must be sealed using the "gooseneck" sealing technique. Waste bags shall be properly labeled as a regulated asbestos containing waste.

Interior General Waste Packaging Requirements

1. No "loose" water shall be present in waste bags at the conclusion of packaging. Water shall be soaked up with either kitty litter or diatomaceous earth as necessary to meet this requirement.
2. A HEPA-vacuum shall be used to evacuate air from waste bags when sealing. Workers using hands or knees to collapse air out of waste bags is prohibited.
3. Waste shall be placed into 6-mil poly waste bags. All waste bags shall be sealed in a "gooseneck" fashion to create a leak-tight container.
4. Waste shall be properly labeled for disposal as either a non-hazardous asbestos containing waste (OSHA labeling) or regulated asbestos-containing material (EPA and OSHA labeling) prior to removal from the containment area.
5. Contractor may opt to construct load-out chambers for waste. These chambers shall be no less than two-chambers based on materials being removed and work activities taking place within the containment area. Additional requirements for load-out chambers are located in the decontamination chamber section below.
6. Waste transport containers, such as rolling carts, shall be lined with one layer of 6-mil poly prior to use for waste transportation.
7. Additional waste requirements are identified in the waste disposable section below.

Interior Containment Cleaning Requirements

1. At the conclusion of asbestos and lead abatement, the remaining surfaces of the work area shall be wet-wiped and HEPA-vacuumed clean of all debris and dust. Cleaning shall take place from ceiling down to the floor area.
2. As part of the detail cleaning, the top layer of poly, such as at floor areas not removed as part of abatement activities, may be removed.
3. During final cleaning, contractor workers shall start from the area furthest from entry/exit point and work their way back to the entry/exit to the containment area.
4. Containment poly is included in description of asbestos waste and must be packaged as noted above.
5. A final visual inspection can only be requested after all cleaning has been completed, all waste has been packaged and removed from the containment area, and the remediation contractor's onsite supervisor has performed their own visual inspection.

Exterior Abatement Requirements – Roofing & Mastics

1. All openings leading into interior spaces shall be sealed with one layer of 6-mil poly as critical barriers. This includes doorways, windows, HVAC registers, etc. Intact critical barriers from other hazardous material work activities that may be remaining in place can be used as critical barriers for this work.
2. Poly sheeting shall be placed at ground surfaces if abatement is to take place within 10 feet of the roof edge.
3. Ground poly shall be secured or weighed down to prevent billowing and movement of poly drop sheet or creation of a trip hazard.
4. A HEPA-vacuum shall be present inside the regulated area prior to abatement activities commencing.

5. Signs and/or barrier tape to establish the regulated area shall meet requirements set forth in 1926.1101(k)(7) for an asbestos regulated area, including the use of protective clothing and respiratory protection. Signs shall be posted once the containment area has been approved, but before any abatement begins. Personal Protection Equipment must be worn within this regulated area.
6. A 6-mil poly drop sheet shall be attached to the regulated area to act as a decontamination area for abatement. This area shall include soap, towels, and water for workers to decontaminate themselves and equipment as removed from the regulated area. A waste bag for disposal of PPE and decontamination waste materials shall be in the decontamination area as well.
7. Materials shall be removed as intact as possible using non-mechanical means. Use of mechanical means to abate the asbestos-containing roofing system will cause the waste to be categorized as Regulated Asbestos Containing Waste (RACM).
8. Contractor shall not remove more material than they are prepared to package and move off the roof for disposal in their work shift. No unpackaged waste may remain on the roof at work stoppages, including breaks or lunch period.
9. Materials shall be wetted using an airless sprayer applying amended water to the materials.
10. Roofing waste materials shall be double-wrapped in two separate layers of 6-mil poly.
11. Roofing waste materials shall be removed from the roof area using a crane, or similar, with a bucket to allow controlled movement of waste down to the waste bin. Chutes will not be allowed for this project to lower waste down to ground level. At no time will packaged waste be allowed to be thrown from the roof into a waste bin at ground level.
12. Roofing systems and components found to be asbestos-containing will be removed down to the substrate. This includes any appreciable felts that may be adhered to the substrate.
13. Any roofing nails shall be either pulled or hammered into the substrate as part of detail cleaning. Any roofing felt on nails shall be removed.
14. Mastics and sealants shall be removed down to the substrate and no three-dimensional material may remain at conclusion of abatement.
15. Contractor shall HEPA-vacuum the roof deck clean prior to work stoppage each day as part of detail cleaning.
16. No "loose" water shall be present in the packaged waste when it is removed from the containment area. Water shall be soaked up with either kitty litter, diatomaceous earth or similar as necessary to meet this requirement.
17. Contractor is responsible for providing any lights required to sufficiently illuminate the work area if work is to be performed at night.
18. As noted above, contractor is responsible for providing all safety equipment and following all OSHA requirements for fall protection when working onsite.
19. Contractor will be responsible for the cleanup of any debris that intrudes into interior spaces of the school.
20. A final visual inspection will be performed at the conclusion of each day's shift by the District's third party consultant. The work area will need to be clean of all dust and debris with all materials abated down to the roof substrate to pass clearance.

Exterior Abatement Requirements – Transite Panels & Sealants

1. All openings leading into interior spaces shall be sealed with one layer of 6-mil poly as critical barriers. This includes doorways, windows, HVAC registers, etc. Critical barriers from other hazardous materials work activities that may be remaining in place can be used as critical barriers for this work.
2. Poly shall be installed at interior side of panel if interior finish had been removed prior to abatement. This poly shall extend beyond the panel if needed to create a leak-tight seal.

3. Poly sheeting shall be placed at ground surfaces and extend out at least 10 feet in each direction from work area on exterior side of the building.
4. Ground poly shall be secured or weighed down to prevent billowing and movement of poly drop sheet or creation of a trip hazard.
5. A HEPA-vacuum shall be present inside the containment area prior to abatement activities commencing.
6. Signs and/or barrier tape to establish the regulated area shall meet requirements set forth in 1926.1101(k)(7) for an asbestos regulated area, including the use of protective clothing and respiratory protection. Signs shall be posted once the containment area has been approved, but before any abatement begins. Personal Protection Equipment must be worn within this regulated area.
7. A 6-mil poly drop sheet shall be attached to the regulated area to act as a decontamination area for exterior abatement. This area shall include soap, towels, and water with a waste bag for disposal of PPE and decontamination waste materials as removed from the regulated area.
8. Materials shall be removed as intact as possible using non-mechanical means. Any sealants found between the panel and building opening to remain shall be scraped clean and handled as asbestos-containing.
9. Sealants shall be removed using hand tools and all sealants shall be scraped from around frames until the substrate is free from the material.
10. Materials shall be wetted using an airless or Hudson sprayer applying amended water to the materials prior to, and during, removal.
11. All surfaces (including poly) shall be wet-wiped and HEPA-vacuumed clean as part of the detail cleaning.
12. No "loose" water shall be present in the bag when it is removed from the containment area. Water shall be soaked up with either kitty litter, diatomaceous earth or similar as necessary to meet this requirement.
13. All waste shall be bagged prior to any work stoppages. This includes breaks, such as lunch, as well as end of day stoppages.
14. All waste shall be double-bagged in clear 6-mil poly waste bags and bags shall be sealed in a "gooseneck" fashion. Waste may also be wrapped in two separate layers of 6-mil poly and sealed in a leak-tight fashion.
15. A HEPA-vacuum shall be used to evacuate air from waste bags when sealing.
16. Containment poly is included in description of asbestos waste and must be packaged as noted above.
17. Poly shall be cleaned of all debris as part of final detail cleaning. Folding poly up without cleaning and prior to receiving a visual clearance is prohibited.

Exterior Abatement Requirements – Tennis Court Coating

1. Poly sheeting shall be placed at ground surfaces and extend out at least 10 feet in each direction from work area.
2. Ground poly shall be secured or weighed down to prevent billowing and movement of poly drop sheet or creation of a trip hazard.
3. A HEPA-vacuum shall be present inside the containment area prior to abatement activities commencing.
4. Signs and/or barrier tape to establish the regulated area shall meet requirements set forth in 1926.1101(k)(7) for an asbestos regulated area, including the use of protective clothing and respiratory protection. Signs shall be posted once the containment area has been approved, but before any abatement begins. Personal Protection Equipment must be worn within this regulated area.
5. A 6-mil poly drop sheet shall be attached to the regulated area to act as a decontamination area for exterior abatement. This area shall include soap, towels, and water with a waste bag for disposal of PPE and decontamination waste materials as removed from the regulated area.

6. The court coating may either be removed by hand tools or by use of a “terminator”. It should be noted that the use of mechanical means would cause the waste to be categorized as RACM.
7. The court shall be wetted using an airless or Hudson sprayer applying amended water to the materials prior to, and during, removal.
8. All poly surfaces shall be wet-wiped and HEPA-vacuumed clean as part of the detail cleaning. The remaining substrate shall be HEPA-vacuumed as well.
9. No “loose” water shall be present in the bags when they are removed from the containment area. Water shall be soaked up with either kitty litter, diatomaceous earth or similar as necessary to meet this requirement.
10. All waste shall be bagged prior to any work stoppages. This includes breaks, such as lunch, as well as end of day stoppages.
11. All waste shall be double-bagged in clear 6-mil poly waste bags and bags shall be sealed in a “gooseneck” fashion. Waste may also be wrapped in two separate layers of 6-mil poly and sealed in a leak-tight fashion.
12. A HEPA-vacuum shall be used to evacuate air from waste bags when sealing.
13. Containment poly is included in description of asbestos waste and must be packaged as noted above.
14. Poly shall be cleaned of all debris as part of final detail cleaning. Folding poly up without cleaning and prior to receiving a visual clearance is prohibited.

Exterior Abatement Requirements – Transite Pipe

Although no transite pipe was discovered during the site survey, these requirements are included in the event they are discovered during the project.

1. The transite pipe material may be excavated to allow access by non-asbestos trained personnel; however, if transite pipe debris is discovered, excavation shall be halted to allow cleanup of material.
2. Contractor shall ensure the excavated area is shored as required to meet OSHA standards.
3. Excavated area shall be large enough to allow two workers to be in the trench area at the same time during abatement.
4. Once the pipe has been excavated, asbestos workers and supervisor shall conduct the setup of containment area.
5. One layer of 6-mil poly shall be placed over soil surfaces below and adjacent to the pipe to capture any debris generated.
6. Contractor will be required to provide pylon or similar component to allow barrier tape to be installed around the work area. This barrier tape shall be caution tape extending out 50 feet from the work area and the regulated work area shall extend out 15 feet in each direction from work.
7. Signs and/or barrier tape to establish the regulated area shall meet requirements set forth in 1926.1101(k)(7) for an asbestos regulated area, including the use of protective clothing and respiratory protection. Signs shall be posted once the containment area has been approved, but before any abatement begins.
8. A HEPA-vacuum and Hudson-type sprayer filled with amended water shall be in the work area for use.
9. The transite pipe shall be snap-cut for removal. Workers using the snap-cut tool shall be trained in the proper use of the tool to ensure the pipe is not crushed.
10. The area of cut shall be wetted with amended water prior to, and as work is conducted, to limit the release of asbestos fibers.
11. Transite pipe waste shall be cut in manageable sections. Transite pipe waste shall be wrapped in two separate layers of 6-mil poly and sealed in a leak-tight fashion.

12. If transite pipe is structurally sound and can be supported, it may be lifted out of the trench area by use of a backhoe. Pipe must be wrapped in poly prior to lifting out of the trench.
13. Work area shall be cleaned of all debris from pipe materials. This may require cleaning of poly drop sheets or bagging of contaminated soil. Any bagged waste shall be placed in two 6-mil poly waste bags.
14. All waste, non-essential supplies, and equipment shall be removed from the work area prior to a final visual inspection. To pass a final visual inspection, all transite pipe shall be removed as directed and the work area must be clean of all dust and debris.

Exterior Lead Paint Stabilization Requirements

1. Critical barriers shall be erected at openings within the work area and extending out at least 20 feet from work area. Critical barriers from other hazardous materials work activities that may be remaining in place can be used as critical barriers for this work. The openings to be sealed as critical barriers shall be sealed with one layer of 6-mil poly. This includes doors, vents, windows, etc.
2. One layer of 6-mil poly shall cover the ground at exterior work areas, extending at least 10 feet in each direction from the site of lead disturbance. This containment area may be increased if debris cannot be contained to the poly drop sheets. Fixed objects within this containment area shall be covered as well.
3. Poly drop sheets shall be secured to prevent billowing and creation of a trip hazard, and to prevent movement of drop sheets.
4. A wash station / decontamination area shall be attached to the containment area to allow workers to decontaminate themselves and equipment when exiting area. This wash station shall include water, soap, and towels for use with a waste bag for disposal of PPE and decontamination waste materials.
5. Lead hazard tape or caution tape with lead hazard signage shall be placed at the perimeter of the work area to create a regulated work area. Personal Protection Equipment must be worn within this regulated area.
6. Disturbance to painted or coated components or materials shall be performed using hand tools.
7. Painted or coated components or materials to be disturbed shall be wetted prior to, and during, removal to limit the creation of dust.
8. Painted surfaces shall be stabilized back to the point of being tight to the substrate. This is defined as not being able to be lifted from the substrate using a thumbnail and normal hand pressure.
9. A build-up of waste or debris within the work area is prohibited. Contractor workers shall ensure that the area is kept free of waste bags, paint chips, or other debris as work progresses to prevent the crushing of lead debris into finer lead dust.
10. Waste shall be placed into 6-mil poly waste bags. All waste must be double-bagged with both waste bags sealed in a "gooseneck" fashion to create a double-layered leak-tight container.
11. No "loose" water shall be present in the waste bags at the conclusion of lead disturbance. Water shall be soaked up with either kitty litter or diatomaceous earth as necessary to meet this requirement.
12. A HEPA-vacuum shall be used to evacuate air from waste bags when sealing. Workers using hands or knees to collapse air out of waste bags is prohibited.
13. At the conclusion of lead disturbance, the poly drop sheets shall be wet-wiped and HEPA-vacuumed clean of all debris and dust.

Mercury Flooring Removal Containment & Handling Requirements

Prior to the flooring removal effort, ambient air monitoring will be conducted within the Multipurpose Room. The purpose of the baseline air monitoring will be to document the concentration of mercury vapors during typical conditions in the room. The baseline air samples will be collected after the room is heated and confirmed to be between 70 and 80 degrees Fahrenheit.

1. Contractor shall seal all critical barriers (HVAC, windows, doors, etc.) in each gym area with one layer of 6-mil poly. Doors leading outside of the containment area shall remain in place for security.
2. A false-ceiling, minimum of 4-mil poly, shall be installed if needed to achieve and maintain sufficient negative air pressure differential as noted below.
3. A minimum three-stage decontamination unit with operable shower shall be contiguous with each containment. See “Decontamination Chamber / Load-Out Chamber Requirements” in this specification for further requirements.
4. Sufficient negative air machines shall be installed within the containment area to generate the required air pressure differential. The negative air machines shall be fitted with formulated carbon filters to capture mercury vapors.
5. All poly barriers that may allow access into a regulated area shall have signs installed at clearly visible locations to prevent tampering or breaching of containment areas. These barriers may be at doorways, free-standing poly walls, or similar locations. Signs shall be posted once the containment area has been approved, but before any removal begins.
6. The polyurethane flooring shall be removed as intact as possible using hand tools.
7. The floor material removed shall be promptly bagged to limit the build-up of mercury vapors in the work areas. Waste shall be placed in clear 6-mil poly waste bags.
8. The substrate shall be thoroughly cleaned of all residual material at cracks, divots, voids, etc.
9. Once all flooring material has been removed, all horizontal surfaces shall be cleaned of all dust and any debris.
10. Clearance air monitoring in the space will be performed after a final visual inspection has been passed and sufficient time has passed to allow ventilation of the work areas.

In the event that clearance criteria cannot be met, work areas may need to be cleaned with a mercury decontamination powder, localized heating of the slab to increase vapor off-gassing, or removal of the top layer of the substrate. All efforts will be made to avoid these options and consultation with all parties to discuss options should be held prior to selecting an option.

Building/Structure Demolition Note

Removal of lead-containing components in their entirety is not required to be completed for this project. If the contractor elects to remove such items prior to demolition of the planned structures to simplify waste profiling and disposal, the contractor should expect that containment and removal requirements will be similar to the requirements noted above.

If any components with lead-containing paint are left in place for demolition, the contractor performing the structure demolition will need to provide workers with OSHA lead training in compliance with these specifications. At the conclusion of demolition and loading of debris into waste bins for movement off-site, the contractor is responsible for leaving a clean work site behind. One of the keys to this clean work site criteria will be the HEPA-vacuum cleanup of all visible paint chip debris generated during the demolition of the building or structure.

To comply with NESHAP regulation, no visible emissions can be generated during remediation or demolition and materials cannot be tracked out of work area. Track out includes soil or debris on tires, failure of waste bins allowing debris to escape, and water running out of the work area.

Lead Hazard signs are not required for the demolition of the structure, but the contractor shall provide caution tape, or similar, to isolate work area from other portions of the site if requested by the WCSD Project Manager or Consultant.

Regulated Area Signage

Asbestos Danger and Lead Hazard signs shall be posted at all entrances to a containment area as appropriate for work being performed. Signage will be posted after a pre-start visual is passed and work may begin in the containment, but no work shall start until all signs are posted.

Signage shall meet the revised requirements for lead set forth in 29 CFR 1926.62(m) and for asbestos set forth in 29 CFR 1926.1101 (k)(7).

Decontamination Requirements

No consumption of food or fluids shall take place in the decontamination or load-out systems. Workers that wish to consume food or fluid shall fully exit the containment and decontamination system, including the doffing of all contaminated PPE.

Workers that fail to meet this requirement and remove PPE within a regulated area will be immediately removed from the project.

A three-stage decontamination chamber for worker ingress/egress shall be attached to all negative pressure enclosures. One system shall be required for every 10 workers that may be working within a containment area (i.e., 10 workers = 1 system, 11 workers = 2 systems). This chamber system shall consist of a dirty chamber, a shower, and a clean chamber. The decon chambers shall be constructed of 6-mil poly and each chamber shall be at least 3'L x 3'W x 7'H. A curb of at least 4" shall exist between each chamber to prevent the movement of debris or material from chamber to chamber. Each chamber shall be separated with a Z-flap that will seal closed in the event of a power outage.

The water in the shower shall be supplied by a properly functioning shower head. Both hot and cold water must be available and water temperature shall be controllable by workers using the shower. A splash pan may be required if workers cannot keep water contained into the shower system. The shower system shall have a filtration system that filters water down to 5 microns prior to discharge into a storm drain system. Soap, shampoo, towels and a waste bag for disposal of contaminated disposable PPE is required to be in the decontamination chamber system.

The floor of the dirty chamber shall have two layers of 6-mil poly. The top layer of the poly shall be replaced daily or more often if needed to maintain an acceptably clean decontamination system at the third-party consultant's discretion. Failure to keep any chamber of decon system in acceptable condition will be grounds for a work stoppage until cleaning has occurred and procedures have been corrected.

The contractor may opt to construct waste load-out chambers at containment areas. These chambers can be larger than worker decontamination systems, but the required air pressure differential must be maintained at all times and system shall be of reasonable size for the contractor to manage. Load-out chambers must be constructed of 6-mil poly and framing shall be sufficient to provide a sturdy construction. There must be self-sealing flaps between chambers of the load-out chamber. Load-out chambers can be reduced to no less than two chambers and only upon approval by the AHERA Project Designer or their onsite representative. Asbestos and/or

lead signage shall be posted as appropriate at the load-out chamber and required PPE shall be worn in the load-out chambers as needed to comply with posted signage.

At no time will any ride-on equipment be used to access the load-out chambers to move waste. At no time will flaps of the waste load-out chambers or the worker decontamination system be pinned back to create a “tunnel” that does not provide an airlock between air chambers. At no time will a waste bin be directly attached to a containment or load-out chamber. At no time will waste be loaded into the load-out or decontamination system which prevent egress/ingress in the event of an emergency.

Failure by the contractor’s onsite supervisor to monitor work crew and prevent this from occurring is grounds for dismissal of the supervisor and potentially crew members that fail to correct actions.

Disposal Requirements

Asbestos

As noted previously, all waste must be either double-bagged in 6-mil poly waste bags or sealed in two separate layers of 6-mil poly. Waste bags shall be sealed in a “gooseneck” fashion; “burrito-wrapped” materials shall have staggered seams to create a leak-tight container.

All asbestos-containing waste must be identified with OSHA labeling and EPA labeling is required for those materials determined to be friable or made friable during removal. The asbestos-containing materials identified as a non-friable asbestos-containing material may be disposed of as a non-hazardous asbestos-containing material waste unless made friable during removal or removed using mechanical means. For non-friable materials that are made friable or removed using mechanical means, and materials that are considered friable by the NESHAP regulation, the materials must be disposed of as a regulated asbestos-containing material (RACM) waste.

The contractor will need to provide fully enclosed, lockable waste bins for all waste created on this project. Waste bin will need to be labeled with asbestos signage once the waste is loaded into the bin. Waste bins shall be lined with one layer of 6-mil poly prior to waste being loaded. Hazardous and non-hazardous asbestos wastes may not be mixed within the same waste bin.

Asbestos waste shall be hauled from the site by a properly licensed waste hauler and disposed of at a waste facility that will accept the waste. Asbestos waste and lead waste cannot be mixed.

Lead & Mercury

Contractor is responsible for the waste characterization profiling of all lead or mercury waste to be disposed of to determine if it is considered hazardous or non-hazardous waste. This includes the contractor responsible for impacting and disposing of lead painted components during the demolition process. Copies of the laboratory results, including chain-of-custody, must be provided to WCSD ES&A or independent third-party consultant prior to disposal.

Lead-containing materials may be recycled, but a letter signed by the recycling facility acknowledging the lead-content of materials must be provided by the contractor prior to removal of such materials from the site. Materials that contain asbestos may never be recycled.

The contractor will need to provide a fully enclosed, lockable waste bin for all waste created on this project. Waste bin will need to be labeled with lead signage once the waste is loaded into the bin. Waste bins shall be lined with one layer of 6-mil poly prior to waste being loaded. Lead waste cannot be mixed with asbestos waste.

General Waste Bin Requirements

Waste bins will need to arrive onsite clean of debris or any other waste and in proper functioning order. Waste bins may be rejected by WCSD ES&A staff or District's independent third-party consultant if these conditions are not met, with no extra charge to the District. Plywood or similar material shall be placed below the casters or feet of the bin to prevent damage to site grounds. The contractor will be responsible for any damage to the site grounds by waste bin delivery, storage, or haul-off.

Lead Wipe Sampling Criteria

The District will hire the independent third-party consultant to perform lead wipe sampling prior to commencement of work. The consultant will collect wipe samples from floor and/or adjacent horizontal surfaces within the work areas to verify lead dust levels prior to work commencing. If cleaning of a surface to remove a detected lead hazard is required, the contractor shall be notified, and the hazardous materials contractor will be required to pre-clean to remove the hazard.

At the conclusion of lead disturbances, a post wipe sample will be collected from the interior work area, following removal of the containment poly. If post project wipe samples indicate that an EPA lead hazard exists, or if samples indicate a higher level of lead on surfaces than pre-project wipe samples showed, then recleaning of the work area will be necessary. Recleaning process will be required to be repeated until wipe samples indicate lead levels are below both current EPA hazard levels and below pre-wipe sample levels.

Clearance

Once an area passes visual clearance for the material abated, clearance air or wipe sampling will be performed by the ES&A Department or District's independent third-party consultant. Following are the requirements that must be met for clearance to be met and allow containment removal so that non-remediation personnel may re-occupy the space:

Asbestos

In containment areas where asbestos-containing materials are abated, clearance air samples will be collected in accordance with the US EPA AHERA regulation after passage of the final visual inspection. Samples will be collected in an aggressive fashion and analyzed by either phase contrast microscopy or transmission electron microscopy as required by AHERA, based on the amount of material abated within the containment area. Each sample set must meet clearance criteria set forth by the AHERA regulation for the analysis performed.

For exterior areas, passage of the final visual inspection will constitute clearance for asbestos abatement activities.

Lead

In the event that a lead hazard has been created by a contractor, such as improper disturbance of painted surfaces outside of a contained area, the District's ES&A staff or independent third-party consultant will collect clearance dust wipe or soil samples in the affected area. If a lead hazard has been created, the contractor performing the improper disturbance will be responsible for all cleaning costs required for the lead remediation contractor to abate the hazard and for collection of clearance dust wipe or soil samples to document that the lead hazard has been remediated.

As noted previously, pre-job and post-job lead wipe samples will be collected in spaces to verify the contractor has not created a lead hazard by removal of their containment area and to verify that the spaces can be re-occupied by non-lead trained personnel.

For exterior areas, passage of the final visual inspection will constitute clearance for lead remediation activities.

The contractor is responsible for all costs of labor and laboratory analysis for the collection of clearance air or wipe samples past the initial sample set collected within a containment area. This includes collection of samples due to failure to meet clearance requirements on the initial set of samples, contractor setting up more containment areas that reasonably expected, and contractor improper disturbance to surfaces after samples are collected but before analysis is completed.

Mercury

Final mercury vapor concentrations will be compared to the NIOSH REL of 0.05 mg/m³ as an 8-hour time-weighted average and ceiling of 0.1 mg/m³. Once these conditions are met, the area will be ready for re-occupancy by other parties.

The independent third-party consultant will use a Jerome mercury vapor analyzer for the final clearance assessment. During the assessment, emphasis will be placed on collecting readings from; 1) breathing zone level (approximately 3-5 feet above the floor) as a means of assessing potential occupant exposure to airborne mercury, and, 2) at floor level to evaluate potential residual sources of mercury. The multi-purpose room will be heated with space heaters, if necessary, to a temperature of no less than 80 degrees Fahrenheit for a minimum of 8 hours prior to final mercury testing to represent potential worse case testing conditions inside the room when occupied.

Created by: Daniel Prado, FACS, IJPM-2057, US EPA LBP-R-1214705-2

Reviewed by: Chris Chipponeri, FACS, IJPM-1410, US EP LBP-R-128230-3

Date: January 19, 2025